


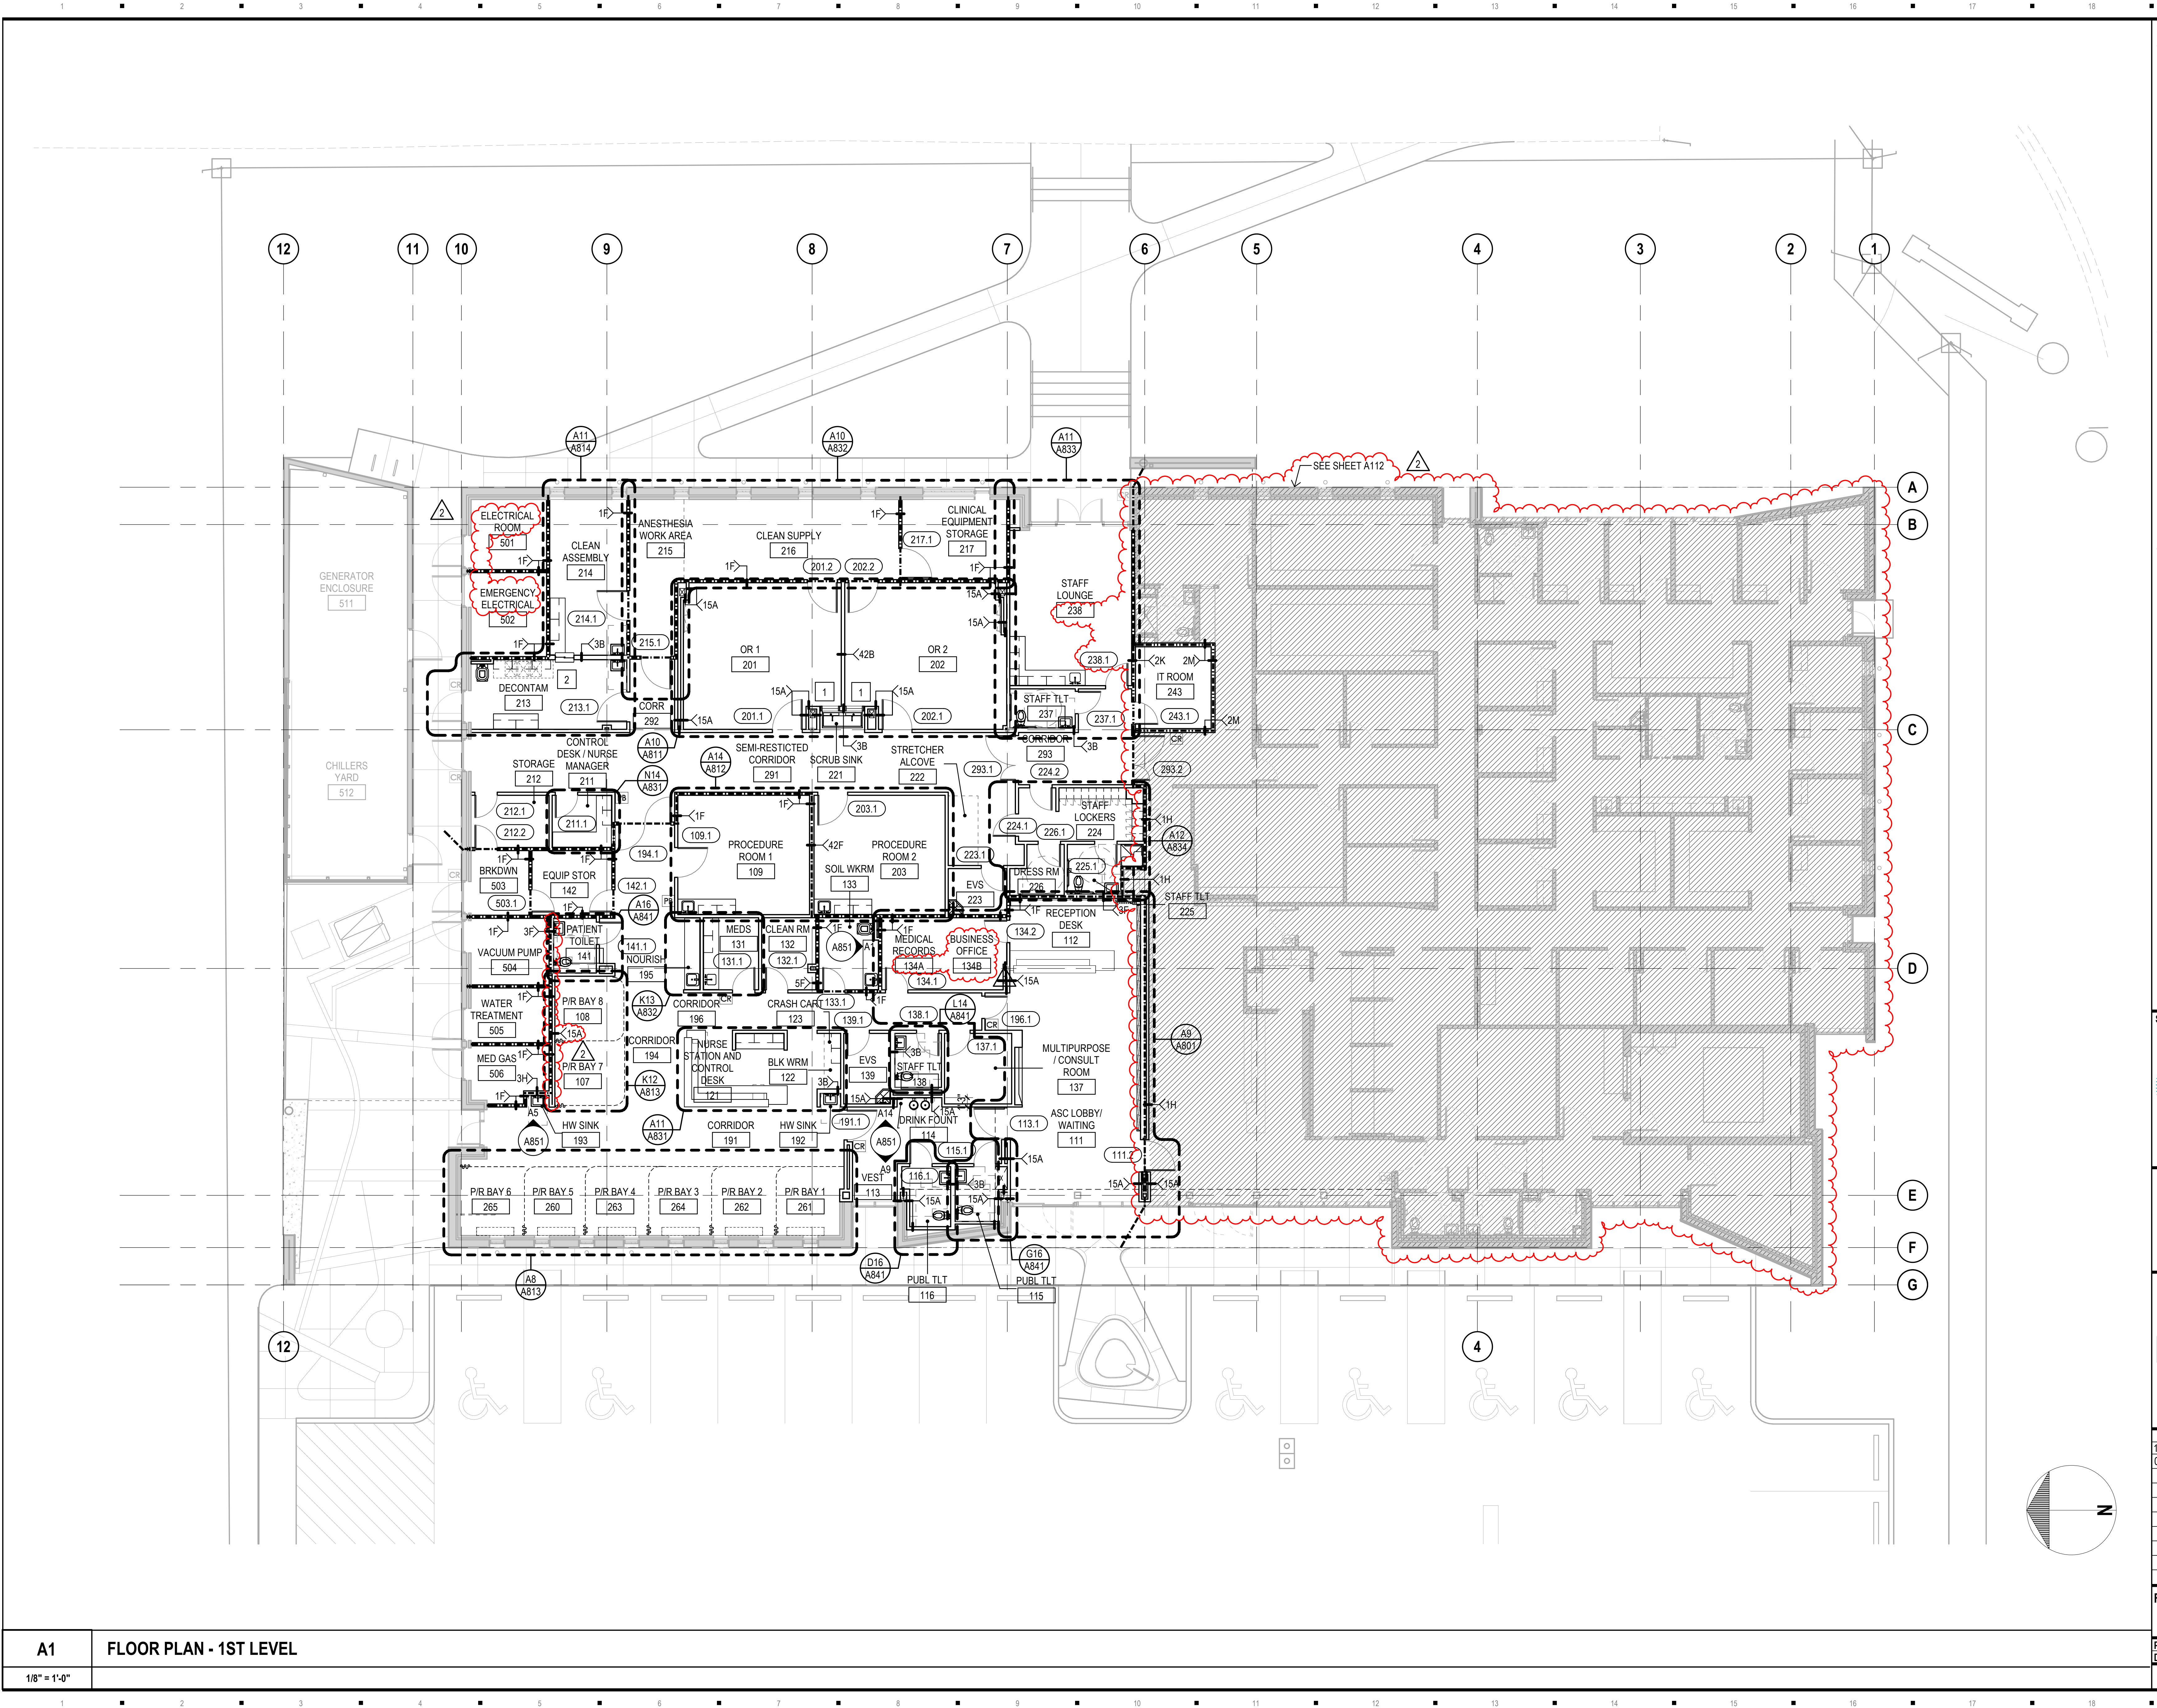

MATERIAL NOTES

GENERAL NOTES


PLAN LEGEND

- NEW CONSTRUCTION PARTITION
- EXISTING PARTITION
- SEE CLINIC SHEETS

GENERAL PLAN NOTES

- ALL PARTITIONS ARE TYPE 1B UNO.
- ALL PARTITIONS AROUND COLUMNS ARE TYPE 16A UNO.
- ALL PARTITIONS HOSTING PLUMBING FIXTURES ARE TYPE 3B UNO.
- ALL RATED PARTITIONS MUST BE MARKED AND IDENTIFIED PER 09 21 16 SECTION 3.09.
- ALL DOORS ARE TO BE LOCATED 6" CLEAR ON THE HINGE SIDE, UNO.

SEAL

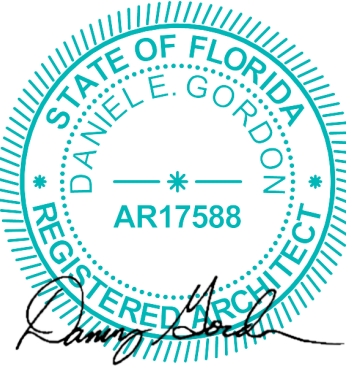

This item has been electronically signed and sealed by Daniel E. Gordon, AIA on the Date and/or Time Stamp shown using a digital signature. Printed copies of this document are not considered signed and sealed and the signature must be verified on any electronic copies.

DEUK SPINE
INSTITUTE
Surgery Center at Millenia, LLC

Hunton Brady
ARCHITECTS

DATE	SUBMISSION	NO.
12.12.23	CONSTRUCTION DOCUMENTS	
08.07.26	CCD NO. 2R	2

FLOOR PLAN - 1ST LEVEL

PROJ. NO. H-23016.00 SHEET
DRAWN GH

A111

A1 FLOOR PLAN - 1ST LEVEL

1/8" = 1'-0"