


ORIGINAL	
SECOND	
FINAL	

T-1.0

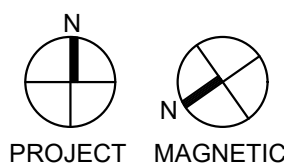

IFC 2023 SECT. 1018.4 AISLE ACCESSWAYS IN GROUP M
.....MINIMUM CLEAR WIDTH FOR AN AISLE ACCESSWAY NOT REQUIRED TO BE ACCESSIBLE SHALL BE 30 INCHES MINIMUM.
COMMON PATH OF EGRESS TRAVEL SHALL NOT EXCEED 30 FEET FROM ANY POINT IN THE MERCHANDISE PAD.

LEGEND AND NOTES

- 101A DOOR NUMBER
- 2 GATE NUMBER
- X EXIT SIGN
- EGRESS ROUTE/TRAVEL DISTANCE

REFER TO "FP" SHEETS FOR FIRE PROTECTION INFORMATION.

OCCUPANCY USE LEGEND (GROSS U.N.O.)

MERCANTILE--INDOOR SALES	94,936	SQUARE FEET
MERCANTILE--OUTDOOR SALES	26,601	SQUARE FEET
BUSINESS/OFFICE	2,575	SQUARE FEET
UTILITY	1,382	SQUARE FEET
STORAGE/RECEIVING	6,334	SQUARE FEET
ASSEMBLY (NET)	1,480	SQUARE FEET
EDUCATIONAL (NET)	840	SQUARE FEET

GROSS SQUARE FOOTAGES ARE ROUNDED TO THE NEAREST SQUARE FOOT

REVISIONS	
PRE-BID SET	POST-BID SET
DATE	DESCRIPTION


LICENSE:
NEW JERSEY
REG. NO. 44,575
NEW JERSEY
LIC. NO. 12119
NEW JERSEY
LIC. NO. 024375-1
PENNSYLVANIA
LIC. NO. RA-015310-B
VIRGINIA
LIC. NO. 0401 011655
FLORIDA
LIC. NO. AR95158

Perry M. Petrillo Architects PC
9 Park Avenue
Park Ridge, New Jersey 07656
Telephone (201) 307-6153
Facsimile (201) 307-6158



LOWE'S HOME CENTERS, LLC
1000 LOWE'S BOULEVARD
MOORESVILLE, NC 28117
704.758.1000 (PH.)


THIS DRAWING IS THE PROPERTY OF LOWE'S HOME CENTERS, LLC. ANY USE OR REPRODUCTION IN WHOLE OR IN PART IS PROHIBITED WITHOUT THE EXPRESSED WRITTEN CONSENT OF LOWE'S HOME CENTERS, LLC. COPYRIGHT 2025-2027 ALL RIGHTS RESERVED.

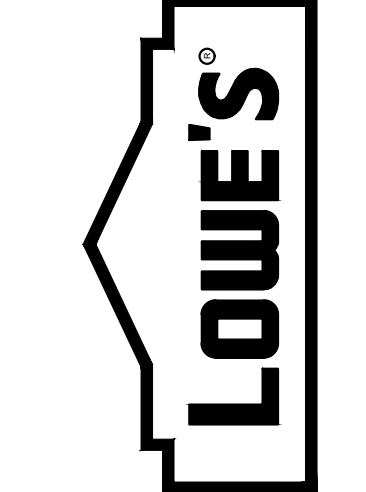

TRAVEL DISTANCE
TO EXITS PLAN
LOWE'S OF
WESTLAKE
Westlake, Florida


CRITERIA
ISSUE DATE: 02-2025
PERMIT SET
ISSUE DATE:
CONSTRUCTION SET
ISSUE DATE: 04-14-2025
DRAWING NUMBER:

T-1.1

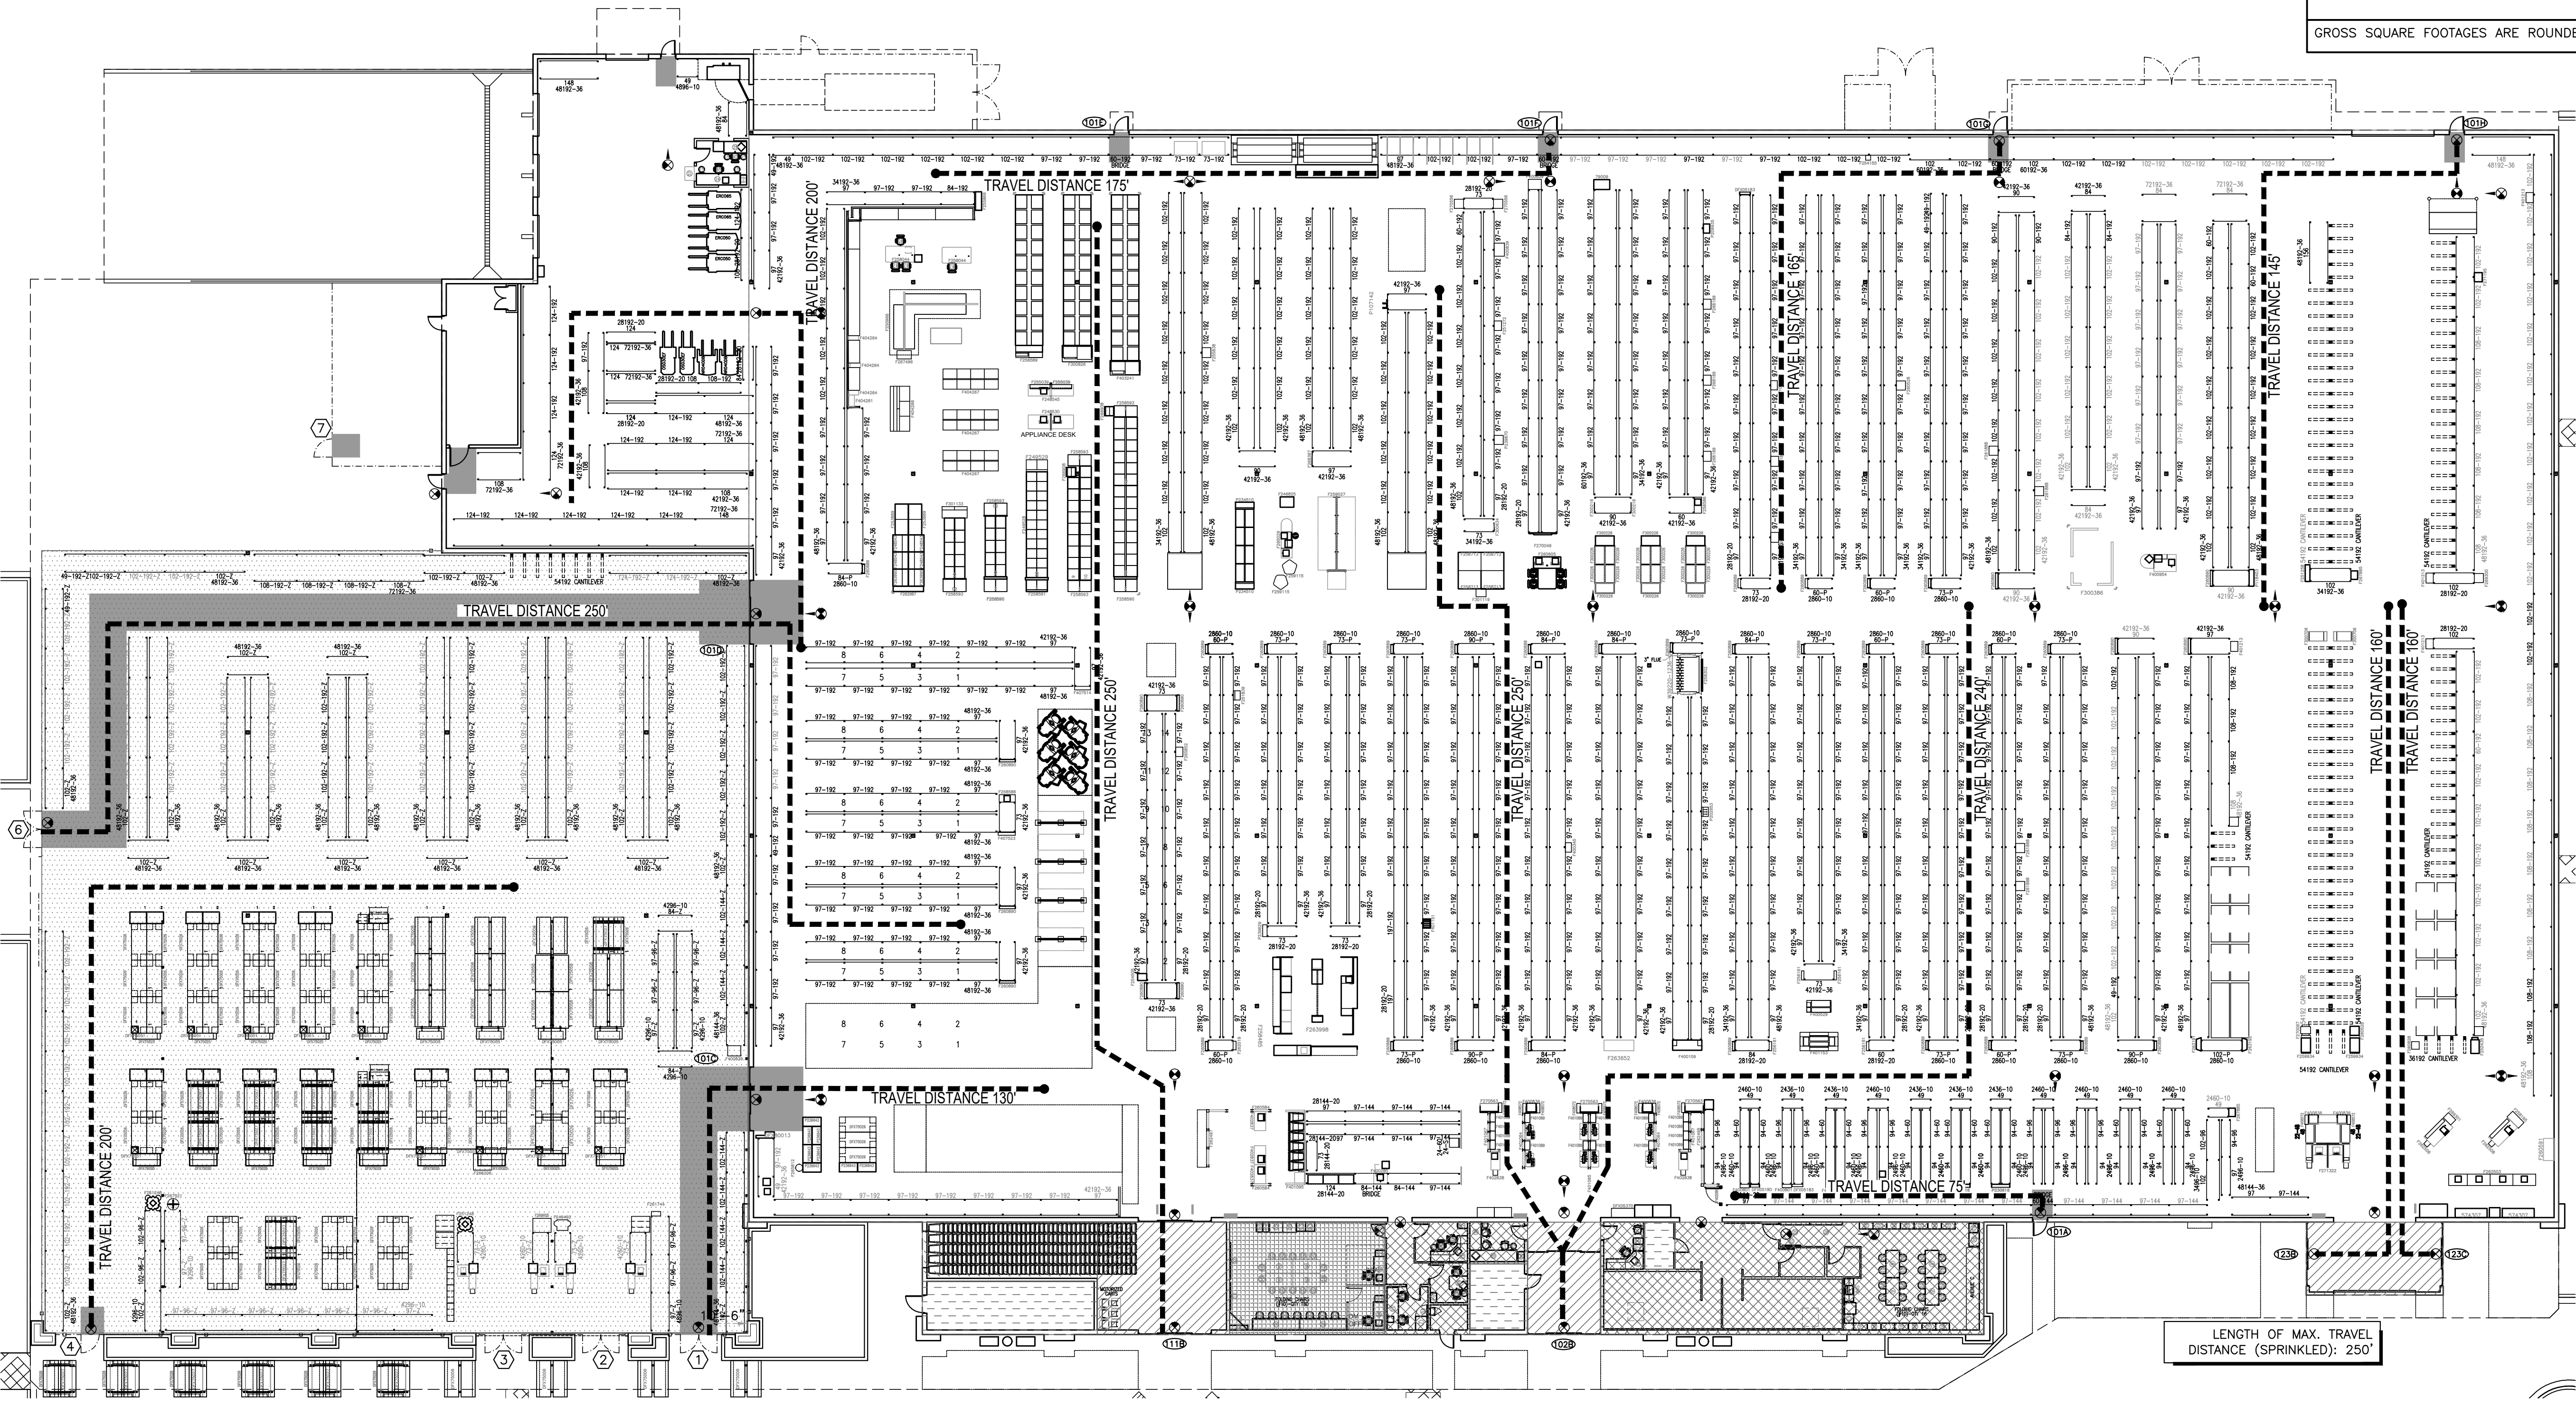


1 TRAVEL DISTANCE TO EXITS PLAN
SCALE: 1" = 20'-0" REFER: A-1.0, A-1.01


ORIGINAL	
SECOND	
FINAL	

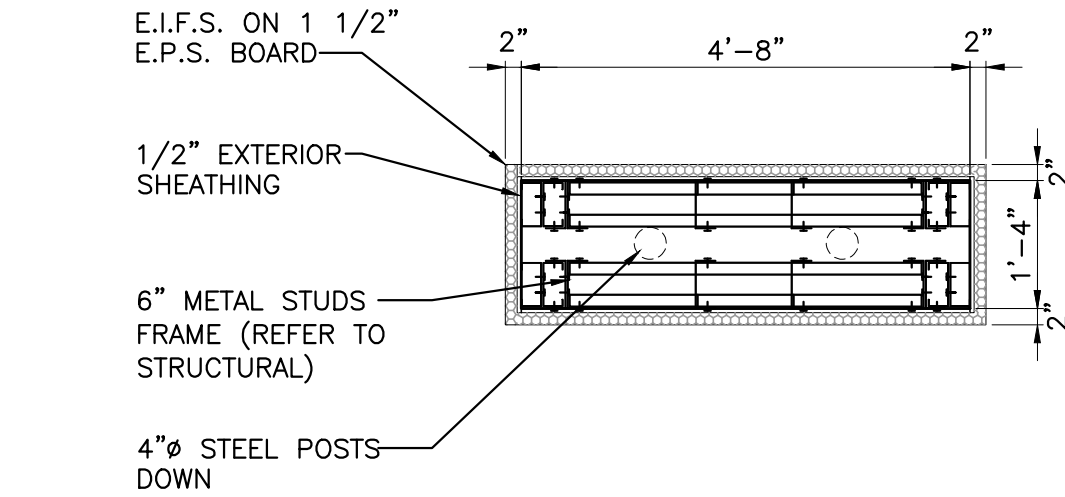

3 MONUMENT SIGN SECTION
SCALE: 1/2"=1'-0"

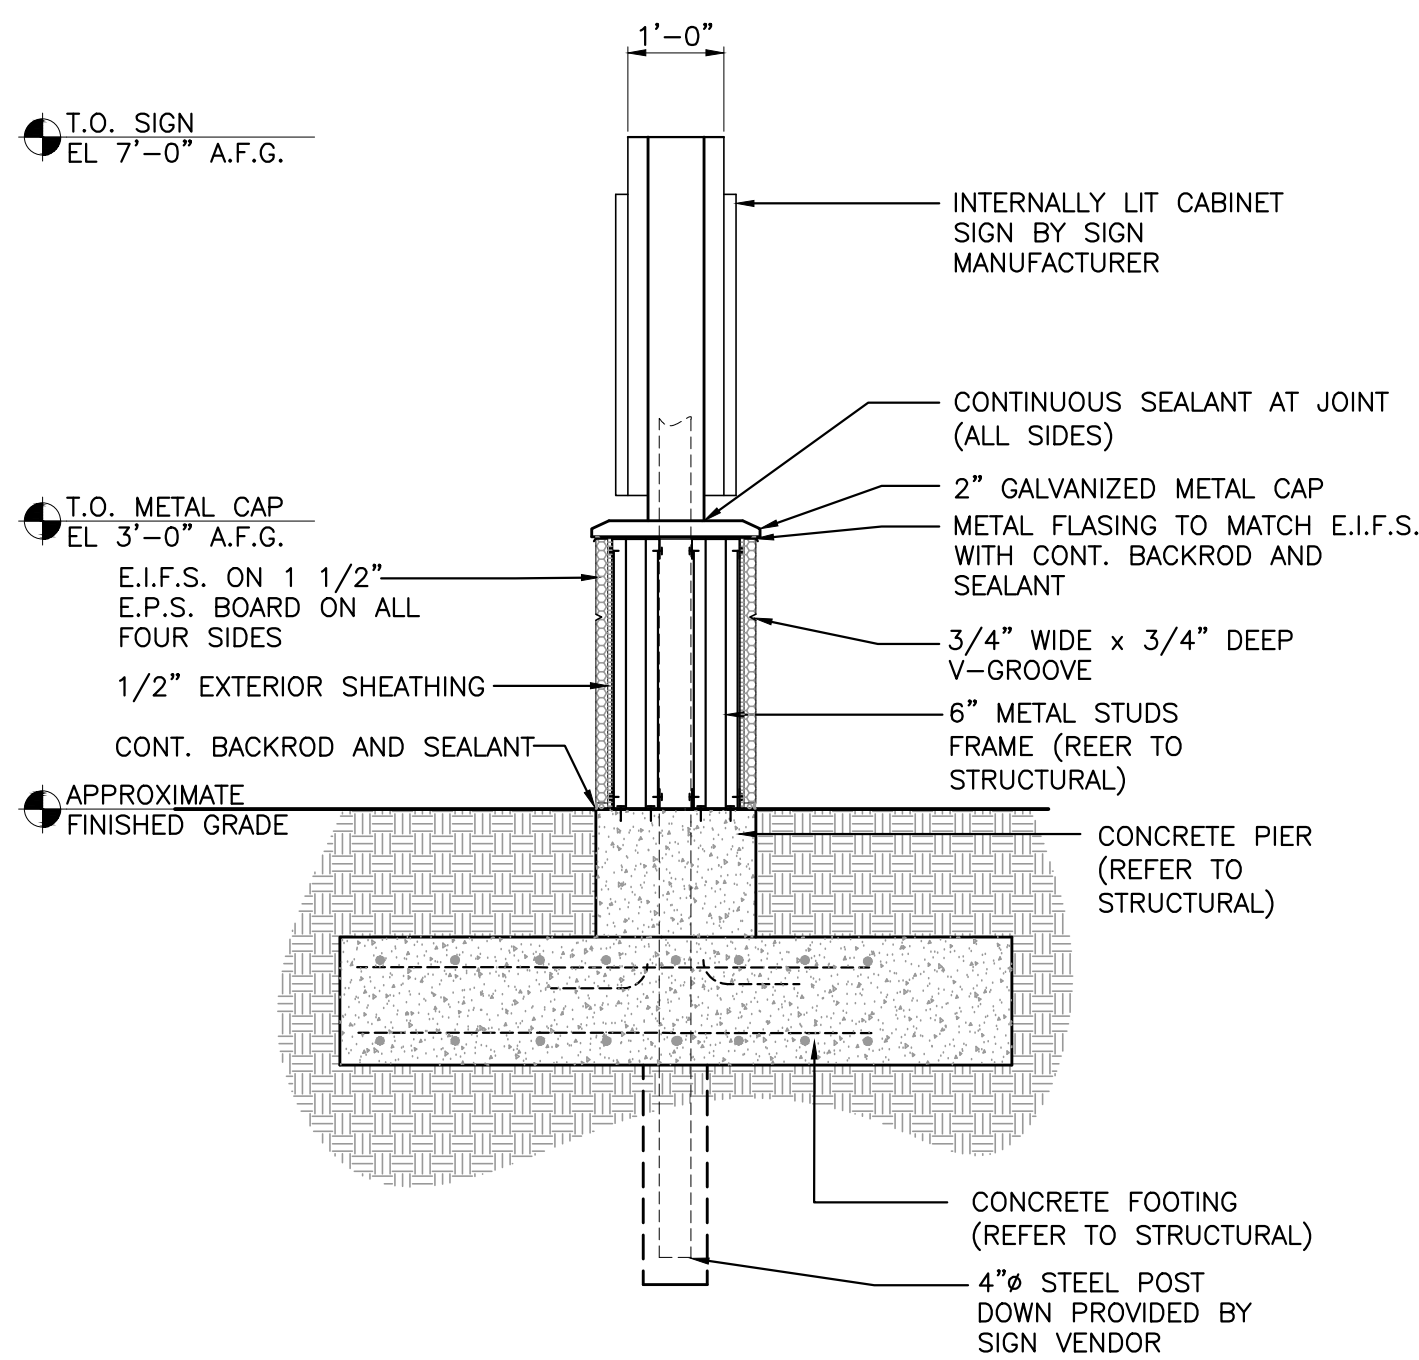

2 MONUMENT SIGN SECTION
SCALE: 1/2"=1'-0"

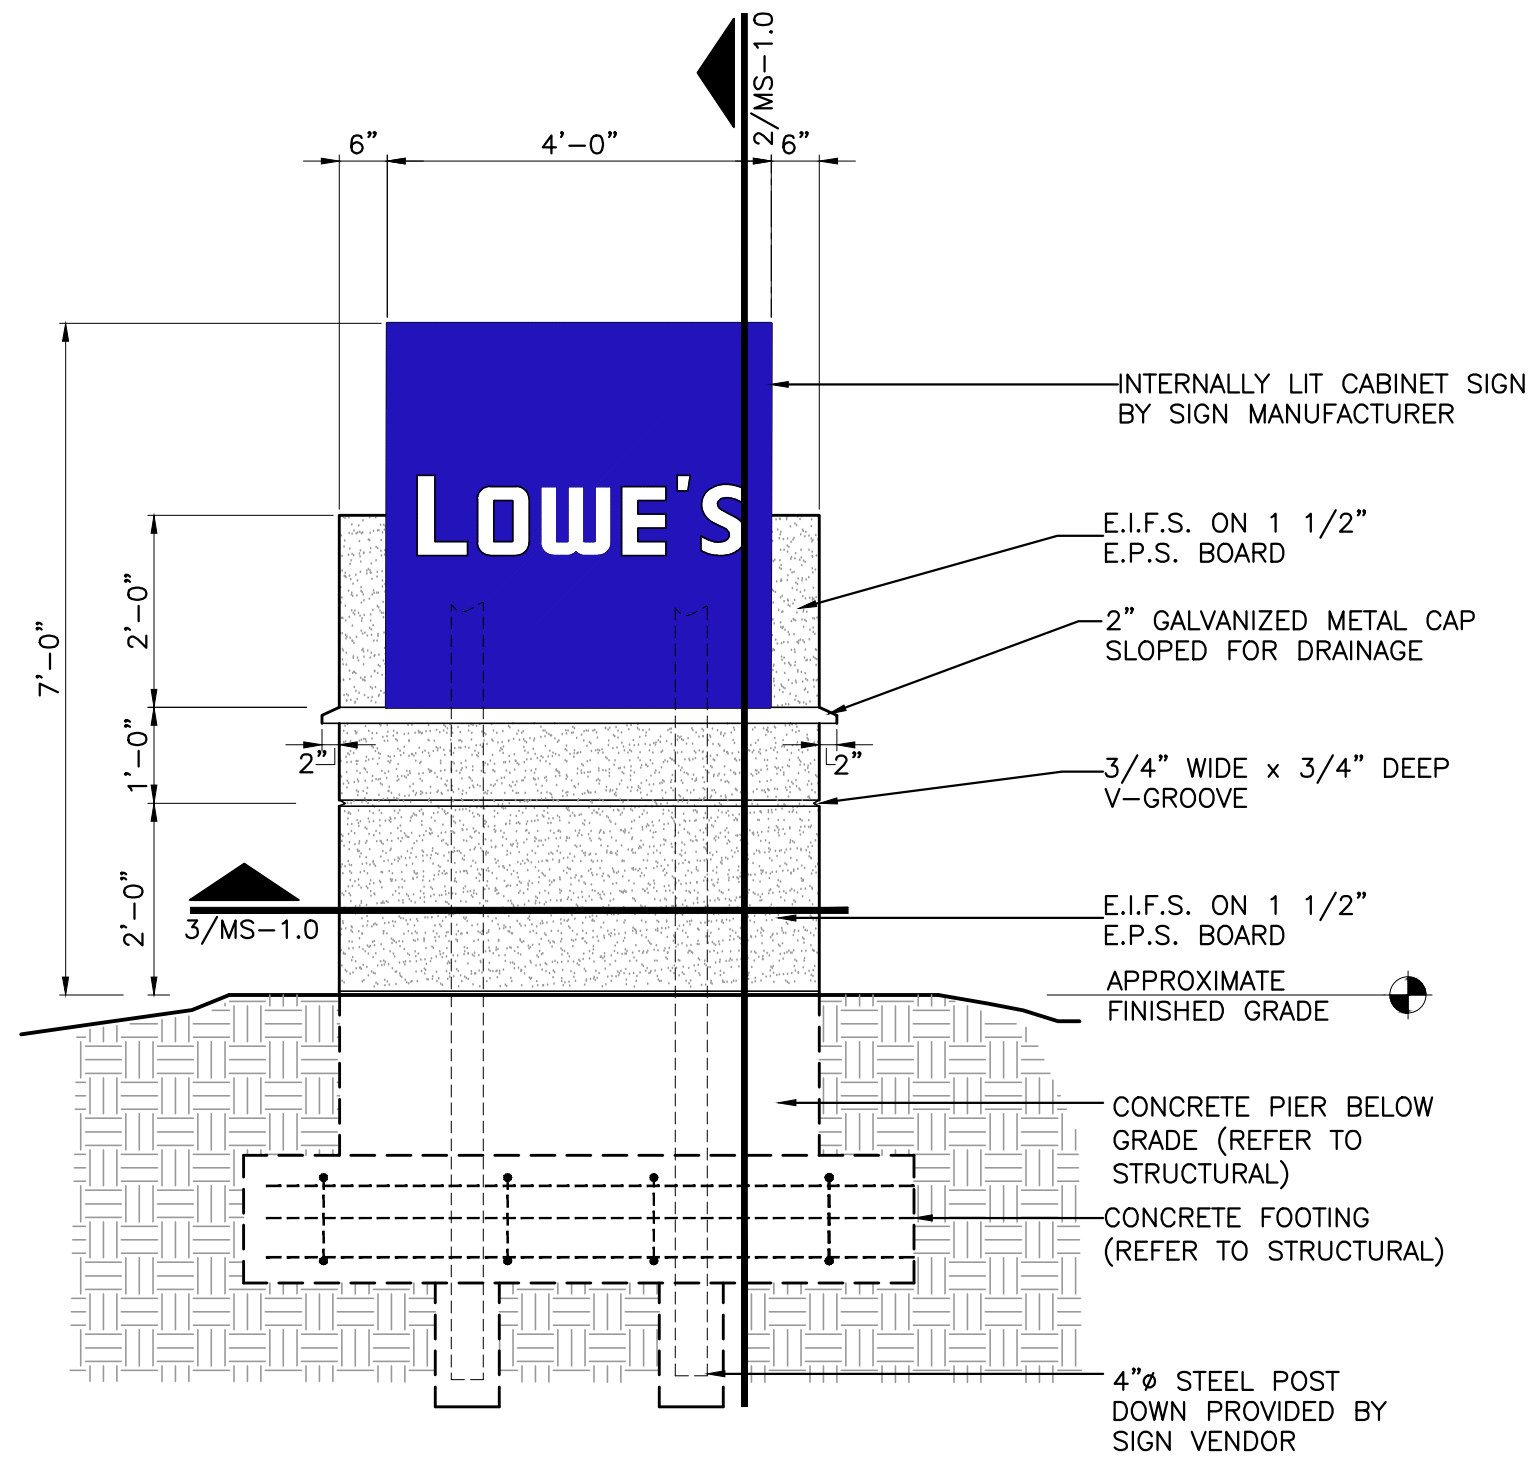

1 MONUMENT SIGN ELEVATION/ SECTION
SCALE: 1/2"=1'-0"

GENERAL NOTES

- ALL MONUMENT SIGN DETAILS ON THIS SHEET REPRESENT INTENT OF DESIGN ONLY.
- STRUCTURAL DESIGN OF SIGN (ABOVE METAL STUD WALL) IS BY SUPPLIER. SUBMIT SEALED CALCULATIONS AND SHOP DRAWINGS FOR REVIEW PRIOR TO FABRICATION.
- GENERAL CONTRACTOR TO COORDINATE FOOTING PLACEMENT WITH SIGN CONTRACTOR. FOOTINGS BY SIGN CONTRACTOR MAY HAVE TO BE INSTALLED BEFORE FOUNDATION FOR BASE.
- GENERAL CONTRACTOR TO COORDINATE CONSTRUCTION OF SIGN BASE, FOOTING AND ELECTRIC SUPPLY WITH SIGN CONTRACTOR.
- FOR SIGN LOCATIONS REFER TO CIVIL DRAWINGS
- A.F.G. = ABOVE FINISHED GRADE


REVISIONS	
DATE	DESCRIPTION
07.02.25	Criteria Updates

LICENCE:
NEW JERSEY
REC. No. 44,575
NEW JERSEY
Lic. No. 1219
NEW JERSEY
Lic. No. 024375-1
PENNSYLVANIA
Lic. No. RA-015310-B
VIRGINIA
Lic. No. 0401 011655
FLORIDA
Lic. No. AR95158

Perry M. Petrillo Architects PC
9 Park Avenue
Park Ridge, New Jersey 07656
Telephone (201) 307-6153
Facsimile (201) 307-6158

LOWE'S HOME CENTERS, LLC
1000 LOWE'S BOULEVARD
MOORESVILLE, NC 28117
704.758.1000 (PH.)


THIS DRAWING IS THE PROPERTY OF LOWE'S HOME CENTERS, LLC. ANY USE OR REPRODUCTION IN WHOLE OR IN PART IS PROHIBITED WITHOUT THE EXPRESSED WRITTEN CONSENT OF LOWE'S HOME CENTERS, LLC. COPYRIGHT 2005-2007 ALL RIGHTS RESERVED.

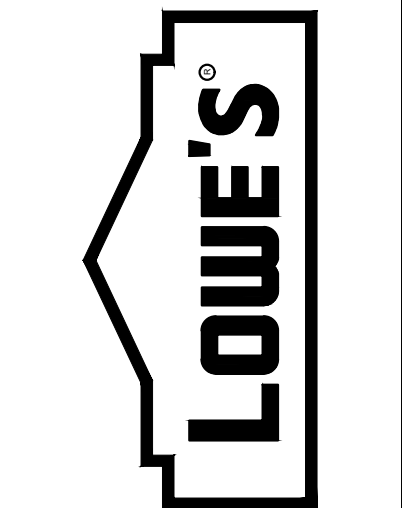

MONUMENT SIGN
LOWE'S OF
WESTLAKE
Westlake, Florida

CRITERIA	02-2025
ISSUE DATE:	
PERMIT SET:	
ISSUE DATE:	
CONSTRUCTION SET:	
ISSUE DATE:	04-14-2025
DRAWING NUMBER:	

MS-1.0

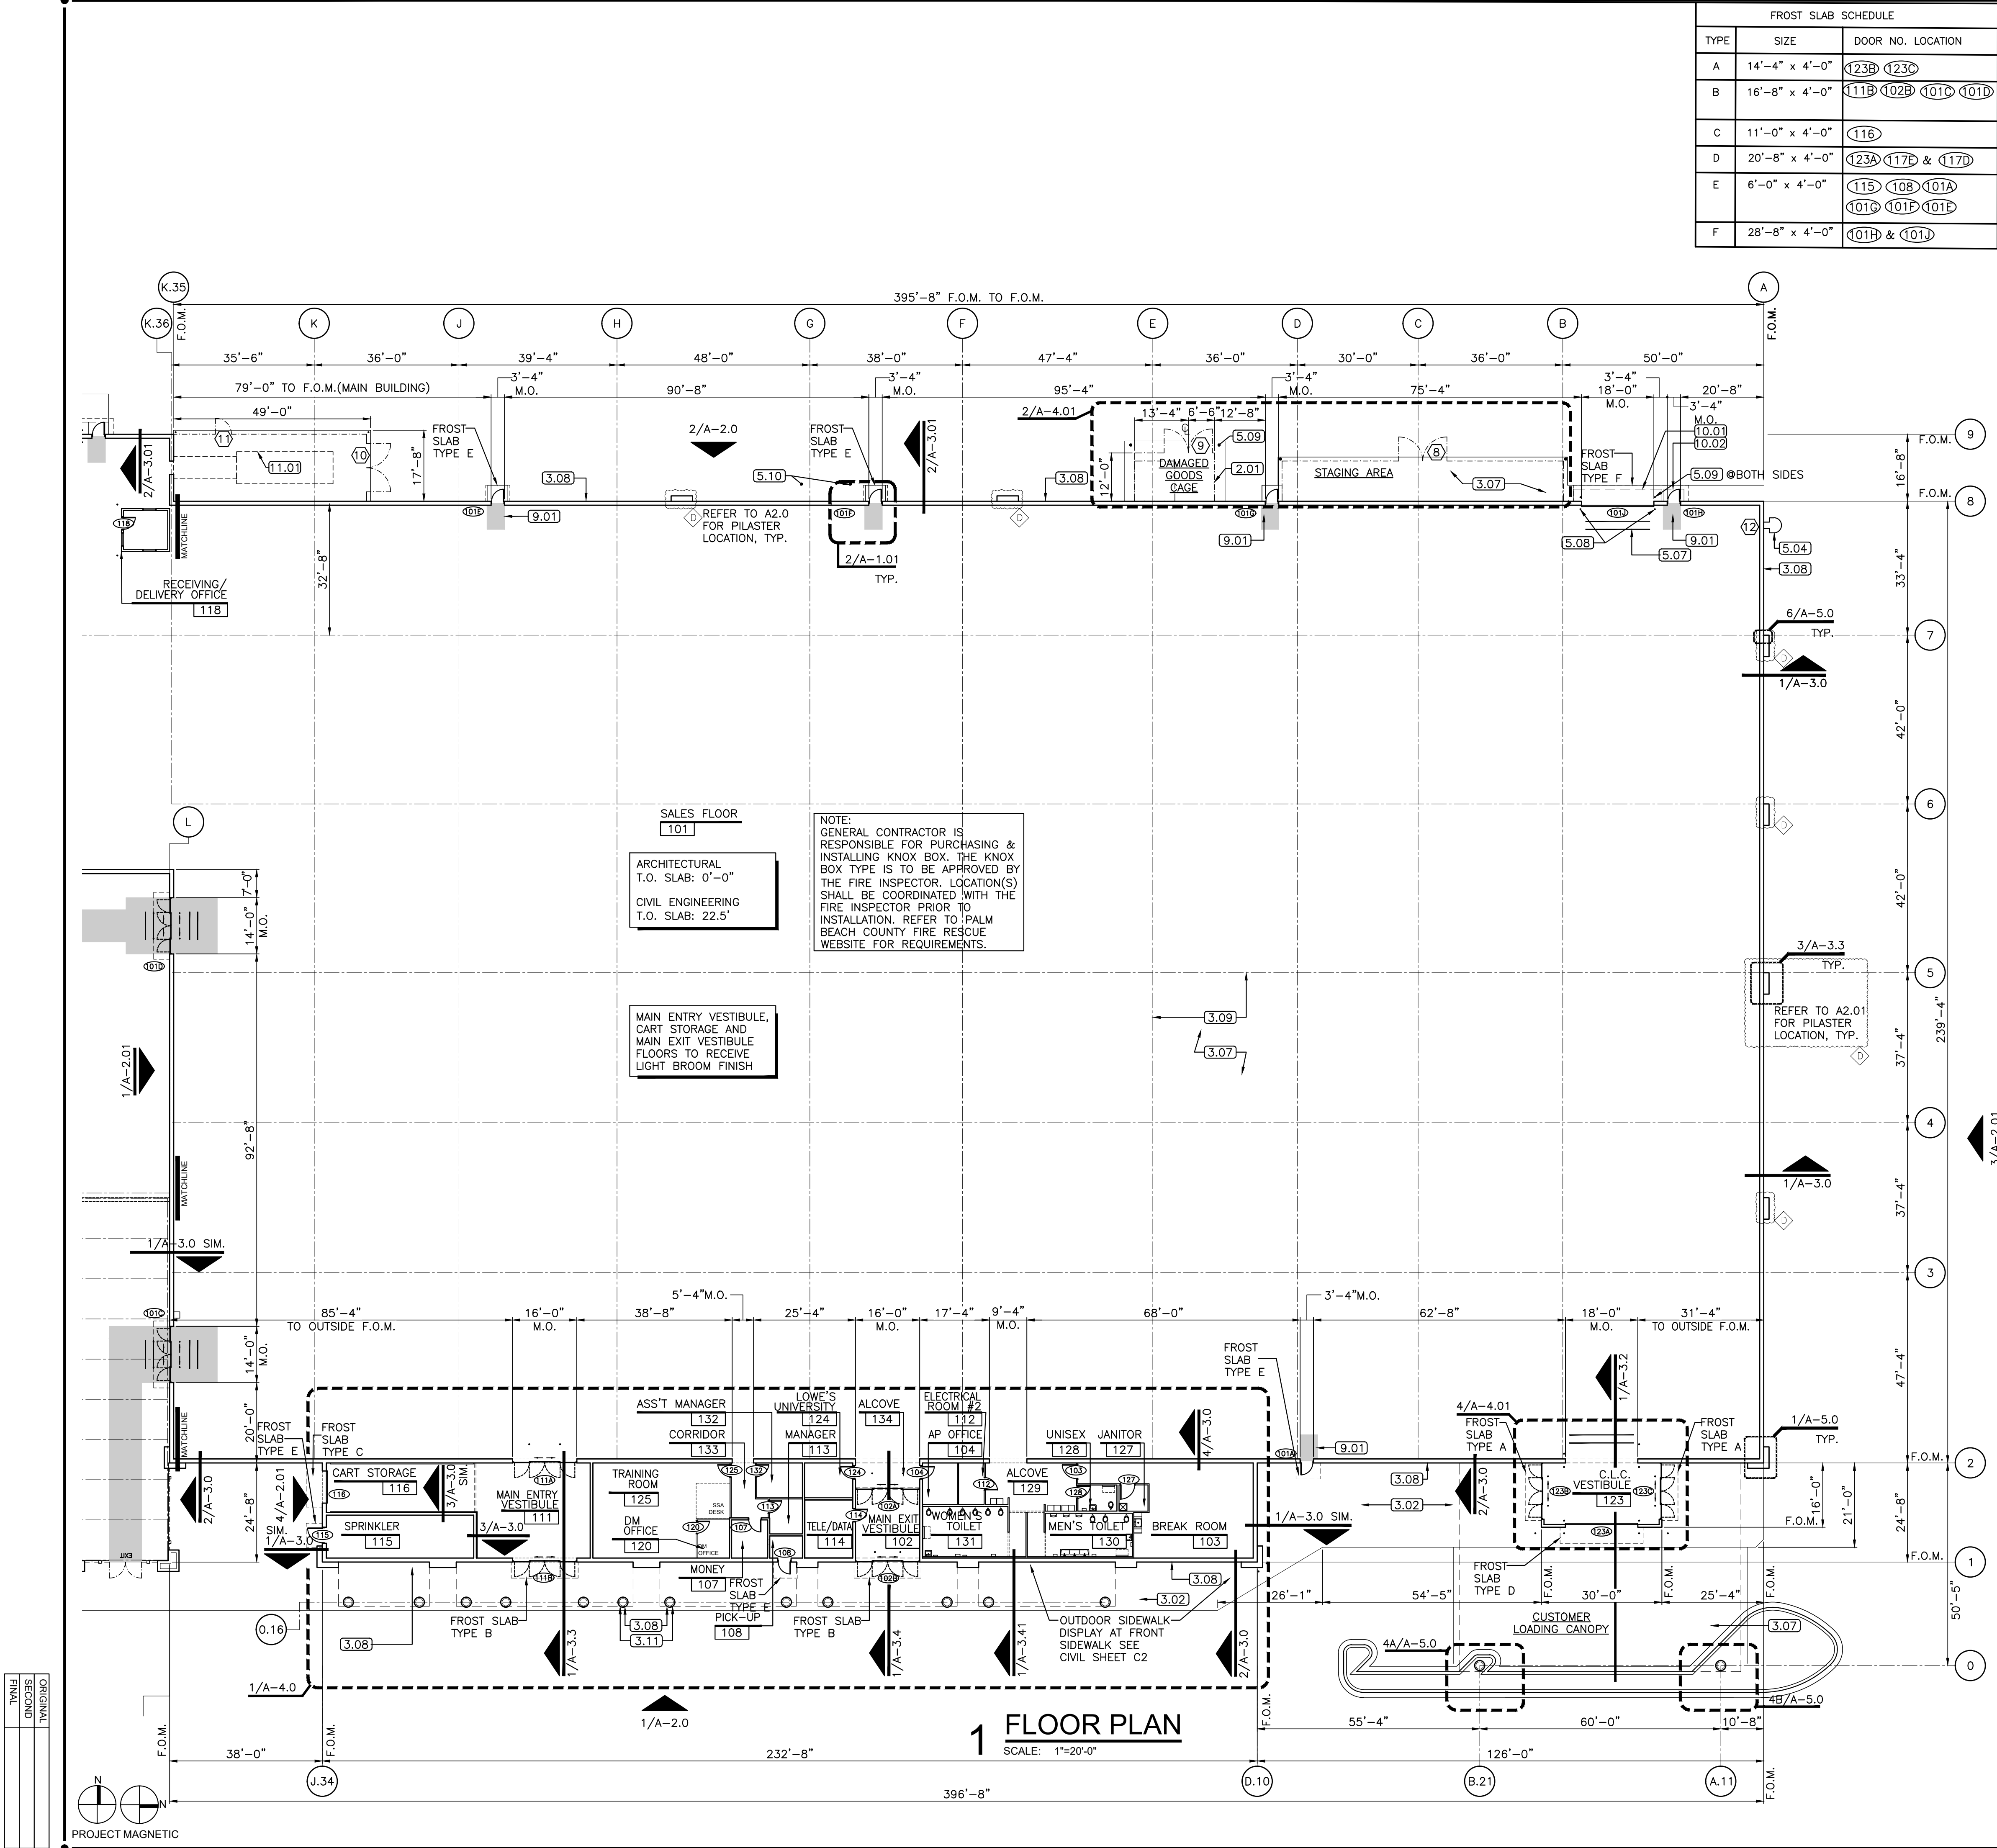

FROST SLAB SCHEDULE		
TYPE	SIZE	DOOR NO. LOCATION
A	14'-4" x 4'-0"	123B 123C
B	16'-8" x 4'-0"	111B 102B 101C 101D
C	11'-0" x 4'-0"	116
D	20'-8" x 4'-0"	123A 117E & 117D
E	6'-0" x 4'-0"	115 108 101A 101C 101F 101E
F	28'-8" x 4'-0"	101H & 101I

GENERAL NOTES

- F.O.M.-FACE OF MASONRY
- ALL DIMENSIONS TO FINISHED FACE OF WALL OR MATERIAL OR AS OTHERWISE NOTED
- REFER TO WALL TYPE LEGEND FOR WALL CONSTRUCTION
- A.F.F.-ABOVE FINISHED FLOOR (SALES FLOOR)
- REFER TO SHEET A-6.0 FOR DOOR SCHEDULE
- REFER TO SHEET A-7.0 FOR GATE SCHEDULE
- REFER TO STRUCTURAL PLANS FOR CONCRETE SLAB CONTROL JOINT INFORMATION
- FOR LOCATION OF FIRE EXTINGUISHERS REFER TO FIRE PROTECTION PLANS
- PROVIDE (2) 4" PIPE BOLLARDS AT GAS METER, IF REQUIRED. REFER TO SITE, STRUCTURAL AND P-3 FOR LOCATION
- BRACE ALL STEEL STUDS ACCORDING TO MANUFACTURER'S LIMITING HEIGHT (L/240)
- REFER TO SPECS AND FOUNDATION DETAILS FOR FENCES, SPACE POSTS TO AVOID FOOTINGS WHERE POSSIBLE
- NO GAP LARGER THAN 2" IS PERMITTED AT CHAIN-LINK FENCES, GATES, ETC.
- MOUNT ALL SLIDING GATES ON OUTSIDE OF ENCLOSURE
- EXTERIOR CONTROL JOINTS SHOWN ON A-2.0.
- ALL CMU HAVING BOTH EXTERIOR AND INTERIOR EXPOSURES, NOT GROUTED, SHOULD RECEIVE CORE FILLED FOAM INSULATION
- AT CUSTOMER LOADING CANOPY AND GARDEN CENTER COVERED AREA, PAINT ALL EXPOSED METAL, STEEL AND METAL ROOF DECKING WHITE UNLESS SPECIFIED OTHERWISE
- THE FINISH FLOOR HEIGHT, OR WHERE FINISH GUIDELINES FOR ACCESSIBILITY AND ARE TO BE PAINTED OSHA YELLOW

KEYNOTES

- SIGNAGE - FURNISHED AND INSTALLED BY OWNER (LOWE'S). REFER TO SHEETS A-3.2 AND A-3.3 FOR BLOCKING LOCATIONS. HORIZONTAL POSITION OF SIGNAGE TO BE CENTERED ON BACKGROUND ELEMENT.
- CHAIN-LINK FENCE WITH BLACK VINYL COATED FABRIC (REFER TO SHEET A-7.0 AND SPECIFICATION SECTION 02822).
- BLACK TUBE STEEL FENCE (REFER TO SHEET A-7.2 AND SPECIFICATION SECTION 02822).
- EXPANDED METAL SECURITY MESH UP TO 10'-0" ABOVE FINISHED GRADE (REFER TO SHEETS A-7.0, A-2.0-2.01 AND A-2.11 FOR FENCE HEIGHT AND SPECIFICATION SECTION 02822).
- CHAIN-LINK GATE (REFER TO SHEET A-7.0 FOR SIZE AND TYPE AND SPECIFICATION SECTION 15431).
- EXTERIOR TRENCH DRAIN (REFER TO DETAIL 2/S-3.1, SHEETS P-1 AND P-3, AND SPECIFICATION SECTION 15431).
- 48" HIGH x 75' LONG GUARDRAIL/FENCE (REFER TO DETAIL 12/S-3.0).
- FLOOR DRAIN (REFER TO SHEET P-1, P-3 AND SPECIFICATION SECTION 15431).
- CONCRETE RETAINING WALL WITH 6" HIGH CONCRETE CURB (REFER TO SHEETS S-1.01 AND S-3.1).
- CONCRETE SIDEWALK.
- NOT USED.
- CONCRETE FILLED ISLAND (REFER TO STRUCTURAL AND CIVIL PLANS).
- CONCRETE TRANSFORMER PAD, VERIFY SIZE AND LOCATION WITH UTILITY COMPANY PRIOR TO POURING (REFER TO SHEETS A-4.01 AND S-1.0).
- CONCRETE GENERATOR PAD, VERIFY SIZE AND LOCATION PRIOR TO POURING (REFER TO SHEETS A-4.01 AND S-1.0).
- CONCRETE SLAB ON GRADE (REFER TO STRUCTURAL PLANS).
- JOINT SEALANT OVER 1/2" EXPANSION JOINT FILLER (REFER TO SPECIFICATION SECTION 07920).
- CONCRETE CONTROL JOINT (REFER TO SHEET S-3.0).
- CONCRETE PAD AT DOORS, VERIFY SIZE PRIOR TO POURING (REFER TO SHEETS A-1.01 AND S-1.0)
- CONCRETE PIER.
- NOT USED
- MASONRY CONTROL JOINT, TYPICAL (REFER TO SHEETS A-5.0 AND S-3.0).
- SINGLE SCORED SMOOTH FACE CMU.
- SPLIT FACE CMU.
- SMOOTH FACE CMU.
- BULLNOSE OR ROWLOCK CMU ACCENT BLOCK.
- SINGLE SCORED SPLIT FACE CMU.
- METAL DOWNSPOUTS.
- METAL GUTTER.
- STEEL BEAM, PAINTED.
- ROOF ACCESS LADDER, PAINTED (REFER TO SHEET A-7.1).
- FORKLIFT DAMAGE PREVENTION BARS-16'-0" WITH BOTTOM AT 9'-6" A.F.F. (REFER TO SHEET A-2.21)
- FORKLIFT DAMAGE PREVENTION BARS- 7'-0" WITH BOTTOM AT 9'-4" A.F.F. (REFER TO SHEET A-2.21)
- FORKLIFT DAMAGE PREVENTION BARS-16'-0" WITH BOTTOM AT 13'-6" A.F.F. (REFER TO SHEET A-2.21)
- PROVIDE 4" PIPE BOLLARDS 2'-6" A.F.F. (REFER TO DETAIL 1/S-0.11). NUMBER AND LOCATIONS PER ARCHITECTURAL PLANS AND DOOR DETAILS.
- PROVIDE 4" PIPE BOLLARDS 4'-0" ABOVE SLAB (REFER TO DETAIL 1/S-0.11). NUMBER AND LOCATIONS PER ARCHITECTURAL PLANS AND DOOR DETAILS.
- PROVIDE 4" PIPE BOLLARDS 4'-0" ABOVE SLAB (REFER TO DETAIL 1/S-0.11) AT GAS METER. NUMBER AND LOCATION PER P-3.
- STEEL DOWNSPOUT COVER (REFER TO DETAIL 7/A-3.1)
- CART GUARD - P.T. 2x10 STAINED LIGHT GRAY, MOUNTED 5" A.F.F. TO BOTTOM WITH 1/2" x 4" EXP. BOLTS (COUNTERSUNK) AT 36" O.C.
- TELEPHONE BOARD - FIRE RETARDANT PLYWOOD "CLASS A" ALONG ENTIRE WALL UP TO 96" A.F.F.
- ACRYLIC FINISH SYSTEM, BY E.I.F.S. MANUFACTURER, ON SMOOTH FACE CMU WITH FLUSH JOINTS.
- EXTERIOR INSULATION AND FINISH SYSTEM (E.I.F.S.).
- NOT USED.
- PREFINISHED METAL COPING ON TOPS OF PARAPETS AND PILASTERS.
- STANDING SEAM ARCHITECTURAL METAL ROOF PANELS.
- CORNICE - E.I.F.S. WITH PREFINISHED METAL COPING OR FASCIA (REFER TO SHEETS A-2.1, A-3.3 AND A-3.4)
- PREFINISHED METAL FASCIA.
- STRUCTURAL METAL ROOF PANEL.
- OVERHEAD DOOR. (REFER TO SHEET A-6.1).
- HOLLOW METAL DOOR AND FRAME TYPICAL, PAINTED.
- ALUMINUM AND GLASS STOREFRONT SYSTEM.
- AUTO-SLIDER DOOR (REFER TO SHEET A-6.1).
- UNOBSTRUCTED PATH, AS DIMENSIONED (REFER TO GENERAL NOTES).
- 12" HIGH LETTERS PAINTED WHITE.
- ALUMINUM CANOPY 22'-0" x 3'-0" MOUNT AT 14'-8" A.F.F. (REFER TO SPECIFICATION SECTION 10530)
- ALUMINUM CANOPY 5'-0" x 3'-0" MOUNT AT 8'-0" A.F.F. (REFER TO SPECIFICATION SECTION 10530)
- ALUMINUM CANOPY 13'-0" x 3'-0" MOUNT AT 10'-8" A.F.F. (REFER TO SPECIFICATION SECTION 10530)
- TRASH COMPACTOR - FURNISHED AND INSTALLED BY OWNER (LOWE'S).
- DOCK LEVELER - EDGE-OF-DOCK MOUNTED (REFER TO SPECIFICATION SECTION 11160).
- DOCK LEVELER - PIT-MOUNTED (REFER TO SHEET A-3.1 AND SPECIFICATION SECTION 11160).
- DOCK SHELTER (REFER TO SHEET A-3.1 AND SPECIFICATION SECTION 11160)
- VEHICLE RESTRAINT MODEL SL80 BY SERCO® (REFER TO SHEETS A-3.1 AND E-6.05 AND SPECS).
- SHADE STRUCTURE - CORRUGATED METAL AND FIBERGLASS ROOF PANELS OVER STRUCTURAL TUBING SYSTEM (REFER TO SPECIFICATION SECTION 13123).
- RAIN BARRIER-STANDING SEAM METAL PANELS PROVIDED AND INSTALLED BY SHADE STRUCTURE MFR.
- RETRACTABLE SHADE FABRIC SYSTEM (REFER TO SPECIFICATION SECTION 13015).
- RAIN SKIRT - STANDING SEAM METAL PANELS TO MATCH FRONT STANDING SEAM COLOR.

REVISIONS

DATE	DESCRIPTION
08/22/25	Qty Approved Upgrades

LOWE'S

94K WIDE - FLOOR PLAN

SALES FLOOR

LOWE'S OF WESTLAKE

Westlake, Florida

CRITERIA

ISSUE DATE: 02-2025

PERMIT SET


ISSUE DATE: 08-22-2025

CONSTRUCTION SET

ISSUE DATE: 04-14-2025

DRAWING NUMBER:

A-1.0

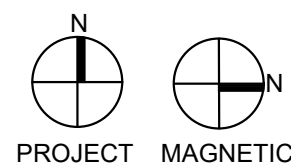

1 GARDEN CENTER FLOOR PLAN

SCALE: 1"= 20'-0" REF: A-1.0, A-1.01



- | GENERAL NOTES | |
|--|---|
| 1. F.O.M.—FACE OF MASONRY | 11. BRACE ALL STEEL STUDS ACCORDING TO MANUFACTURER'S LIMITING HEIGHT (L/240) |
| 2. ALL DIMENSIONS TO FINISHED FACE OF WALL OR MATERIAL OR AS OTHERWISE NOTED | 12. REFER TO SPECS AND FOUNDATION DETAILS FOR FENCES, SLIDE POSTS TO AVOID FOOTINGS WHERE POSSIBLE |
| 3. REFER TO WALL TYPE LEGEND FOR WALL CONSTRUCTION | 13. NO GAP LARGER THAN 2" IS PERMITTED AT CHAIN-LINK FENCES, GATES, ETC. |
| 4. A.F.F.—ABOVE FINISHED FLOOR (SALES FLOOR) | 14. MOUNT ALL SLIDING GATES ON OUTSIDE OF ENCLOSURE |
| 5. REFER TO SHEET A-6.0 FOR DOOR SCHEDULE | 15. EXTERIOR CONTROL JOINTS SHOWN ON A-2.0. |
| 6. REFER TO SHEET A-7.0 FOR GATE SCHEDULE | 16. ALL CMU HAVING BOTH EXTERIOR AND INTERIOR EXPOSURES, NOT GROUTED, SHOULD RECEIVE CORE FILLED FLOW INSULATION |
| 7. REFER TO STRUCTURAL PLANS FOR CONCRETE SLAB CONTROL JOINT INFORMATION | 17. AT CUSTOMER LOADING CANOPY AND GARDEN CENTER COVERED AREA, PAINT ALL EXPOSED METAL, STEEL AND METAL ROOF DECKING WHITE UNLESS SPECIFIED OTHERWISE |
| 8. FOR LOCATION OF FIRE EXTINGUISHERS REFER TO FIRE PROTECTION PLANS | 18. THE FINISH FLOOR HEIGHT, OR WHERE FINISH FLOOR IS REFERRED TO, IS THE TOP OF SLAB INSIDE THE PERIMETER OF THE BUILDING. |
| 9. PROVIDE (2) 4" PIPE BOLLARDS AT GAS METER, IF REQUIRED, REFER TO SITE, STRUCTURAL AND P-3 FOR LOCATION | |
| 10. ALL UNOBSTRUCTED PATHS SHALL MEET ALL REQUIREMENTS FOR ACCESSIBILITY AND ARE TO BE PAINTED OSHA YELLOW | |

KEYNOTES ☐


- 1.01 SIGNAGE – FURNISHED AND INSTALLED BY OWNER (LOWE’S). REFER TO SHEETS A-3.2 AND A-3.3 FOR BLOCKING LOCATIONS. HORIZONTAL POSITION OF SIGNAGE TO BE CENTERED ON BACKGROUND ELEMENT.
- 2.01 CHAINLINK FENCE WITH BLACK VINYL COATED FABRIC (REFER TO SHEET A-7.0 AND SPECIFICATION SECTION 02822).
- 2.02 BLACK TUBE STEEL FENCE (REFER TO SHEET A-7.2 AND SPECIFICATION SECTION 02822).
- 2.03 EXPANDED METAL SECURITY MESH UP TO 10’-0” ABOVE FINISHED GRADE (REFER TO SHEETS A-7.0, A-2.0-2.01 AND A-2.11 FOR FENCE HEIGHT AND SPECIFICATION SECTION 02822).
- 2.04 CHAIN-LINK GATE (REFER TO SHEET A-7.0 FOR SIZE AND TYPE AND SPECIFICATION SECTION 02822).
- 2.05 EXTERIOR TRENCH DRAIN (REFER TO DETAIL 2/S-3.1, SHEETS P-1 AND P-3, AND SPECIFICATION SECTION 15431).
- 2.06 48" HIGH x 75' LONG GUARDRAIL/FENCE (REFER TO DETAIL 12/S-3.0).
- 2.07 FLOOR DRAIN (REFER TO SHEET P-1, P-3 AND SPECIFICATION SECTION 15431).
- 3.01 CONCRETE RETAINING WALL WITH 6" HIGH CONCRETE CURB (REFER TO SHEETS S-1.01 AND S-3.1).
- 3.02 CONCRETE SIDEWALK.
- 3.03 NOT USED.
- 3.04 CONCRETE FILLED ISLAND (REFER TO STRUCTURAL AND CIVIL PLANS).
- 3.05 CONCRETE TRANSFORMER PAD, VERIFY SIZE AND LOCATION WITH UTILITY COMPANY PRIOR TO POURING (REFER TO SHEETS A-4.01 AND S-1.0).
- 3.06 CONCRETE GENERATOR PAD, VERIFY SIZE AND LOCATION PRIOR TO POURING (REFER TO SHEETS A-4.01 AND S-1.0).
- 3.07 CONCRETE SLAB ON GRADE (REFER TO STRUCTURAL PLANS).
- 3.08 JOINT SEALANT OVER 1/2" EXPANSION JOINT FILLER (REFER TO SPECIFICATION SECTION 07920).
- 3.09 CONCRETE CONTROL JOINT (REFER TO SHEET S-3.0).
- 3.10 CONCRETE PAD AT DOORS, VERIFY SIZE PRIOR TO POURING (REFER TO SHEETS A-1.01 AND S-1.0)
- 3.11 CONCRETE PIER.
- 4.01 NOT USED
- 4.02 MASONRY CONTROL JOINT, TYPICAL (REFER TO SHEETS A-5.0 AND S-3.0).
- 4.03 SINGLE SCORED SMOOTH FACE CMU.
- 4.04 SPLIT FACE CMU.
- 4.05 SMOOTH FACE CMU.
- 4.06 BULLNOSE OR ROWLOCK CMU ACCENT BLOCK.
- 4.07 SINGLE SCORED SPLIT FACE CMU.
- 5.01 METAL DOWNSPOUTS.
- 5.02 METAL GUTTER.
- 5.03 STEEL BEAM, PAINTED.
- 5.04 ROOF ACCESS LADDER, PAINTED (REFER TO SHEET A-7.1).
- 5.05 FORKLIFT DAMAGE PREVENTION BARS-16'-0" WITH BOTTOM AT 9'-6" A.F.F. (REFER TO SHEET A-2.21)
- 5.06 FORKLIFT DAMAGE PREVENTION BARS- 7'-0" WITH BOTTOM AT 9'-4" A.F.F. (REFER TO SHEET A-2.2)
- 5.07 FORKLIFT DAMAGE PREVENTION BARS-16'-0" WITH BOTTOM AT 13'-6" A.F.F. (REFER TO SHEET A-2.21)
- 5.08 PROVIDE 4" PIPE BOLLARDS 2'-6" A.F.F. (REFER TO DETAIL 1/S-0.11). NUMBER AND LOCATIONS PER ARCHITECTURAL PLANS AND DOOR DETAILS.
- 5.09 PROVIDE 4" PIPE BOLLARDS 4'-0" ABOVE SLAB (REFER TO DETAIL 1/S-0.11). NUMBER AND LOCATIONS PER ARCHITECTURAL PLANS AND DOOR DETAILS.
- 5.10 PROVIDE 4" PIPE BOLLARDS 4'-0" ABOVE SLAB (REFER TO DETAIL 1/S-0.11) AT GAS METER. NUMBER AND LOCATION PER P-3.
- 5.11 STEEL DOWNSPOUT COVER (REFER TO DETAIL 7/A-3.1)
- 6.01 CART GUARD – P.T. 2x10 STAINED LIGHT GRAY, MOUNTED 5" A.F.F. TO BOTTOM WITH 1/2" x 4" EXP. BOLTS (COUNTERSUNK) AT 36" O.C.
- 6.02 TELEPHONE BOARD – FIRE RETARDANT PLYWOOD "CLASS A" ALONG ENTIRE WALL UP TO 96" A.F.F.
- 7.01 ACRYLIC FINISH SYSTEM, BY E.I.F.S. MANUFACTURER, ON SMOOTH FACE CMU WITH FLUSH JOINTS.
- 7.02 EXTERIOR INSULATION AND FINISH SYSTEM (E.I.F.S.).
- 7.03 NOT USED.
- 7.04 PREFINISHED METAL COPING ON TOPS OF PARAPETS AND PILASTERS.
- 7.05 STANDING SEAM ARCHITECTURAL METAL ROOF PANELS.
- 7.06 CORNICE – E.I.F.S. WITH PREFINISHED METAL COPING OR FASCIA (REFER TO SHEETS A-2.1, A-3.3 AND A-3.3).
- 7.07 PREFINISHED METAL FASCIA.
- 7.08 STRUCTURAL METAL ROOF PANEL.
- 8.01 OVERHEAD DOOR. (REFER TO SHEET A-6.1).
- 8.02 HOLLOW METAL DOOR AND FRAME TYPICAL, PAINTED.
- 8.03 ALUMINUM AND GLASS STOREFRONT SYSTEM.
- 8.04 AUTO-SLIDER DOOR (REFER TO SHEET A-6.1).
- 9.01 UNOBSTRUCTED PATH, AS DIMENSIONED (REFER TO GENERAL NOTES).
- 9.02 12" HIGH LETTERS PAINTED WHITE.
- 10.01 ALUMINUM CANOPY 22'-0" x 3'-0" MOUNT AT 14'-8" A.F.F. (REFER TO SPECIFICATION SECTION 10530)
- 10.02 ALUMINUM CANOPY 5'-0" x 3'-0" MOUNT AT 8'-0" A.F.F. (REFER TO SPECIFICATION SECTION 10530)
- 10.03 ALUMINUM CANOPY 13'-0" x 3'-0" MOUNT AT 10'-8" A.F.F. (REFER TO SPECIFICATION SECTION 10530)
- 11.01 TRASH COMPACTOR – FURNISHED AND INSTALLED BY OWNER (LOWE’S).
- 11.02 DOCK LEVELER – EDGE-OF-DOCK MOUNTED (REFER TO SPECIFICATION SECTION 11160).
- 11.03 DOCK LEVELER – PIT-MOUNTED (REFER TO SHEET A-3.1 AND SPECIFICATION SECTION 11160).
- 11.04 DOCK SHELTER (REFER TO SHEET A-3.1 AND SPECIFICATION SECTION 11160)
- 11.05 VEHICLE RESTRAINT MODEL SL80 BY SERCO® (REFER TO SHEETS A-3.1 AND E-6.05 AND SPECS).
- 13.01 SHADE STRUCTURE – CORRUGATED METAL AND FIBERGLASS ROOF PANELS OVER STRUCTURAL TUBING SYSTEM (REFER TO SPECIFICATION SECTION 13123).
- 13.02 RAIN BARRIER-STANDING SEAM METAL PANELS PROVIDED AND INSTALLED BY SHADE STRUCTURE MFR.
- 13.03 RETRACTABLE SHADE FABRIC SYSTEM (REFER TO SPECIFICATION SECTION 13015).
- 13.04 RAIN SKIRT – STANDING SEAM METAL PANELS TO MATCH FRONT STANDING SEAM COLOR.

[illegible]

PERRY M. PETRILLO ARCHITECTS PC
 9 Park Avenue
 Park Ridge, New Jersey 07656
 Telephone (201) 307-6153
 Facsimile (201) 307-6158

LICENSE:
 REG. No. 44,575
 NEW JERSEY
 Lic. No. 12119
 NEW YORK
 Lic. No. 024375-1
 PENNSYLVANIA
 Lic. No. RA-015310-B
 VIRGINIA
 Lic. No. 0401 011655
 FLORIDA
 Lic. No. AR95158


LOWE'S HOME CENTERS, LLC
1000 LOWE'S BOULEVARD
MOORESVILLE, NC 28117
704.758.1000 (PH.)

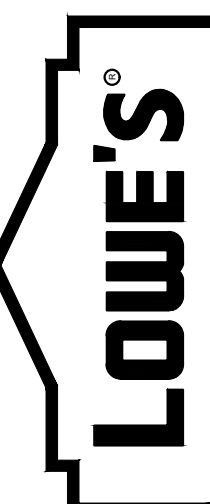

94K WIDE - FLOOR PLAN
ZONE B GARDEN CENTER
LOWE'S OF
WESTLAKE
Westlake, Florida

CRITERIA	
ISSUE DATE:	02-2025
PERMIT SET	
ISSUE DATE:	08-22-2025
CONSTRUCTION SET	
ISSUE DATE:	04-14-2025
DRAWING NUMBER:	ZONE B

A-1.01

 

1 ROOF PLAN

SCALE: 1"=20'-0"


[illegible]

ROOF PLAN
SALES FLOOR


LOWE'S OF
WESTLAKE
Westlake, Florida

A-1.1


ORIGINAL	
SECOND	
FINAL	

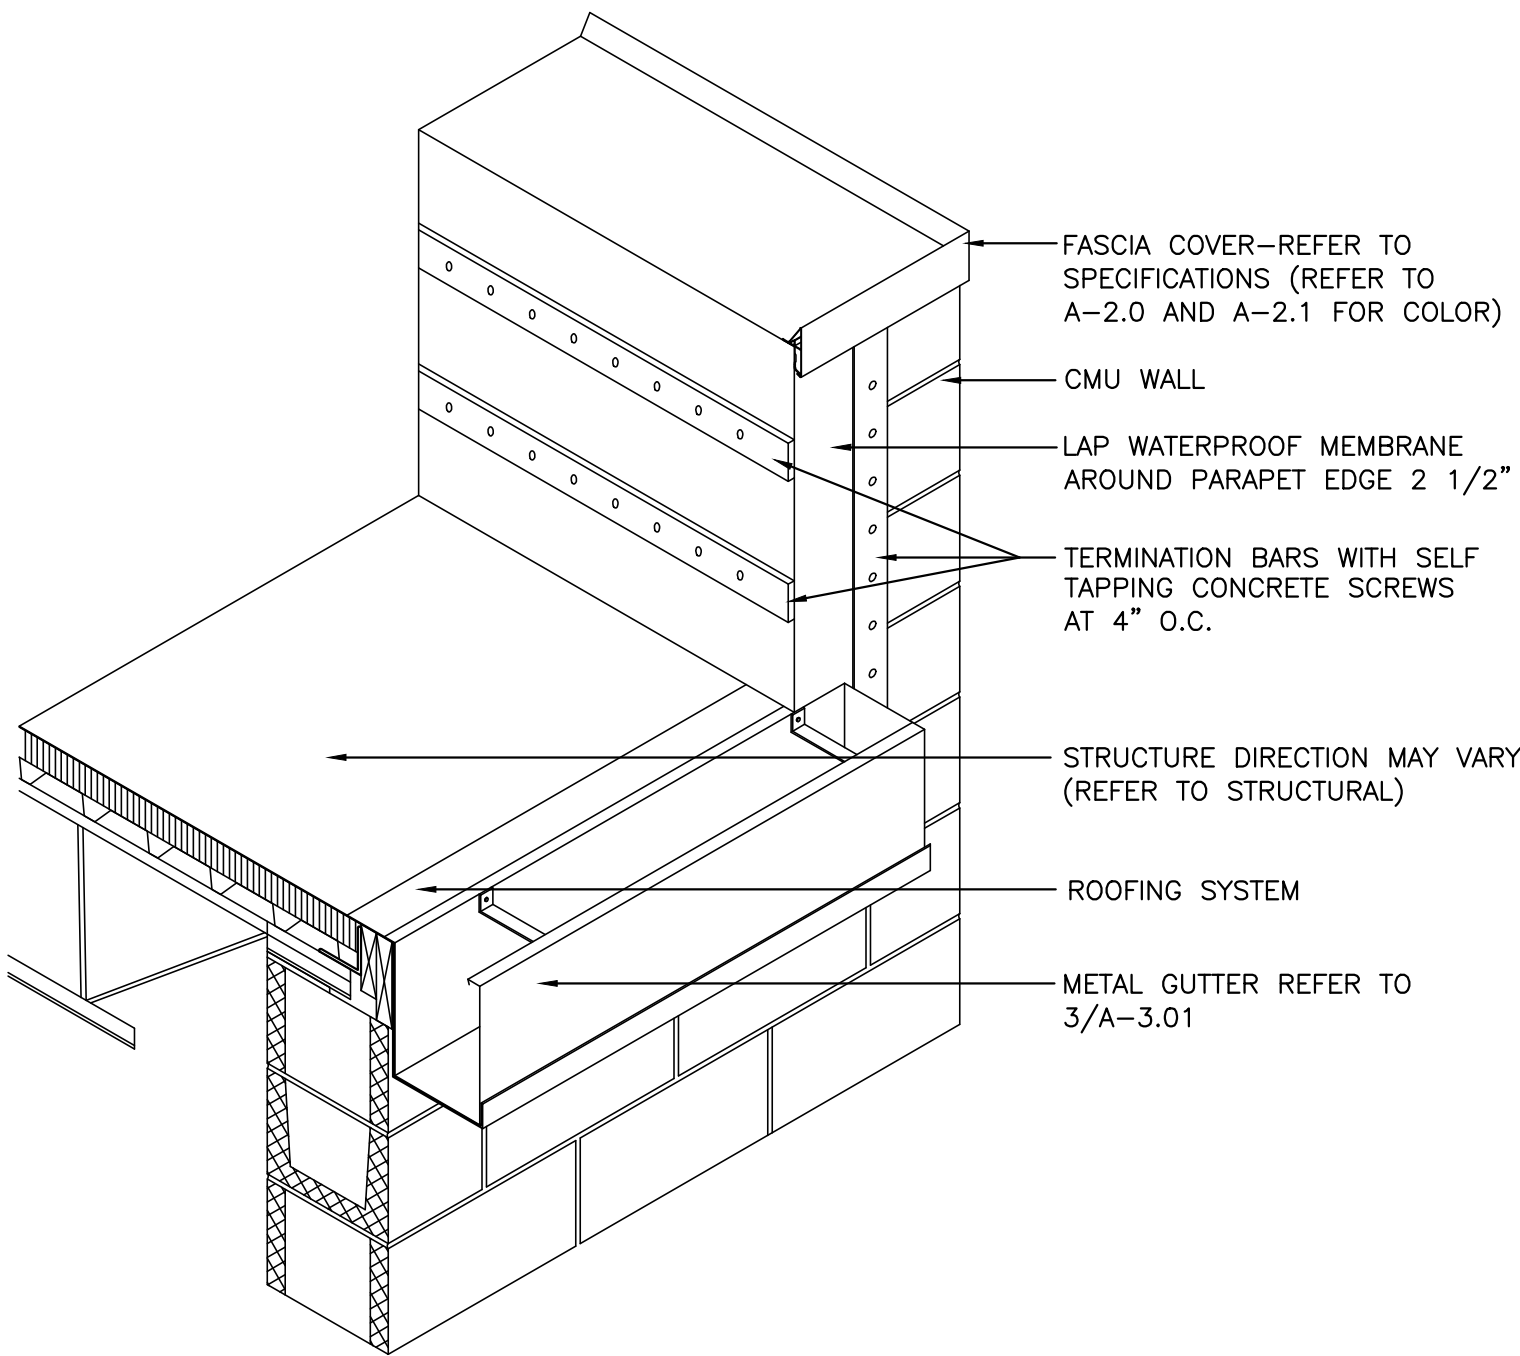


2 PARAPET/GUTTER FLASHING
SCALE: 3/4" = 1'-0" REFER: A-1.1

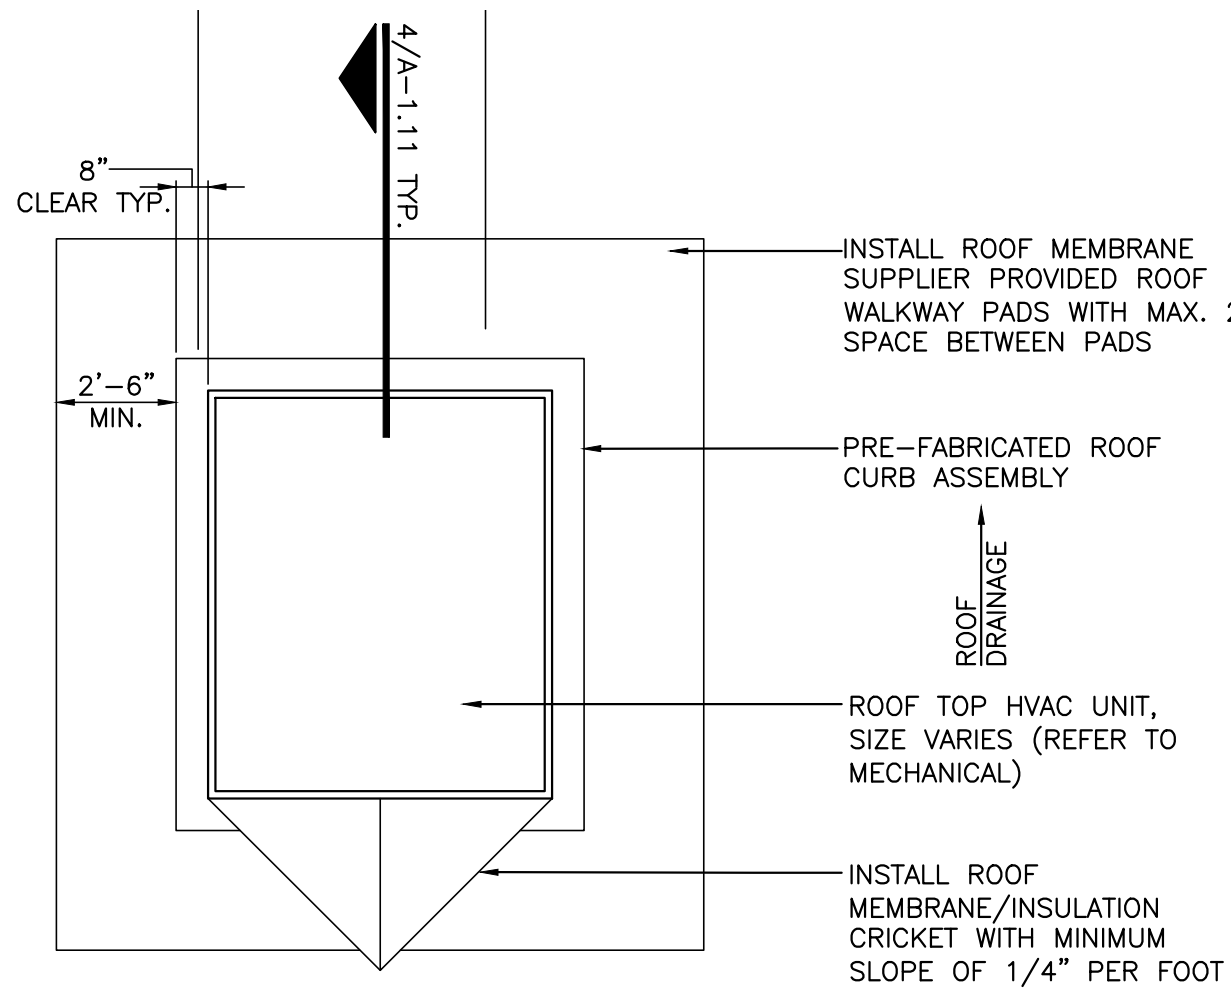

3 ROOF WALKWAY PAD LAYOUT
SCALE: 1/4" = 1'-0" REFER: A-1.1

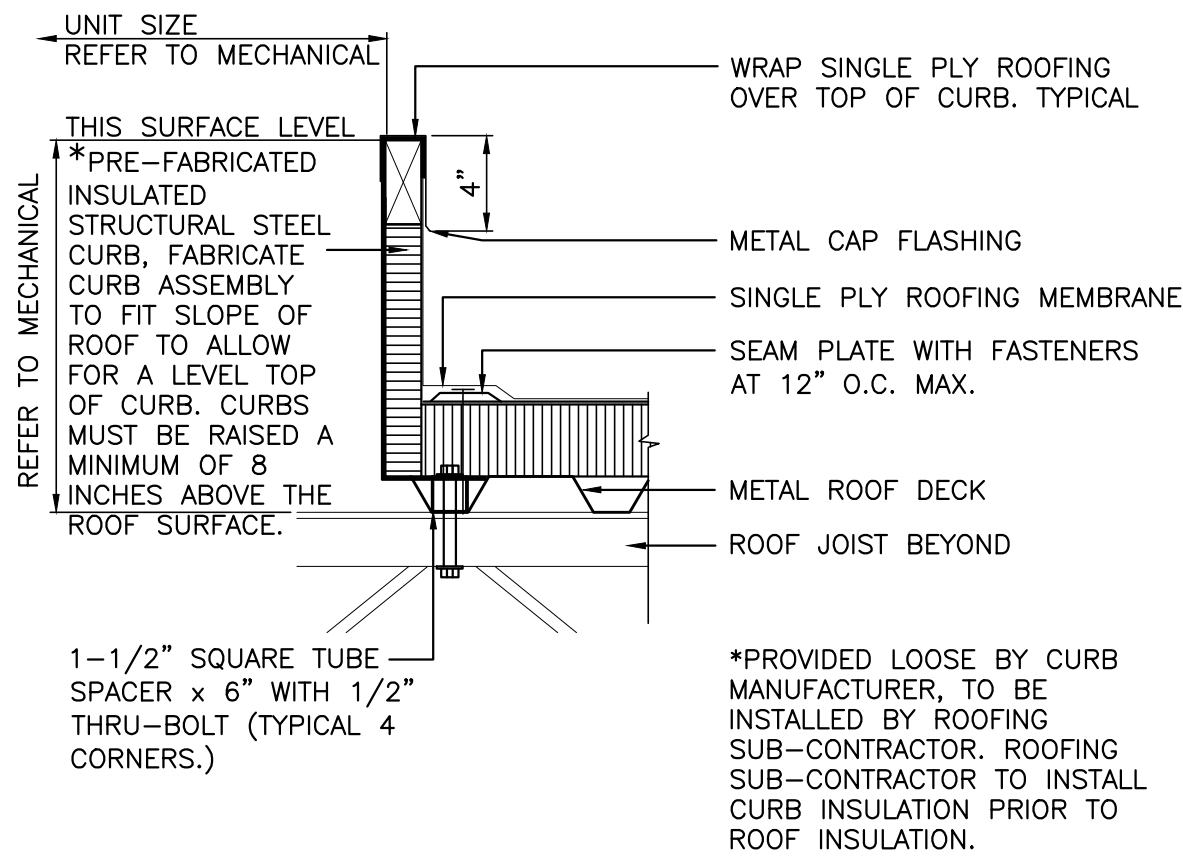

4 TYPICAL HVAC EQUIPMENT CURB SECTION
SCALE: 1 1/2" = 1'-0" REFER: A-1.1

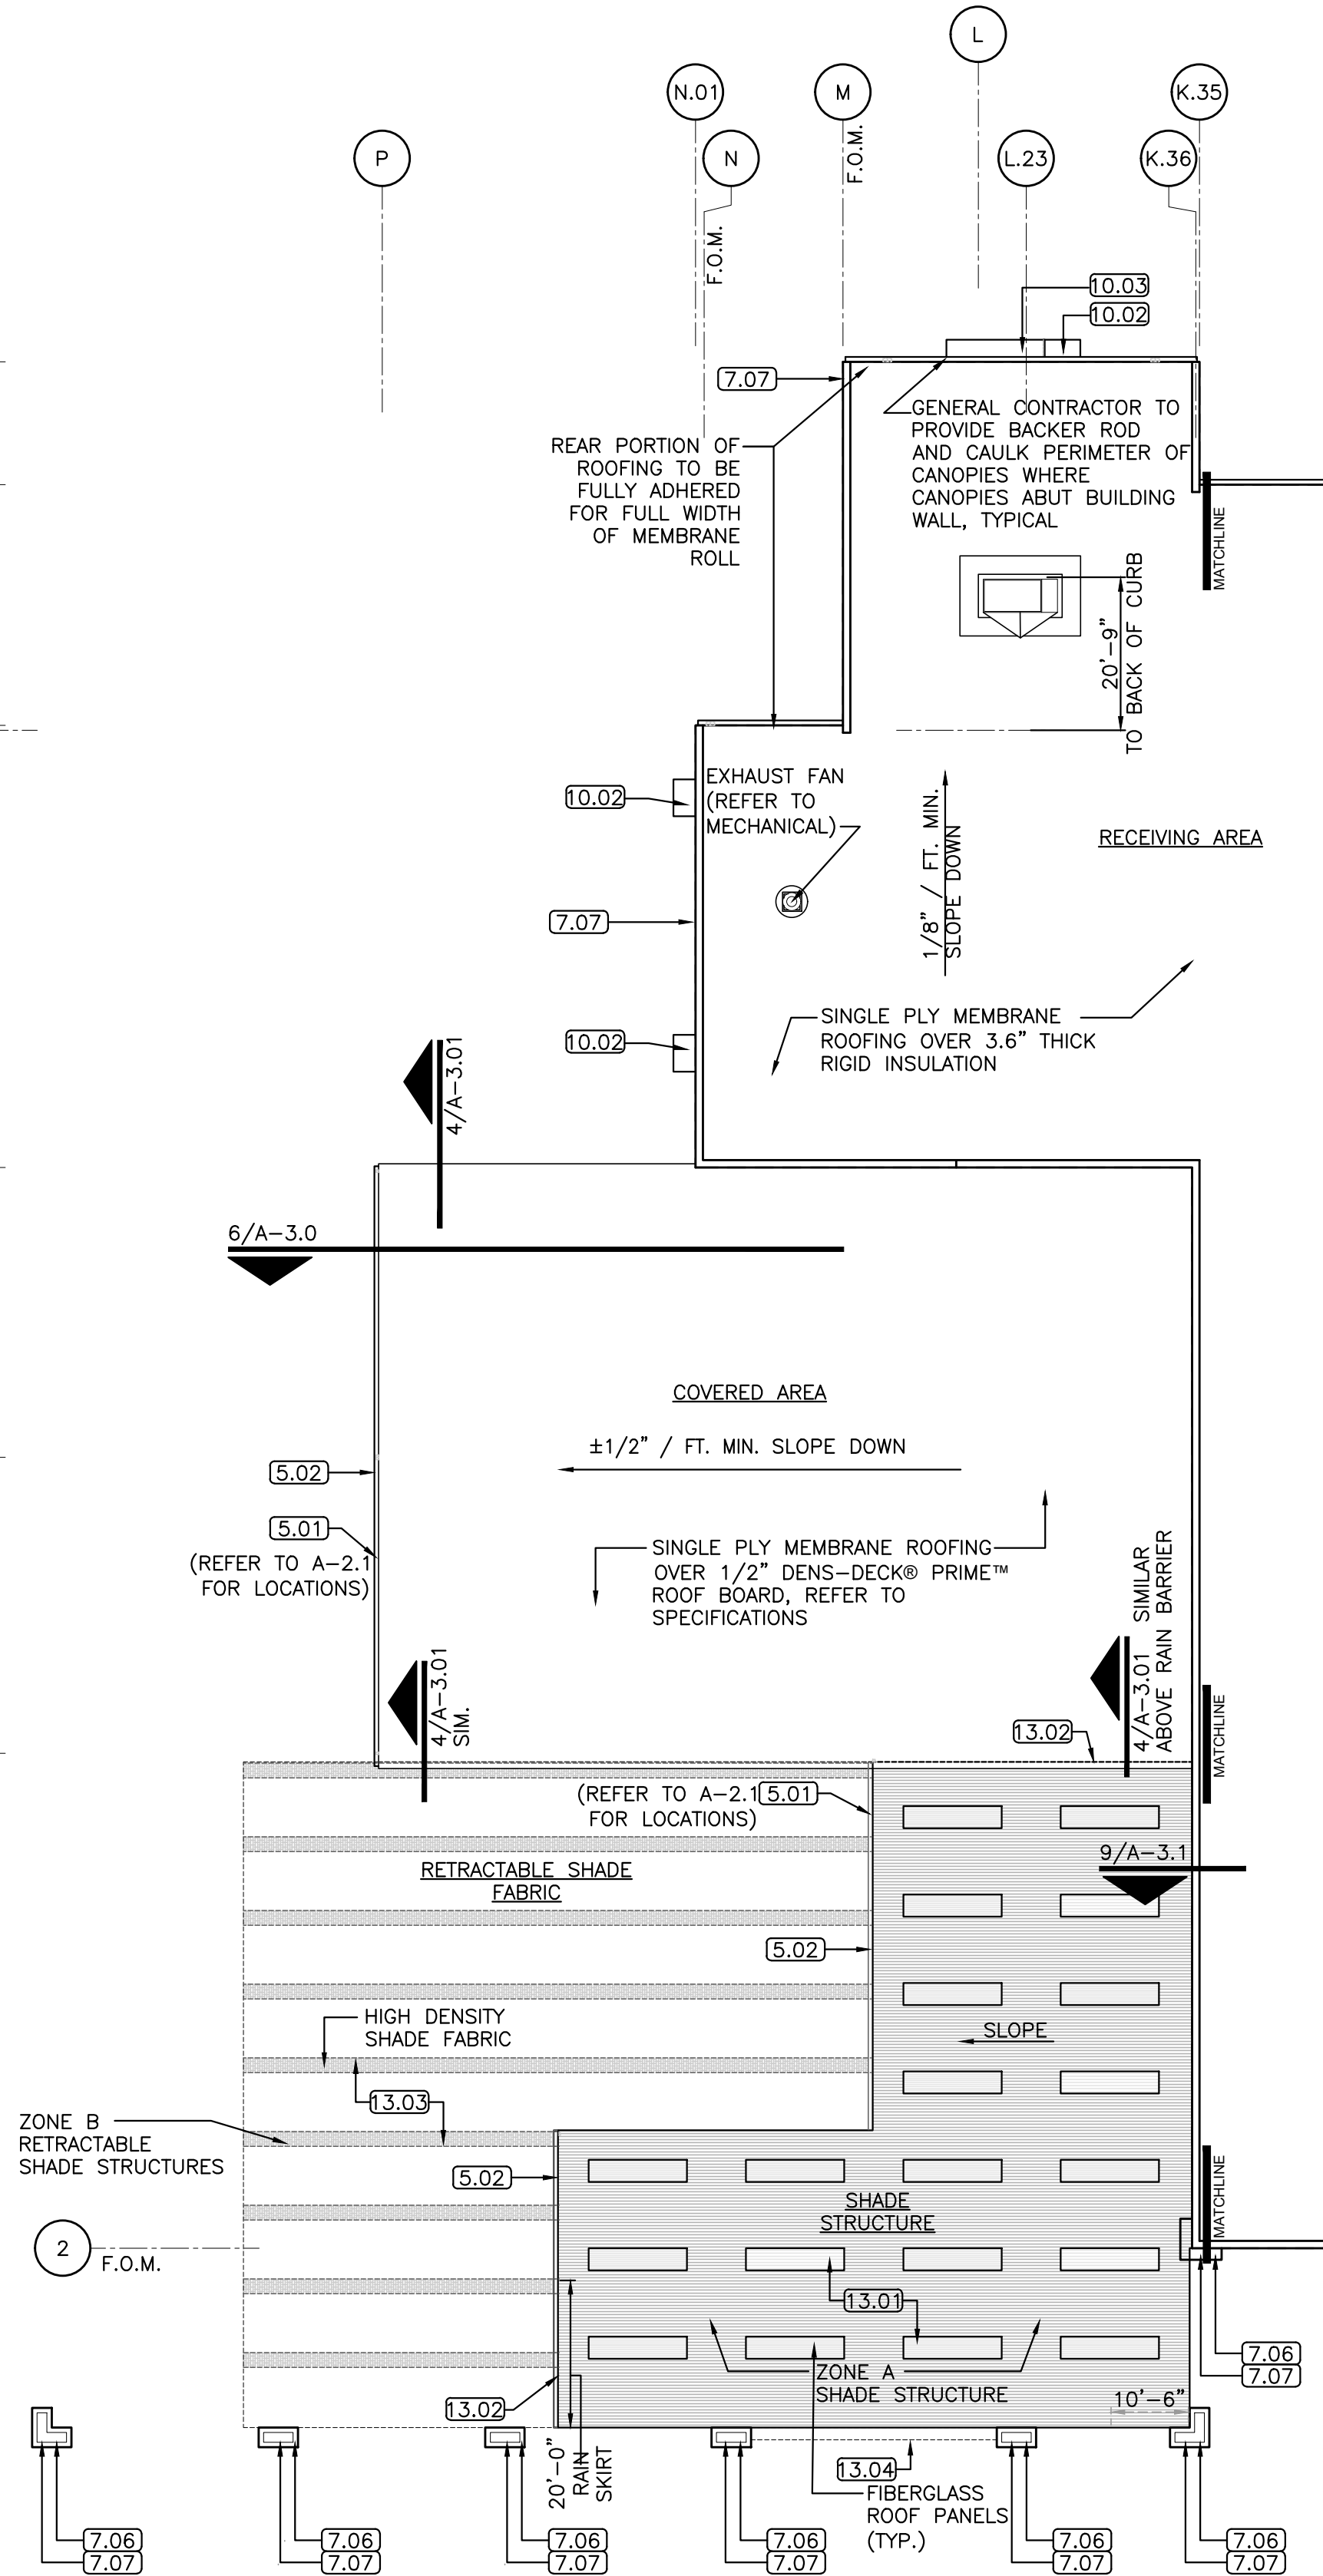

ORIGINAL	
SECOND	
FINAL	

KEYNOTES

- 1.01 SIGNAGE – FURNISHED AND INSTALLED BY OWNER (LOWE’S). REFER TO SHEETS A-3.2 AND A-3.3 FOR BLOCKING LOCATIONS. HORIZONTAL POSITION OF SIGNAGE TO BE CENTERED ON BACKGROUND ELEMENT.
- 2.01 CHAINLINK FENCE WITH BLACK VINYL COATED FABRIC (REFER TO SHEET A-7.0 AND SPECIFICATION SECTION 02822).
- 2.02 BLACK TUBE STEEL FENCE (REFER TO SHEET A-7.2 AND SPECIFICATION SECTION 02822).
- 2.03 EXPANDED METAL SECURITY MESH UP TO 10’-0” ABOVE FINISHED GRADE (REFER TO SHEETS A-7.0, A-2.0-2.01 AND A-2.11 FOR FENCE HEIGHT AND SPECIFICATION SECTION 02822).
- 2.04 CHAIN-LINK GATE (REFER TO SHEET A-7.0 FOR SIZE AND TYPE AND SPECIFICATION SECTION 02822).
- 2.05 EXTERIOR TRENCH DRAIN (REFER TO DETAIL 2/S-3.1, SHEETS P-1 AND P-3, AND SPECIFICATION SECTION 15431).
- 2.06 48” HIGH x 75” LONG GUARDRAIL/FENCE (REFER TO DETAIL 12/S-3.0).
- 2.07 FLOOR DRAIN (REFER TO SHEET P-1, P-3 AND SPECIFICATION SECTION 15431).
- 3.01 CONCRETE RETAINING WALL WITH 6” HIGH CONCRETE CURB (REFER TO SHEETS S-1.01 AND S-3.1).
- 3.02 CONCRETE SIDEWALK.
- 3.03 NOT USED.
- 3.04 CONCRETE FILLED ISLAND (REFER TO STRUCTURAL AND CIVIL PLANS).
- 3.05 CONCRETE TRANSFORMER PAD, VERIFY SIZE AND LOCATION WITH UTILITY COMPANY PRIOR TO POURING (REFER TO SHEETS A-4.01 AND S-1.0).
- 3.06 CONCRETE GENERATOR PAD, VERIFY SIZE AND LOCATION PRIOR TO POURING (REFER TO SHEETS A-4.01 AND S-1.0).
- 3.07 CONCRETE SLAB ON GRADE (REFER TO STRUCTURAL PLANS).
- 3.08 JOINT SEALANT OVER 1/2” EXPANSION JOINT FILLER (REFER TO SPECIFICATION SECTION 07920).
- 3.09 CONCRETE CONTROL JOINT (REFER TO SHEET S-3.0).
- 3.10 CONCRETE PAD AT DOORS, VERIFY SIZE PRIOR TO POURING (REFER TO SHEETS A-1.01 AND S-1.0).
- 3.11 CONCRETE PIER.
- 4.01 NOT USED
- 4.02 MASONRY CONTROL JOINT, TYPICAL (REFER TO SHEETS A-5.0 AND S-3.0).
- 4.03 SINGLE SCORED SMOOTH FACE CMU.
- 4.04 SPLIT FACE CMU.

- 4.05 SMOOTH FACE CMU.
- 4.06 BULLNOSE OR ROWLOCK CMU ACCENT BLOCK.
- 4.07 SINGLE SCORED SPLIT FACE CMU.
- 5.01 METAL DOWNSPOUTS.
- 5.02 METAL GUTTER.
- 5.03 STEEL BEAM, PAINTED.
- 5.04 ROOF ACCESS LADDER, PAINTED (REFER TO SHEET A-7.1).
- 5.05 FORKLIFT DAMAGE PREVENTION BARS-16’-0”L WITH BOTTOM AT 9’-6” A.F.F. (REFER TO SHEET A-2.21)
- 5.06 FORKLIFT DAMAGE PREVENTION BARS- 7’-0”L WITH BOTTOM AT 9’-4” A.F.F. (REFER TO SHEET A-2.21)
- 5.07 FORKLIFT DAMAGE PREVENTION BARS-16’-0”L WITH BOTTOM AT 13’-6” A.F.F. (REFER TO SHEET A-2.21)
- 5.08 PROVIDE 4”Ø PIPE BOLLARDS 2’-6” A.F.F. (REFER TO DETAIL 1/S-0.11). NUMBER AND LOCATIONS PER ARCHITECTURAL PLANS AND DOOR DETAILS.
- 5.09 PROVIDE 4”Ø PIPE BOLLARDS 4’-0” ABOVE SLAB (REFER TO DETAIL 1/S-0.11). NUMBER AND LOCATIONS PER ARCHITECTURAL PLANS AND DOOR DETAILS.
- 5.10 PROVIDE 4”Ø PIPE BOLLARDS 4’-0” ABOVE SLAB (REFER TO DETAIL 1/S-0.11) AT GAS METER. NUMBER AND LOCATION PER P-3.
- 5.11 STEEL DOWNSPOUT COVER (REFER TO DETAIL 7/A-3.1)
- 6.01 CART GUARD – P.T. 2x10 STAINED LIGHT GRAY, MOUNTED 5” A.F.F. TO BOTTOM WITH 1/2”x 4” EXP. BOLTS (COUNTERSUNK) AT 36” O.C.
- 6.02 TELEPHONE BOARD – FIRE RETARDANT PLYWOOD “CLASS A” ALONG ENTIRE WALL UP TO 96” A.F.F.
- 7.01 ACRYLIC FINISH SYSTEM, BY E.I.F.S. MANUFACTURER, ON SMOOTH FACE CMU WITH FLUSH JOINTS.
- 7.02 EXTERIOR INSULATION AND FINISH SYSTEM (E.I.F.S.).
- 7.03 NOT USED.
- 7.04 PREFINISHED METAL COPING ON TOPS OF PARAPETS AND PILASTERS.
- 7.05 STANDING SEAM ARCHITECTURAL METAL ROOF PANELS.
- 7.06 CORNICE – E.I.F.S. WITH PREFINISHED METAL COPING OR FASCIA (REFER TO SHEETS A-2.1, A-3.3 AND A-3.4)
- 7.07 PREFINISHED METAL FASCIA.
- 7.08 STRUCTURAL METAL ROOF PANEL.
- 8.01 OVERHEAD DOOR. (REFER TO SHEET A-6.1).

- 8.02 HOLLOW METAL DOOR AND FRAME TYPICAL, PAINTED.
- 8.03 ALUMINUM AND GLASS STOREFRONT SYSTEM.
- 8.04 AUTO-SLIDER DOOR (REFER TO SHEET A-6.1).
- 9.01 UNOBSTRUCTED PATH, AS DIMENSIONED (REFER TO GENERAL NOTES).
- 9.02 12” HIGH LETTERS PAINTED WHITE.
- 10.01 ALUMINUM CANOPY 22’-0” x 3’-0” MOUNT AT 14’-8” A.F.F. (REFER TO SPECIFICATION SECTION 10530)
- 10.02 ALUMINUM CANOPY 5’-0” x 3’-0” MOUNT AT 8’-0” A.F.F. (REFER TO SPECIFICATION SECTION 10530)
- 10.03 ALUMINUM CANOPY 13’-0” x 3’-0” MOUNT AT 10’-8” A.F.F. (REFER TO SPECIFICATION SECTION 10530)
- 11.01 TRASH COMPACTOR – FURNISHED AND INSTALLED BY OWNER (LOWE’S).
- 11.02 DOCK LEVELER – EDGE-OF-DOCK MOUNTED (REFER TO SPECIFICATION SECTION 11160).
- 11.03 DOCK LEVELER – PIT-MOUNTED (REFER TO SHEET A-3.1 AND SPECIFICATION SECTION 11160).
- 11.04 DOCK SHELTER (REFER TO SHEET A-3.1 AND SPECIFICATION SECTION 11160)
- 11.05 VEHICLE RESTRAINT MODEL SL80 BY SERCO® (REFER TO SHEETS A-3.1 AND E-6.05 AND SPECS).
- 13.01 SHADE STRUCTURE – CORRUGATED METAL AND FIBERGLASS ROOF PANELS OVER STRUCTURAL TUBING SYSTEM (REFER TO SPECIFICATION SECTION 13123).
- 13.02 RAIN BARRIER-STANDING SEAM METAL PANELS PROVIDED AND INSTALLED BY SHADE STRUCTURE MFR.
- 13.03 RETRACTABLE SHADE FABRIC SYSTEM (REFER TO SPECIFICATION SECTION 13015).
- 13.04 RAIN SKIRT – STANDING SEAM METAL PANELS TO MATCH FRONT STANDING SEAM COLOR.


EXTERIOR ELEVATION NOTES

1. INSTALL JOINT SEALANT OVER 1/2” EXPANSION JOINT FILLER AT ALL EXTERIOR WALL/PAVEMENT JOINTS AND AT ALL CUTS AND HOLES THROUGH PAVEMENT. (REFER TO SPECIFICATIONS)
2. REFER TO STRUCTURAL FOR LOCATION OF GROUTED CELLS AT STRUCTURAL CONNECTION.
3. PAINT EXTERIOR/EXPOSED GIRDERS, JOISTS AND MISCELLANEOUS STEEL ETC. WHITE (P-6)
4. PARAPET MEMBRANE FLASHING SHALL BE OF SAME MATERIAL AS SINGLE-PLY ROOFING MEMBRANE.
5. F.O.M.-FACE OF MASONRY.
6. NO GAP LARGER THAN 2” IS PERMITTED AT CHAIN-LINK FENCES, GATES, ETC.
7. MOUNT ALL SLIDING GATES ON OUTSIDE OF ENCLOSURE.
8. AT CUSTOMER LOADING CANOPY AND GARDEN CENTER COVERED AREA, PAINT ALL EXPOSED METAL, STEEL AND METAL ROOF DECKING WHITE UNLESS SPECIFIED OTHERWISE.
9. THE FINISH FLOOR HEIGHT, OR WHERE FINISH FLOOR IS REFERRED TO, IS THE TOP OF SLAB INSIDE THE PERIMETER OF THE BUILDING.


FINISHES

F-1 FACTORY BLACK VINYL COATED FABRIC (CHAINLINK FABRIC)	PF-1 LOWE’S WARM WHITE (PREFINISHED)
F-2 NOT USED	PF-2 LOWE’S MEDIUM BEIGE (PREFINISHED)
F-3 FACTORY BLACK POWDER COATED (EXPANDED METAL SECURITY MESH)	PF-3 MANUFACTURER’S STANDARD WHITE
P-1 LOWE’S LIGHT BEIGE (PAINT)	PF-4 CITYSCAPE SR (PREFINISHED)
P-2 LOWE’S MEDIUM BEIGE (PAINT)	PF-5 LOWE’S LIGHT BEIGE (PREFINISHED)
P-3 NOT USED	EF-1 LOWE’S LIGHT BEIGE (E.I.F.S.)
P-4 NOT USED	EF-2 LOWE’S MEDIUM BEIGE (E.I.F.S.)
P-5 OSHA YELLOW (PAINT)	EF-3 LOWE’S BLUE (E.I.F.S.)
P-6 MANUFACTURER’S STANDARD BRIGHT WHITE (PAINT)	EF-4 LOWE’S WARM WHITE (E.I.F.S.)
P-7 LOWE’S BLUE (PAINT)	NA NATURAL ANODIZED (ALUMINUM)

NOTE: REFER TO SPECIFICATIONS FOR APPROVED MANUFACTURERS. UNLESS SPECIFICALLY CALLED OUT, CONTACT MANUFACTURER FOR LOWE’S NATIONAL ACCOUNT COLOR FORMULAS.

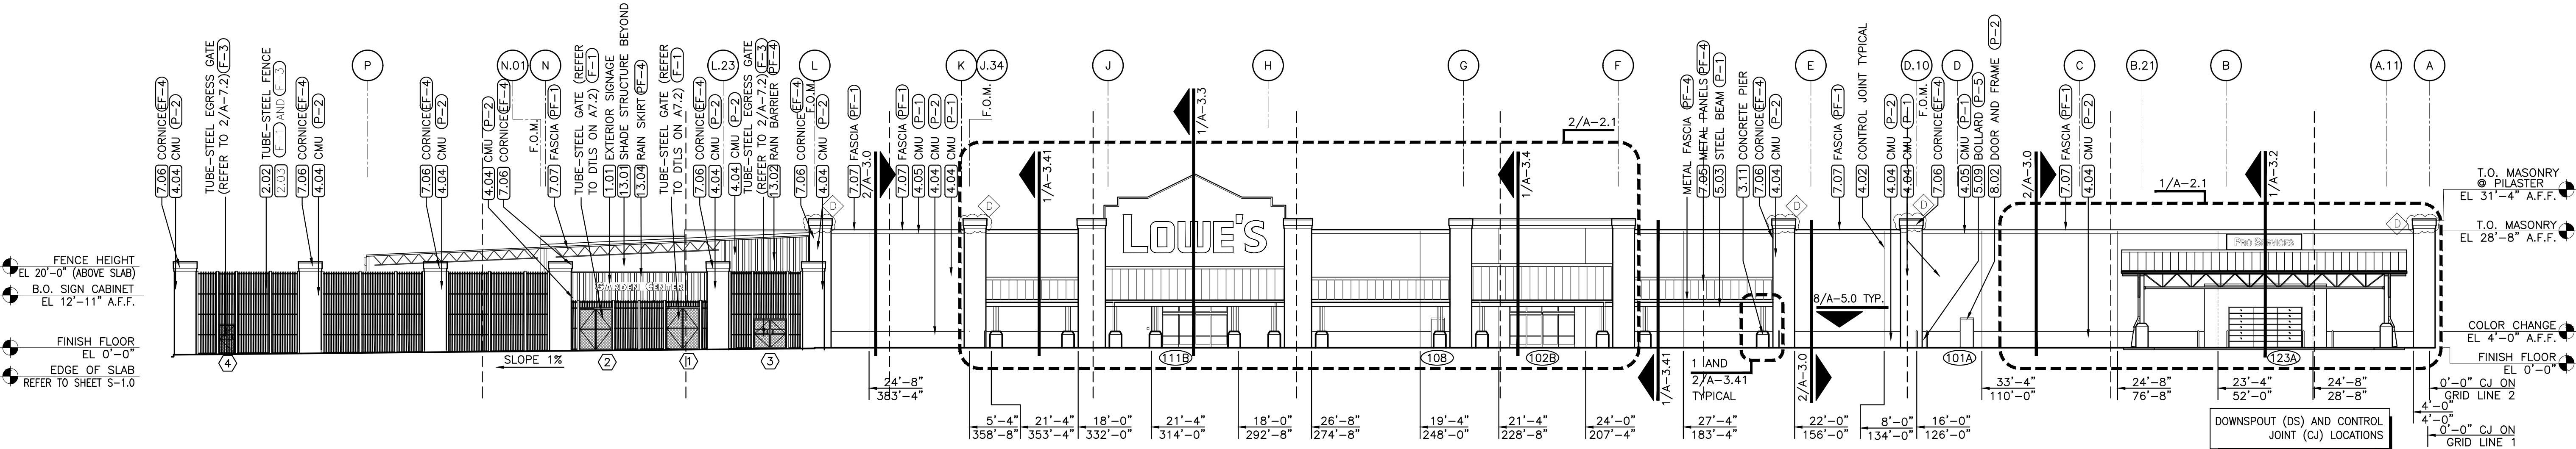

2 REAR ELEVATION
SCALE: 1"=20'-0" REFER: A-1.0

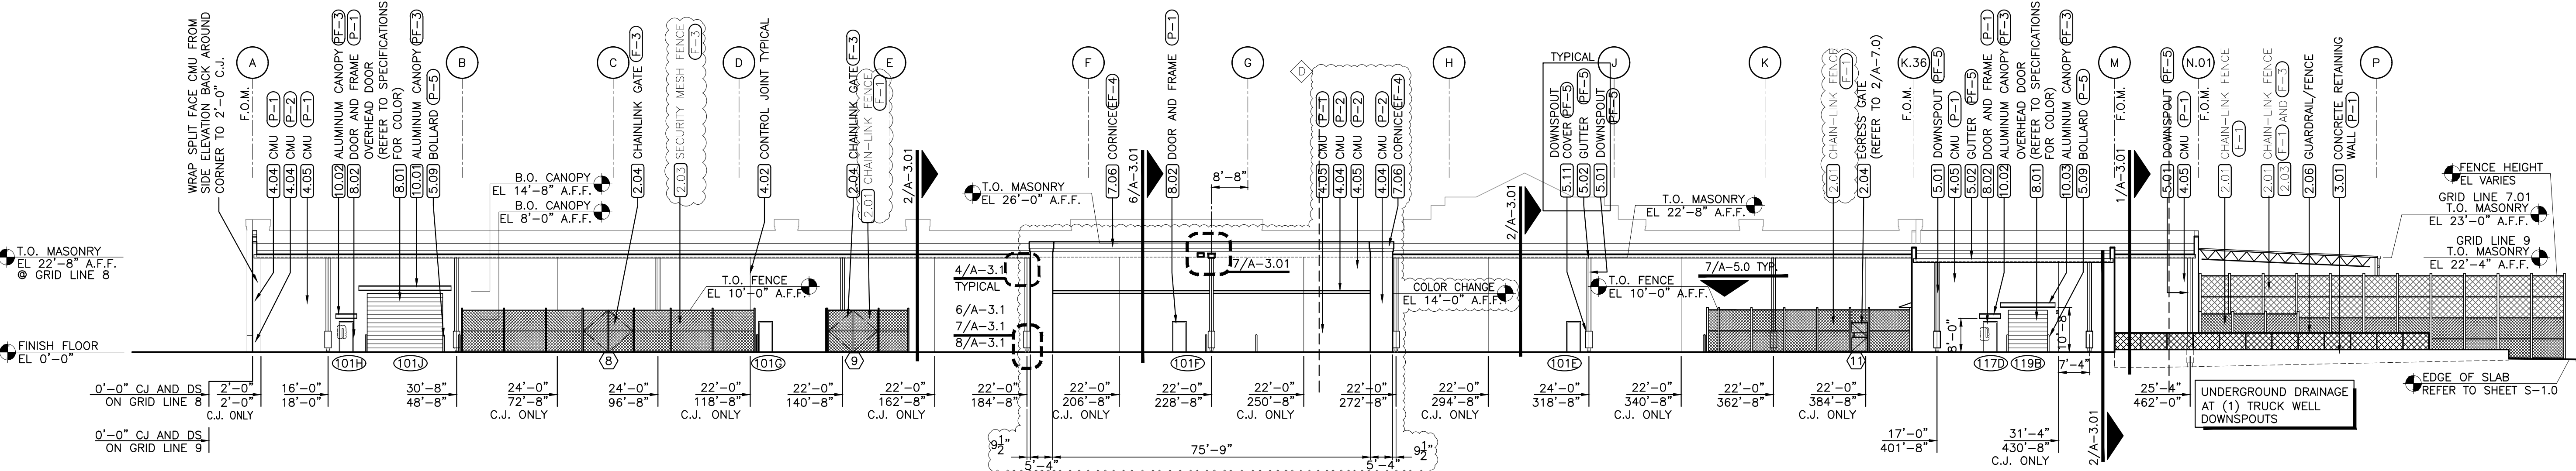

1 FRONT ELEVATION
SCALE: 1"=20'-0" REFER: A-1.0

REVISIONS	
 PRE-BID SET ISSUE DATE	 POST BID SET ISSUE DATE
DATE	DESCRIPTION
05.29.25  A	General Revisions
08.22.25  D	City Approved Upgrades

PROJECT No. 23-200
DRAWN BY: LDM
CHECKED BY:

LOWE'S HOME CENTERS, LLC
1000 LOWE'S BOULEVARD
MOORESVILLE, NC 28117
704.758.1000 (PH.)


THIS DRAWING IS THE PROPERTY OF LOWE'S HOME CENTERS, LLC. ANY USE OR REPRODUCTION IN WHOLE OR IN PART IS PROHIBITED WITHOUT THE EXPRESSED WRITTEN CONSENT OF LOWE'S HOME CENTERS, LLC. COPYRIGHT 2005-2027 ALL RIGHTS RESERVED.

LOWE'S
Westlake, Florida

9 Park Avenue
Park Ridge, New Jersey 07656
Telephone (201) 307-6153
Facsimile (201) 307-6158

PERMITS:
REC. No. 44,575
NEW JERSEY
Lic. No. 12119
NEW JERSEY
Lic. No. 024375-1
PENNSYLVANIA
Lic. No. RA-015310-B
VIRGINIA
Lic. No. 0401 011655
FLORIDA
Lic. No. AR95158

LOWE'S HOME CENTERS, LLC
1000 LOWE'S BOULEVARD
MOORESVILLE, NC 28117
704.758.1000 (PH.)

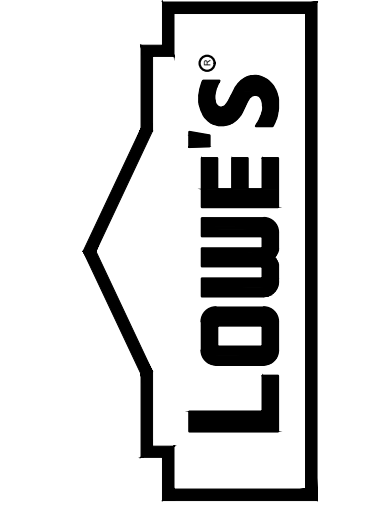

EXTERIOR ELEVATIONS
FRONT AND REAR
LOWE'S OF
WESTLAKE
Westlake, Florida

CRITERIA	ISSUE DATE: 02-2025
PERMIT SET	ISSUE DATE: 08-22-2025
CONSTRUCTION SET	ISSUE DATE: 04-14-2025
DRAWING NUMBER:	


A-2.0

ORIGINAL	
SECOND	
FINAL	

4 LEFT ELEVATION GRID LINE J.34

SCALE: 1"=20'-0"

REFER: A-1.0, A-2.01

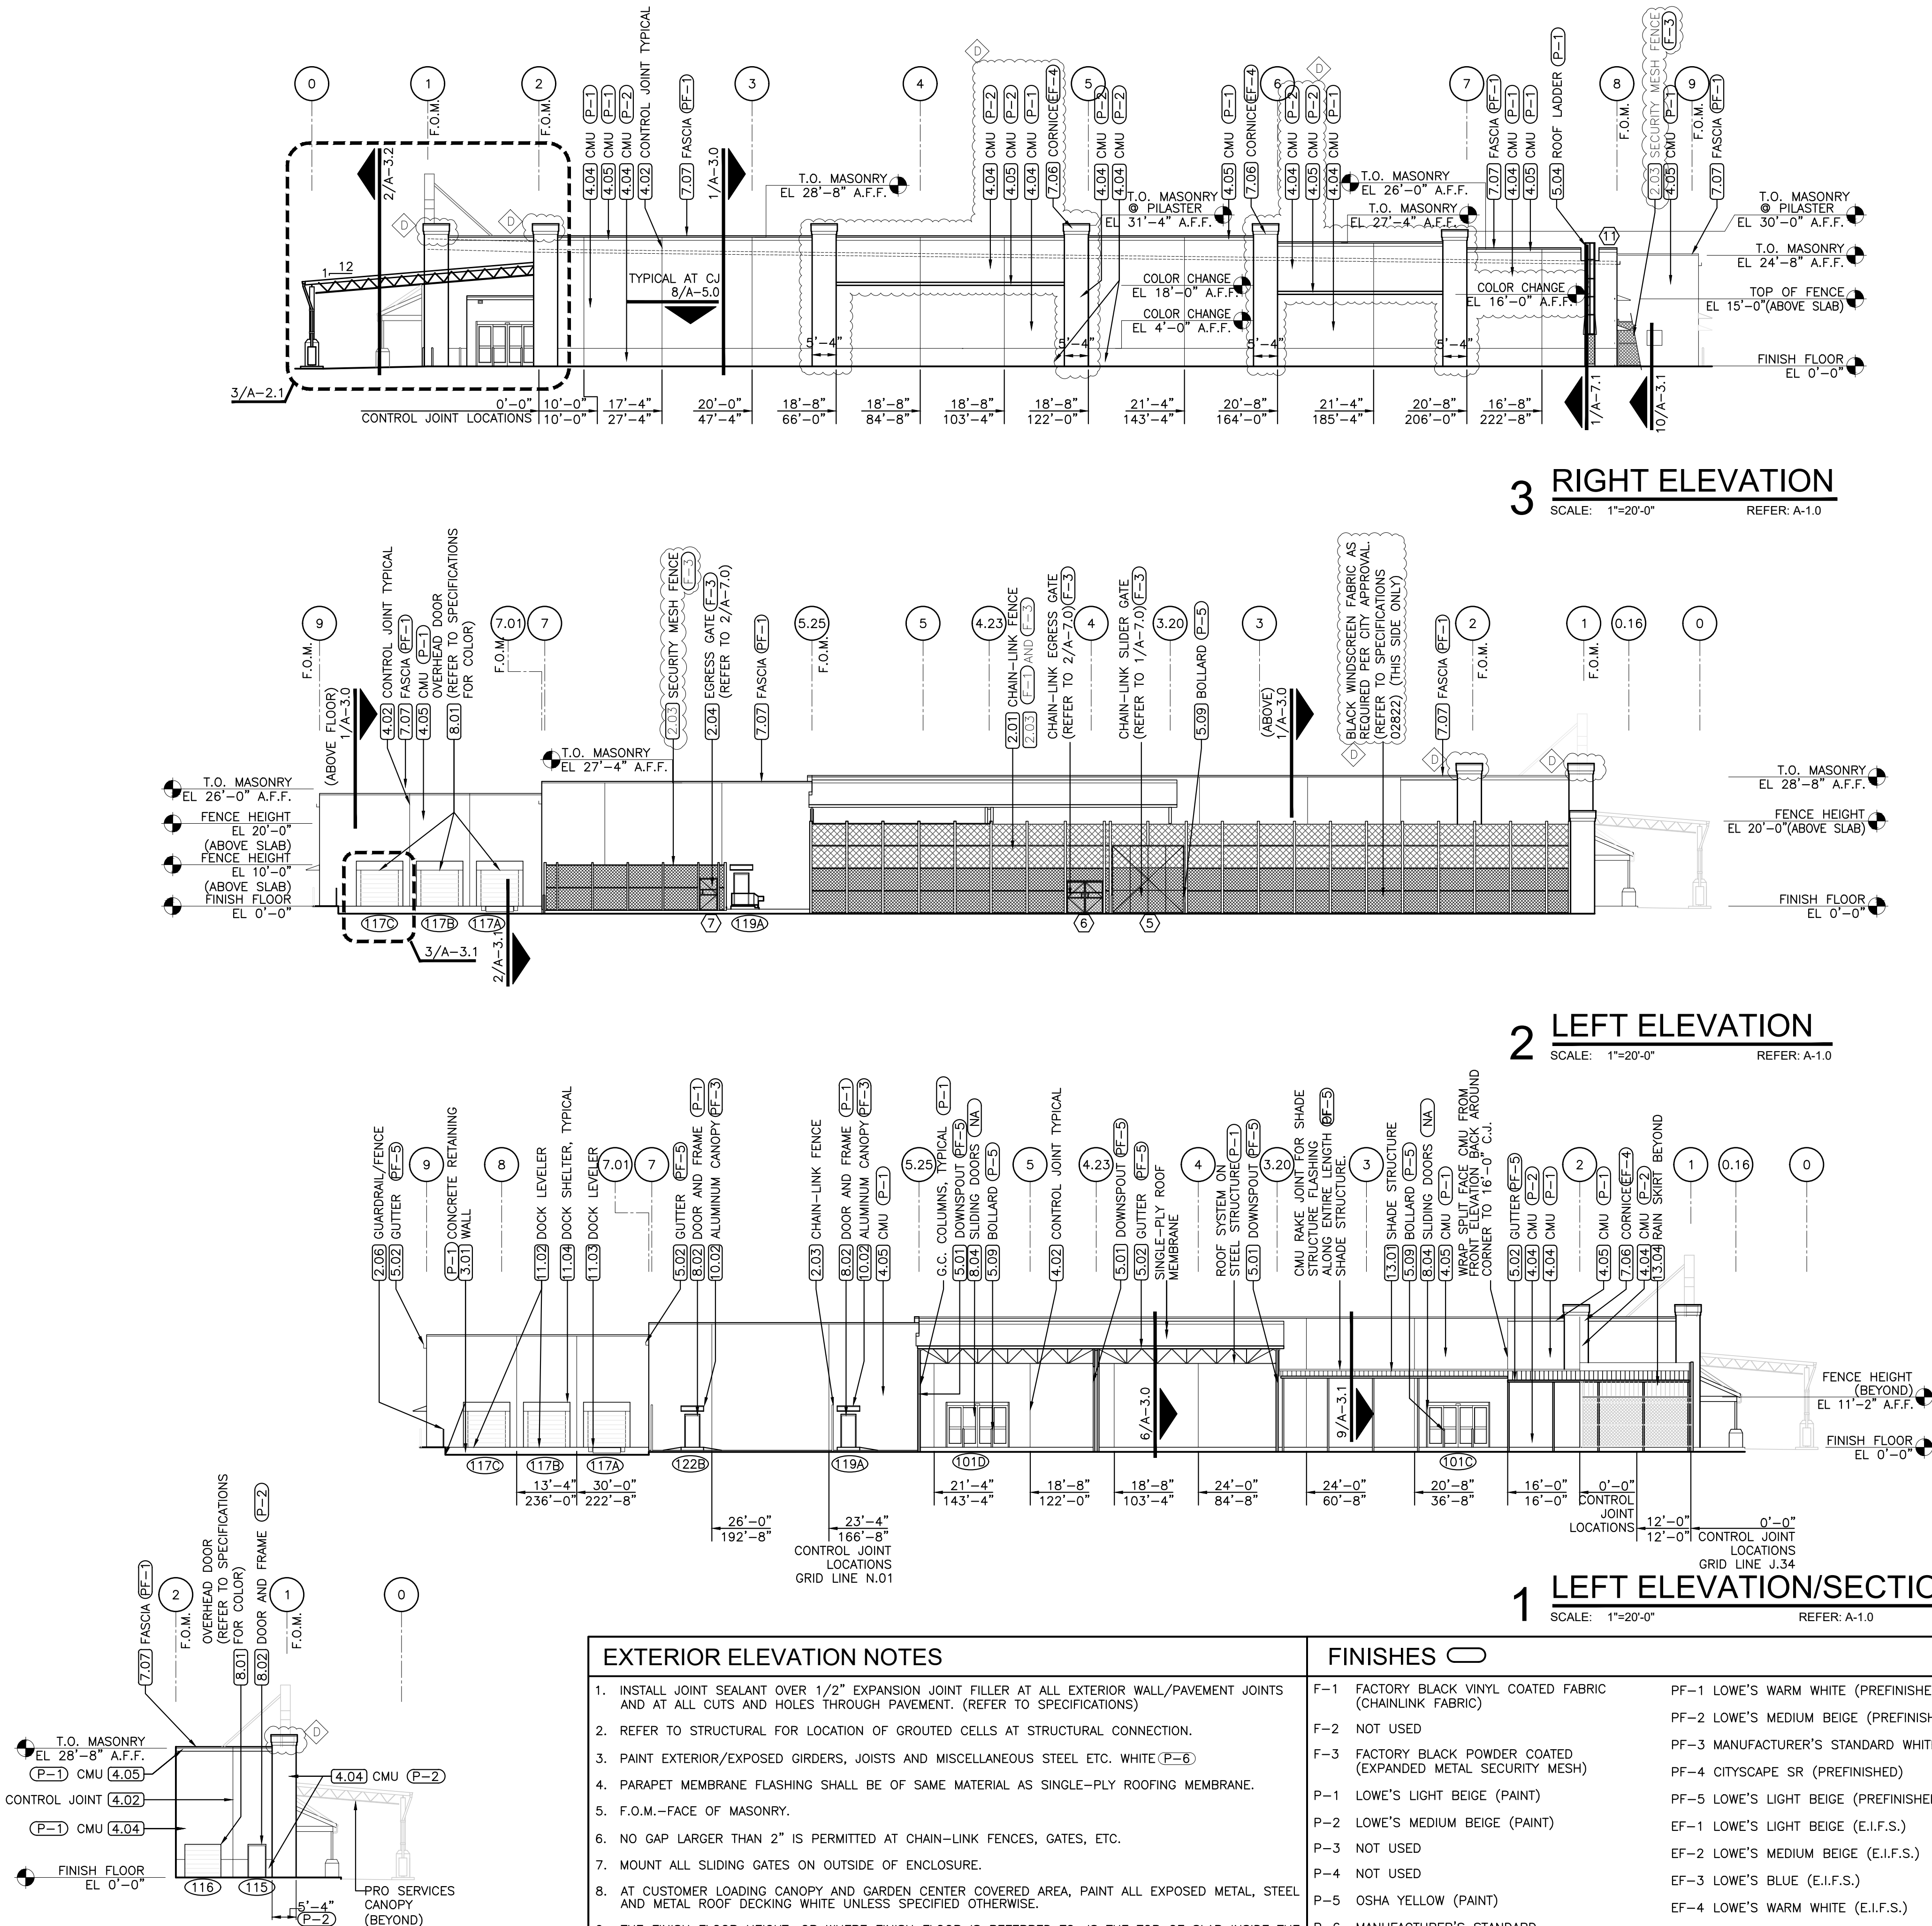

KEYNOTES

- SIGNAGE - FURNISHED AND INSTALLED BY OWNER (LOWE'S). REFER TO SHEETS A-3.2 AND A-3.3 FOR BLOCKING LOCATIONS. HORIZONTAL POSITION OF SIGNAGE TO BE CENTERED ON BACKGROUND ELEMENT.
- CHAINLINK FENCE WITH BLACK VINYL COATED FABRIC (REFER TO SHEET A-7.0 AND SPECIFICATION SECTION 02822).
- BLACK TUBE STEEL FENCE (REFER TO SHEET A-7.2 AND SPECIFICATION SECTION 02822).
- EXPANDED METAL SECURITY MESH UP TO 10'-0" ABOVE FINISHED GRADE (REFER TO SHEETS A-7.0, A-2.0-2.01 AND A-2.11 FOR FENCE HEIGHT AND SPECIFICATION SECTION 02822).
- CHAIN-LINK GATE (REFER TO SHEET A-7.0 FOR SIZE AND TYPE AND SPECIFICATION SECTION 02822).
- EXTERIOR TRENCH DRAIN (REFER TO DETAIL 2/S-3.1, SHEETS P-1 AND P-3, AND SPECIFICATION SECTION 15431).
- 48" HIGH x 75' LONG GUARDRAIL/FENCE (REFER TO DETAIL 12/S-3.0).
- FLOOR DRAIN (REFER TO SHEET P-1, P-3 AND SPECIFICATION SECTION 15431).
- CONCRETE RETAINING WALL WITH 6" HIGH CONCRETE CURB (REFER TO SHEETS S-1.01 AND S-3.1).
- CONCRETE SIDEWALK.
- NOT USED.
- CONCRETE FILLED ISLAND (REFER TO STRUCTURAL AND CIVIL PLANS).
- CONCRETE TRANSFORMER PAD, VERIFY SIZE AND LOCATION WITH UTILITY COMPANY PRIOR TO POURING (REFER TO SHEETS A-4.01 AND S-1.0).
- CONCRETE GENERATOR PAD, VERIFY SIZE AND LOCATION PRIOR TO POURING (REFER TO SHEETS A-4.01 AND S-1.0).
- CONCRETE SLAB ON GRADE (REFER TO STRUCTURAL PLANS).
- JOINT SEALANT OVER 1/2" EXPANSION JOINT FILLER (REFER TO SPECIFICATION SECTION 07920).
- CONCRETE CONTROL JOINT (REFER TO SHEET S-3.0).
- CONCRETE PAD AT DOORS, VERIFY SIZE PRIOR TO POURING (REFER TO SHEETS A-1.01 AND S-1.0).
- CONCRETE PIER.
- NOT USED.
- MASONRY CONTROL JOINT, TYPICAL (REFER TO SHEETS A-5.0 AND S-3.0).
- SINGLE SCORED SMOOTH FACE CMU.
- SPLIT FACE CMU.
- SMOOTH FACE CMU.
- BULLNOSE OR ROWLOCK CMU ACCENT BLOCK.
- SINGLE SCORED SPLIT FACE CMU.
- METAL DOWNSPOUTS.
- METAL GUTTER.
- STEEL BEAM, PAINTED.
- ROOF ACCESS LADDER, PAINTED (REFER TO SHEET A-7.1).
- FORKLIFT DAMAGE PREVENTION BARS-16'-0"L WITH BOTTOM AT 9'-6" A.F.F. (REFER TO SHEET A-2.21).
- FORKLIFT DAMAGE PREVENTION BARS- 7'-0"L WITH BOTTOM AT 9'-4" A.F.F. (REFER TO SHEET A-2.21).
- FORKLIFT DAMAGE PREVENTION BARS-16'-0"L WITH BOTTOM AT 13'-6" A.F.F. (REFER TO SHEET A-2.21).
- PROVIDE 4" PIPE BOLLARDS 2'-6" A.F.F. (REFER TO DETAIL 1/S-0.11). NUMBER AND LOCATIONS PER ARCHITECTURAL PLANS AND DOOR DETAILS.
- PROVIDE 4" PIPE BOLLARDS 4'-0" ABOVE SLAB (REFER TO DETAIL 1/S-0.11). NUMBER AND LOCATIONS PER ARCHITECTURAL PLANS AND DOOR DETAILS.
- PROVIDE 4" PIPE BOLLARDS 4'-0" ABOVE SLAB (REFER TO DETAIL 1/S-0.11) AT GAS METER. NUMBER AND LOCATION PER P-3.
- STEEL DOWNSPOUT COVER (REFER TO DETAIL 7/A-3.1)
- CART GUARD - P.T. 2x10 STAINED LIGHT GRAY, MOUNTED 5" A.F.F. TO BOTTOM WITH 1/2" x 4" EXP. BOLTS (COUNTERSUNK) AT 36" O.C.
- TELEPHONE BOARD - FIRE RETARDANT PLYWOOD "CLASS A" ALONG ENTIRE WALL UP TO 96" A.F.F.
- ACRYLIC FINISH SYSTEM, BY E.I.F.S. MANUFACTURER, ON SMOOTH FACE CMU WITH FLUSH JOINTS.
- EXTERIOR INSULATION AND FINISH SYSTEM (E.I.F.S.).
- NOT USED.
- PREFINISHED METAL COPING ON TOPS OF PARAPETS AND PILASTERS.
- STANDING SEAM ARCHITECTURAL METAL ROOF PANELS.
- CORNICE - E.I.F.S. WITH PREFINISHED METAL COPING OR FASCIA (REFER TO SHEETS A-2.1, A-3.3 AND A-3.4).
- PREFINISHED METAL FASCIA.
- STRUCTURAL METAL ROOF PANEL.
- OVERHEAD DOOR. (REFER TO SHEET A-6.1).
- HOLLOW METAL DOOR AND FRAME TYPICAL, PAINTED.
- ALUMINUM AND GLASS STOREFRONT SYSTEM.
- AUTO-SLIDER DOOR (REFER TO SHEET A-6.1).
- UNOBSTRUCTED PATH, AS DIMENSIONED (REFER TO GENERAL NOTES).
- 12" HIGH LETTERS PAINTED WHITE.
- ALUMINUM CANOPY 22'-0" x 3'-0" MOUNT AT 14'-8" A.F.F. (REFER TO SPECIFICATION SECTION 10530)
- ALUMINUM CANOPY 5'-0" x 3'-0" MOUNT AT 8'-0" A.F.F. (REFER TO SPECIFICATION SECTION 10530)
- ALUMINUM CANOPY 13'-0" x 3'-0" MOUNT AT 10'-8" A.F.F. (REFER TO SPECIFICATION SECTION 10530)
- TRASH COMPACTOR - FURNISHED AND INSTALLED BY OWNER (LOWE'S).
- DOCK LEVELER - EDGE-OF-DOCK MOUNTED (REFER TO SPECIFICATION SECTION 11160).
- DOCK LEVELER - PIT-MOUNTED (REFER TO SHEET A-3.1 AND SPECIFICATION SECTION 11160).
- DOCK SHELTER (REFER TO SHEET A-3.1 AND SPECIFICATION SECTION 11160)
- VEHICLE RESTRAINT MODEL SL80 BY SERCO® (REFER TO SHEETS A-3.1 AND E-6.05 AND SPECS).
- SHADE STRUCTURE - CORRUGATED METAL AND FIBERGLASS ROOF PANELS OVER STRUCTURAL TUBING SYSTEM (REFER TO SPECIFICATION SECTION 13123).
- RAIN BARRIER-STANDING SEAM METAL PANELS PROVIDED AND INSTALLED BY SHADE STRUCTURE MFR.
- RETRACTABLE SHADE FABRIC SYSTEM (REFER TO SPECIFICATION SECTION 13015).
- RAIN SKIRT - STANDING SEAM METAL PANELS TO MATCH FRONT STANDING SEAM COLOR.

REVISIONS	
DATE	DESCRIPTION
05.29.25	General Revisions
08.22.25	City Approved Upgrades

CRITERIA	
ISSUE DATE:	02-2025
PERMIT SET:	
ISSUE DATE:	08-22-2025
CONSTRUCTION SET:	
ISSUE DATE:	04-14-2025
DRAWING NUMBER:	

A-2.01

LOWE'S

WESTLAKE

Westlake, Florida

PROJECT No. 23-200 | DRAWN BY: LDM | CHECKED BY:

EXTERIOR ELEVATIONS

RIGHT AND LEFT

LOWE'S OF WESTLAKE

Westlake, Florida


PARM M. PETRILLO ARCHITECTS PC

9 Park Avenue
Park Ridge, New Jersey 07656
Telephone (201) 307-6153
Facsimile (201) 307-6158

LOWE'S HOME CENTERS, LLC

1000 LOWE'S BOULEVARD
MOORESVILLE, NC 28117
704.758.1000 (PH.)

THIS DRAWING IS THE PROPERTY OF LOWE'S HOME CENTERS, LLC. ANY USE OR REPRODUCTION IN WHOLE OR IN PART IS PROHIBITED WITHOUT THE EXPRESSED WRITTEN CONSENT OF LOWE'S HOME CENTERS, LLC. COPYRIGHT 2025-2027 ALL RIGHTS RESERVED.



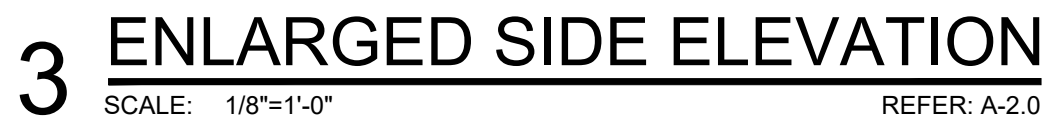


NOTE: REFER TO SPECIFICATIONS FOR APPROVED MANUFACTURERS. UNLESS SPECIFICALLY CALLED OUT, CONTACT MANUFACTURER FOR LOWE'S NATIONAL ACCOUNT COLOR FORMULAS.

- 2.01 SIGNAGE – FURNISHED AND INSTALLED BY OWNER (LOWE'S). REFER TO SHEETS A-3.2 AND A-3.3 FOR BLOCKING LOCATIONS. HORIZONTAL POSITION OF SIGNAGE TO BE CENTERED ON BACKGROUND ELEMENT.
- 2.01 CHAINLINK FENCE WITH BLACK VINYL COATED FABRIC (REFER TO SHEET A-7.0 AND SPECIFICATION SECTION 02822).
- 2.02 BLACK TUBE STEEL FENCE (REFER TO SHEET A-7.2 AND SPECIFICATION SECTION 02822).
- 2.03 EXPANDED METAL SECURITY MESH UP TO 10'-0" ABOVE FINISHED GRADE (REFER TO SHEETS A-7.0, A-2.0-2.01 AND A-2.11 FOR FENCE HEIGHT AND SPECIFICATION SECTION 02822).
- 2.04 CHAIN-LINK GATE (REFER TO SHEET A-7.0 FOR SIZE AND TYPE AND SPECIFICATION SECTION 02822).
- 2.05 EXTERIOR TRENCH DRAIN (REFER TO DETAIL 2/S-3.1, SHEETS P-1 AND P-3, AND SPECIFICATION SECTION 15431).
- 2.06 48" HIGH x 75" LONG GUARDRAIL/FENCE (REFER TO DETAIL 12/S-3.0).
- 2.07 FLOOR DRAIN (REFER TO SHEET P-1, P-3 AND SPECIFICATION SECTION 15431).
- 3.01 CONCRETE RETAINING WALL WITH 6" HIGH CONCRETE CURB (REFER TO SHEETS S-1.01 AND S-3.1).
- 3.02 CONCRETE SIDEWALK.
- 3.03 NOT USED.
- 3.04 CONCRETE FILLED ISLAND (REFER TO STRUCTURAL AND CIVIL PLANS).
- 3.05 CONCRETE TRANSFORMER PAD, VERIFY SIZE AND LOCATION WITH UTILITY COMPANY PRIOR TO POURING (REFER TO SHEETS A-4.01 AND S-1.0).
- 3.06 CONCRETE GENERATOR PAD, VERIFY SIZE AND LOCATION PRIOR TO POURING (REFER TO SHEETS A-4.01 AND S-1.0).
- 3.07 CONCRETE SLAB ON GRADE (REFER TO STRUCTURAL PLANS).
- 3.08 JOINT SEALANT OVER 1/2" EXPANSION JOINT FILLER (REFER TO SPECIFICATION SECTION 07920).
- 3.09 CONCRETE CONTROL JOINT (REFER TO SHEET S-3.0).
- 3.10 CONCRETE PAD AT DOORS, VERIFY SIZE PRIOR TO POURING (REFER TO SHEETS A-1.01 AND S-1.0)
- 3.11 CONCRETE PIER.
- 4.01 NOT USED
- 4.02 MASONRY CONTROL JOINT, TYPICAL (REFER TO SHEETS A-5.0 AND S-3.0).
- 4.03 SINGLE SCORED SMOOTH FACE CMU.
- 4.04 SPLIT FACE CMU.
- 4.05 SMOOTH FACE CMU.
- 4.06 BULLNOSE OR ROWLOCK CMU ACCENT BLOCK.
- 4.07 SINGLE SCORED SPLIT FACE CMU.
- 5.01 METAL DOWNSPOUTS.
- 5.02 METAL GUTTER.
- 5.03 STEEL BEAM, PAINTED.
- 5.04 ROOF ACCESS LADDER, PAINTED (REFER TO SHEET A-7.1).
- 5.05 FORKLIFT DAMAGE PREVENTION BARS-16'-0"L WITH BOTTOM AT 9'-6" A.F.F. (REFER TO SHEET A-2.21)
- 5.06 FORKLIFT DAMAGE PREVENTION BARS- 7'-0"L WITH BOTTOM AT 9'-4" A.F.F. (REFER TO SHEET A-2.2)
- 5.07 FORKLIFT DAMAGE PREVENTION BARS-16'-0"L WITH BOTTOM AT 13'-6" A.F.F. (REFER TO SHEET A-2.21)

- 5.08 PROVIDE 4"Ø PIPE BOLLARDS 2'-6" A.F.F. (REFER TO DETAIL 1/S-0.11). NUMBER AND LOCATIONS PER ARCHITECTURAL PLANS AND DOOR DETAILS.
- 5.09 PROVIDE 4"Ø PIPE BOLLARDS 4'-0" ABOVE SLAB (REFER TO DETAIL 1/S-0.11). NUMBER AND LOCATIONS PER ARCHITECTURAL PLANS AND DOOR DETAILS.
- 5.10 PROVIDE 4"Ø PIPE BOLLARDS 4'-0" ABOVE SLAB (REFER TO DETAIL 1/S-0.11) AT GAS METER. NUMBER AND LOCATION PER P-3.
- 5.11 STEEL DOWNSPOUT COVER (REFER TO DETAIL 7/A-3.1)
- 6.01 CART GUARD - P.T. 2x10 STAINED LIGHT GRAY, MOUNTED 5" A.F.F. TO BOTTOM WITH 1/2"x 4" EXP. BOLTS (COUNTERSUNK) AT 36" O.C.
- 6.02 TELEPHONE BOARD - FIRE RETARDANT PLYWOOD "CLASS A" ALONG ENTIRE WALL UP TO 96" A.F.F.
- 7.01 ACRYLIC FINISH SYSTEM, BY E.I.F.S. MANUFACTURER, ON SMOOTH FACE CMU WITH FLUSH JOINTS.
- 7.02 EXTERIOR INSULATION AND FINISH SYSTEM (E.I.F.S.).
- 7.03 NOT USED.
- 7.04 PREFINISHED METAL COPING ON TOPS OF PARAPETS AND PILASTERS.
- 7.05 STANDING SEAM ARCHITECTURAL METAL ROOF PANELS.
- 7.06 CORNICE - E.I.F.S. WITH PREFINISHED METAL COPING OR FASCIA (REFER TO SHEETS A-2.1, A-3.3 AND A-3.4)
- 7.07 PREFINISHED METAL FASCIA.
- 7.08 STRUCTURAL METAL ROOF PANEL.
- 8.01 OVERHEAD DOOR. (REFER TO SHEET A-6.1).
- 8.02 HOLLOW METAL DOOR AND FRAME TYPICAL, PAINTED.
- 8.03 ALUMINUM AND GLASS STOREFRONT SYSTEM.
- 8.04 AUTO-SLIDER DOOR (REFER TO SHEET A-6.1).
- 9.01 UNOBSTRUCTED PATH, AS DIMENSIONED (REFER TO GENERAL NOTES).
- 9.02 12" HIGH LETTERS PAINTED WHITE.
- 10.01 ALUMINUM CANOPY 22'-0" x 3'-0" MOUNT AT 14'-8" A.F.F. (REFER TO SPECIFICATION SECTION 10530)
- 10.02 ALUMINUM CANOPY 5'-0" x 3'-0" MOUNT AT 8'-0" A.F.F. (REFER TO SPECIFICATION SECTION 10530)
- 10.03 ALUMINUM CANOPY 13'-0" x 3'-0" MOUNT AT 10'-8" A.F.F. (REFER TO SPECIFICATION SECTION 10530)
- 11.01 TRASH COMPACTOR - FURNISHED AND INSTALLED BY OWNER (LOWE'S).
- 11.02 DOCK LEVELER - EDGE-OF-DOCK MOUNTED (REFER TO SPECIFICATION SECTION 11160).
- 11.03 DOCK LEVELER - PIT-MOUNTED (REFER TO SHEET A-3.1 AND SPECIFICATION SECTION 11160).
- 11.04 DOCK SHELTER (REFER TO SHEET A-3.1 AND SPECIFICATION SECTION 11160)
- 11.05 VEHICLE RESTRAINT MODEL SL80 BY SERCO® (REFER TO SHEETS A-3.1 AND E-6.05 AND SPECS).
- 13.01 SHADE STRUCTURE - CORRUGATED METAL AND FIBERGLASS ROOF PANELS OVER STRUCTURAL TUBING SYSTEM (REFER TO SPECIFICATION SECTION 13123).
- 13.02 RAIN BARRIER-STANDING SEAM METAL PANELS PROVIDED AND INSTALLED BY SHADE STRUCTURE MFR.
- 13.03 RETRACTABLE SHADE FABRIC SYSTEM (REFER TO SPECIFICATION SECTION 13015).
- 13.04 RAIN SKIRT - STANDING SEAM METAL PANELS TO MATCH FRONT STANDING SEAM COLOR.

A-2.1

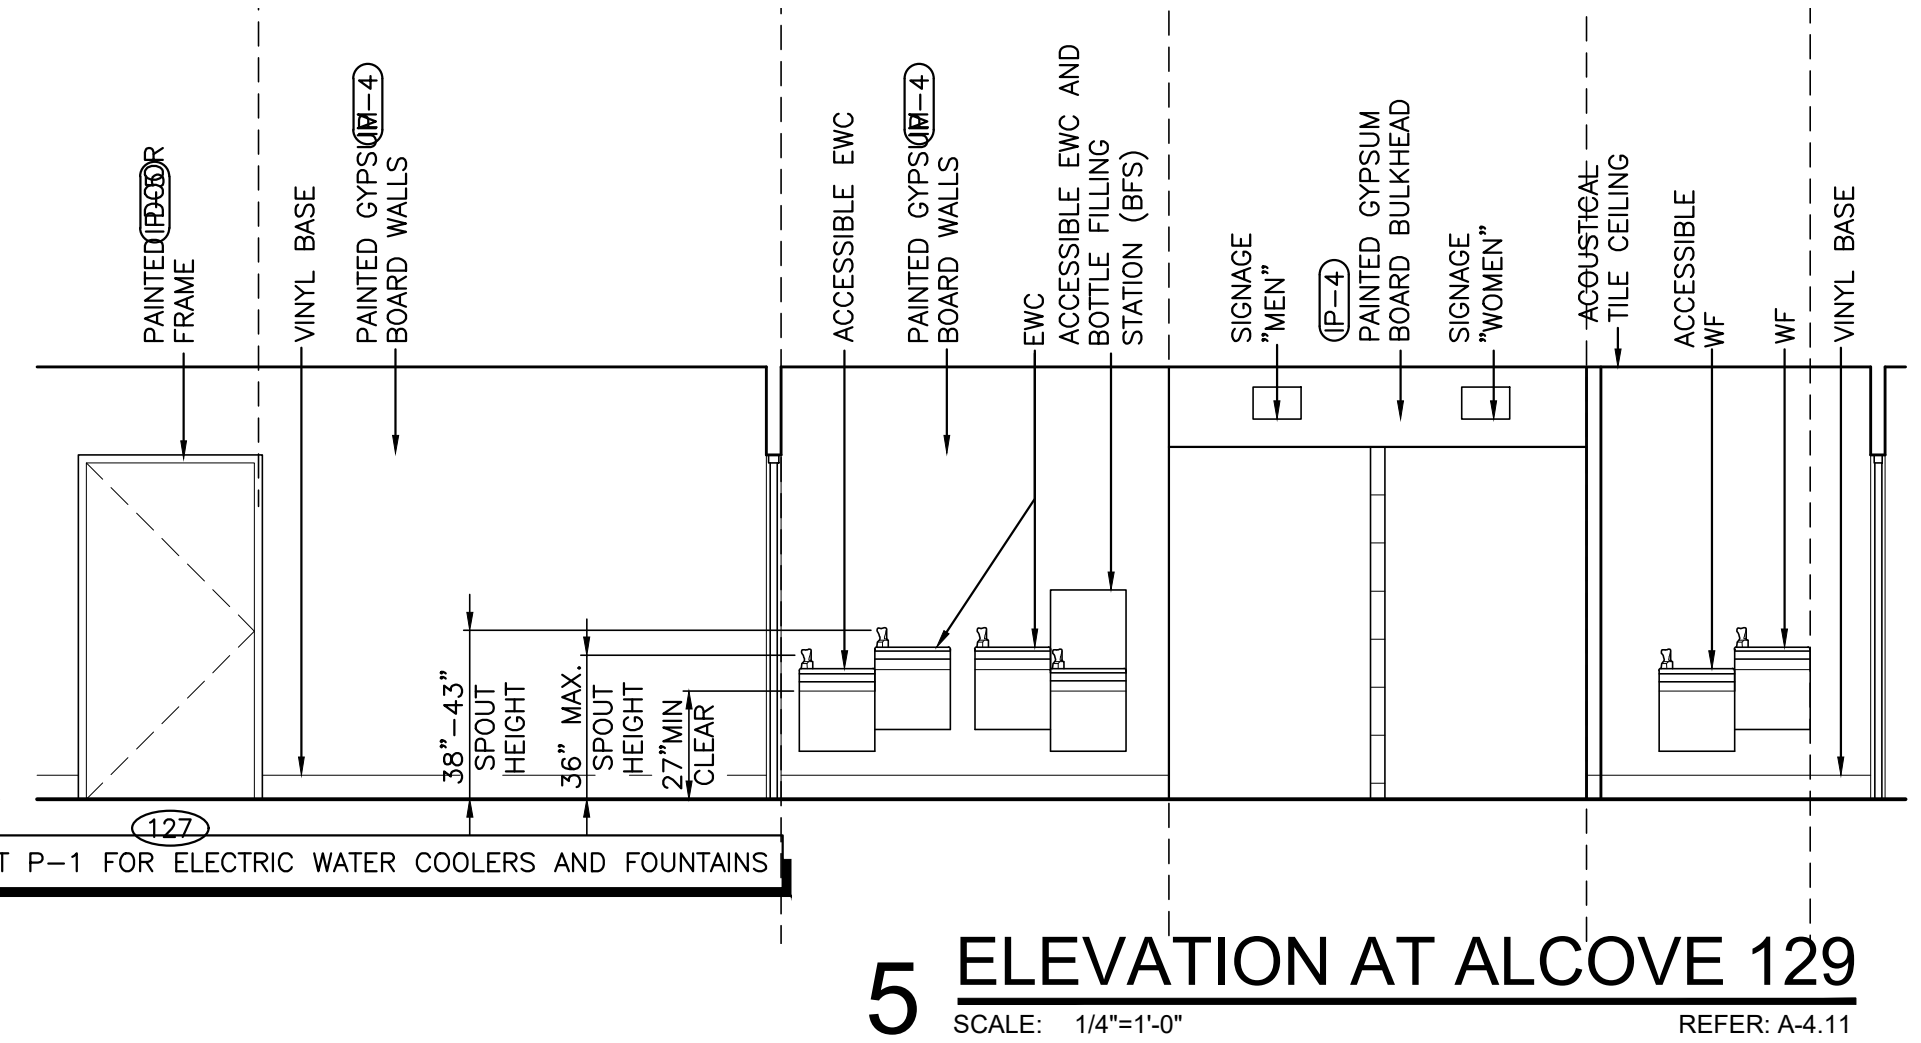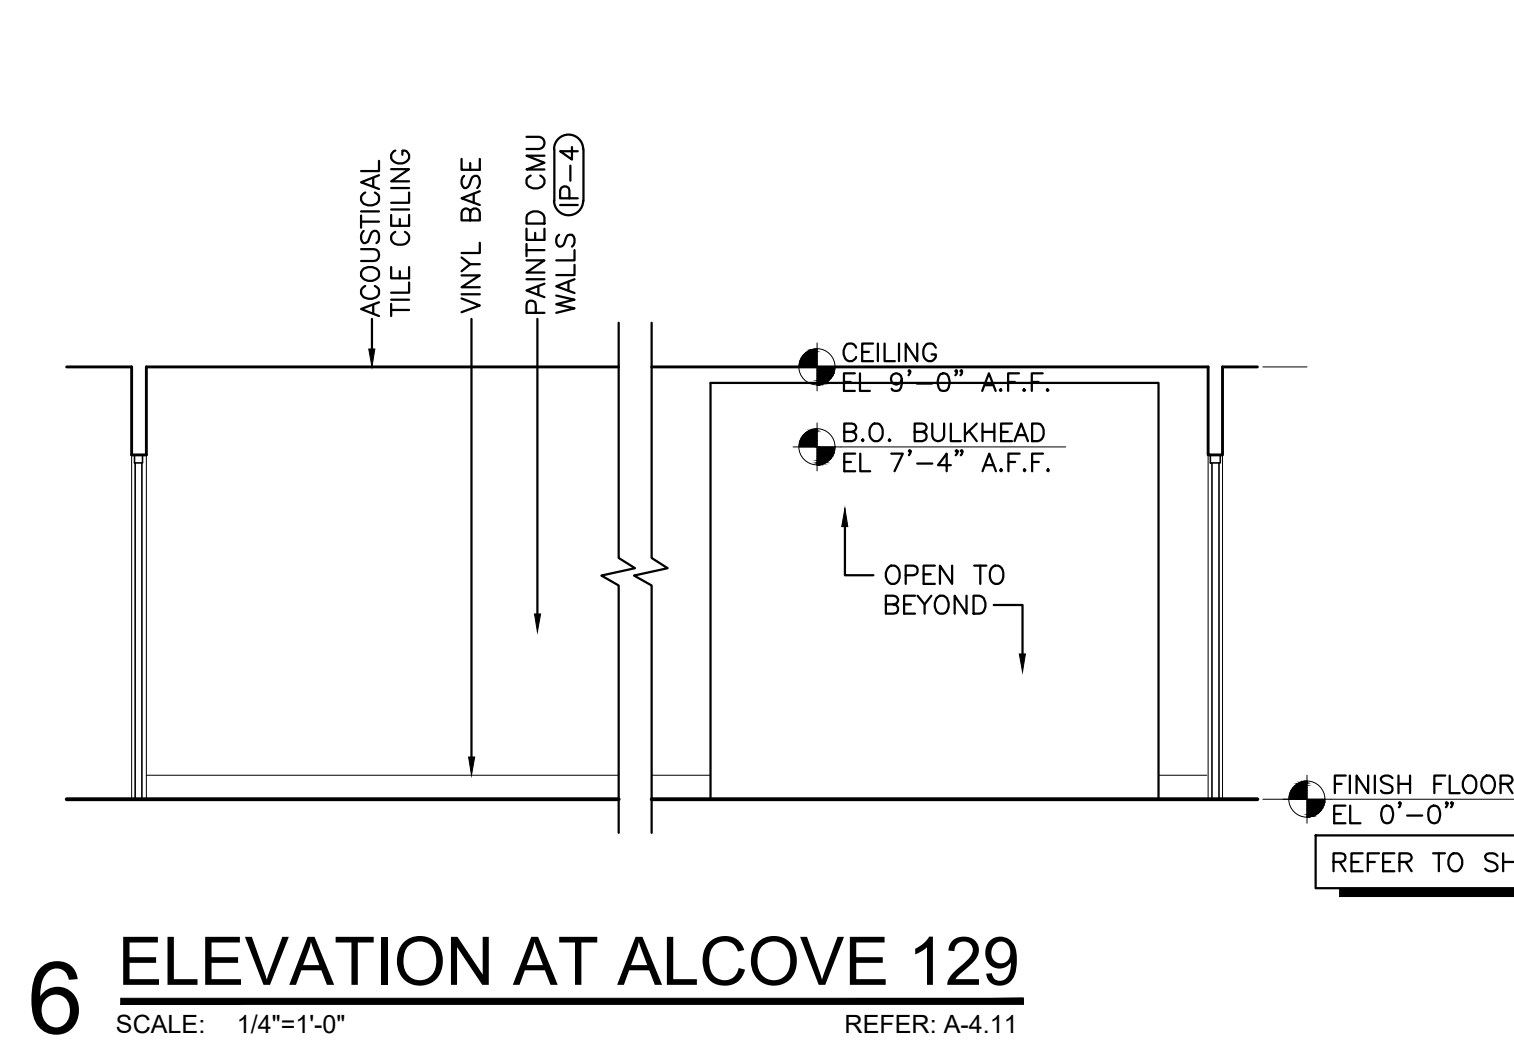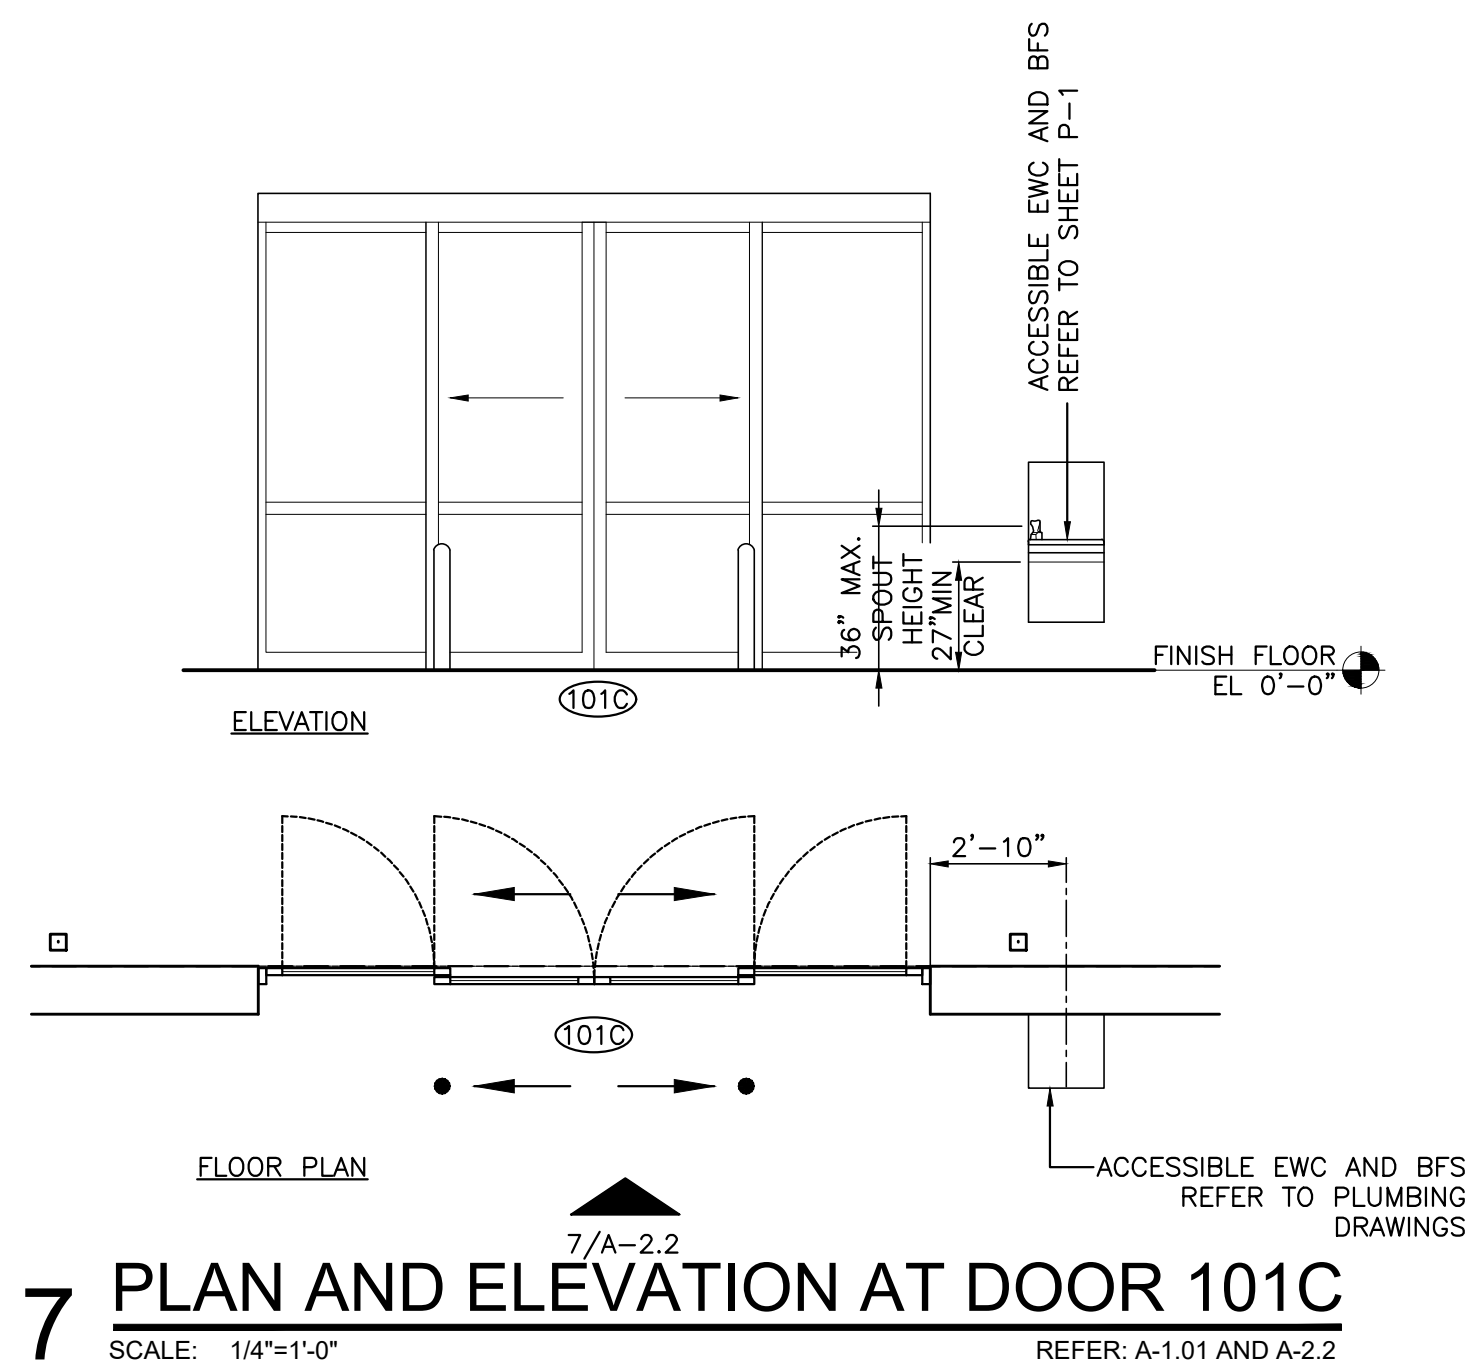

REVISIONS	
PRE-BID SET ISSUE DATE	POST BID SET ISSUE DATE
DATE	DESCRIPTION

NCARB
REG. No. 44,575
NEW JERSEY
Lic. No. 12119
NEW YORK
Lic. No. 024375-1
PENNSYLVANIA
Lic. No. RA-015310-B
VIRGINIA
Lic. No. 0401 011655
FLORIDA
Lic. No. AR95158

PERRY M. PETRILLO ARCHITECTS PC
9 Park Avenue

LOWE'S HOME CENTERS, LLC
1000 LOWE'S BOULEVARD
MOORESVILLE, NC 28117
704.758.1000 (PH.)






DRAWING IS THE PROPERTY OF LOWE'S HOME
CENTERS, LLC. ANY USE OR REPRODUCTION IN WHOLE
OR IN PART IS PROHIBITED WITHOUT THE EXPRESSED
WRITTEN CONSENT OF LOWE'S HOME CENTERS, LLC.
© 2017-2022 ALL RIGHTS RESERVED



LOWE'S OF **WESTLAKE** Westlake, Florida

CRITERIA	
SUE DATE:	02-2025
TRMIT SET	
SUE DATE:	
ONSTRUCTION SET	
SUE DATE:	04-14-2025
DRAWING NUMBER:	

A-2.2

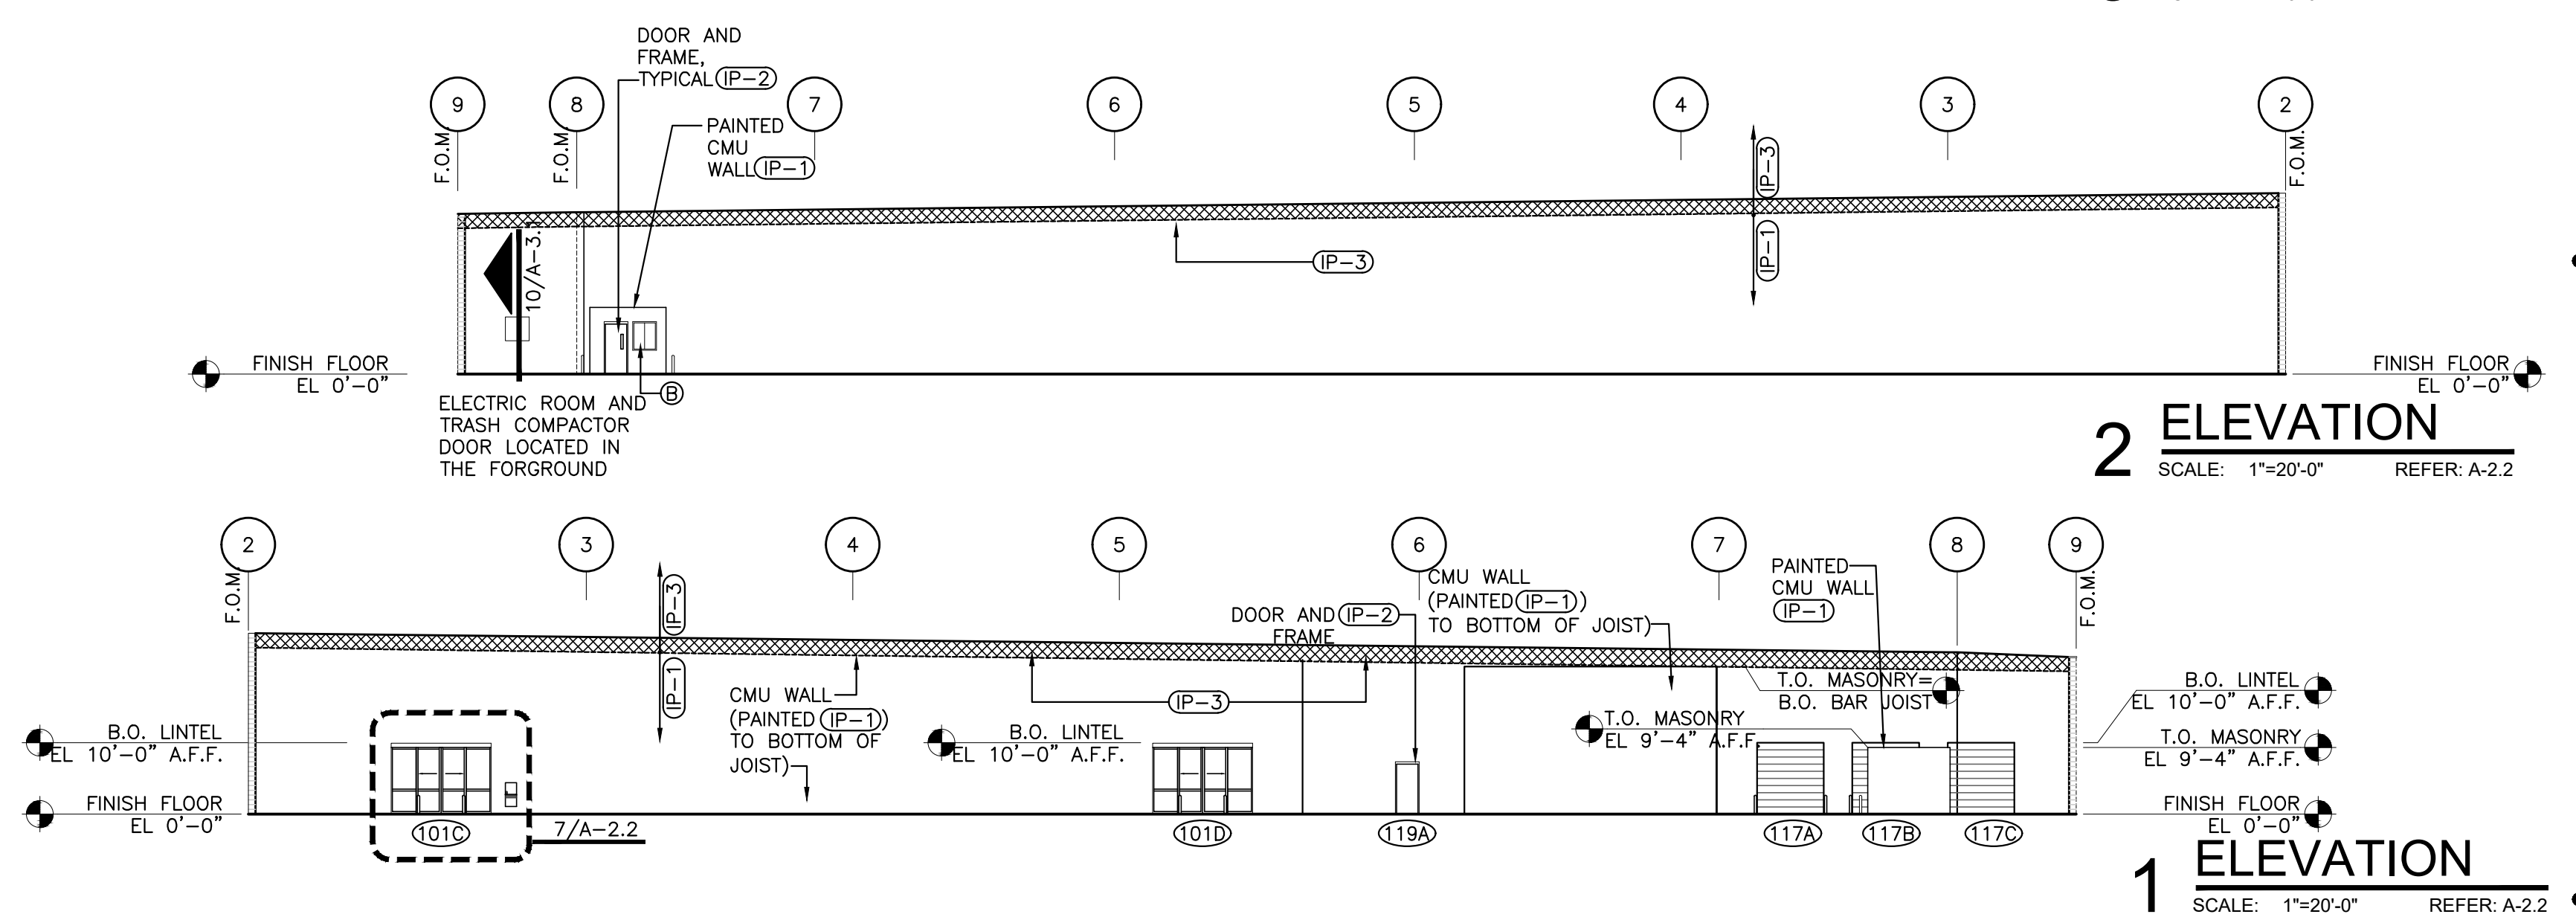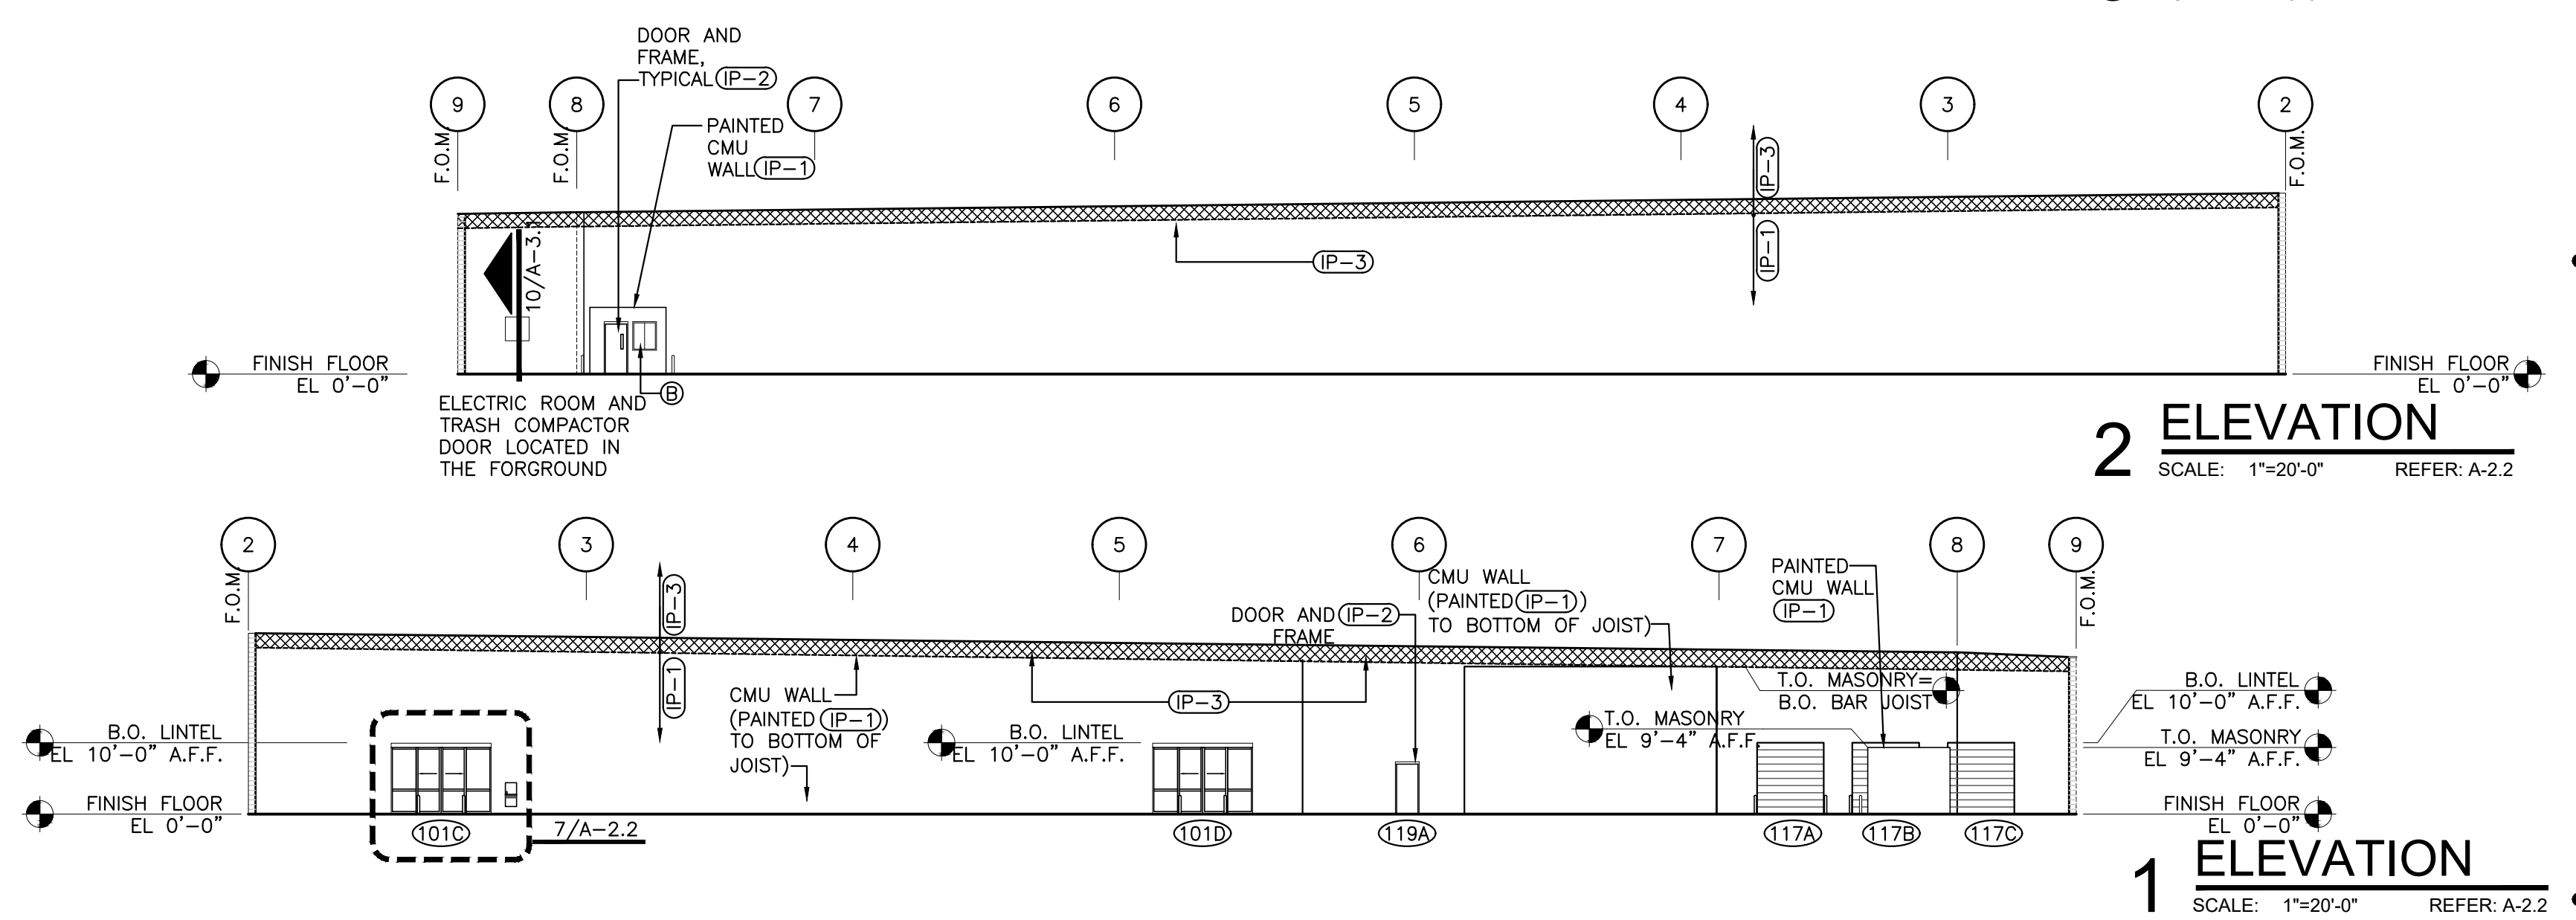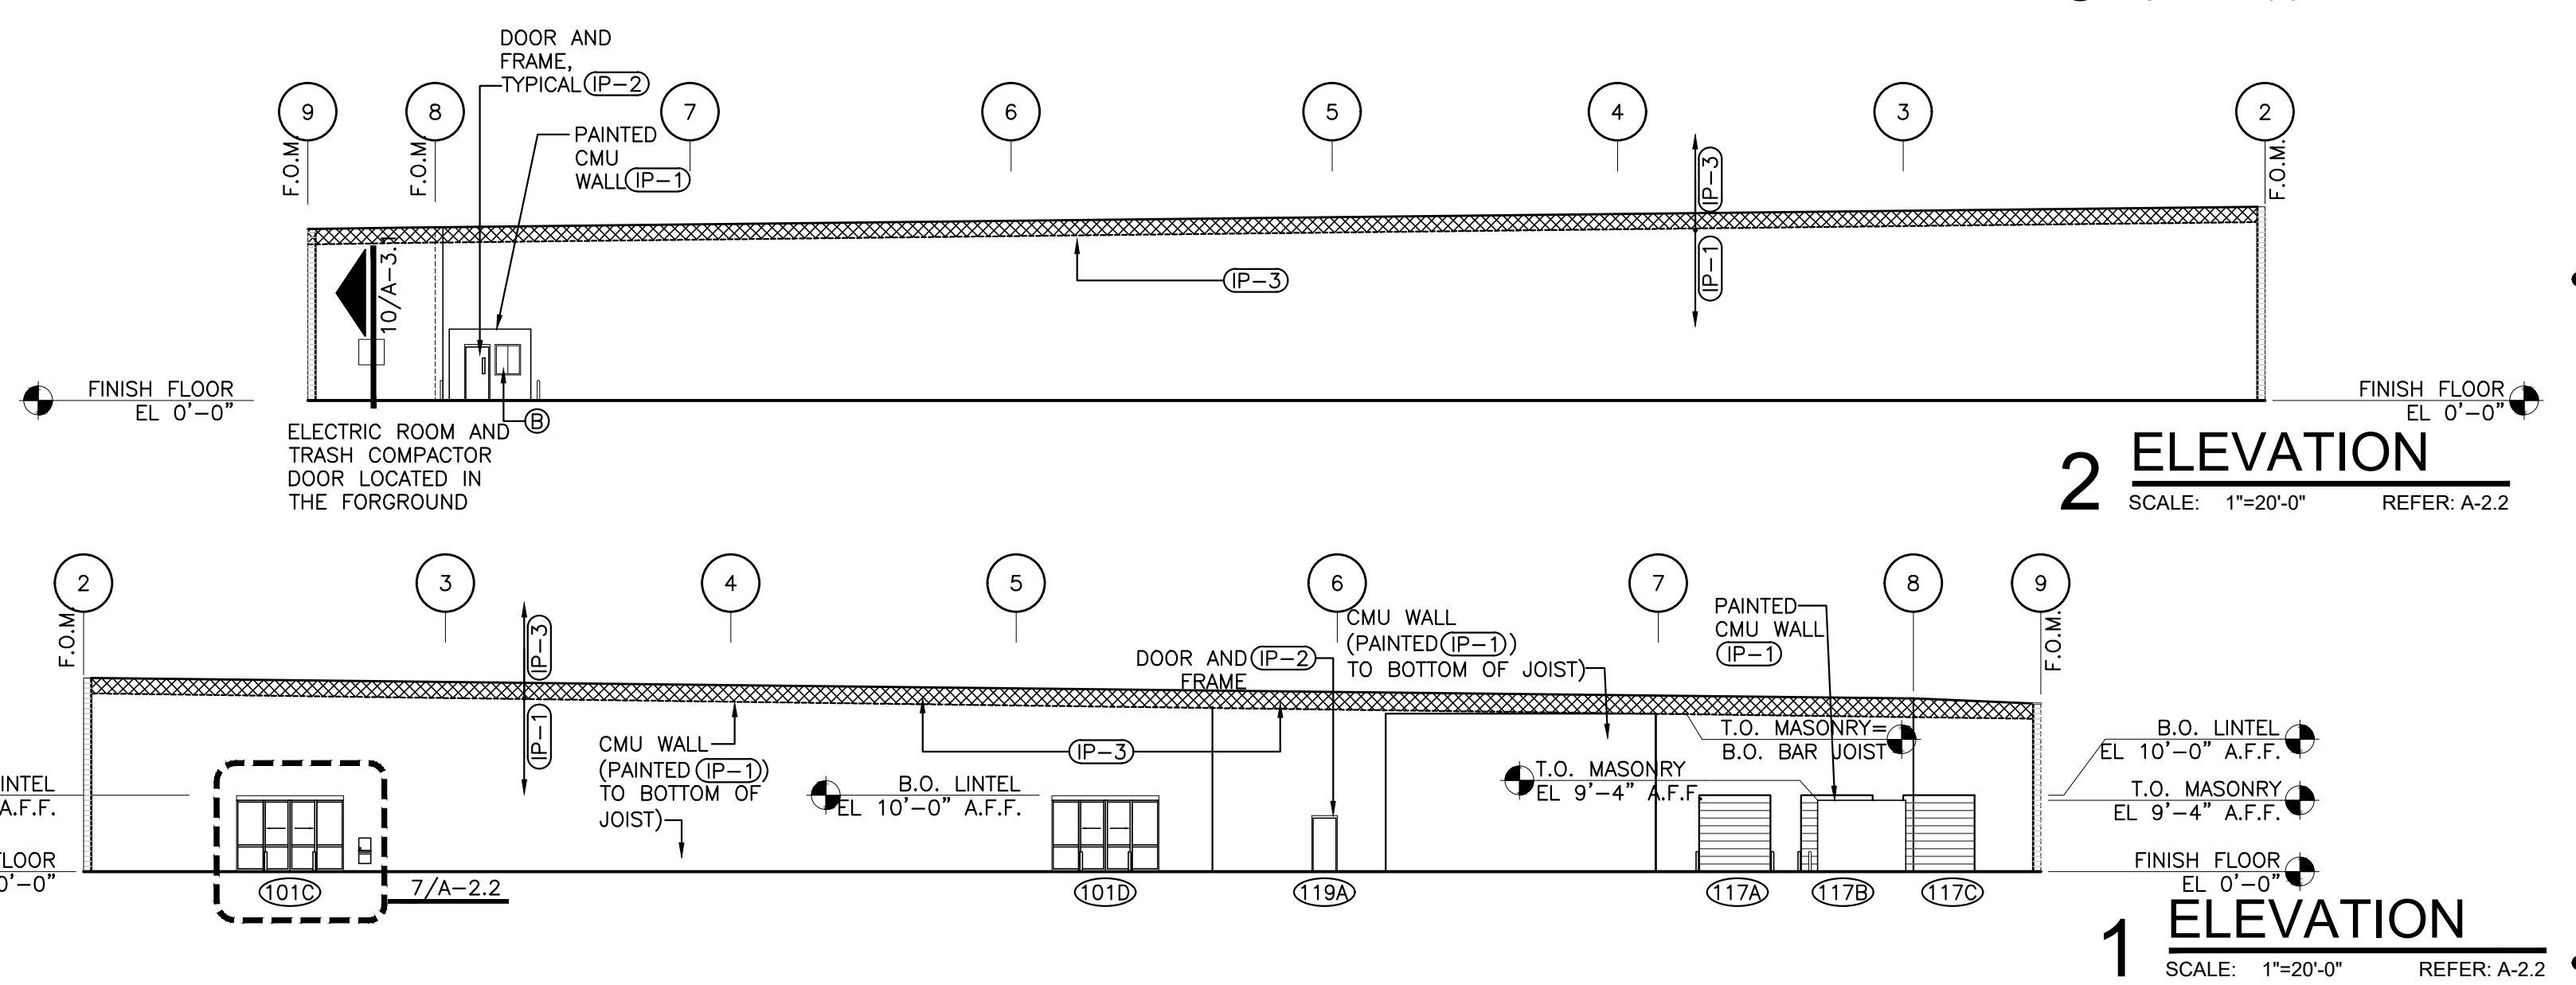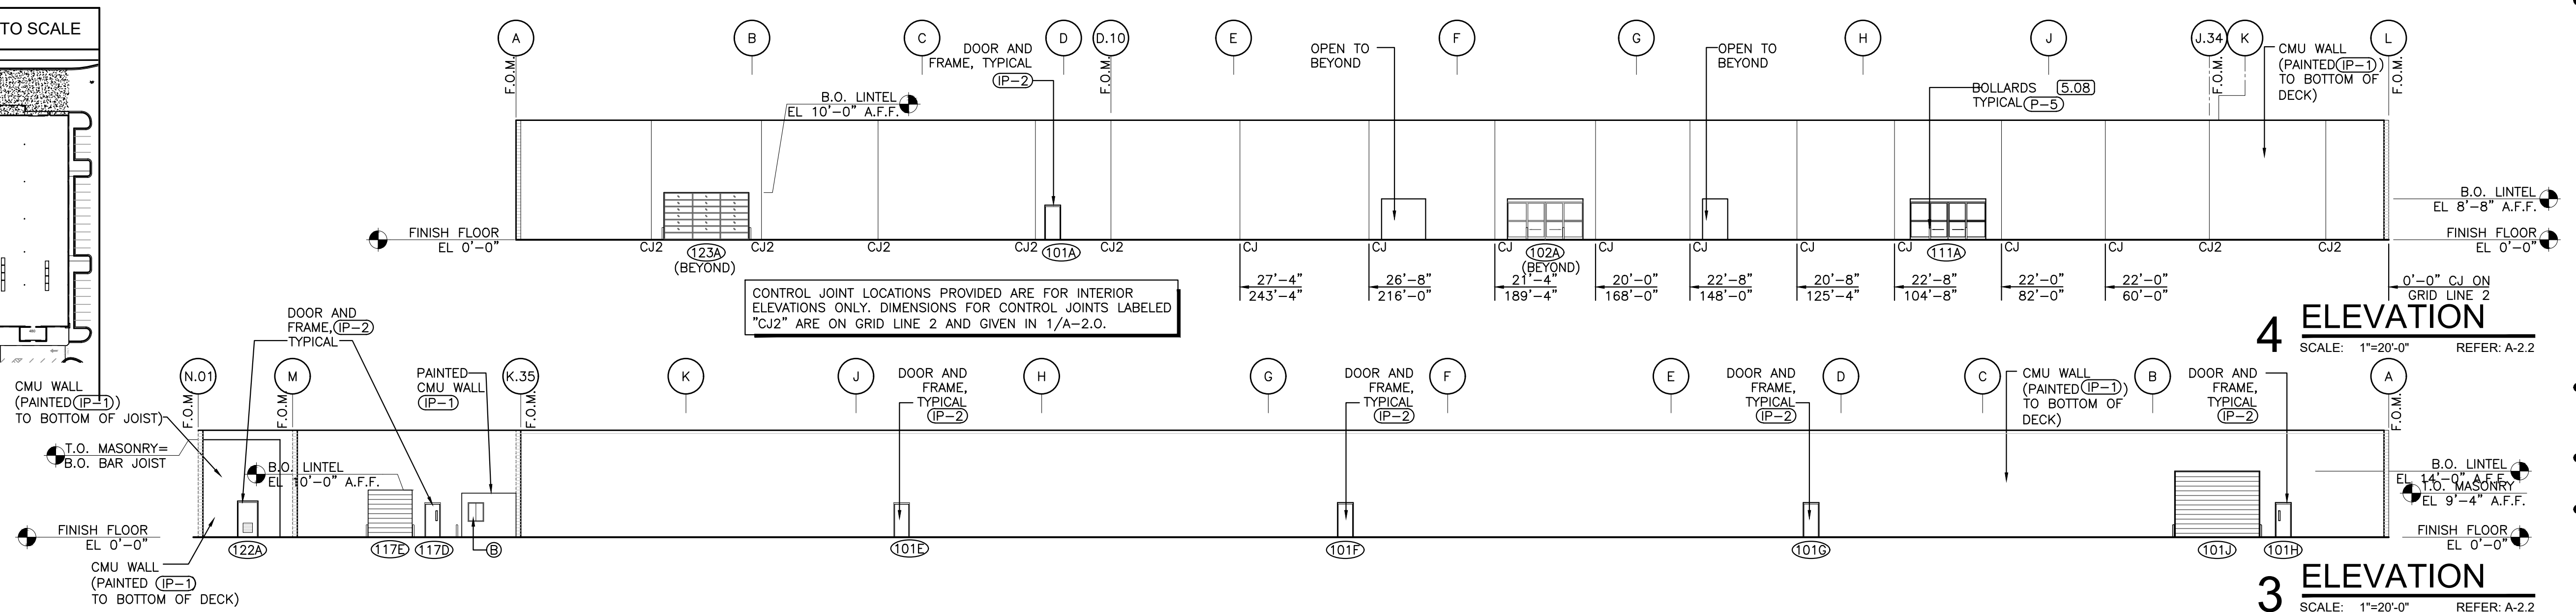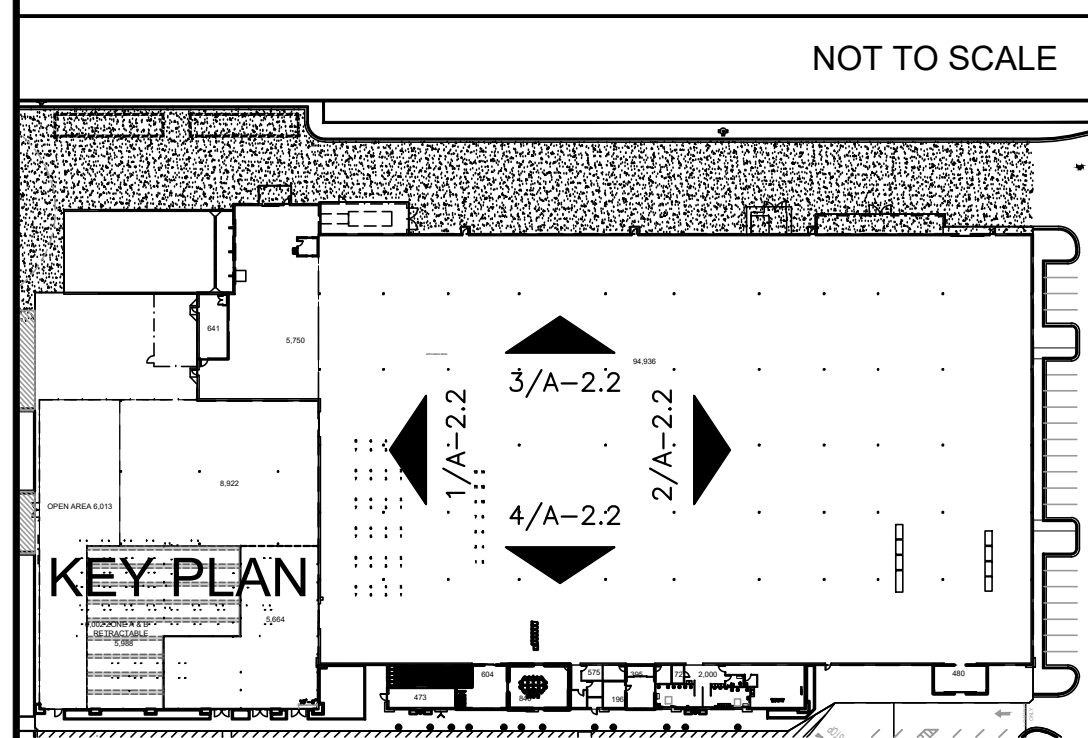


FINISH LEGEND	
(IP-1)	PPG-FOG
(IP-2)	PPG-GRAY STONE
(IP-3)	WALLS - WHITE (SAME COLOR AS ROOF DECK) FROM BOTTOM OF BAR JOIST TO METAL ROOF DECK
(IP-4)	PPG-STONINGTON
(IP-5)	PPG-CLAM SHELL


GENERAL NOTES	
1.	DO <u>NOT</u> PAINT BUSWAY
2.	PAIN ALL INTERIOR STEEL COLUMNS COLOR (IP=1) FROM FINISH FLOOR UP TO BOTTOM OF JOIST, COLOR (IP=3) FROM BOTTOM OF JOISTS UP.
3.	IP = INTERIOR PAINT

SPRINKLER PAINTING NOTES

1. PAINT ALL SPRINKLER PIPING INSTALLED WITHIN THE BAR JOIST AREA OF THE SALES, STORAGE, RECEIVING, CUSTOMER LOADING CANOPY, AND THE GARDEN CENTER CANOPY. COLOR SHALL BE WHITE TO MATCH THE PAINTED AREA.
2. PAINT ALL SPRINKLER PIPING THAT IS INSTALLED FROM BOTTOM OF BAR JOIST TO FINISH FLOOR. COLOR SHALL BE "OSHA RED".
3. PAINT ALL SPRINKLER PIPING INSTALLED WITHIN THE FRONT OFFICE AREA FROM BOTTOM OF CEILING TO FINISH FLOOR. COLOR SHALL BE "OSHA RED".
4. SPRINKLER PIPING IN THE SPRINKLER ROOM, JANITOR AND UTILITY CLOSETS, THE REAR ELECTRICAL ROOM, AND THE STAGING AREA ARE EXCLUDED AND WILL NOT RECEIVE ANY PAINTING OTHER THAN FACTORY PAINT.
5. MAKE SURE ALL SPRINKLER HEADS ARE PROPERLY COVERED BEFORE PAINTING.
6. IF ANY SPRINKLER HEADS ARE PAINTED, REMOVE THEM AND REPLACE WITH NEW HEADS TO MATCH.

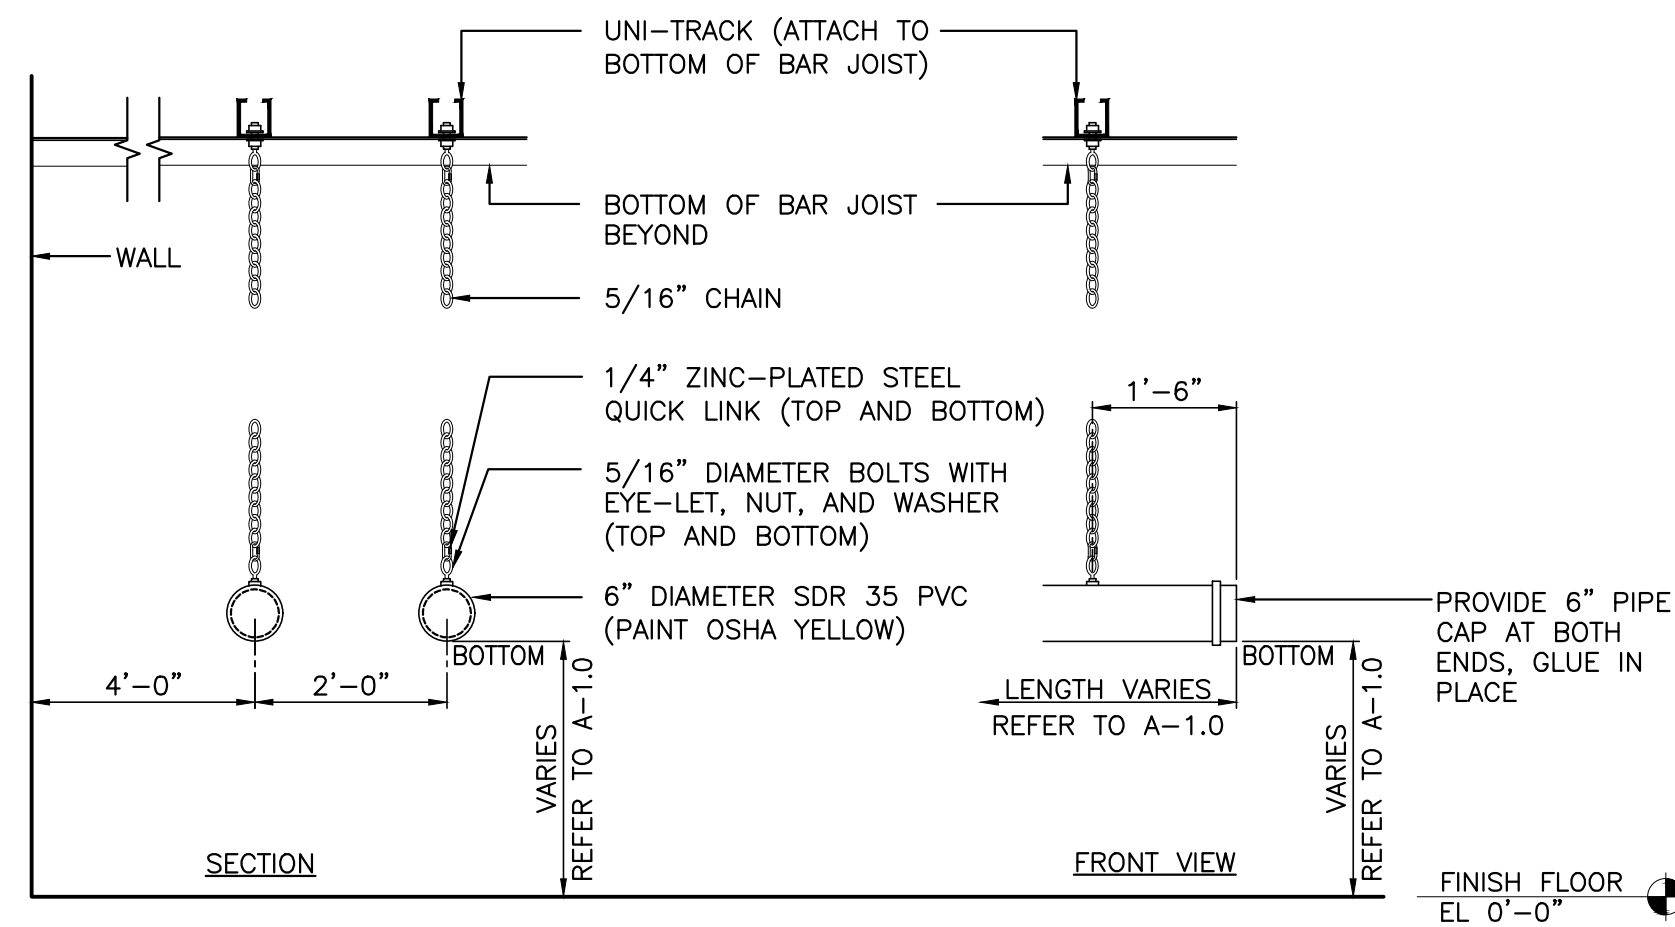[illegible]

6 **FORK LIFT
PREVENTION BAR**
SCALE: 1/2"=1'-0" REFER: A-1.1

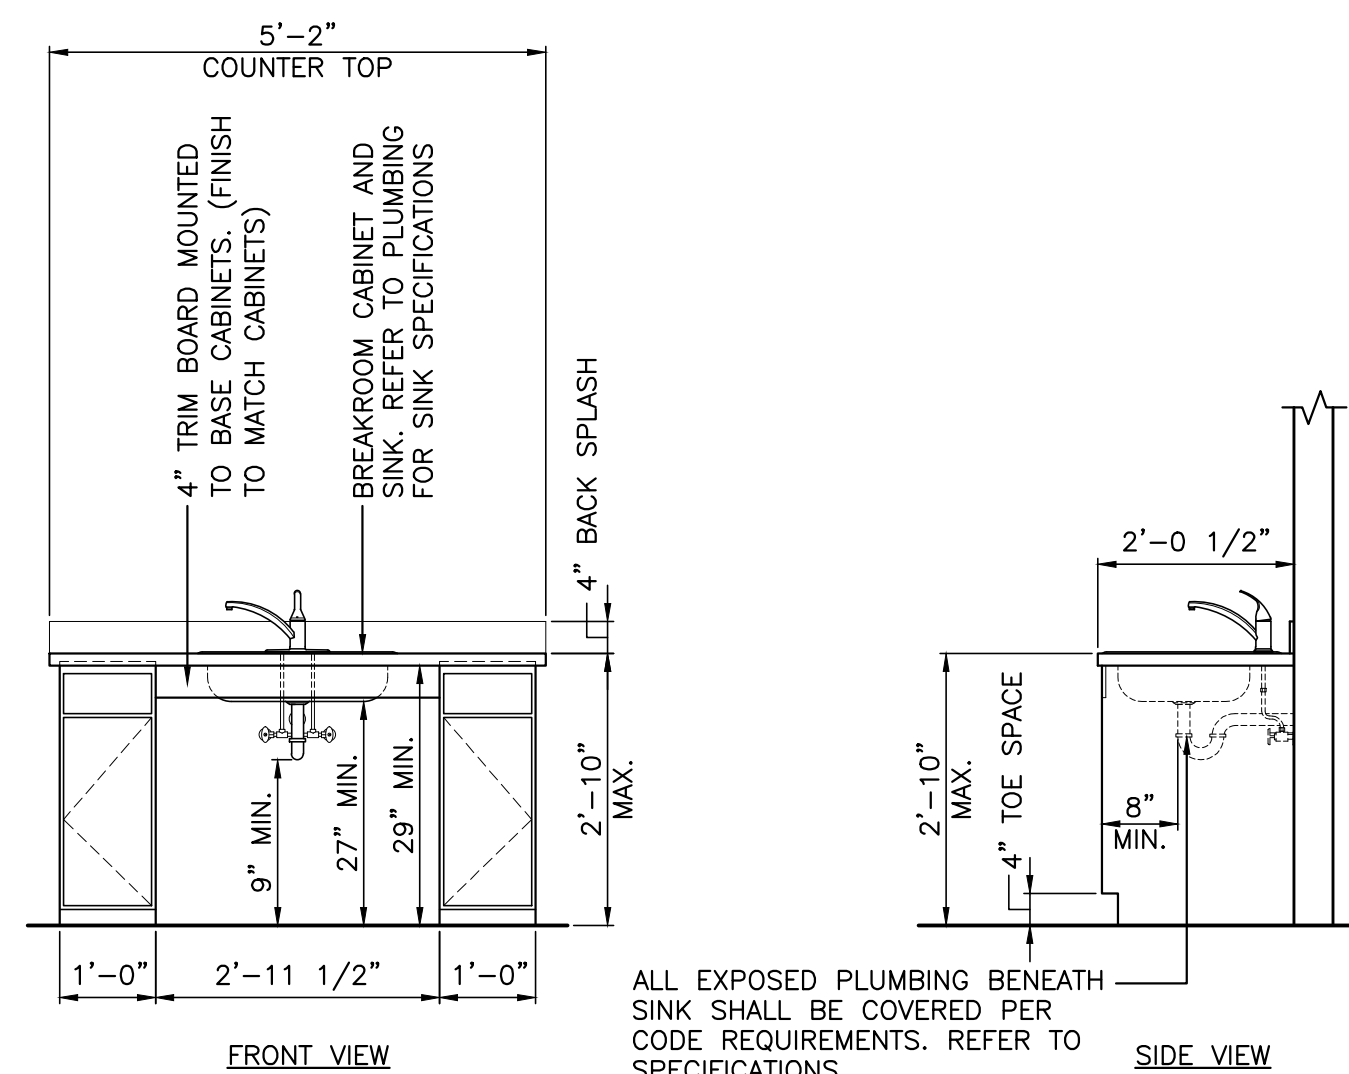

TO BE PROVIDED BY GENERAL CONTRACTOR

COUNTER TOP SPECIFICATIONS:


1. 6'-0" LIGHT GRAY OR LIGHT BEIGE COUNTERTOP, CUT TO FIT.
ALL EXPOSED EDGES TO BE FINISHED.

CABINET SPECIFICATIONS:


1. (2) 12" x 21" PLYWOOD BASE CABINETS WITH 1 DRAWER AND 1 (SLAB TYPE) DOOR. FINISH IS TO BE NATURAL.
2. HARDWARE TO BE DULL OR BRUSHED CHROME.
3. 4 HINGES, 4 SLIDES, 2 CATCHES AND 2 PULLS ARE REQUIRED. PULLS TO BE 1-1/4"
4. PROVIDE CAULKING (CLEAR).

5 ELEVATIONS AT BREAK ROOM SINK

SCALE: 1/2"=1'-0" REFER: A-4.1

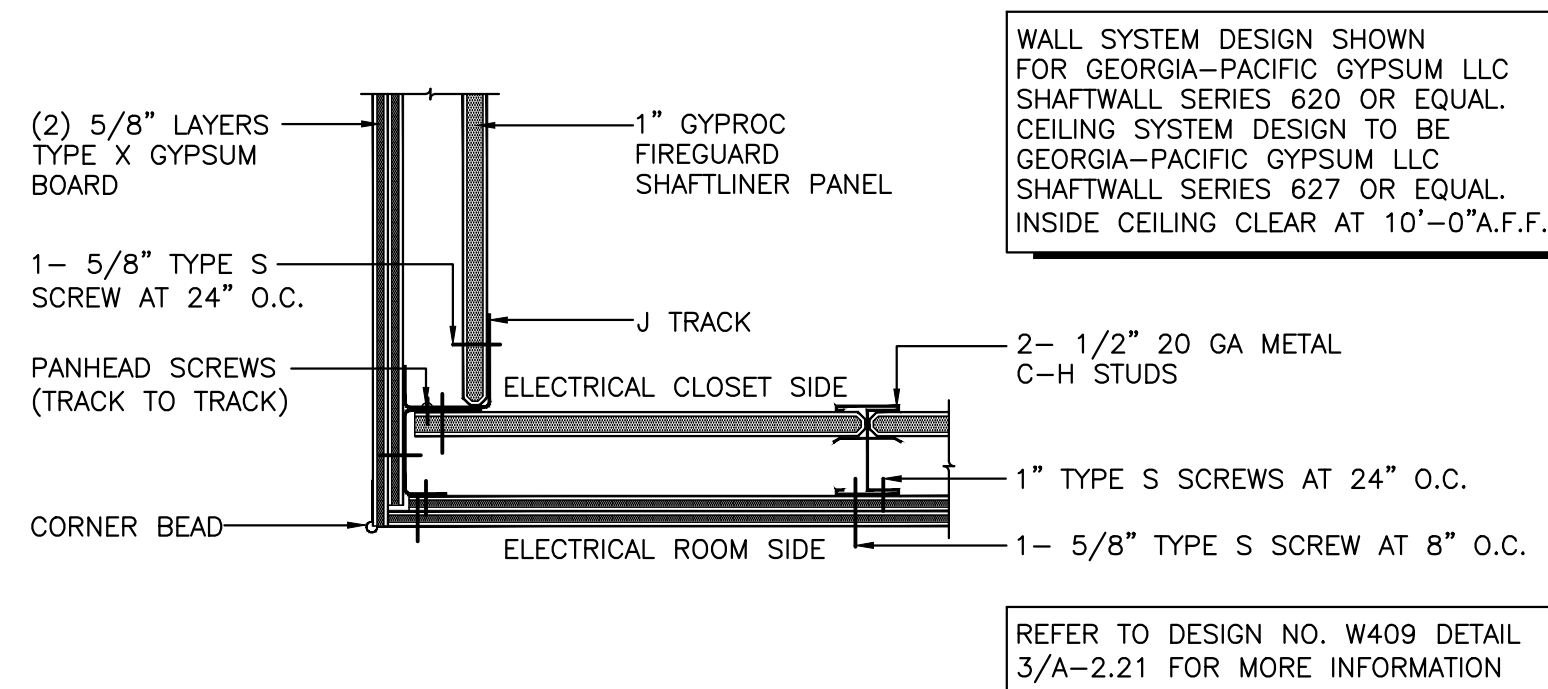


4 SHAFTWALL DETAIL

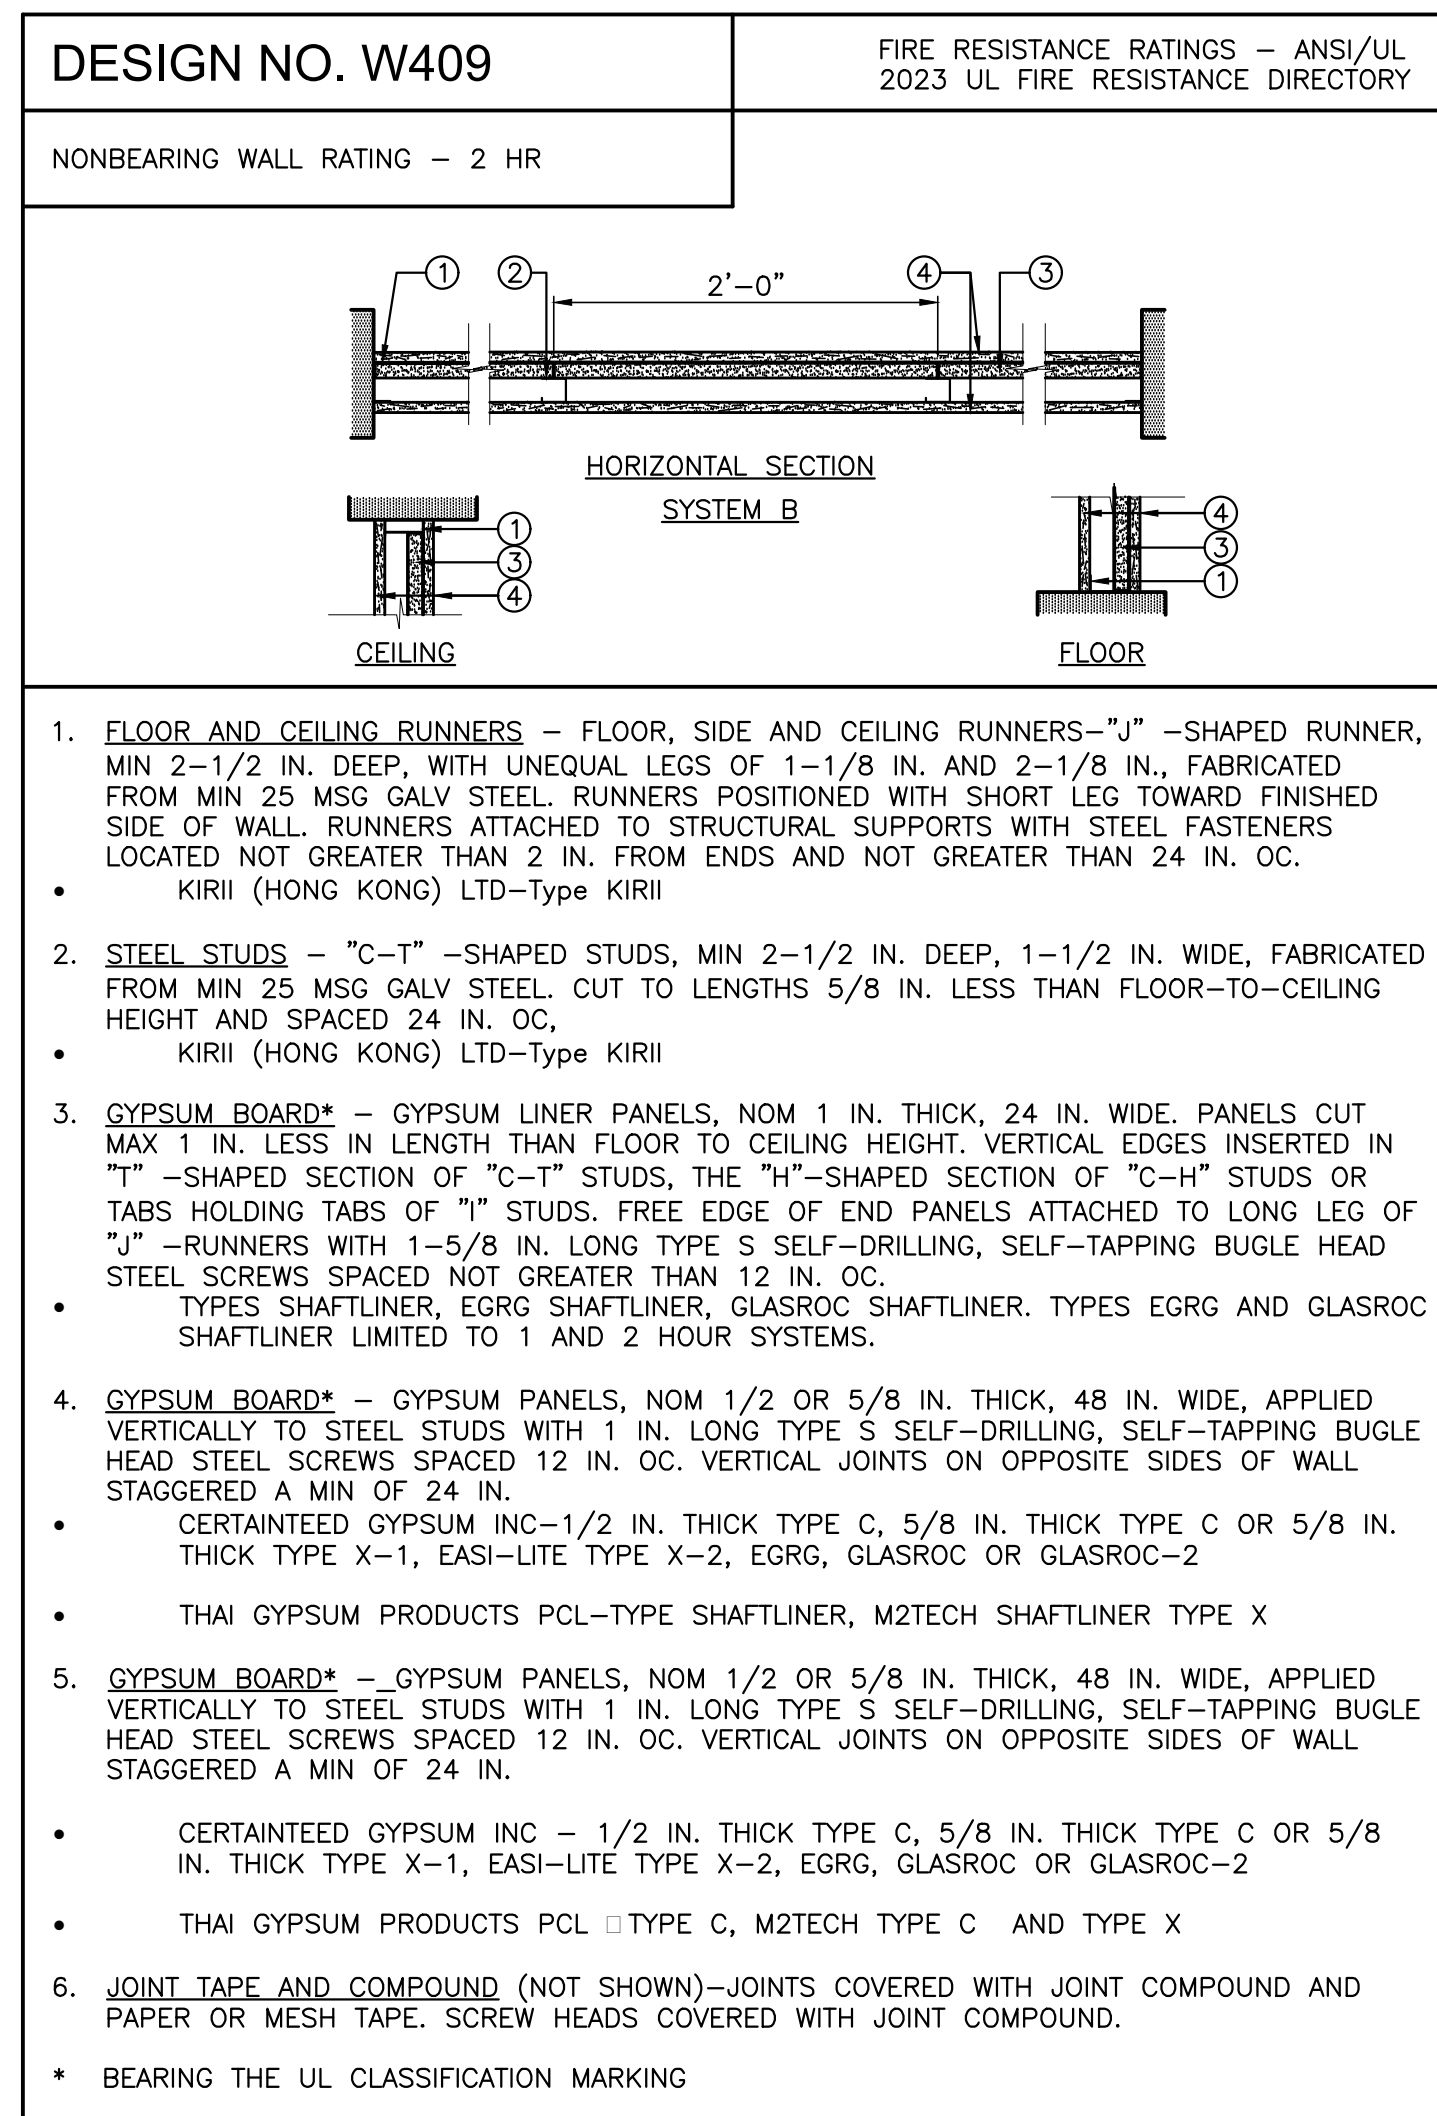

3 UL DETAIL W409

2 NOT USED
SCALE:

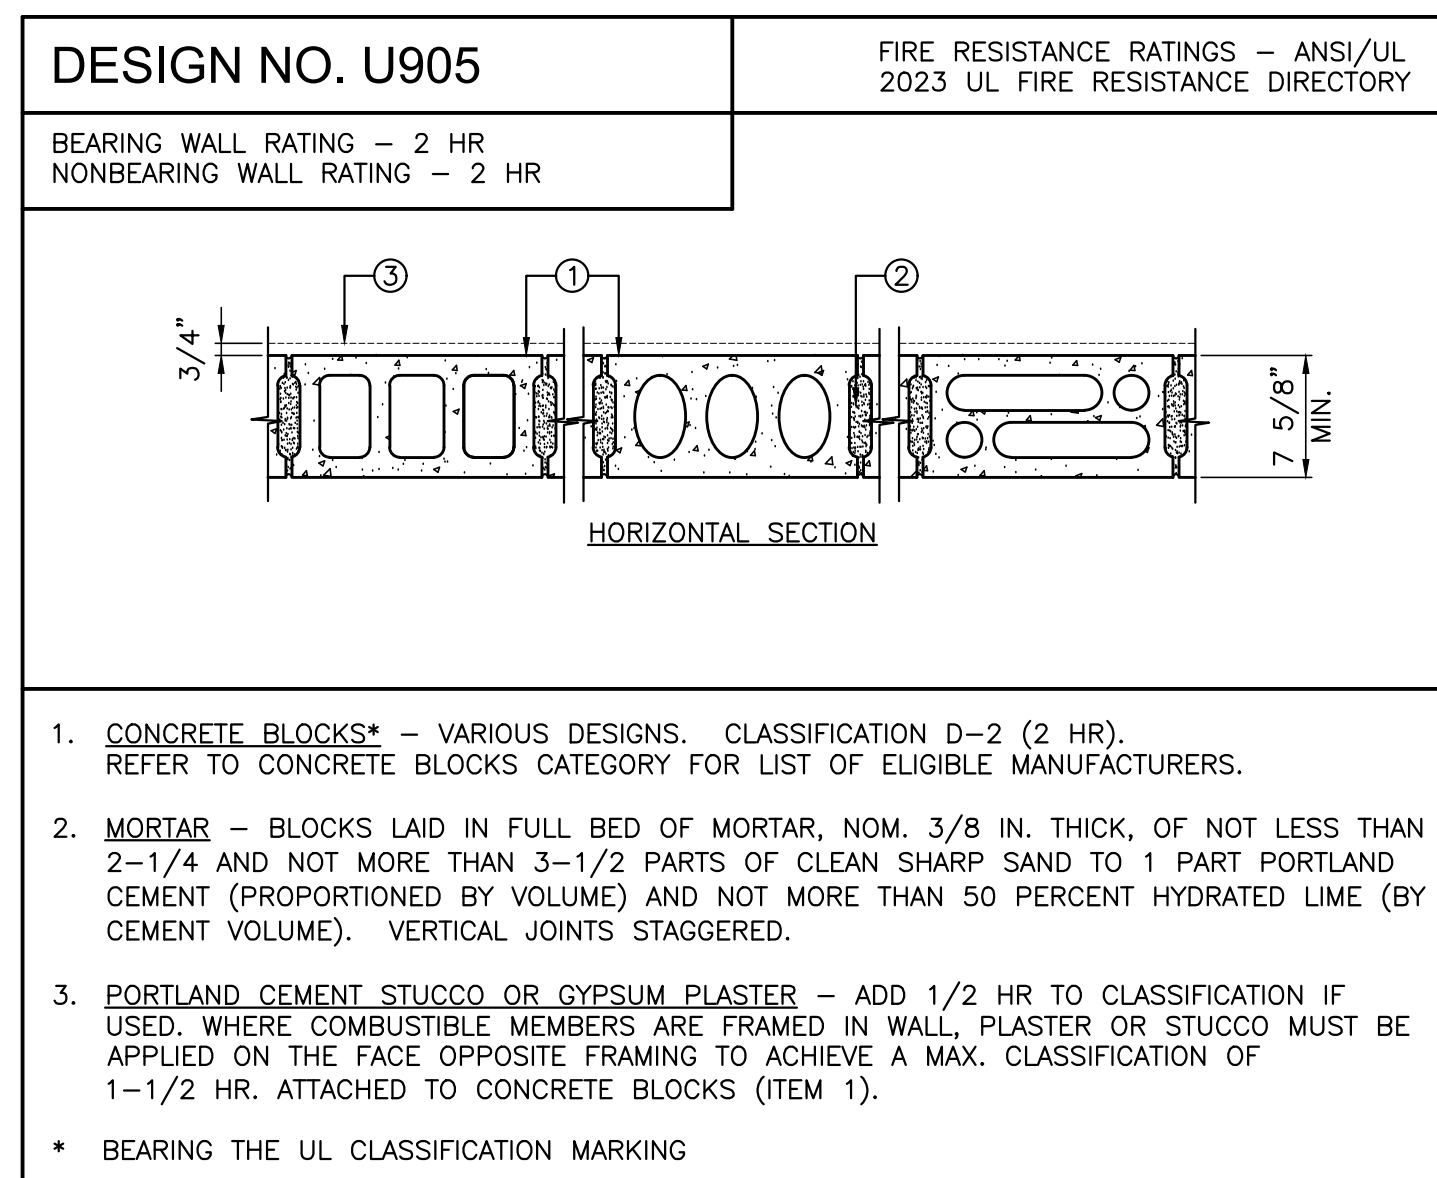


1 UL DETAIL U905

SCALE: N.T.S. REFER: A-3.0, A-4.0


LICENSE:
NCARB
REG. No. 44,575
NEW JERSEY
Lic. No. 12119
NEW YORK
Lic. No. 024375-1
PENNSYLVANIA
Lic. No. RA-015310
VIRGINIA
Lic. No. 0401 0116
FLORIDA
Lic. No. AR95158

PERRY M. PETRILLO ARCHITECTS PC

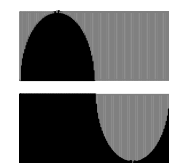

LOWE'S HOME CENTERS, LLC
1000 LOWE'S BOULEVARD
MOORESVILLE, NC 28117
704.758.1000 (PH.)

THIS DRAWING IS THE PROPERTY OF LOWE'S HOME CENTERS, LLC. ANY USE OR REPRODUCTION IN WHOLE OR PART IS PROHIBITED WITHOUT THE EXPRESSED WRITTEN CONSENT OF LOWE'S HOME CENTERS, LLC. COPYRIGHT 2025-2027 ALL RIGHTS RESERVED

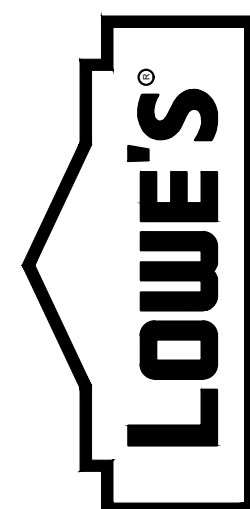


INTERIOR ELEVATIONS
AND DETAILS 94K DEEP

LOWE'S OF
WESTLAKE
Westlake, Florida


CRITERIA	
ISSUE DATE:	02-2025
PERMIT SET	
ISSUE DATE:	
CONSTRUCTION SET	
ISSUE DATE:	04-14-2025
DRAWING NUMBER:	

A-2.21

ORIGINAL	
SECOND	
FINAL	

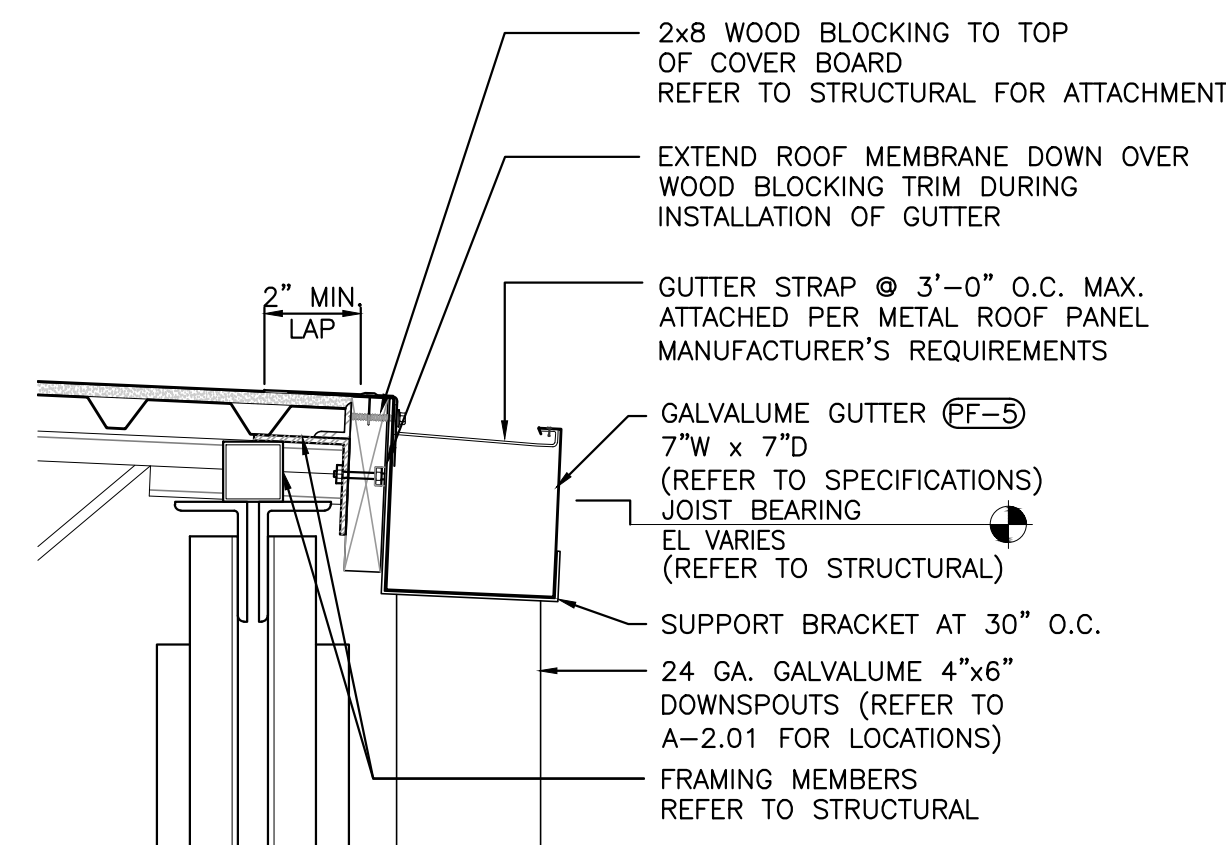


7 GUTTER MOUNTING DETAIL

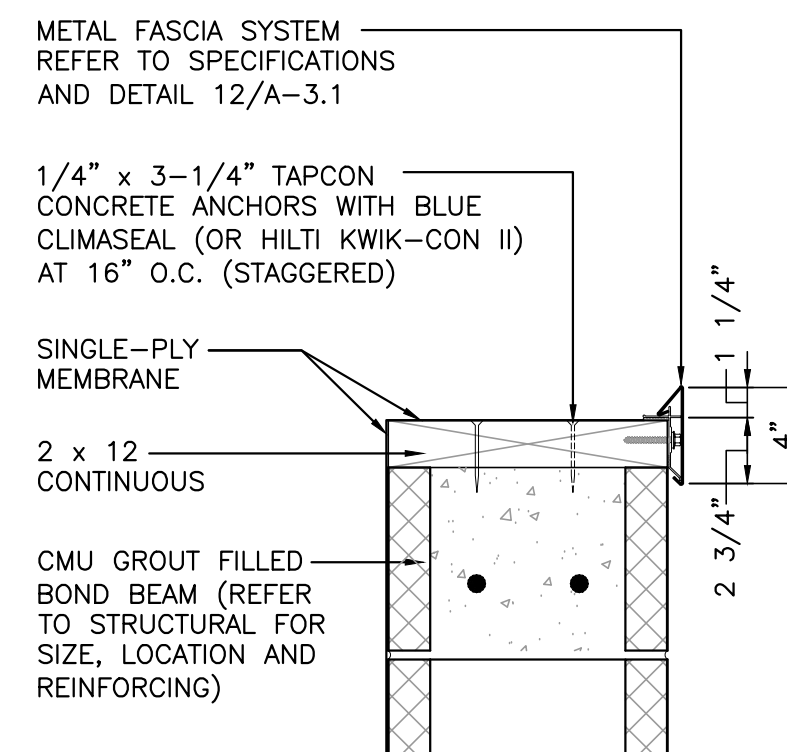


5 DETAIL

SCALE: 1 1/2"=1'-0" REFER: A-3.0

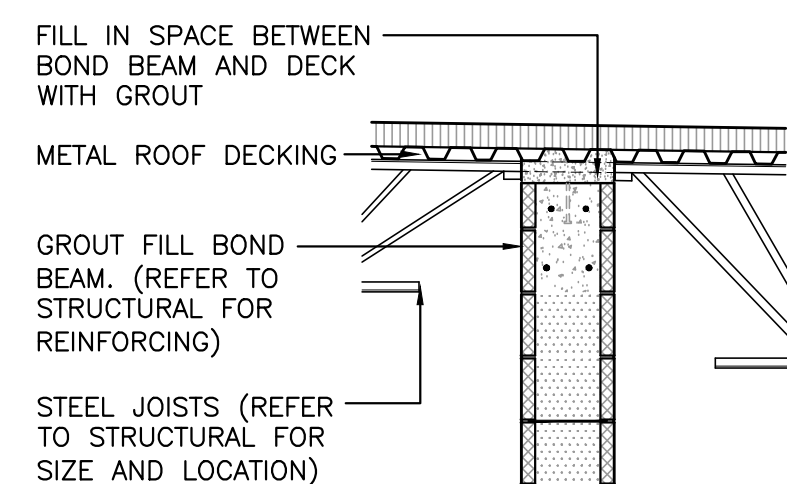


4 WALL SECTION

SCALE: 1/2"=1'-0" REFER: A-1.0

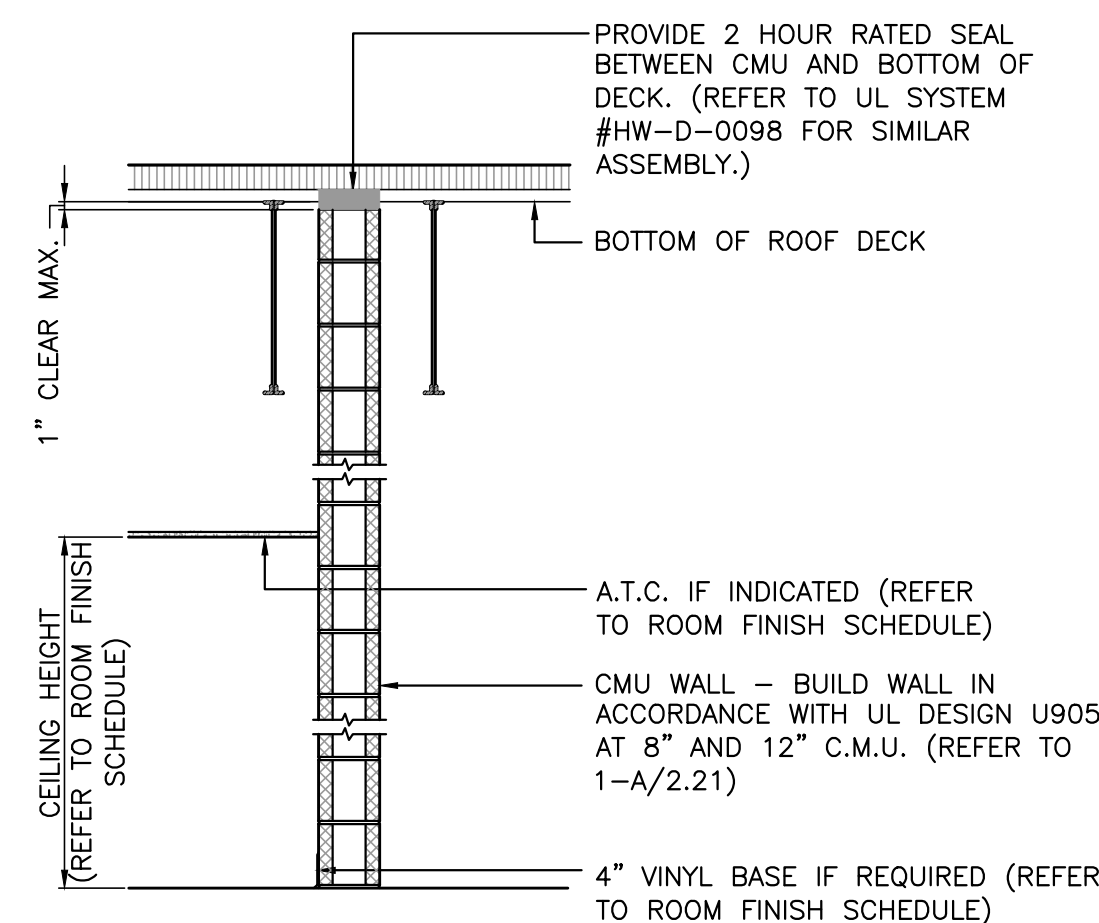

3 FIRE RATED WALL SECTION

SCALE: 1/2"=1'-0" REFER: A-1.0

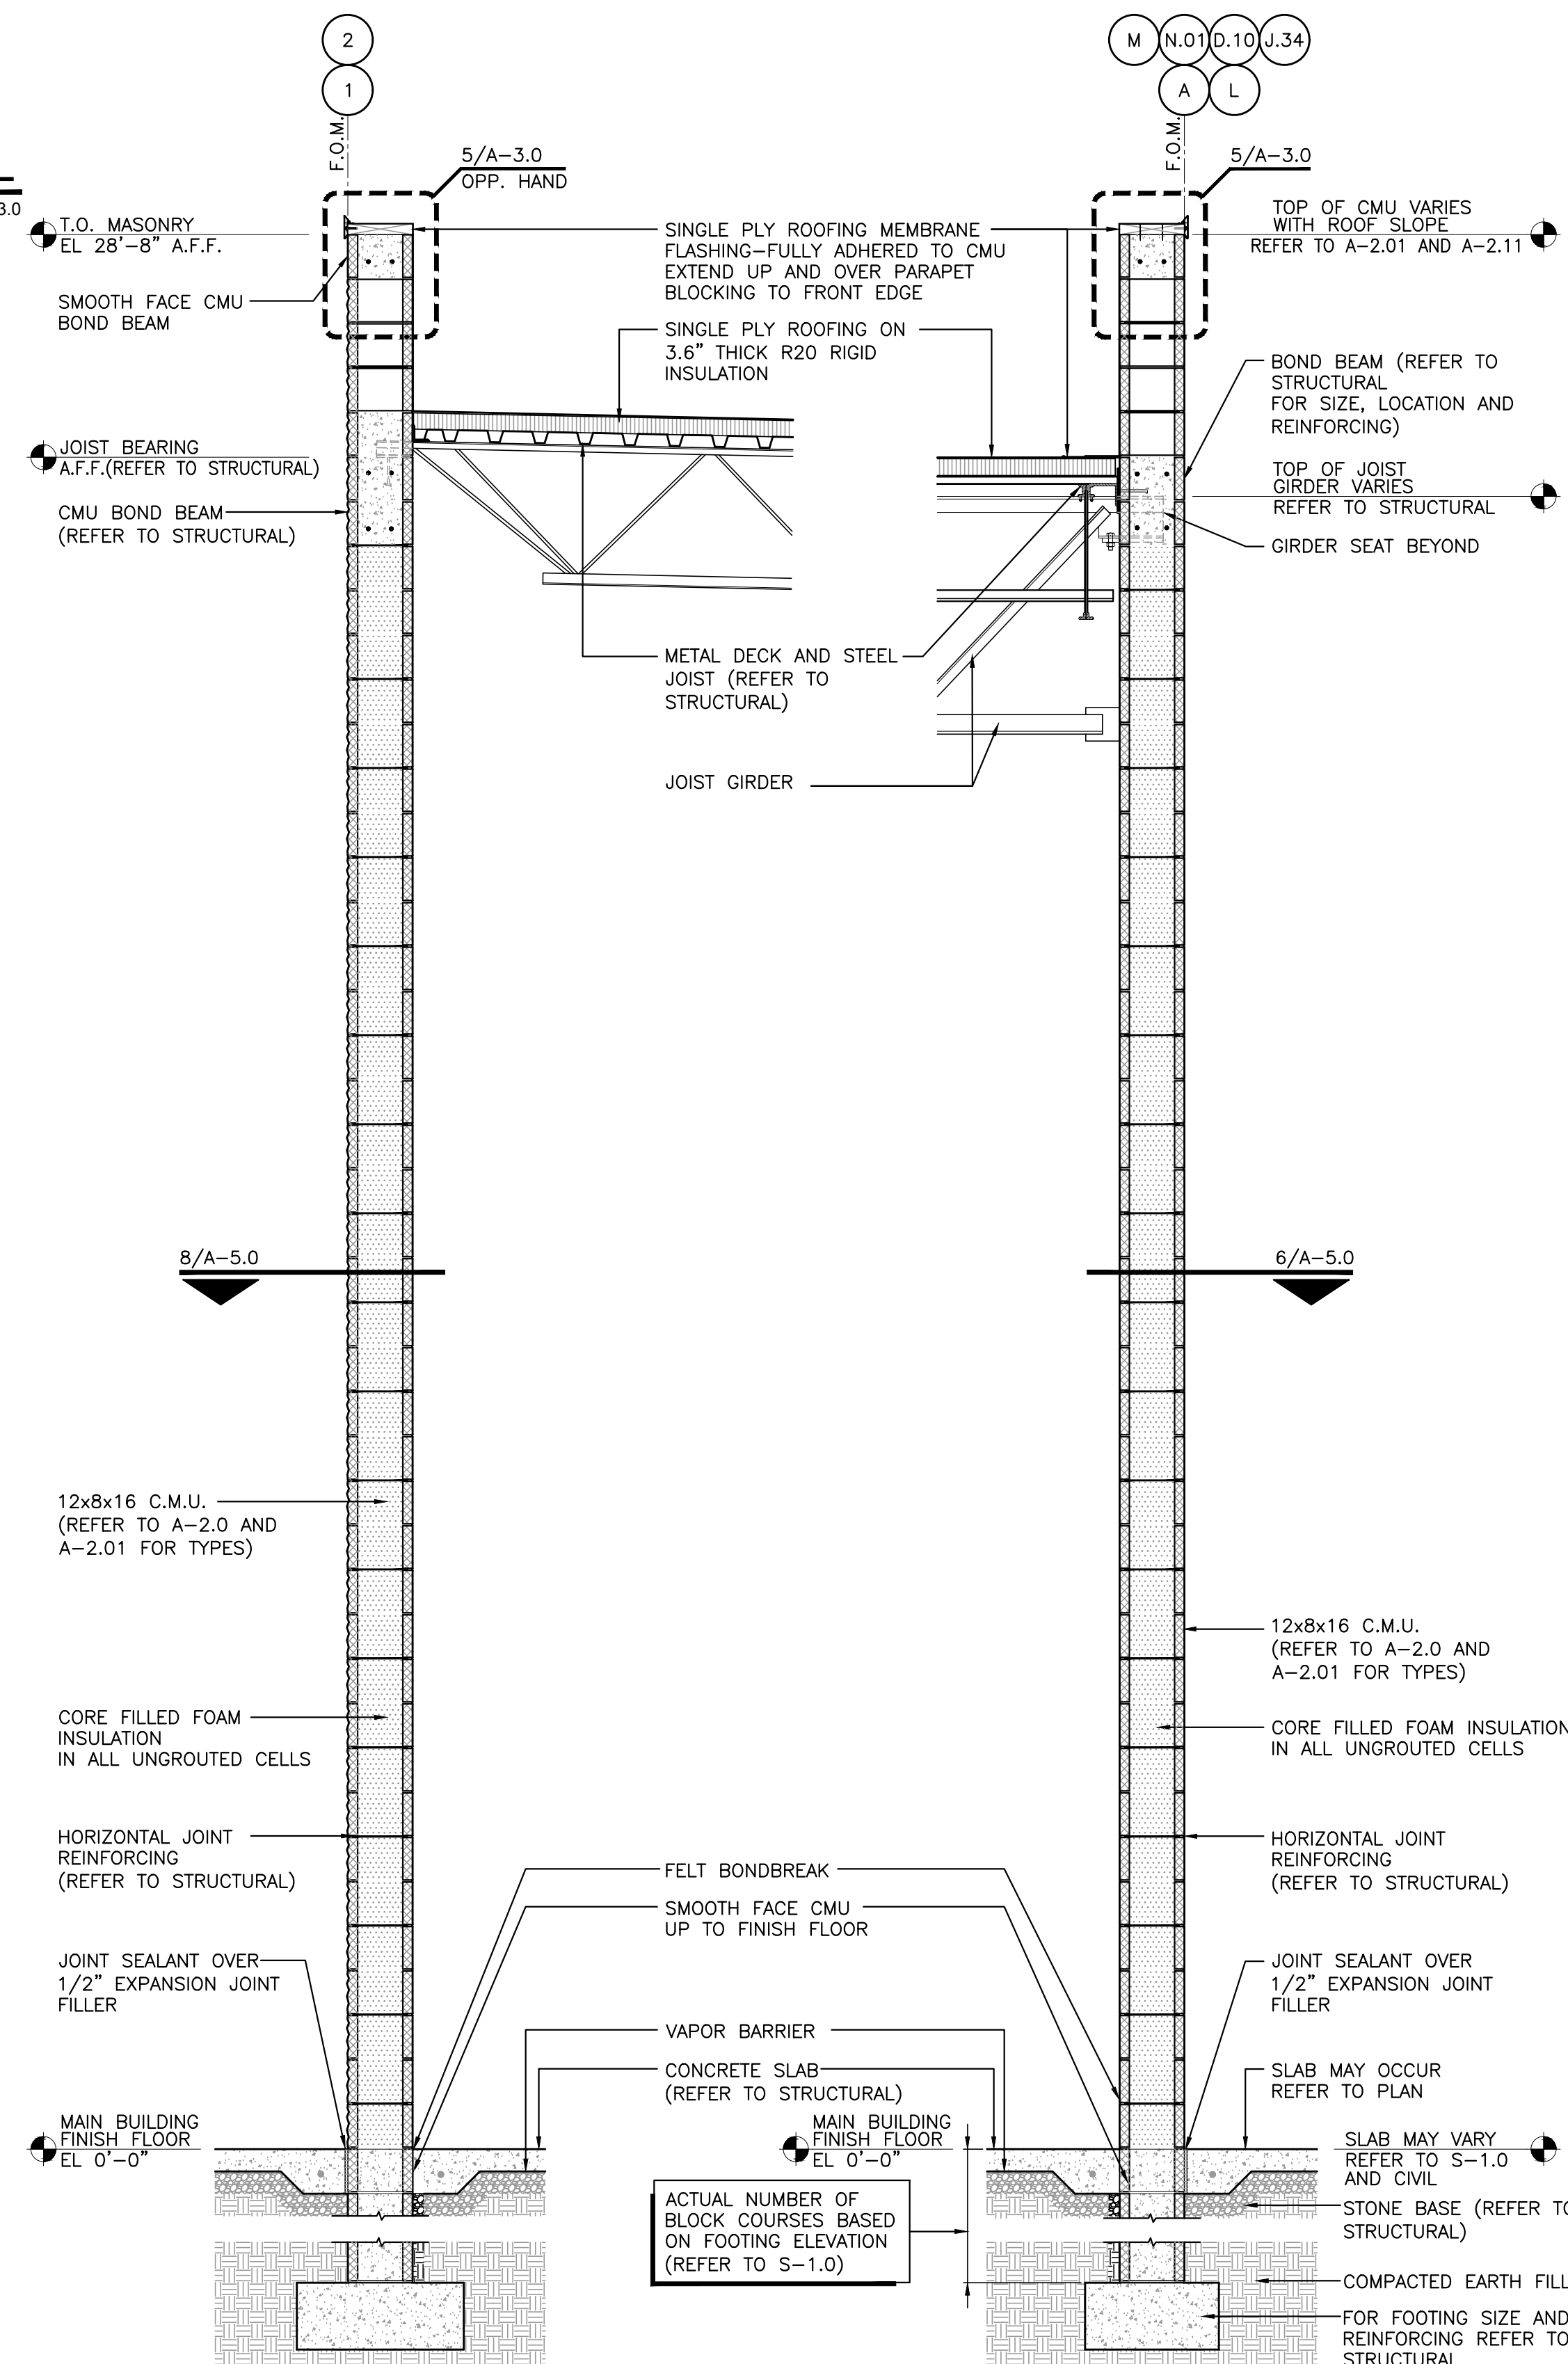


2 FRONT WALL SECTION

SCALE: 1/2"=1'-0" REFER: A-1.0, A-2.0

1 SIDE WALL SECTION

SCALE: 1/2"=1'-0" REFER: A-1.0, A-2.01

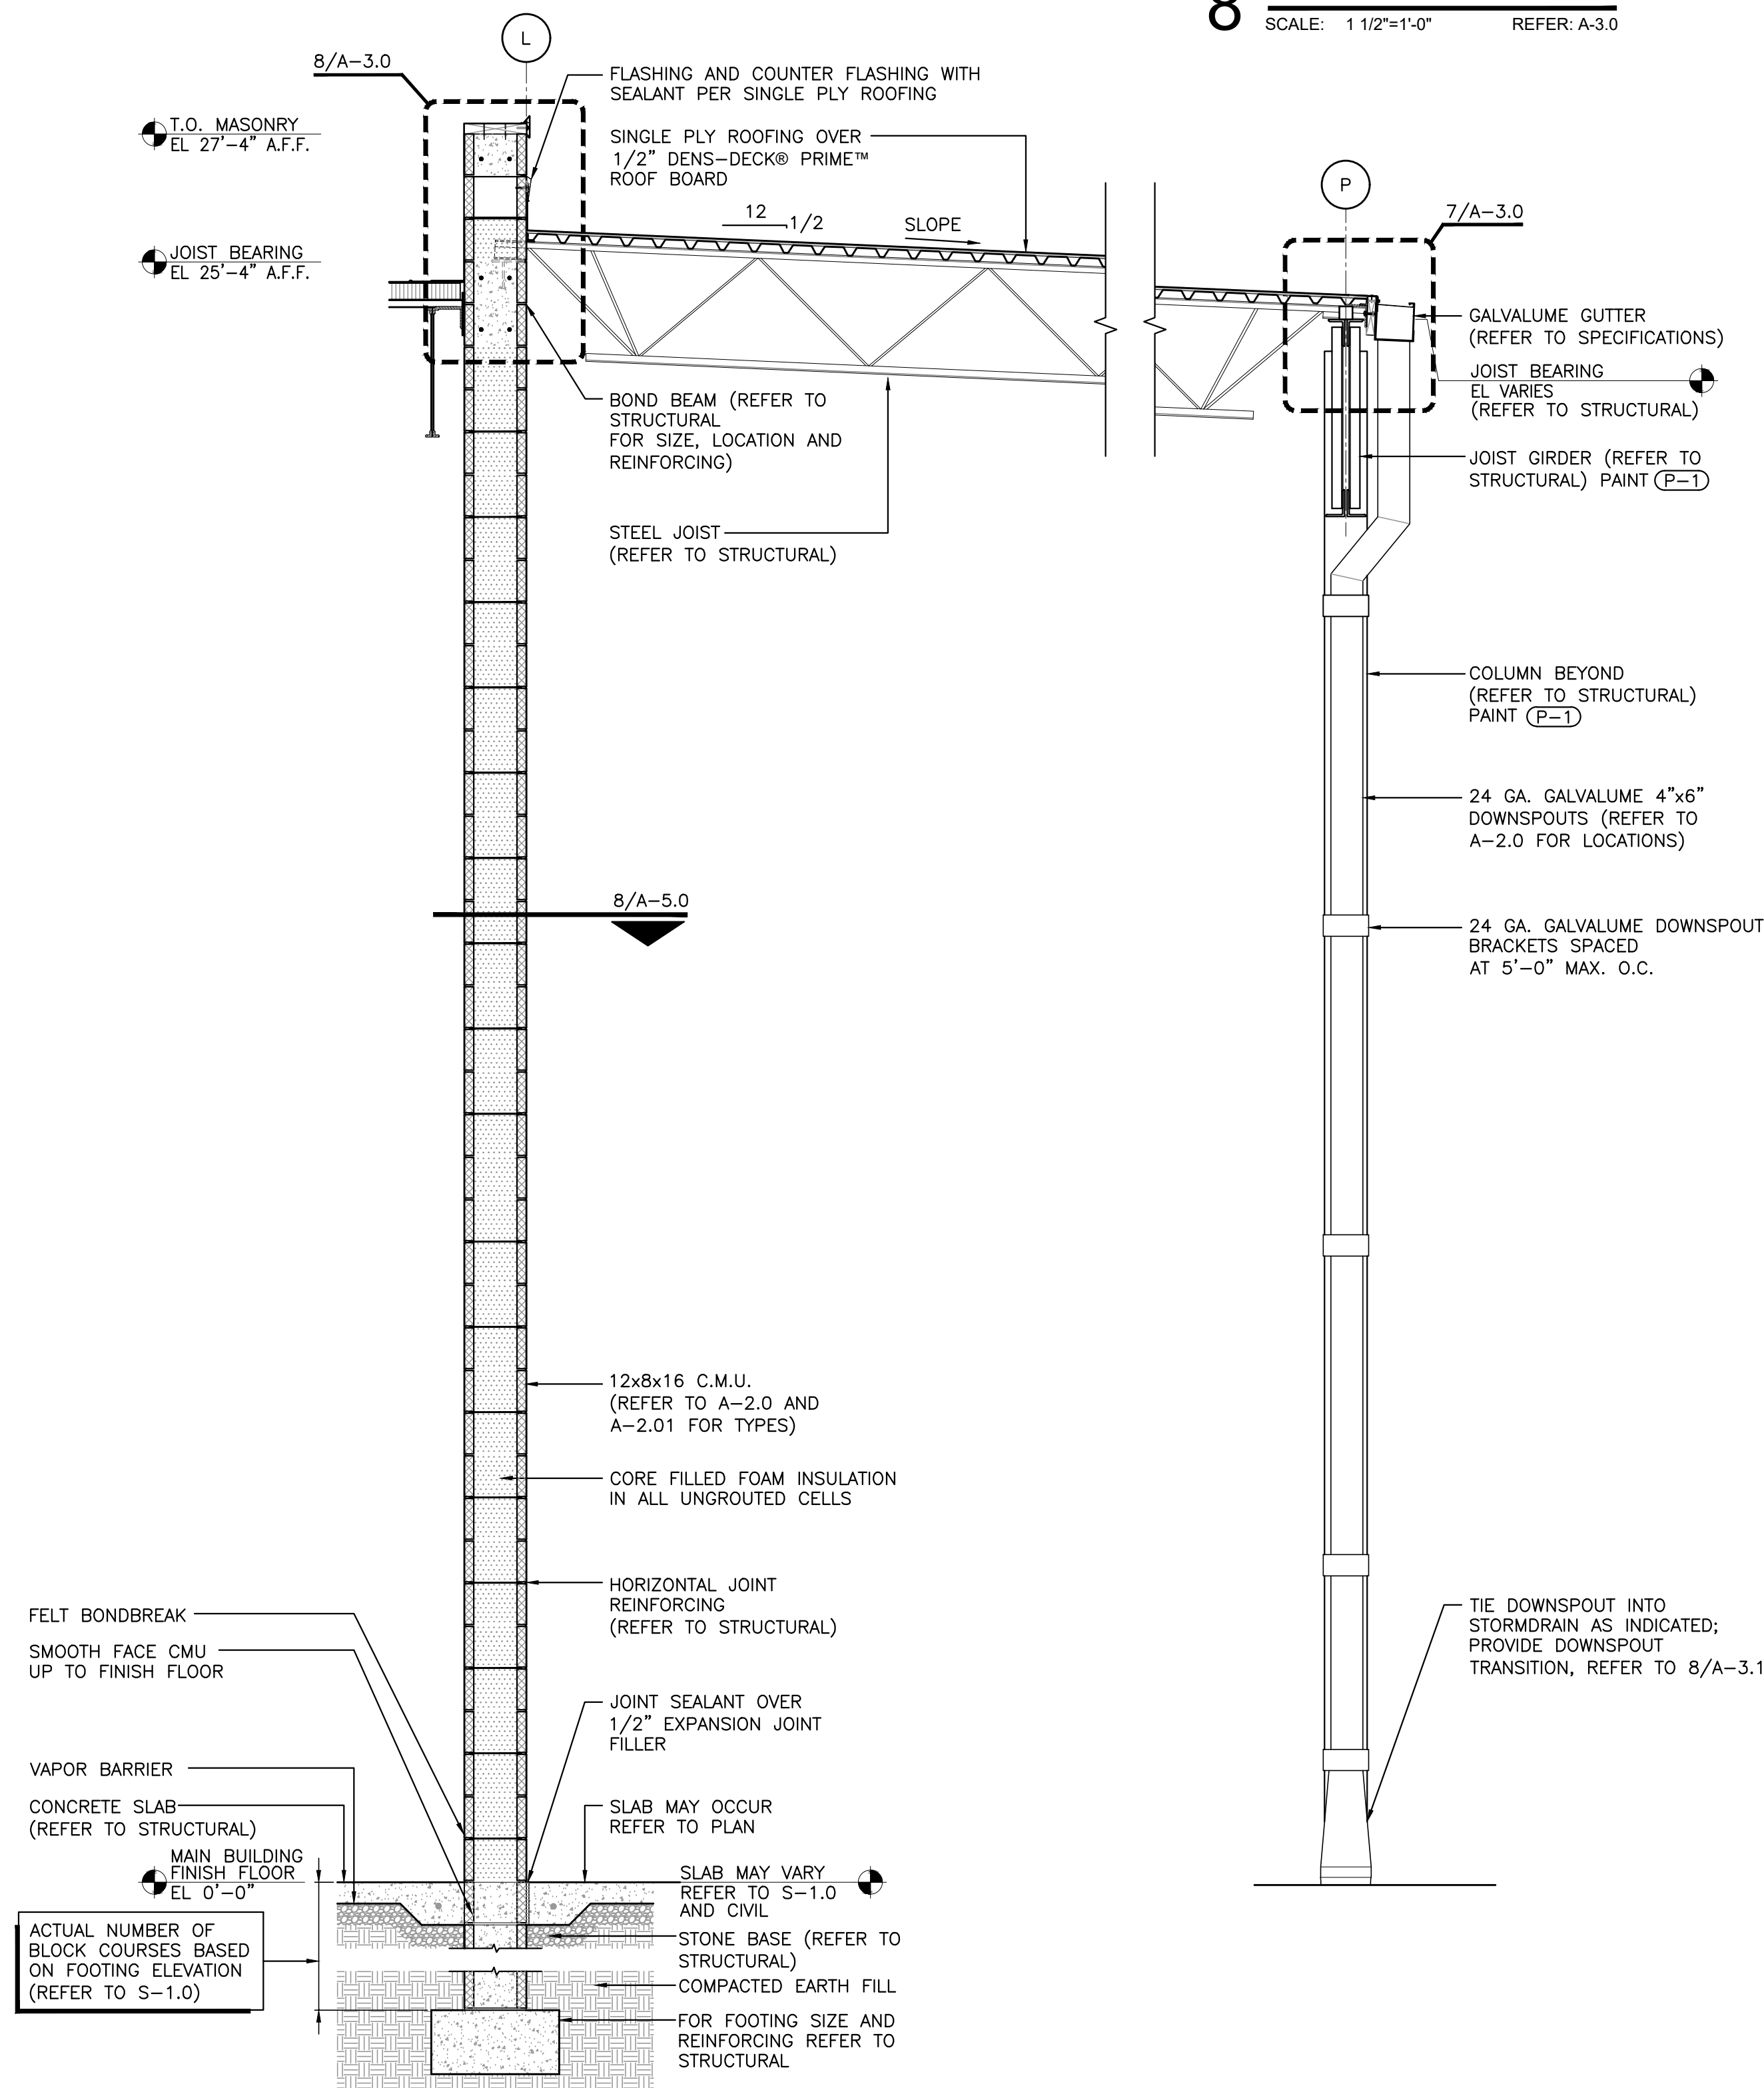

6 G.C. COVERED AREA SECTION

1. INSTALL JOINT SEALANT OVER 1/2" EXPANSION JOINT FILLER AT ALL EXTERIOR WALL/PAVEMENT JOINTS AND AT ALL CUTS AND HOLES THROUGH PAVEMENT. (REFER TO SPECIFICATIONS)
2. REFER TO STRUCTURAL FOR LOCATION OF GROUTED CELLS AT STRUCTURAL CONNECTION.
3. PAINT EXTERIOR/EXPOSED GIRDERS, JOISTS AND MISCELLANEOUS STEEL ETC. WHITE (P-6)
4. REFER TO SHEET A-2.0 FOR EXTERIOR FINISHES.
5. PARAPET MEMBRANE FLASHING SHALL BE OF SAME MATERIAL AS SINGLE-PLY ROOFING MEMBRANE.

[illegible]

PARRY M. PETRUCCI ARCHITECTS PC
9 Park Avenue
Park Ridge, New Jersey 07656
Telephone (201) 307-4185
Facsimile (201) 307-4138

LICENSE:
NCARB
Lic. No. 44,675
NEW JERSEY
Lic. No. 12,119
NEW YORK
Lic. No. 024,375-1
PENNSYLVANIA
Lic. No. RA-05703-B
VIRGINIA
Lic. No. 0401-011655
FLORIDA
Lic. No. AR95158

LOWE'S HOME CENTERS, LLC
1000 LOWE'S BOULEVARD
MOORESVILLE, NC 28117
 704.758.1000 (PH.)

THIS DRAWING IS THE PROPERTY OF LOWE'S HOME CENTERS, L.L.C. ANY USE OR REPRODUCTION IN WHOLE OR PART IS PROHIBITED WITHOUT THE EXPRESSED WRITTEN CONSENT OF LOWE'S HOME CENTERS, L.L.C. COPYRIGHT 2025-2027 ALL RIGHTS RESERVED




LOWE'S OF WESTLAKE Westlake, Florida

CRITERIA	
ISSUE DATE:	02-2025
PERMIT SET	
ISSUE DATE:	
CONSTRUCTION SET	
ISSUE DATE:	04-14-2025
DRAWING NUMBER:	


A-3.0

ORIGINAL	
SECOND	
FINAL	


ORIGINAL	SECOND	FINAL

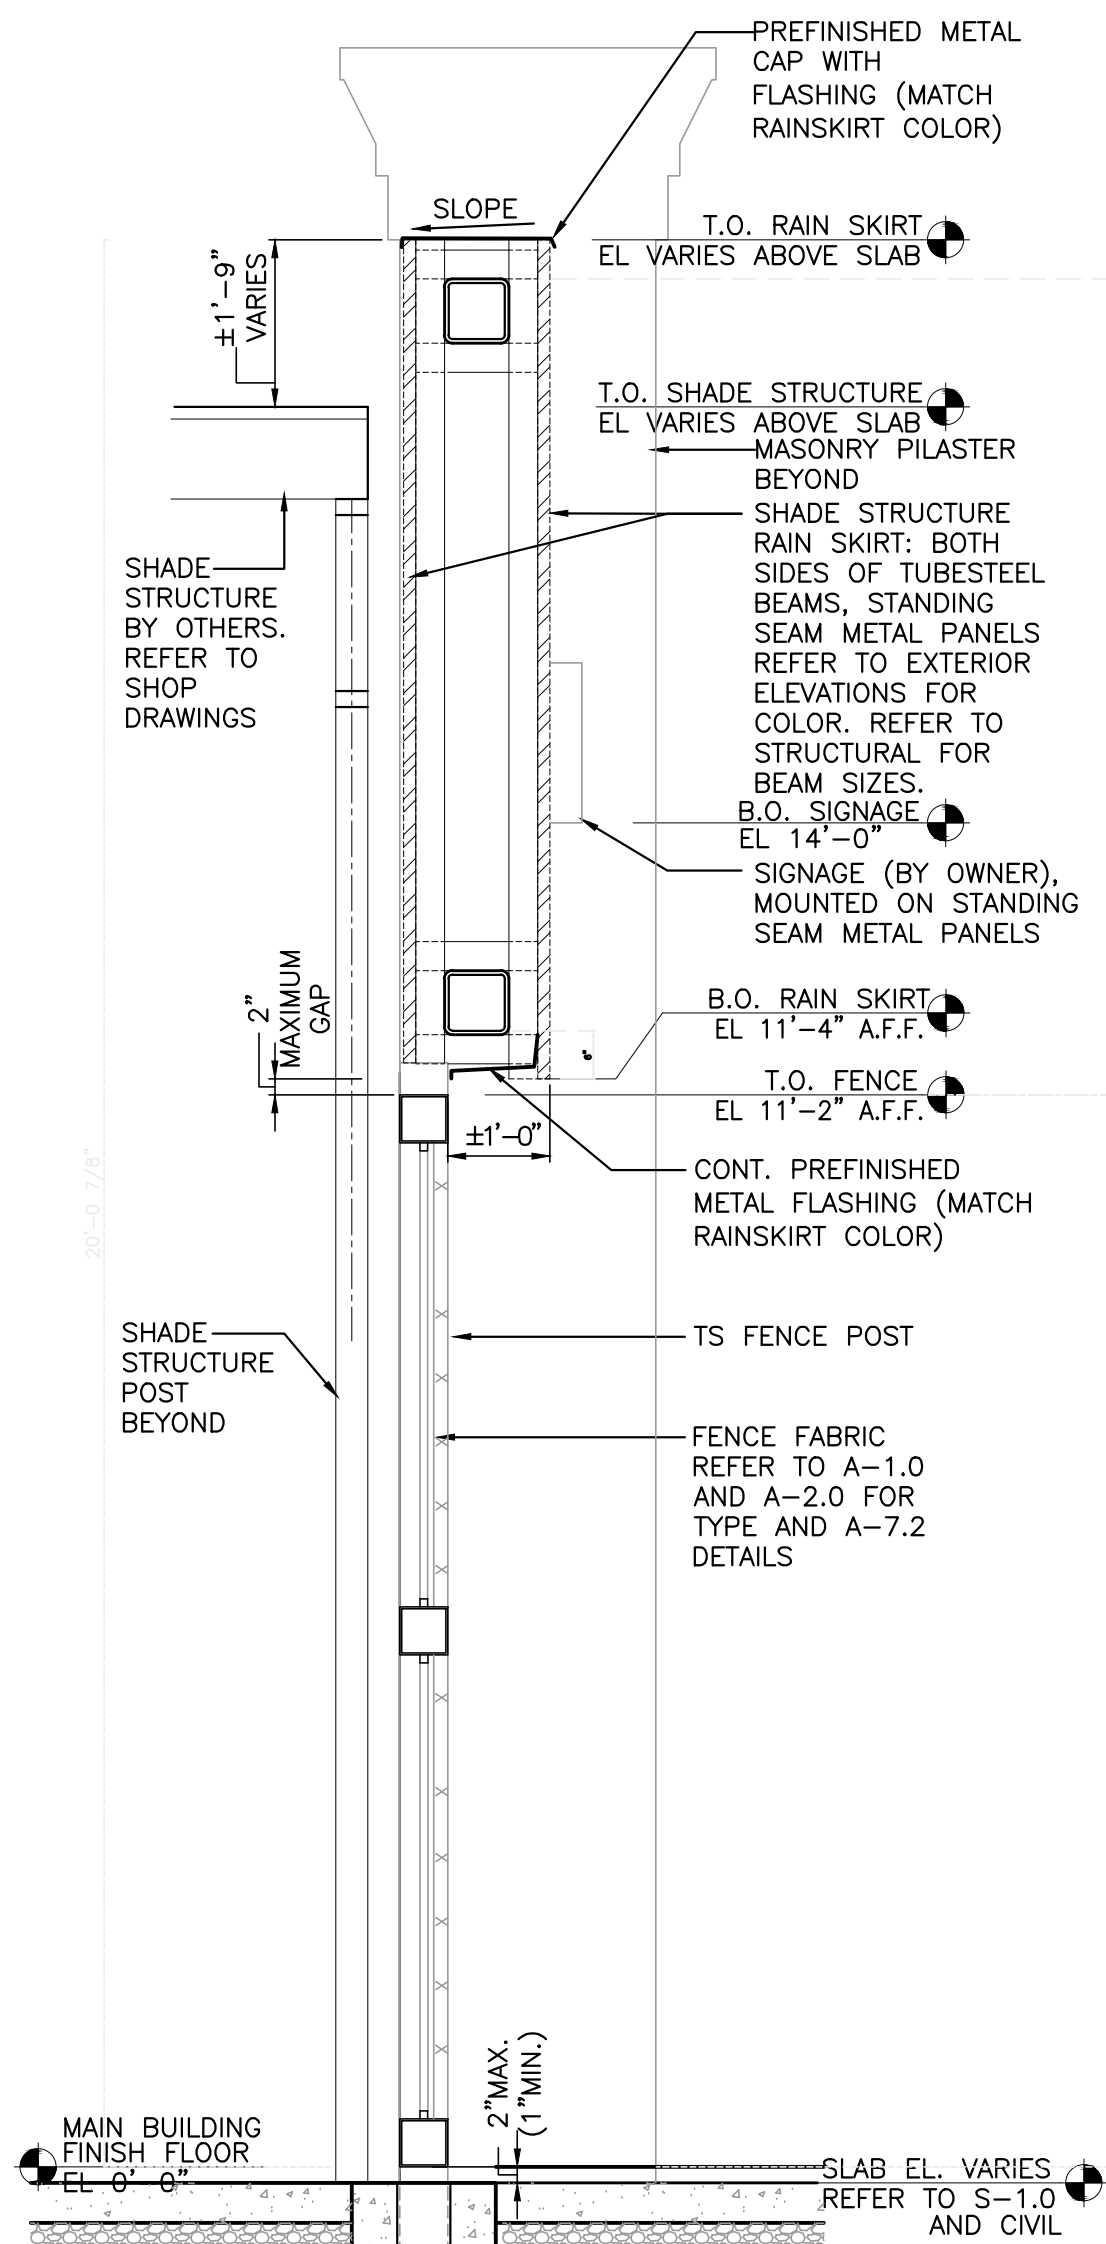


5 RAIN SKIRT/FENCE SECTION @ GC SIGNAGE
SCALE: 1/2"=1'-0" REFER: A-1.01

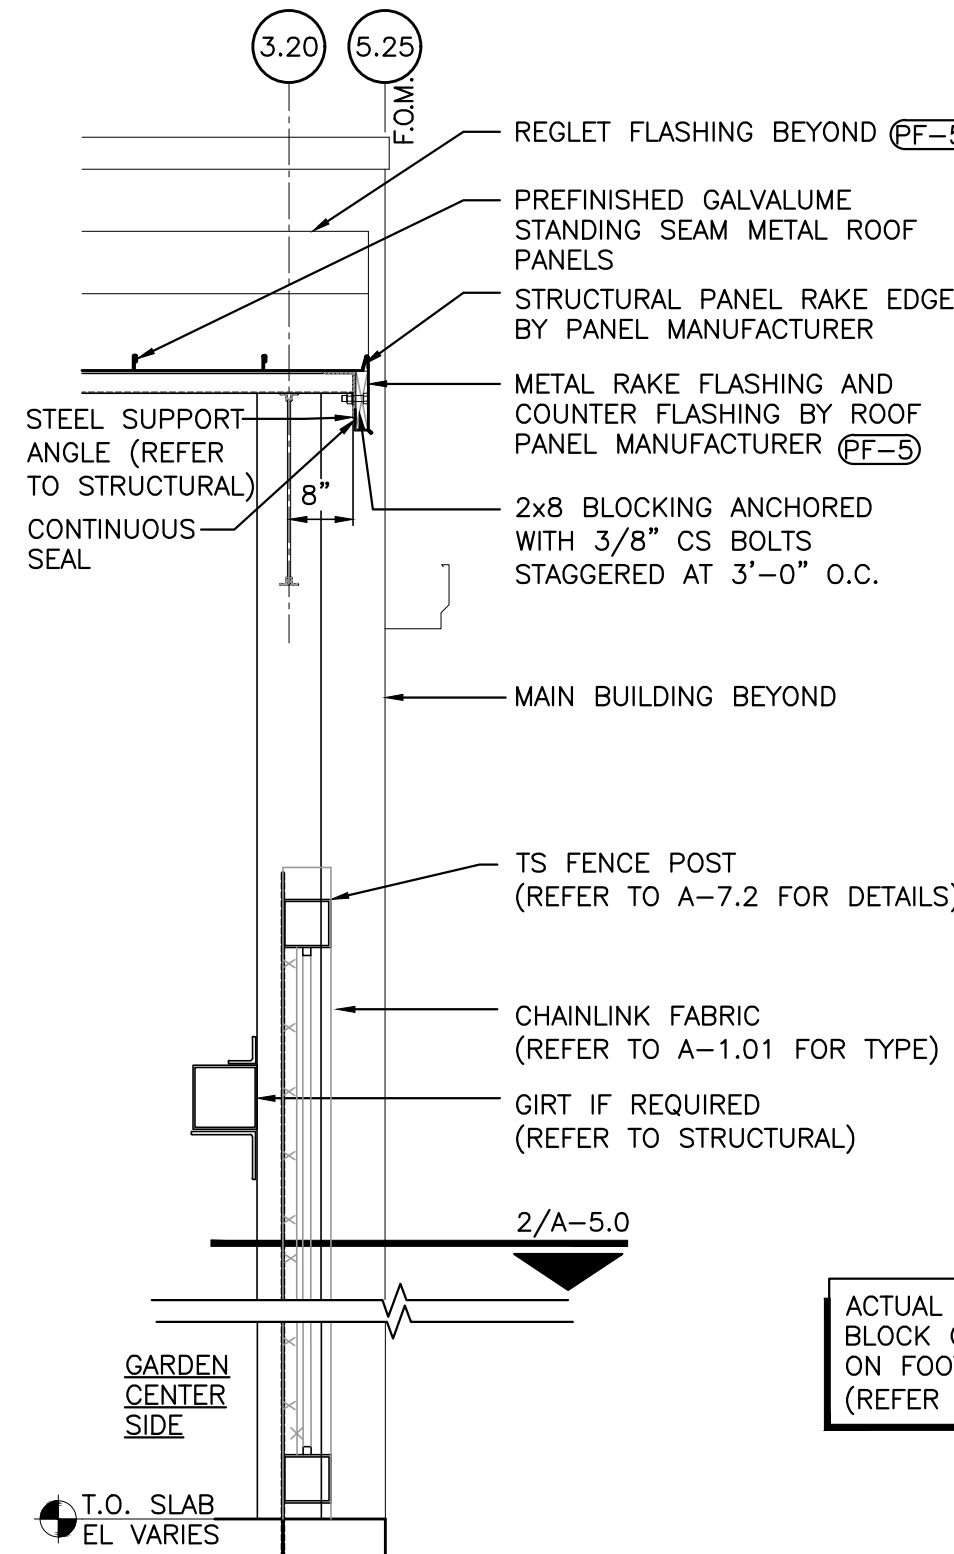


4 GARDEN CENTER COVERED AREA SECTION
SCALE: 1/2"=1'-0" REFER: A-1.01

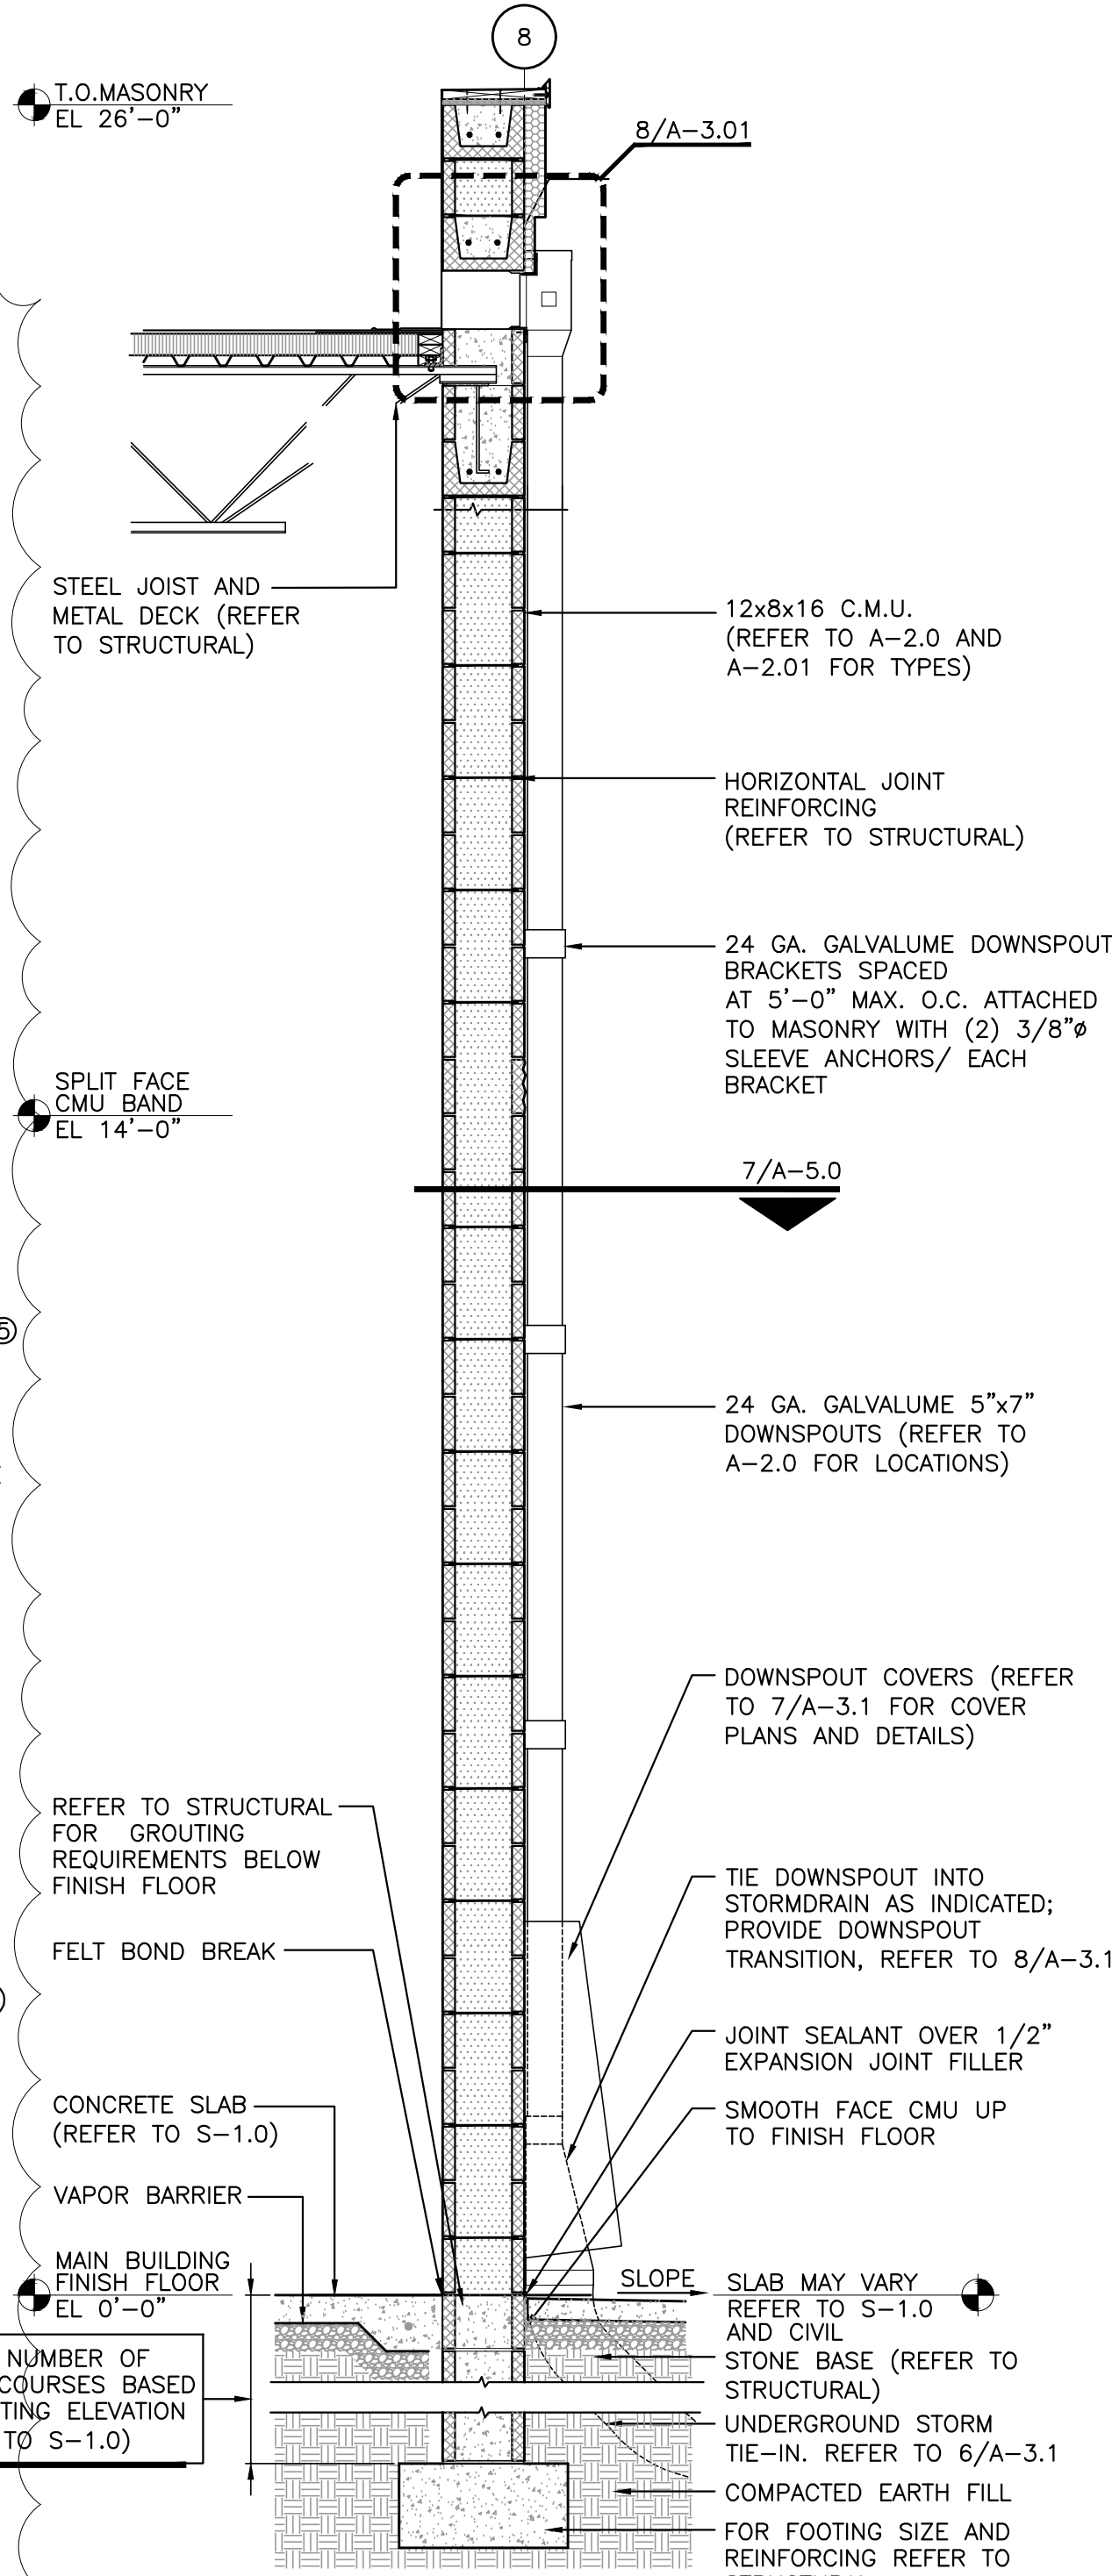


6 REAR WALL SECTION @ RAISED CORNICE
SCALE: 1/2"=1'-0" REFER: A-1.0, A-2.0

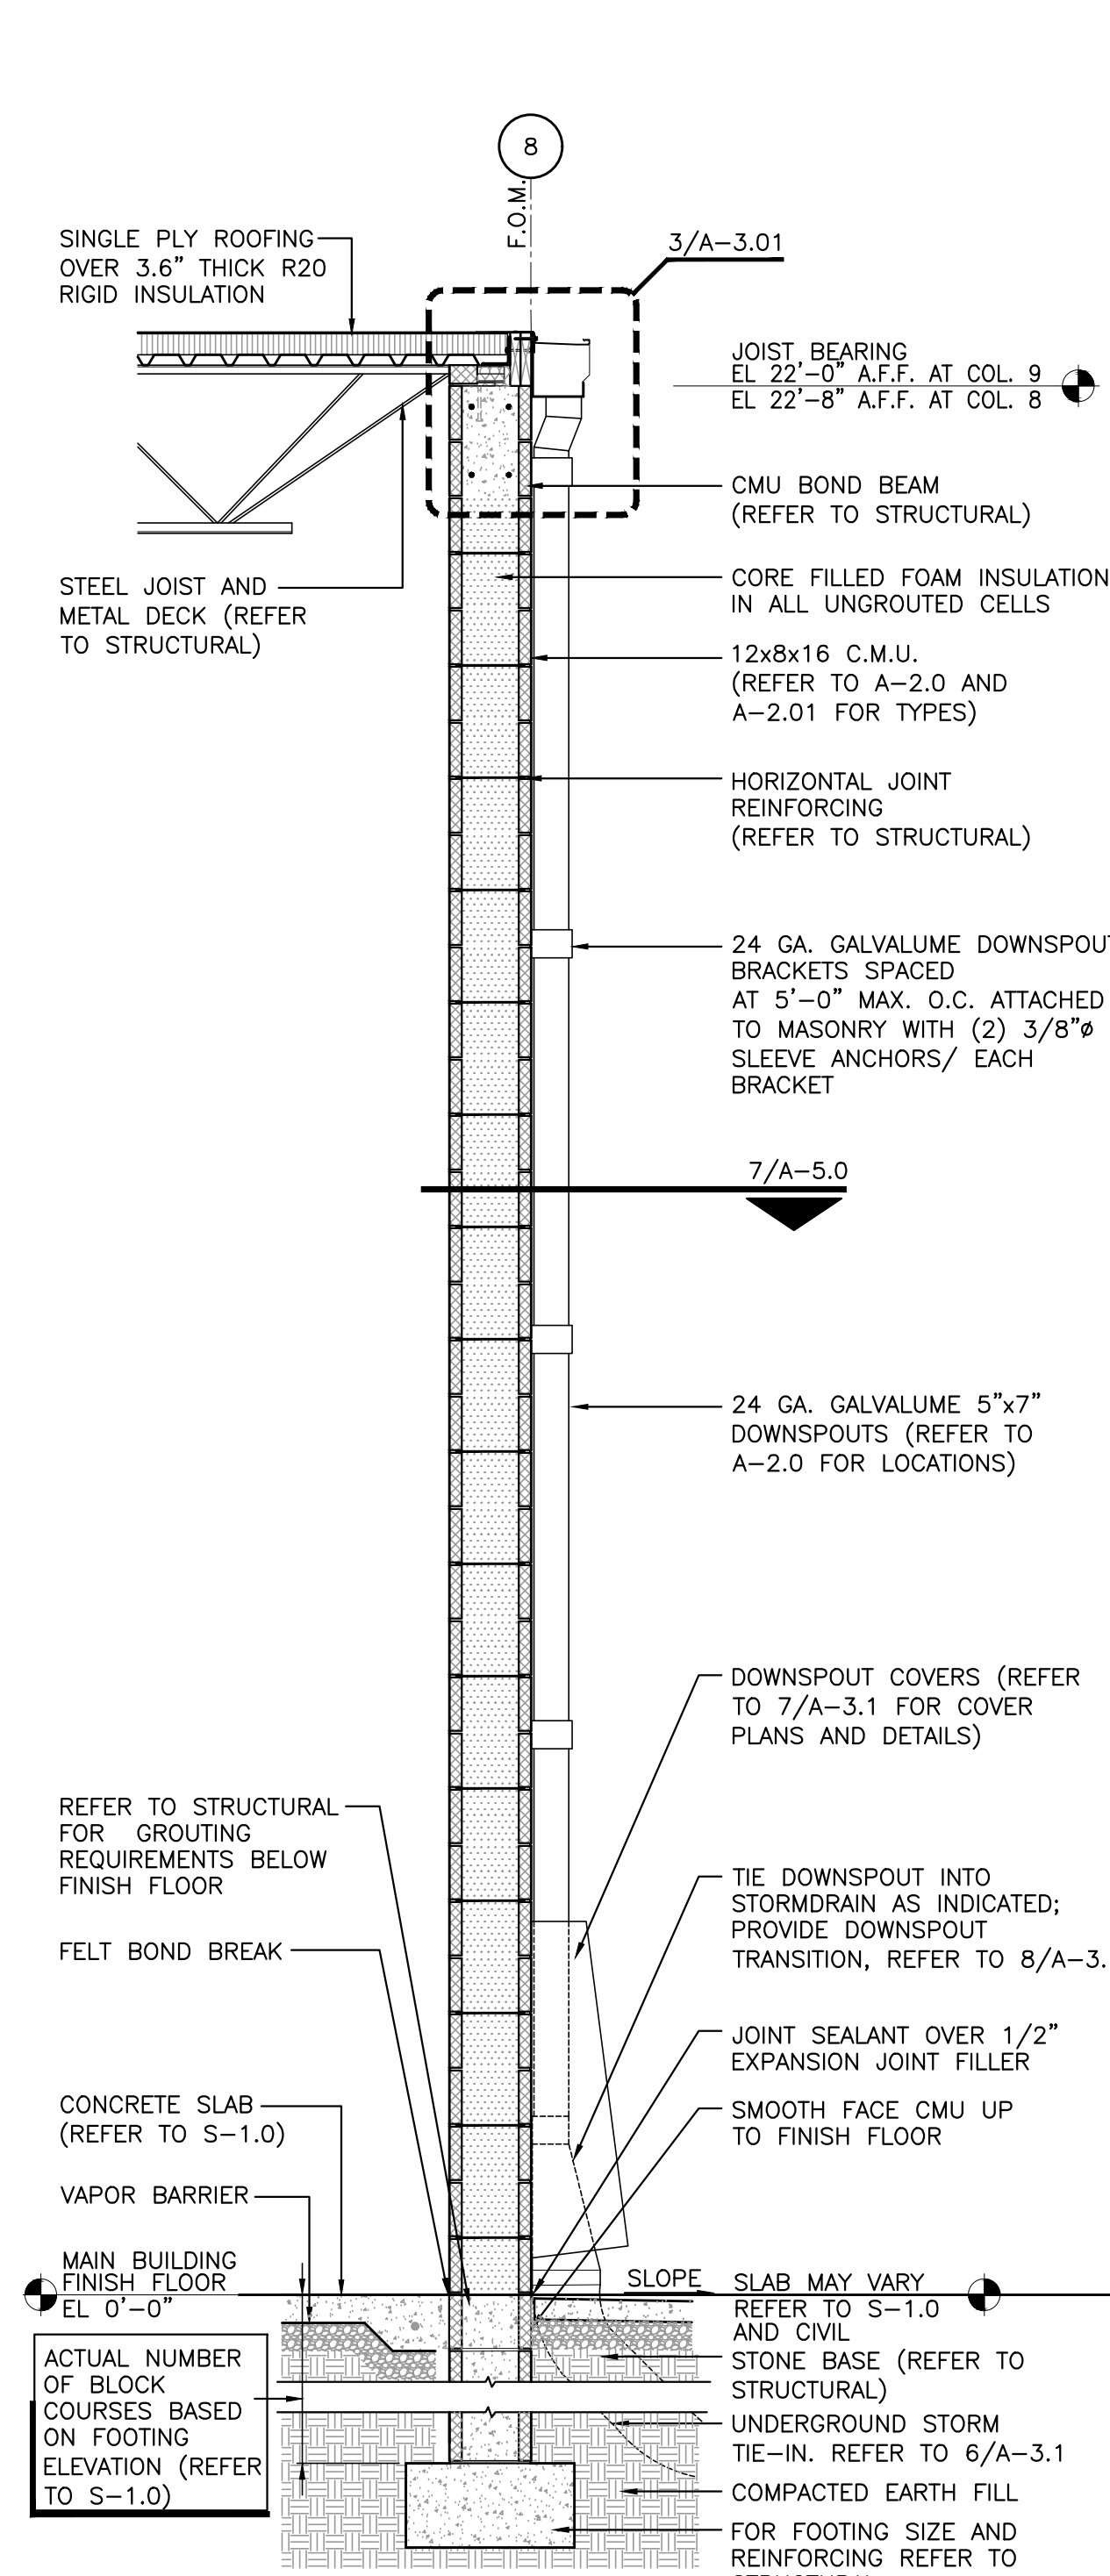



2 REAR WALL SECTION
SCALE: 1/2"=1'-0" REFER: A-1.0, A-2.0

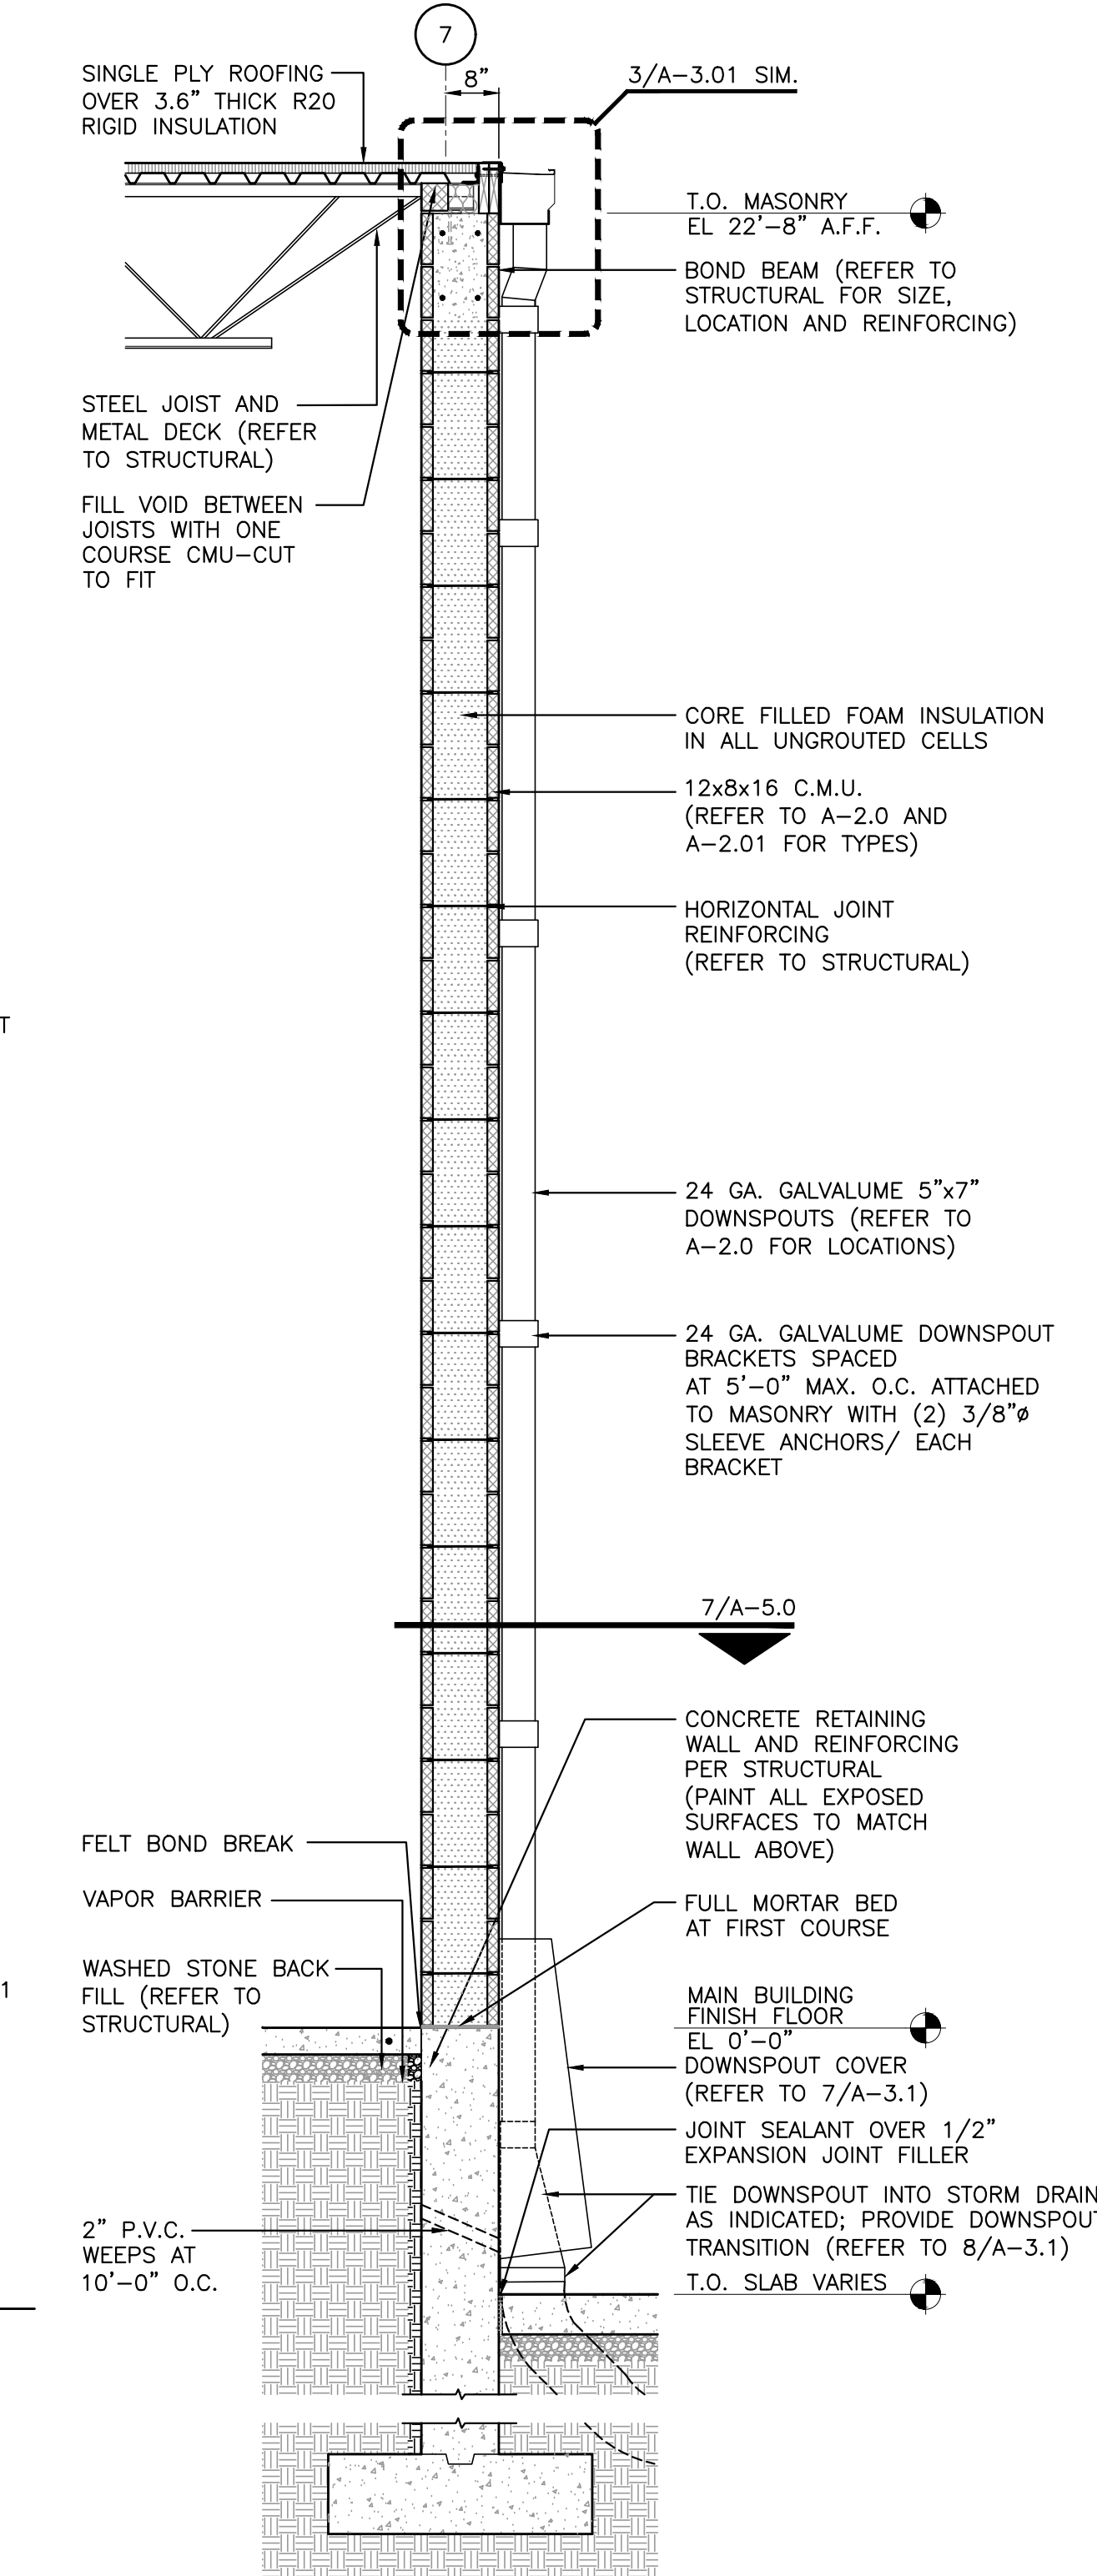


1 REAR WALL SECTION @ TRUCKWELL
SCALE: 1/2"=1'-0" REFER: A-1.0, A-2.0

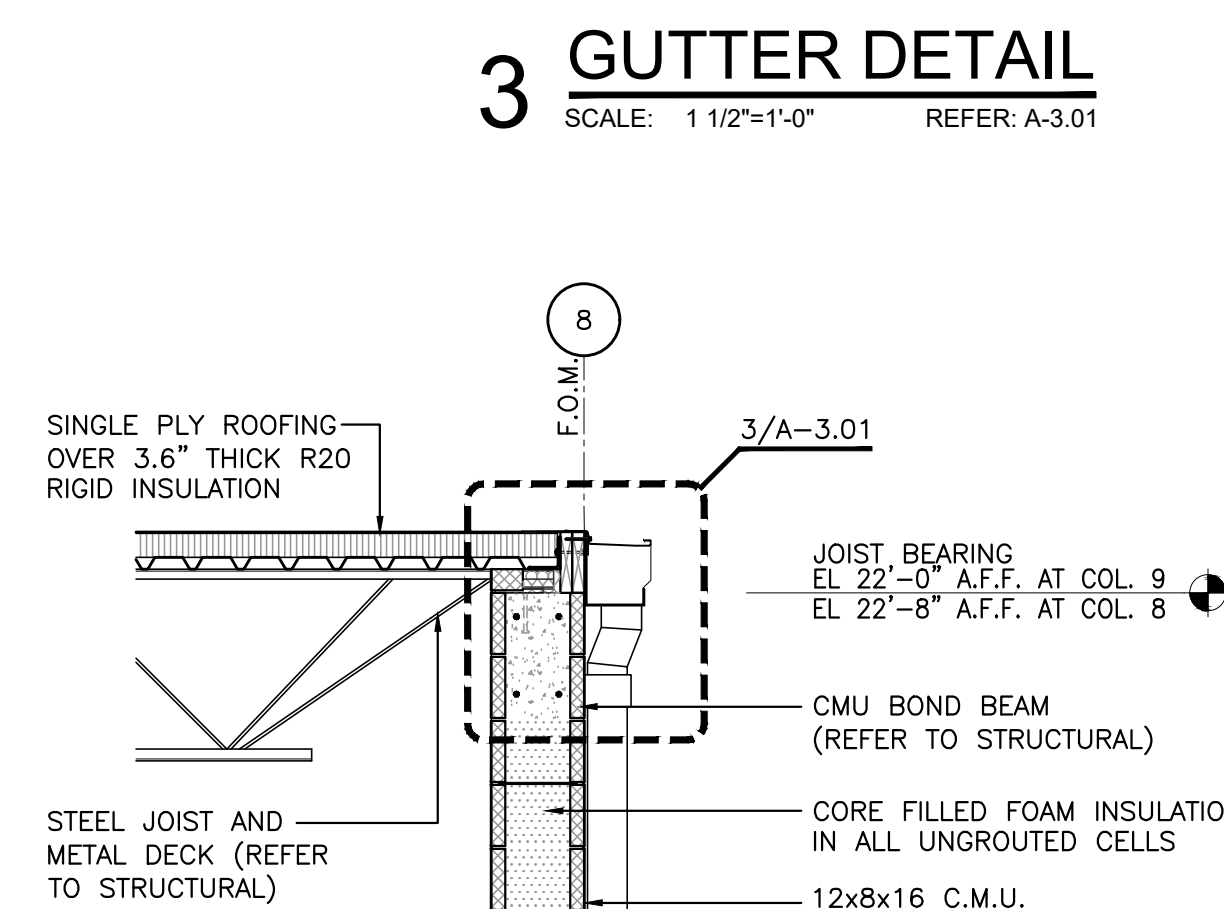

3 GUTTER DETAIL
SCALE: 1 1/2"=1'-0" REFER: A-3.01

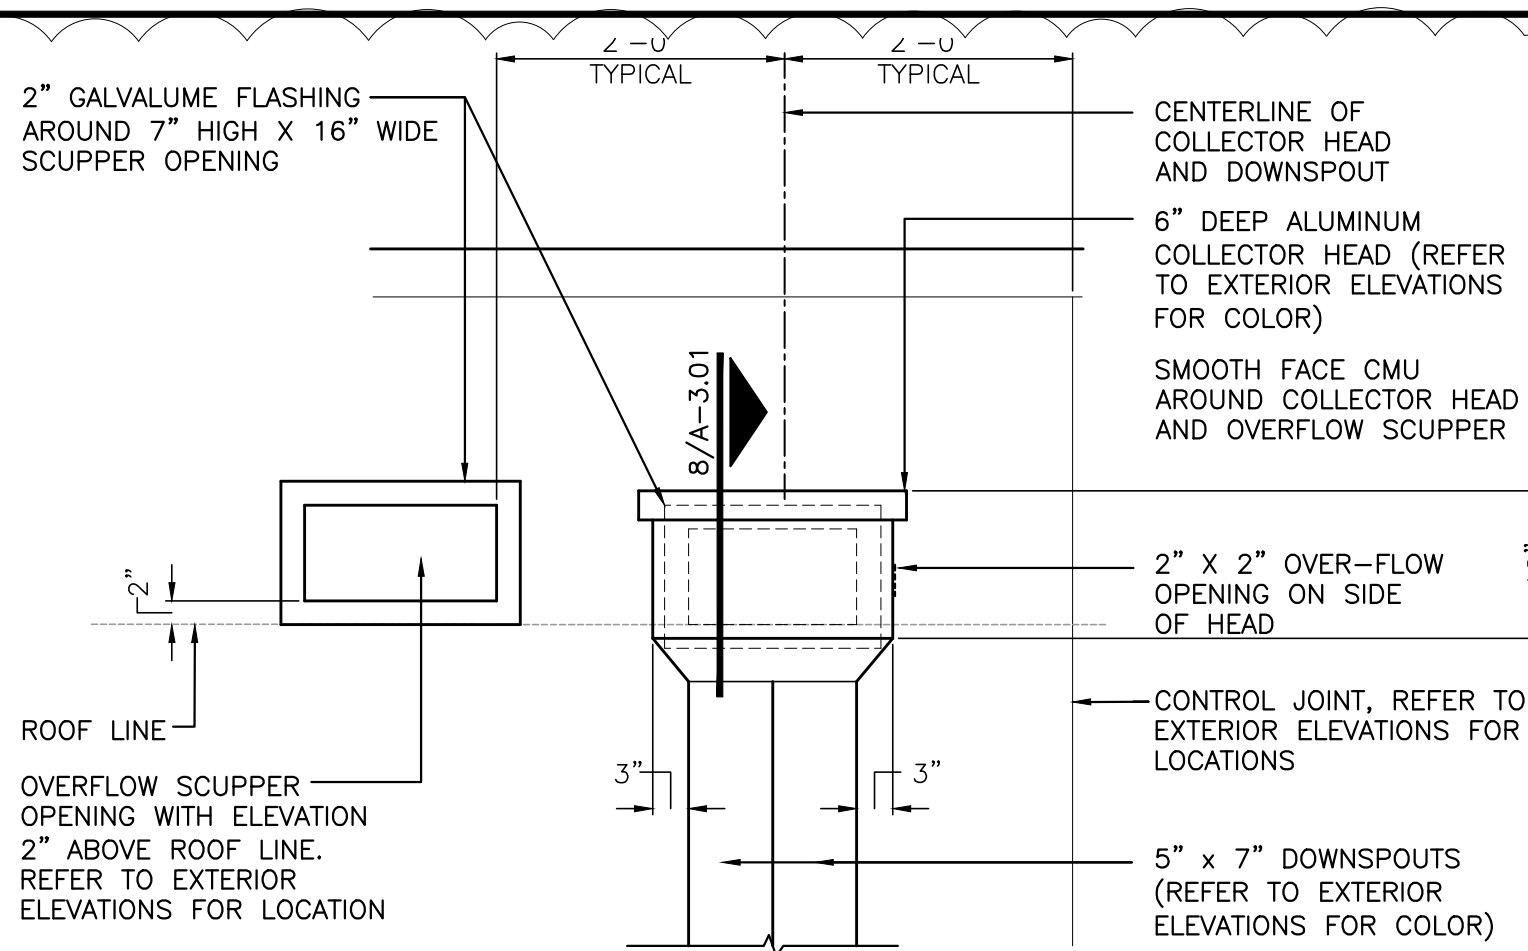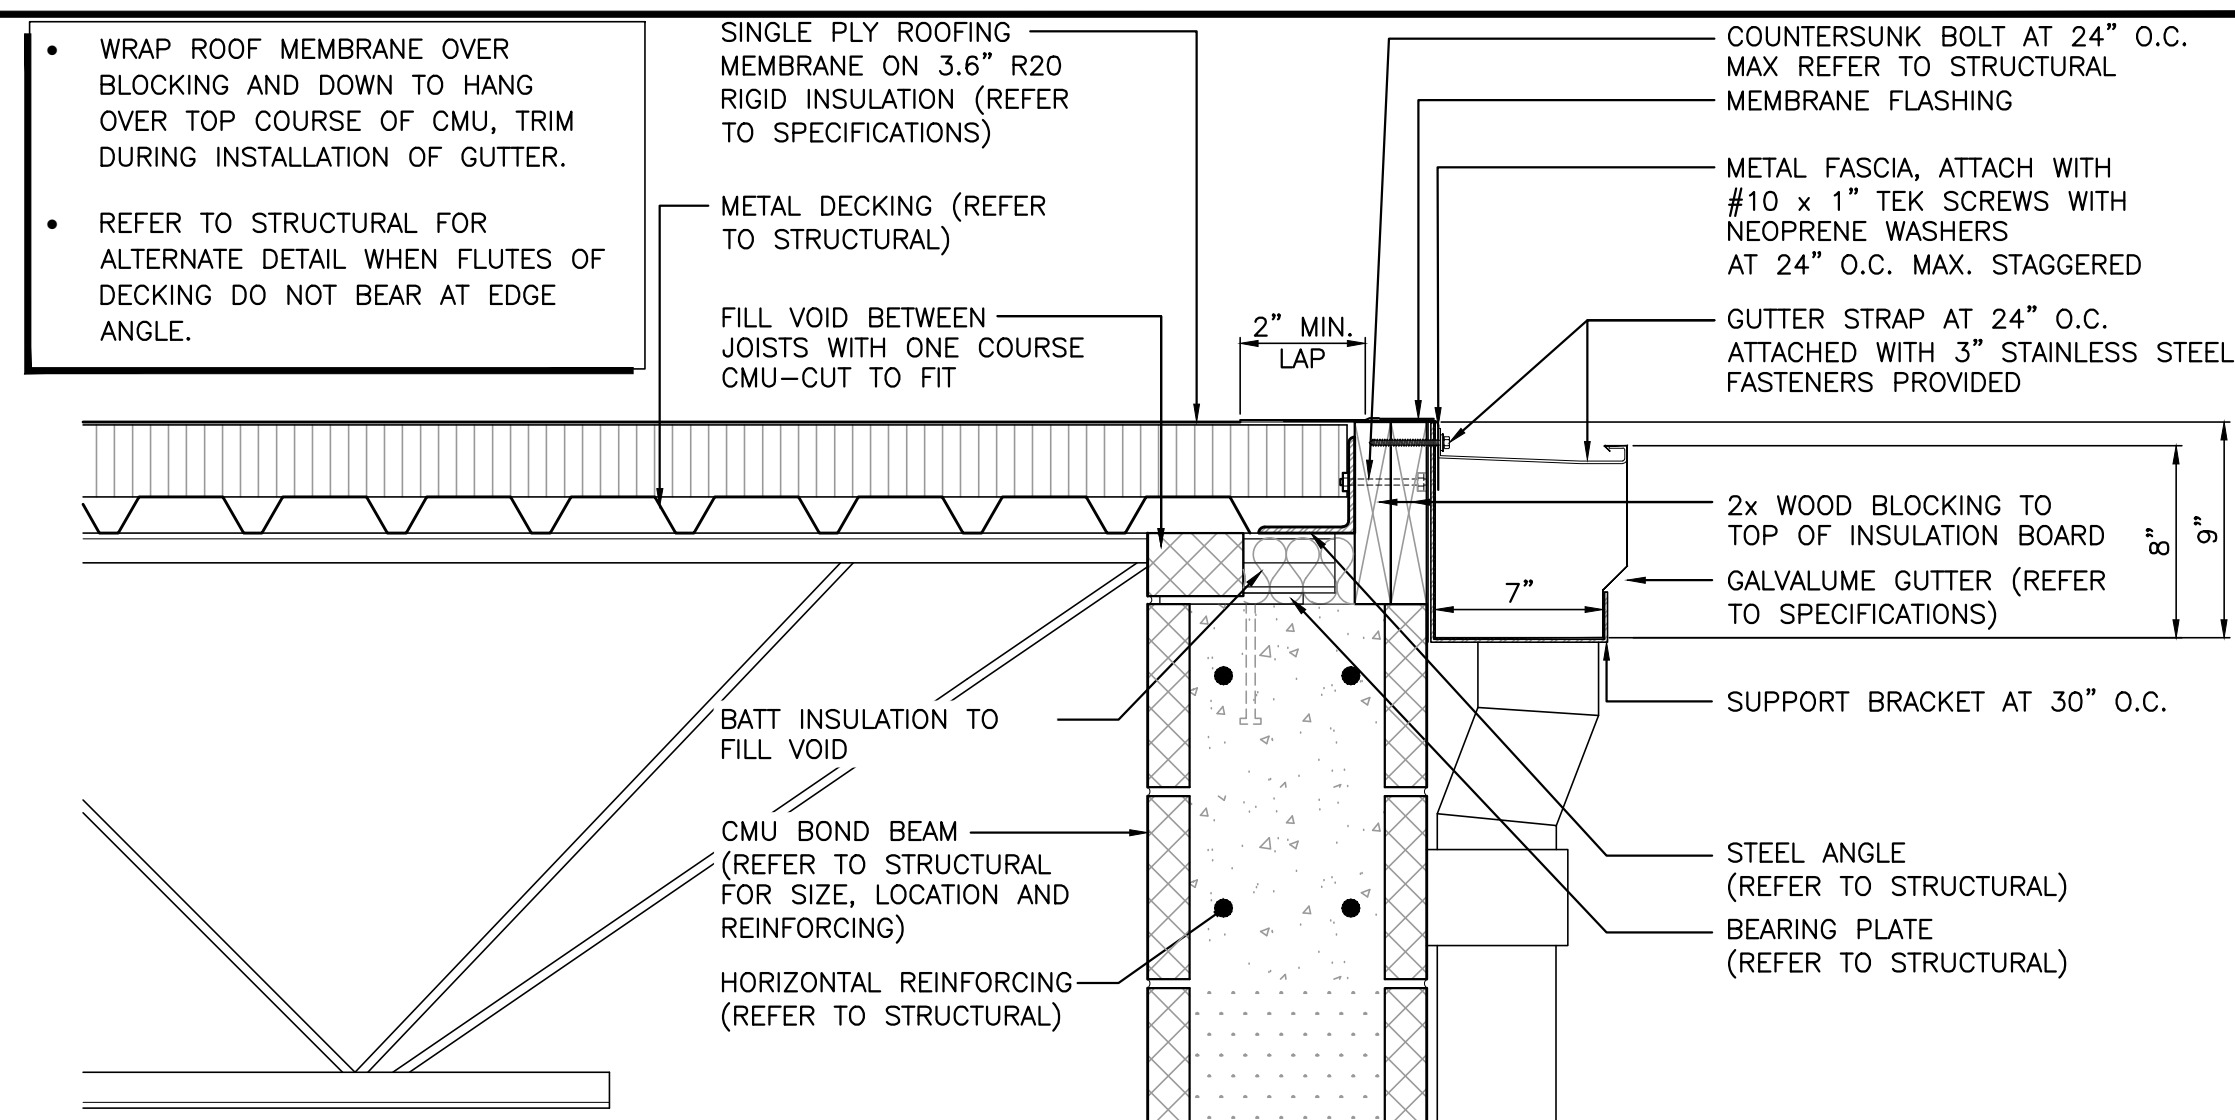

7 COLLECTOR HEAD AND EXPANSION JOINT
SCALE: 3/4"=1'-0"

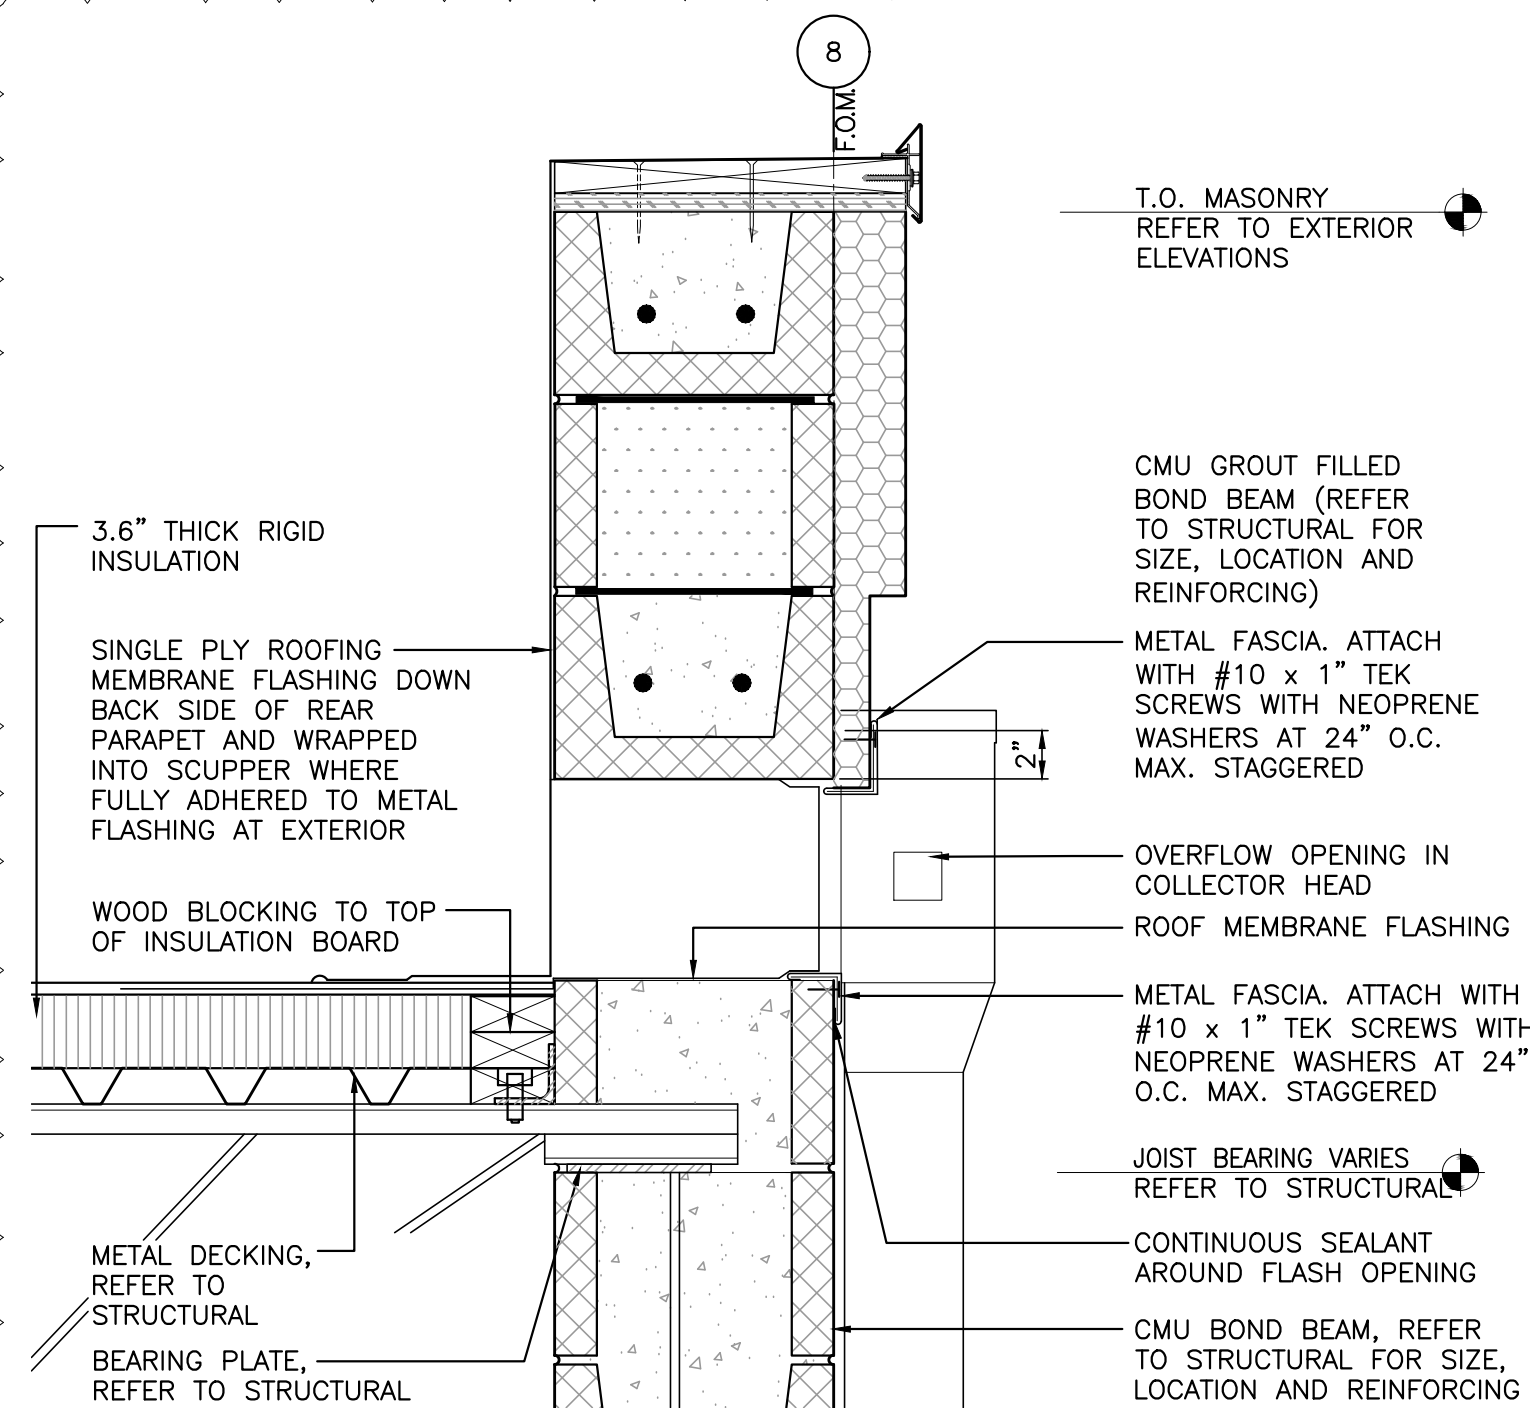

8 COLLECTOR HEAD DETAIL
SCALE: 1 1/2"=1'-0"

REVISIONS	
DATE	DESCRIPTION
08-22-25	City Approved Upgrades

LICENSE: NEW JERSEY REG. NO. 44,575 LIC. NO. 12119 NEW JERSEY REG. NO. 024375-1 PENNSYLVANIA LIC. NO. RA-015310-B VIRGINIA LIC. NO. 0401 016555 FLORIDA LIC. NO. AR95158	Perry M. Petrillo Architects PC 9 Park Avenue Park Ridge, New Jersey 07656 Telephone (201) 307-6153 Facsimile (201) 307-6158
---	---


LOWE'S HOME CENTERS, LLC 1000 LOWE'S BOULEVARD MOORESVILLE, NC 28117 704.758.1000 (PH.)	THIS DRAWING IS THE PROPERTY OF LOWE'S HOME CENTERS, LLC. ANY USE OR REPRODUCTION IN WHOLE OR IN PART IS PROHIBITED WITHOUT THE EXPRESSED WRITTEN CONSENT OF LOWE'S HOME CENTERS, LLC. COPYRIGHT 2005-2027 ALL RIGHTS RESERVED.
---	---

LOWE'S	WALL SECTIONS AND DETAILS
---------------	----------------------------------

LOWE'S OF WESTLAKE Westlake, Florida	PROJECT No: 23-200 DRAWN BY: LDM CHECKED BY:
--	--


CRITERIA ISSUE DATE: 02-2025 PERMIT SET ISSUE DATE: 08-22-2025 CONSTRUCTION SET ISSUE DATE: 04-14-2025 DRAWING NUMBER:	A-3.01
--	---------------

ORIGINAL	
SECOND	
FINAL	

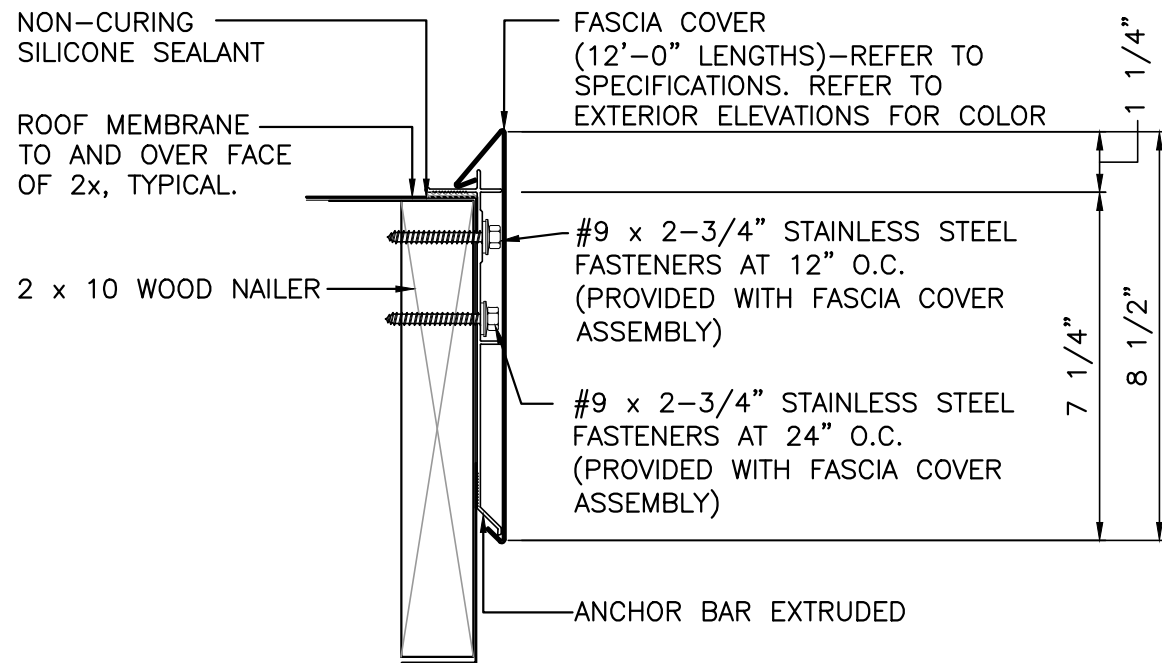


12 ENLARGED FASCIA DETAIL TYP.
SCALE: 3"=1'-0" REFER: A-3.0


11 NOT USED
SCALE:

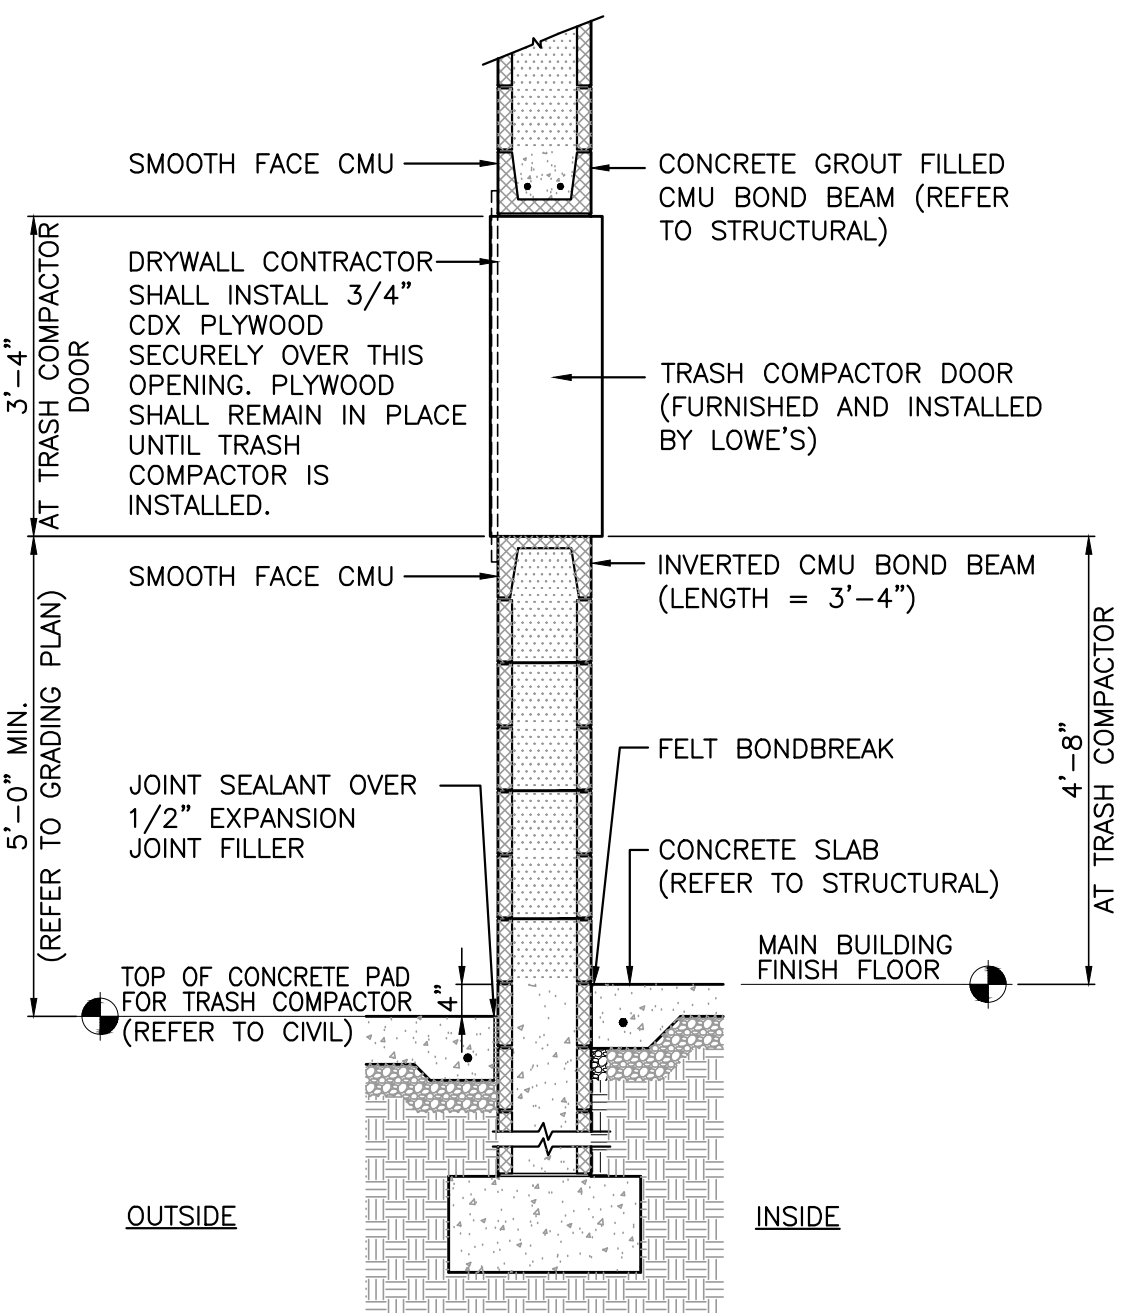


10 COMPACTOR DOOR SECTION
SCALE: 1/2"=1'-0" REFER: A-2.01, A-4.01

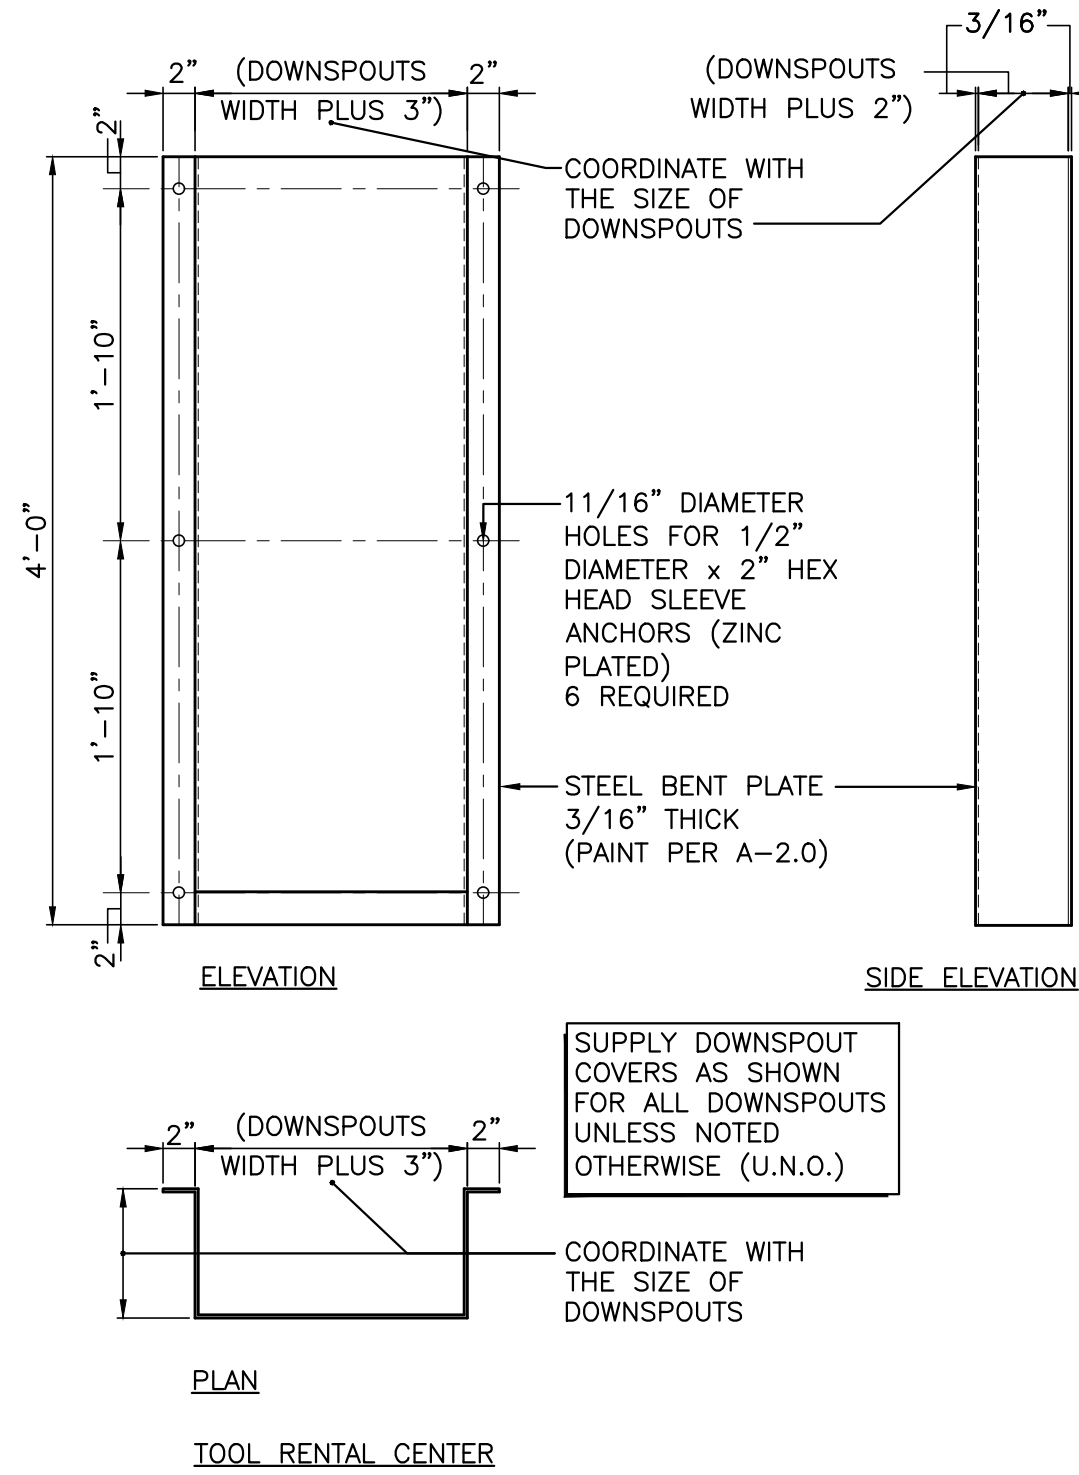


9 WALL SECTION AT SHADE STRUCTURE
SCALE: 1/2"=1'-0" REFER: A-1.0, A-1.11, A-2.01

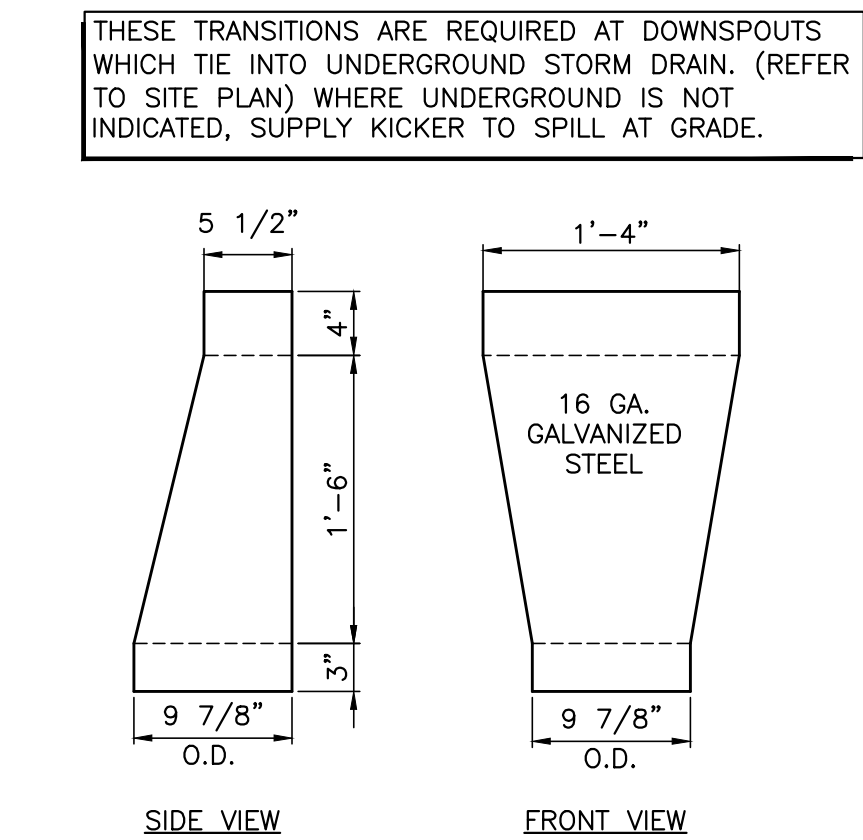


8 DOWNSPOUT TRANSITION
SCALE: 1"=1'-0" REFER: A-2.0

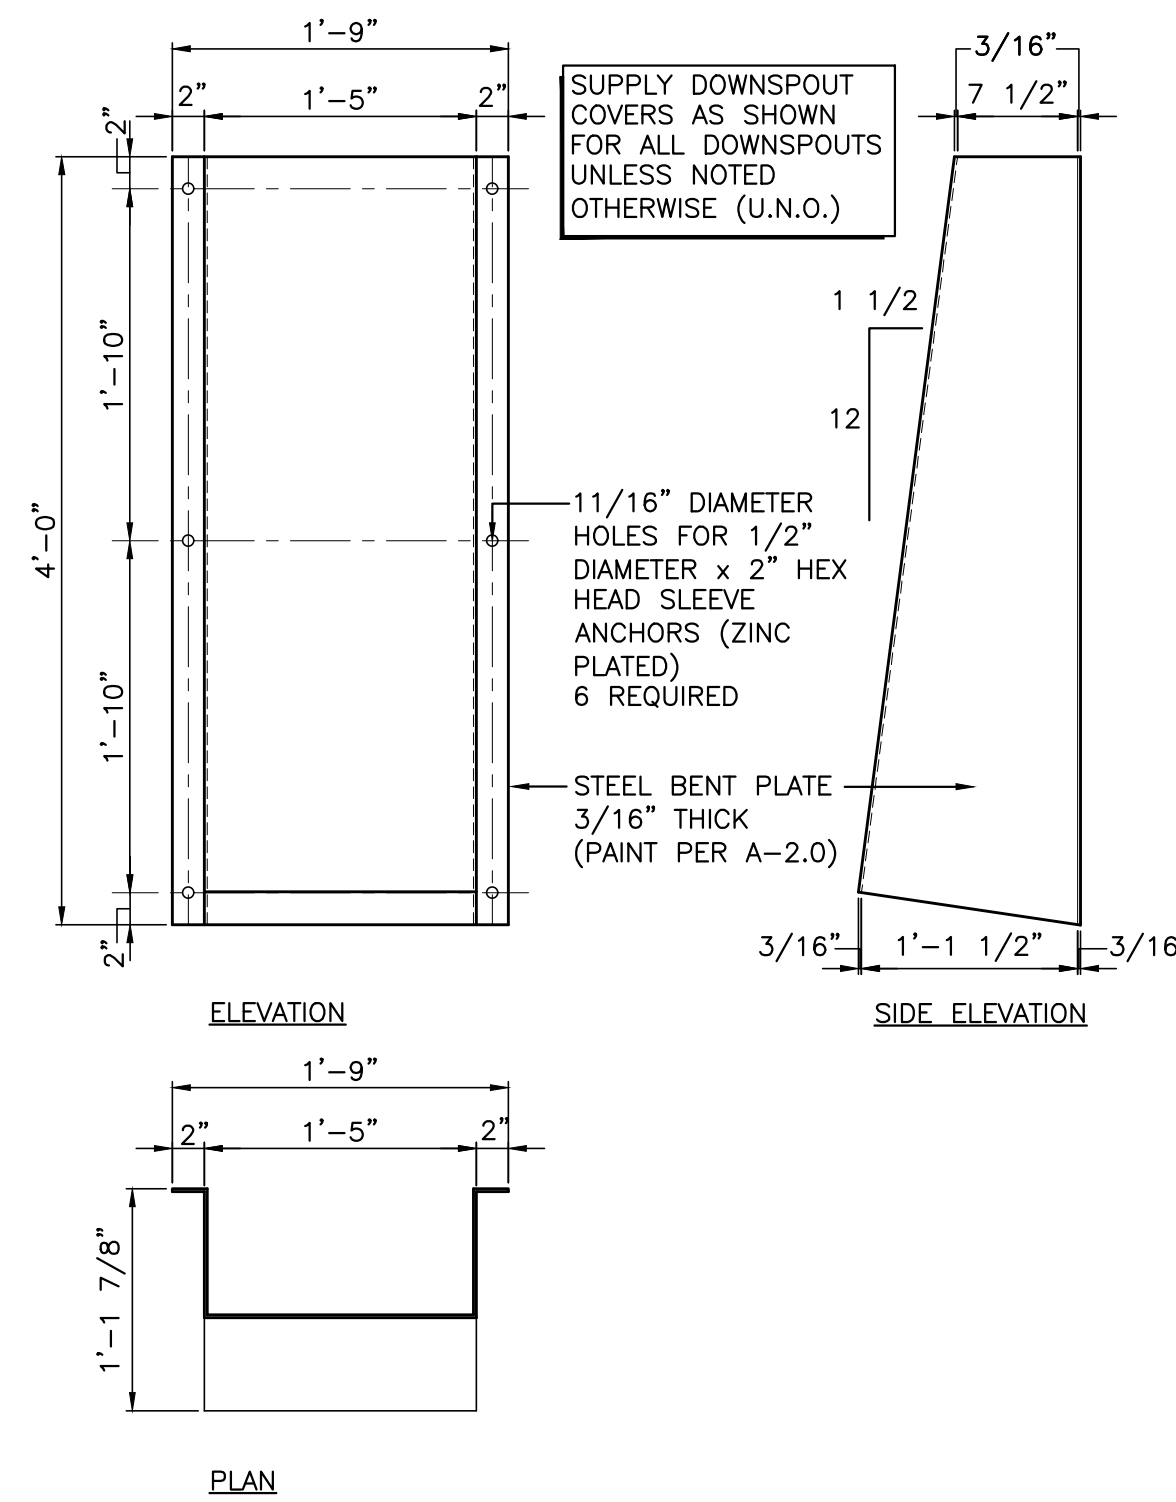


7 DOWNSPOUT COVER
SCALE: 1"=1'-0" REFER: A-2.0

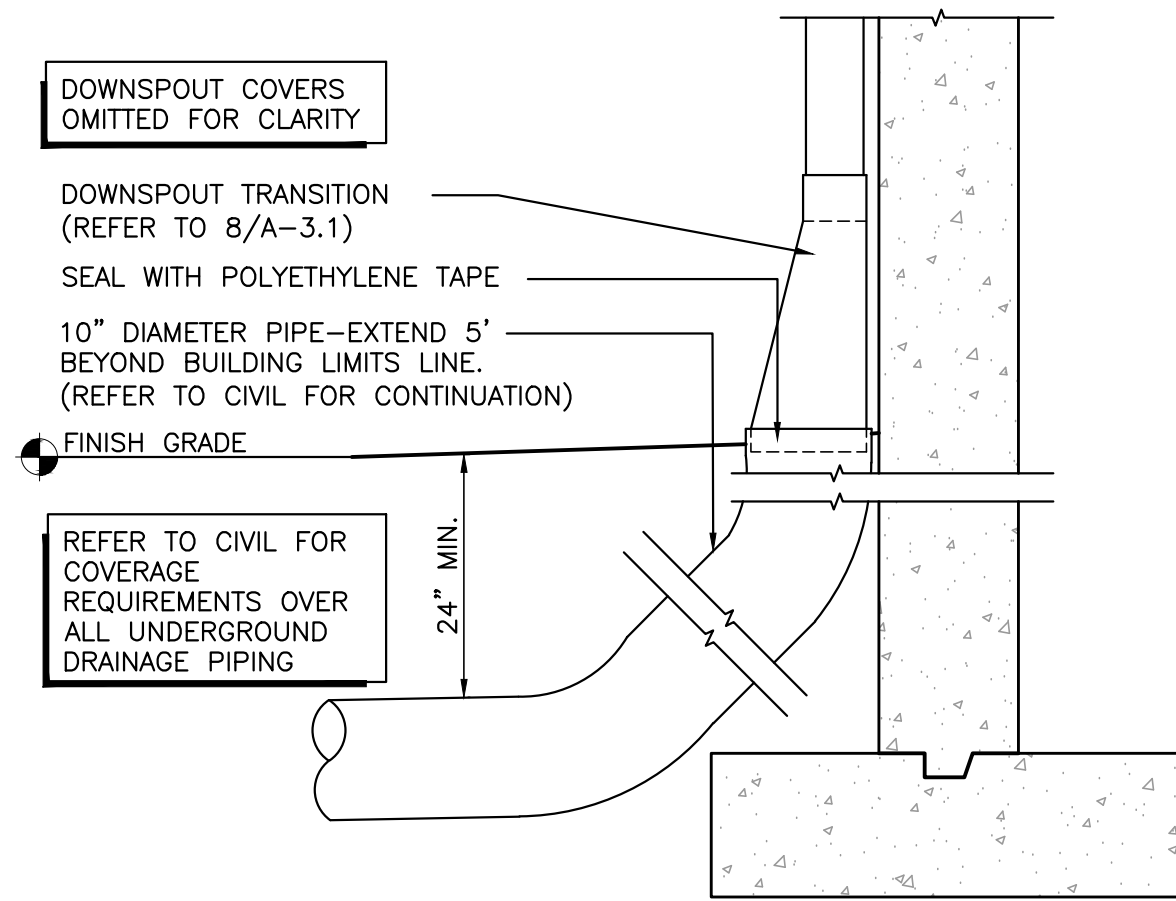

6 U.G. STORM DRAIN TIE-IN
SCALE: 3/4"=1'-0" REFER: A-2.0

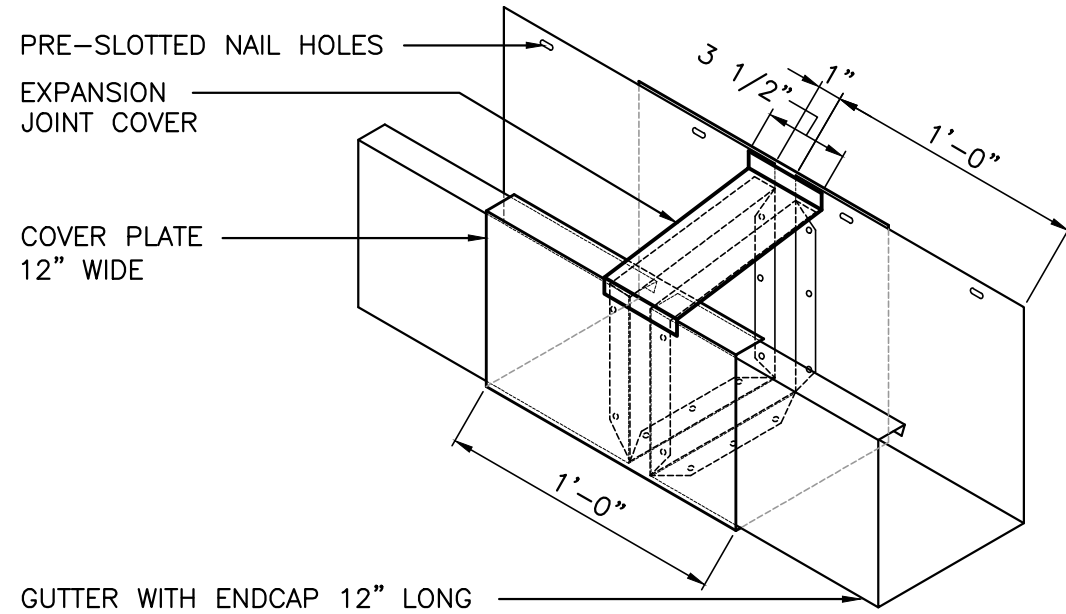


5 GUTTER EXPANSION
SCALE: 1-1/2"=1'-0" REFER: A-3.1

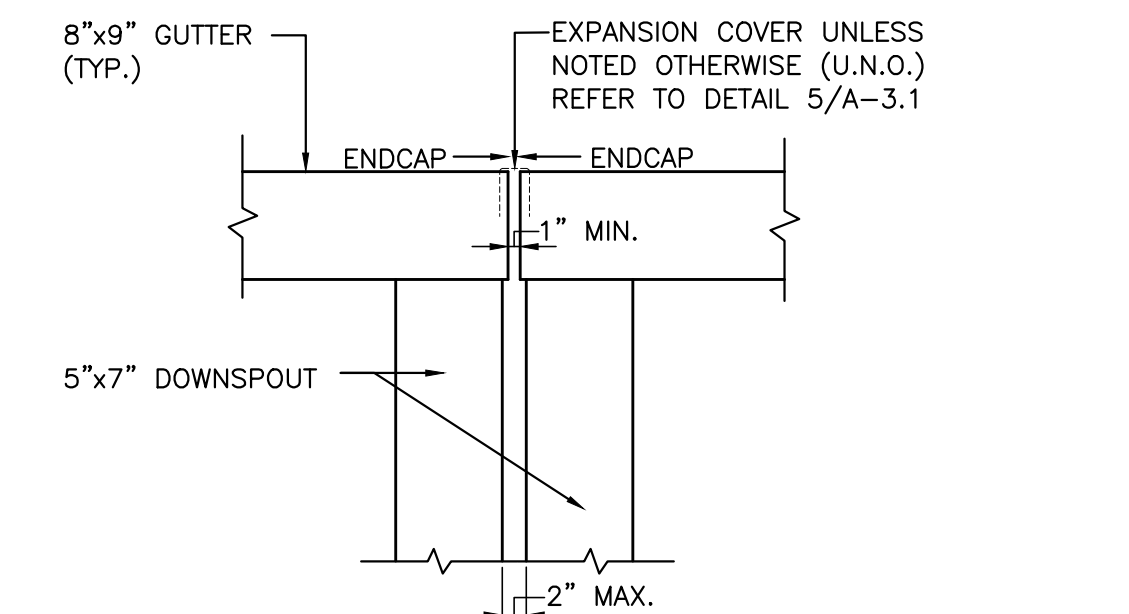


4 GUTTER EXPANSION JOINT
SCALE: 3/4"=1'-0" REFER: A-2.0

GENERAL NOTES


1. INSTALL JOINT SEALANT OVER 1/2" EXPANSION JOINT FILLER AT ALL EXTERIOR WALL/PAVEMENT JOINTS AND AT ALL CUTS AND HOLES THROUGH PAVEMENT. (REFER TO SPECIFICATIONS)
2. REFER TO STRUCTURAL FOR LOCATION OF GROUTED CELLS AT STRUCTURAL CONNECTION.
3. PAINT EXTERIOR/EXPOSED GIRDERS, JOISTS AND MISCELLANEOUS STEEL ETC. WHITE (P-6)
4. REFER TO SHEET A-2.0 FOR EXTERIOR FINISHES.
5. PARAPET MEMBRANE FLASHING SHALL BE OF SAME MATERIAL AS SINGLE-PLY ROOFING MEMBRANE.
6. VEHICLE RESTRAINT SYSTEM BY SERCO ®, MODEL #SL80 NO SUBSTITUTIONS, TO BE PROVIDED BY GENERAL CONTRACTOR AND INSTALLED PER THE MANUFACTURER'S INSTRUCTIONS. REFER TO ELECTRICAL DRAWINGS AND SPECIFICATIONS FOR ADDITIONAL INFORMATION.

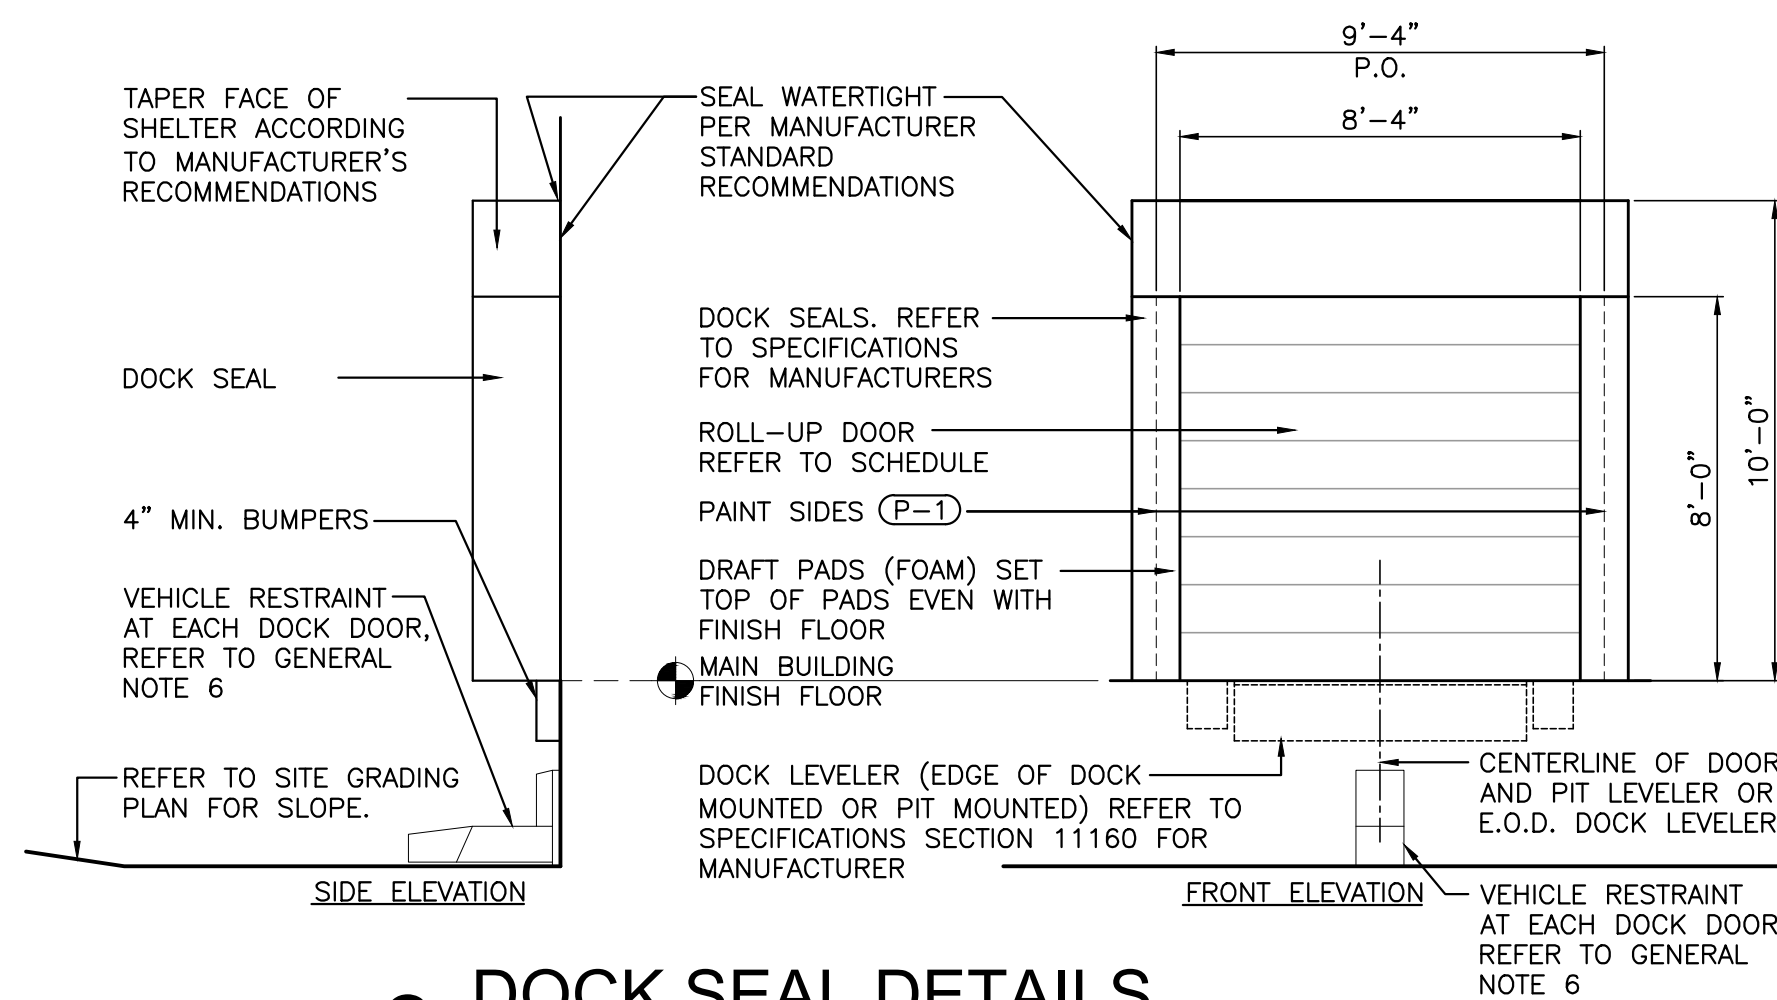

3 DOCK SEAL DETAILS
SCALE: 1/4"=1'-0" REFER: A-2.01

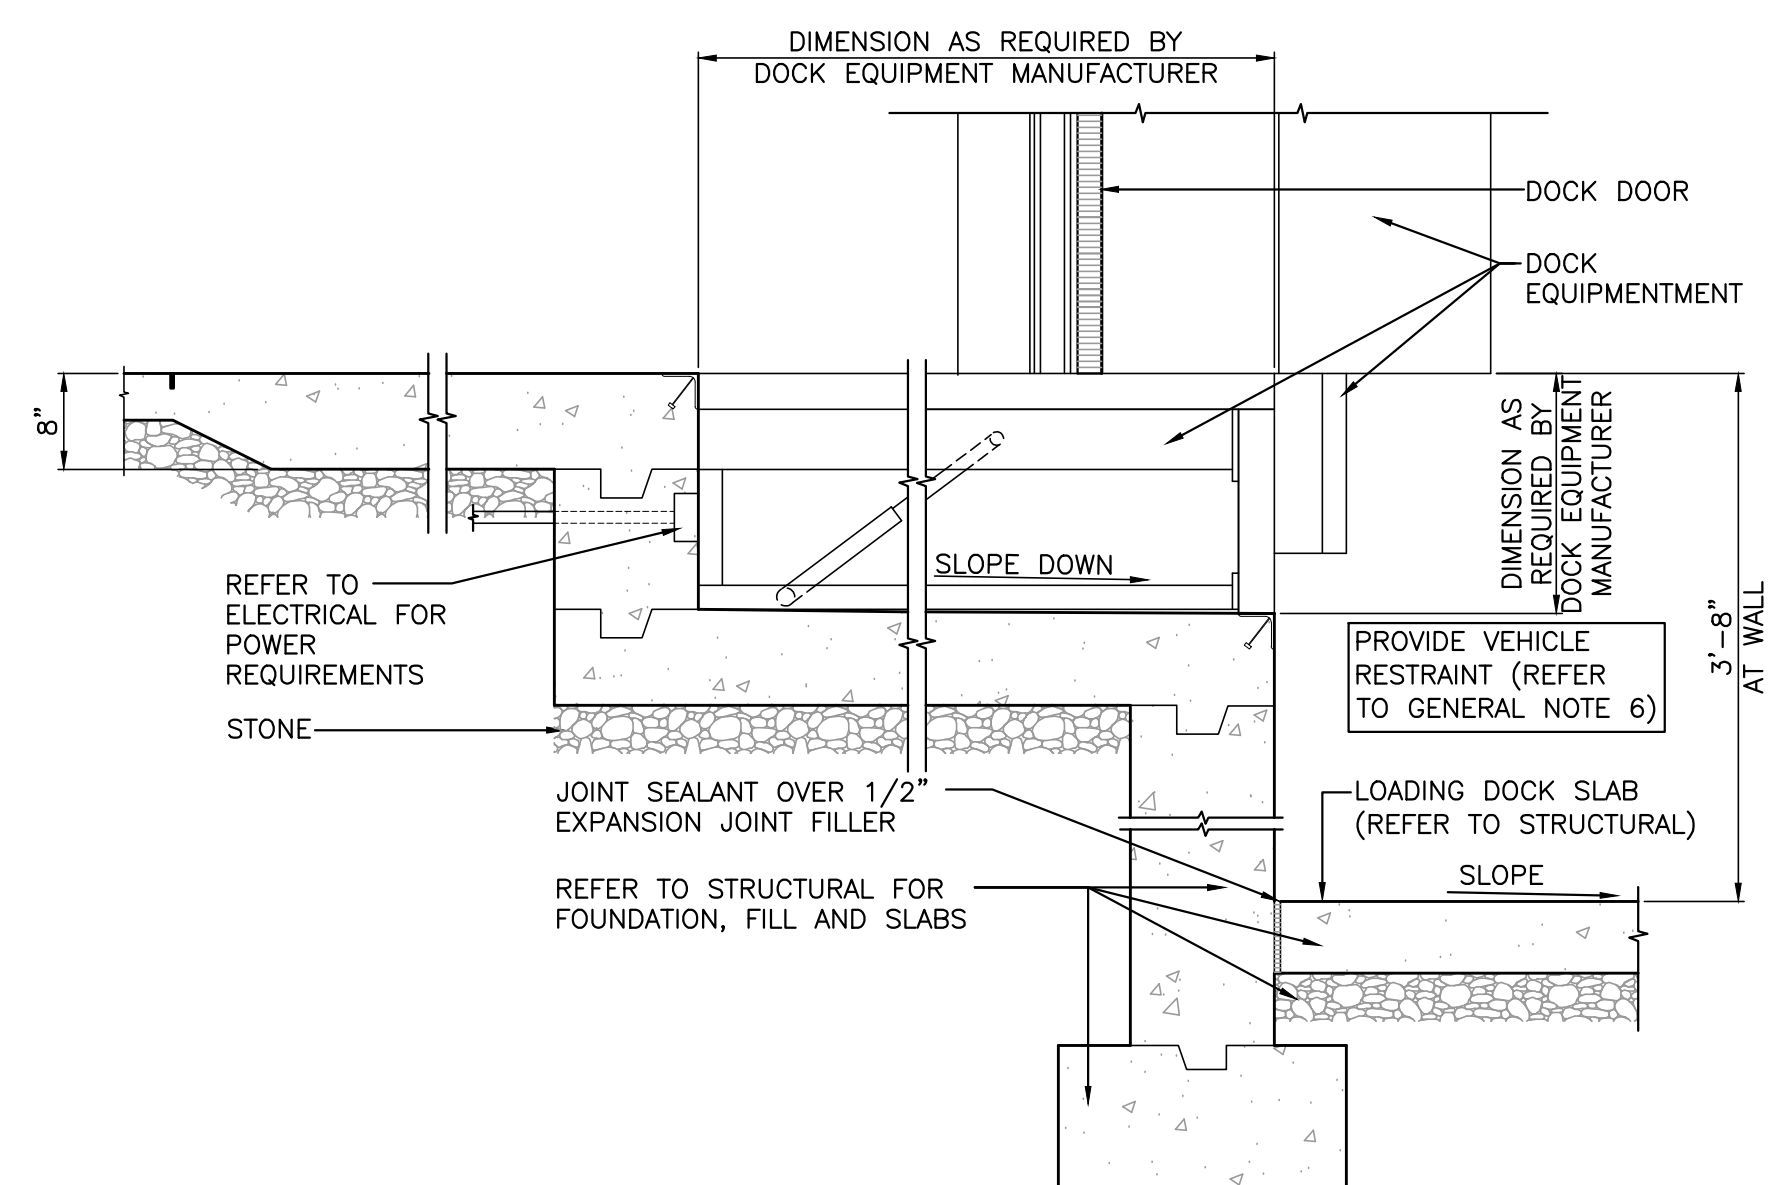

2 SECTION AT DOCK LEVELER
SCALE: 3/4"=1'-0" REFER: A-2.01, A-4.01

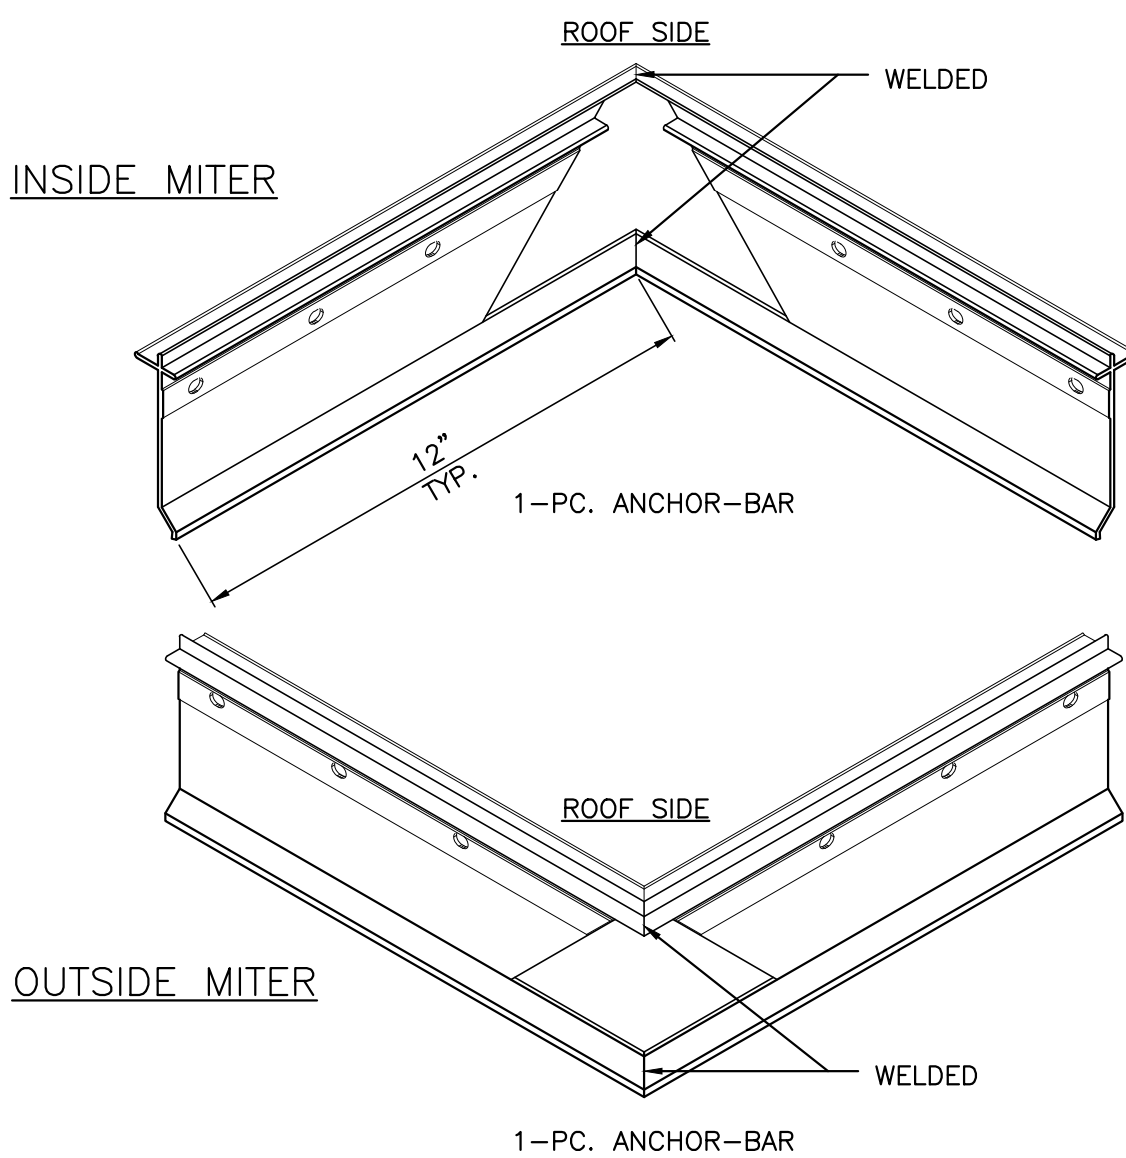


1 FASCIA CORNER BRACKET DETAIL
SCALE: 1-1/2"=1'-0" REFER: A-1.1

REVISIONS		
DATE	DESCRIPTION	


LIC. NO. 0401 011655	NEW JERSEY
LIC. NO. 0401 011655	PENNSYLVANIA
LIC. NO. 0401 011655	VIRGINIA
LIC. NO. 0401 011655	FLORIDA

Perry M. Petrillo Architects PC
9 Park Avenue
Park Ridge, New Jersey 07656
Telephone (201) 307-6153
Facsimile (201) 307-6158

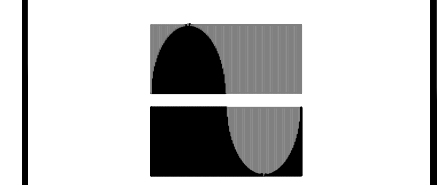

LOWE'S HOME CENTERS, LLC
1000 LOWE'S BOULEVARD
MOORESVILLE, NC 28117
704.758.1000 (PH.)


THIS DRAWING IS THE PROPERTY OF LOWE'S HOME CENTERS, LLC. ANY USE OR REPRODUCTION IN WHOLE OR IN PART IS PROHIBITED WITHOUT THE EXPRESSED WRITTEN CONSENT OF LOWE'S HOME CENTERS, LLC. COPYRIGHT 2005-2007 ALL RIGHTS RESERVED.

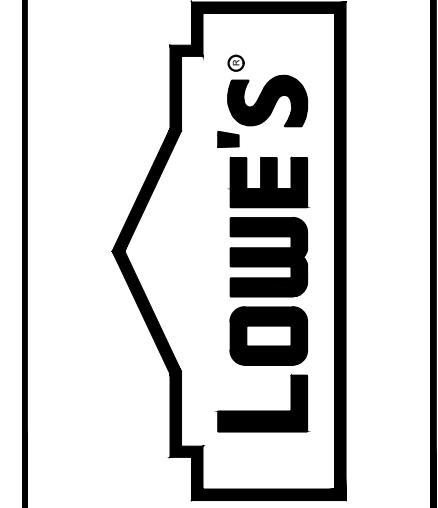



WALL SECTIONS AND MISCELLANEOUS DETAILS
LOWE'S OF WESTLAKE
Westlake, Florida

CRITERIA	02-2025
ISSUE DATE	
PERMIT SET	
ISSUE DATE	
CONSTRUCTION SET	
ISSUE DATE	04-14-2025
DRAWING NUMBER	


A-3.1

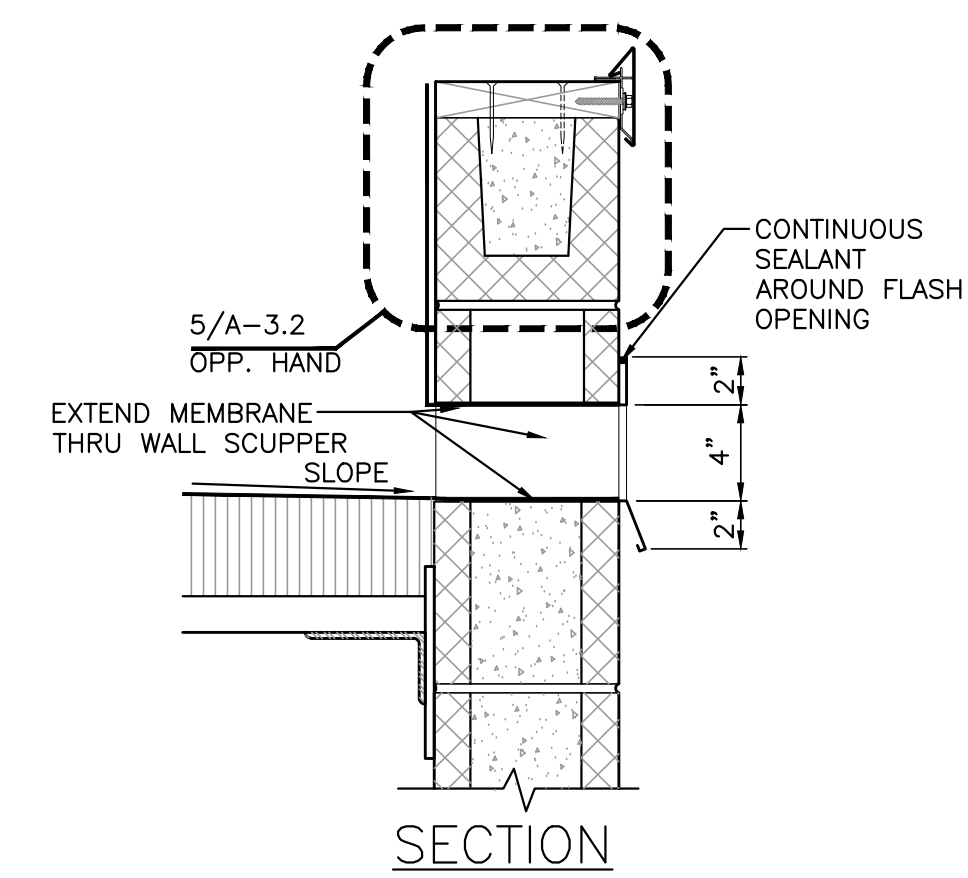


7 SCUPPER SECTION AND ELEVATION
SCALE: 1 1/2"=1'-0" REFER: A-3.2

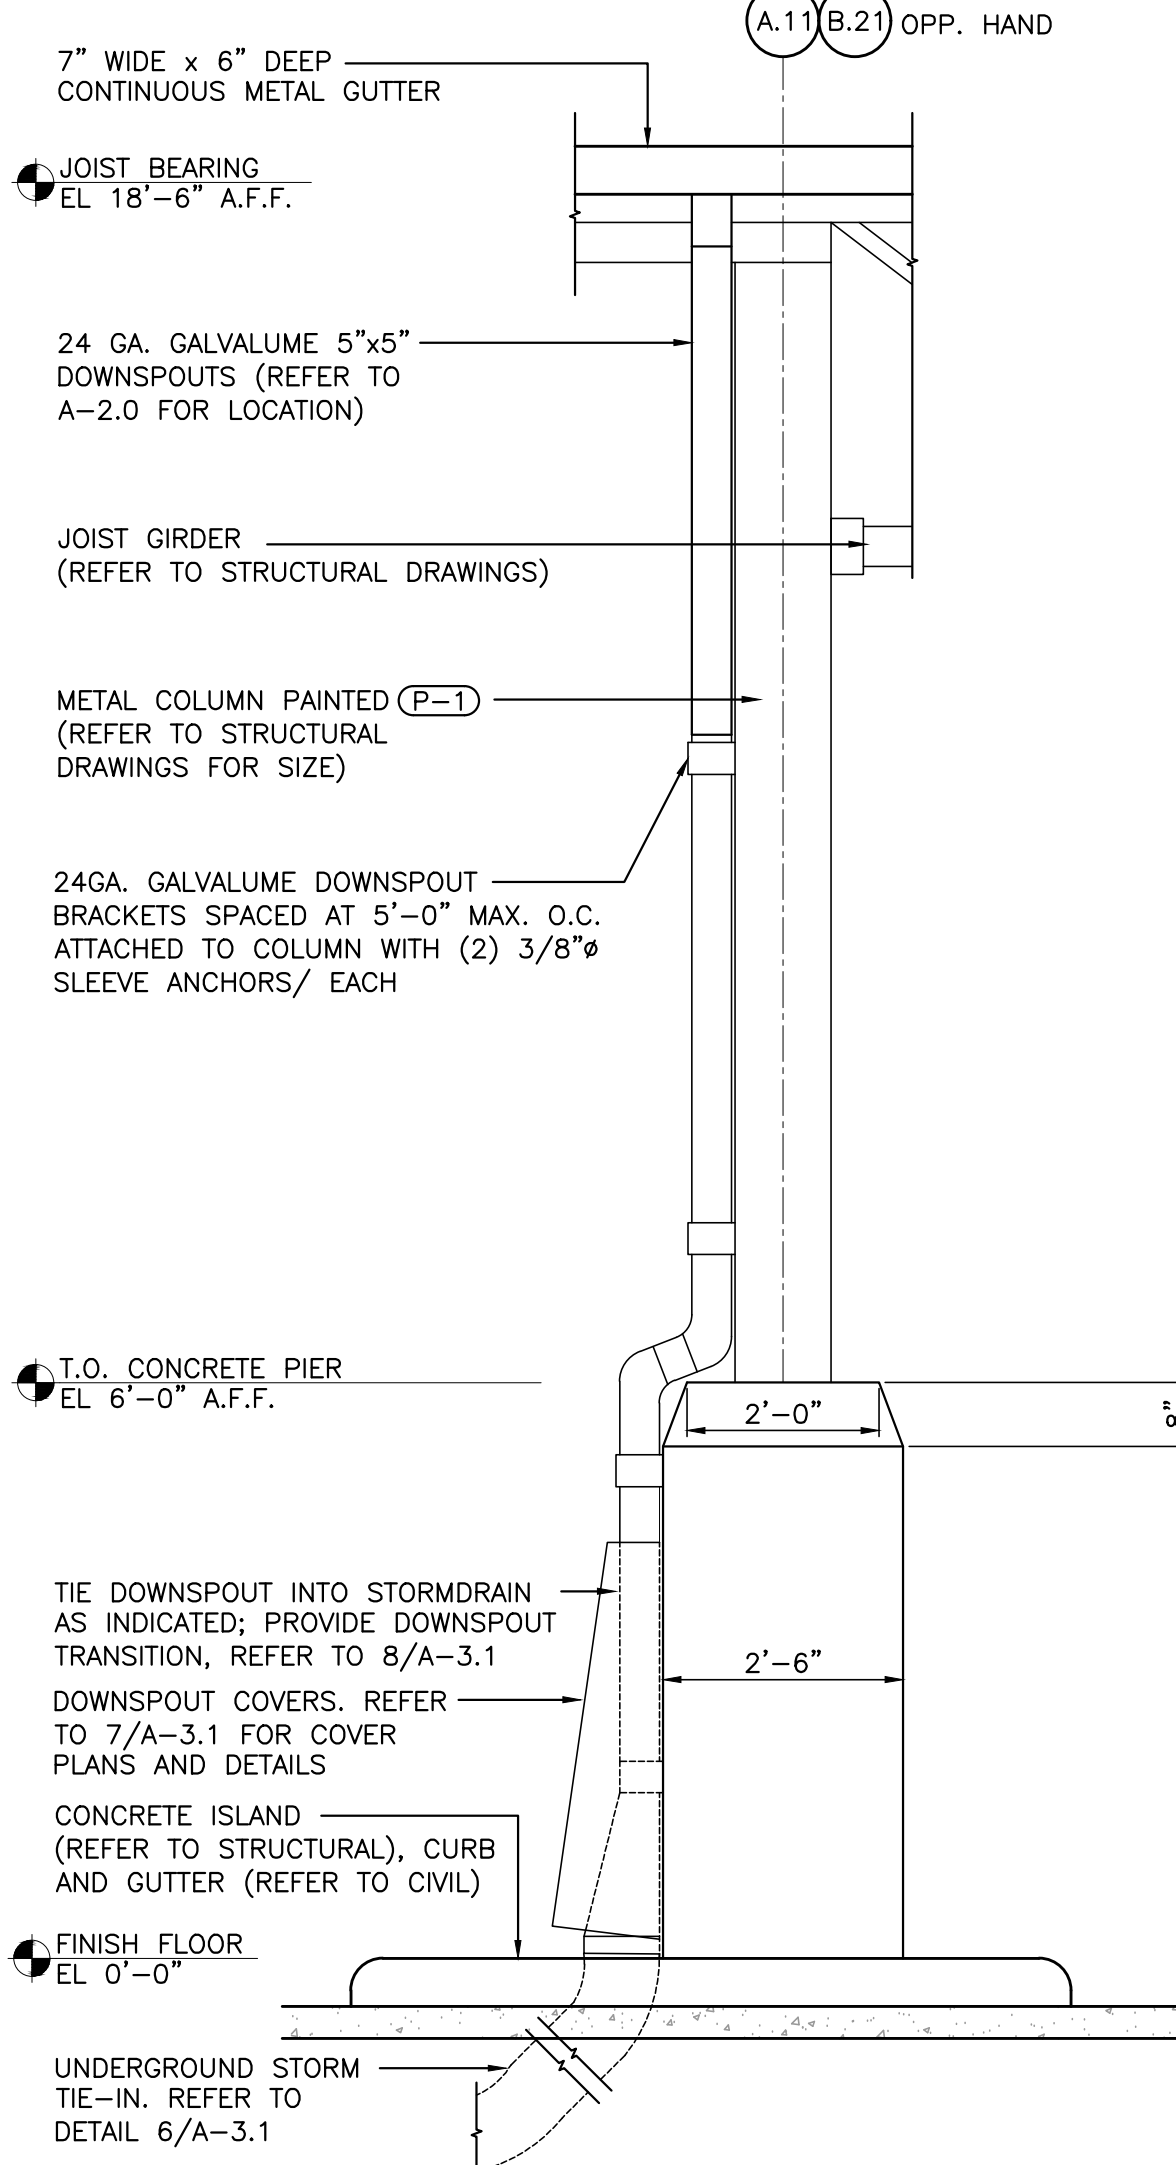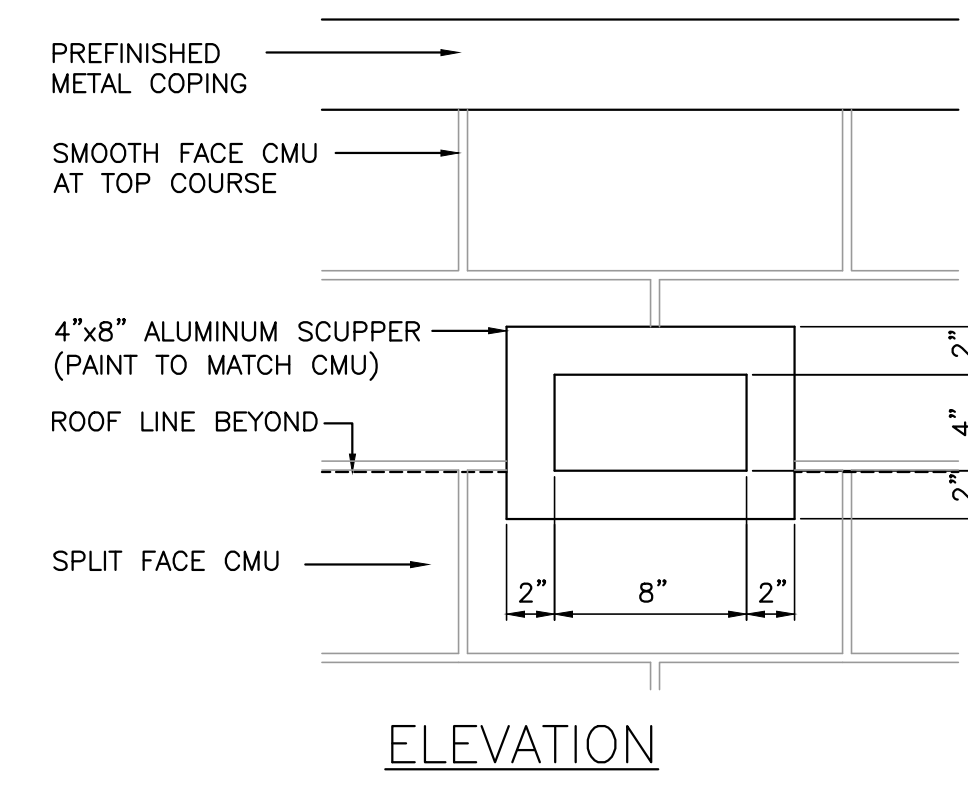


6 C.L.C. COLUMN DETAIL
SCALE: 1/2"=1'-0" REFER: A-1.0, A-2.0

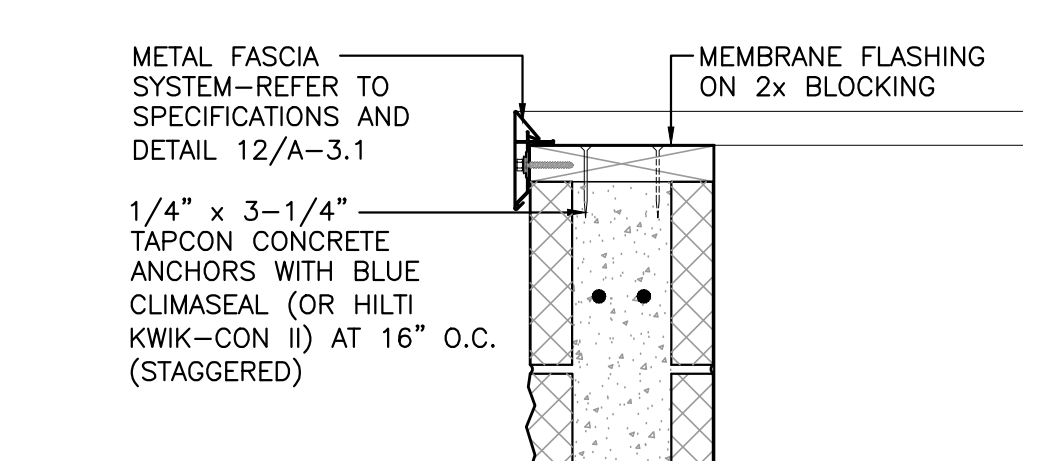


5 C.L.C. VESTIBULE DETAIL
SCALE: 1 1/2"=1'-0" REFER: A-3.2

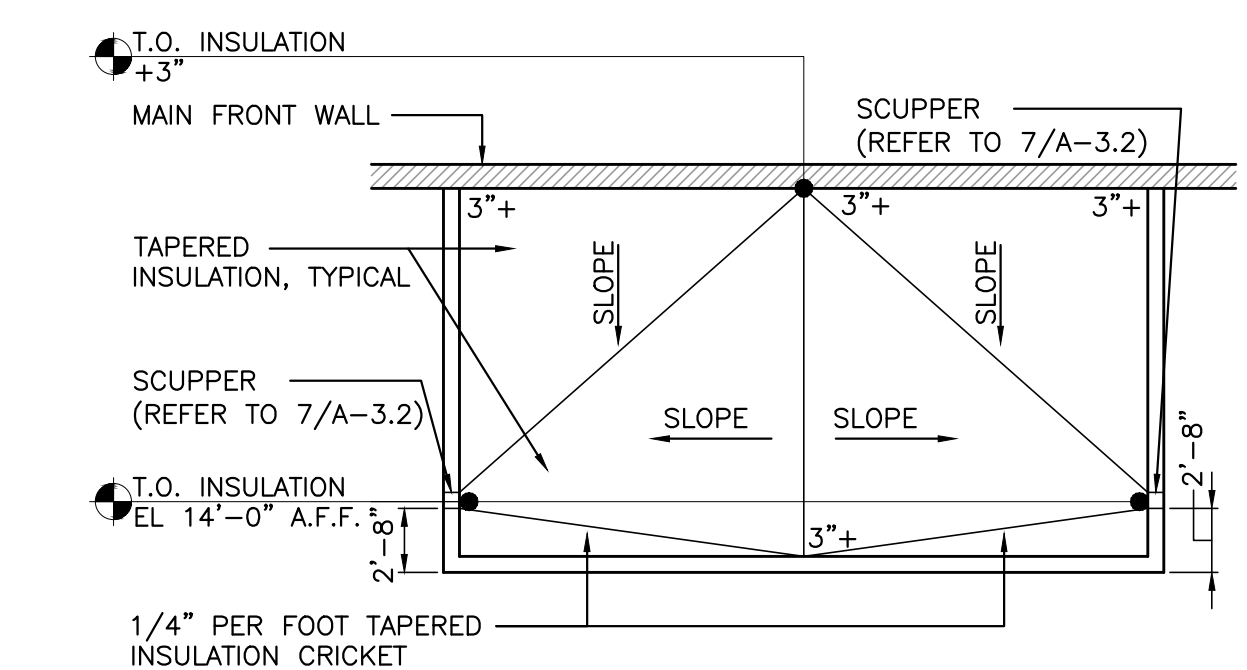


3 C.L.C. VESTIBULE ROOF PLAN
SCALE: 1/8"=1'-0" REFER: A-1.1, A-3.2

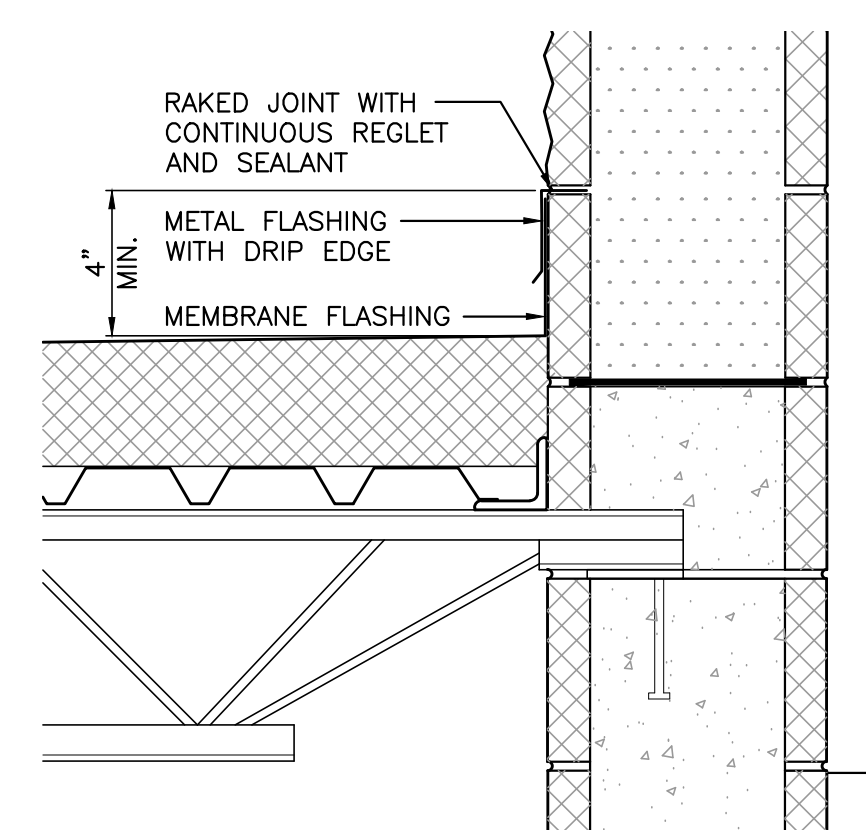


4 C.L.C. VESTIBULE DETAIL
SCALE: 1 1/2"=1'-0" REFER: A-3.2

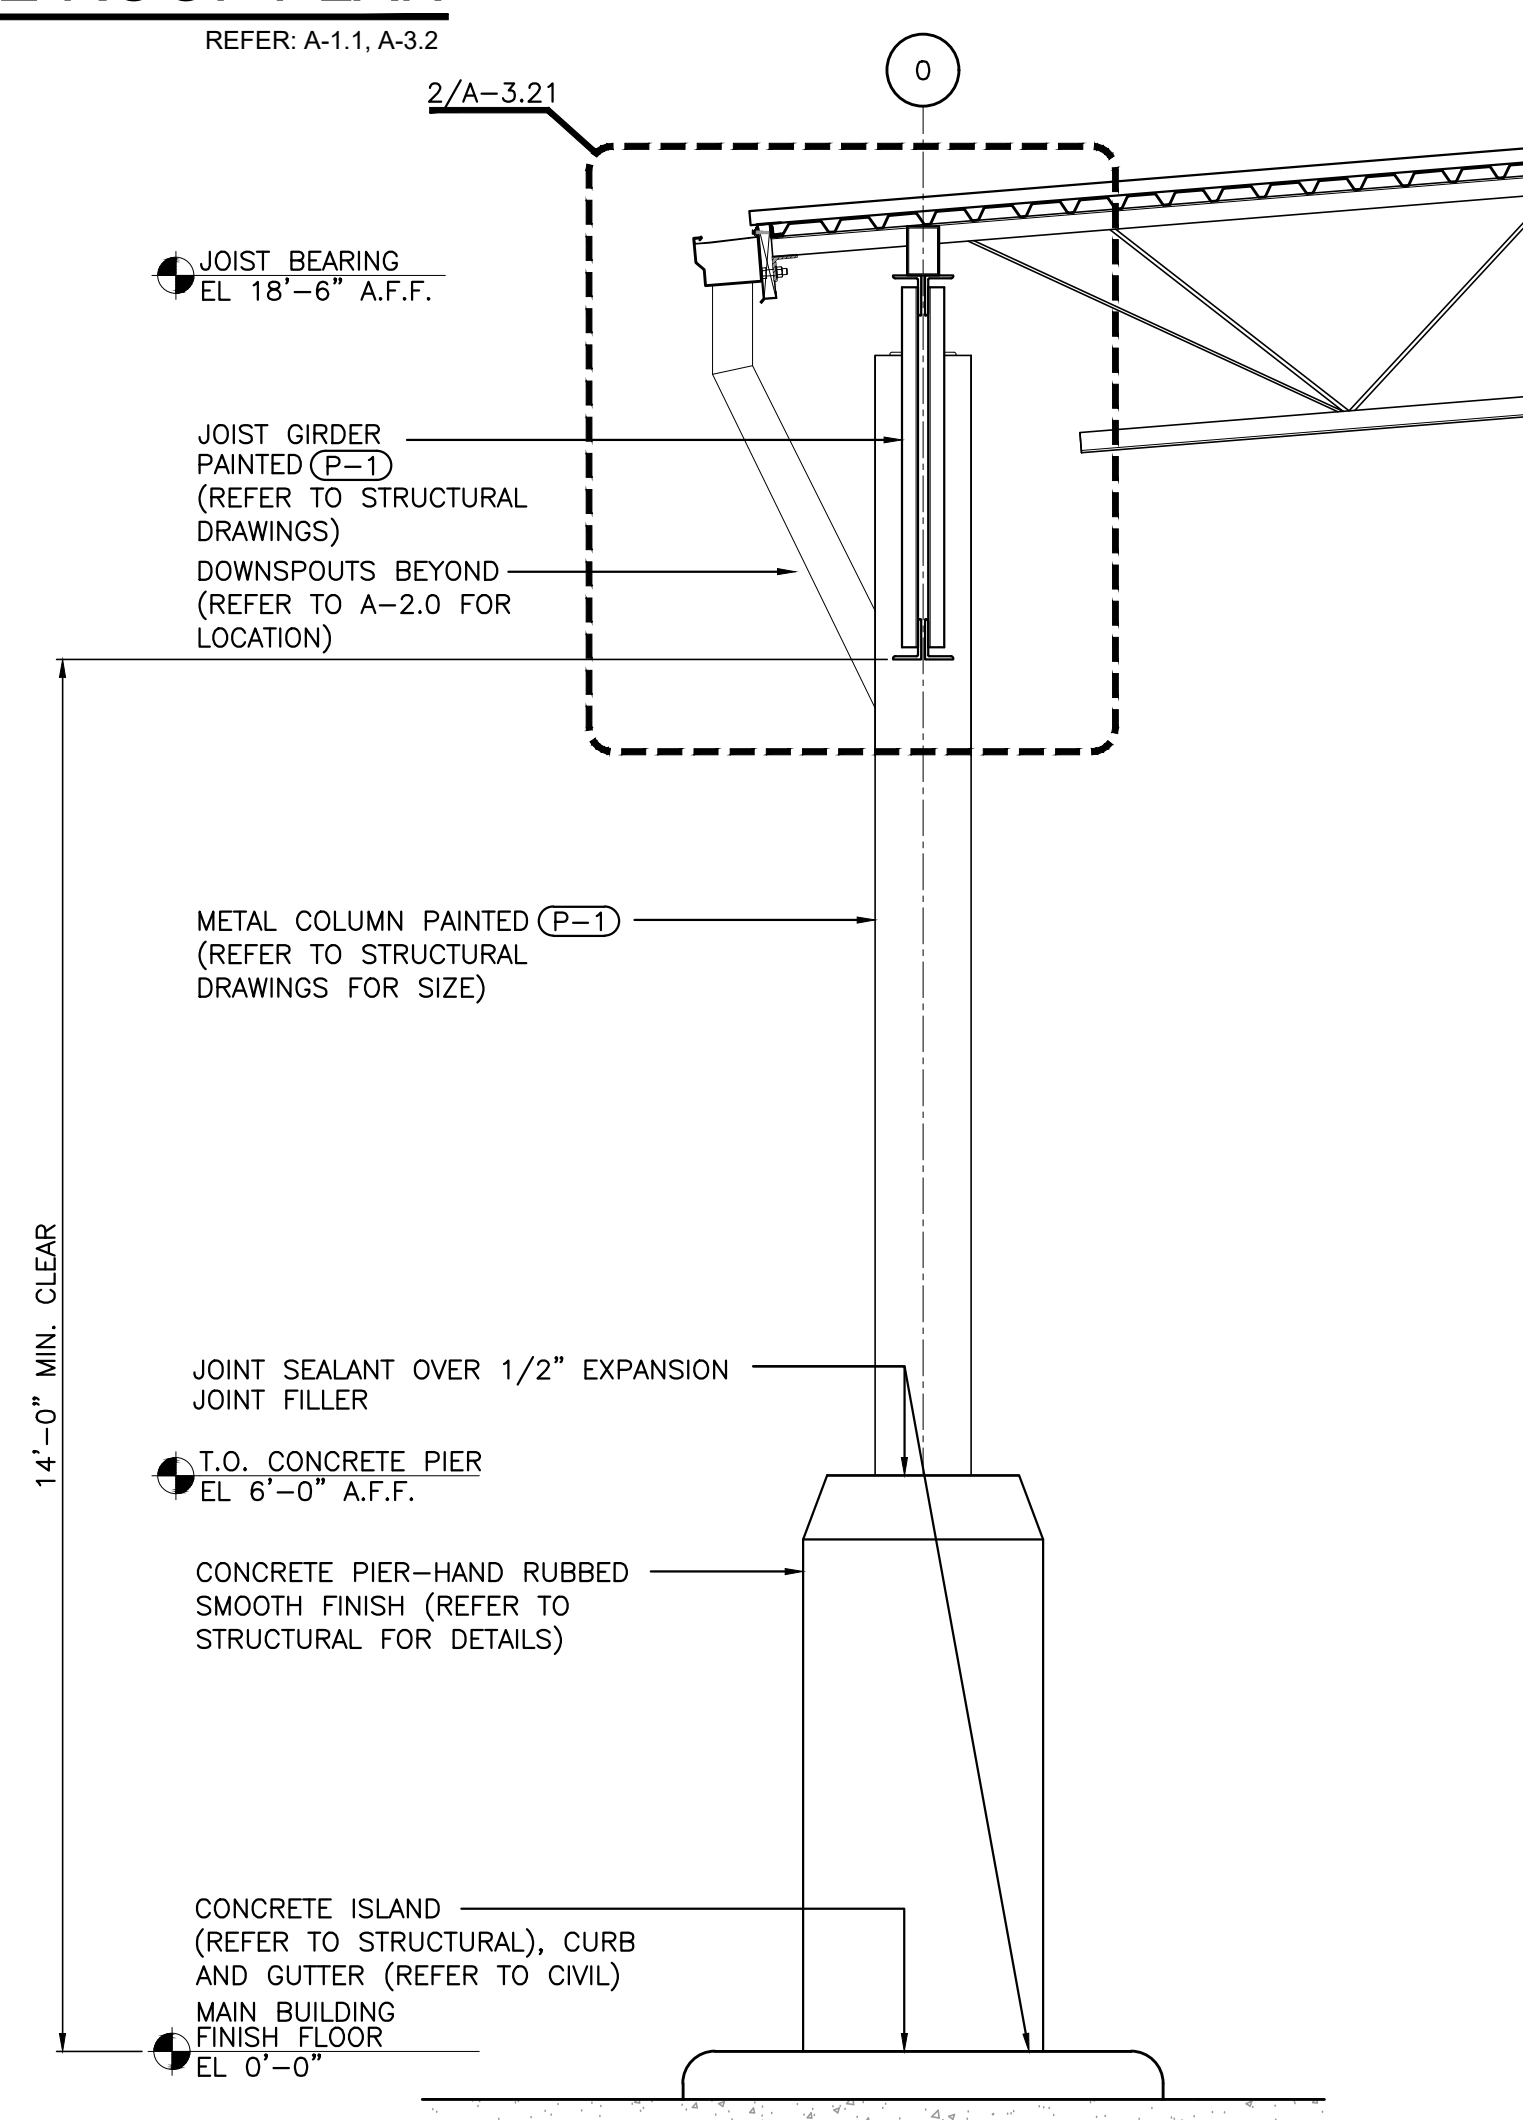

1 C.L.C. VESTIBULE SECTION
SCALE: 1/2"=1'-0" REFER: A-1.0, A-2.0

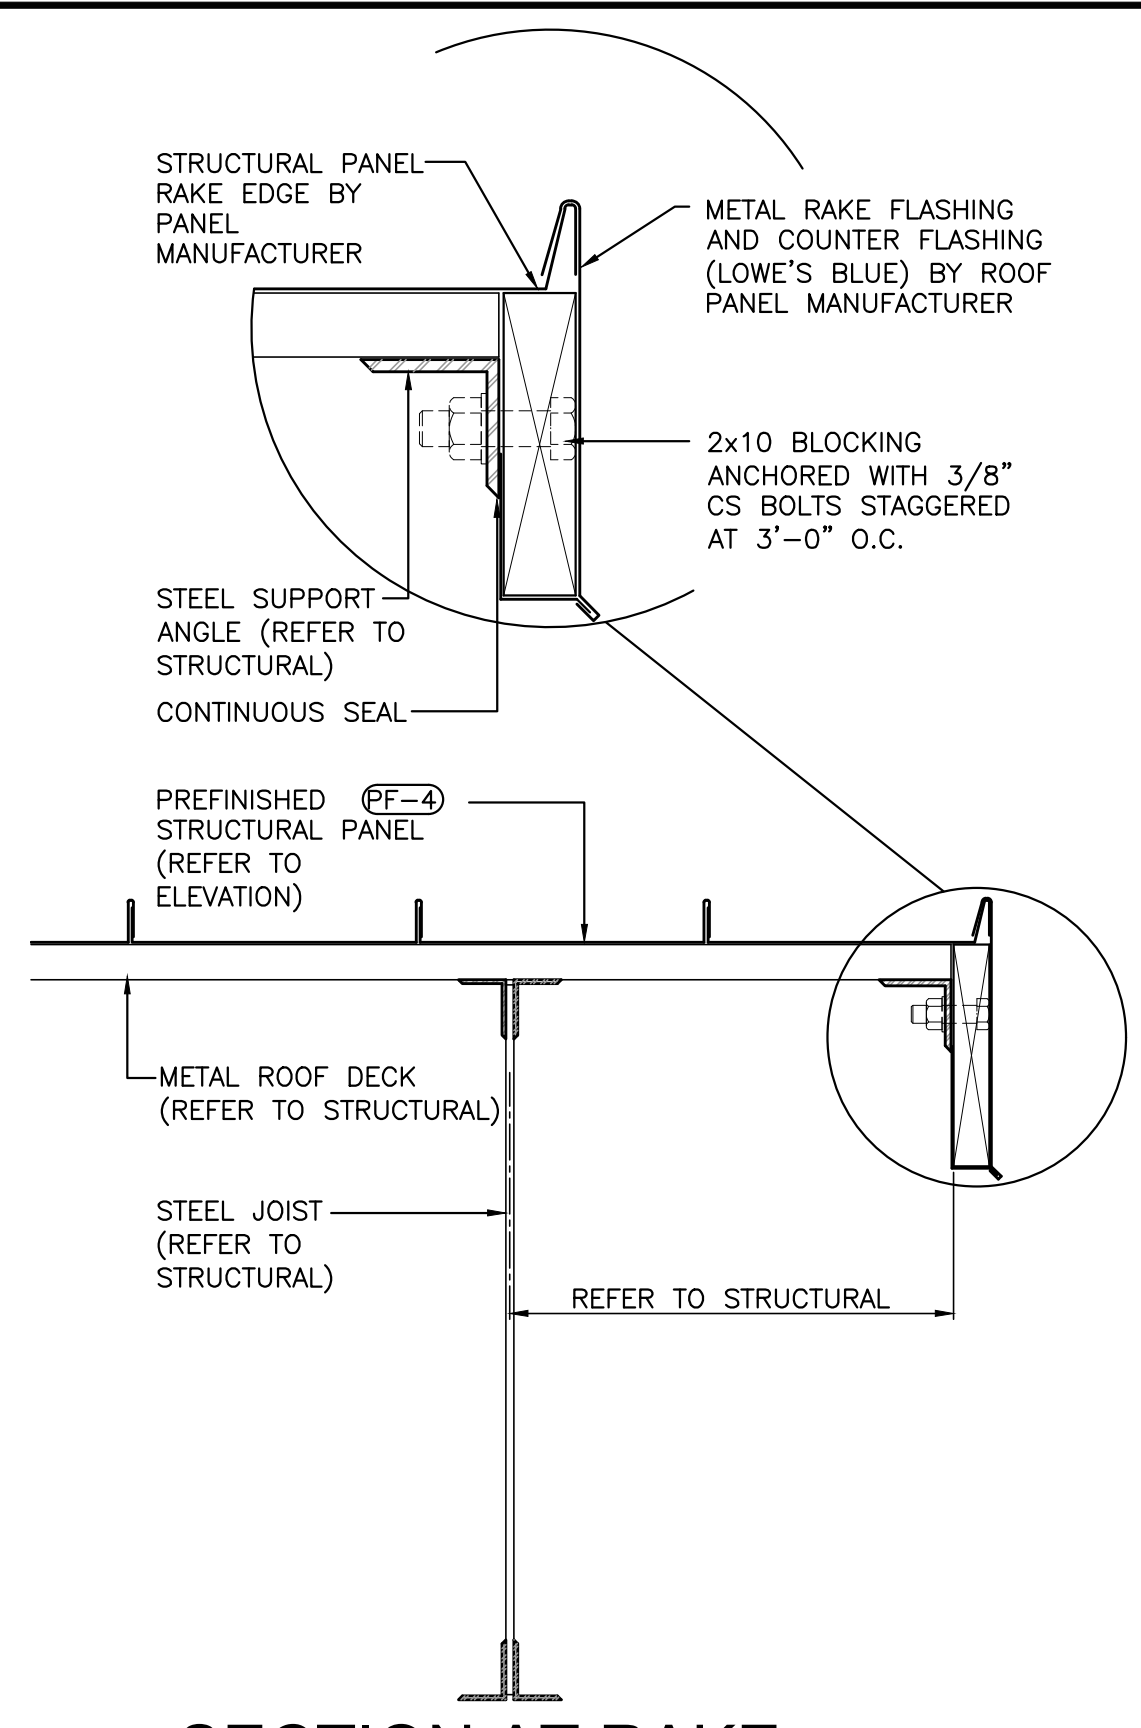

2 SECTION AT RAKE
SCALE: 1 1/2"=1'-0" REFER: A-1.0, A-1.1

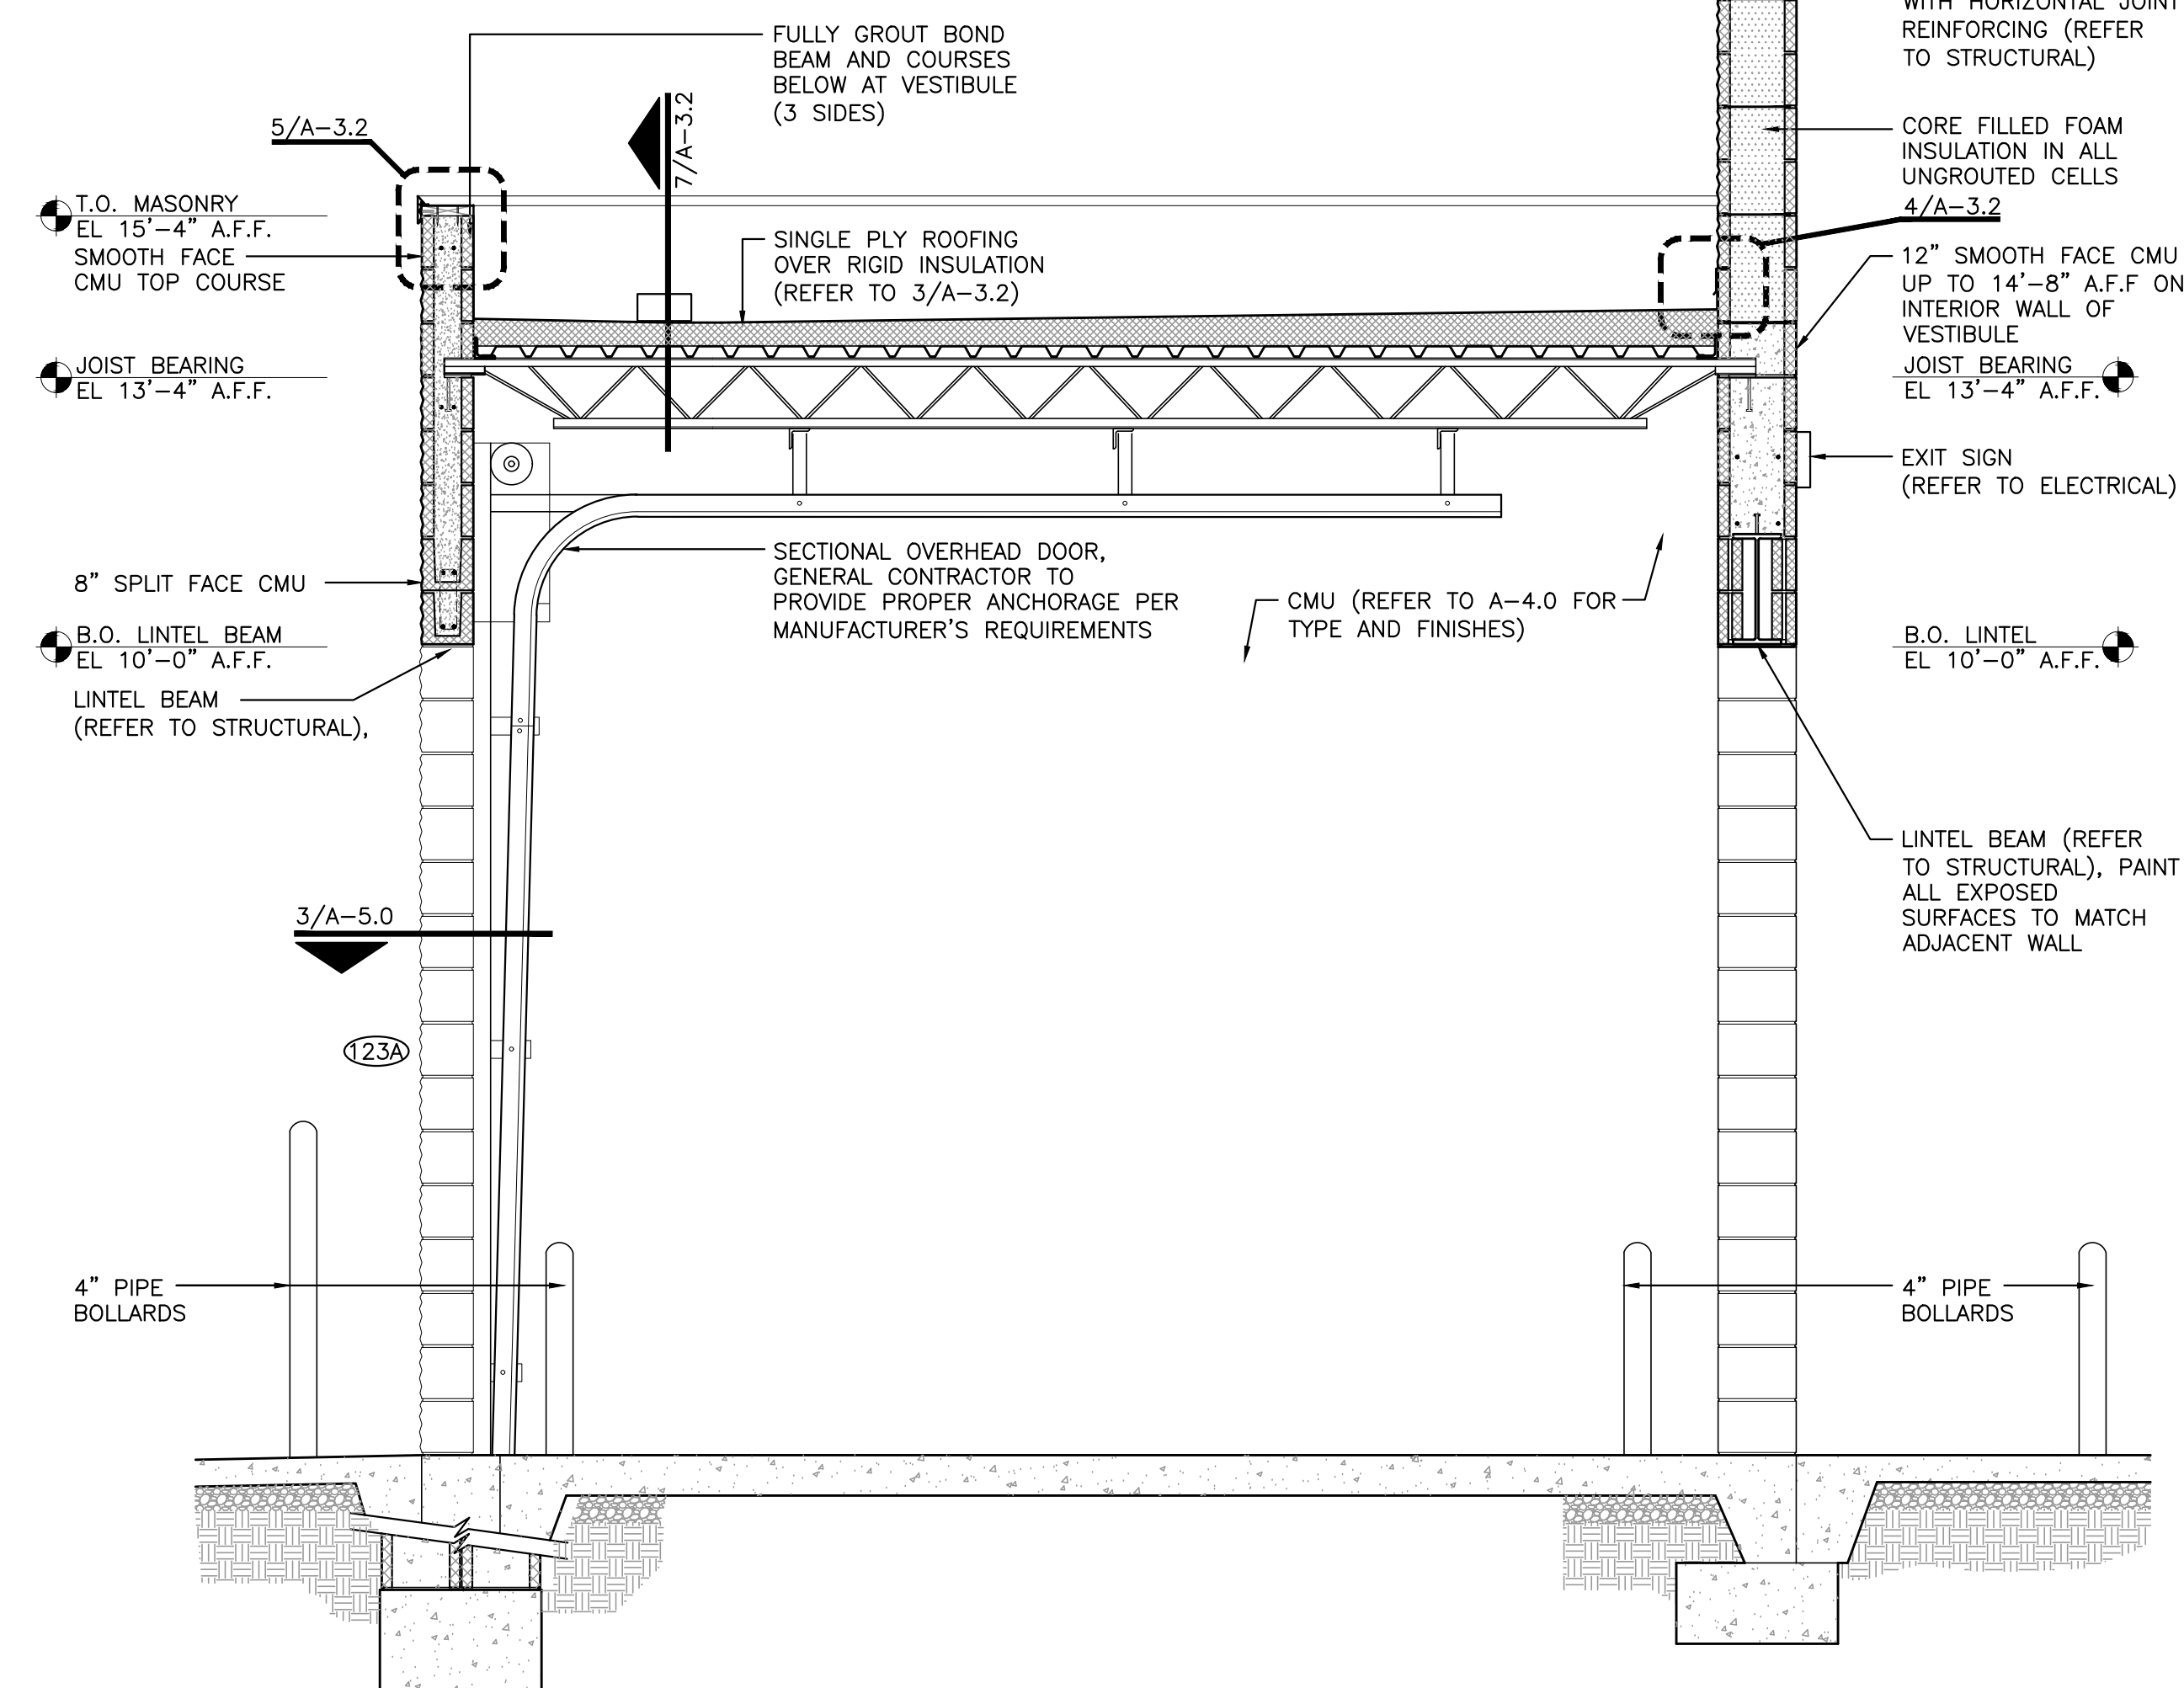

- GENERAL NOTES**
1. INSTALL JOINT SEALANT OVER 1/2" EXPANSION JOINT FILLER AT ALL EXTERIOR WALL/PAVEMENT JOINTS AND AT ALL CUTS AND HOLES THROUGH PAVEMENT. (REFER TO SPECIFICATIONS)
 2. REFER TO STRUCTURAL FOR LOCATION OF GROUTED CELLS AT STRUCTURAL CONNECTION.
 3. PAINT EXTERIOR/EXPOSED GIRDERS, JOISTS, BOTTOM OF ROOF DECK, AND MISCELLANEOUS STEEL ETC. WHITE (P-6) U.N.O.
 4. REFER TO SHEET A-2.0 FOR EXTERIOR FINISHES.
 5. PARAPET MEMBRANE FLASHING SHALL BE OF SAME MATERIAL AS SINGLE-PLY ROOFING MEMBRANE.

REVISIONS	
DATE	DESCRIPTION

PERMITS:
NEW JERSEY: REC. No. 44,575
NEW JERSEY: Lic. No. 12119
NEW JERSEY: Lic. No. 024379-1
PENNSYLVANIA: Lic. No. RA-015310-B
VIRGINIA: Lic. No. 0401 011655
FLORIDA: Lic. No. AR95158

PERRY M. PETRILLO ARCHITECTS PC
9 Park Avenue
Park Ridge, New Jersey 07656
Telephone (201) 307-6153
Facsimile (201) 307-6158

LOWE'S HOME CENTERS, LLC
1000 LOWE'S BOULEVARD
MOORESVILLE, NC 28117
704.758.1000 (PH.)

LOWE'S


CUSTOMER LOADING CANOPY
SECTIONS AND DETAILS

LOWE'S OF WESTLAKE
Westlake, Florida


PROJECT No. 23-200 DRAWN BY: LDM CHECKED BY: [Signature]

CRITERIA	ISSUE DATE
ISSUE SET	02-2025
PERMIT SET	ISSUE DATE
CONSTRUCTION SET	ISSUE DATE
ISSUE DATE	04-14-2025
DRAWING NUMBER	A-3.2

ORIGINAL	
SECOND	
FINAL	

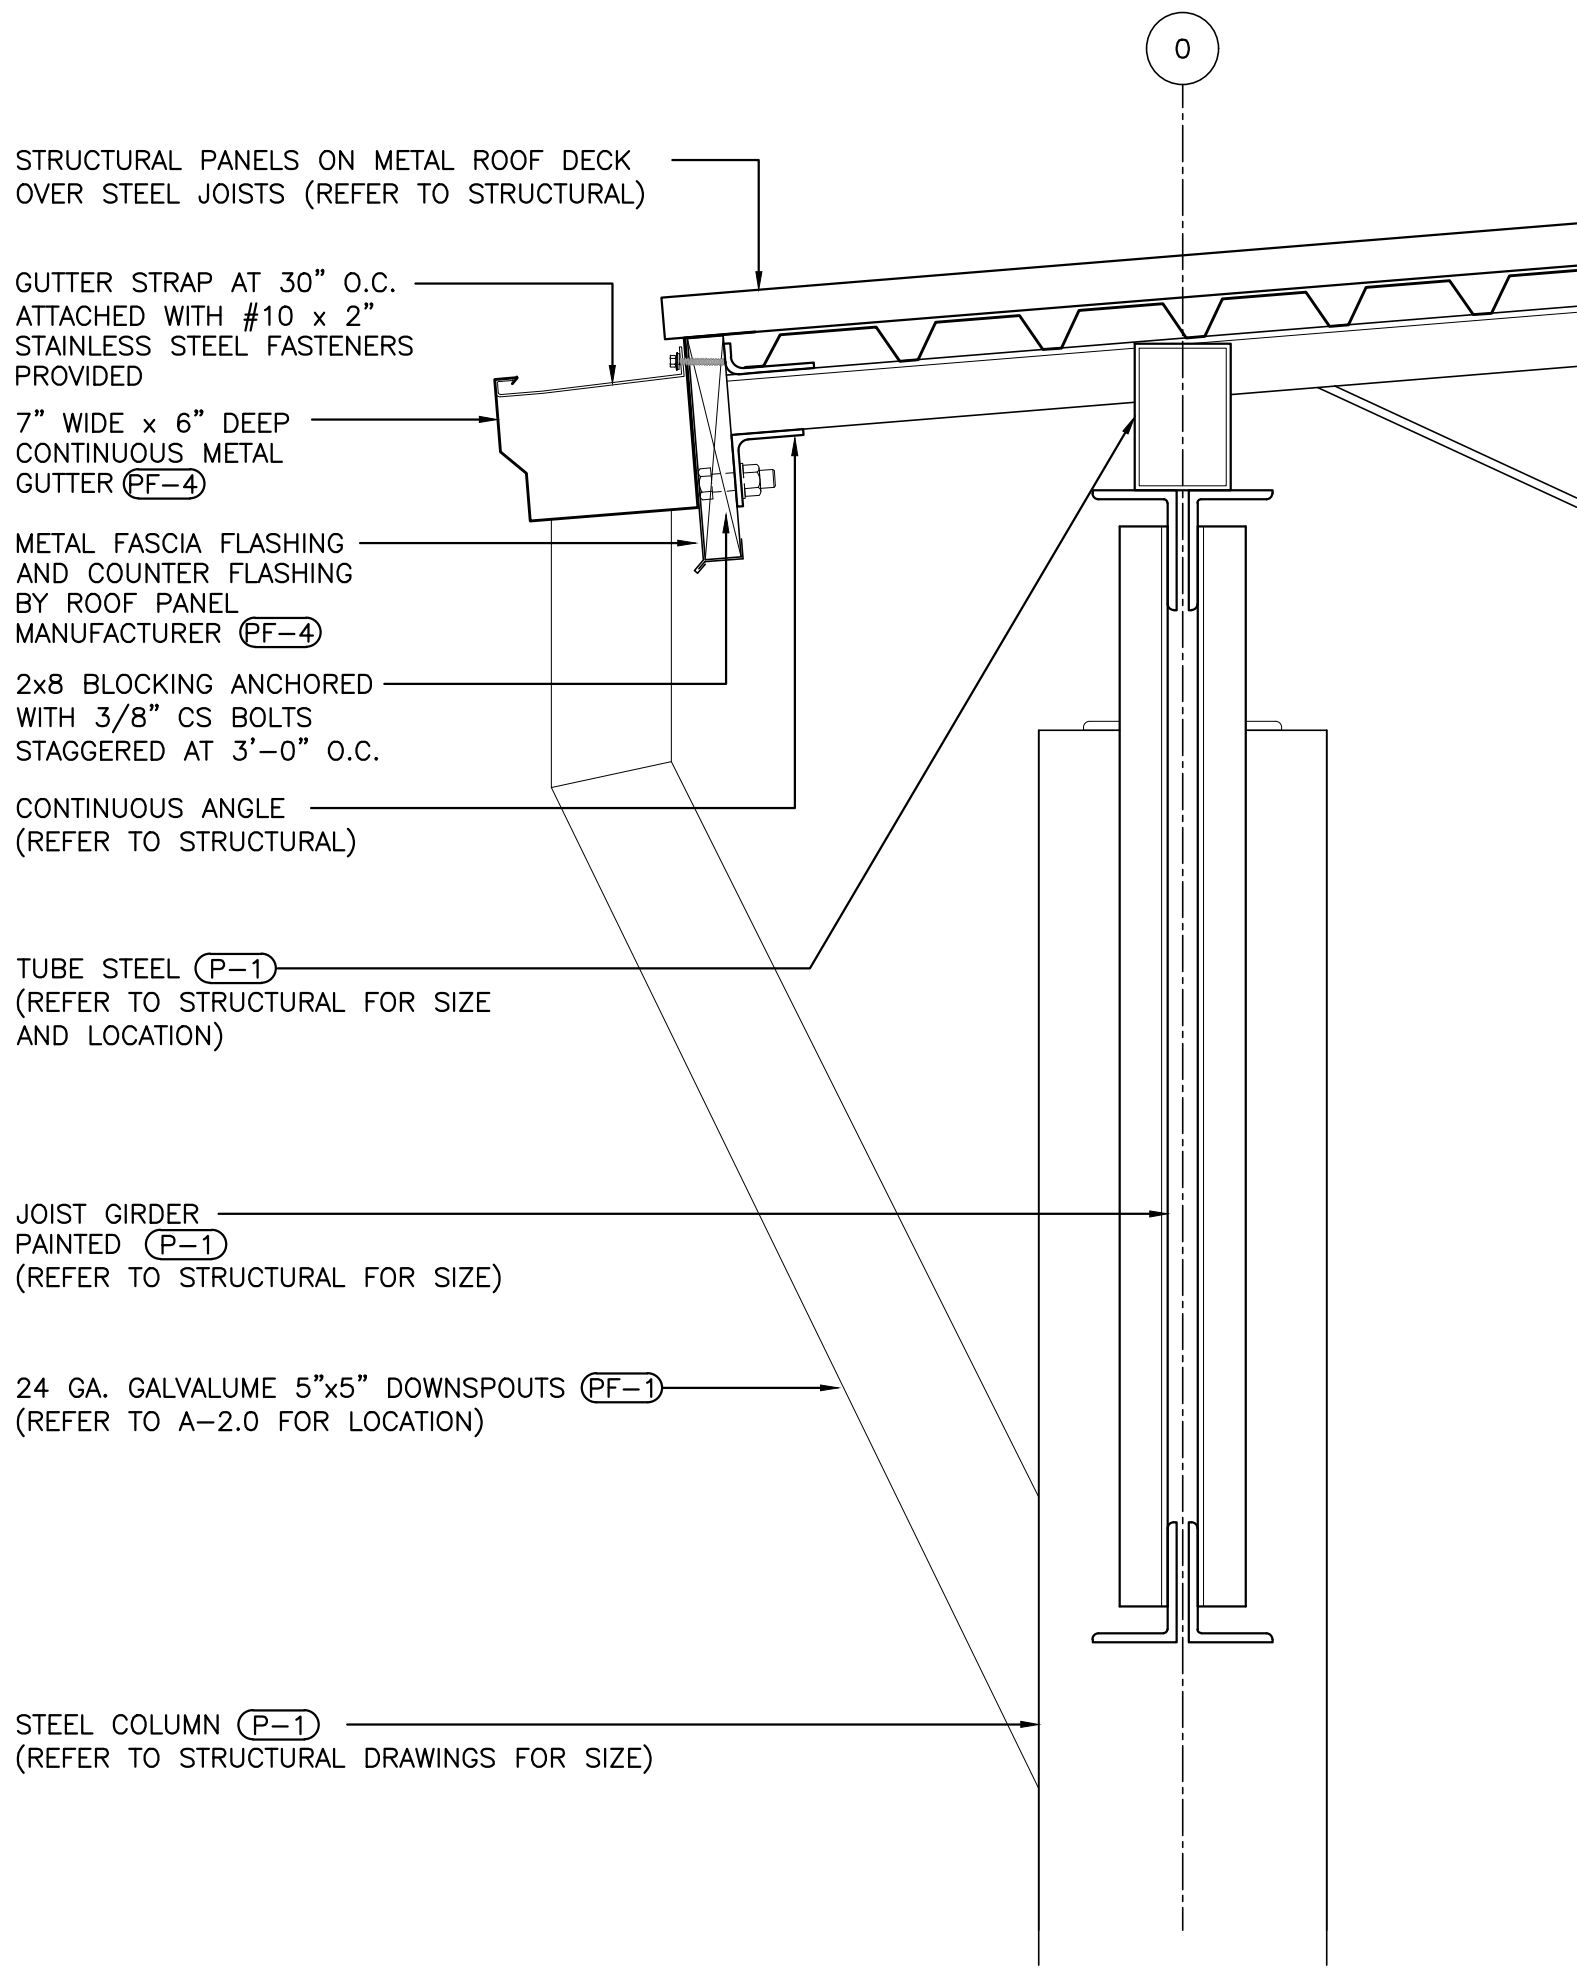

2 C.L.C. DETAIL
SCALE: 1 1/2"=1'-0" REFER: A-3.2

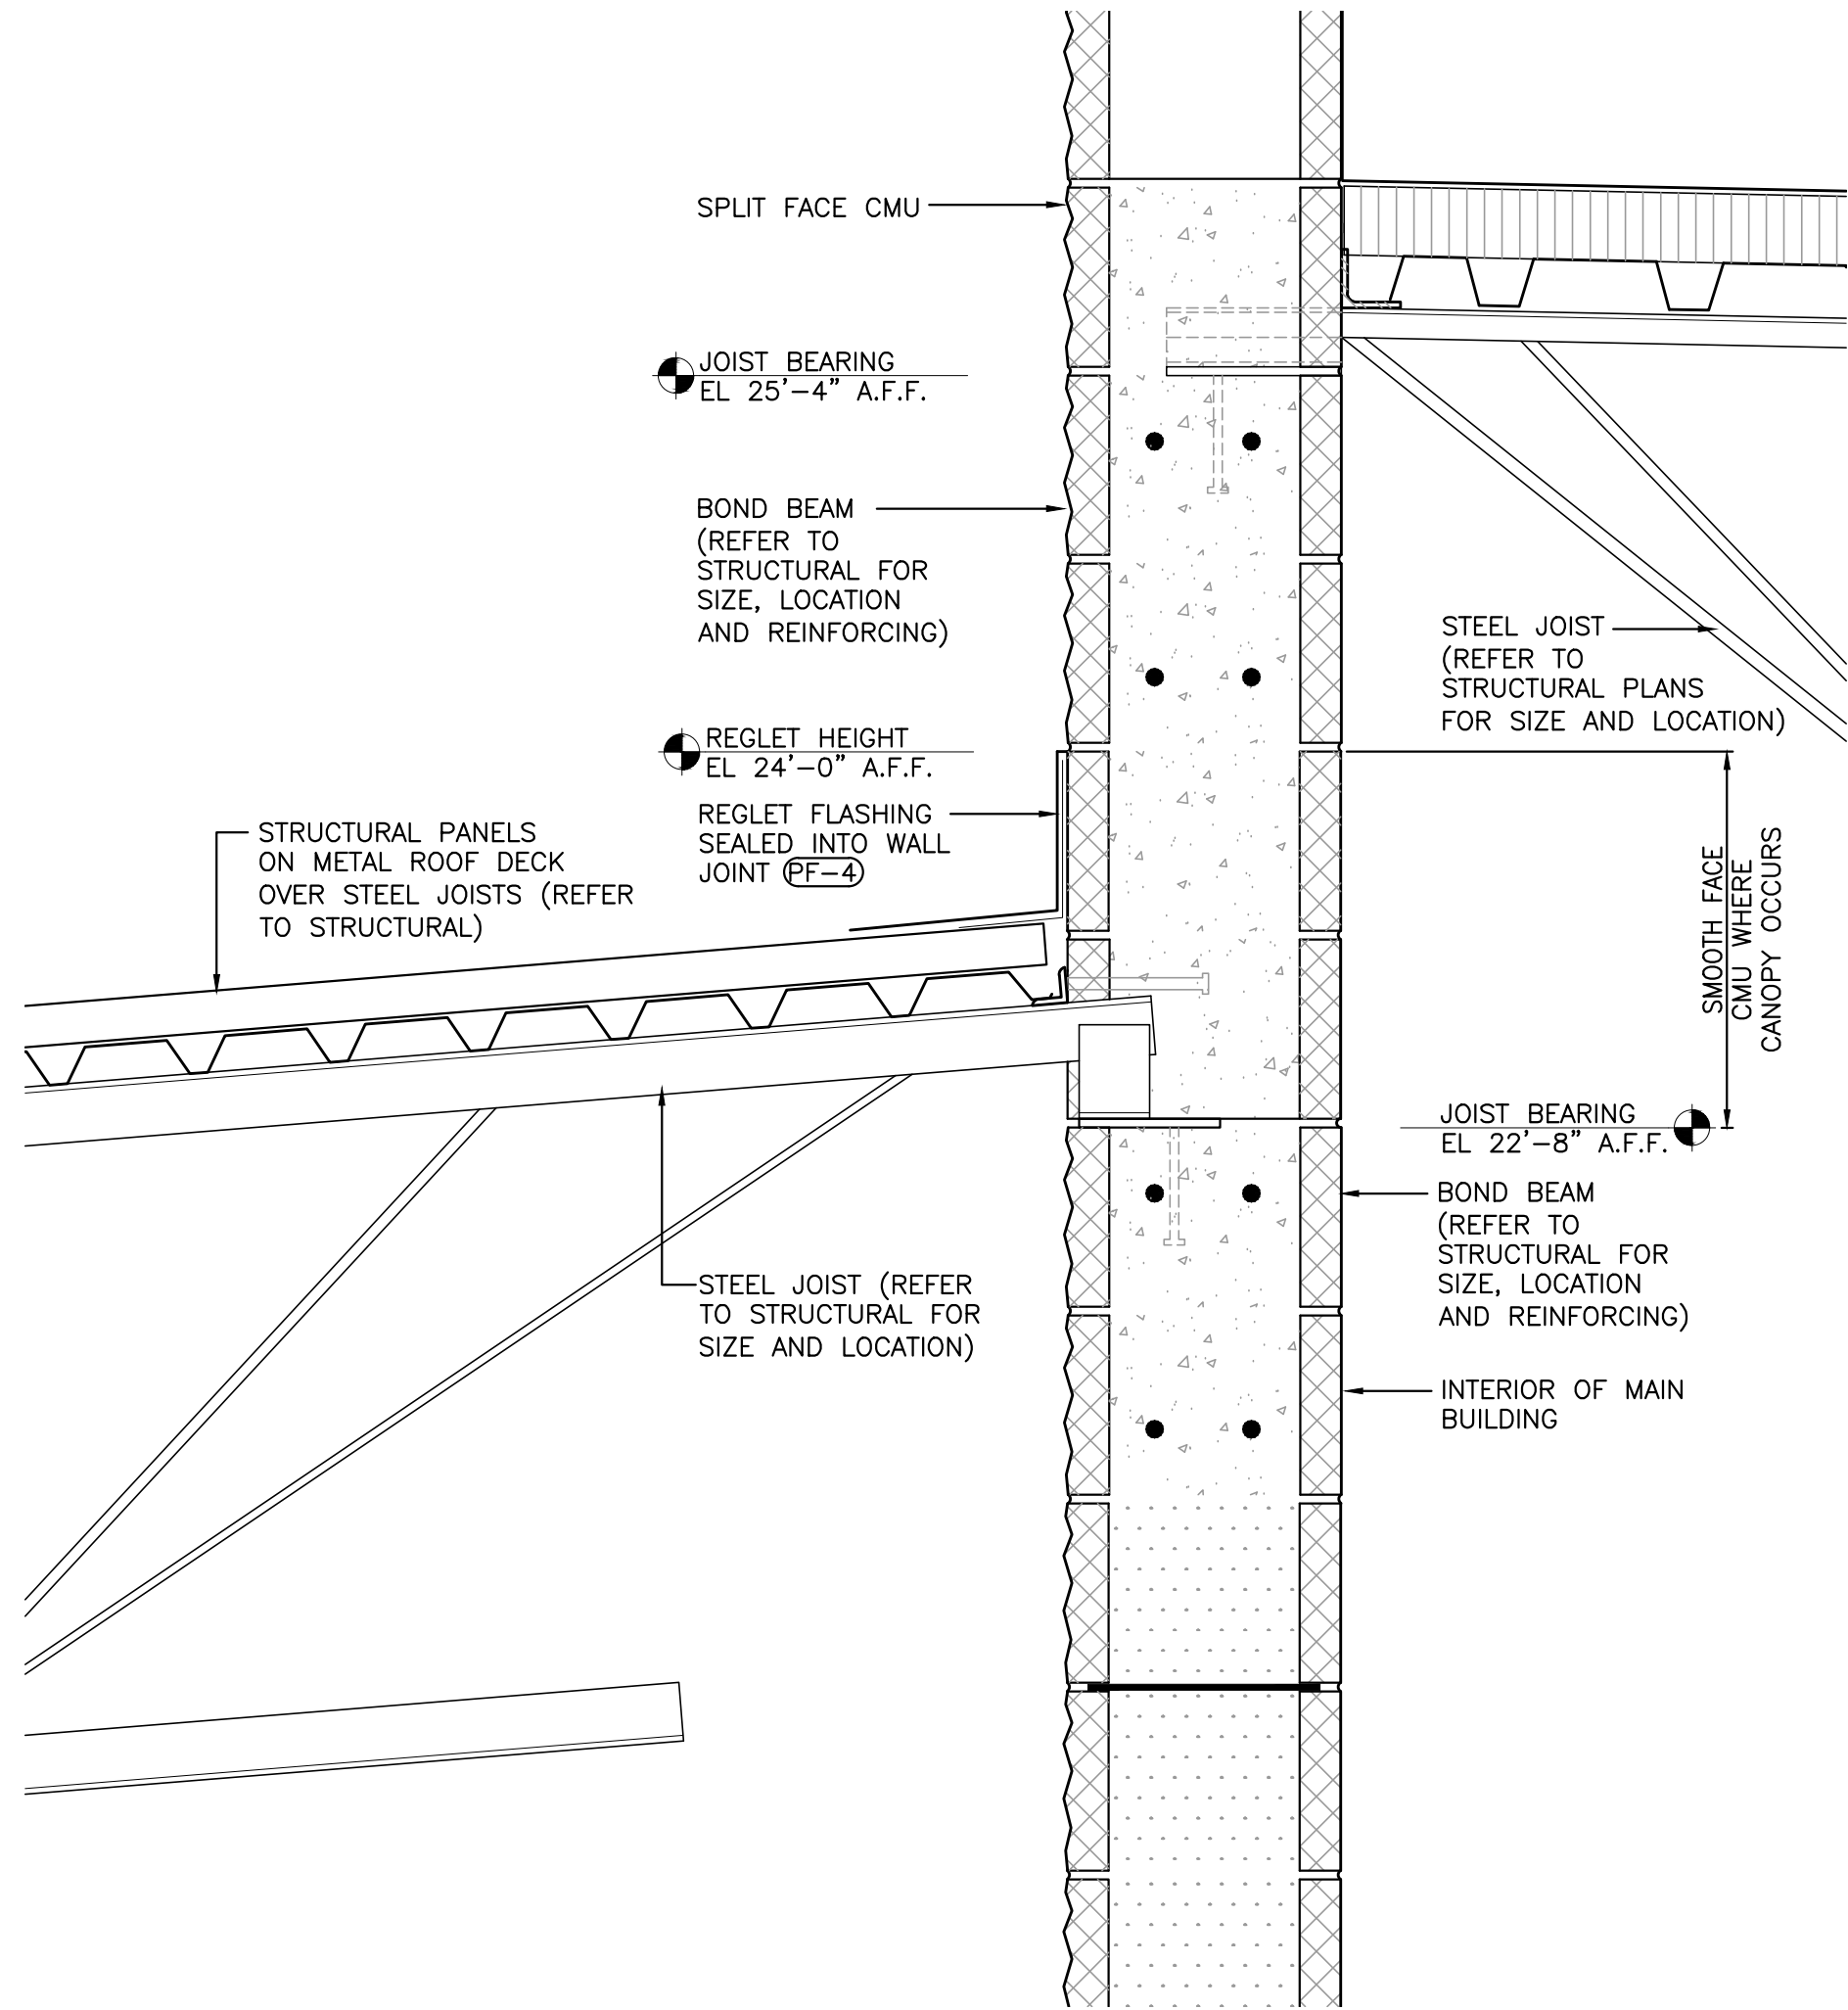


1 C.L.C. DETAIL
SCALE: 1 1/2"=1'-0" REFER: A-3.2

REVISIONS	
◇ PRE-BID SET ISSUE DATE	△ POST-BID SET ISSUE DATE
DATE	DESCRIPTION


LICENSE:
NEW JERSEY
REG. No. 44,575
NEW JERSEY
Lic. No. 1219
NEW JERSEY
Lic. No. 024375-1
PENNSYLVANIA
Lic. No. RA-015310-B
VIRGINIA
Lic. No. 0401 011655
FLORIDA
Lic. No. AR95158

Perry M. Petrillo Architects PC
9 Park Avenue
Park Ridge, New Jersey 07656
Telephone (201) 307-6153
Facsimile (201) 307-6158

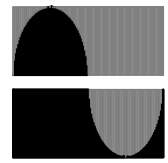

LOWE'S HOME CENTERS, LLC
1000 LOWE'S BOULEVARD
MOORESVILLE, NC 28117
704.758.1000 (PH.)

THIS DRAWING IS THE PROPERTY OF LOWE'S HOME CENTERS, LLC. ANY USE OR REPRODUCTION IN WHOLE OR IN PART IS PROHIBITED WITHOUT THE EXPRESSED WRITTEN CONSENT OF LOWE'S HOME CENTERS, LLC. COPYRIGHT 2005-2027 ALL RIGHTS RESERVED.

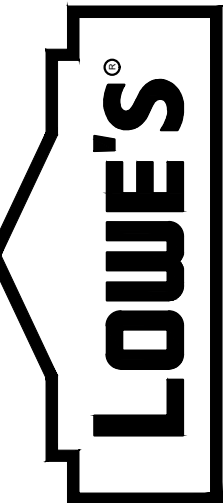

CUSTOMER LOADING CANOPY
SECTIONS AND DETAILS

LOWE'S OF
WESTLAKE
Westlake, Florida

CRITERIA	02-2025
ISSUE DATE:	
PERMIT SET	
ISSUE DATE:	
CONSTRUCTION SET	
ISSUE DATE:	04-14-2025
DRAWING NUMBER:	

A-3.21

GENERAL NOTES


1. INSTALL JOINT SEALANT OVER 1/2" EXPANSION JOINT FILLER AT ALL EXTERIOR WALL/PAVEMENT JOINTS AND AT ALL CUTS AND HOLES THROUGH PAVEMENT. (REFER TO SPECIFICATIONS)
2. REFER TO STRUCTURAL FOR LOCATION OF GROUTED CELLS AT STRUCTURAL CONNECTION.
3. PAINT EXTERIOR/EXPOSED GIRDERS, JOISTS, BOTTOM OF METAL DECK, AND MISCELLANEOUS STEEL ETC. WHITE (P-6)
4. REFER TO SHEET A-2.0 FOR EXTERIOR FINISHES.
5. PARAPET MEMBRANE FLASHING SHALL BE OF SAME MATERIAL AS SINGLE-PLY ROOFING MEMBRANE.

REVISIONS

DATE	DESCRIPTION


ISSUE: NEW JERSEY REC. No. 44,575 NEW JERSEY Lic. No. 12119 NEW JERSEY Lic. No. 024375-1 PENNSYLVANIA Lic. No. RA-015310-B VIRGINIA Lic. No. 0401 011655 FLORIDA Lic. No. AR95158

Parr M. Petrillo Architects PC
9 Park Avenue
Park Ridge, New Jersey 07656
Telephone (201) 307-6153
Facsimile (201) 307-6158

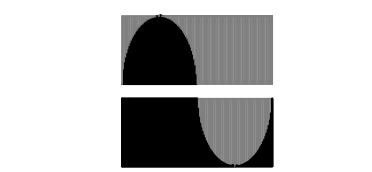

LOWE'S HOME CENTERS, LLC
1000 LOWE'S BOULEVARD
MOORESVILLE, NC 28117
704.758.1000 (PH.)

THIS DRAWING IS THE PROPERTY OF LOWE'S HOME CENTERS, LLC. ANY USE OR REPRODUCTION IN WHOLE OR IN PART IS PROHIBITED WITHOUT THE EXPRESSED WRITTEN CONSENT OF LOWE'S HOME CENTERS, LLC. COPYRIGHT 2005-2027 ALL RIGHTS RESERVED.

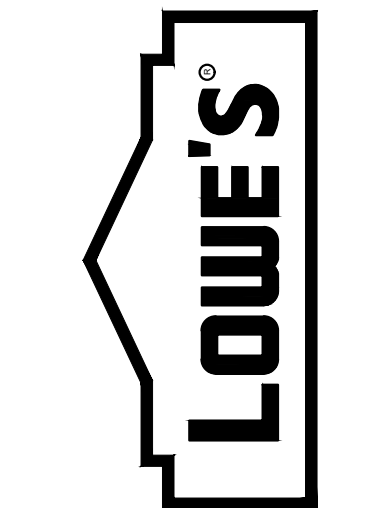


MAIN EXIT VESTIBULE SECTIONS AND DETAILS
LOWE'S OF WESTLAKE
Westlake, Florida

CRITERIA
ISSUE DATE: 02-2025
PERMIT SET
ISSUE DATE:
CONSTRUCTION SET
ISSUE DATE: 04-14-2025
DRAWING NUMBER

A-3.4


4 CANOPY DETAIL

SCALE: 1 1/2"=1'-0" REFER: A-3.4

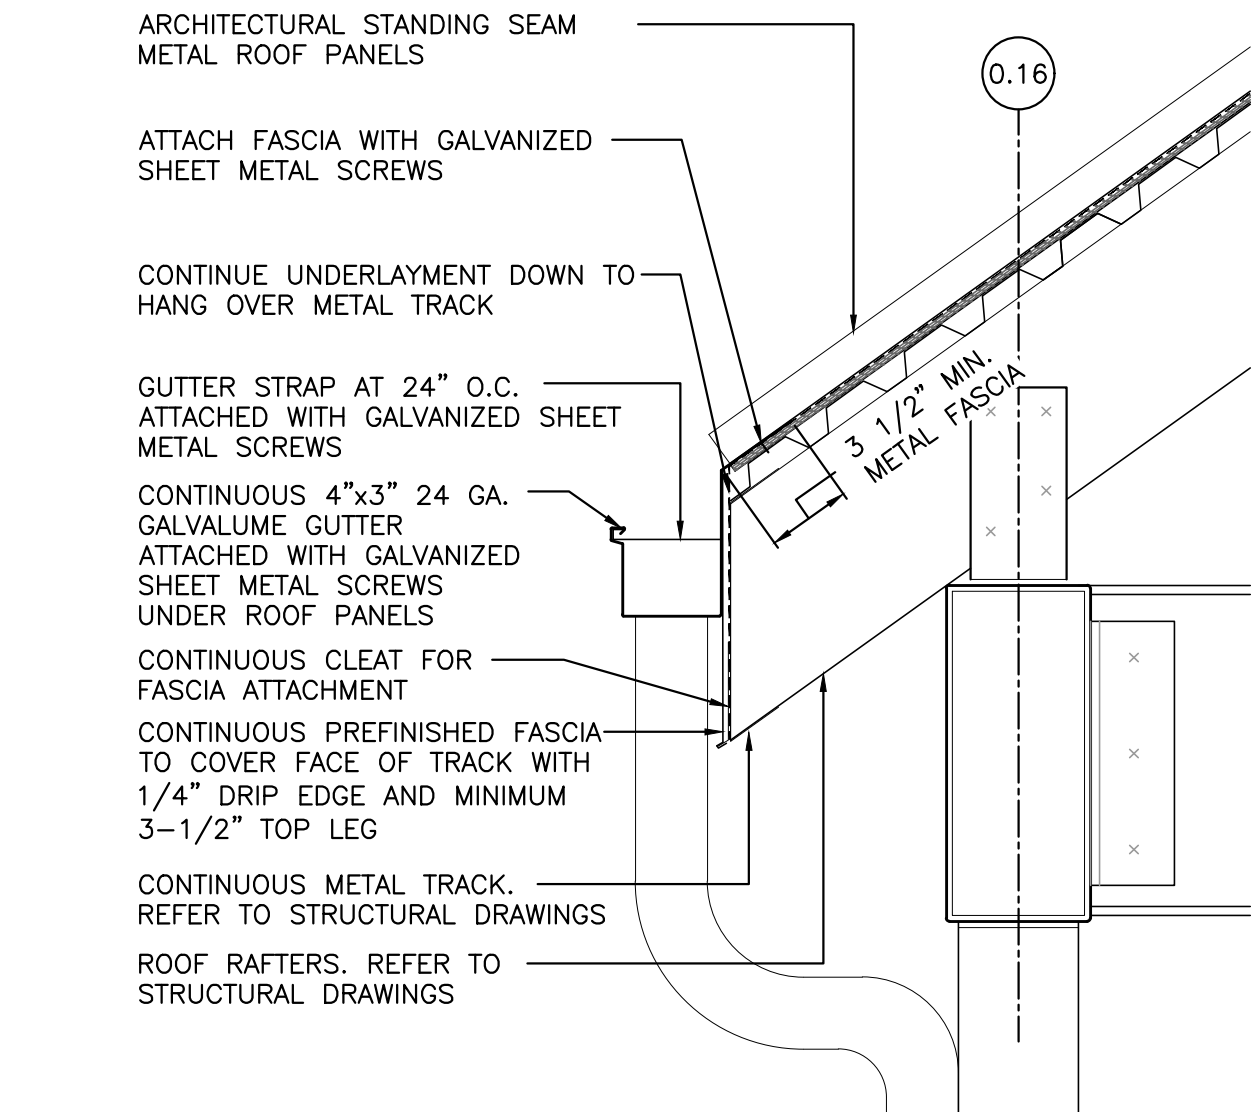


3 CORNICE DETAIL

SCALE: 1 1/2"=1'-0" REFER: A-3.4

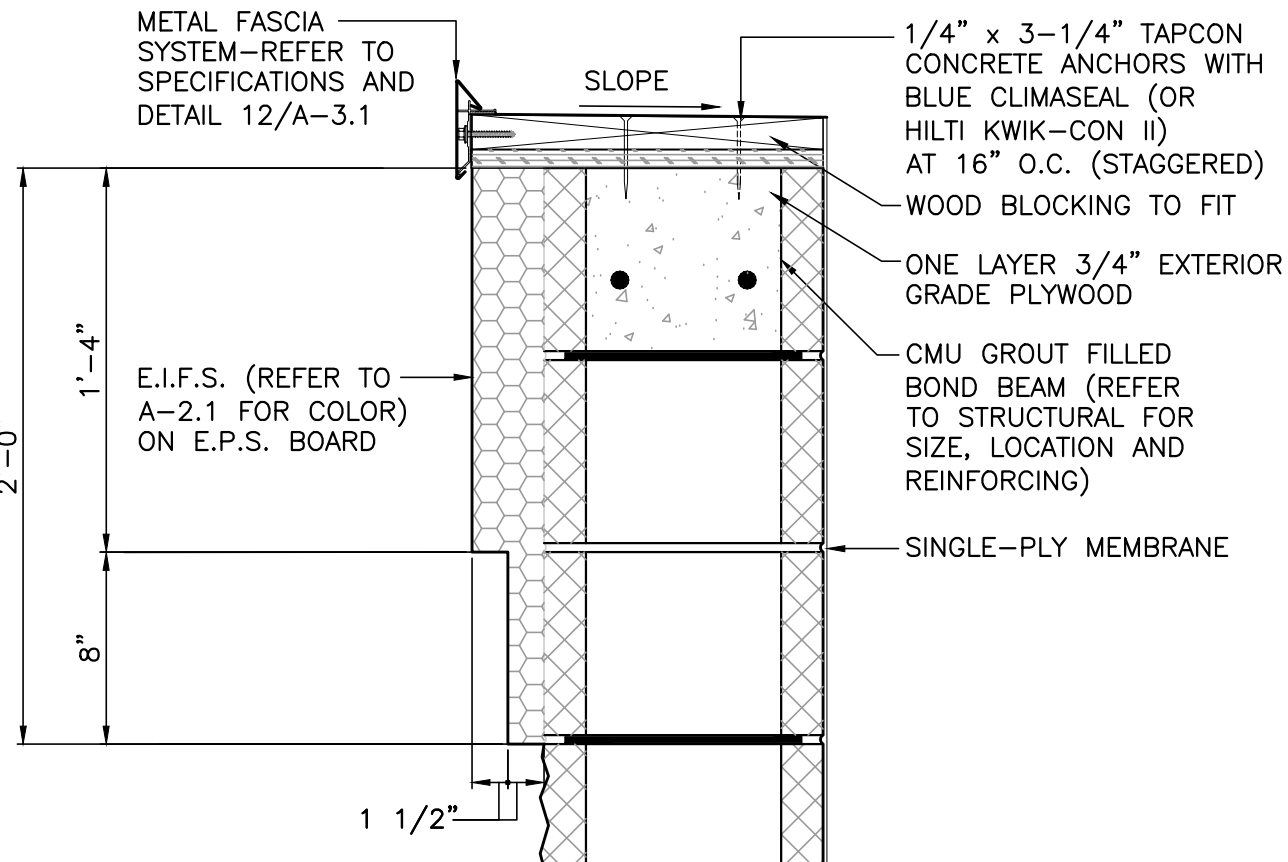

2 REGLET FLASHING DETAIL

SCALE: 1 1/2"=1'-0" REFER: A-3.4

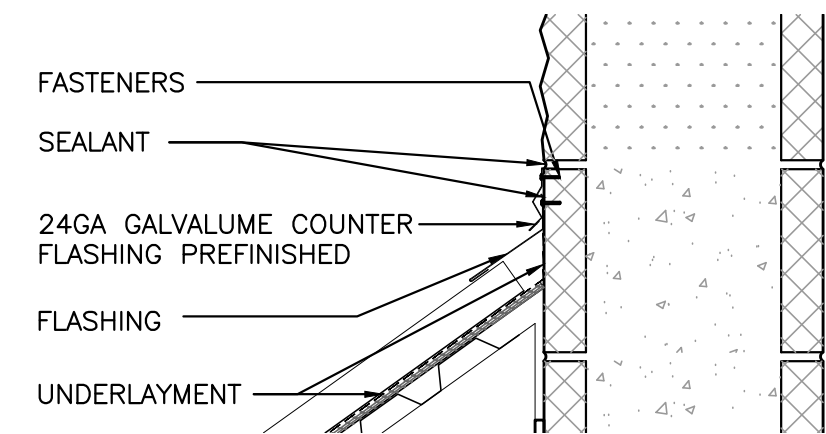

CONTRACTOR SHALL THOROUGHLY CLEAN CANOPY METAL AND FLASHING AT NEAR COMPLETION OF JOB

ARCHITECTURAL STANDING SEAM METAL ROOFING (P-4)

#30 UNDERLAYMENT ON 1/4" EXTERIOR SHEATHING OVER STANDARD METAL CANOPY DECKING. ATTACH DECKING WITH SCREWS OR WELD. REFER TO SPECIFICATIONS

8" DEEP ROOF RAFTERS REFER TO STRUCTURAL

CONTINUOUS 4"x3" 24 GA. GALVALUME GUTTER (P-4)

T.O. STEEL BEAM EL 11'-4" A.F.F.

PREFINISHED FASCIA (P-4) WITH DRIP EDGE

24 GA. GALVALUME 3"x3" DOWNSPOUTS (P-1)

ATTACHED TO COLUMN (REFER TO A-5.0 FOR LOCATIONS AND PLUMBING FOR DETAILS)

STEEL COLUMN PAINTED (P-1)


(REFER TO STRUCTURAL FOR DETAILS)

T.O. CONCRETE PIER EL 4'-0" A.F.F.

CONCRETE PIER-HAND RUBBED SMOOTH FINISH (REFER TO STRUCTURAL FOR DETAILS)

MAIN BUILDING FINISH FLOOR EL 0'-0"

TOP OF PIER FOUNDATION REFER TO STRUCTURAL

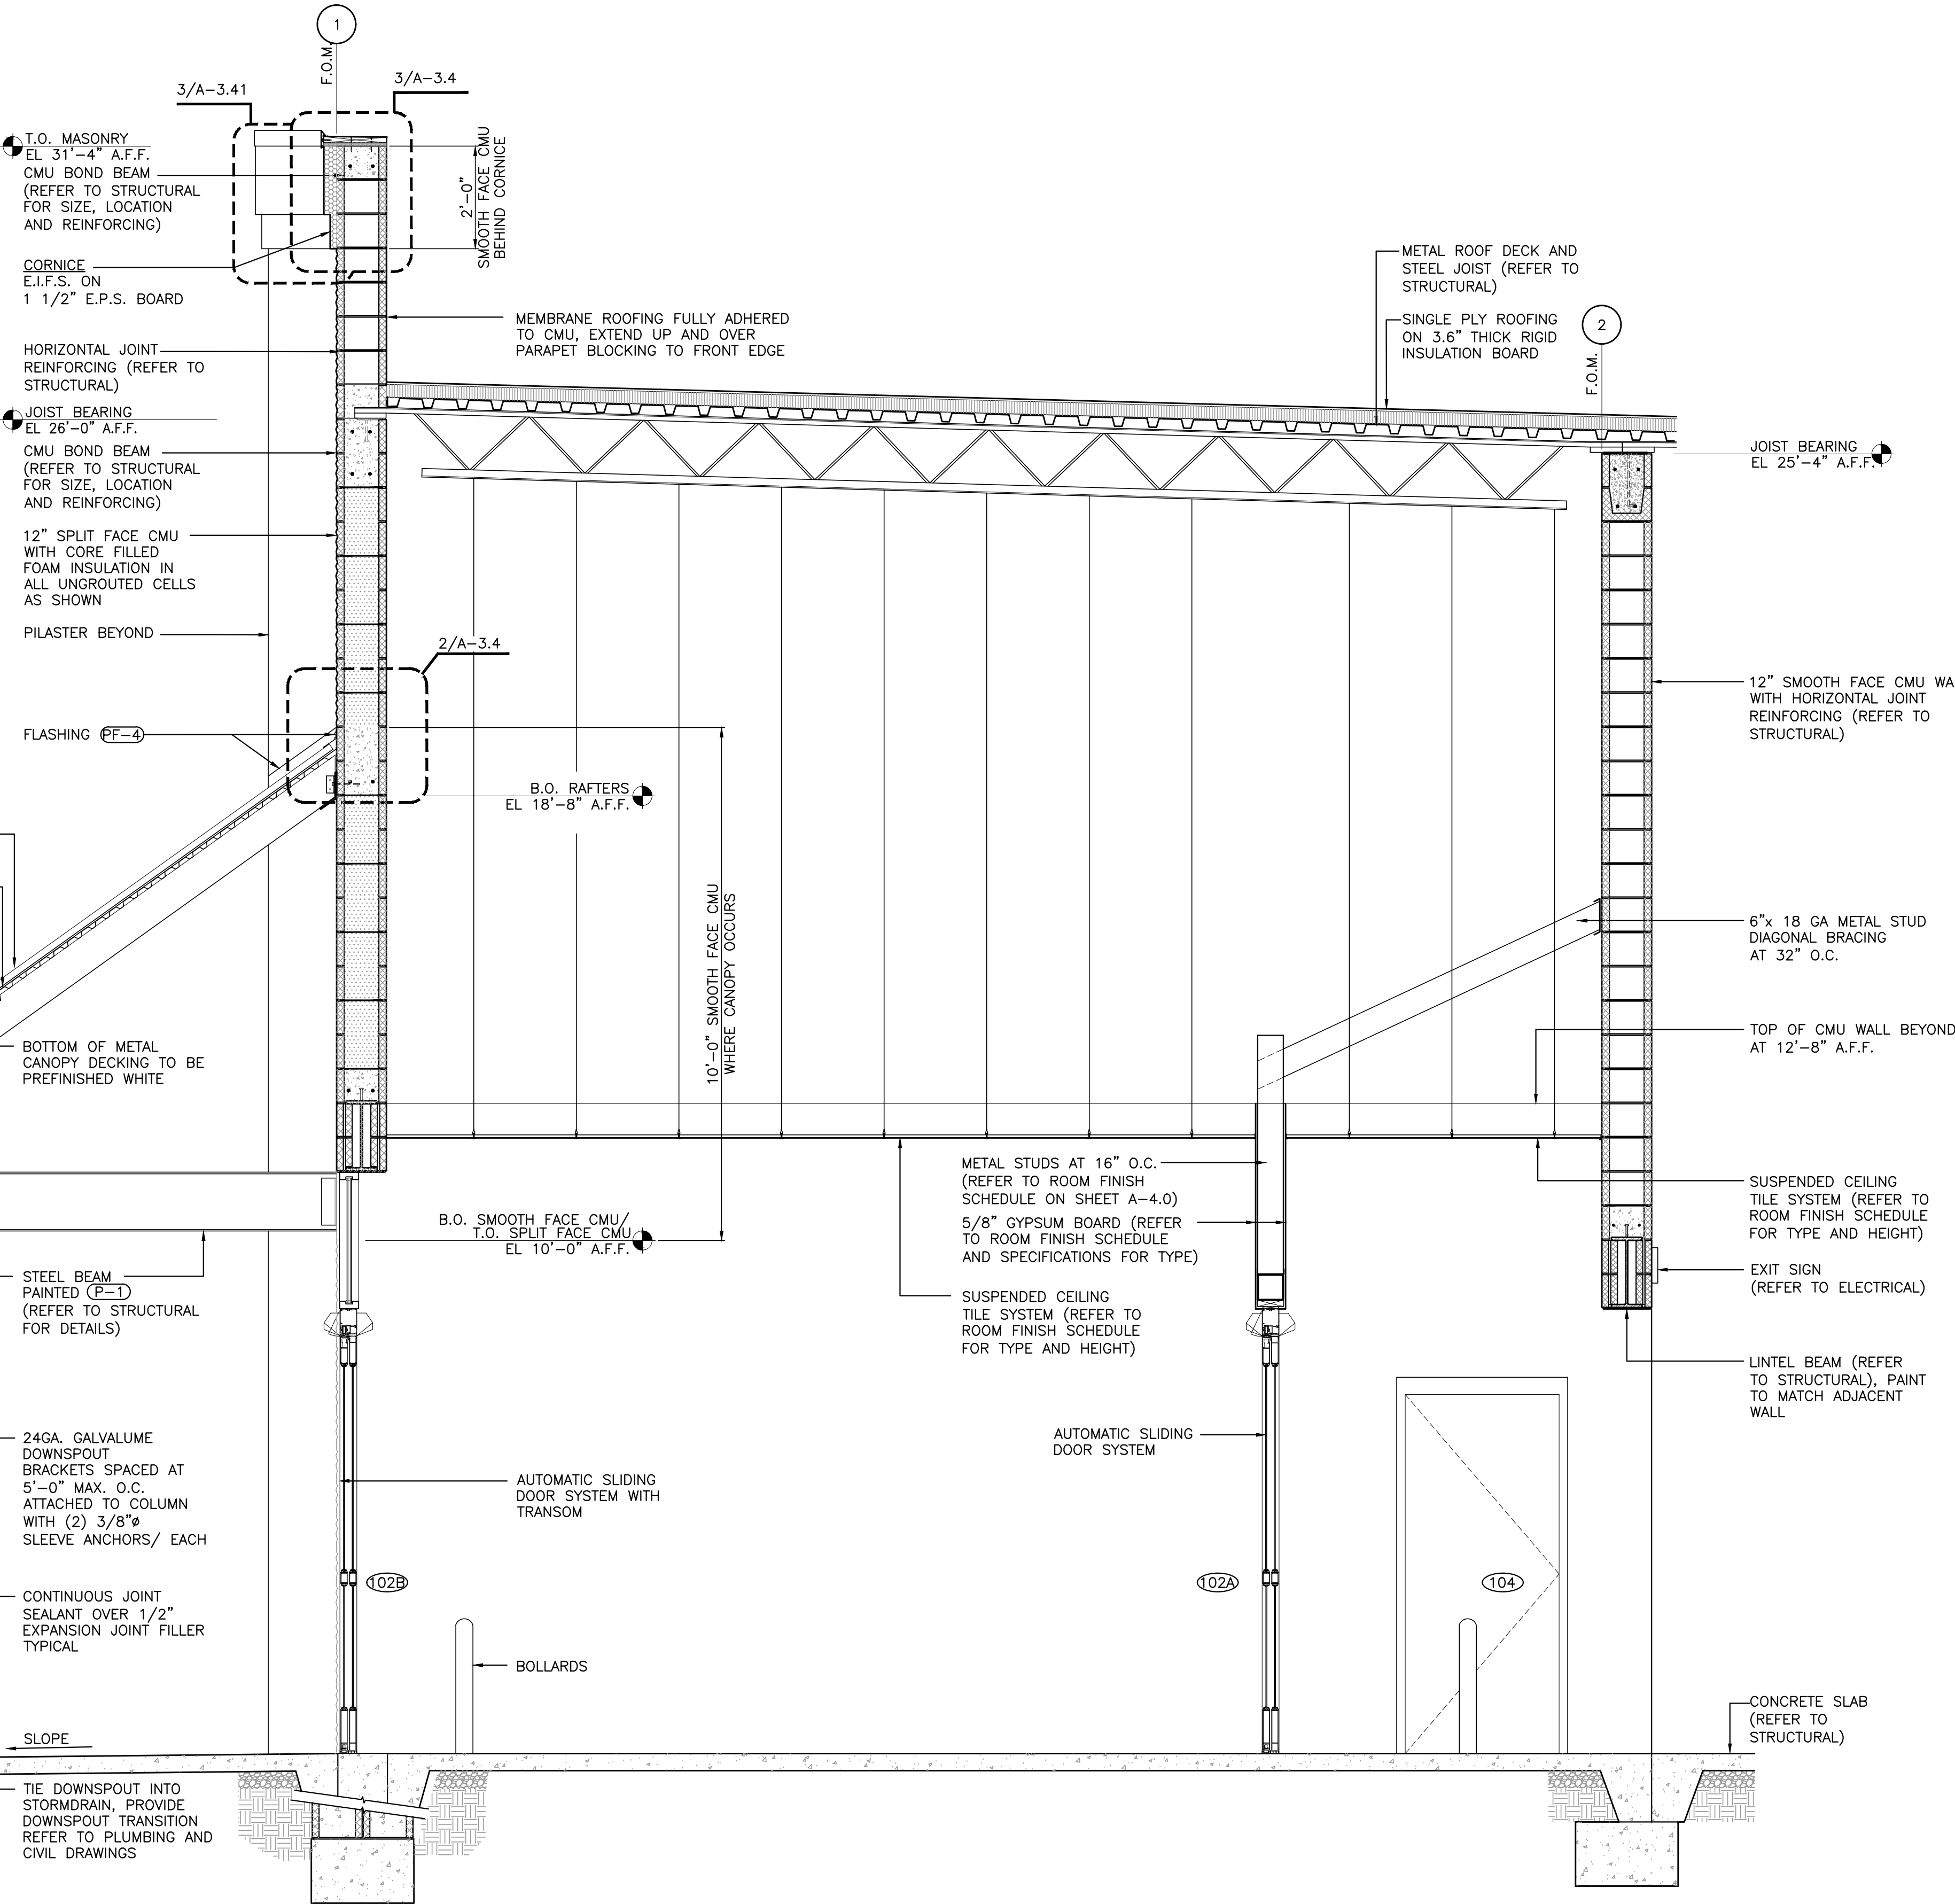

1 MAIN EXIT VESTIBULE SECTION

SCALE: 1/2"=1'-0" REFER: A-1.0, A-2.0, A-2.1

GENERAL NOTES


1. INSTALL JOINT SEALANT OVER 1/2" EXPANSION JOINT FILLER AT ALL EXTERIOR WALL/PAVEMENT JOINTS AND AT ALL CUTS AND HOLES THROUGH PAVEMENT. (REFER TO SPECIFICATIONS)
2. REFER TO STRUCTURAL FOR LOCATION OF GROUTED CELLS AT STRUCTURAL CONNECTION.
3. PAINT EXTERIOR/EXPOSED GIRDERS, JOISTS, BOTTOM OF METAL DECK, AND MISCELLANEOUS STEEL ETC. WHITE (P-6)
4. REFER TO SHEET A-2.0 FOR EXTERIOR FINISHES.
5. PARAPET MEMBRANE FLASHING SHALL BE OF SAME MATERIAL AS SINGLE-PLY ROOFING MEMBRANE.

PERRY M. PETRILLO ARCHITECTS PC
9 Park Avenue
Park Ridge, New Jersey 07656
Telephone (201) 307-6153
Facsimile (201) 307-6158

NCARB
REG. No. 44,575
NEW JERSEY
REG. No. 119
NEW YORK
Lic. No. 024375-1
PENNSYLVANIA
Lic. No. RA-05310-B
VIRGINIA
Lic. No. 0401 011655
FLORIDA
Lic. No. AR95158

LOWE'S HOME CENTERS, LLC
1000 LOWE'S BOULEVARD
MOORESVILLE, NC 28117
704.758.1000 (PH.)

THIS DRAWING IS THE PROPERTY OF LOWE'S HOME CENTERS, LLC. ANY USE OR REPRODUCTION IN WHOLE OR PART IS PROHIBITED WITHOUT THE EXPRESSED WRITTEN CONSENT OF LOWE'S HOME CENTERS, LLC. COPYRIGHT 2025-2027 ALL RIGHTS RESERVED

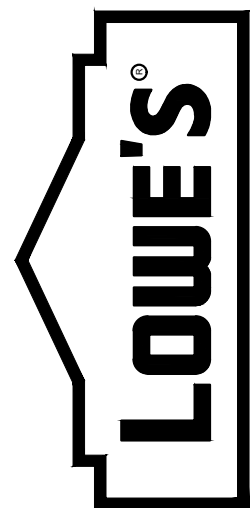



WALKWAY CANOPY SECTIONS AND DETAILS

LOWE'S OF WESTLAKE Westlake, Florida

CRITERIA	
ISSUE DATE:	02-2025
PERMIT SET	
ISSUE DATE:	
CONSTRUCTION SET	
ISSUE DATE:	04-14-2025
DRAWING NUMBER:	


A-3.41

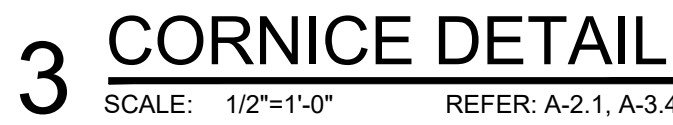

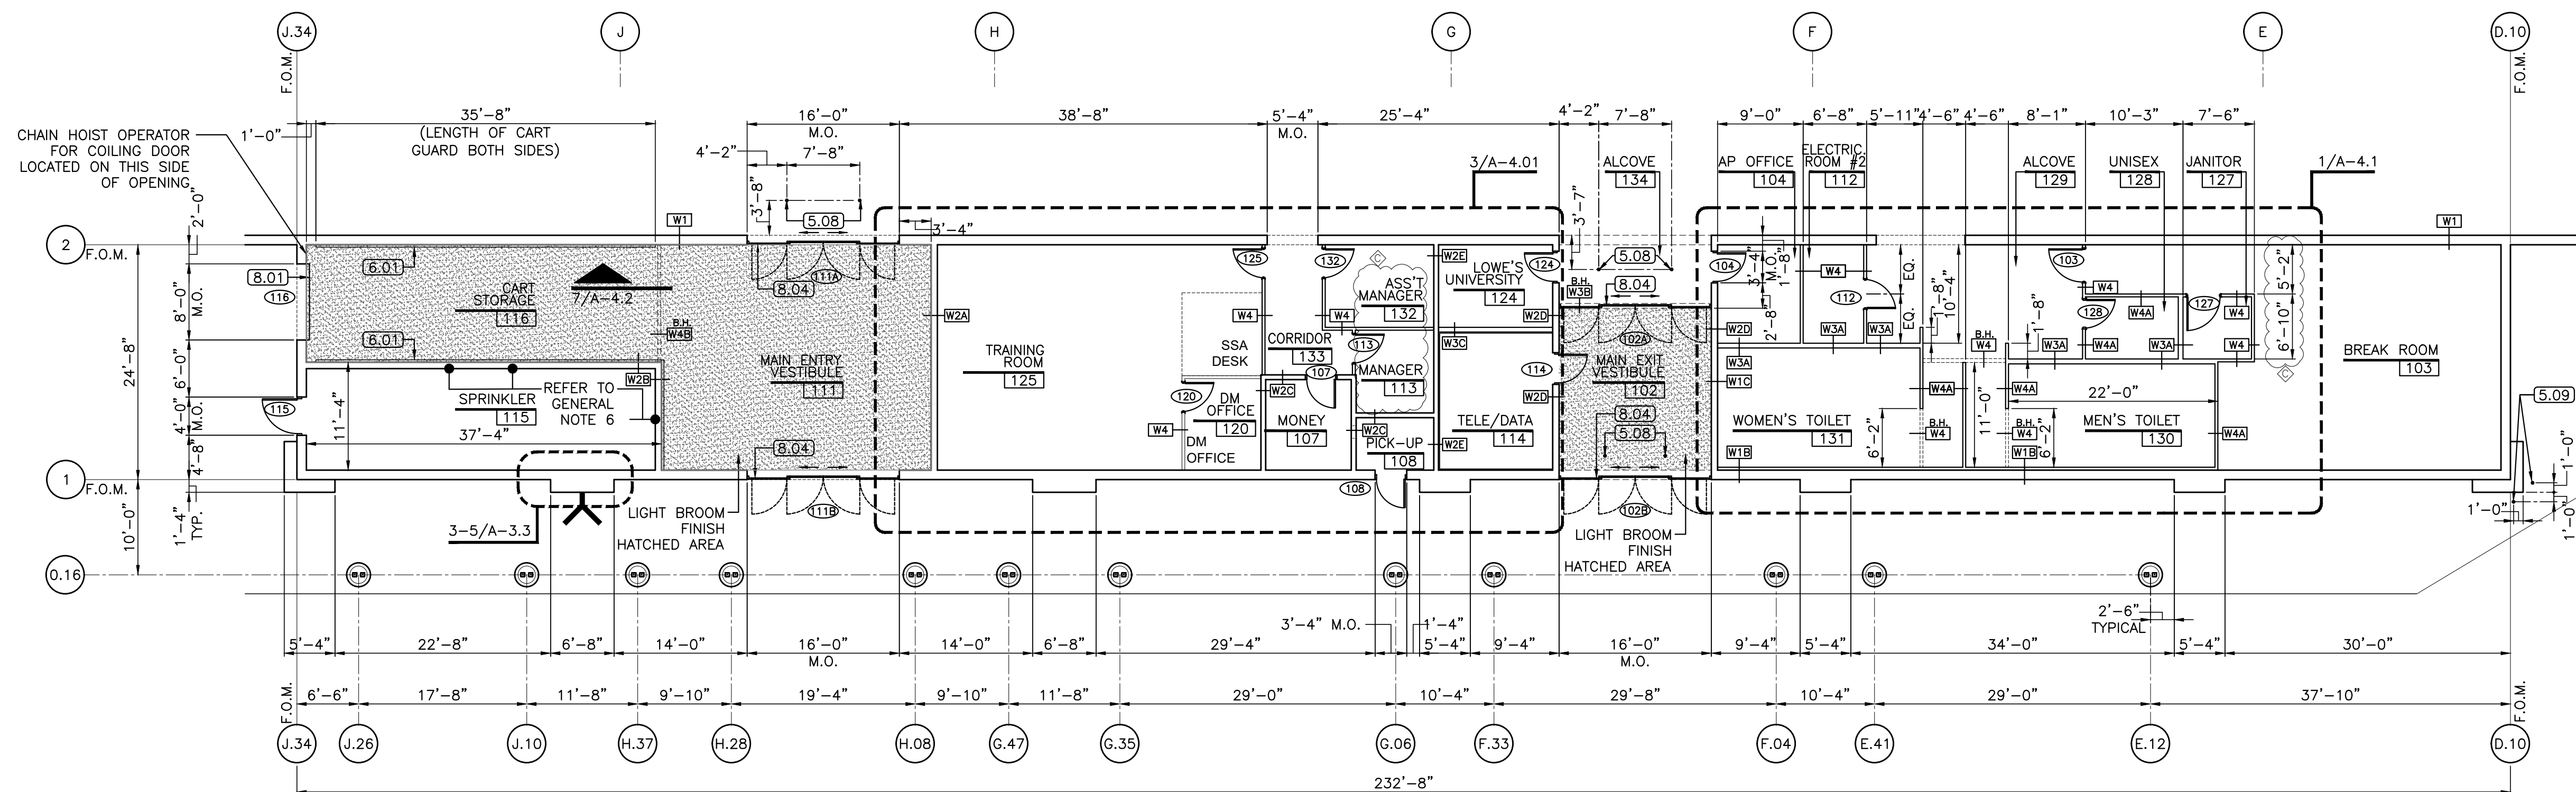[illegible]

1 ENLARGED FLOOR PLAN

SCALE: 3/32"= 1'-0" REFER: A-1.0

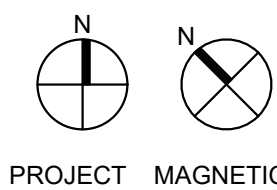

ORIGINAL	
SECOND	
FINAL	

KEYNOTES

- 1.01 SIGNAGE – FURNISHED AND INSTALLED BY OWNER (LOWE'S). REFER TO SHEETS A-3.2 AND A-3.3 FOR BLOCKING LOCATIONS. HORIZONTAL POSITION OF SIGNAGE TO BE CENTERED ON BACKGROUND ELEMENT.
- 2.01 CHAINLINK FENCE WITH BLACK VINYL COATED FABRIC (REFER TO SHEET A-7.0 AND SPECIFICATION SECTION 02822).
- 2.02 BLACK TUBE STEEL FENCE (REFER TO SHEET A-7.2 AND SPECIFICATION SECTION 02822).
- 2.03 EXPANDED METAL SECURITY MESH UP TO 10'-0" ABOVE FINISHED GRADE (REFER TO SHEETS A-7.0, A-2.0-2.01 AND A-2.11 FOR FENCE HEIGHT AND SPECIFICATION SECTION 02822).
- 2.04 CHAIN-LINK GATE (REFER TO SHEET A-7.0 FOR SIZE AND TYPE AND SPECIFICATION SECTION 02822).
- 2.05 EXTERIOR TRENCH DRAIN (REFER TO DETAIL 2/S-3.1, SHEETS P-1 AND P-3, AND SPECIFICATION SECTION 15431).
- 2.06 48" HIGH x 75' LONG GUARDRAIL/FENCE (REFER TO DETAIL 12/S-3.0).
- 2.07 FLOOR DRAIN (REFER TO SHEET P-1, P-3 AND SPECIFICATION SECTION 15431).
- 3.01 CONCRETE RETAINING WALL WITH 6" HIGH CONCRETE CURB (REFER TO SHEETS S-1.01 AND S-3.1).
- 3.02 CONCRETE SIDEWALK.
- 3.03 NOT USED.
- 3.04 CONCRETE FILLED ISLAND (REFER TO STRUCTURAL AND CIVIL PLANS).
- 3.05 CONCRETE TRANSFORMER PAD, VERIFY SIZE AND LOCATION WITH UTILITY COMPANY PRIOR TO POURING (REFER TO SHEETS A-4.01 AND S-1.0).
- 3.06 CONCRETE GENERATOR PAD, VERIFY SIZE AND LOCATION PRIOR TO POURING (REFER TO SHEETS A-4.01 AND S-1.0).
- 3.07 CONCRETE SLAB ON GRADE (REFER TO STRUCTURAL PLANS).
- 3.08 JOINT SEALANT OVER 1/2" EXPANSION JOINT FILLER (REFER TO SPECIFICATION SECTION 07920).
- 3.09 CONCRETE CONTROL JOINT (REFER TO SHEET S-3.0).
- 3.10 CONCRETE PAD AT DOORS, VERIFY SIZE PRIOR TO POURING (REFER TO SHEETS A-1.01 AND S-1.0).
- 3.11 CONCRETE PIER.


- 4.01 NOT USED
- 4.02 MASONRY CONTROL JOINT, TYPICAL (REFER TO SHEETS A-5.0 AND S-3.0).
- 4.03 SINGLE SCORED SMOOTH FACE CMU.
- 4.04 SPLIT FACE CMU.
- 4.05 SMOOTH FACE CMU.
- 4.06 BULLNOSE OR ROWLOCK CMU ACCENT BLOCK.
- 4.07 SINGLE SCORED SPLIT FACE CMU.
- 5.01 METAL DOWNSPOUTS.
- 5.02 METAL GUTTER.
- 5.03 STEEL BEAM, PAINTED.
- 5.04 ROOF ACCESS LADDER, PAINTED (REFER TO SHEET A-7.1).
- 5.05 FORKLIFT DAMAGE PREVENTION BARS-16'-0"L WITH BOTTOM AT 9'-6" A.F.F. (REFER TO SHEET A-2.21)
- 5.06 FORKLIFT DAMAGE PREVENTION BARS- 7'-0"L WITH BOTTOM AT 9'-4" A.F.F. (REFER TO SHEET A-2.21)
- 5.07 FORKLIFT DAMAGE PREVENTION BARS-16'-0"L WITH BOTTOM AT 13'-6" A.F.F. (REFER TO SHEET A-2.21)
- 5.08 PROVIDE 4"Ø PIPE BOLLARDS 2'-6" A.F.F. (REFER TO DETAIL 1/S-0.11). NUMBER AND LOCATIONS PER ARCHITECTURAL PLANS AND DOOR DETAILS.
- 5.09 PROVIDE 4"Ø PIPE BOLLARDS 4'-0" ABOVE SLAB (REFER TO DETAIL 1/S-0.11). NUMBER AND LOCATIONS PER ARCHITECTURAL PLANS AND DOOR DETAILS.
- 5.10 PROVIDE 4"Ø PIPE BOLLARDS 4'-0" ABOVE SLAB (REFER TO DETAIL 1/S-0.11) AT GAS METER. NUMBER AND LOCATION PER P-3.
- 5.11 STEEL DOWNSPOUT COVER (REFER TO DETAIL 7/A-3.1)
- 6.01 CART GUARD – P.T. 2x10 STAINED LIGHT GRAY, MOUNTED 5" A.F.F. TO BOTTOM WITH 1/2"Ø x 4" EXP. BOLTS (COUNTERSUNK) AT 36" O.C.
- 6.02 TELEPHONE BOARD – FIRE RETARDANT PLYWOOD "CLASS A" ALONG ENTIRE WALL UP TO 96" A.F.F.
- 7.01 ACRYLIC FINISH SYSTEM, BY E.I.F.S. MANUFACTURER, ON SMOOTH FACE CMU WITH FLUSH JOINTS.

- 7.02 EXTERIOR INSULATION AND FINISH SYSTEM (E.I.F.S.).
- 7.03 NOT USED.
- 7.04 PREFINISHED METAL COPING ON TOPS OF PARAPETS AND PILASTERS.
- 7.05 STANDING SEAM ARCHITECTURAL METAL ROOF PANELS.
- 7.06 CORNICE – E.I.F.S. WITH PREFINISHED METAL COPING OR FASCIA (REFER TO SHEETS A-2.1, A-3.3 AND A-3.4)
- 7.07 PREFINISHED METAL FASCIA.
- 7.08 STRUCTURAL METAL ROOF PANEL.
- 8.01 OVERHEAD DOOR. (REFER TO SHEET A-6.1).
- 8.02 HOLLOW METAL DOOR AND FRAME TYPICAL, PAINTED.
- 8.03 ALUMINUM AND GLASS STOREFRONT SYSTEM.
- 8.04 AUTO-SLIDER DOOR (REFER TO SHEET A-6.1).
- 9.01 UNOBSTRUCTED PATH, AS DIMENSIONED (REFER TO GENERAL NOTES).
- 9.02 12" HIGH LETTERS PAINTED WHITE.
- 10.01 ALUMINUM CANOPY 22'-0" x 3'-0" MOUNT AT 14'-8" A.F.F. (REFER TO SPECIFICATION SECTION 10530)
- 10.02 ALUMINUM CANOPY 5'-0" x 3'-0" MOUNT AT 8'-0" A.F.F. (REFER TO SPECIFICATION SECTION 10530)
- 10.03 ALUMINUM CANOPY 13'-0" x 3'-0" MOUNT AT 10'-8" A.F.F. (REFER TO SPECIFICATION SECTION 10530)
- 11.01 TRASH COMPACTOR – FURNISHED AND INSTALLED BY OWNER (LOWE'S).
- 11.02 DOCK LEVELER – EDGE-OF-DOCK MOUNTED (REFER TO SPECIFICATION SECTION 11160).
- 11.03 DOCK LEVELER – PIT-MOUNTED (REFER TO SHEET A-3.1 AND SPECIFICATION SECTION 11160).
- 11.04 DOCK SHELTER (REFER TO SHEET A-3.1 AND SPECIFICATION SECTION 11160)
- 11.05 VEHICLE RESTRAINT MODEL SL80 BY SERCO® (REFER TO SHEETS A-3.1 AND E-6.05 AND SPECS).
- 13.01 SHADE STRUCTURE – CORRUGATED METAL AND FIBERGLASS ROOF PANELS OVER STRUCTURAL TUBING SYSTEM (REFER TO SPECIFICATION SECTION 13123).

- 13.02 RAIN BARRIER-STANDING SEAM METAL PANELS PROVIDED AND INSTALLED BY SHADE STRUCTURE MFR.
- 13.03 RETRACTABLE SHADE FABRIC SYSTEM (REFER TO SPECIFICATION SECTION 13015).
- 13.04 RAIN SKIRT – STANDING SEAM METAL PANELS TO MATCH FRONT STANDING SEAM COLOR.


GENERAL NOTES

1. DIMENSIONS FOR OFFICE AREA ARE TO FACE OF STUD OR BLOCK.
2. REFER TO A-4.1 FOR ADDITIONAL DIMENSIONS IN TOILET ROOMS.
3. B.H. REFERS TO BULKHEAD ABOVE OPENING.
4. LS = LOCK SIDE.
5. N/A (NOT APPLICABLE)
6. PERMANENTLY IDENTIFY WITH SIGNS OR STENCILING IN THE CONCEALED SPACE FIRE RATED WALLS. INCLUDE LETTERING NOT LESS THAN 3 INCHES IN HEIGHT WITH A MINIMUM 3/8-INCH STROKE IN A CONTRASTING COLOR INCORPORATING THE SUGGESTED WORDING, "2 HOUR FIRE RATED WALL- PROTECT ALL OPENINGS " OR OTHER WORDING. THE SIGNS BE LOCATED 15 FEET OF THE END OF EACH WALL AND AT INTERVALS NOT EXCEEDING 30 FEET MEASURED HORIZONTALLY ALONG THE WALL OR PARTITION. (● SUGGESTED LOCATIONS)

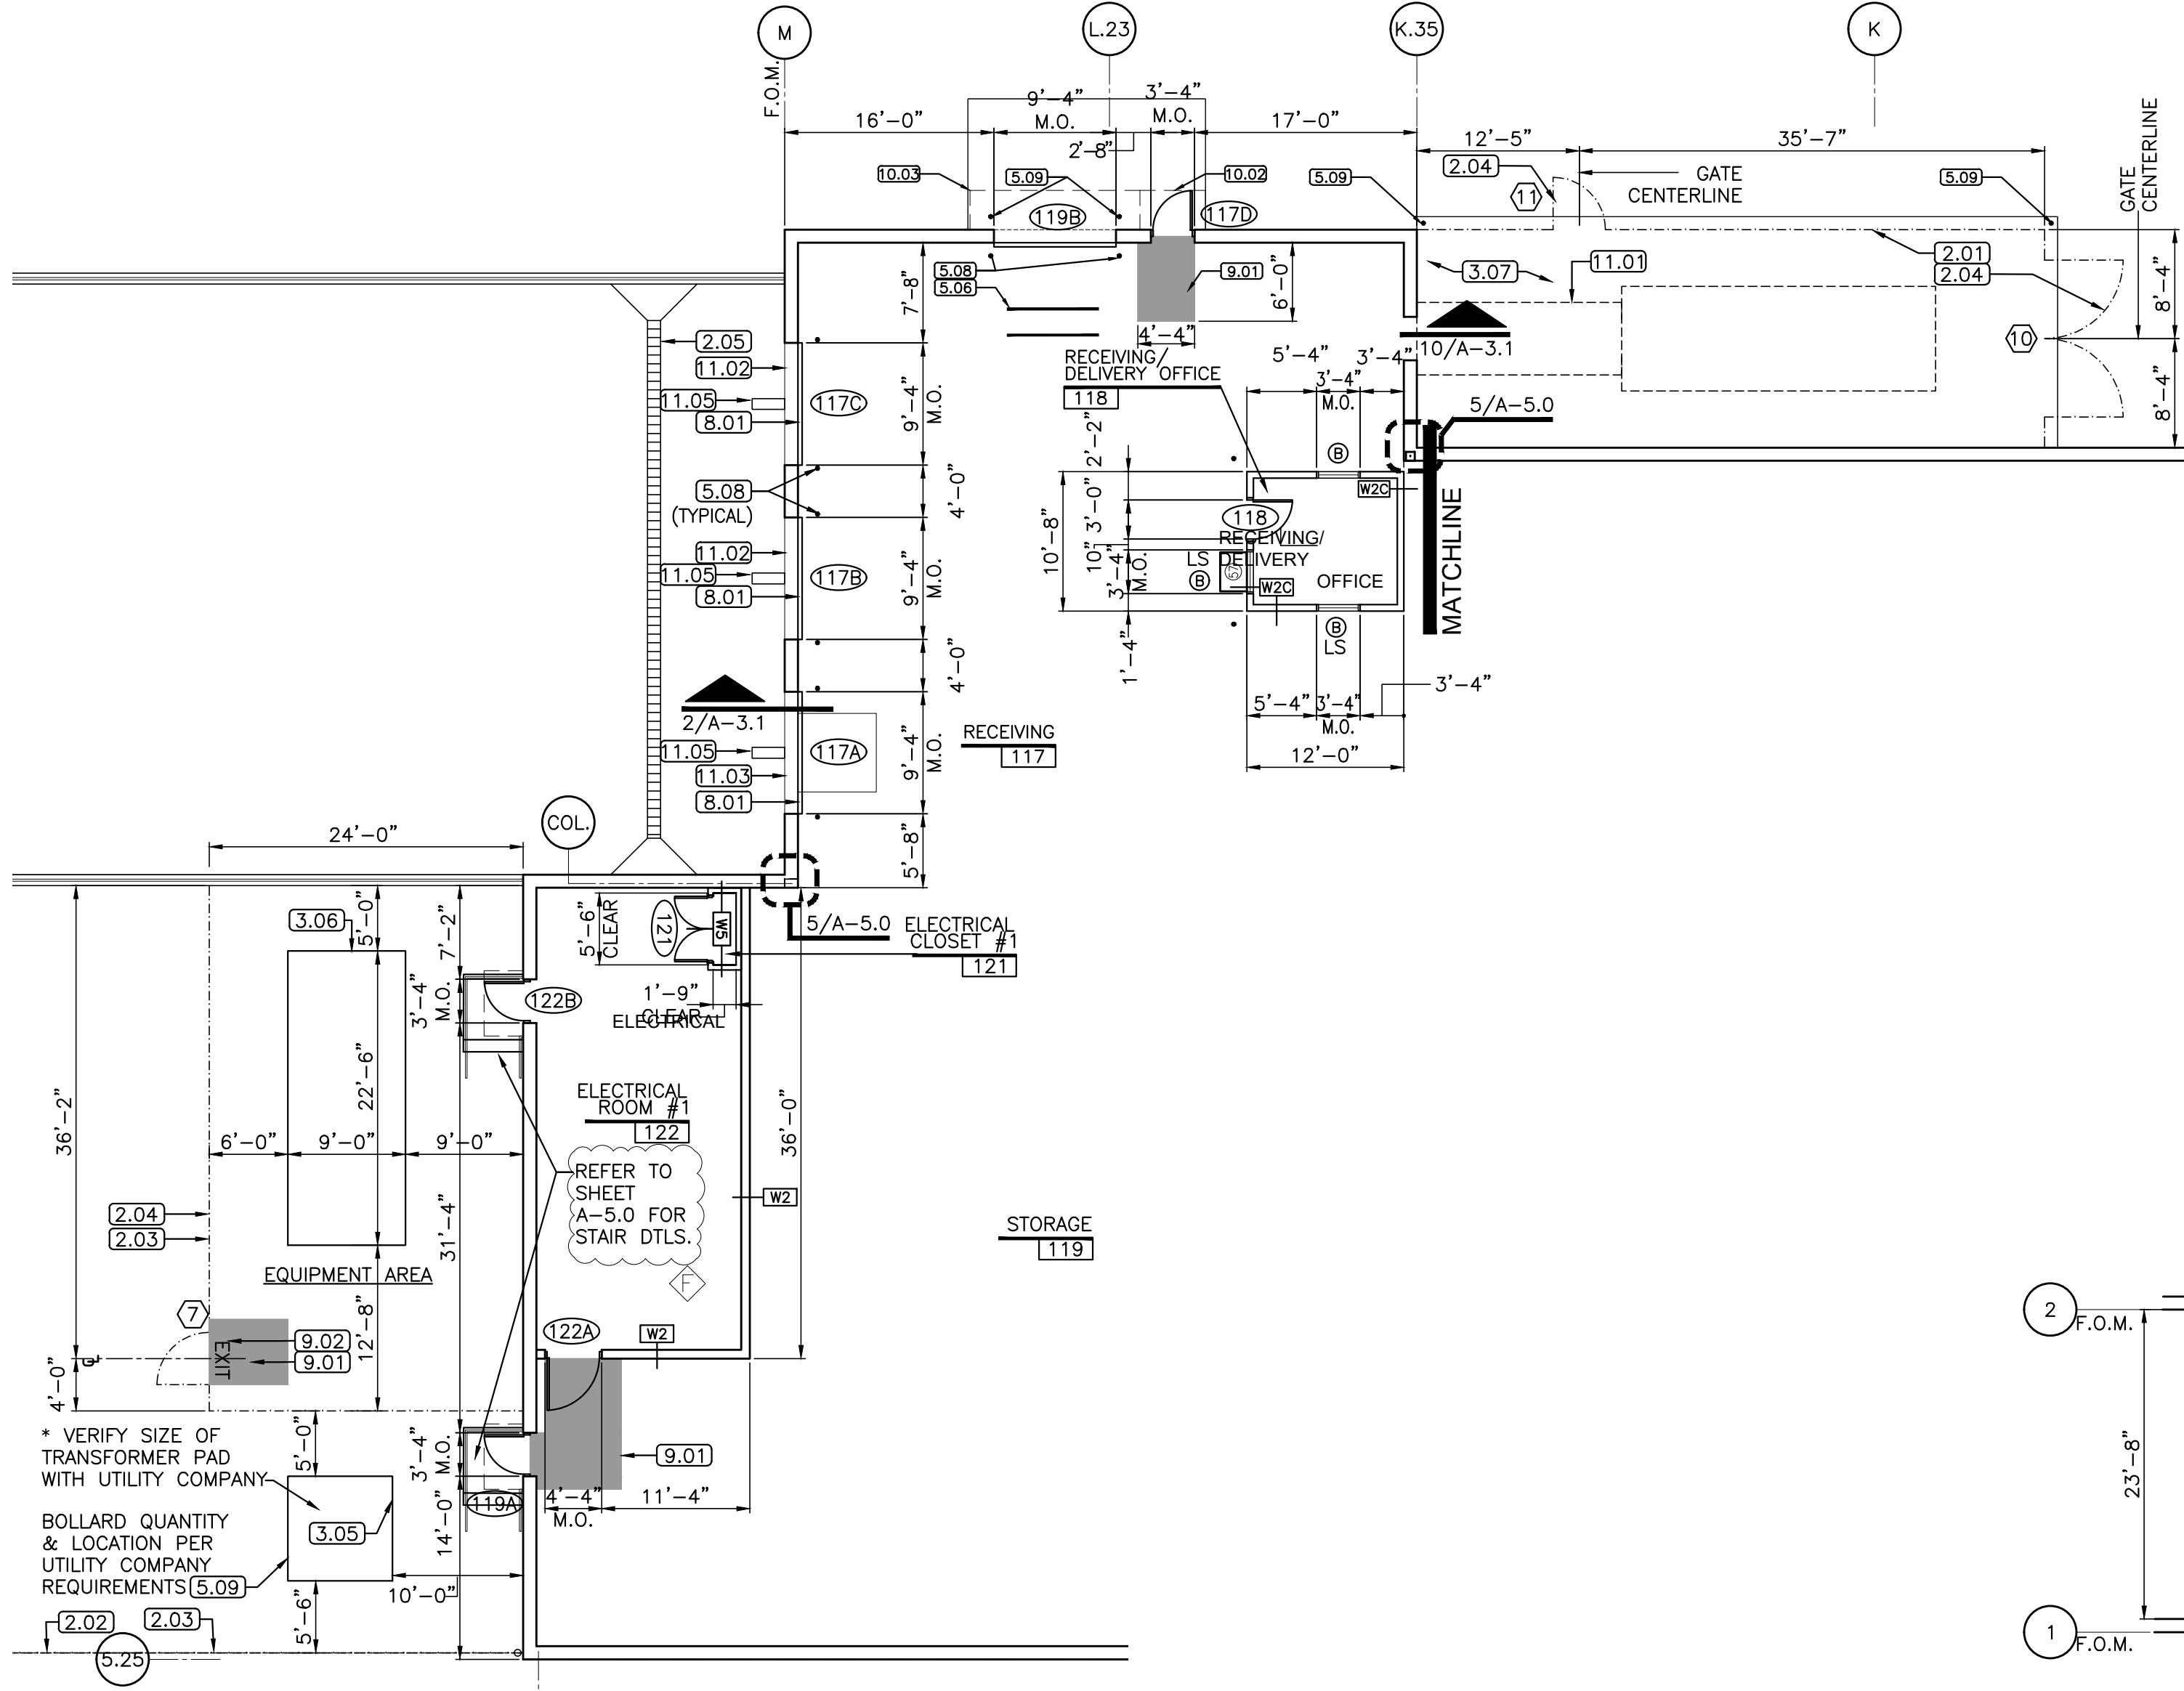


1 TRUCKWELL/RECIEVING AREA ENLARGED FLOOR PLAN

SCALE: 3/32"= 1'-0" REFER: A-1.0

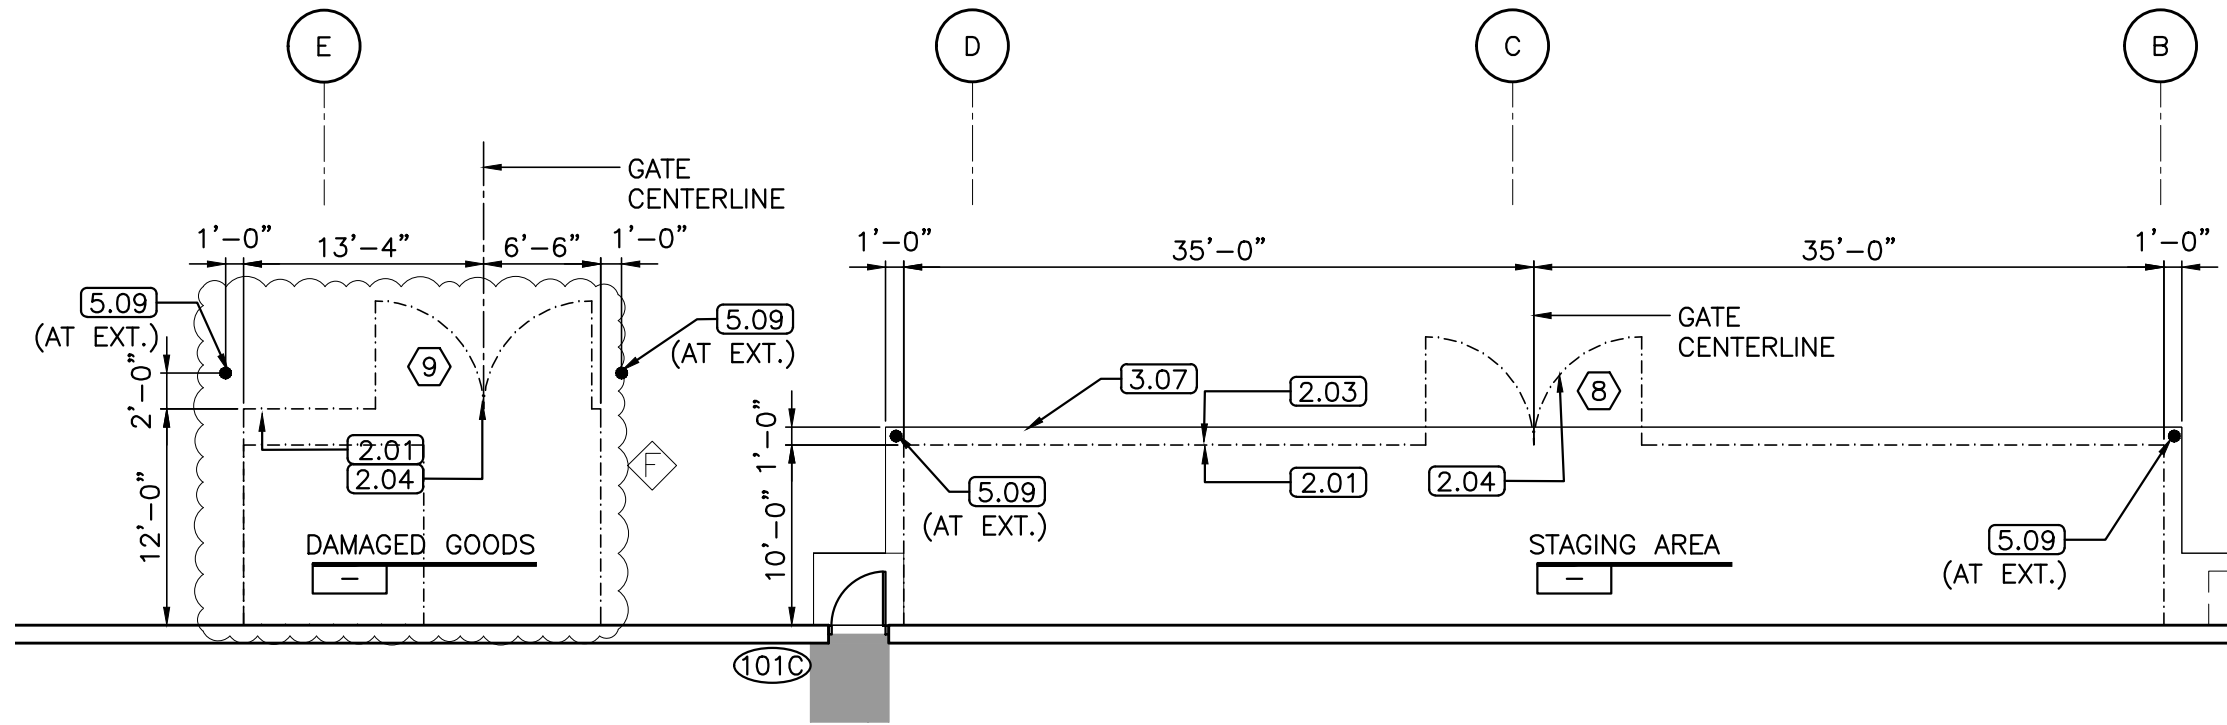


2 STAGING AREA ENLARGED FLOOR PLAN

SCALE: 3/32"= 1'-0" REFER: A-1.0

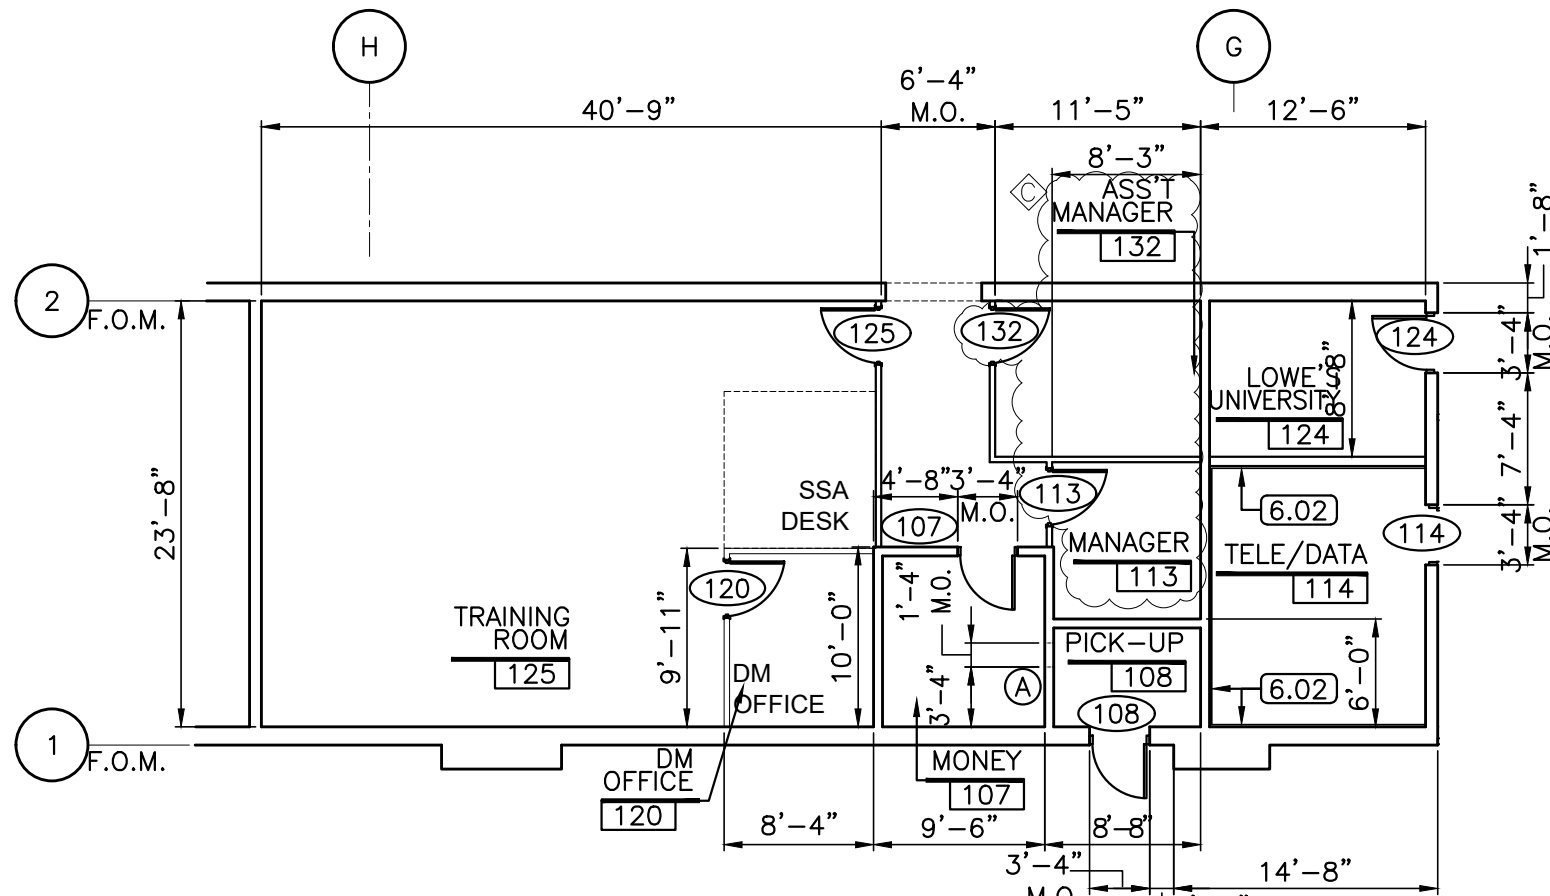


3 ENLARGED FLOOR PLAN

SCALE: 3/32"= 1'-0" REFER: A-4.0

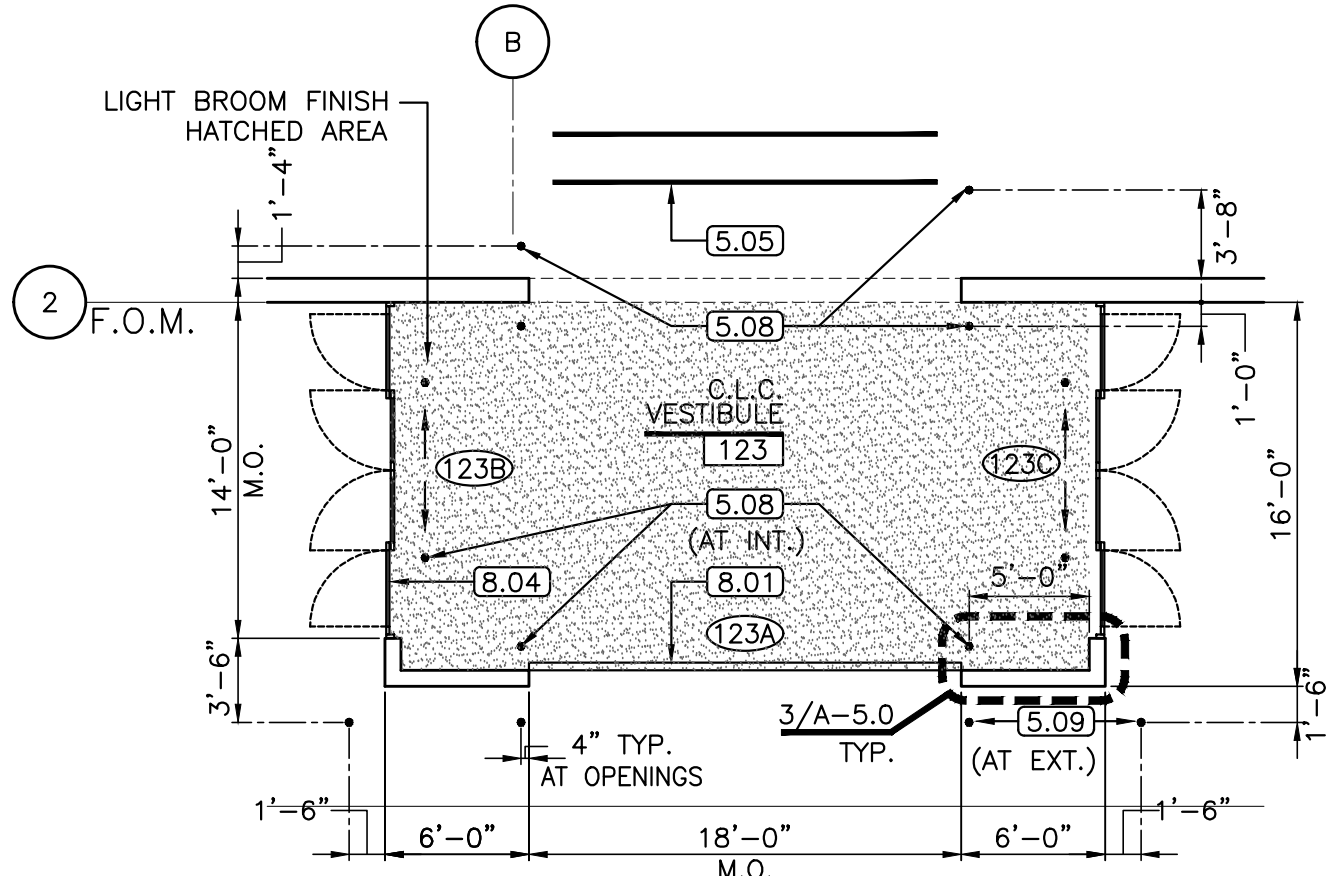

4 ENLARGED VESTIBULE PLAN

SCALE: 1/8"= 1'-0" REFER: A-1.0

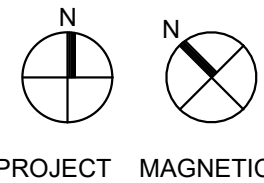


PROJECT MAGNETIC

REVISIONS	
PRE-BID SET	POST-BID SET
DATE	DESCRIPTION
07.24.25	Criteria Updates
09.23.25	Civil Coordination

PROJECT:	NEW JERSEY
CLIENT:	NEW JERSEY
DESIGNER:	NEW JERSEY
DATE:	09/23/25
PROJECT:	PENNSYLVANIA
CLIENT:	PENNSYLVANIA
DESIGNER:	PENNSYLVANIA
DATE:	09/23/25


PERRY M. PETERLO ARCHITECTS PC

9 Park Avenue
Park Ridge, New Jersey 07656
Telephone (201) 307-6153
Facsimile (201) 307-6158

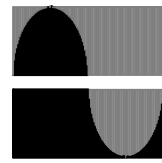

LOWE'S HOME CENTERS, LLC
1000 LOWE'S BOULEVARD
MOORESVILLE, NC 28117
704.758.1000 (PH.)

THIS DRAWING IS THE PROPERTY OF LOWE'S HOME CENTERS, LLC. ANY USE OR REPRODUCTION IN WHOLE OR PART IS PROHIBITED WITHOUT THE EXPRESSED WRITTEN CONSENT OF LOWE'S HOME CENTERS, LLC. COPYRIGHT 2025-2027 ALL RIGHTS RESERVED.

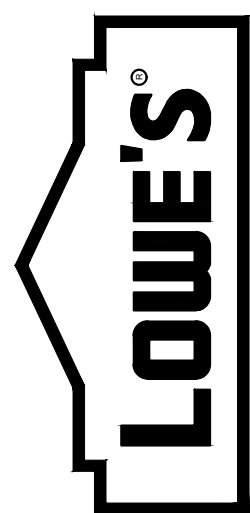

ENLARGED PLANS

LOWE'S OF
WESTLAKE
Westlake, Florida


CRITERIA	02-2025
ISSUE DATE:	02-2025
PERMIT SET	08-22-2025
ISSUE DATE:	08-22-2025

CONSTRUCTION SET	04-14-2025
ISSUE DATE:	04-14-2025

DRAWING NUMBER:


A-4.01

ORIGINAL
SECOND
FINAL

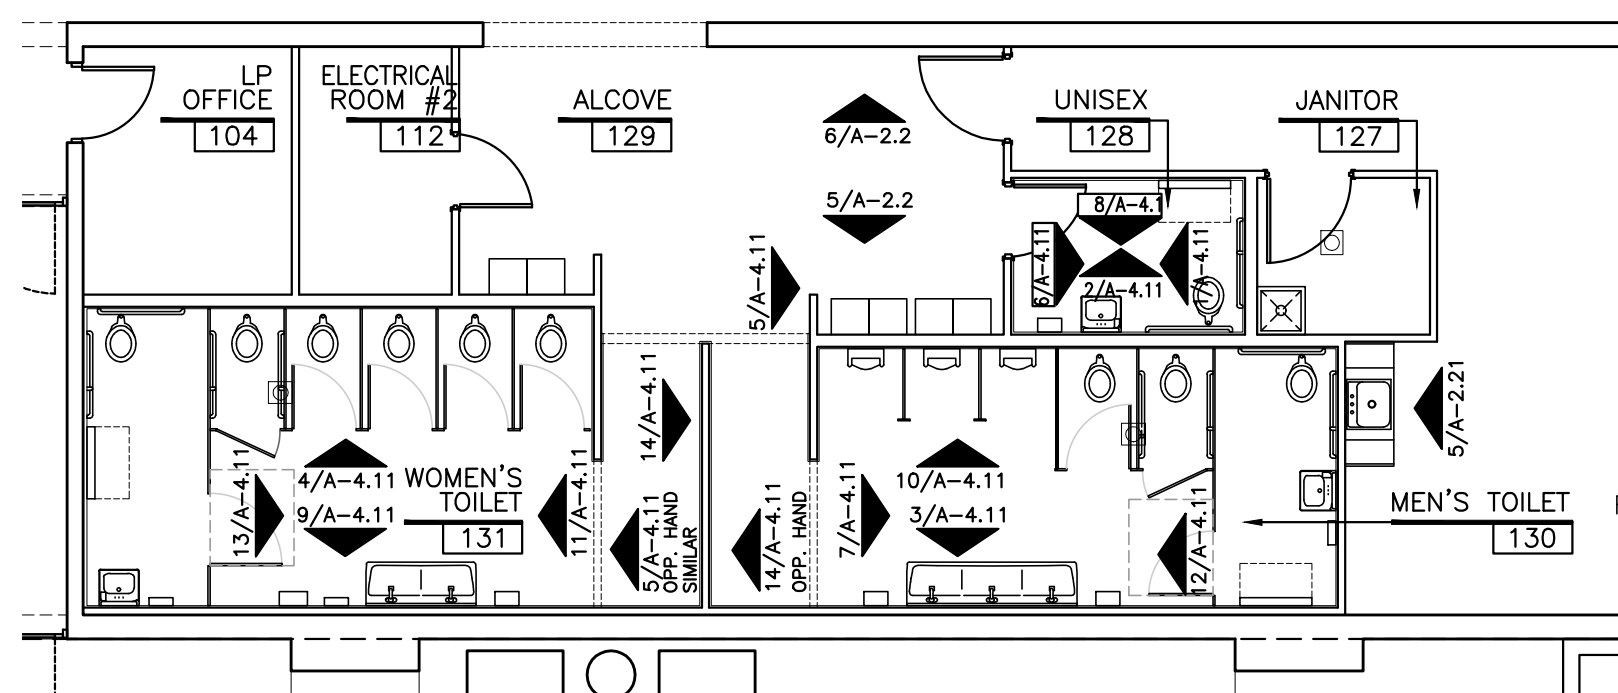


KEY PLAN
SCALE: N.T.S.

14 TOILET ELEVATION
SCALE: 3/8"=1'-0" REFER: A-4.1

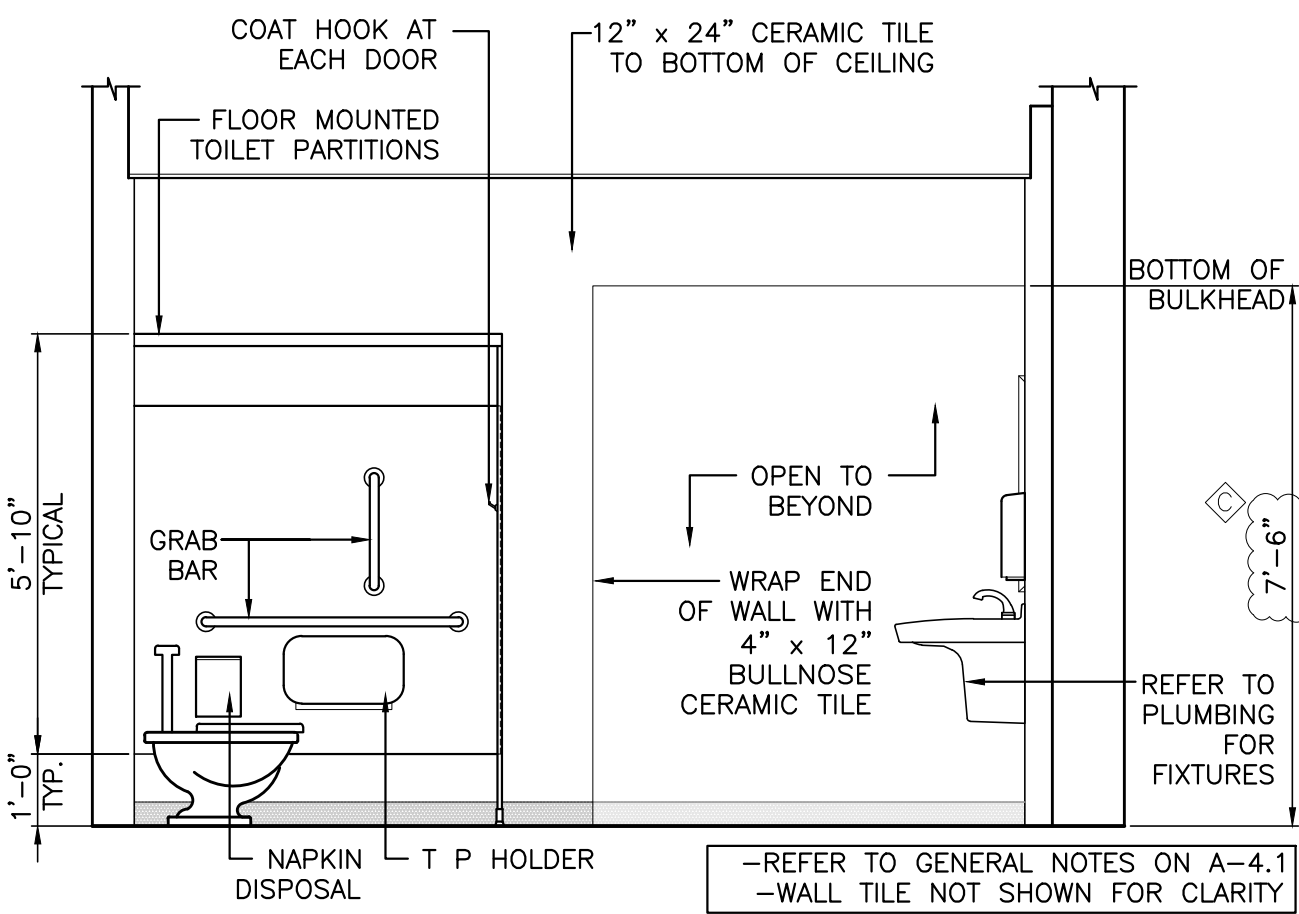


13 WOMEN'S TOILET ELEVATION
SCALE: 3/8"=1'-0" REFER: A-4.1

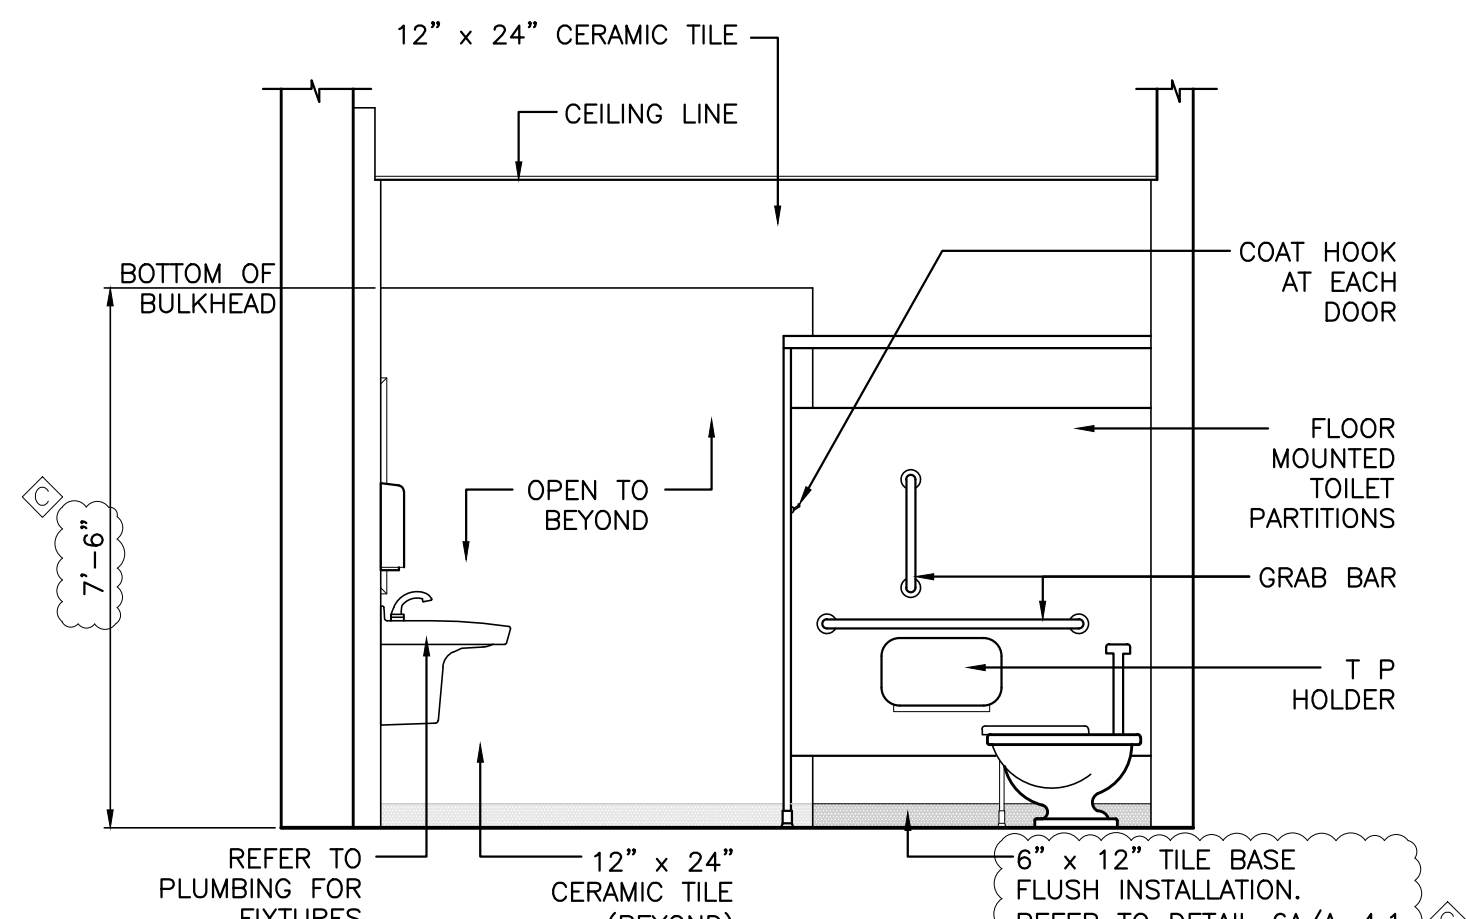


12 MEN'S TOILET ELEVATION
SCALE: 3/8"=1'-0" REFER: A-4.1


11 WOMEN'S TOILET ELEVATION
SCALE: 3/8"=1'-0" REFER: A-4.1

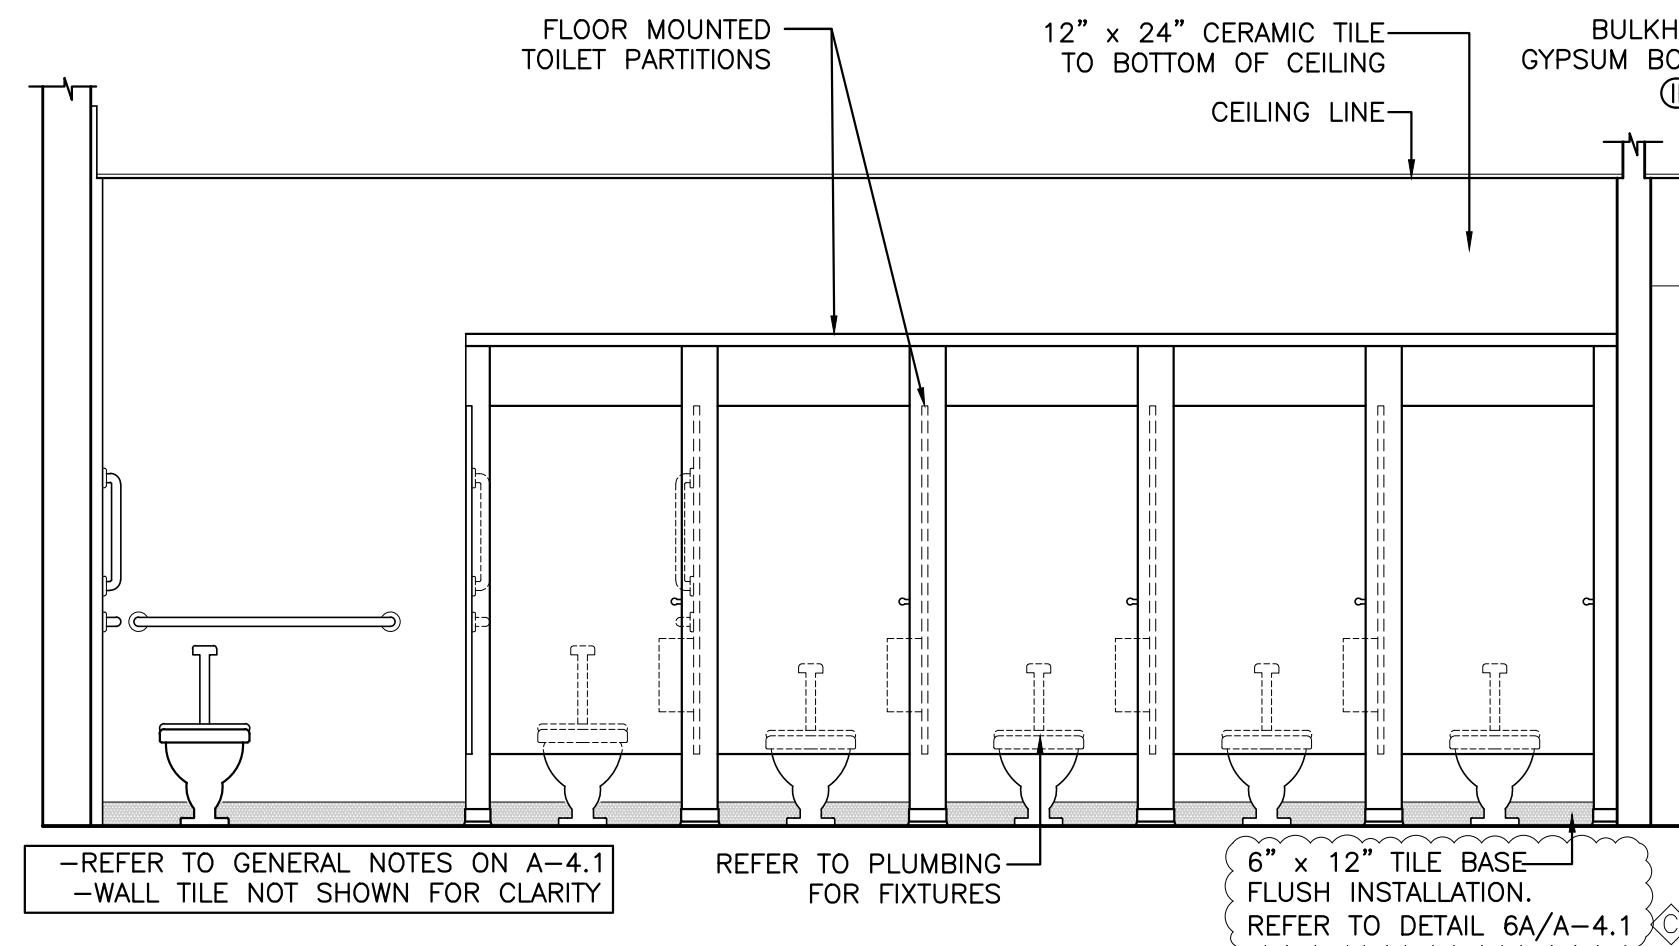

4 WOMEN'S TOILET ELEVATION
SCALE: 3/8"=1'-0" REFER: A-4.1

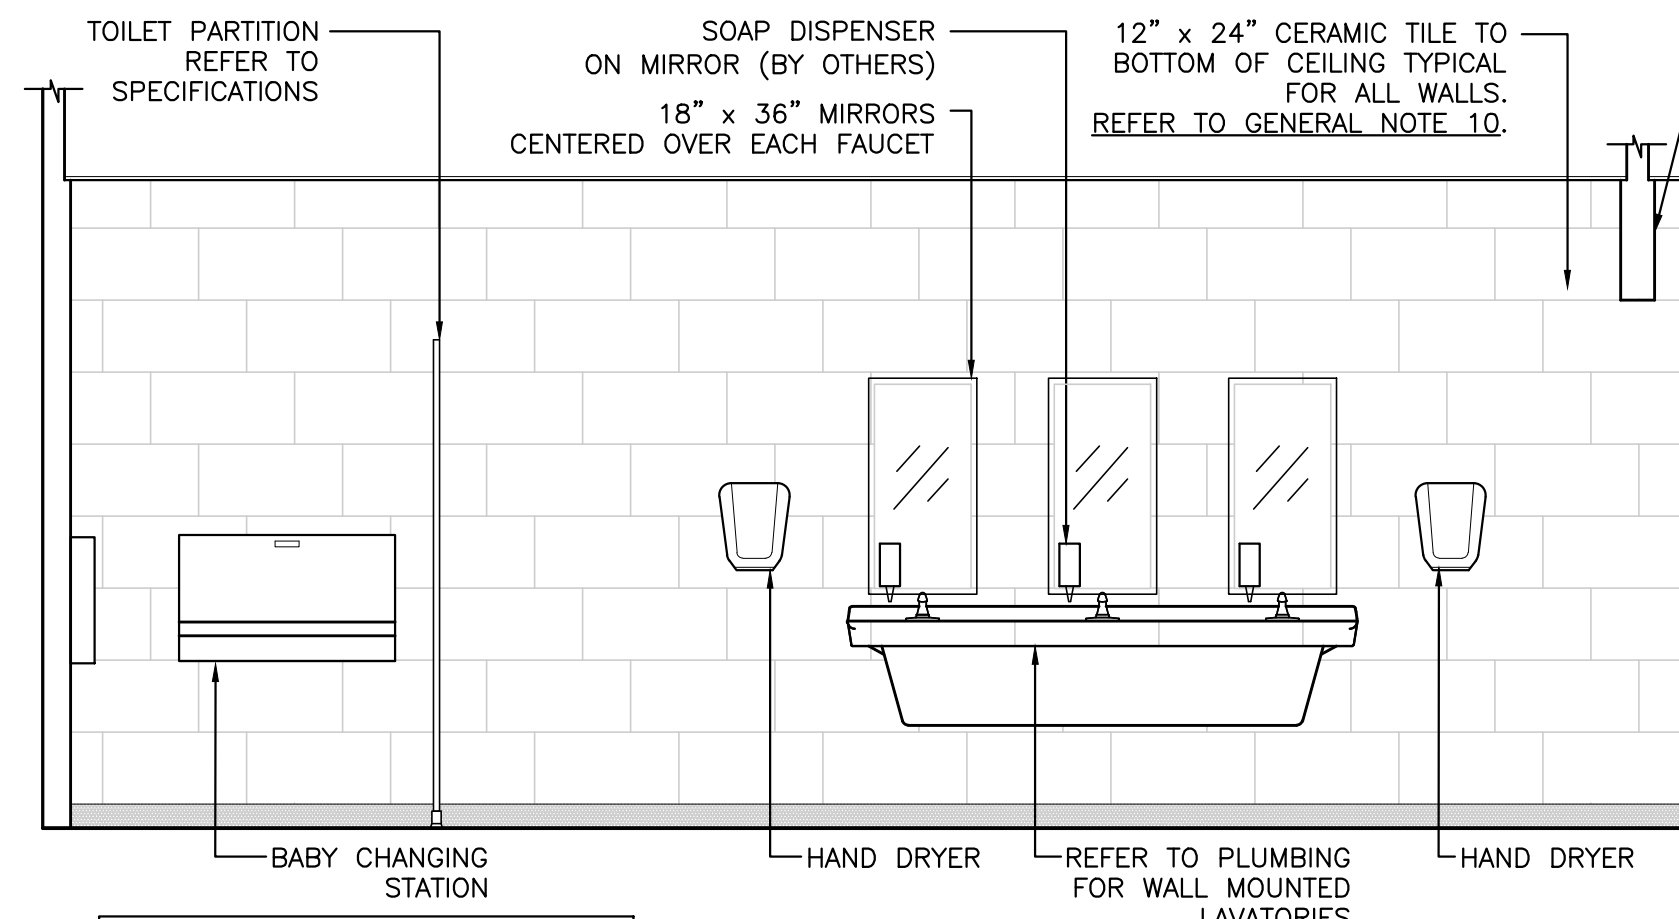


3 MEN'S TOILET ELEVATION
SCALE: 3/8"=1'-0" REFER: A-4.1

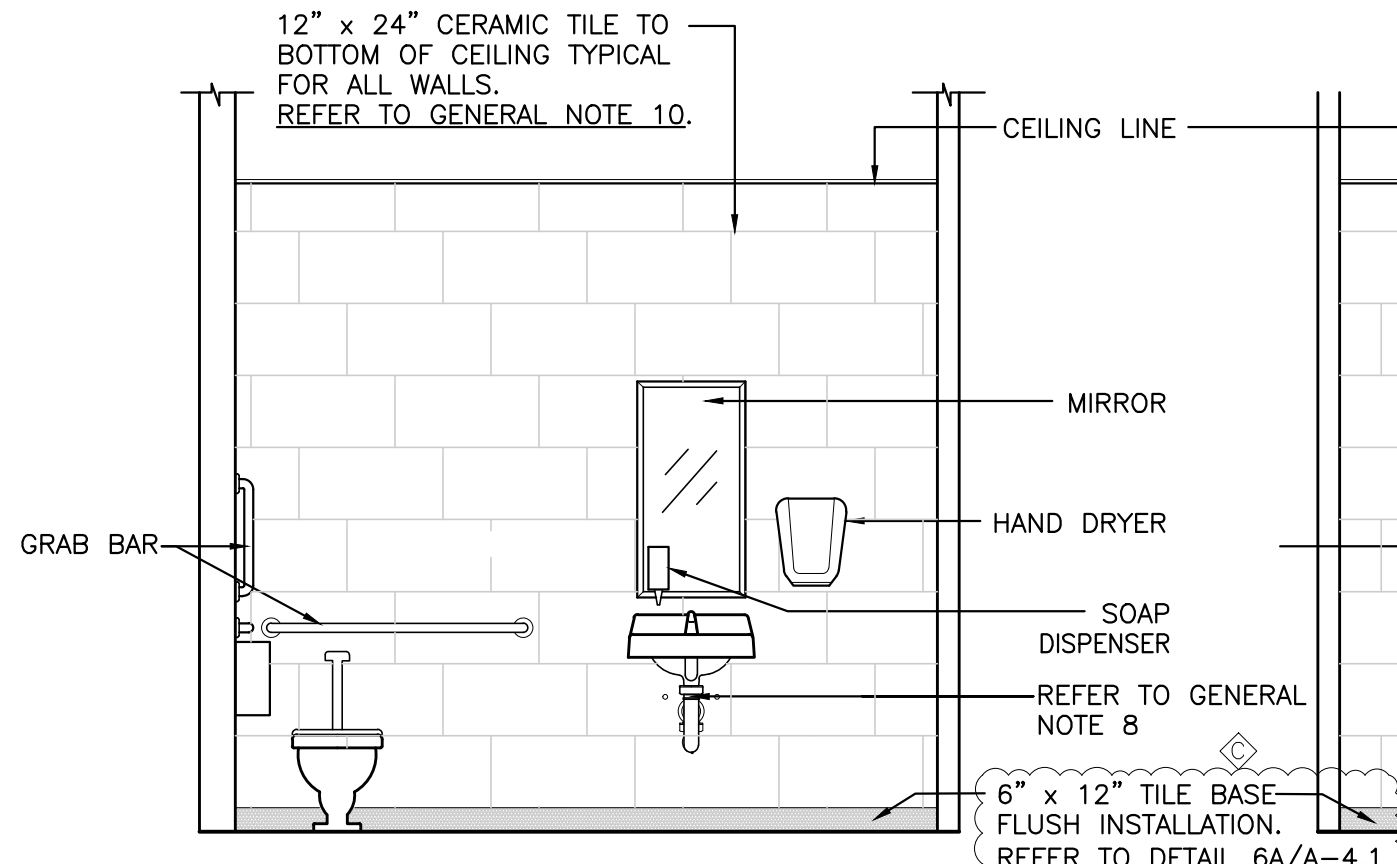


8 UNISEX TOILET ELEVATION
SCALE: 3/8"=1'-0" REFER: A-4.1

7 MEN'S TOILET ELEVATION
SCALE: 3/8"=1'-0" REFER: A-4.1

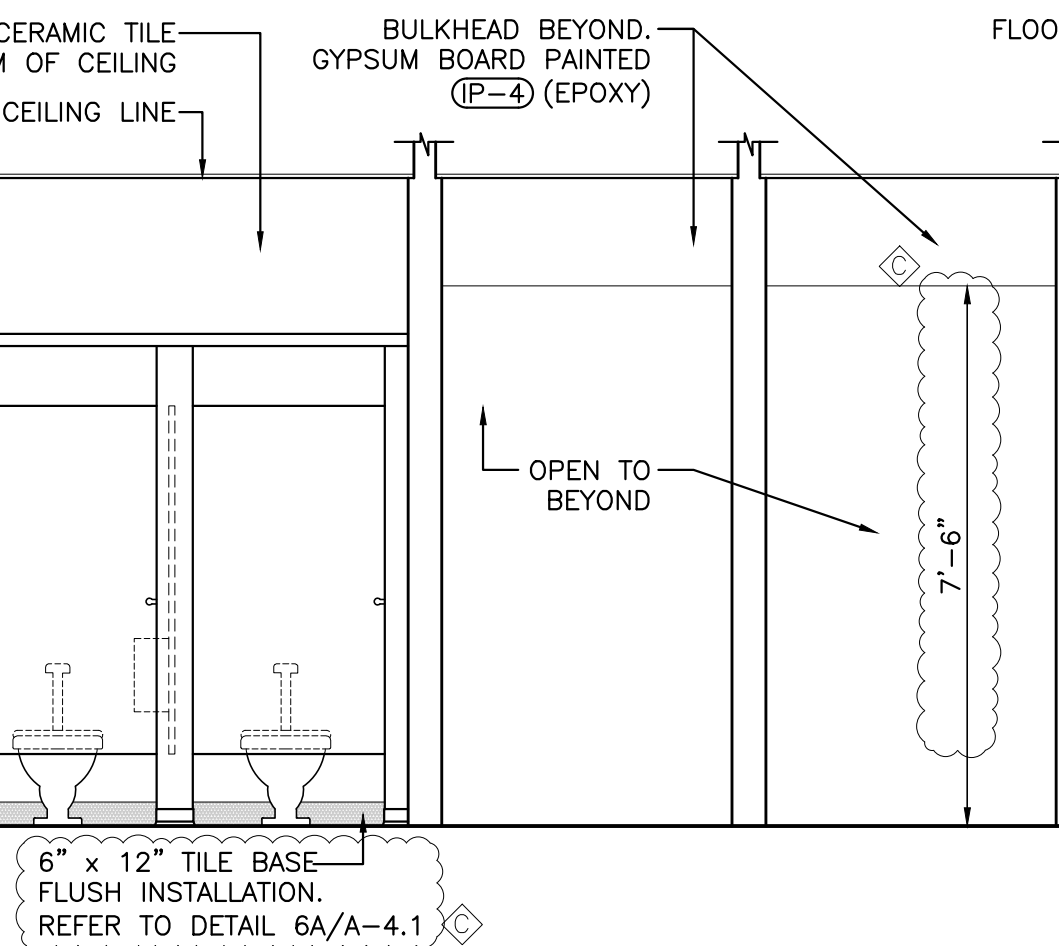


6 UNISEX TOILET ELEVATION
SCALE: 3/8"=1'-0" REFER: A-4.1


5 TOILET ELEVATION
SCALE: 3/8"=1'-0" REFER: A-4.1

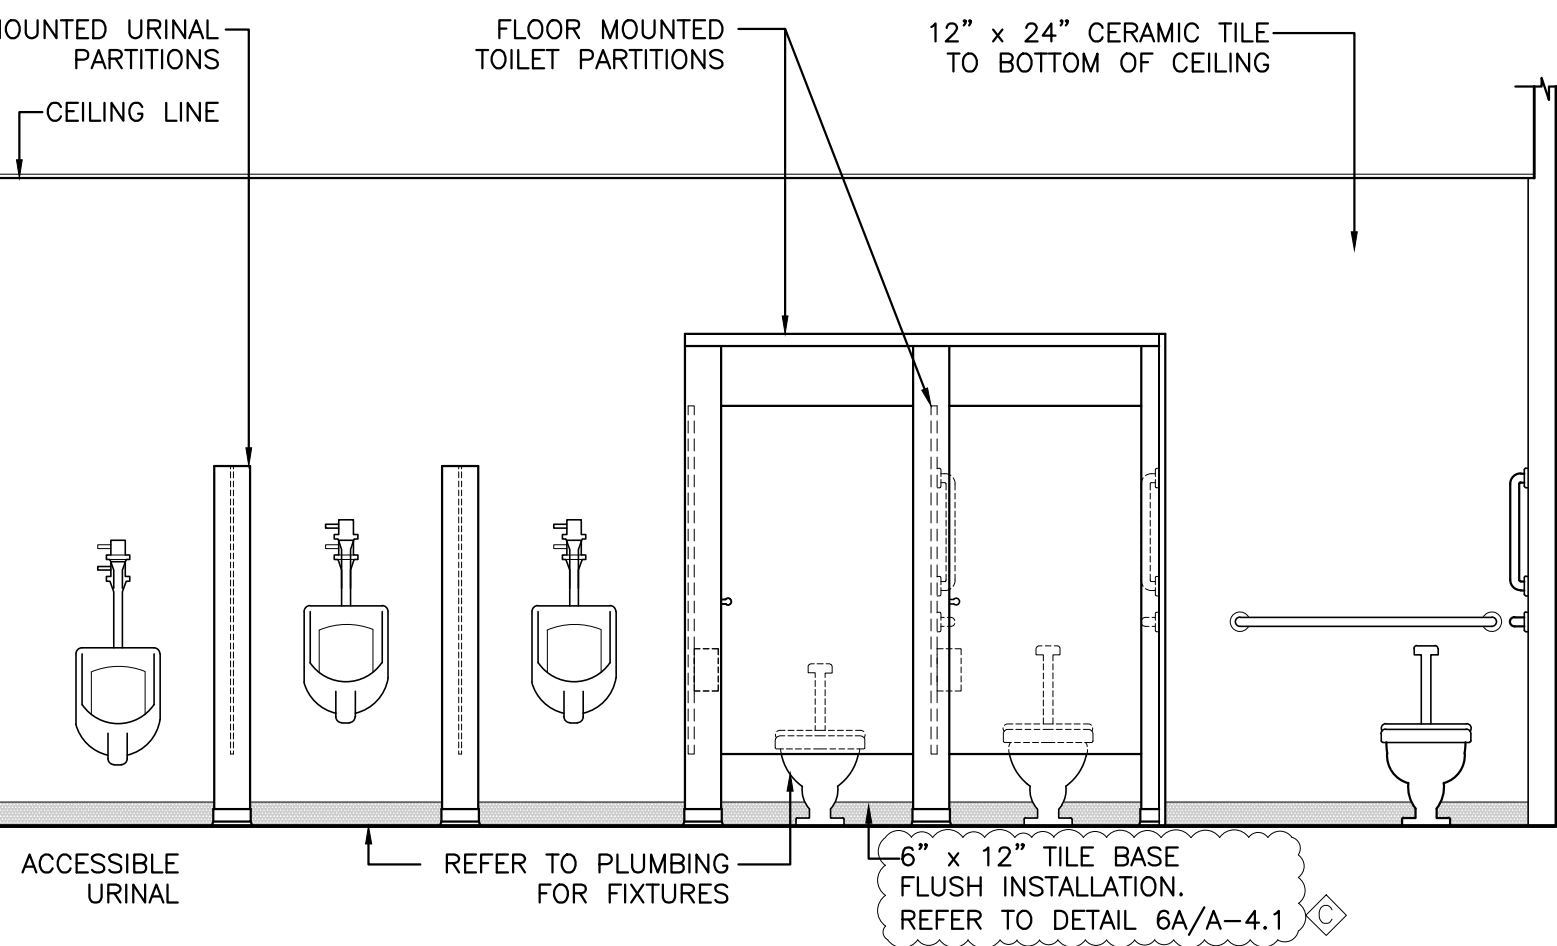

10 MEN'S TOILET ELEVATION
SCALE: 3/8"=1'-0" REFER: A-4.1

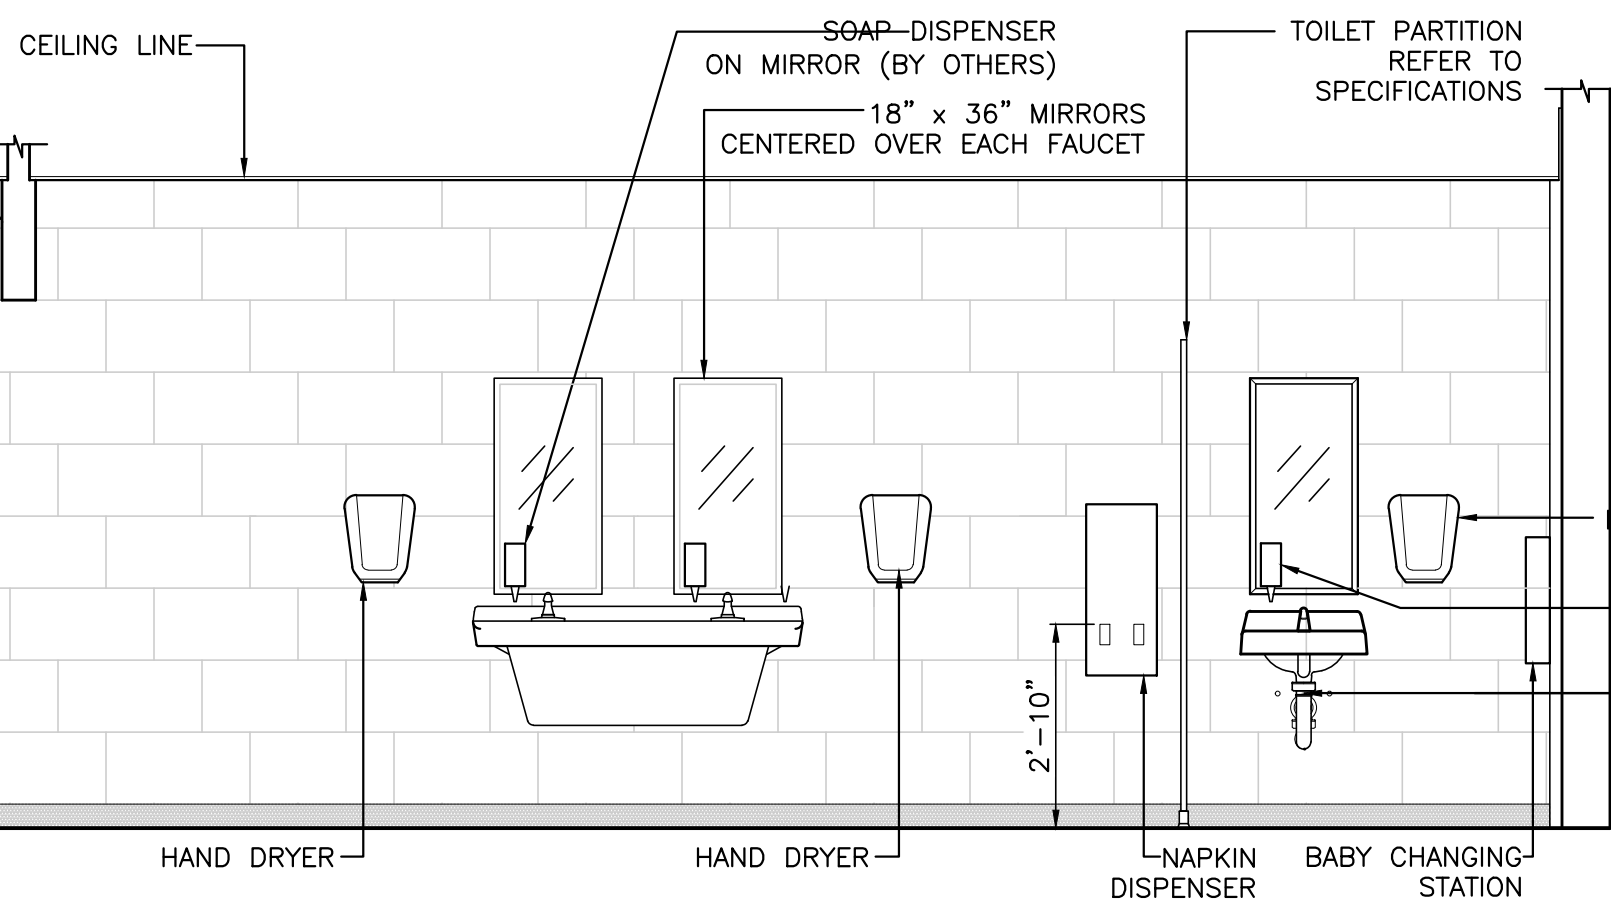

9 WOMEN'S TOILET ELEVATION
SCALE: 3/8"=1'-0" REFER: A-4.1

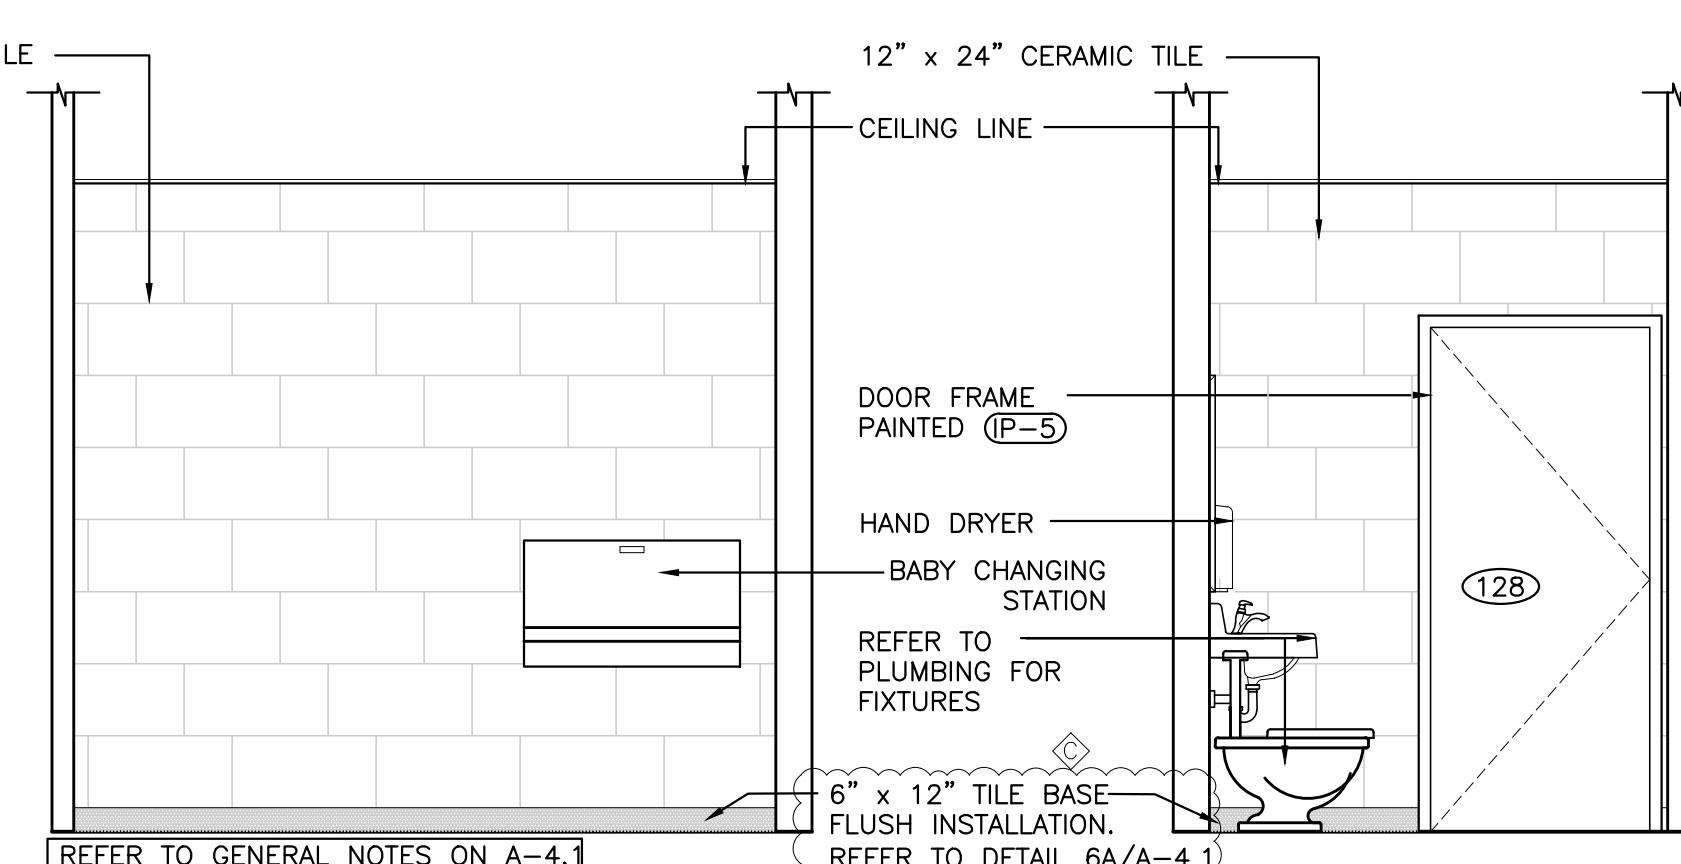

2 UNISEX TOILET ELEVATION
SCALE: 3/8"=1'-0" REFER: A-4.1

1 UNISEX TOILET ELEVATION
SCALE: 3/8"=1'-0" REFER: A-4.1

REVISIONS	
 PRE-BID SET	 POST BID SET
ISSUE DATE	ISSUE DATE
DATE	DESCRIPTION
07.24.25	 Criteria Updates

PARR M. PETRILLO ARCHITECTS PC
9 Park Avenue
Park Ridge, New Jersey 07656
Telephone (201) 307-6153
Facsimile (201) 307-6158

LOWE'S HOME CENTERS, LLC
1000 LOWE'S BOULEVARD
MOORESVILLE, NC 28117
704.758.1000 (PH.)

THIS DRAWING IS THE PROPERTY OF LOWE'S HOME CENTERS, LLC. ANY USE OR REPRODUCTION IN WHOLE OR IN PART IS PROHIBITED WITHOUT THE EXPRESSED WRITTEN CONSENT OF LOWE'S HOME CENTERS, LLC. COPYRIGHT 2005-2027 ALL RIGHTS RESERVED.

LOWE'S

RESTROOM ELEVATIONS

LOWE'S OF WESTLAKE
Westlake, Florida

PROJECT No. 23-200 DRAWN BY: LDM CHECKED BY:

A-4.11

SYMBOLS LEGEND

FOR SPECIFIC FIXTURE TYPES, REFER TO ELECTRICAL

ACT: ACOUSTICAL CEILING TILE	RETURN AIR DIFFUSER
HDCT: HEAVY DUTY CEILING TILE	EXHAUST GRILLE
LAY-IN CEILING GRID	SURFACE MOUNTED SUPPLY AIR GRILLE
2' X 4' LIGHT FIXTURE	SURFACE MOUNTED RETURN AIR GRILLE
1' X 4' LIGHT FIXTURE	SPRINKLER HEAD
LIGHT FIXTURE EQUIPPED WITH BACKUP POWER SOURCE	MAIN RISER
15" X 24" LIGHT FIXTURE	UPRIGHT SPRINKLER
RECESSED LIGHT FIXTURE	VERTICAL PIPE
SUPPLY AIR DIFFUSER	

REVISIONS

PRE-BID SET
POST-BID SET

DATE DESCRIPTION

LIC. NO. 44,575
NEW JERSEY
LIC. NO. 1219
NEW JERSEY
LIC. NO. 024375-1
PENNSYLVANIA
LIC. NO. RA-015310-B
VIRGINIA
LIC. NO. 0401 01655
FLORIDA
LIC. NO. AR95158

PERRY M. PETRILLO ARCHITECTS PC

9 Park Avenue
Park Ridge, New Jersey 07656
Telephone (201) 307-6153
Facsimile (201) 307-6158

LOWE'S HOME CENTERS, LLC
1000 LOWE'S BOULEVARD
MOORESVILLE, NC 28117
704.758.1000 (PH.)

THIS DRAWING IS THE PROPERTY OF LOWE'S HOME CENTERS, LLC. ANY USE OR REPRODUCTION IN WHOLE OR IN PART IS PROHIBITED WITHOUT THE EXPRESSED WRITTEN CONSENT OF LOWE'S HOME CENTERS, LLC. COPYRIGHT 2005-2007 ALL RIGHTS RESERVED.



REFLECTED CEILING PLAN

AND DETAILS

LOWE'S OF

WESTLAKE


Westlake, Florida

CRITERIA
ISSUE DATE: 02-2025
PERMIT SET
ISSUE DATE:
CONSTRUCTION SET
ISSUE DATE: 04-14-2025
DRAWING NUMBER:

A-4.2


5 SOFFIT DETAIL

SCALE: 3/4"=1'-0" REFER: A-4.2

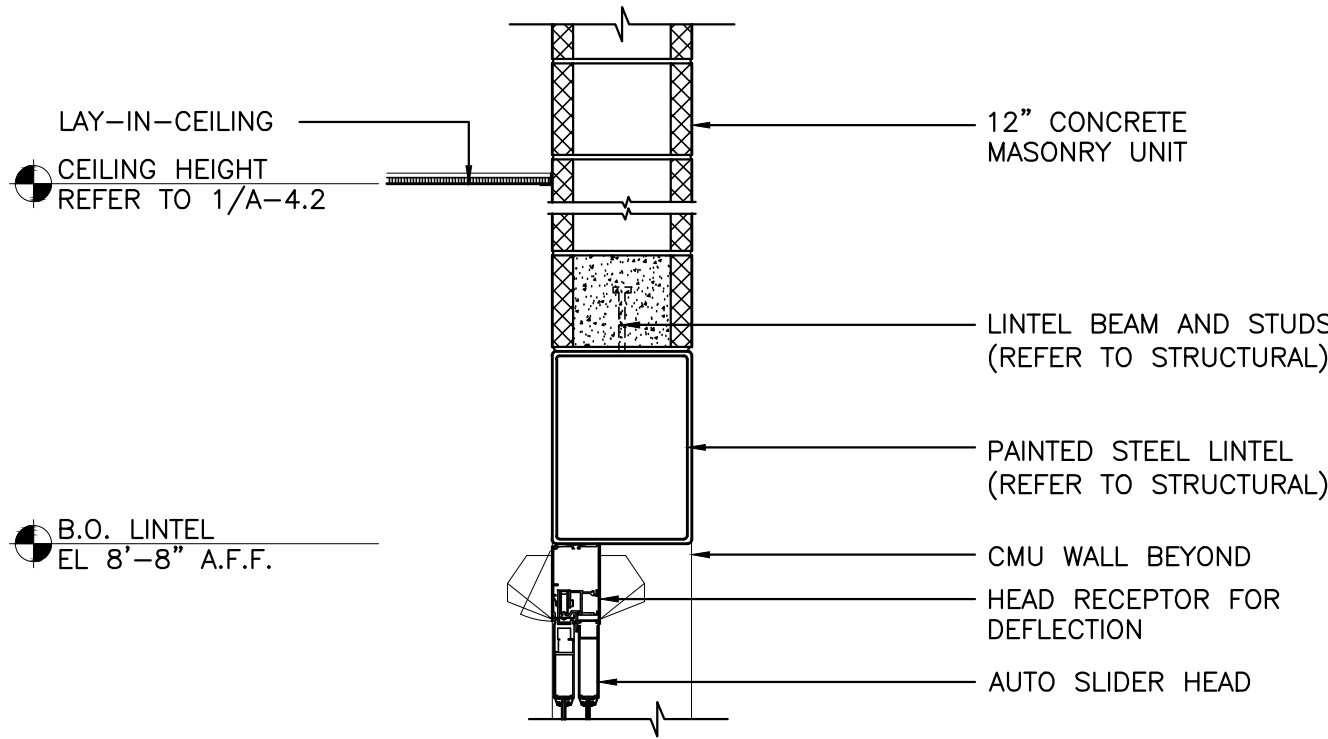


4 SOFFIT DETAIL

SCALE: 3/4"=1'-0" REFER: A-4.2

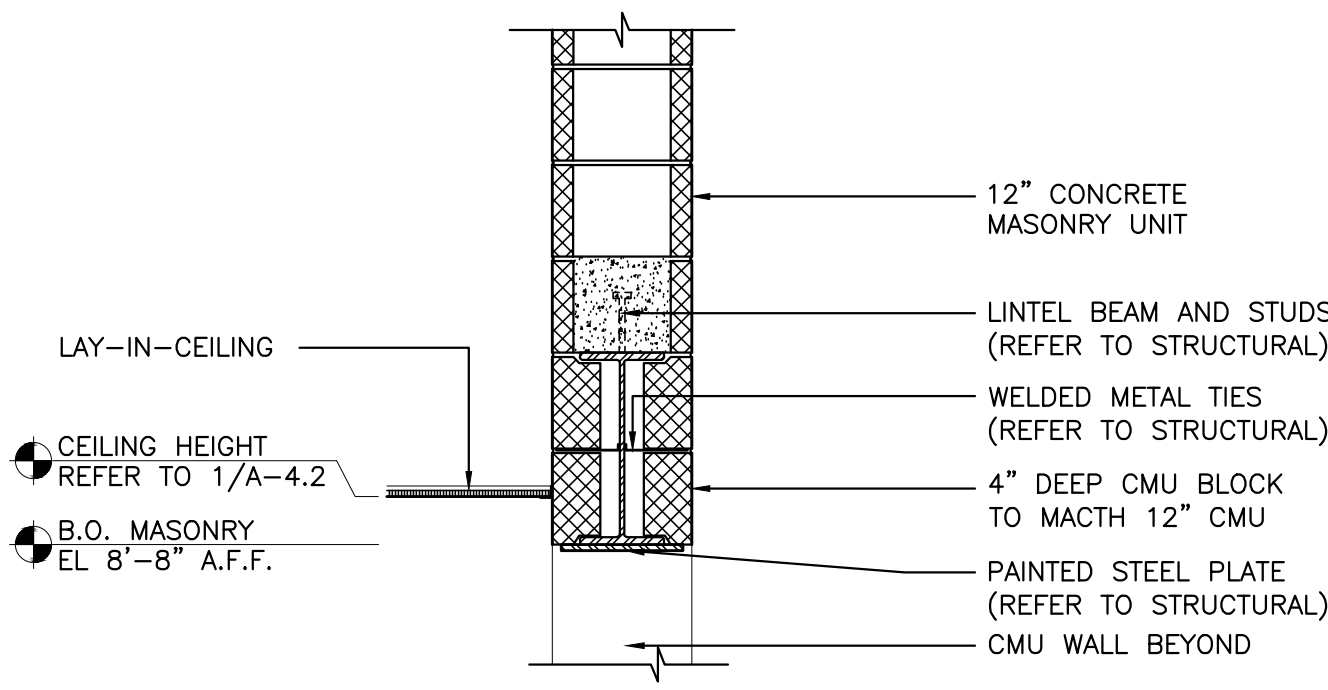


3 SECURITY DETAIL

SCALE: 1 1/2"=1'-0" REFER: A-4.2

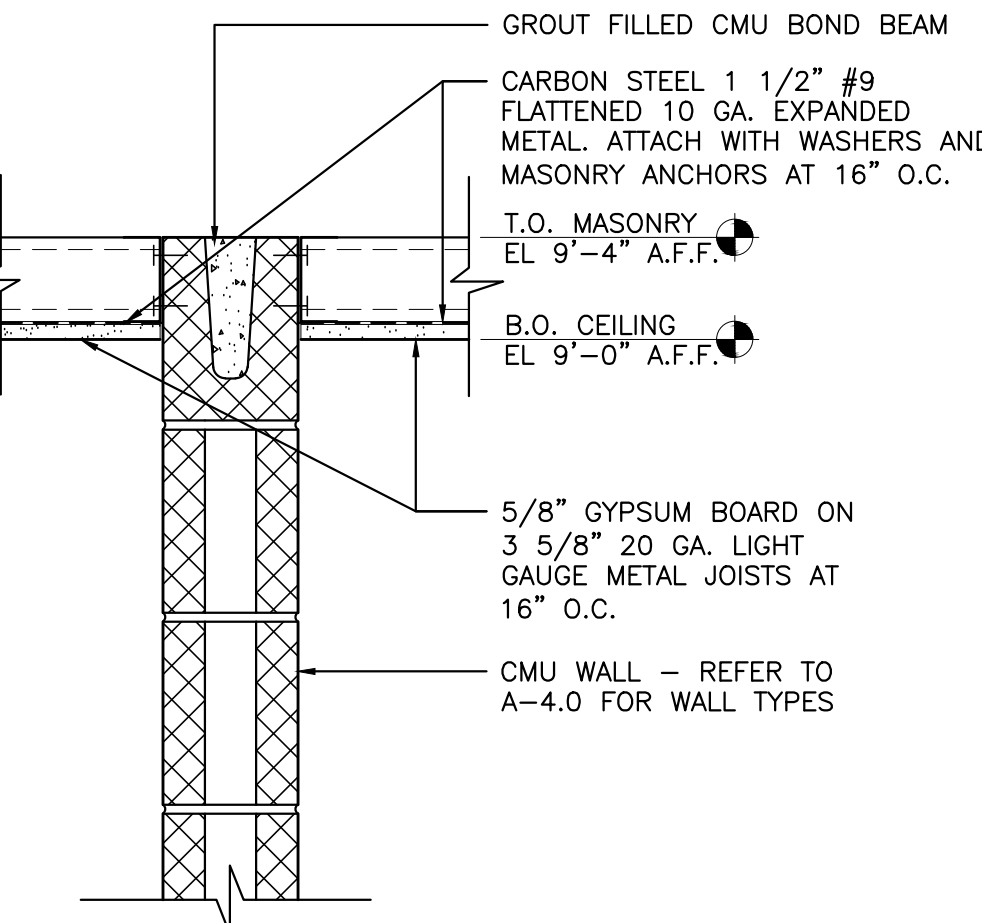


2 SECURITY DETAIL

SCALE: 1 1/2"=1'-0" REFER: A-4.2

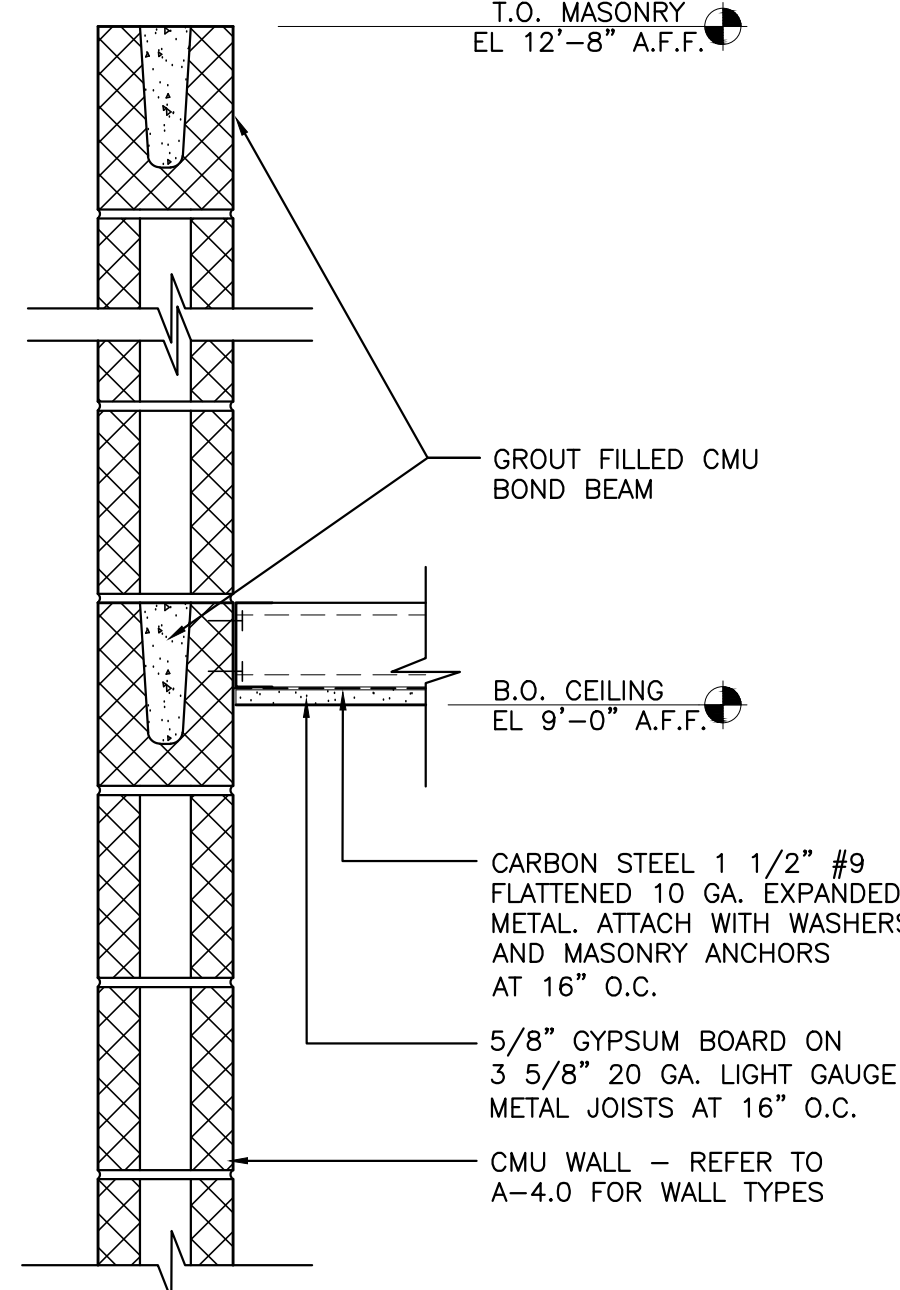


7 BULKHEAD DETAIL

SCALE: 3"=1'-0" REFER: A-4.2

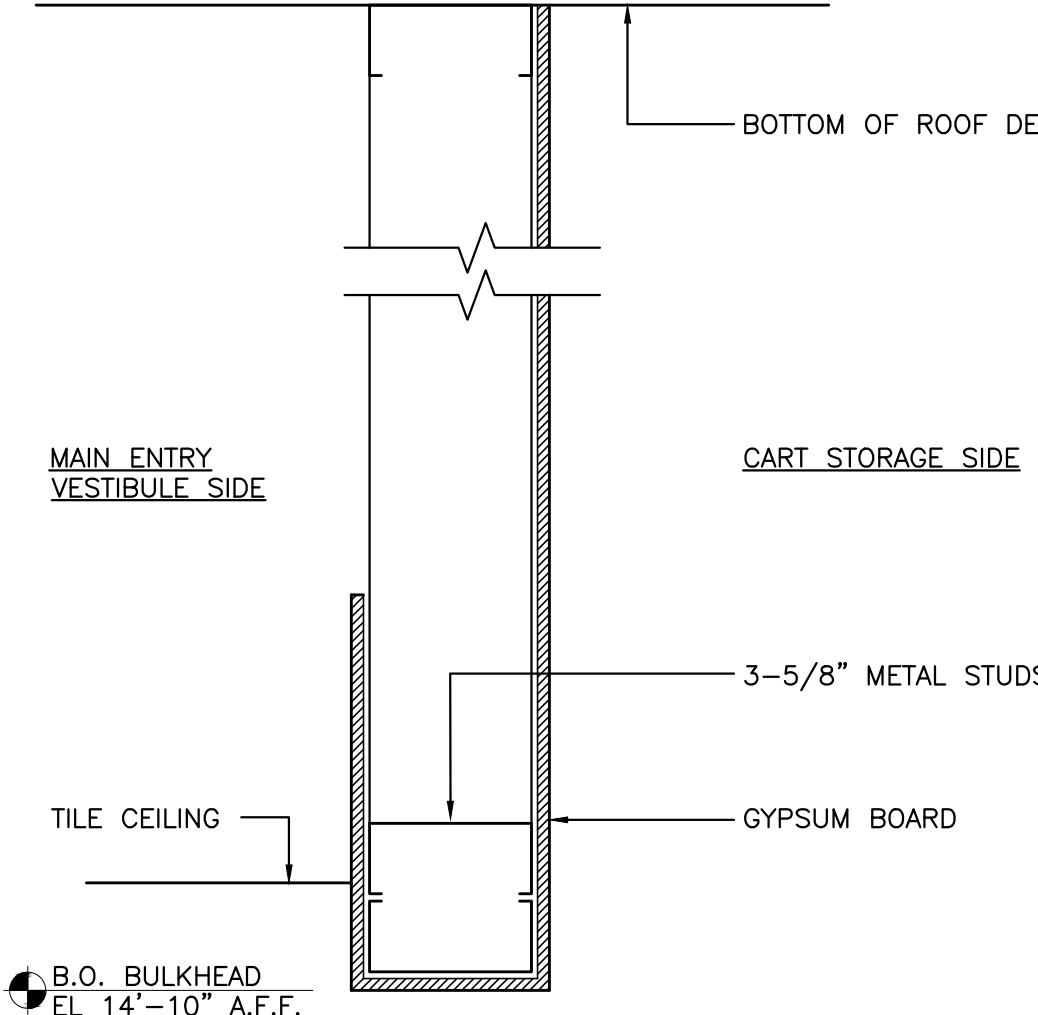


6 ENLARGED REFLECTED CEILING PLAN

SCALE: 1/4"=1'-0" REFER: 1/A-4.2

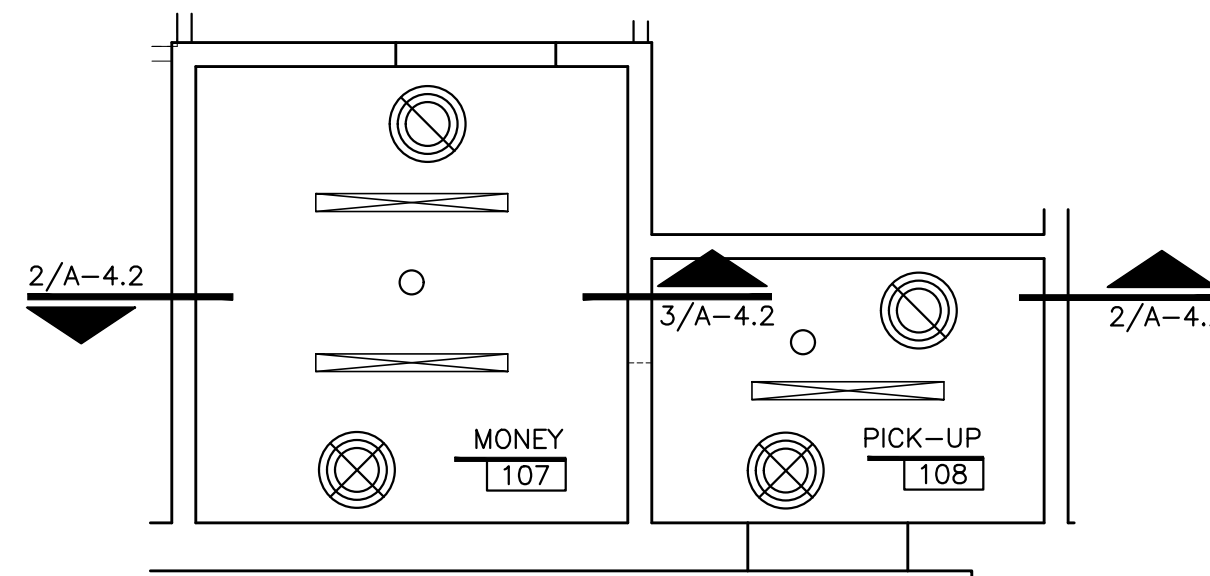


1 REFLECTED CEILING PLAN

SCALE: 1/8"=1'-0"

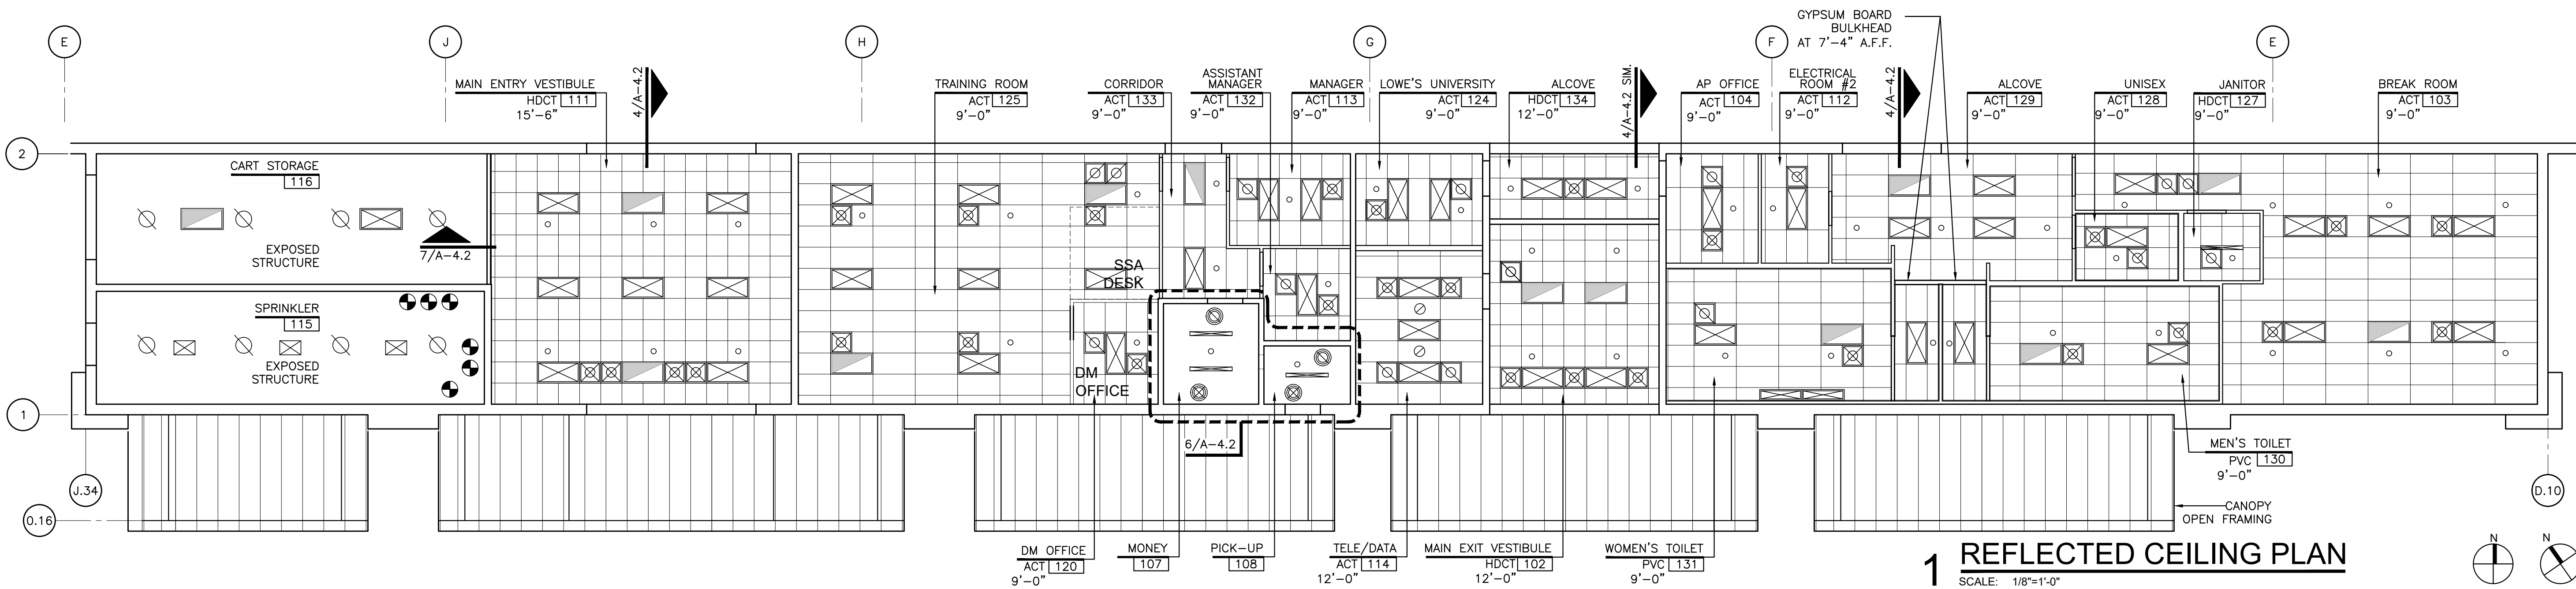


ORIGINAL
SECOND
FINAL


ORIGINAL
SECOND
FINAL

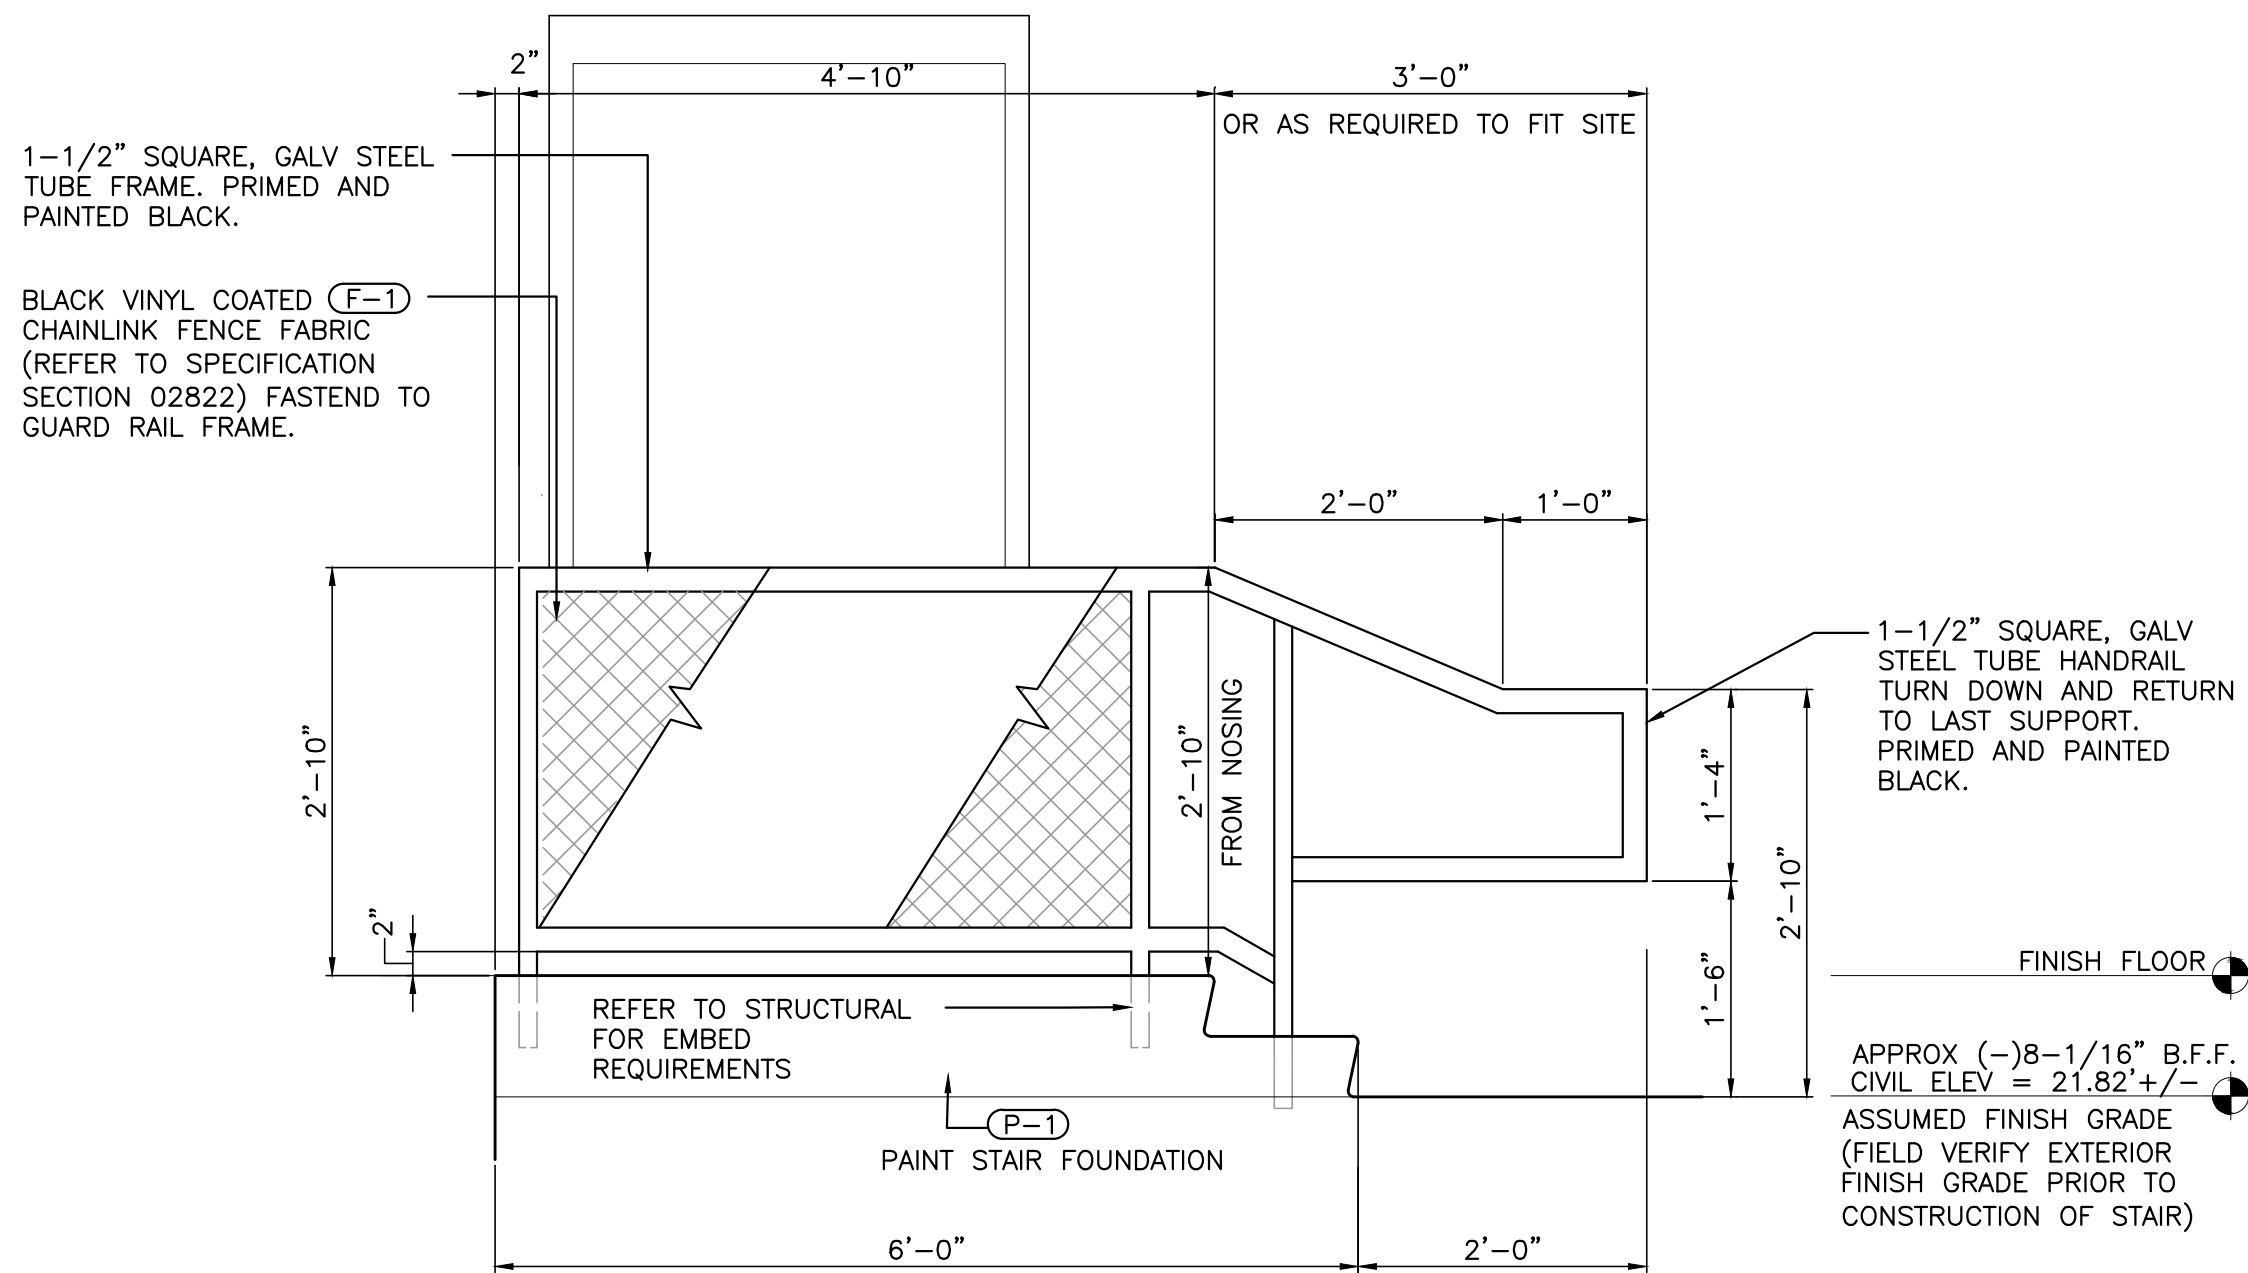


10 ENLARGED STAIR ELEVATION
SCALE: 3/4"=1'-0" REFER: 8/A-5.0

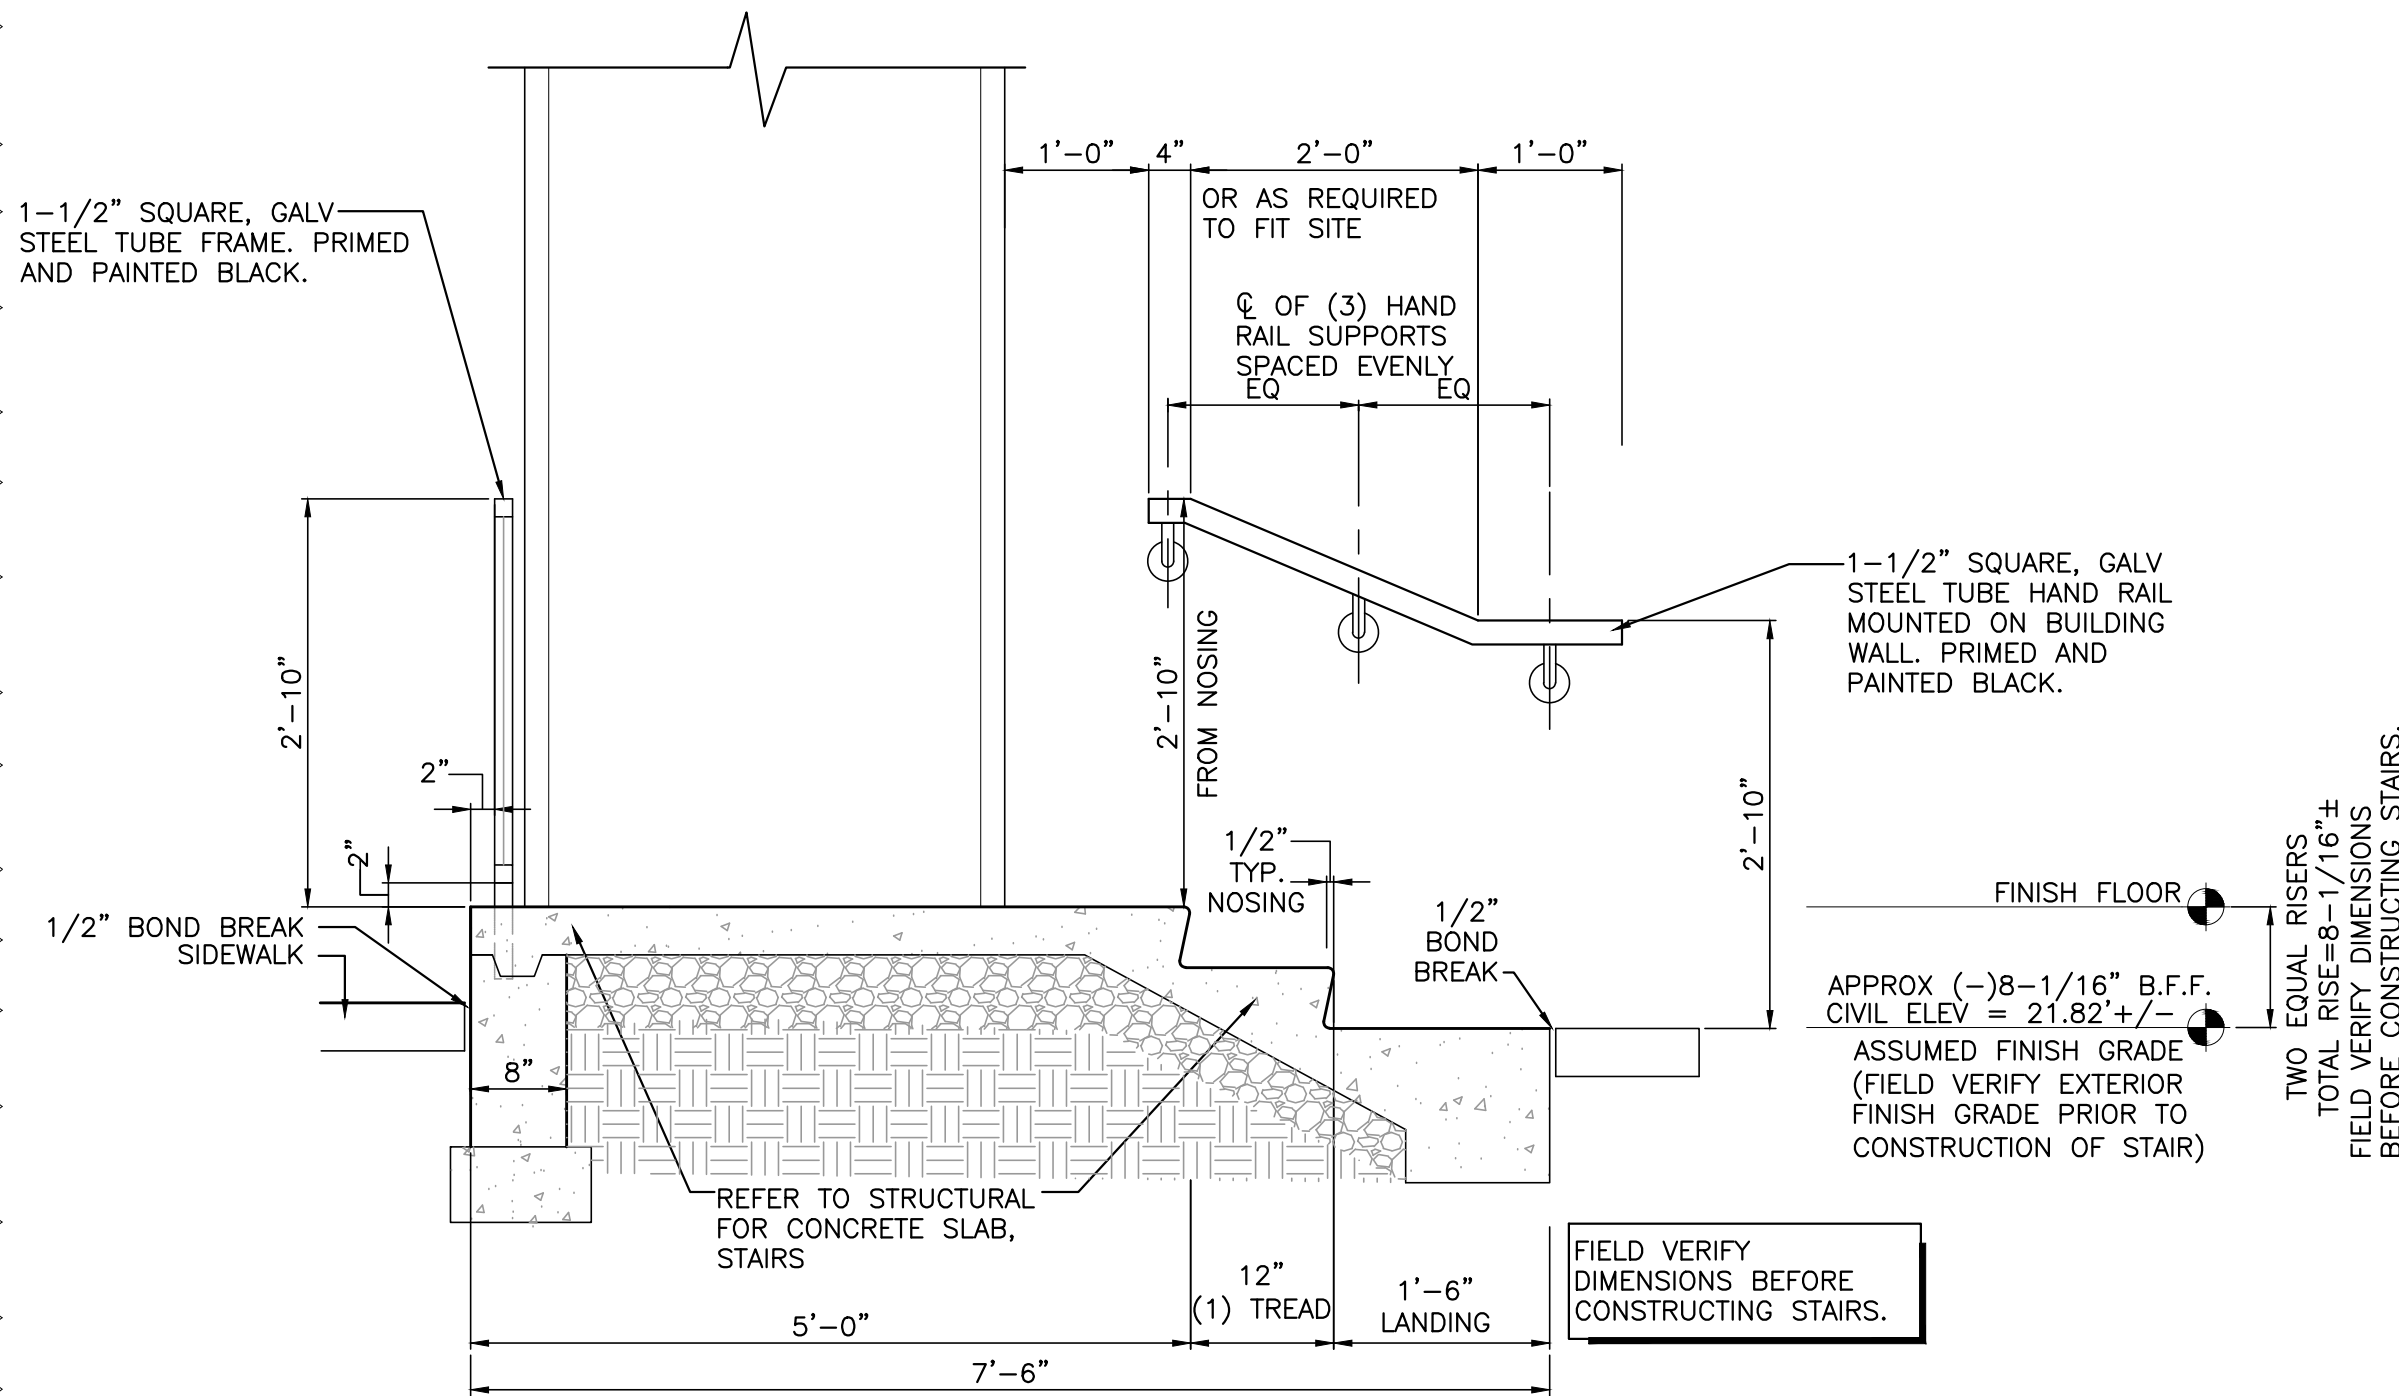


9 ENLARGED STAIR SECTION
SCALE: 3/4"=1'-0" REFER: 8/A-5.0

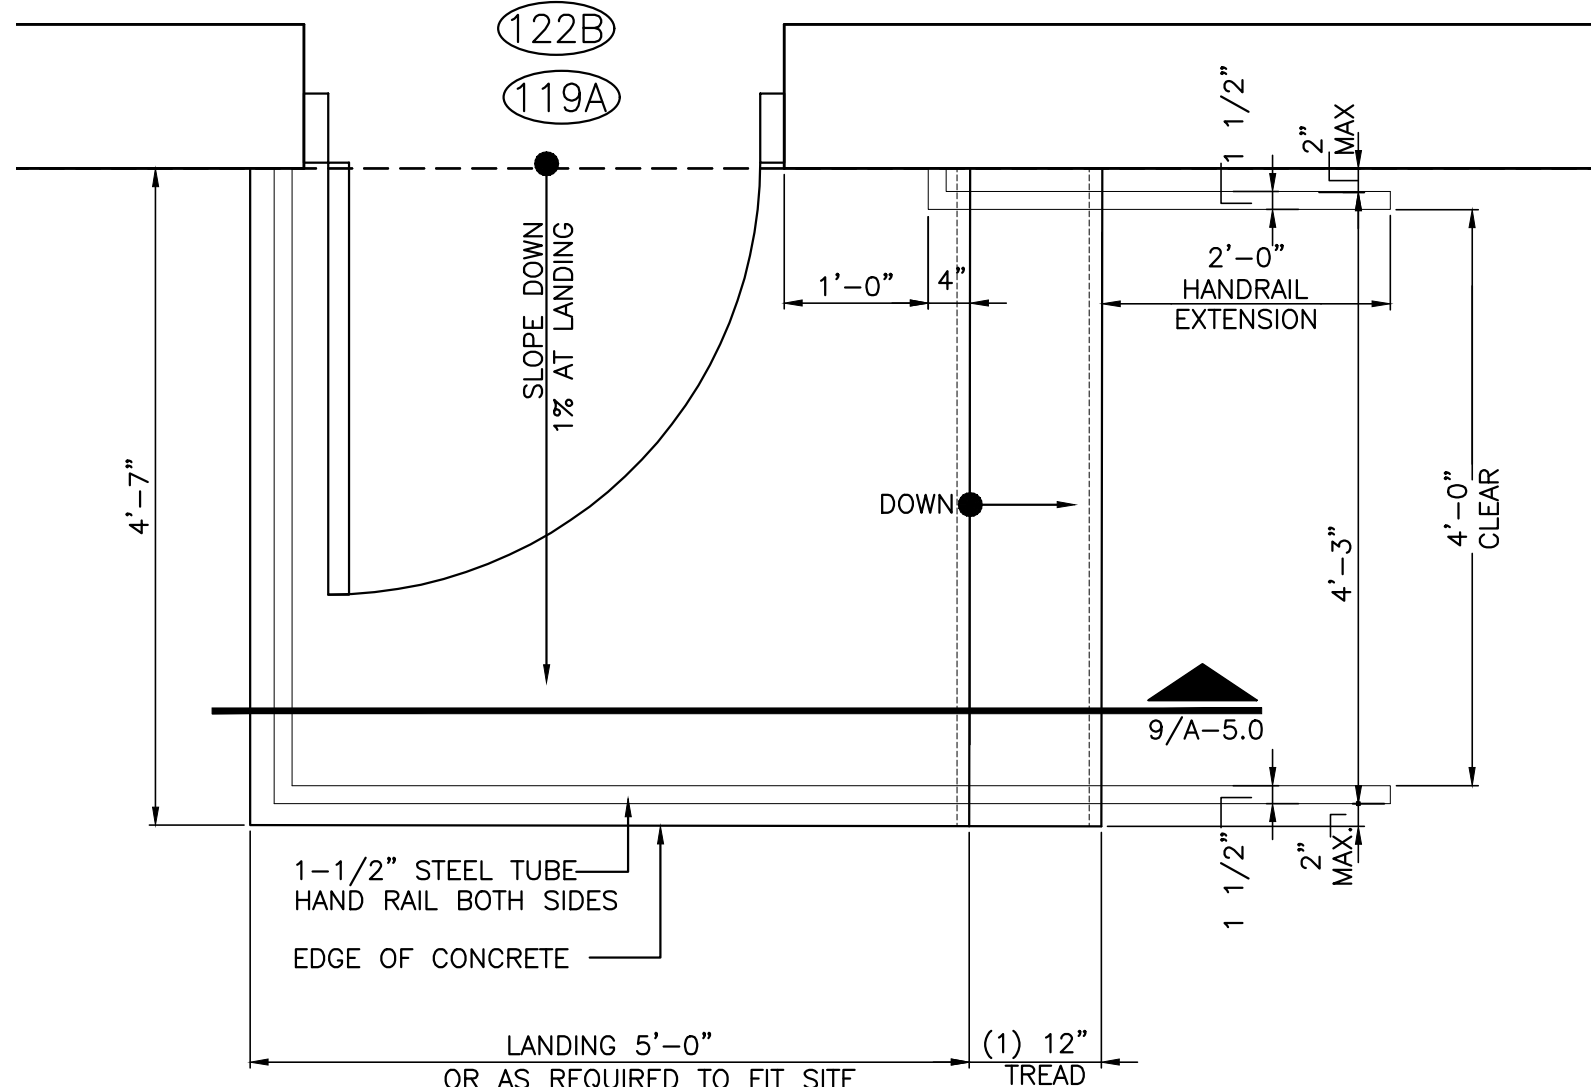


8 ENLARGED STAIR PLAN
SCALE: 3/4"=1'-0"

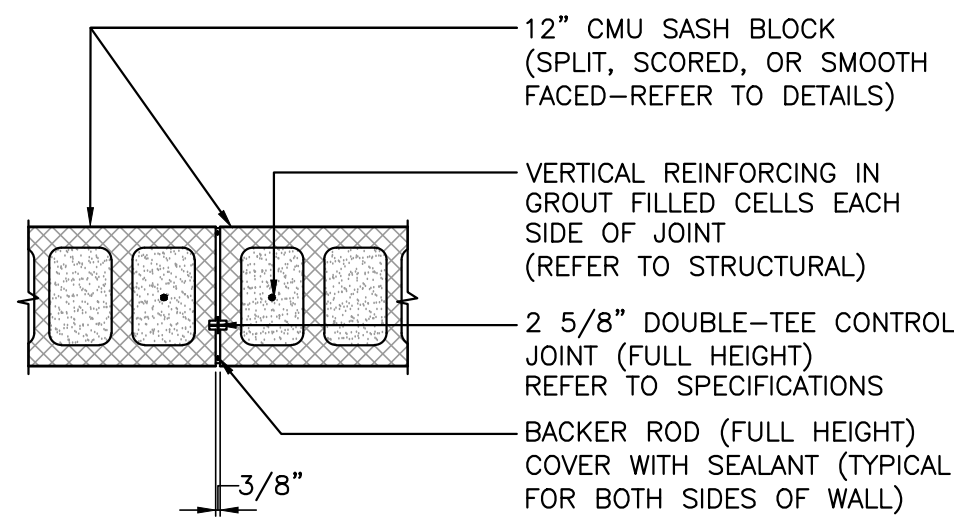


8 CONTROL JOINT DETAIL
SCALE: 3/4"=1'-0" REFER: A-1.0, A-2.0, A-3.0

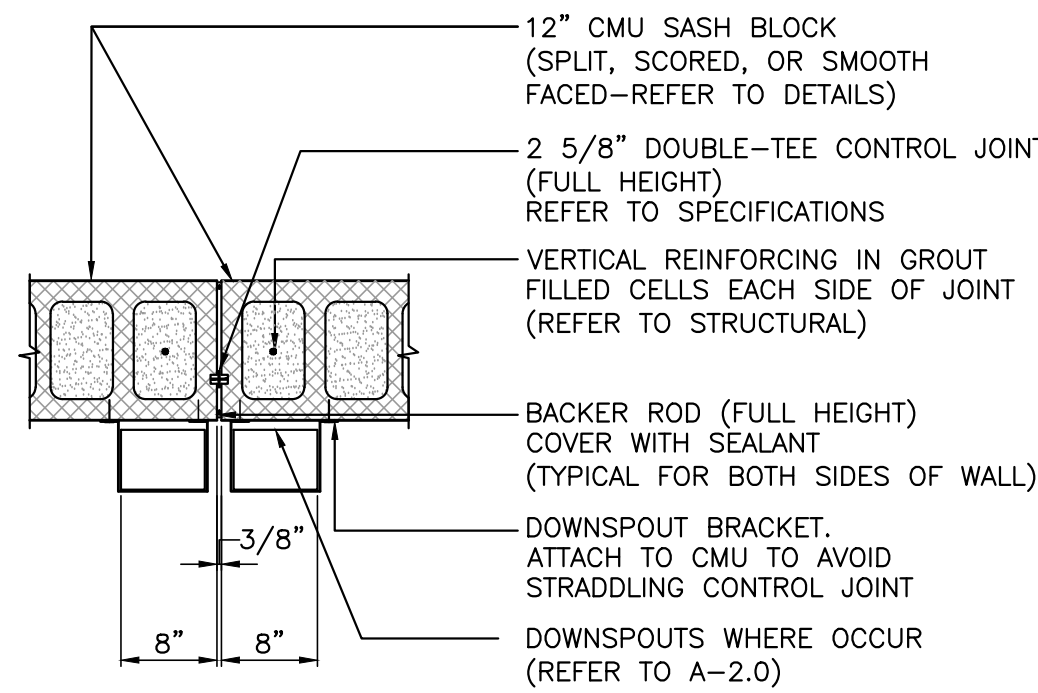


7 CONTROL JOINT DETAIL
SCALE: 3/4"=1'-0" REFER: A-1.0, A-2.0, A-3.0

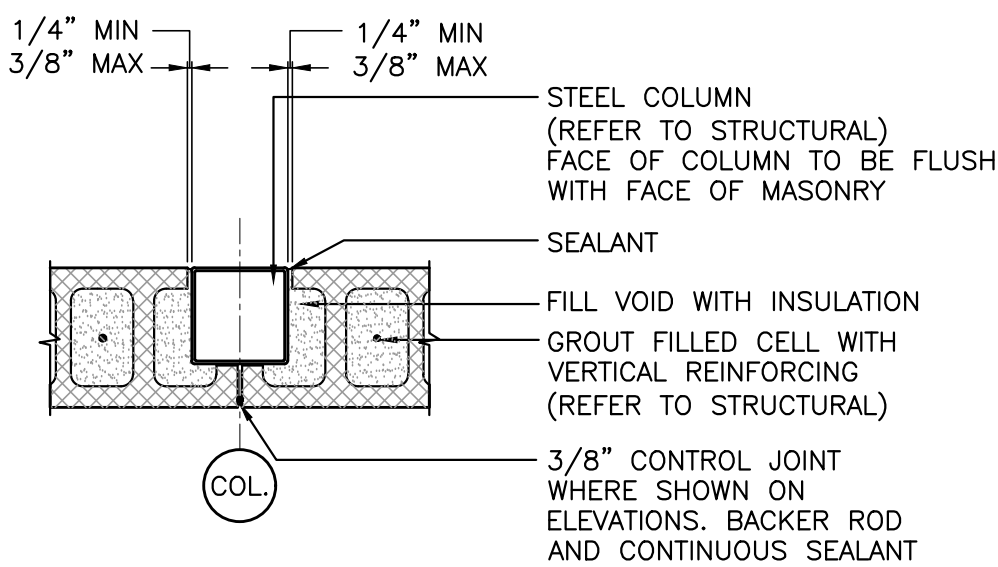


6 COLUMN DETAIL
SCALE: 3/4"=1'-0" REFER: A-1.0, A-2.0, A-3.0

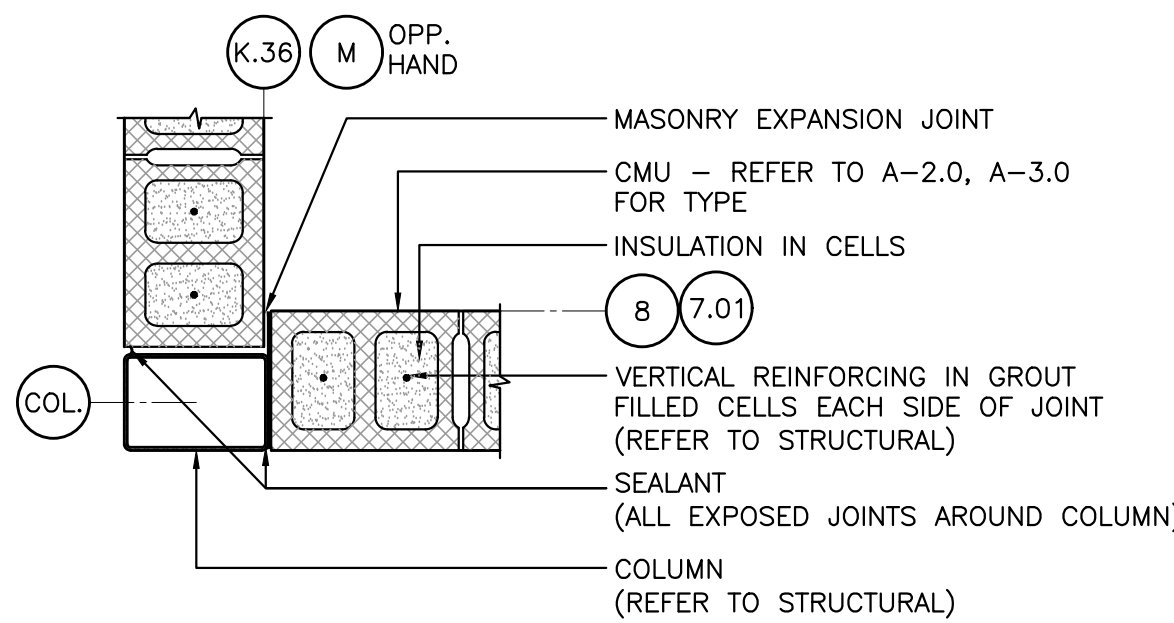


5 CORNER DETAIL
SCALE: 3/4"=1'-0" REFER: A-4.0

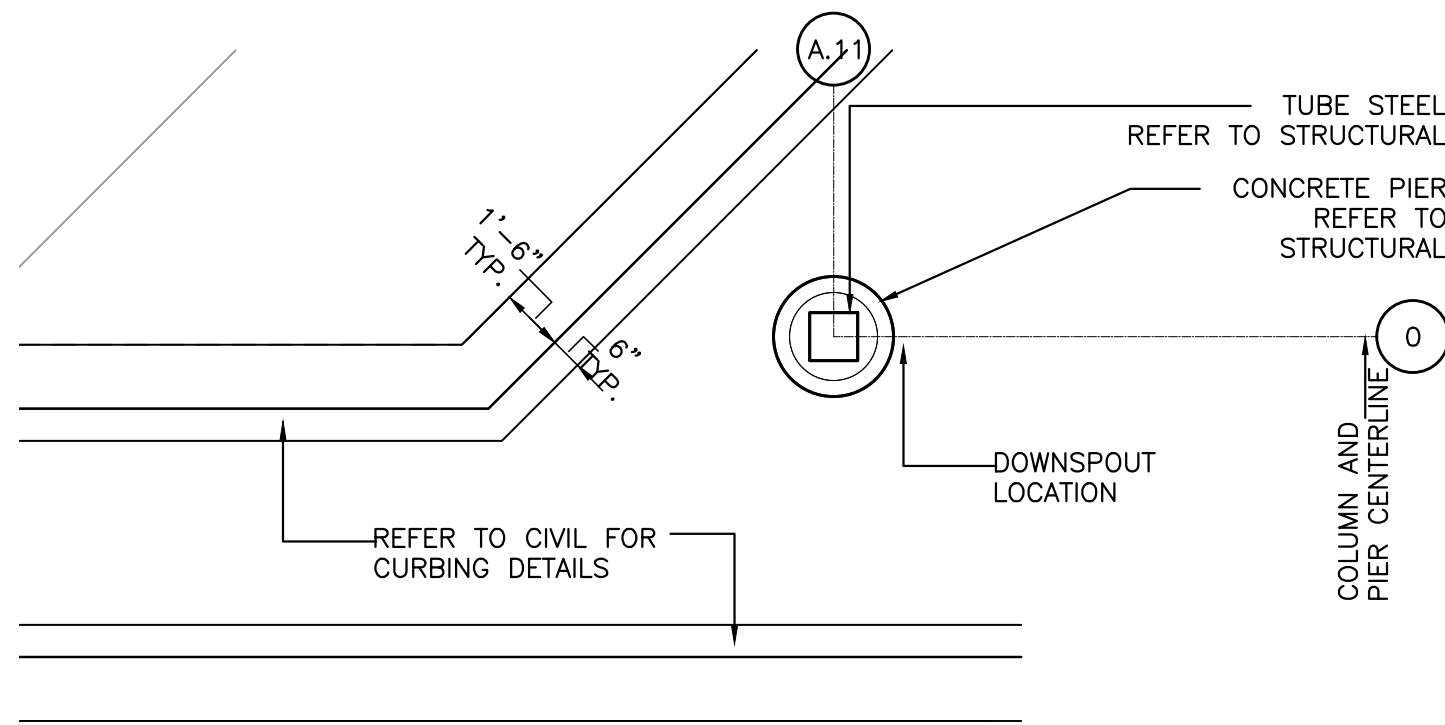


4B ENLARGED LUMBER CANOPY ISLAND DETAIL
SCALE: 1/4"=1'-0" REFER: A-1.0

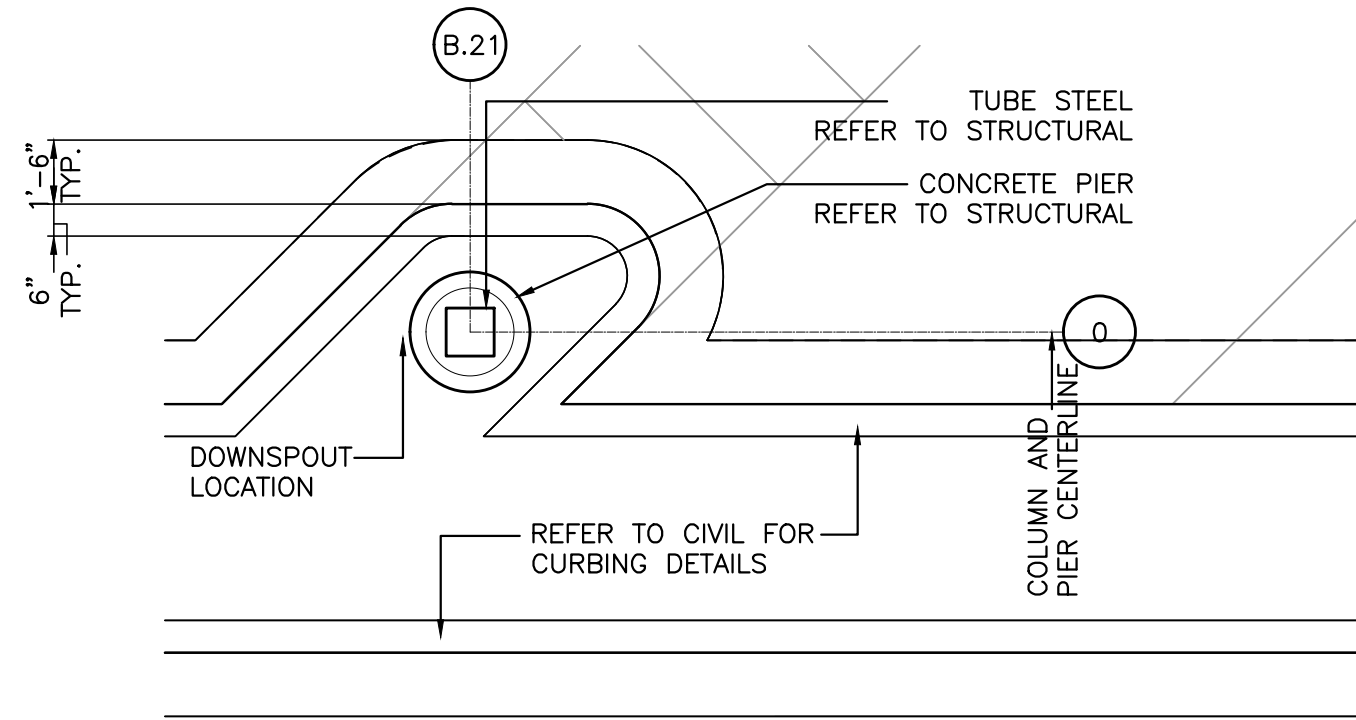


4A ENLARGED LUMBER CANOPY ISLAND DETAIL
SCALE: 1/4"=1'-0" REFER: A-1.0

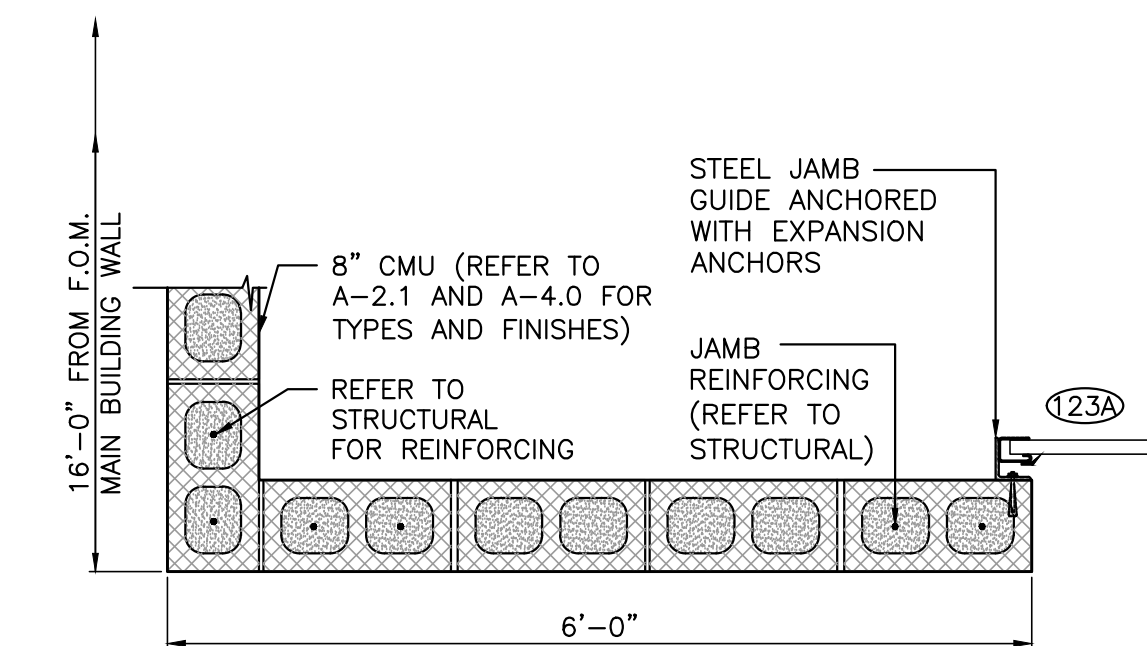

3 MASONRY DETAIL AT C.L.C. VESTIBULE
SCALE: 3/4"=1'-0" REFER: A-4.0

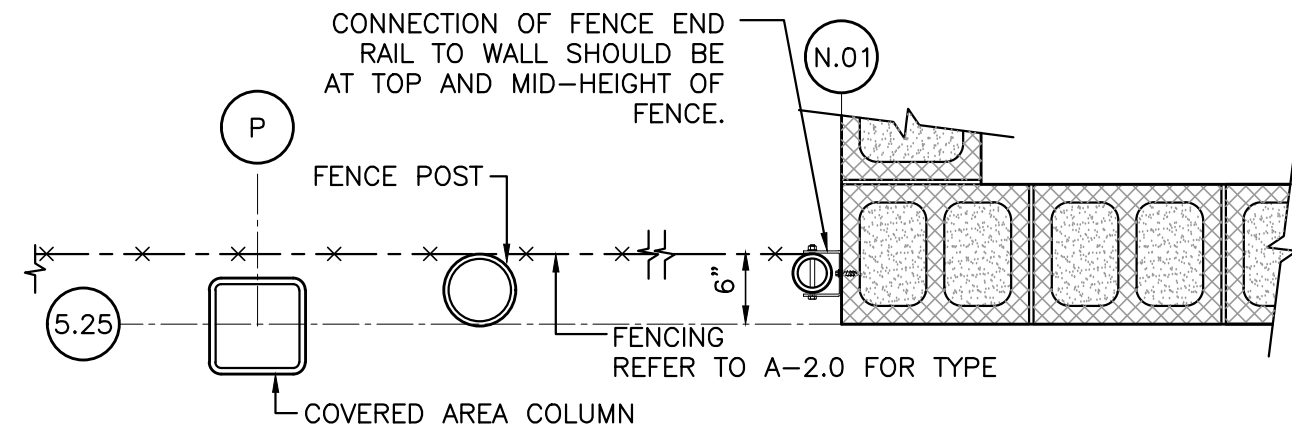

2 REAR GARDEN CENTER WALL AND FENCE DETAIL
SCALE: 3/4"=1'-0"

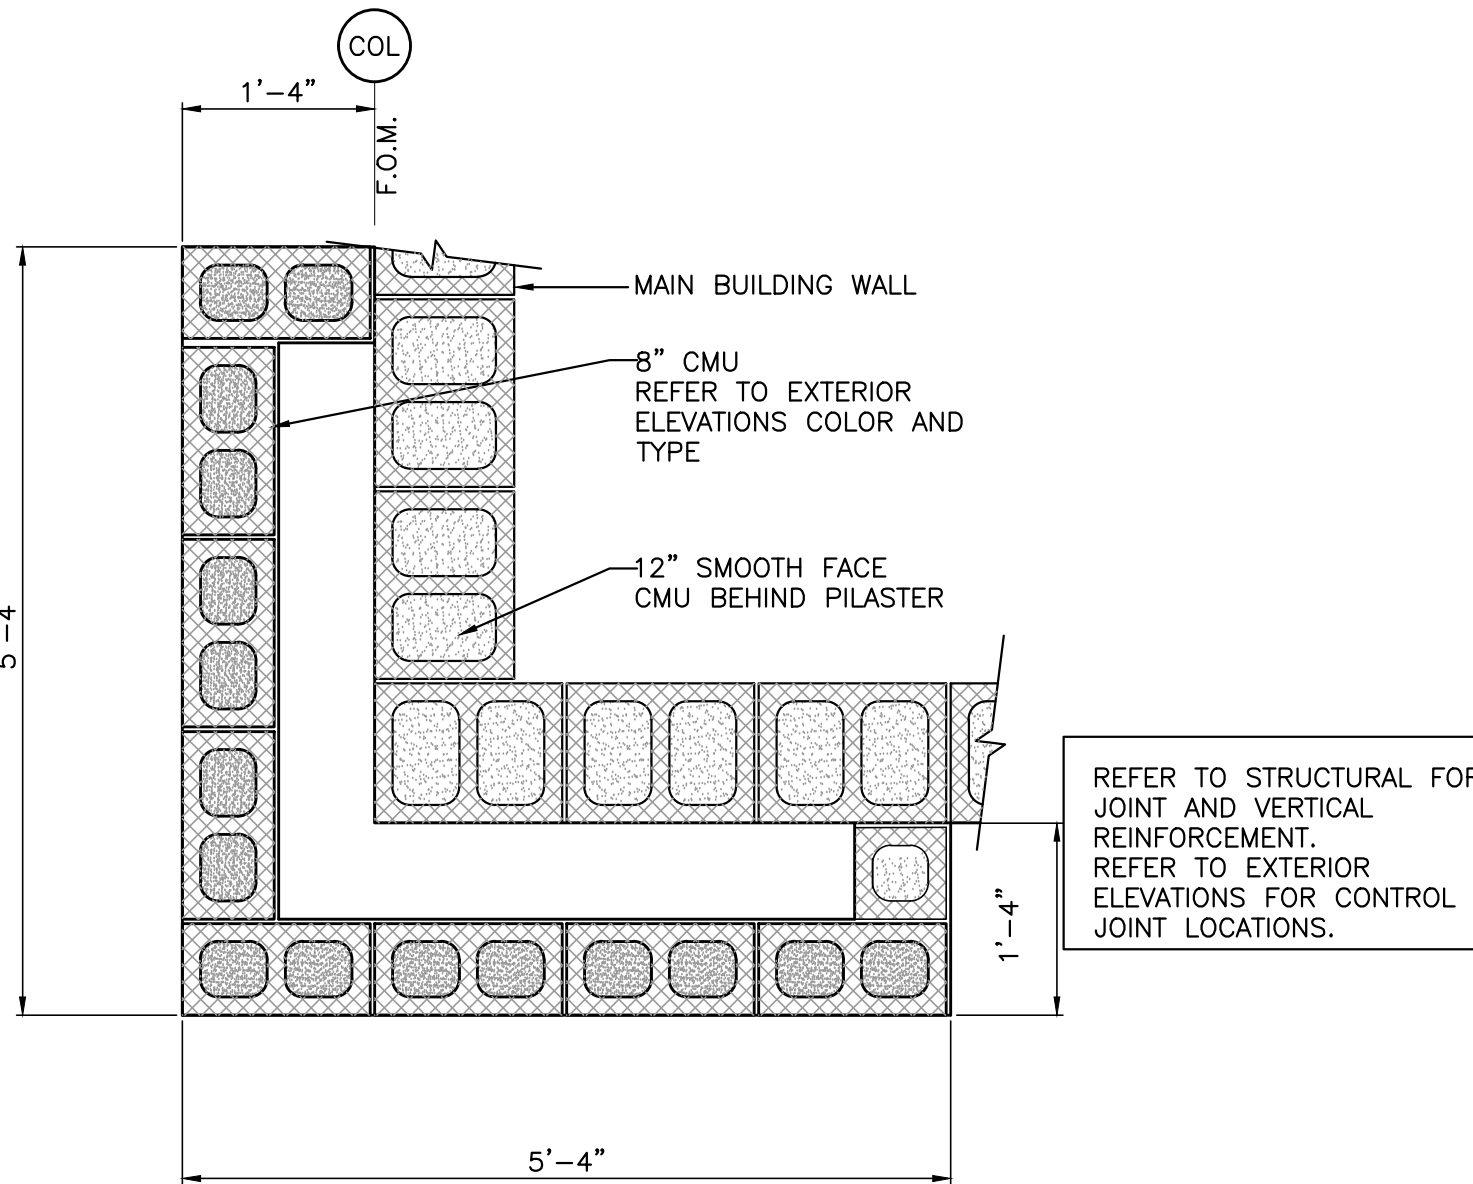


1 TYPICAL MASONRY DETAIL AT CORNERS
SCALE: 3/4"=1'-0"


REVISIONS	
PRE-BID SET	POST-BID SET
DATE	DESCRIPTION
08.22.25	City Approved Upgrades
09.23.25	Civil Coordination

LIC. NO.	REC. NO.	NEW JERSEY	NEW JERSEY	PENNSYLVANIA	VIRGINIA	FLORIDA
NEW JERSEY	NEW JERSEY	NEW JERSEY	NEW JERSEY	NEW JERSEY	NEW JERSEY	NEW JERSEY
NEW JERSEY	NEW JERSEY	NEW JERSEY	NEW JERSEY	NEW JERSEY	NEW JERSEY	NEW JERSEY
NEW JERSEY	NEW JERSEY	NEW JERSEY	NEW JERSEY	NEW JERSEY	NEW JERSEY	NEW JERSEY

Perry M. Petrillo Architects PC
9 Park Avenue
Park Ridge, New Jersey 07656
Telephone (201) 307-6153
Facsimile (201) 307-6158

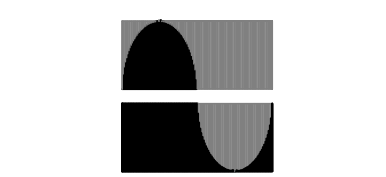

LOWE'S HOME CENTERS, LLC
1000 LOWE'S BOULEVARD
MOORESVILLE, NC 28117
704.758.1000 (PH.)

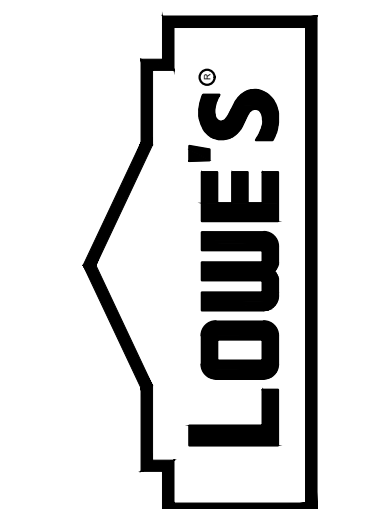

EXTERIOR BUILDING DETAILS
LOWE'S OF WESTLAKE
Westlake, Florida

CRITERIA	ISSUE DATE:	02-2025
PERMIT SET	ISSUE DATE:	08-22-2025
CONSTRUCTION SET	ISSUE DATE:	04-14-2025
DRAWING NUMBER:		

A-5.0

ORIGINAL

SECOND

FINAL

DOOR SCHEDULE

DOOR NO.	ROOM NO.	LOCATION	TYPE (REFER TO A-6.1)	DOOR SIZE (D.S.) W x H (1 3/4" THICK)	DOOR MATERIAL	DOOR FINISH	FRAME MATERIAL (TYPE OPENING)	FRAME FINISH	FRAME SIZE			FRAME DETAILS			DOOR AND FRAME FIRE RATING	HARDWARE	REMARKS: REFER TO SPECIFICATIONS FOR FURTHER INFORMATION	DOOR NO.
									JAMB	HEAD	DEPTH	JAMB	HEAD	SILL				
101A	101	SALES	D-6	3'-0" x 7'-0"	HOLLOW METAL GALVANIZED 16 GA.	PAINTED	HOLLOW METAL GALVANIZED 16 GA. (CMU)	PAINT	2"	4"	5 3/4"	4C/6.11	4B/6.11	4A/6.11	N/A	REFER TO SPECIFICATIONS SECTION 08711	PEMCO — RAIN CAP #346C-LAR OR NATIONAL GUARD DRIP STRIP #16 A 40" TRIMCO-PULL # 1821XUS32D	101A
101B	101	NOT USED																
101C	101	SALES	SF-2	REFER TO NOTE #3 ON A-6.11	ALUMINUM	CLEAR	ALUMINUM	CLEAR	N/A	N/A	N/A	6/6.11	5B/6.11	5A/6.11	N/A	REFER TO SPECIFICATIONS SECTION 08711	BI-PARTING SLIDING DOORS. INSIDE SLIDE WITH BREAKAWAY DOORS AND SIDELIGHTS; PROVIDE AUTO. OVERHEAD OPENER; TWO WAY TRAFFIC.IMPACT RATED.	101C
101P		NOT USED																
101D	101	SALES	SF-2	REFER TO NOTE #3 ON A-6.11	ALUMINUM	CLEAR	ALUMINUM	CLEAR	N/A	N/A	N/A	6/6.11	5B/6.11	5A/6.11	N/A	REFER TO SPECIFICATIONS SECTION 08711	BI-PARTING SLIDING DOORS. INSIDE SLIDE WITH BREAKAWAY DOORS AND SIDELIGHTS; PROVIDE AUTO. OVERHEAD OPENER; TWO WAY TRAFFIC. IMPACT RATED.	101D
101R		NOT USED																
101E	101	SALES	D-6	3'-0" x 7'-0"	HOLLOW METAL GALVANIZED 18 GA.	PAINTED	HOLLOW METAL GALVANIZED 16 GA. (CMU)	PAINT	2"	4"	5 3/4"	4C/6.11	4B/6.11	4A/6.11	N/A	REFER TO SPECIFICATIONS SECTION 08711	TRIMCO-PULL # 1821XUS32D	101E
101F	101	SALES	D-6	3'-0" x 7'-0"	HOLLOW METAL GALVANIZED 18 GA.	PAINTED	HOLLOW METAL GALVANIZED 16 GA. (CMU)	PAINT	2"	4"	5 3/4"	4C/6.11	4B/6.11	4A/6.11	N/A	REFER TO SPECIFICATIONS SECTION 08711	PEMCO — RAIN CAP #346C-LAR OR NATIONAL GUARD DRIP STRIP #16 A 40" TRIMCO-PULL # 1821XUS32D	101F
101G	101	SALES	D-6	3'-0" x 7'-0"	HOLLOW METAL GALVANIZED 18 GA.	PAINTED	HOLLOW METAL GALVANIZED 16 GA. (CMU)	PAINT	2"	4"	5 3/4"	4C/6.11	4B/6.11	4A/6.11	N/A	REFER TO SPECIFICATIONS SECTION 08711	PEMCO — RAIN CAP #346C-LAR OR NATIONAL GUARD DRIP STRIP #16 A 40" TRIMCO-PULL # 1821XUS32D	101G
101H	101	SALES	D-7	3'-0" x 7'-0"	HOLLOW METAL GALVANIZED 18 GA.	PAINTED	HOLLOW METAL GALVANIZED 16 GA. (CMU)	PAINT	2"	4"	5 3/4"	4C/6.11	4B/6.11	4A/6.11	N/A	REFER TO SPECIFICATIONS SECTION 08711	4" X 24" VIEW WINDOW WITH METAL FRAME WITH 1/4" THICK CLEAR TEMPERED GLASS; TRIMCO-PULL # 1821XUS32D	101H
101J	101	SALES	D-12	18'-0" x 14'-0"	GALVANIZED STEEL	FACTORY FINISH	MANUFACTURER'S STANDARD	PAINT	MFR. STD.	MFR. STD.	N/A	2C/6.11 SIM.	2B/6.11 SIM.	N/A	N/A	REFER TO SPECIFICATIONS SECTION 08711	REFER TO NOTE 1 THIS SHEET	101J
101K	101	NOT USED																
101L		NOT USED																
101M		NOT USED																
102A	102	MAIN EXIT VESTIBULE	SF-3	REFER TO NOTE #3 ON A-6.11	ALUMINUM	CLEAR	ALUMINUM	CLEAR	N/A	N/A	N/A	6/6.11	5D/6.11	5A/6.11	N/A	REFER TO SPECIFICATIONS SECTION 08711	BI-PARTING SLIDING DOORS. INSIDE SLIDE WITH BREAKAWAY DOORS AND SIDELIGHTS. PROVIDE AUTO. OVERHEAD OPENER. TWO WAY TRAFFIC	102A
102B	102	MAIN EXIT VESTIBULE	SF-1	REFER TO NOTE #3 ON A-6.11	ALUMINUM	CLEAR	ALUMINUM	CLEAR	N/A	N/A	N/A	6/6.11	5C/6.11	5A/6.11	N/A	REFER TO SPECIFICATIONS SECTION 08711	BI-PARTING SLIDING DOORS (IMPACT RATED) INSIDE SLIDE WITH BREAKAWAY DOORS AND SIDELIGHTS AND TRANSOM PANEL. PROVIDE AUTO. OVERHEAD OPENER, EXIT ONLY TRAFFIC. IMPACT RATED.	102B
103	103	BREAKROOM	D-3	3'-6" x 7'-0"	WOOD	FACTORY FINISH CLEAR	HOLLOW METAL (DRYWALL)	PAINT	2"	2"	5 3/4"	1C/6.11	1B/6.11	1A/6.11	N/A	REFER TO SPECIFICATIONS SECTION 08711	UNDERCUT DOOR 3/4"; 4"x25" VIEW WINDOW WITH METAL FRAME WITH 1/4" THICK CLEAR TEMPERED GLASS	103
103B		NOT USED																
104	104	AP OFFICE	D-1	3'-0" x 7'-0"	WOOD	FACTORY FINISH CLEAR	HOLLOW METAL (CMU)	PAINT	2"	4"	5 3/4"	3C/6.11	3B/6.11	3A/6.11	N/A	REFER TO SPECIFICATIONS SECTION 08711	UNDERCUT DOOR 3/4"	104
105		NOT USED																
106		NOT USED																
107	107	MONEY	D-2	3'-0" x 7'-0"	WOOD	FACTORY FINISH CLEAR	HOLLOW METAL (CMU)	PAINT	2"	4"	5 3/4"	3C/6.11	3B/6.11	3A/6.11	N/A	REFER TO SPECIFICATIONS SECTION 08711	UNDERCUT DOOR 3/4". PROVIDE PEEP-HOLE. SIGHT GLASS HARDWARE "IVES" 698B 26D AT 5'-0" A.F.F.	107
108	108	PICKUP	D-6	3'-0" x 7'-0"	HOLLOW METAL GALVANIZED 14 GA.	PAINTED	HOLLOW METAL GALVANIZED 16 GA. (CMU)	PAINT	2"	4"	5 3/4"	4C/6.11	4B/6.11	4A/6.11	N/A	REFER TO SPECIFICATIONS SECTION 08711		108
109	109	NOT USED																
110	110	NOT USED																
111A	111	MAIN ENTRY VESTIBULE	SF-3	REFER TO NOTE #3 ON A-6.11	ALUMINUM	CLEAR	ALUMINUM	CLEAR	N/A	N/A	N/A	6/6.11	5B/6.11 SIM.	5A/6.11	N/A	REFER TO SPECIFICATIONS SECTION 08711	BI-PARTING SLIDING DOORS. INSIDE SLIDE WITH BREAKAWAY DOORS AND SIDELIGHTS. PROVIDE AUTO. OVERHEAD OPENER. ENTRANCE ONLY TRAFFIC	111A
111B	111	MAIN ENTRY VESTIBULE	SF-1	REFER TO NOTE #3 ON A-6.11	ALUMINUM	CLEAR	ALUMINUM	CLEAR	N/A	N/A	N/A	6/6.11	5C/6.11	5A/6.11	N/A	REFER TO SPECIFICATIONS SECTION 08711	BI-PARTING SLIDING DOORS (IMPACT RATED) INSIDE SLIDE WITH BREAKAWAY DOORS AND SIDELIGHTS AND TRANSOM PANEL. PROVIDE AUTO. OVERHEAD OPENER, ENTRANCE ONLY TRAFFIC. IMPACT RATED.	111B
112	112	ELECTRICAL ROOM #2	D-5	3'-0" x 7'-0"	WOOD	FACTORY FINISH CLEAR	HOLLOW METAL (DRYWALL)	PAINT	2"	2"	5 3/4"	1C/6.11	1B/6.11	1A/6.11	N/A	REFER TO SPECIFICATIONS SECTION 08711	REFER TO NOTE 2 THIS SHEET	112
113	113	MANAGER'S	D-1	3'-0" x 7'-0"	WOOD	FACTORY FINISH CLEAR	HOLLOW METAL (DRYWALL)	PAINT	2"	2"	5 3/4"	1C/6.11	1B/6.11	1A/6.11	N/A	REFER TO SPECIFICATIONS SECTION 08711	UNDERCUT DOOR 3/4"	113
114	114	TELE/DATA	D-6	3'-0" x 7'-0"	HOLLOW METAL GALVANIZED 18 GA.	PAINTED	HOLLOW METAL (CMU)	PAINT	2"	4"	5 3/4"	3C/6.11	3B/6.11	3A/6.11	N/A	REFER TO SPECIFICATIONS SECTION 08711		114
115	115	SPRINKLER ROOM	D-6	3'-8" x 7'-0"	HOLLOW METAL GALVANIZED 18 GA.	PAINTED	HOLLOW METAL GALVANIZED 16 GA. (CMU)	PAINT	2"	4"	5 3/4"	4C/6.11	4B/6.11	4A/6.11	N/A	REFER TO SPECIFICATIONS SECTION 08711	PEMCO — RAIN CAP #346C-LAR OR NATIONAL GUARD DRIP STRIP #16 A 48"	115
116	116	CART STORAGE	D-10	8'-0" x 7'-4"	GALVANIZED STEEL	FACTORY FINISH	MANUFACTURER'S STANDARD	PAINT	MFR. STD.	MFR. STD.	N/A	2C/6.11 SIM.	2B/6.11	—	N/A	REFER TO SPECIFICATIONS SECTION 08711	INSULATED SECTIONAL DOOR WITH CHAIN HOIST AND PADLOCK (REFER TO SPECIFICATIONS)	116
117A	117	RECEIVING	D-10	9'-4" x 10'-0"	GALVANIZED STEEL	FACTORY FINISH	MANUFACTURER'S STANDARD	PAINT	MFR. STD.	MFR. STD.	N/A	2C/6.11	2B/6.11	—	N/A	REFER TO SPECIFICATIONS SECTION 08711	INSULATED SECTIONAL DOOR WITH CHAIN HOIST AND PADLOCK (REFER TO SPECIFICATIONS)	117A
117B																		117B
117C																		117C

DOOR SCHEDULE NOTES

1. UNINSULATED COLING DOOR WITH MOTOR HOIST (REFER TO SPECIFICATIONS) AND CHAIN HOIST BACK-UP WITH PADLOCK FOR CHAIN; LOCK CYLINDER FOR ELECTRICAL SWITCH IN HOIST. PROVIDE FULL LAP PLASTIC STRIPS. REFER TO DETAIL 2/A-1.01 FOR LOCATION OF MOTOR HOIST OPERATOR.
2. UNDERCUT DOOR 3/4"; 24" SQUARE STEEL LOUVERED VENT-18 GA. "Y" BLADE, PRIMED, TO BE PAINTED TO MATCH DOOR FRAME. FLOOR STOP (MOUNT CLOSE TO FRAME TO AVOID TRIPPING HAZARD).
3. OVERHEAD SECTIONAL GLAZED DOOR WITH MOTOR HOIST (REFER TO SPECIFICATIONS) AND CHAIN HOIST BACK-UP WITH PADLOCK; 3" HEAVY DUTY TRACK; PROVIDE 3 BUTTON REMOTE SWITCH AT FRONT WALL (REFER TO ELECTRICAL)


REVISIONS

DATE	DESCRIPTION

FOR SET: NCARB REG. No. 44,575 NEW JERSEY LIC. No. 12119 LIC. No. 024375-1 PENNSYLVANIA LIC. No. RA-015310-B VIRGINIA LIC. No. 0401 01655 LIC. No. AR95158


PERRY M. PERRILO ARCHITECTS PC

9 Park Avenue
Park Ridge, New Jersey 07656
Telephone (201) 307-6153
Facsimile (201) 307-6158

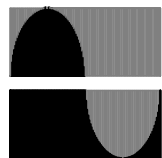

LOWE'S HOME CENTERS, LLC
1000 LOWE'S BOULEVARD
MOORESVILLE, NC 28117
704.758.1000 (PH.)

THIS DRAWING IS THE PROPERTY OF LOWE'S HOME CENTERS, LLC. ANY USE OR REPRODUCTION IN WHOLE OR PART IS PROHIBITED WITHOUT THE EXPRESSED WRITTEN CONSENT OF LOWE'S HOME CENTERS, LLC. COPYRIGHT 2005-2022 ALL RIGHTS RESERVED.

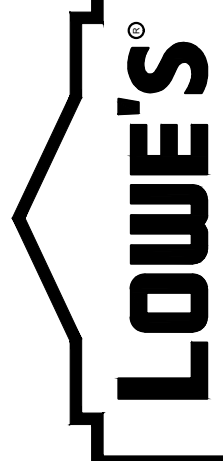

DOOR AND HARDWARE
SCHEDULE
LOWE'S OF
WESTLAKE
Westlake, Florida

CRITERIA
ISSUE DATE: 02-2025
PERMIT SET
ISSUE DATE:
CONSTRUCTION SET
ISSUE DATE: 04-14-2025
DRAWING NUMBER:

A-6.0

REFER TO SCHEDULE

REFER TO SCHEDULE

REFER TO SCHEDULE

104
113
120
127
128
132

D-1

SOLID CORE WOOD














REFER TO SCHEDULE

5'-0"

CENTERLINE

D-2

SOLID CORE WOOD
W/ PEEP HOLE

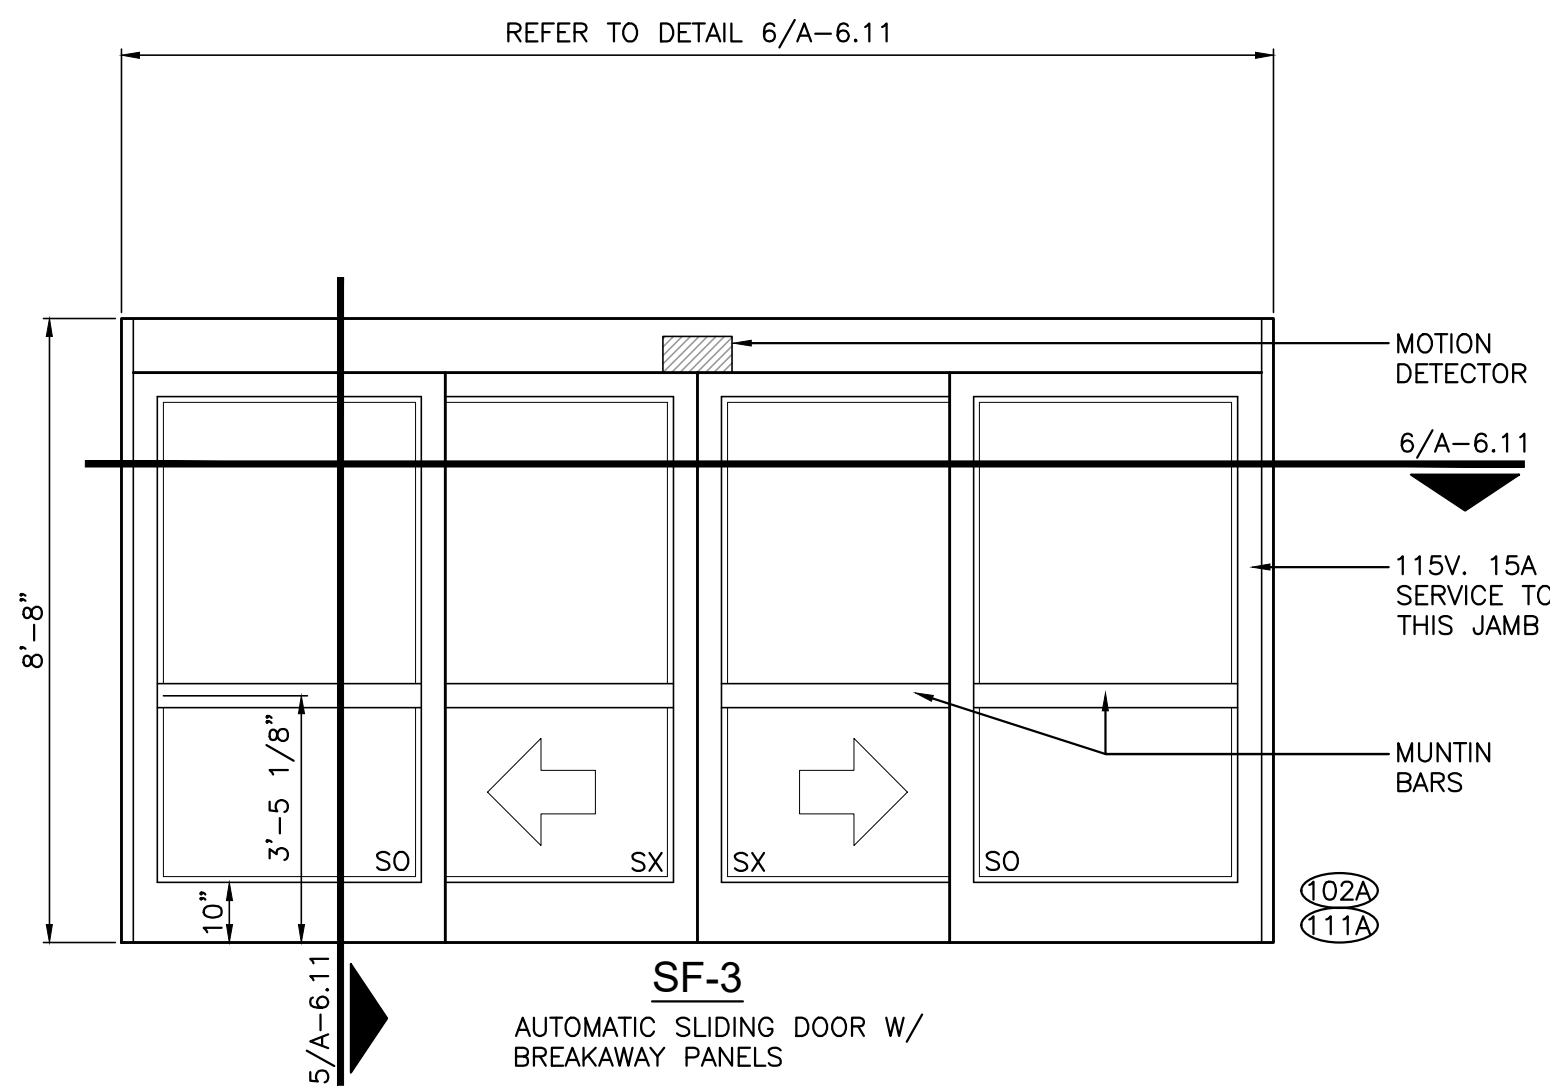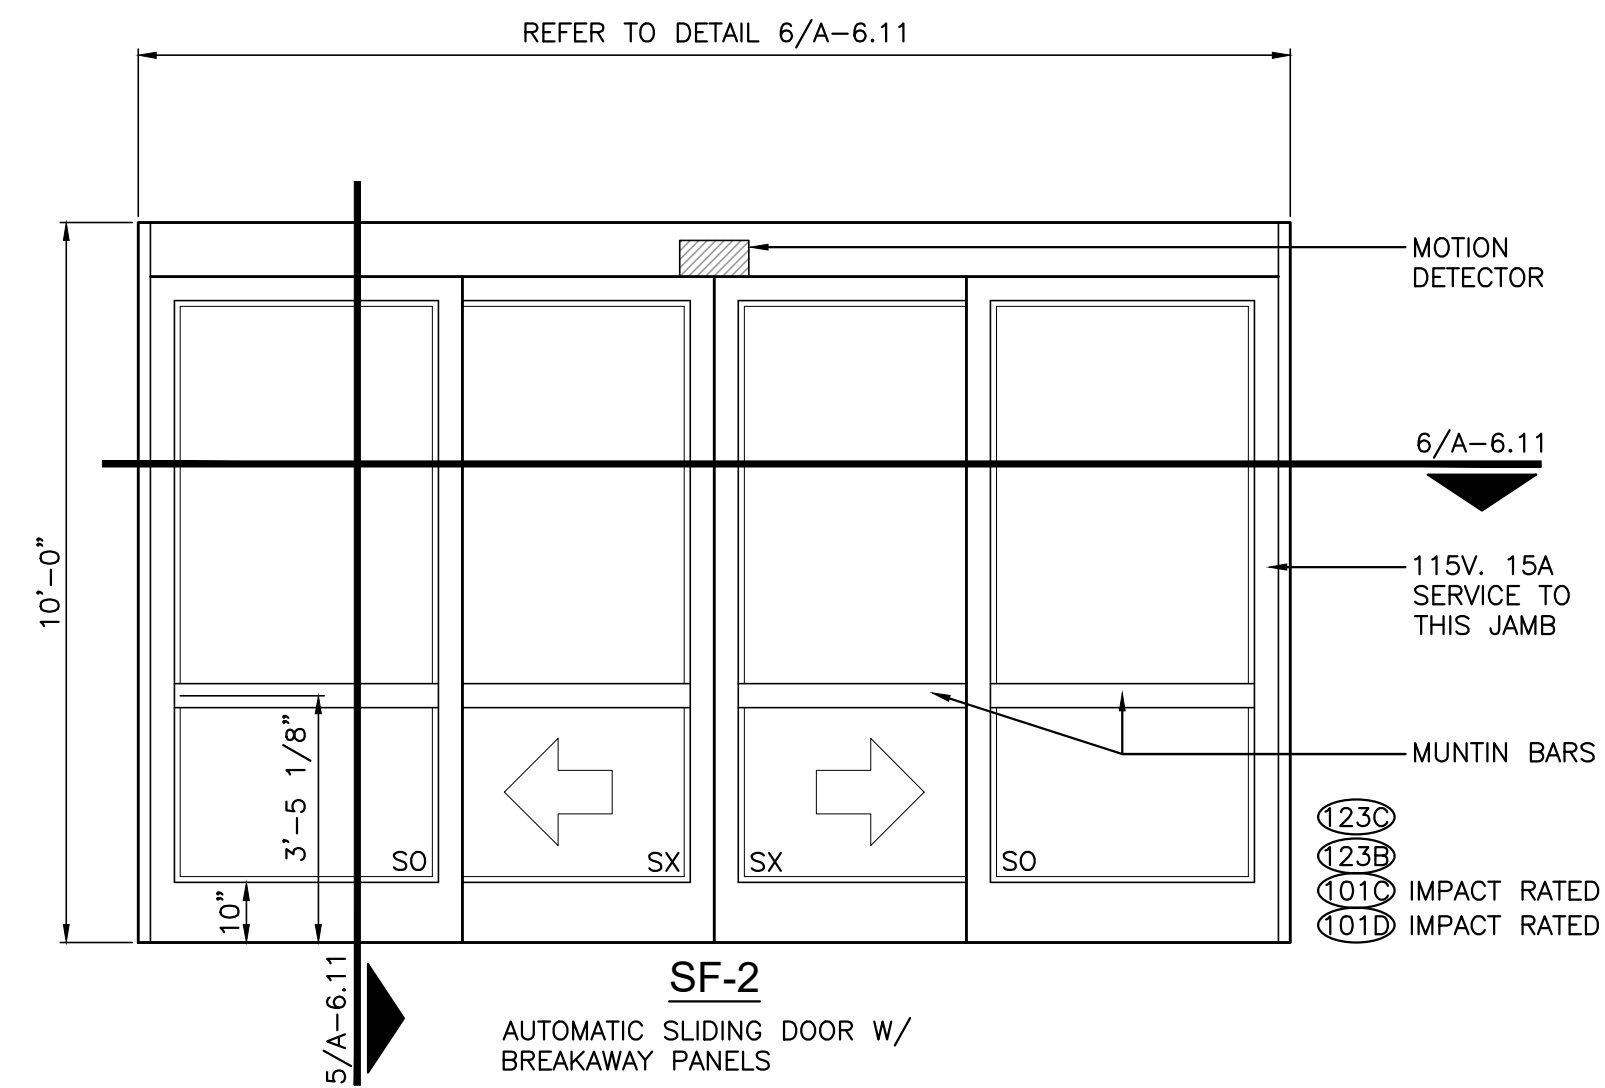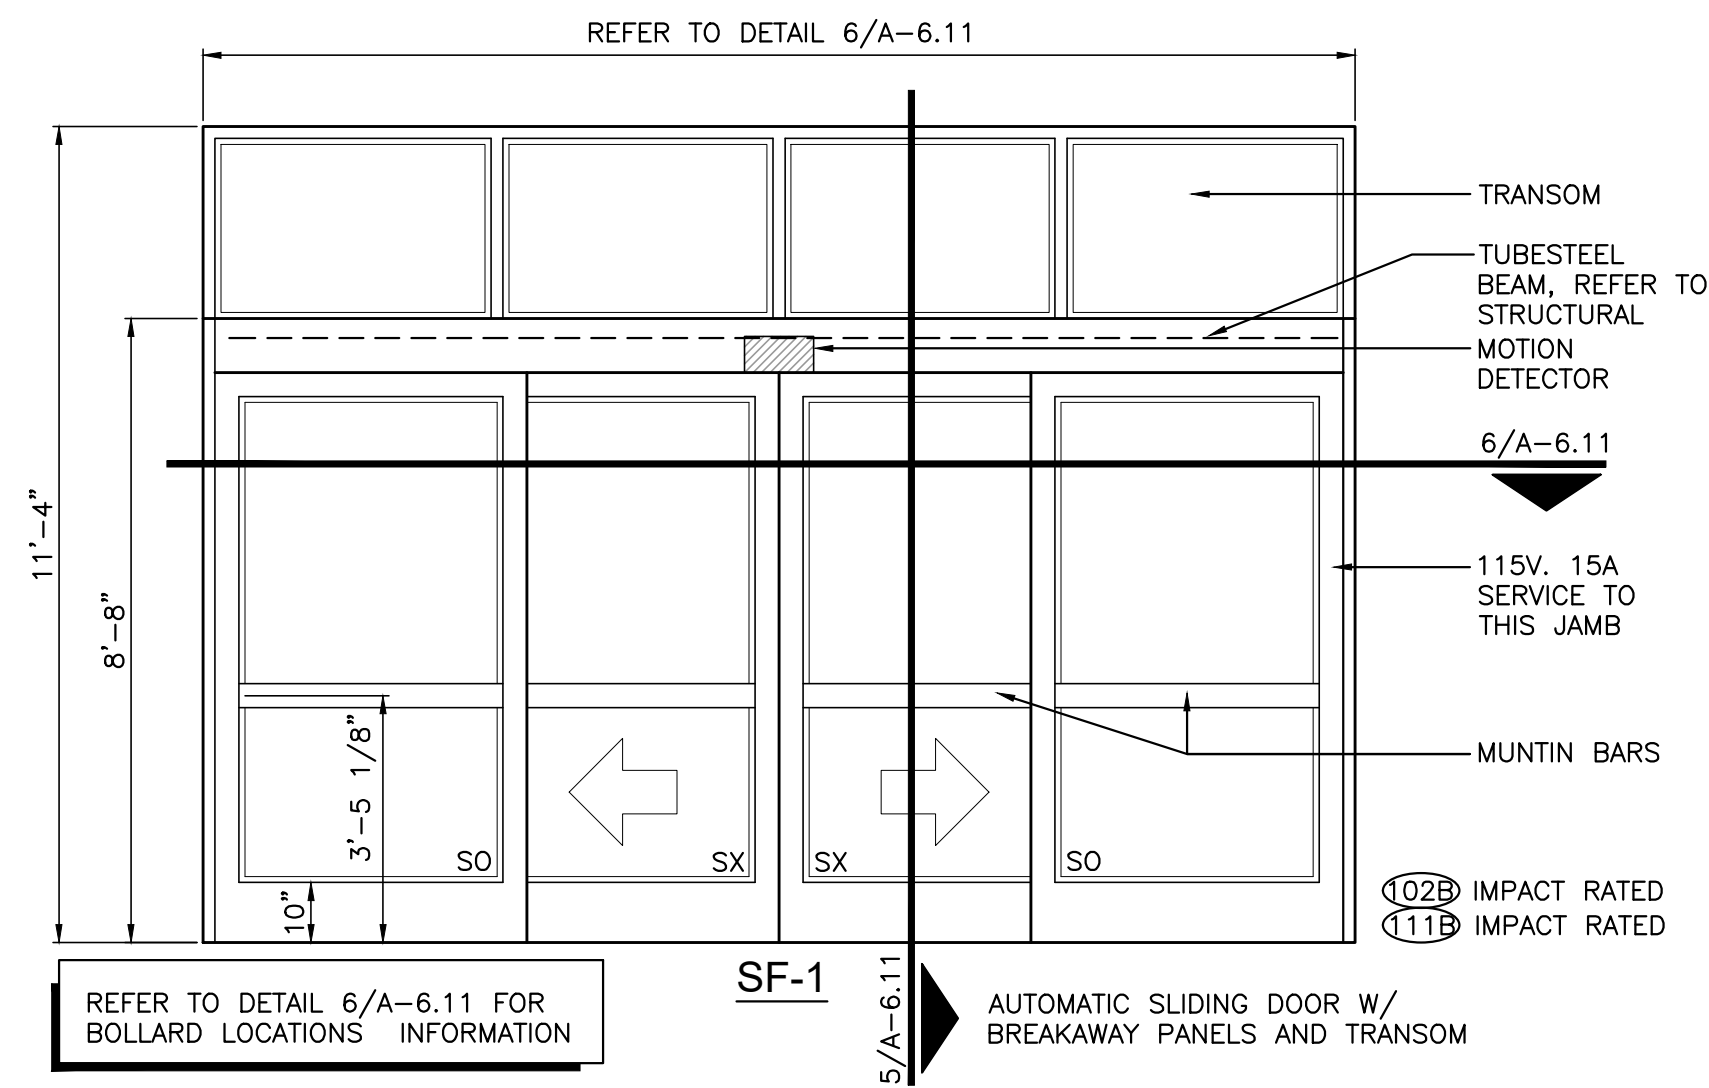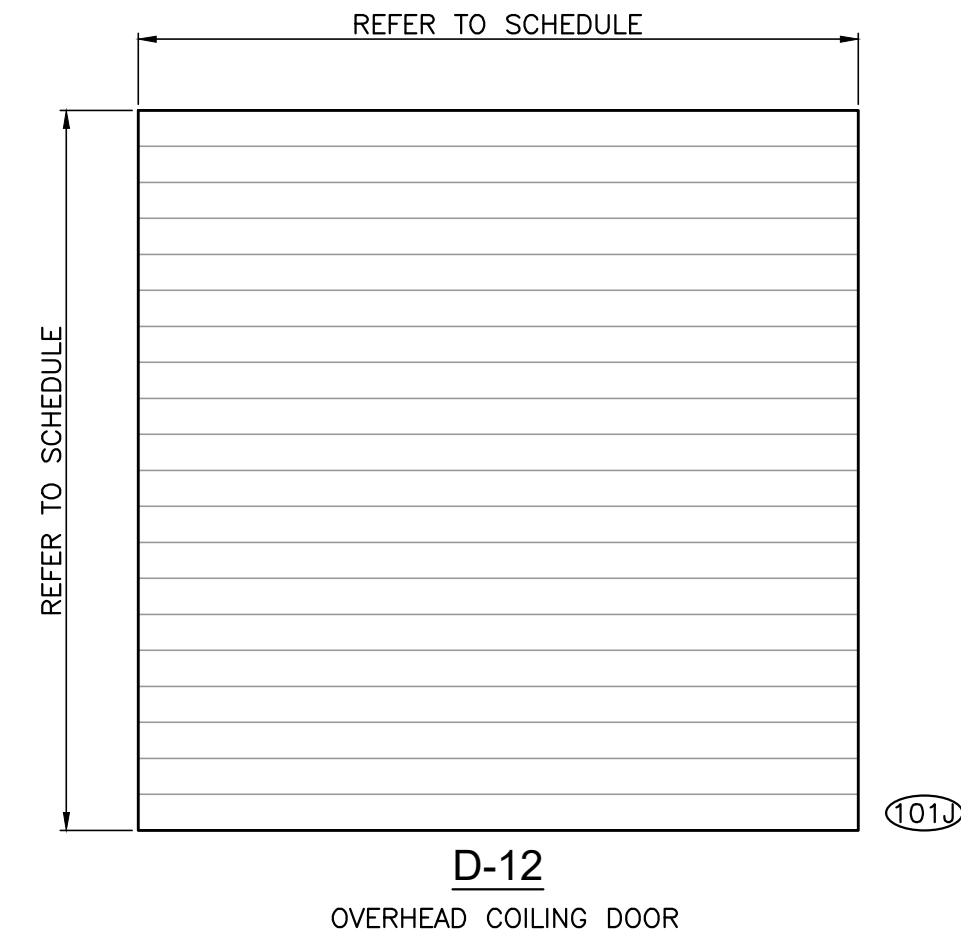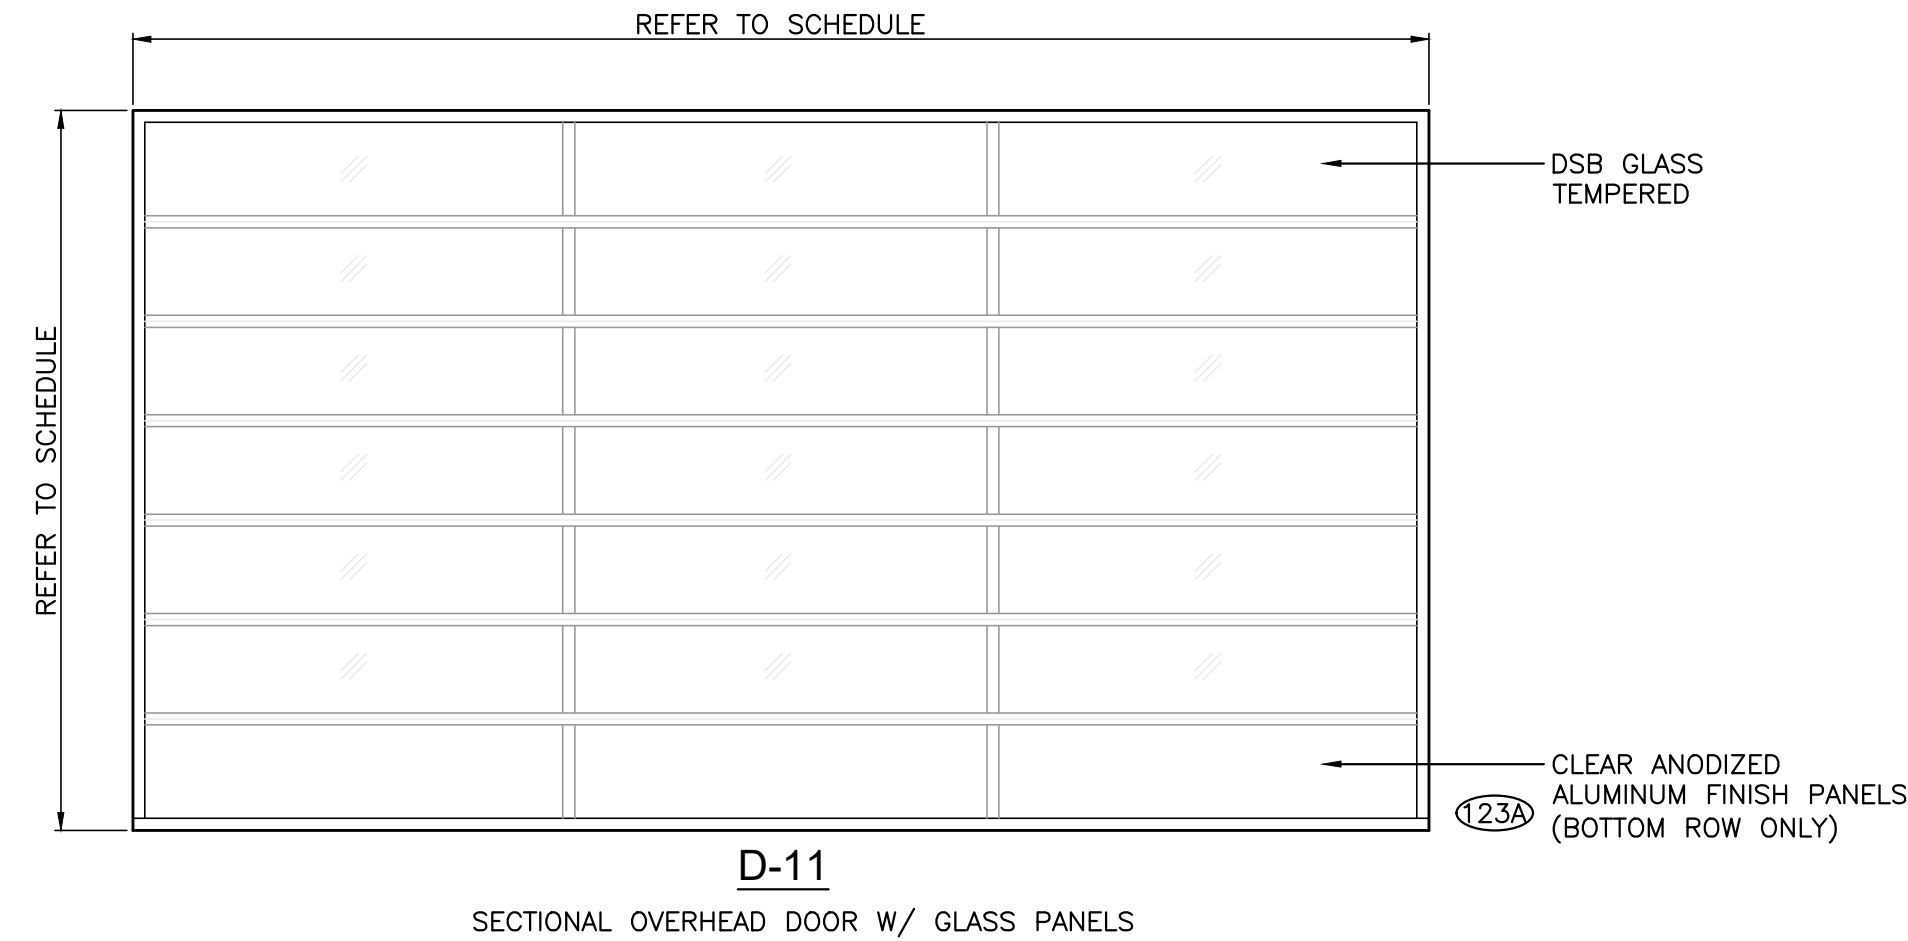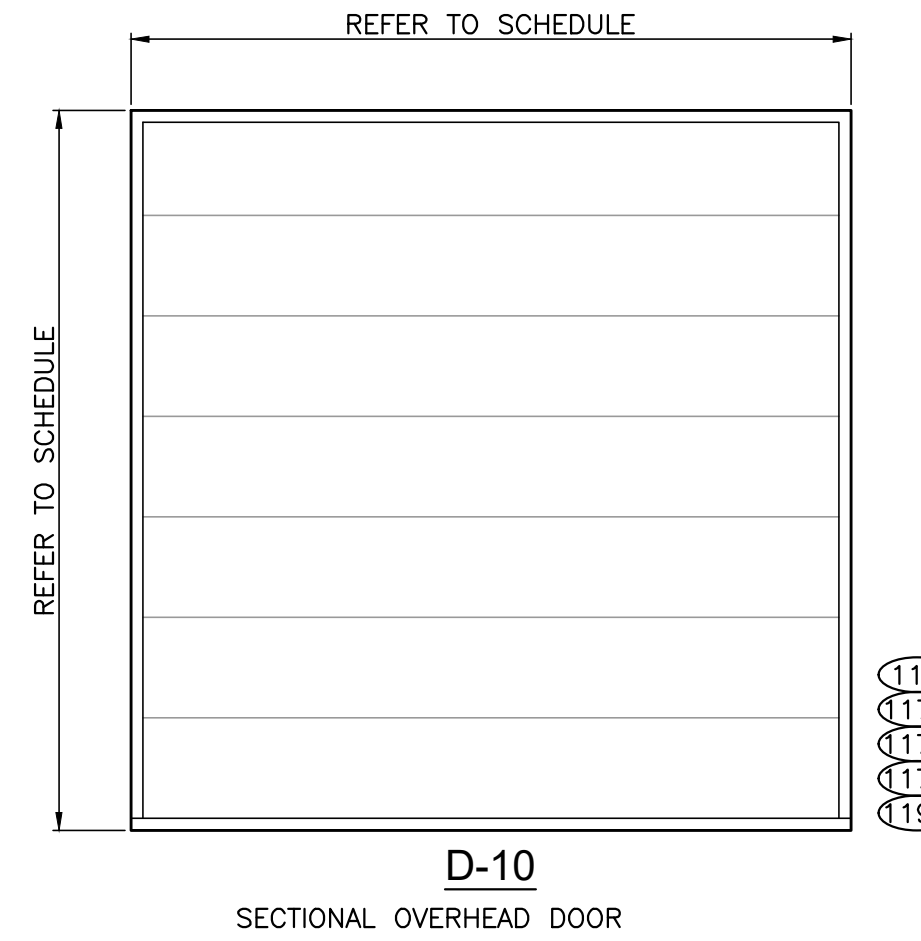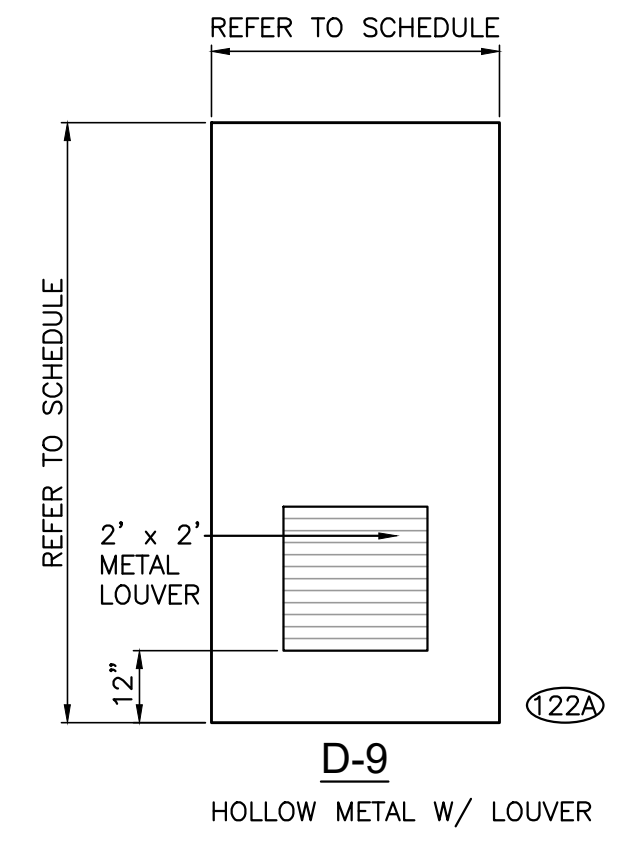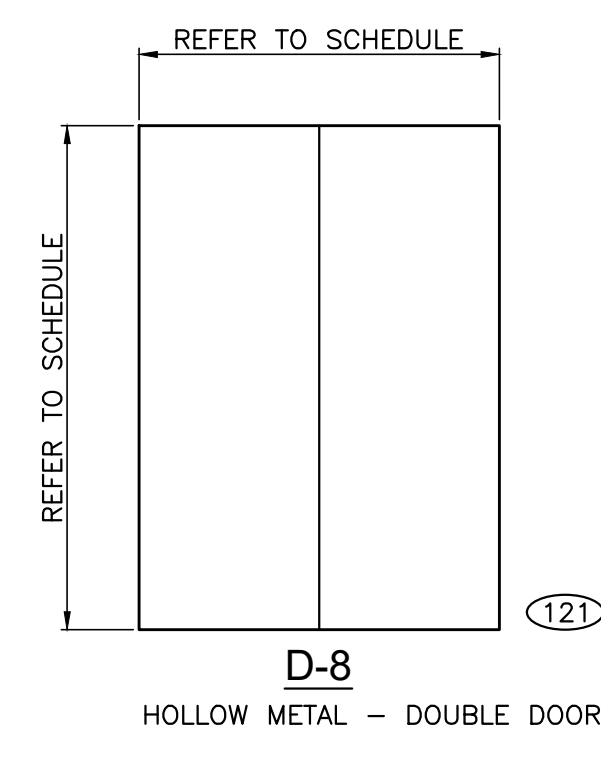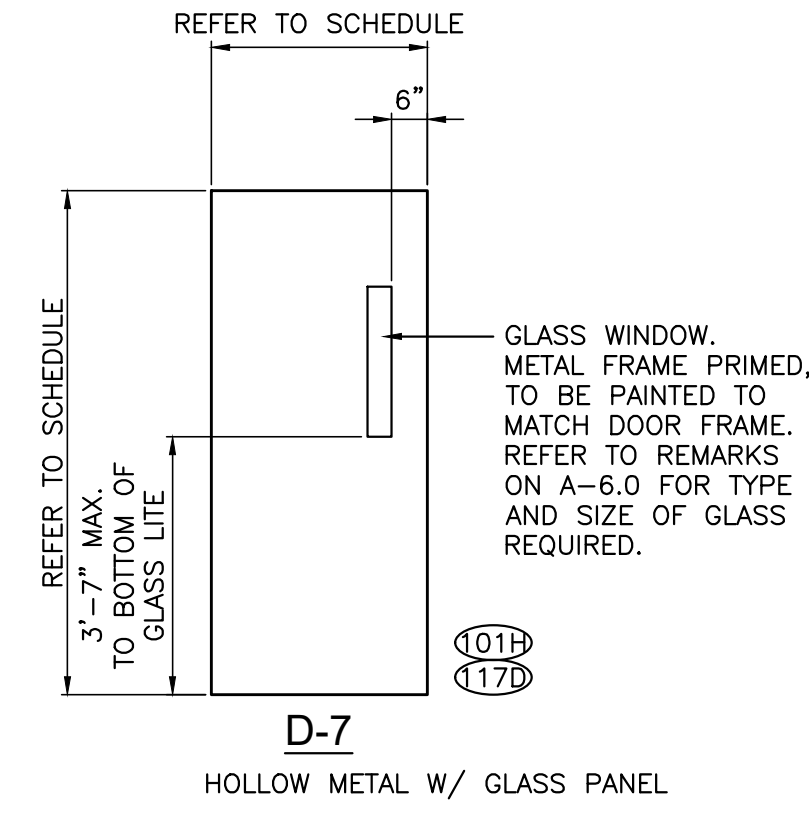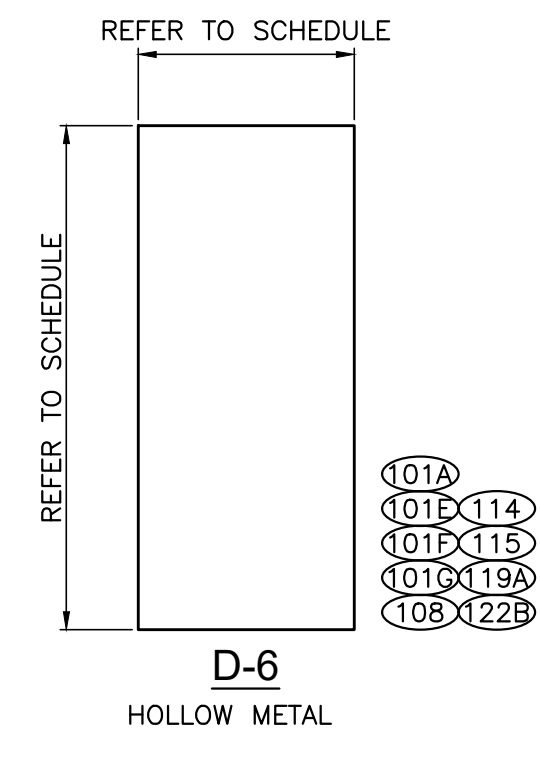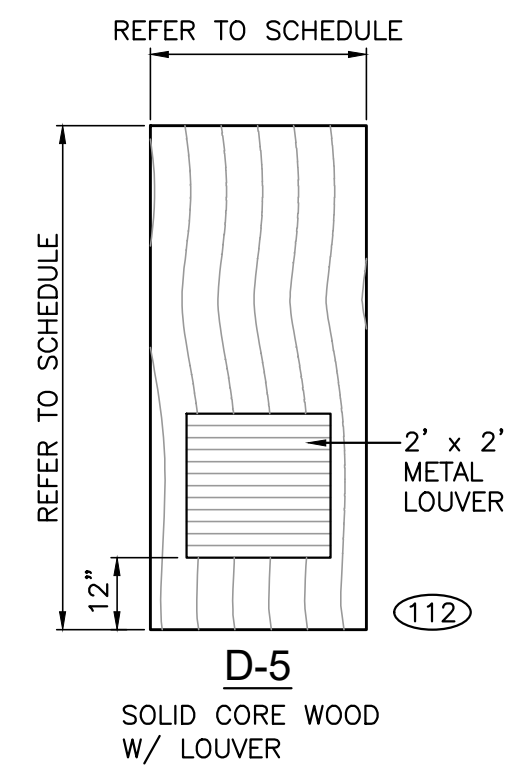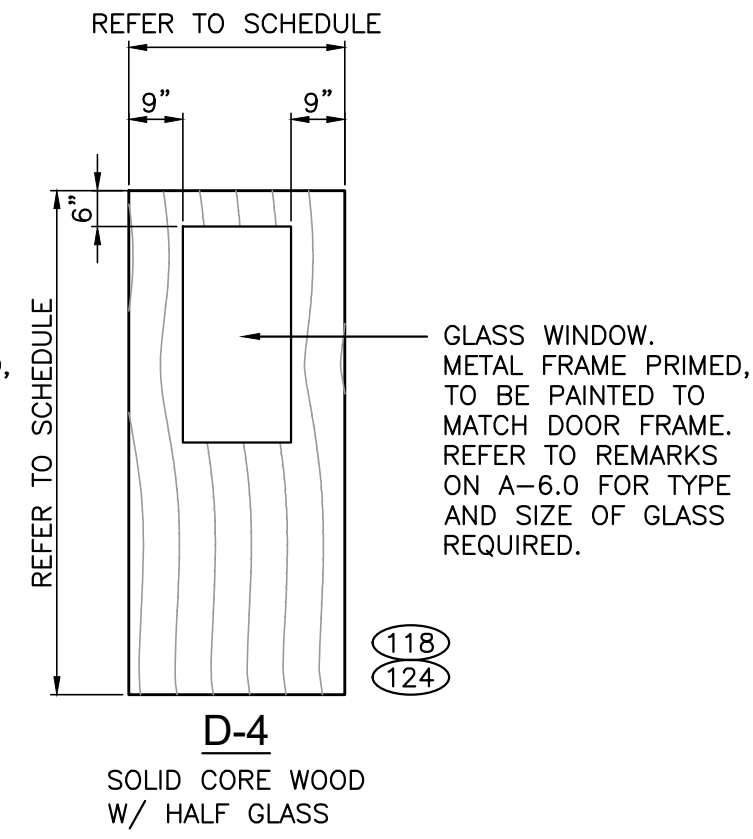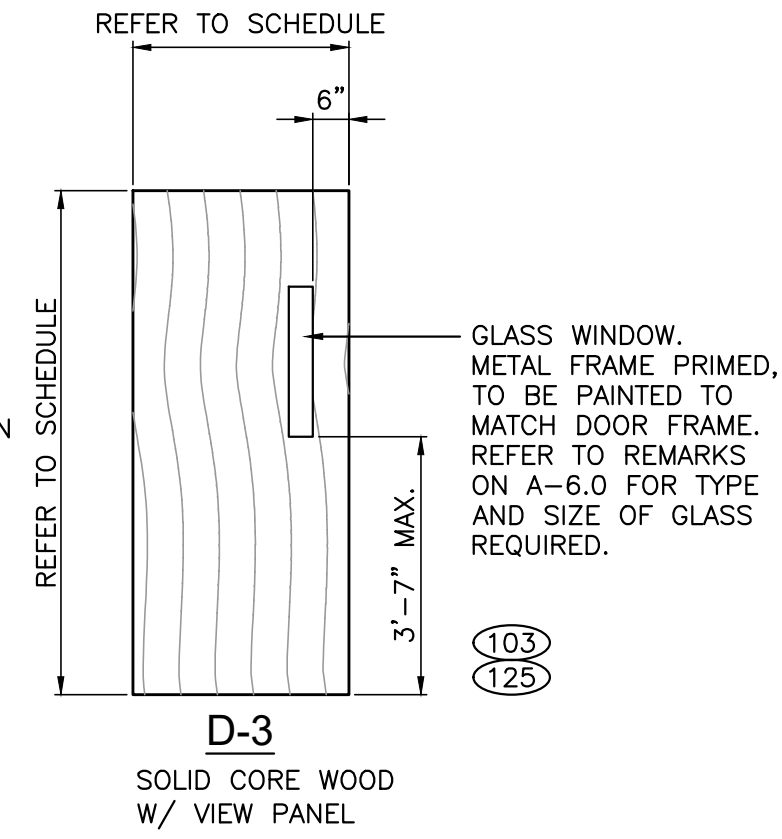

DOORS		
LP CODE 4		
DOOR NO.	1/4" TEMPERED GLASS	7/16" LAMINATED GLASS
101C	X	
101D	X	
102A	X	
102B		X
110	X	
111A	X	
111B		X
123B		X
123C		X
TRANSM GLAZING SHALL BE 1/4" TEMPERED GLASS		


Diagram A shows a section of the Main Building Finish Floor (EL 0'-0") with a height of 3'-4" and a width of 1'-4". The section includes a Class III vision panel in a 1 1/4" x 4" hollow metal frame, a talk-thru device (6-FR) by Creative Industries, and a pass-thru hopper (PHE-2) by Creative Industries. The drawing is labeled A.

Diagram B shows a section of the Main Building Finish Floor (EL 0'-0") with a height of 3'-4" and a width of 3'-4". The section includes a sliding window with 1/4" clear tempered glass and a 1 3/4" x 4 1/2" clear anodized aluminum frame. The drawing is labeled B.

[illegible]

NCARB
REG. No. 44,575
NEW JERSEY
Lic. No. 12119
NEW YORK
Lic. No. 024375-1
PENNSYLVANIA
Lic. No. RA-015310-B
VIRGINIA
Lic. No. 0401 011655
FLORIDA
Lic. No. AR95158

PERRY M. PETRILLO ARCHITECTS PC
9 Park Avenue

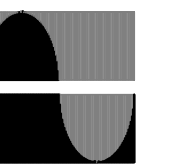

LOWE'S HOME CENTERS, LLC
1000 LOWE'S BOULEVARD
MOORESVILLE, NC 28117
704.758.1000 (PH.)


DRAWING IS THE PROPERTY OF LOWE'S HOME
CENTERS, LLC. ANY USE OR REPRODUCTION IN WHOLE
OR PART IS PROHIBITED WITHOUT THE EXPRESSED
WRITTEN CONSENT OF LOWE'S HOME CENTERS, LLC.
©RIGHT 2025-2027 ALL RIGHTS RESERVED

DOOR AND WINDOW
ELEVATIONS AND DETAILS


LOWE'S OF
WESTLAKE
Westlake, Florida

CRITERIA	
SUE DATE:	02-2025
PERMIT SET	
SUE DATE:	
INSTRUCTION SET	
SUE DATE:	04-14-2025
DRAWING NUMBER:	


A-6.1

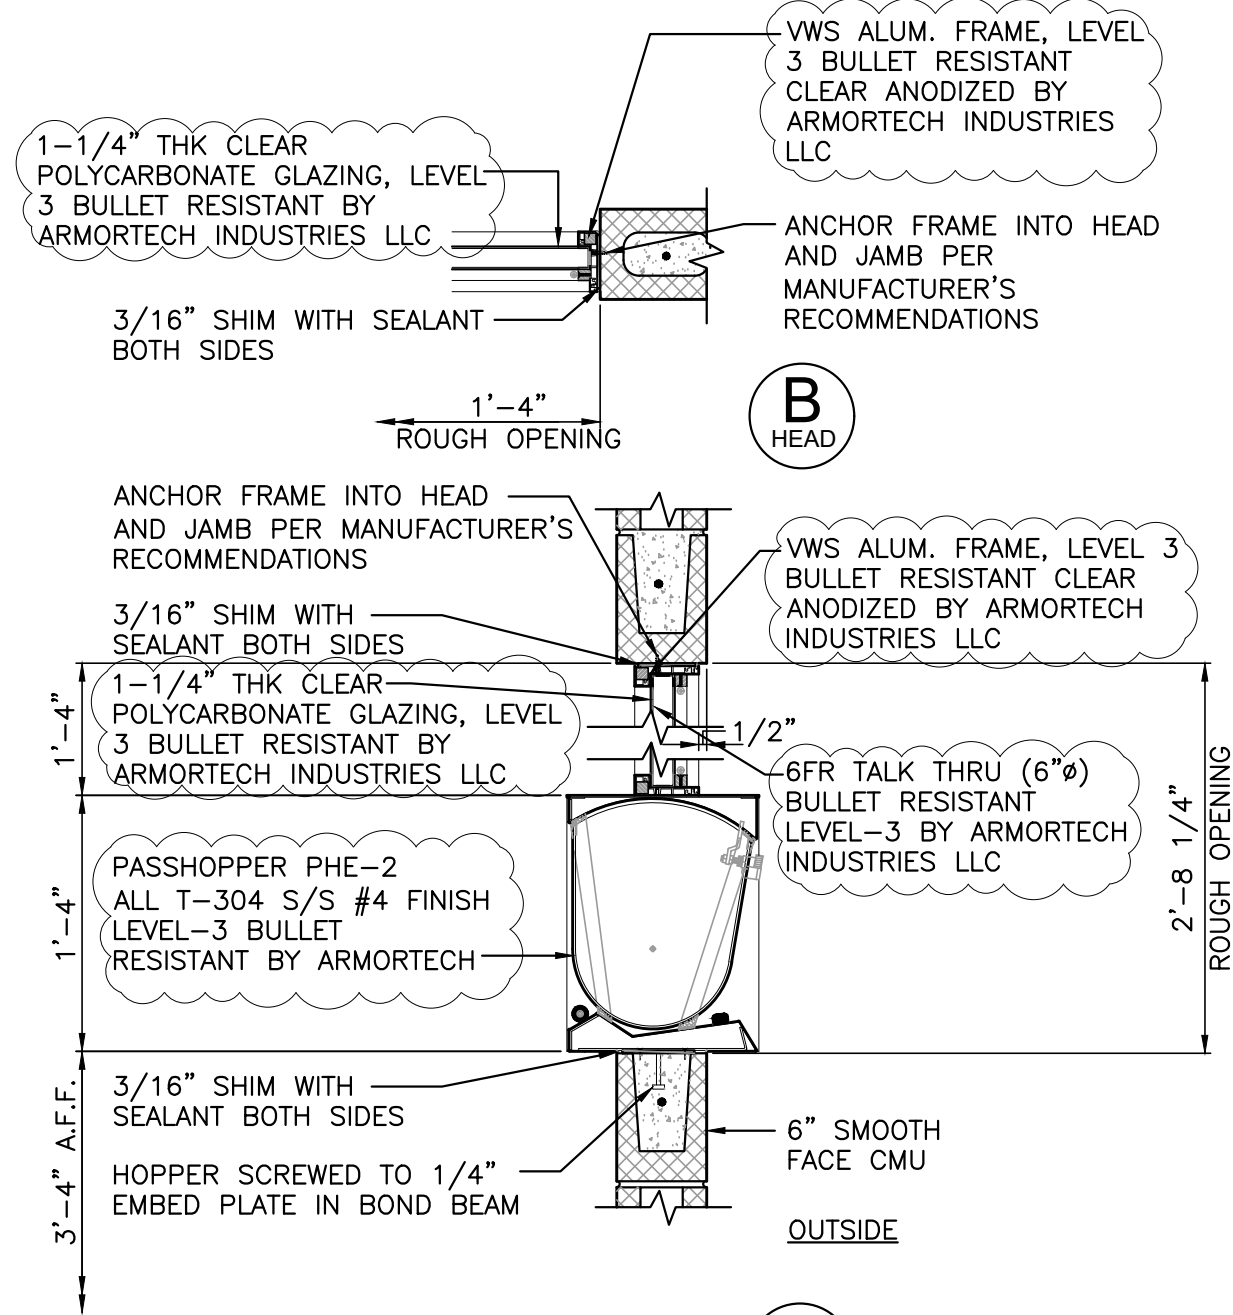

9 SECTION AT PASS THRU HOPPER
SCALE: 1/2"=1'-0" REFER: A-6.1

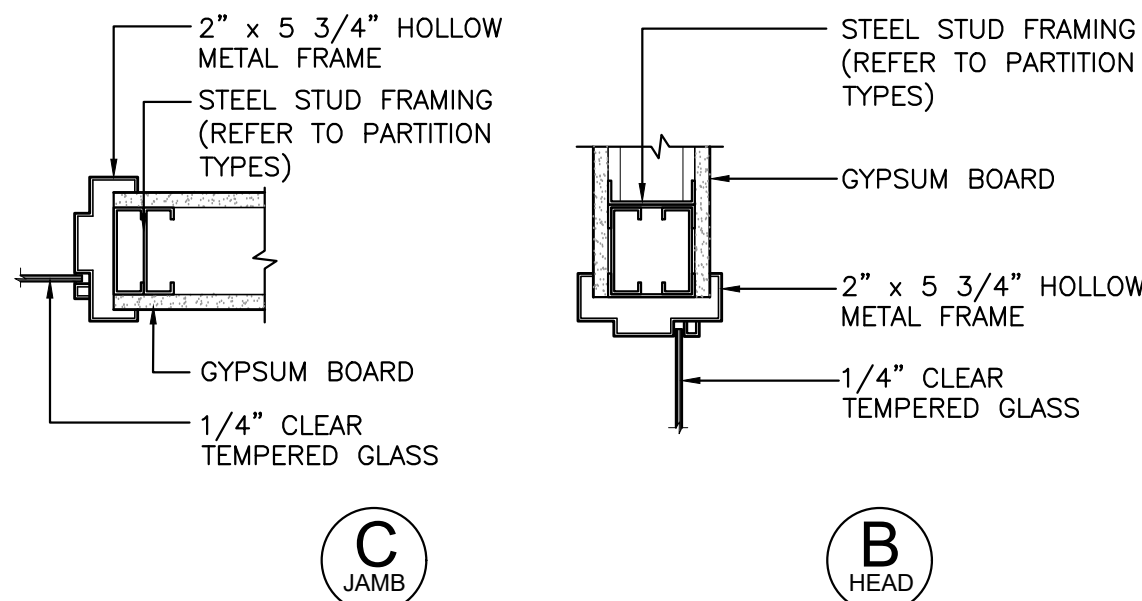


8 WINDOW DETAILS
SCALE: 1 1/2"=1'-0" REFER: A-6.1

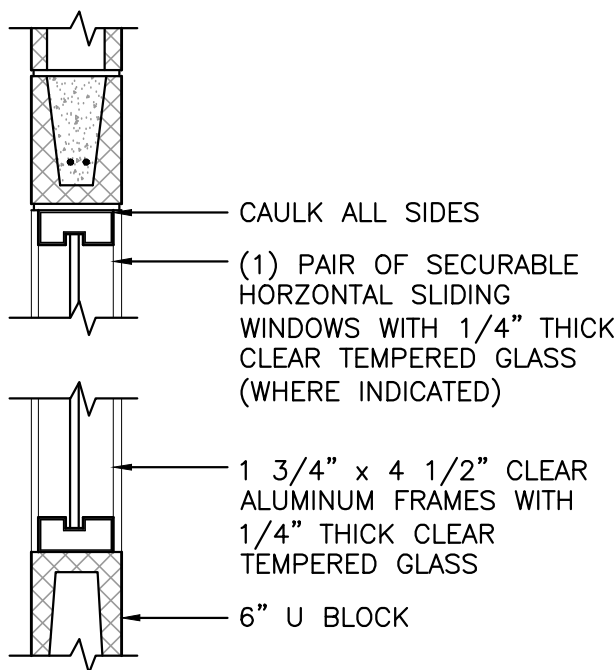


7 WINDOW DETAILS
SCALE: 1/2"=1'-0" REFER: A-6.1

- NO BOLLARDS REQUIRED AT DOORS 111B
- REFER TO A-4.0 FOR LOCATION OF BOLLARDS AT DOORS 102A AND 111A

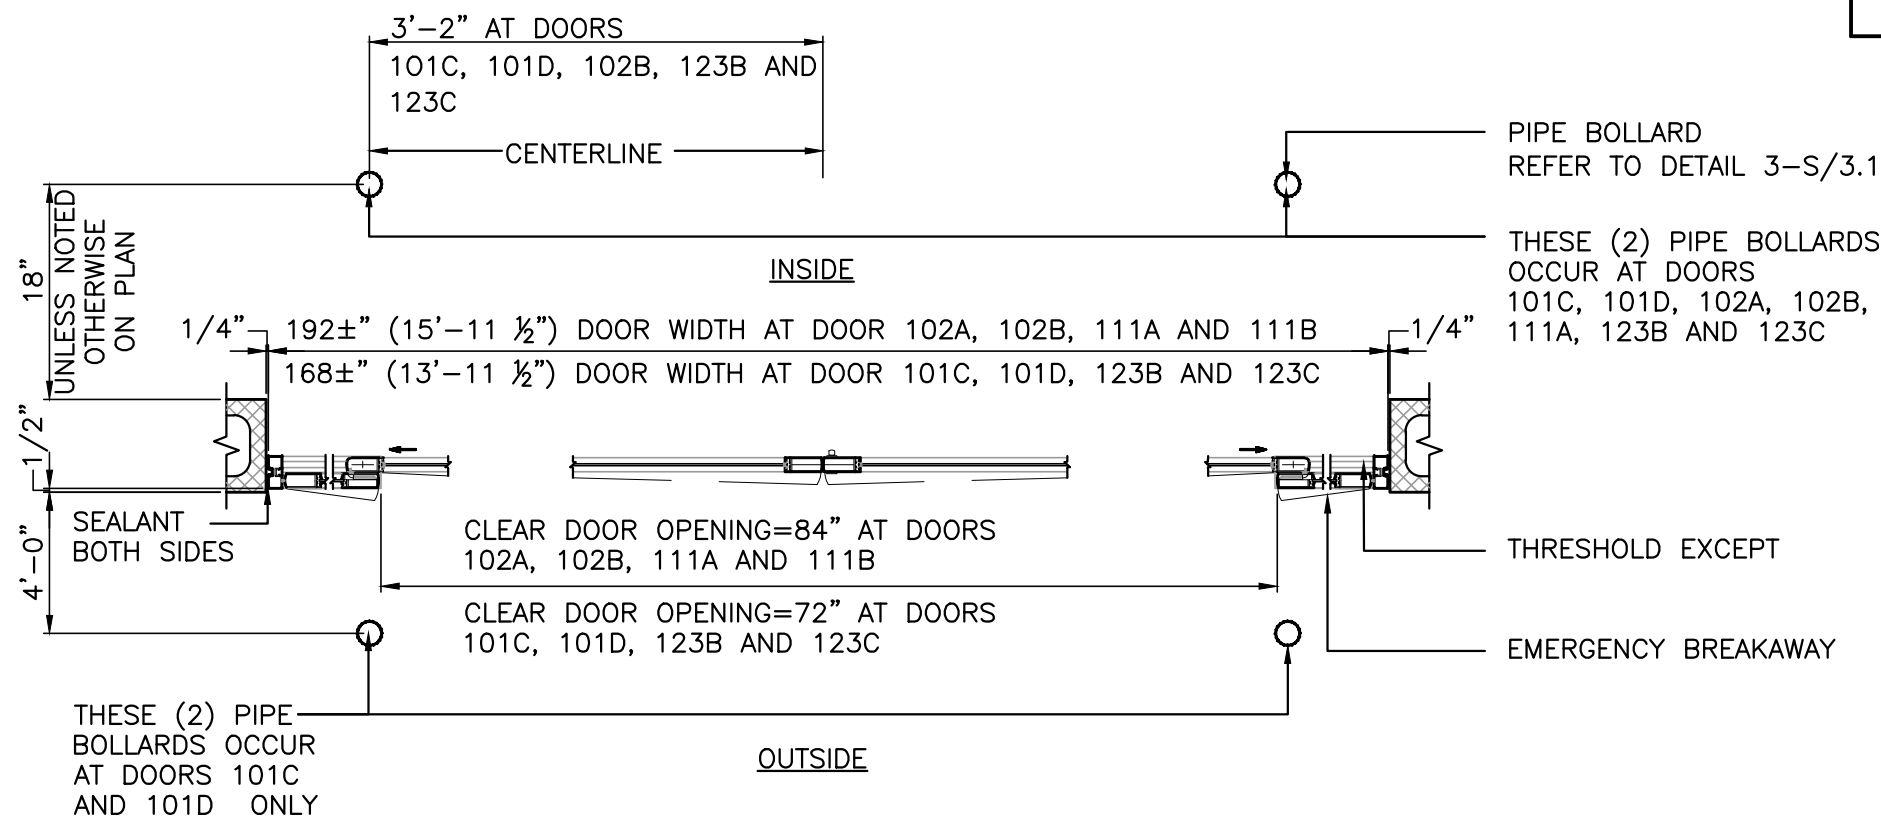


6 ALUMINUM ENTRY DOOR PLAN
SCALE: 1/2"=1'-0" REFER: A-6.0

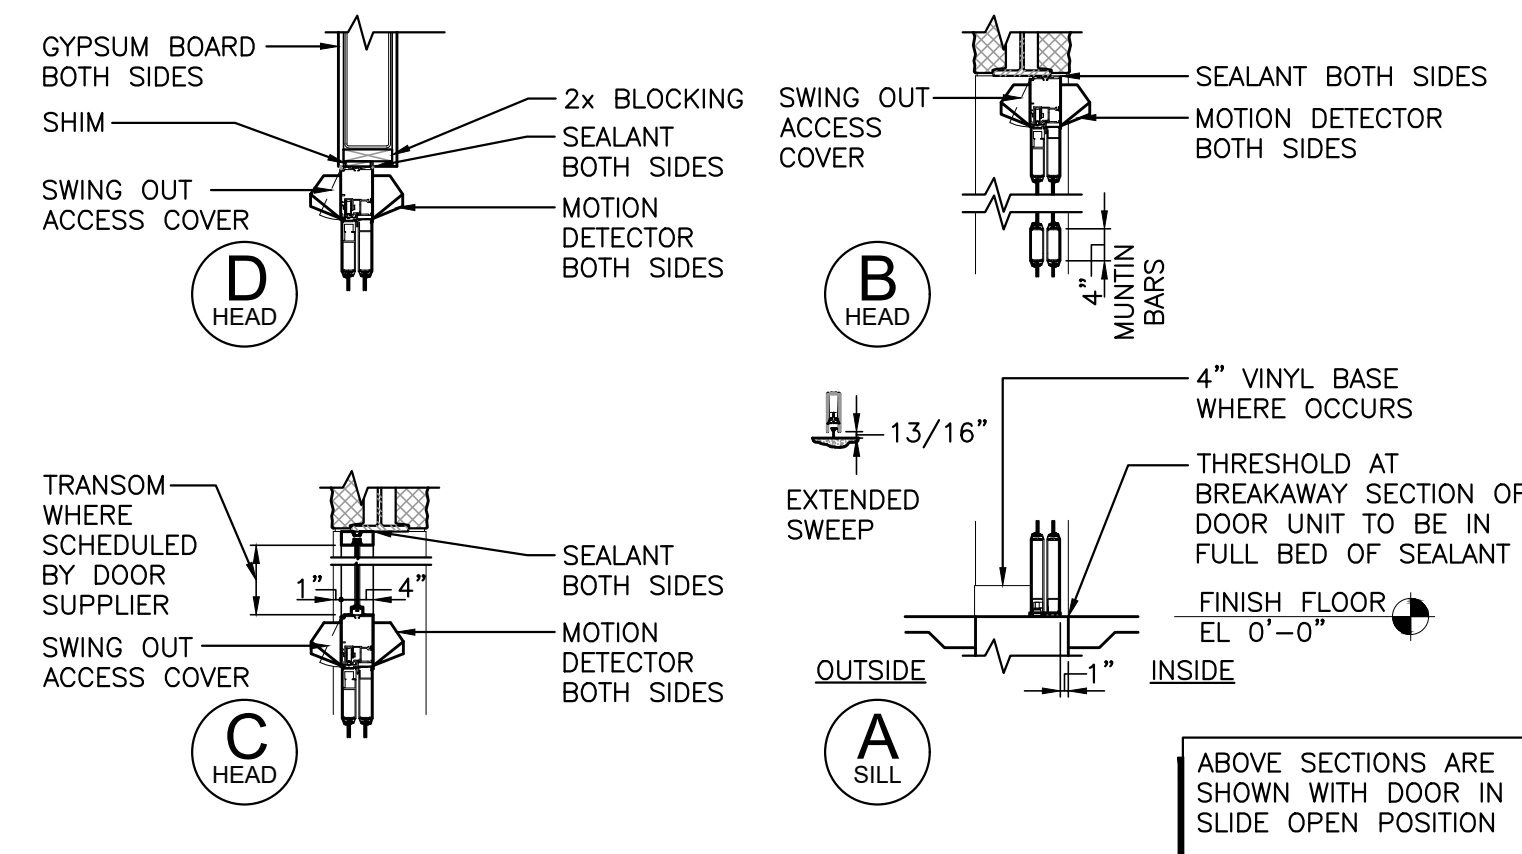

SENSOR TYPE								
DOOR	101C	101D	102A	102B	111A	111B	123B	123C
OUTSIDE	WIDE	WIDE	WIDE	NARROW	WIDE	WIDE	WIDE	WIDE
INSIDE	WIDE	WIDE	WIDE	WIDE	NARROW	NARROW	WIDE	WIDE

* DOOR MANUFACTURER TO SELECT SENSOR TYPE. DOOR SHOULD OPERATE ONLY WHEN APPROACHED AND SHALL NOT CONSTANTLY OPEN EVERY TIME CUSTOMERS ENTER OR EXIT.



5 ALUMINUM ENTRY DOOR DETAILS
SCALE: 1/2"=1'-0" REFER: A-6.0

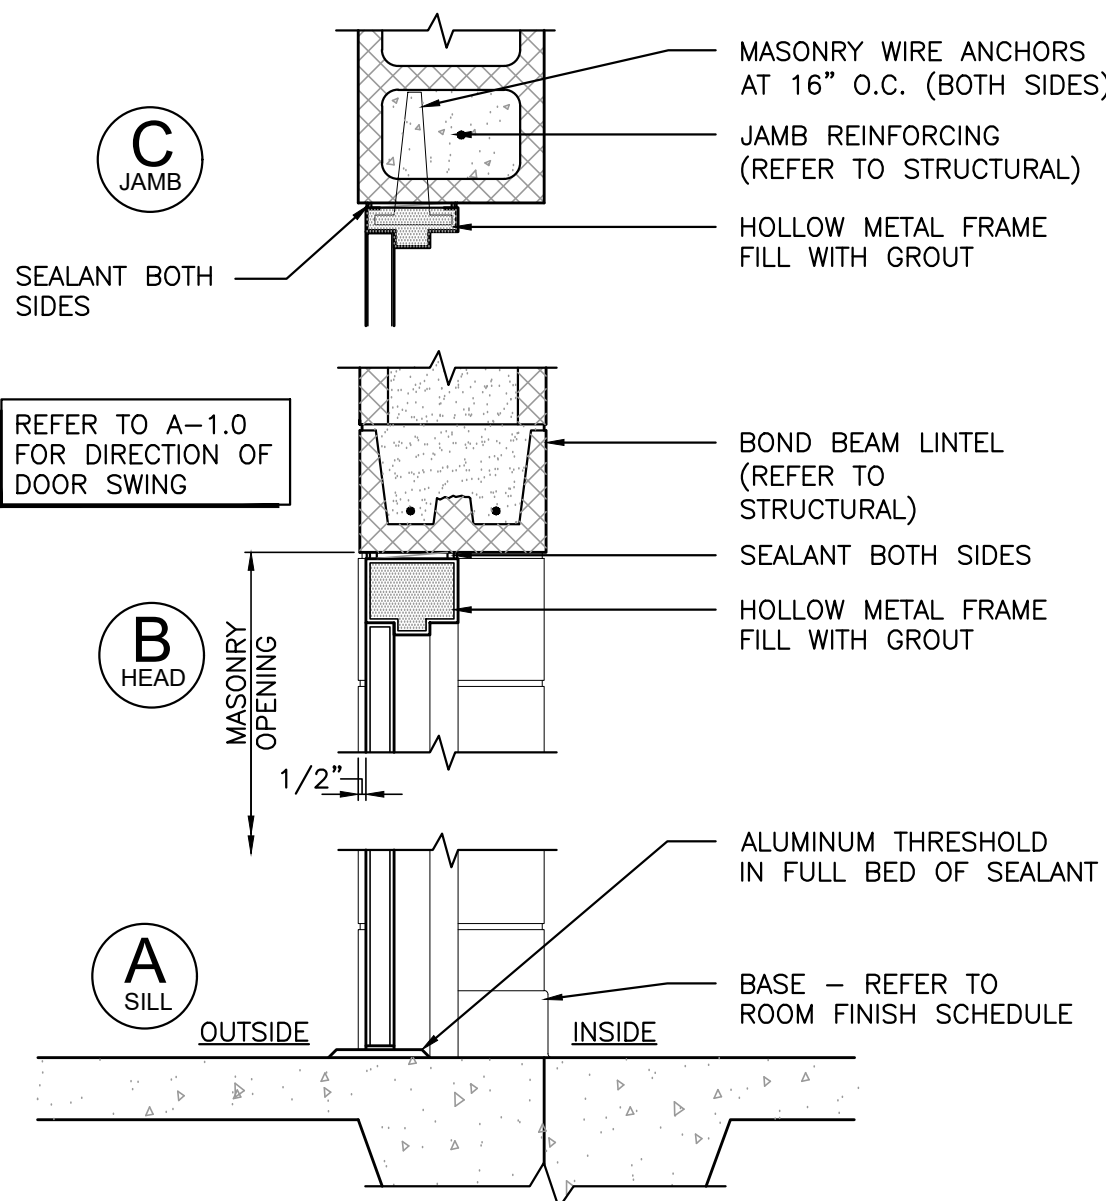


4 12" CMU DOOR DETAIL
SCALE: 1"=1'-0" REFER: A-6.0

GENERAL NOTES


- DOOR FRAME SUPPLIER TO VERIFY ALL EXTERIOR WIDTHS IN FIELD PRIOR TO INSTALLATION.
- INSTALL BEFORE HARDWARE.
- SPECIAL SIZE. REFER TO DOOR ELEVATIONS FOR HEIGHT AND DETAIL 6/A-6.11 FOR WIDTH.
- SF = STORE FRONT.

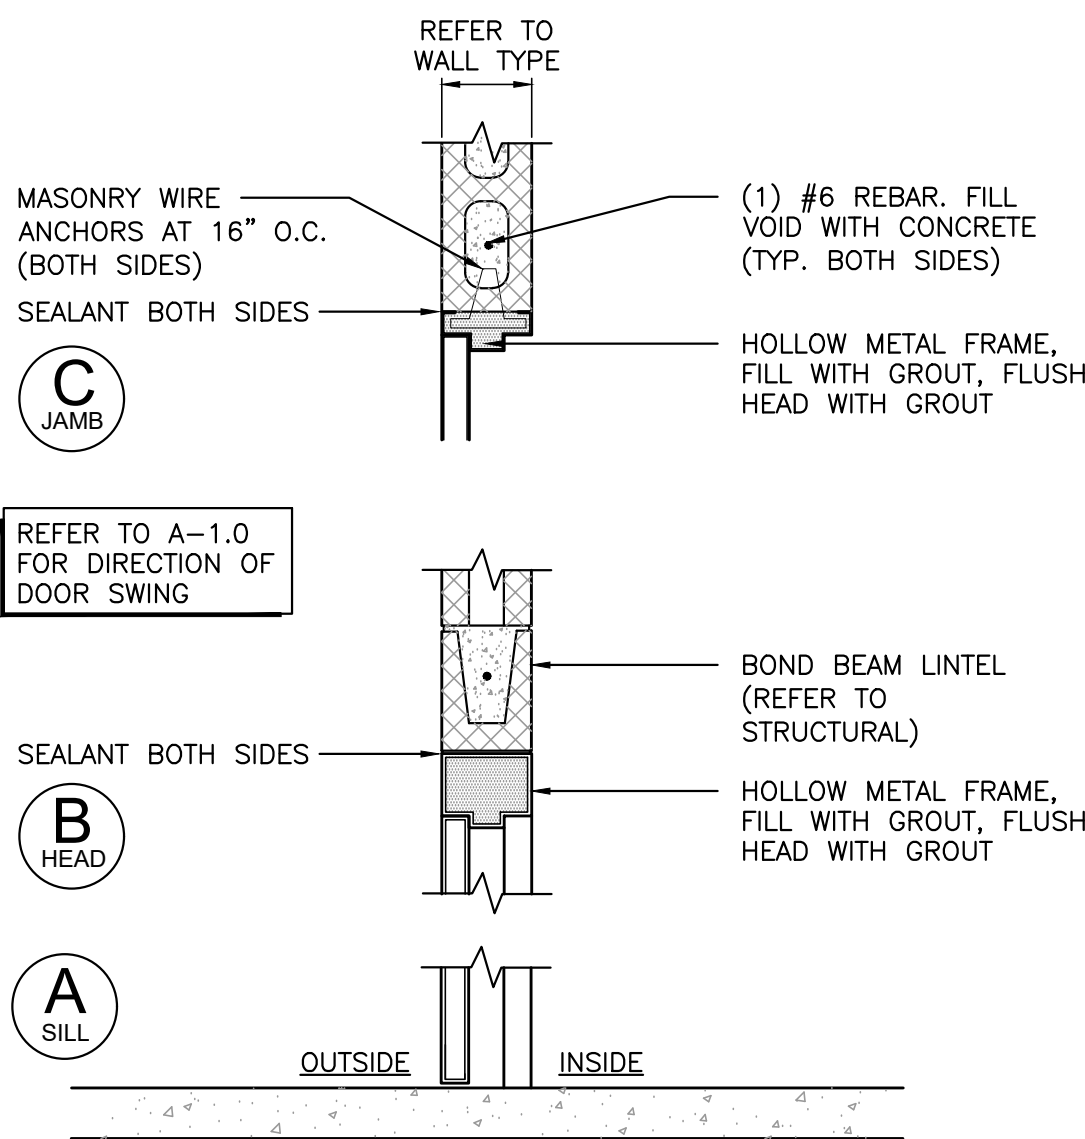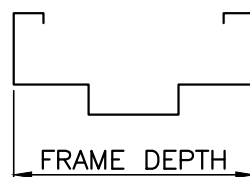

3 6" 8" CMU DOOR DETAIL
SCALE: 1"=1'-0" REFER: A-6.0

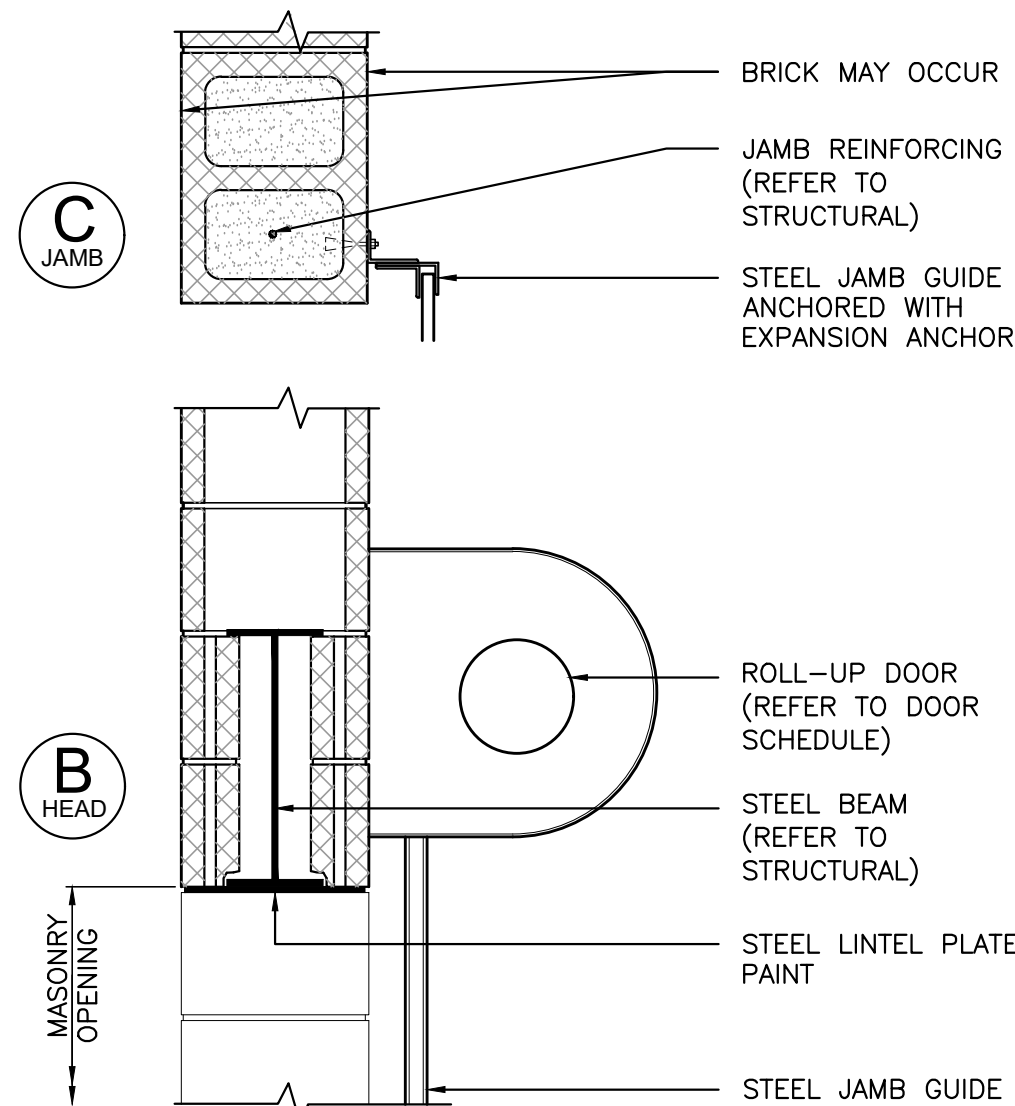

2 ROLL-UP DOOR DETAILS
SCALE: 1"=1'-0" REFER: A-6.0

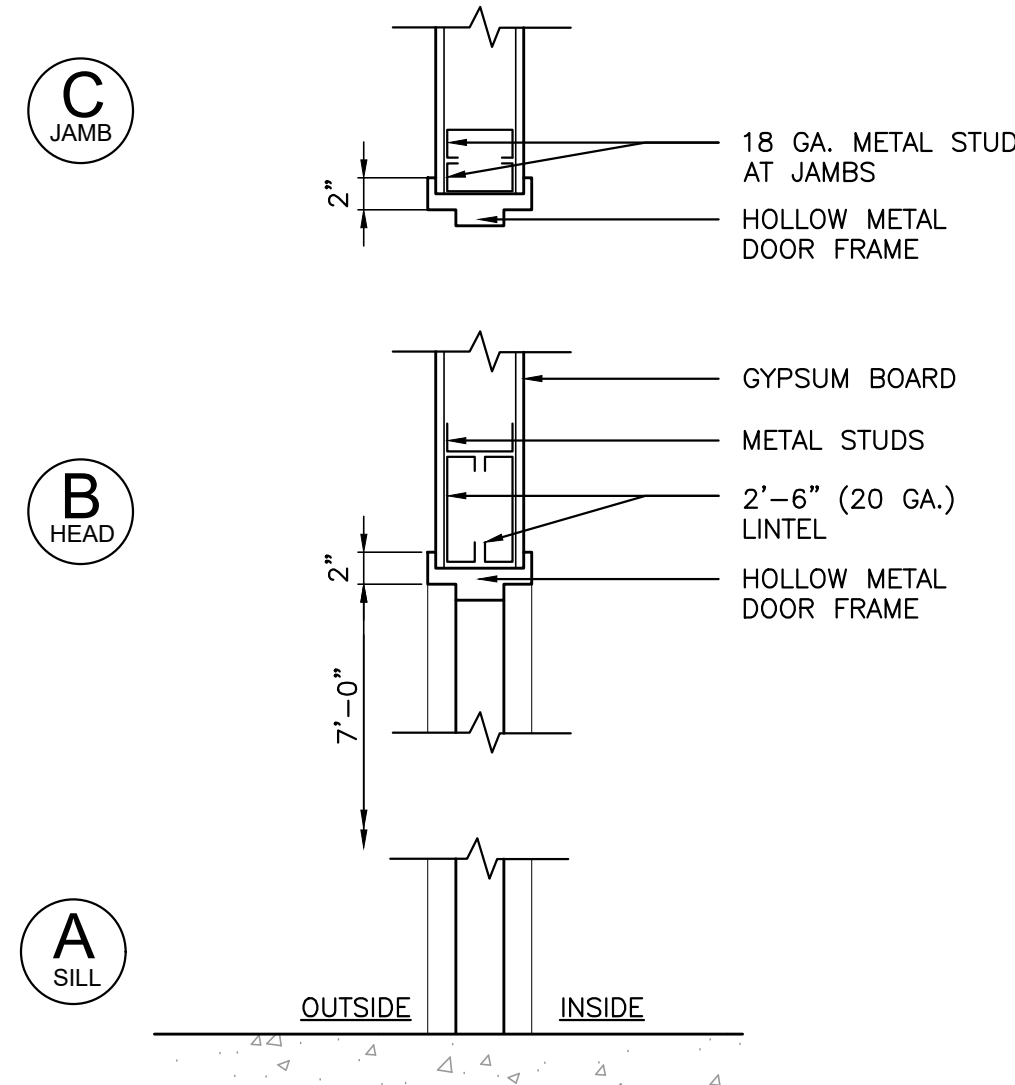


1 DRYWALL DOOR DETAILS
SCALE: 1"=1'-0" REFER: A-6.0

REVISIONS	
PRE-BID SET	POST-BID SET
DATE	DESCRIPTION
05.29.25	General Revisions

LIC. NO. 0000000000
REC. NO. 44,575
NEW JERSEY
LIC. NO. 12119
NEW JERSEY
LIC. NO. 024375-1
PENNSYLVANIA
LIC. NO. RA-015310-B
VIRGINIA
LIC. NO. 0401 011655
FLORIDA
LIC. NO. AR95158


Perry M. Petrillo Architects PC

9 Park Avenue
Park Ridge, New Jersey 07656
Telephone (201) 307-6153
Facsimile (201) 307-6158

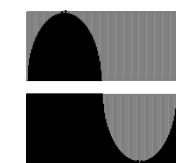

LOWE'S HOME CENTERS, LLC
1000 LOWE'S BOULEVARD
MOORESVILLE, NC 28117
704.758.1000 (PH.)

THIS DRAWING IS THE PROPERTY OF LOWE'S HOME CENTERS, LLC. ANY USE OR REPRODUCTION IN WHOLE OR IN PART IS PROHIBITED WITHOUT THE EXPRESSED WRITTEN CONSENT OF LOWE'S HOME CENTERS, LLC. COPYRIGHT 2005-2027 ALL RIGHTS RESERVED.

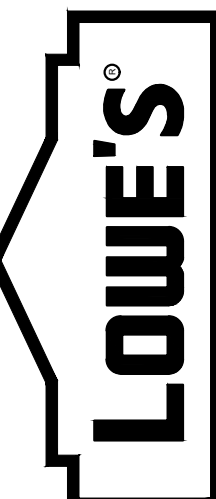


DOOR AND WINDOW DETAILS

LOWE'S OF WESTLAKE
Westlake, Florida


CRITERIA
ISSUE DATE: 02-2025
PERMIT SET
ISSUE DATE:
CONSTRUCTION SET
ISSUE DATE: 04-14-2025
DRAWING NUMBER:

A-6.11


ORIGINAL	
SECOND	
FINAL	

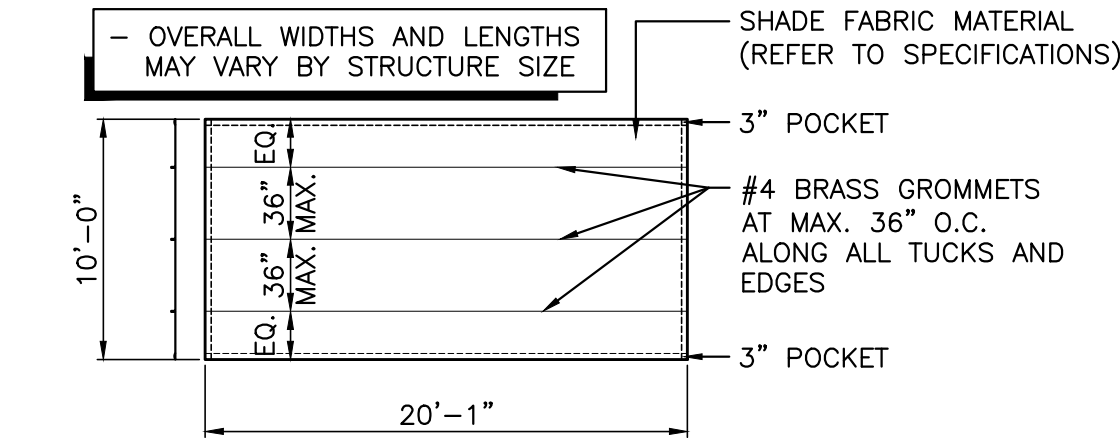


9 SHADE FABRIC DETAIL
SCALE: 1/8" = 1'-0" REFER: A-7.0

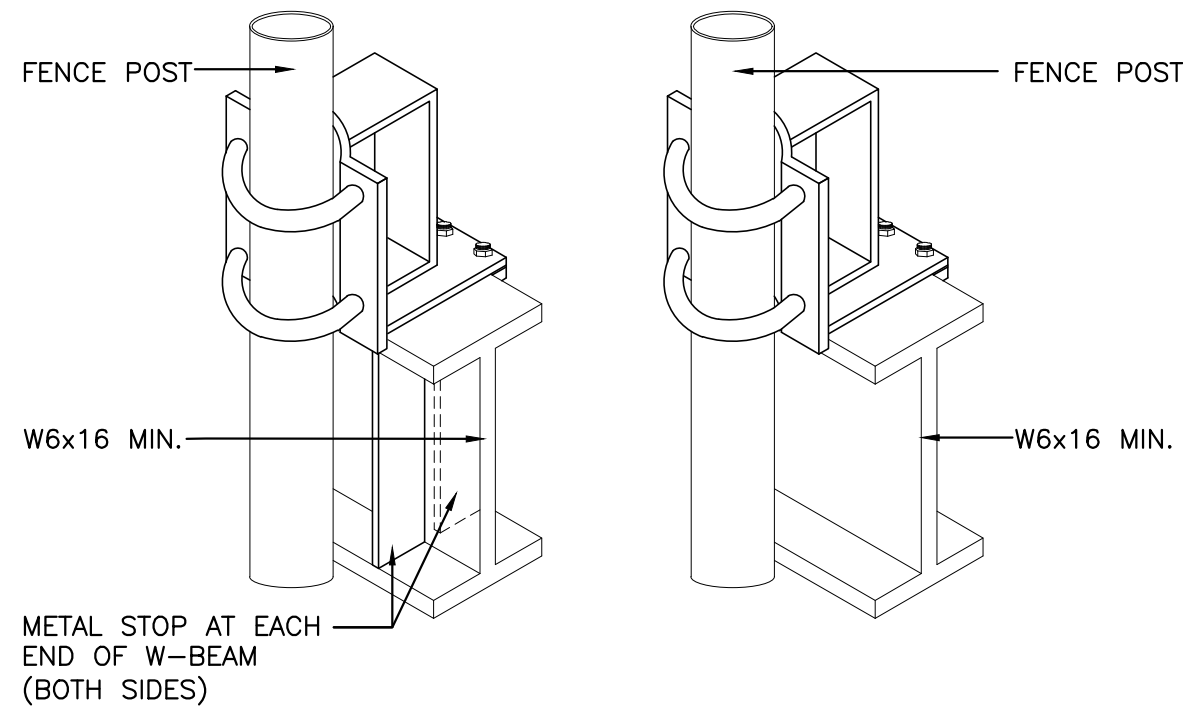


10 TYPICAL TUCK DETAIL
SCALE: NOT TO SCALE REFER: A-7.0

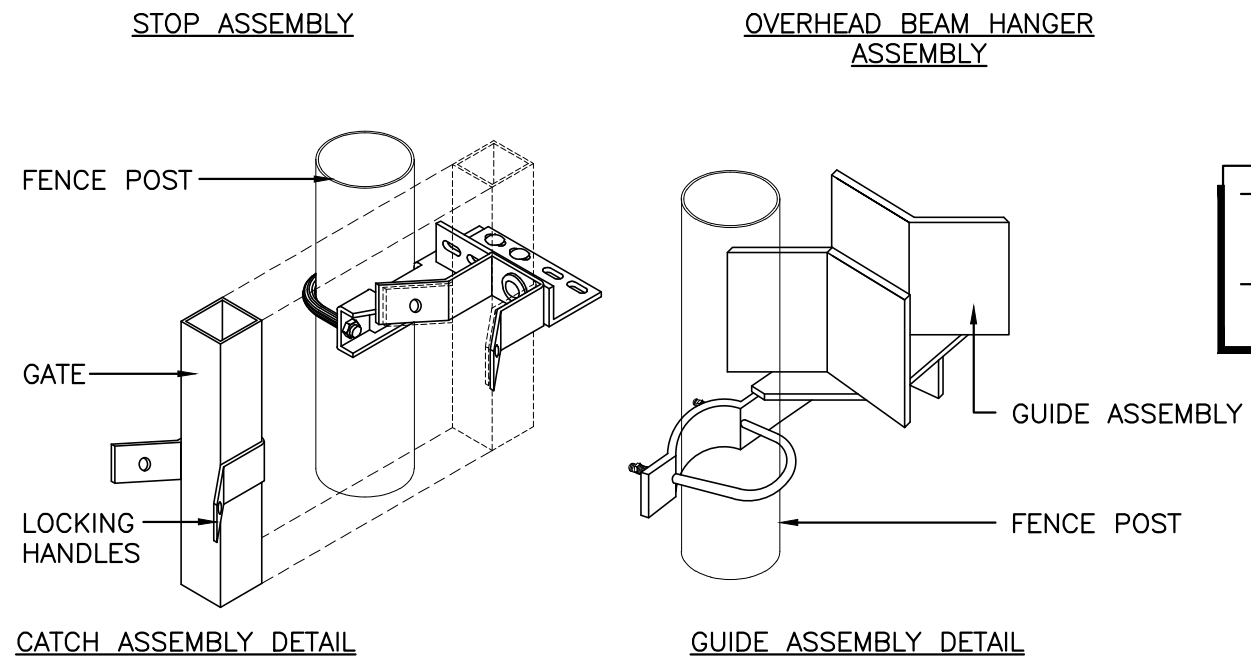


8 CHAINLINK GATE DETAILS
SCALE: NOT TO SCALE REFER: A-7.2

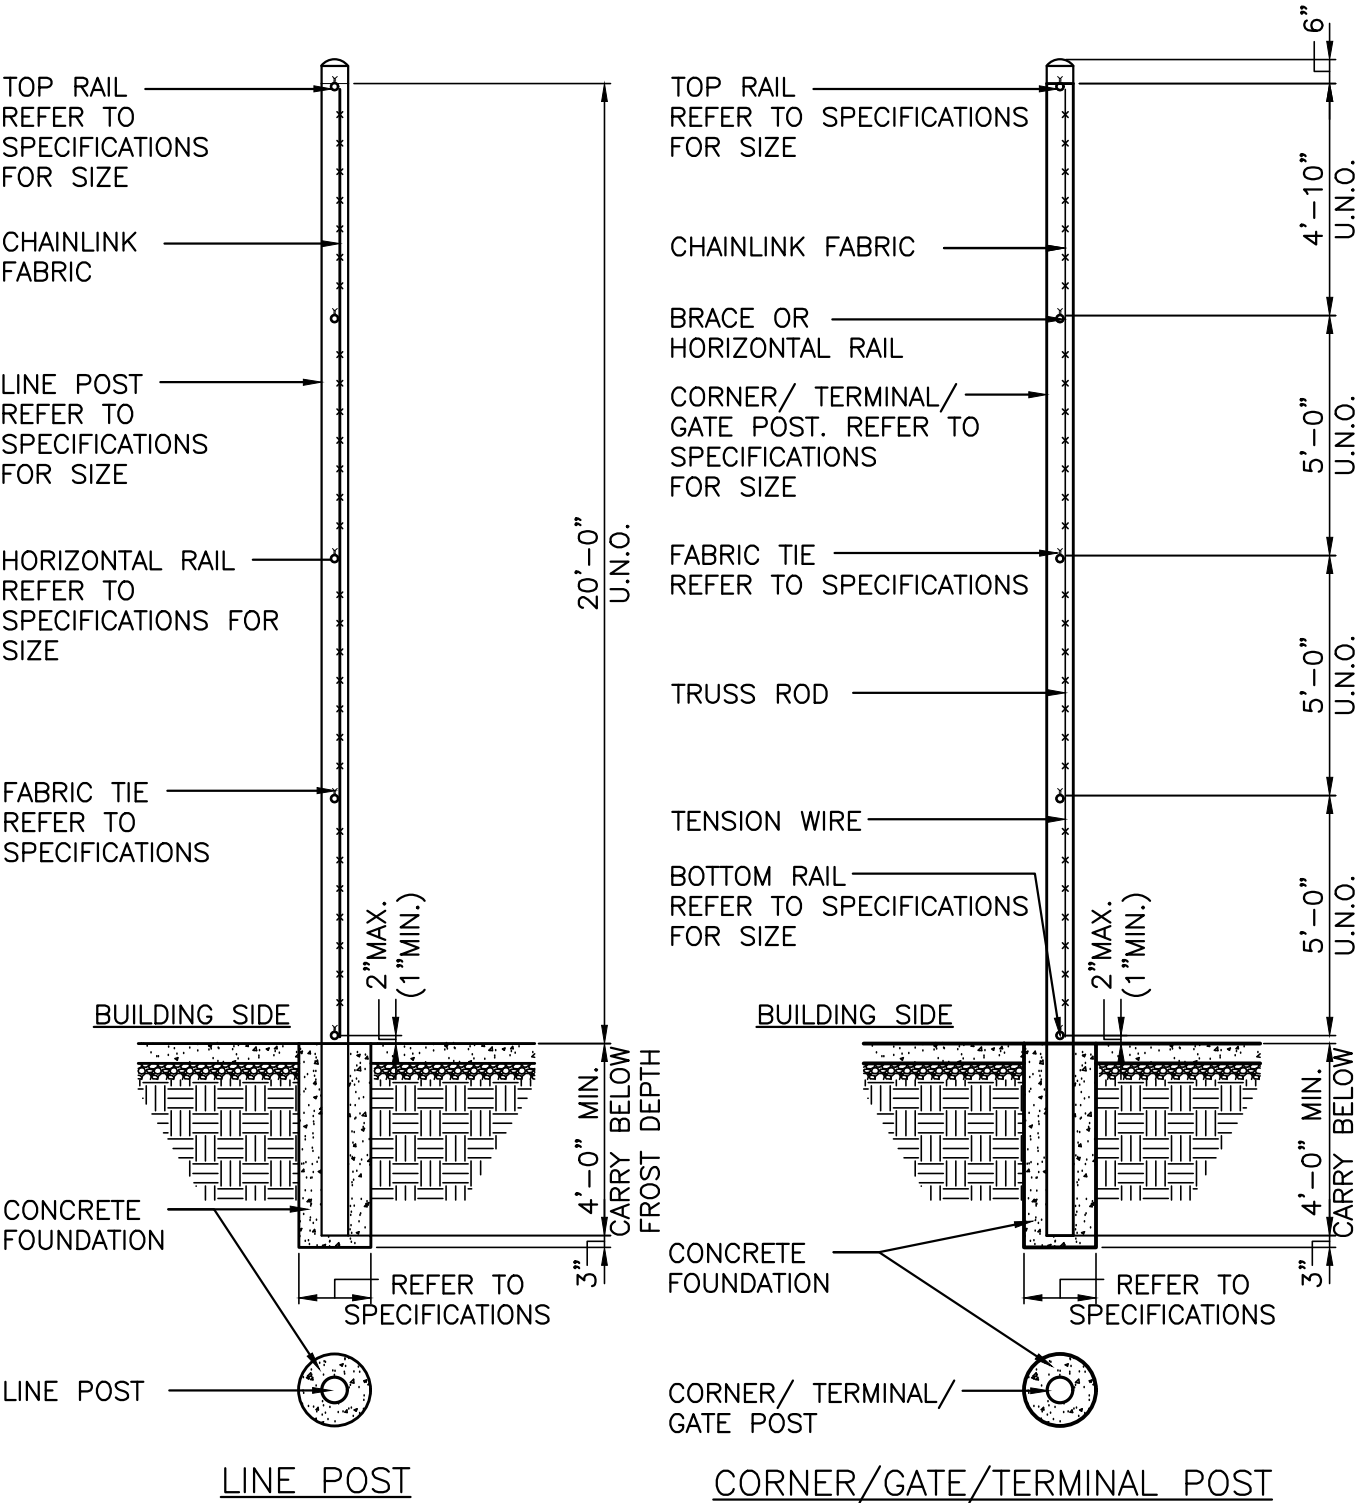


7 TYPICAL FENCE POST DETAILS
SCALE: 1/4" = 1'-0" REFER: A-7.0

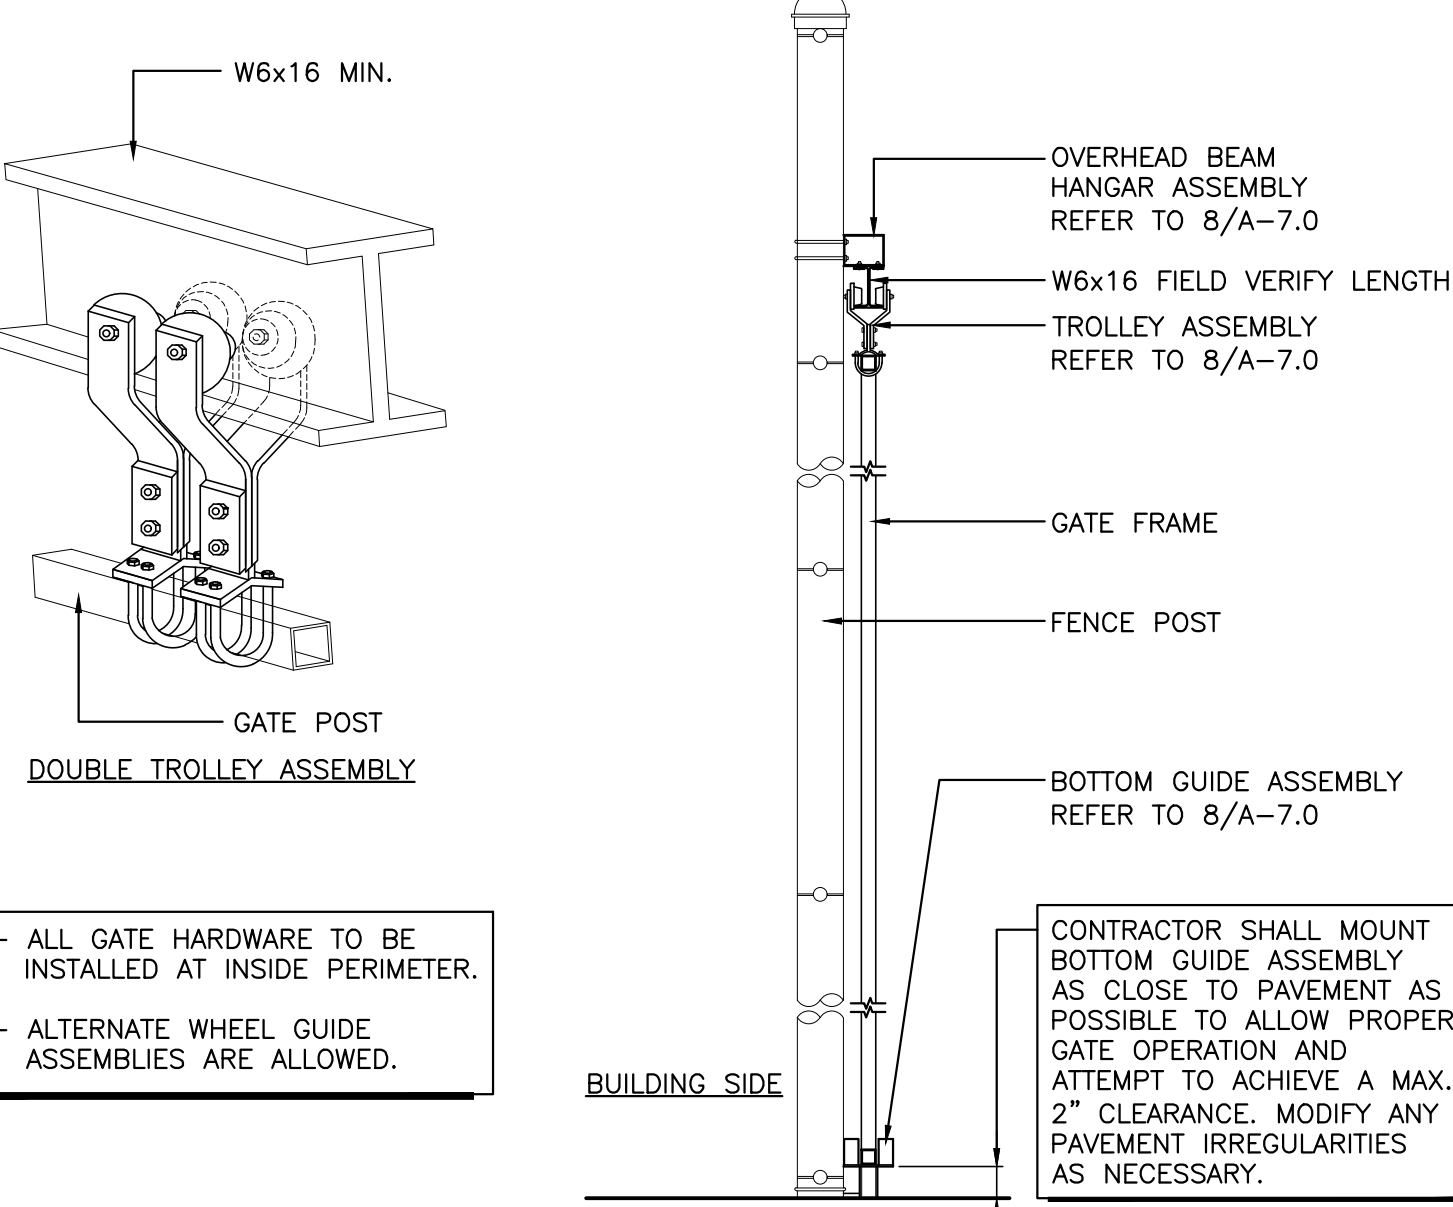


5 SLIDING GATE SECTION
SCALE: 1" = 1'-0" REFER: A-7.0

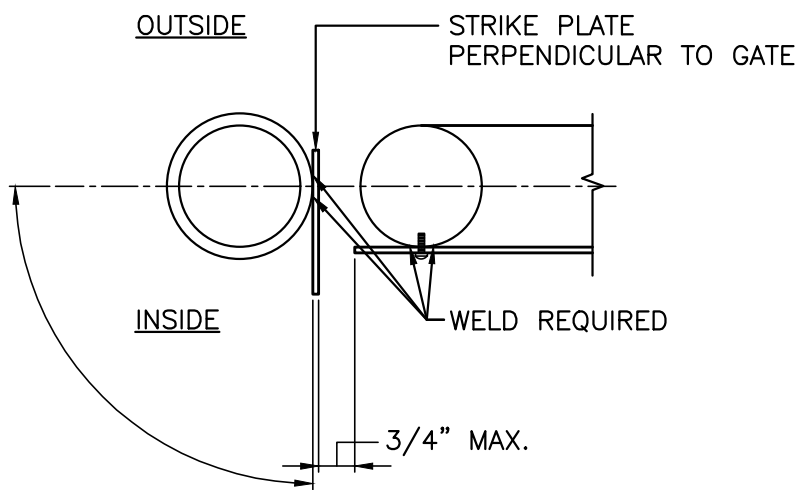


4 STRIKE PLATE DETAIL
SCALE: 3" = 1'-0" REFER: 2/A-7.0

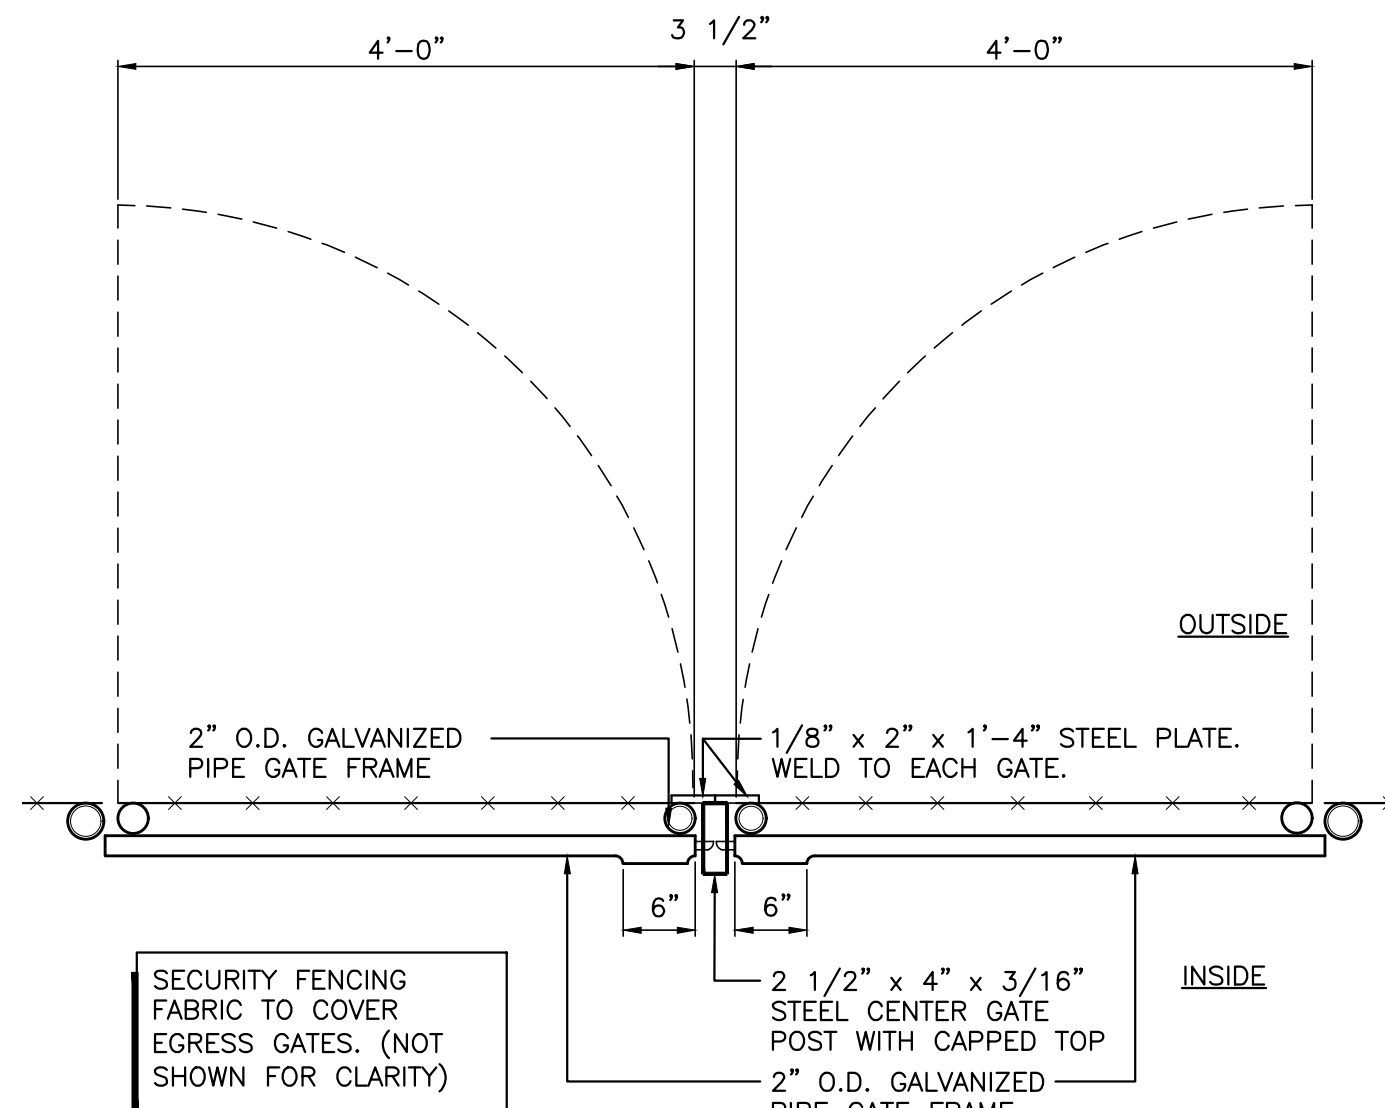

3 CHAINLINK EGRESS GATE
SCALE: 3/4" = 1'-0" REFER: A-7.0

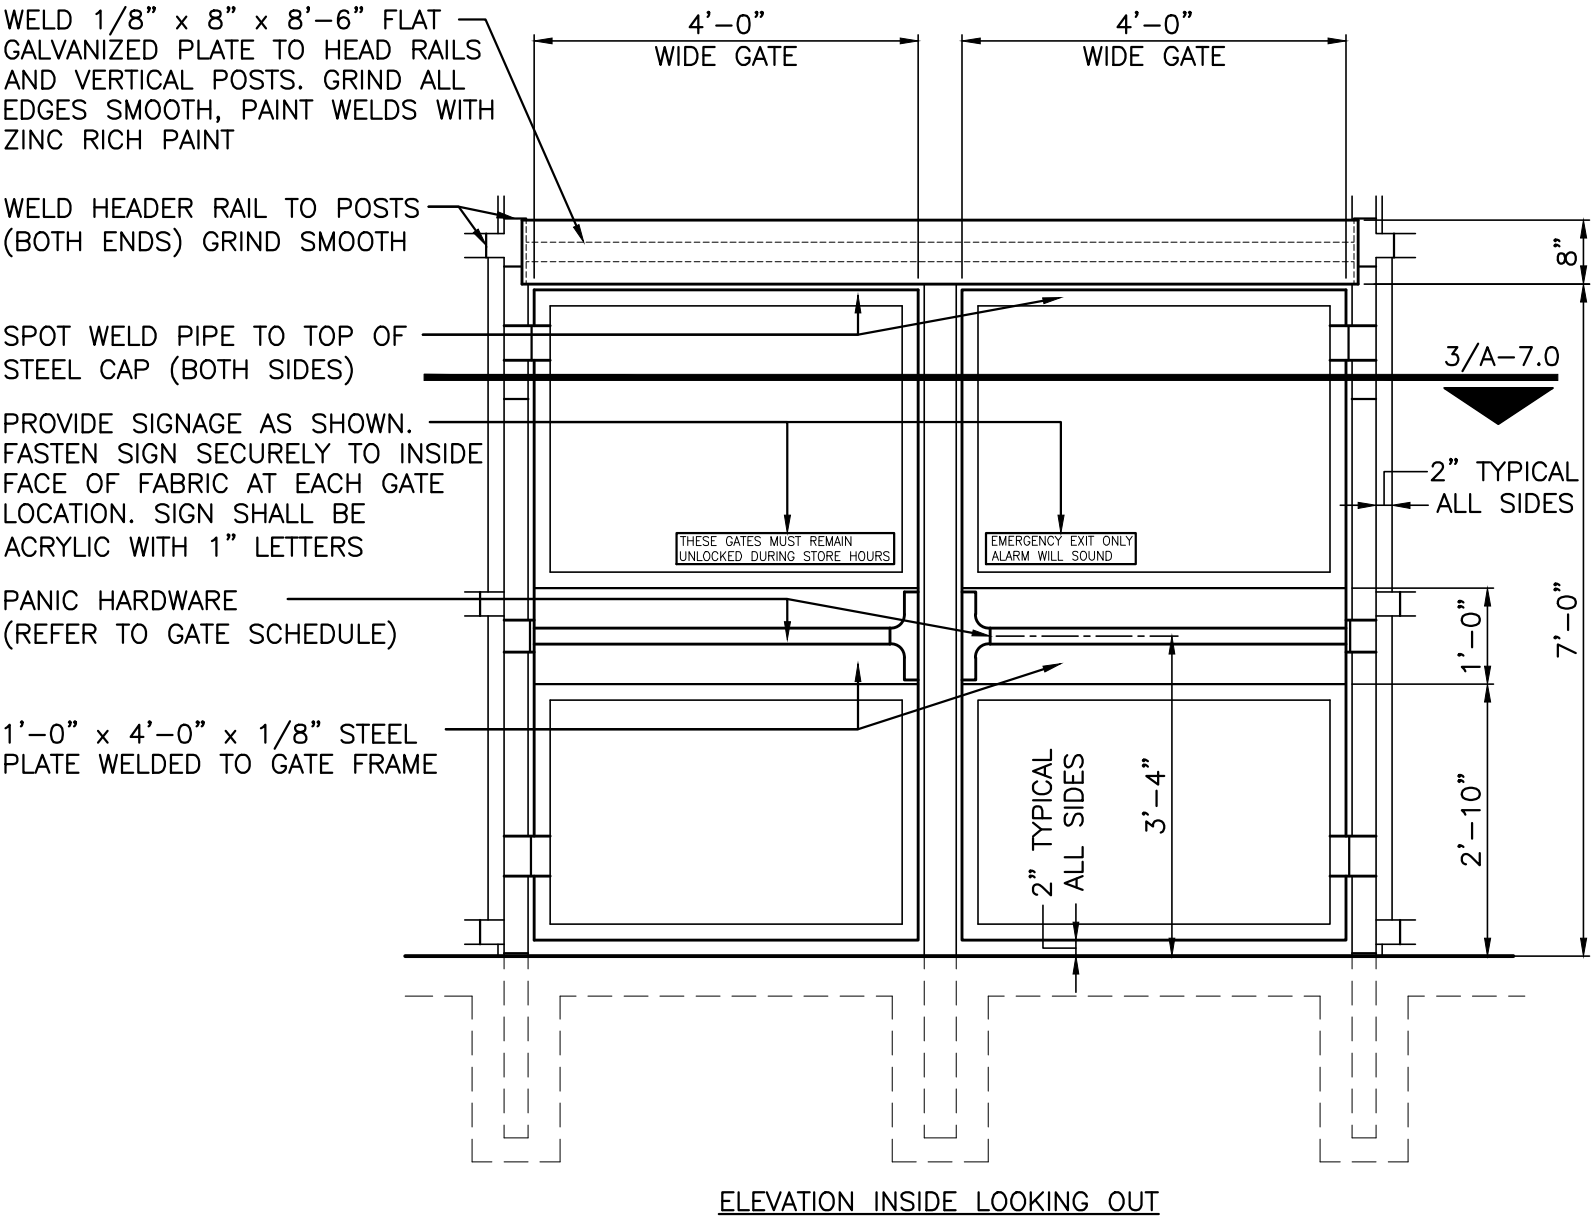

2 CHAINLINK EGRESS GATE ELEVATION
SCALE: 1/2" = 1'-0" REFER: A-7.0

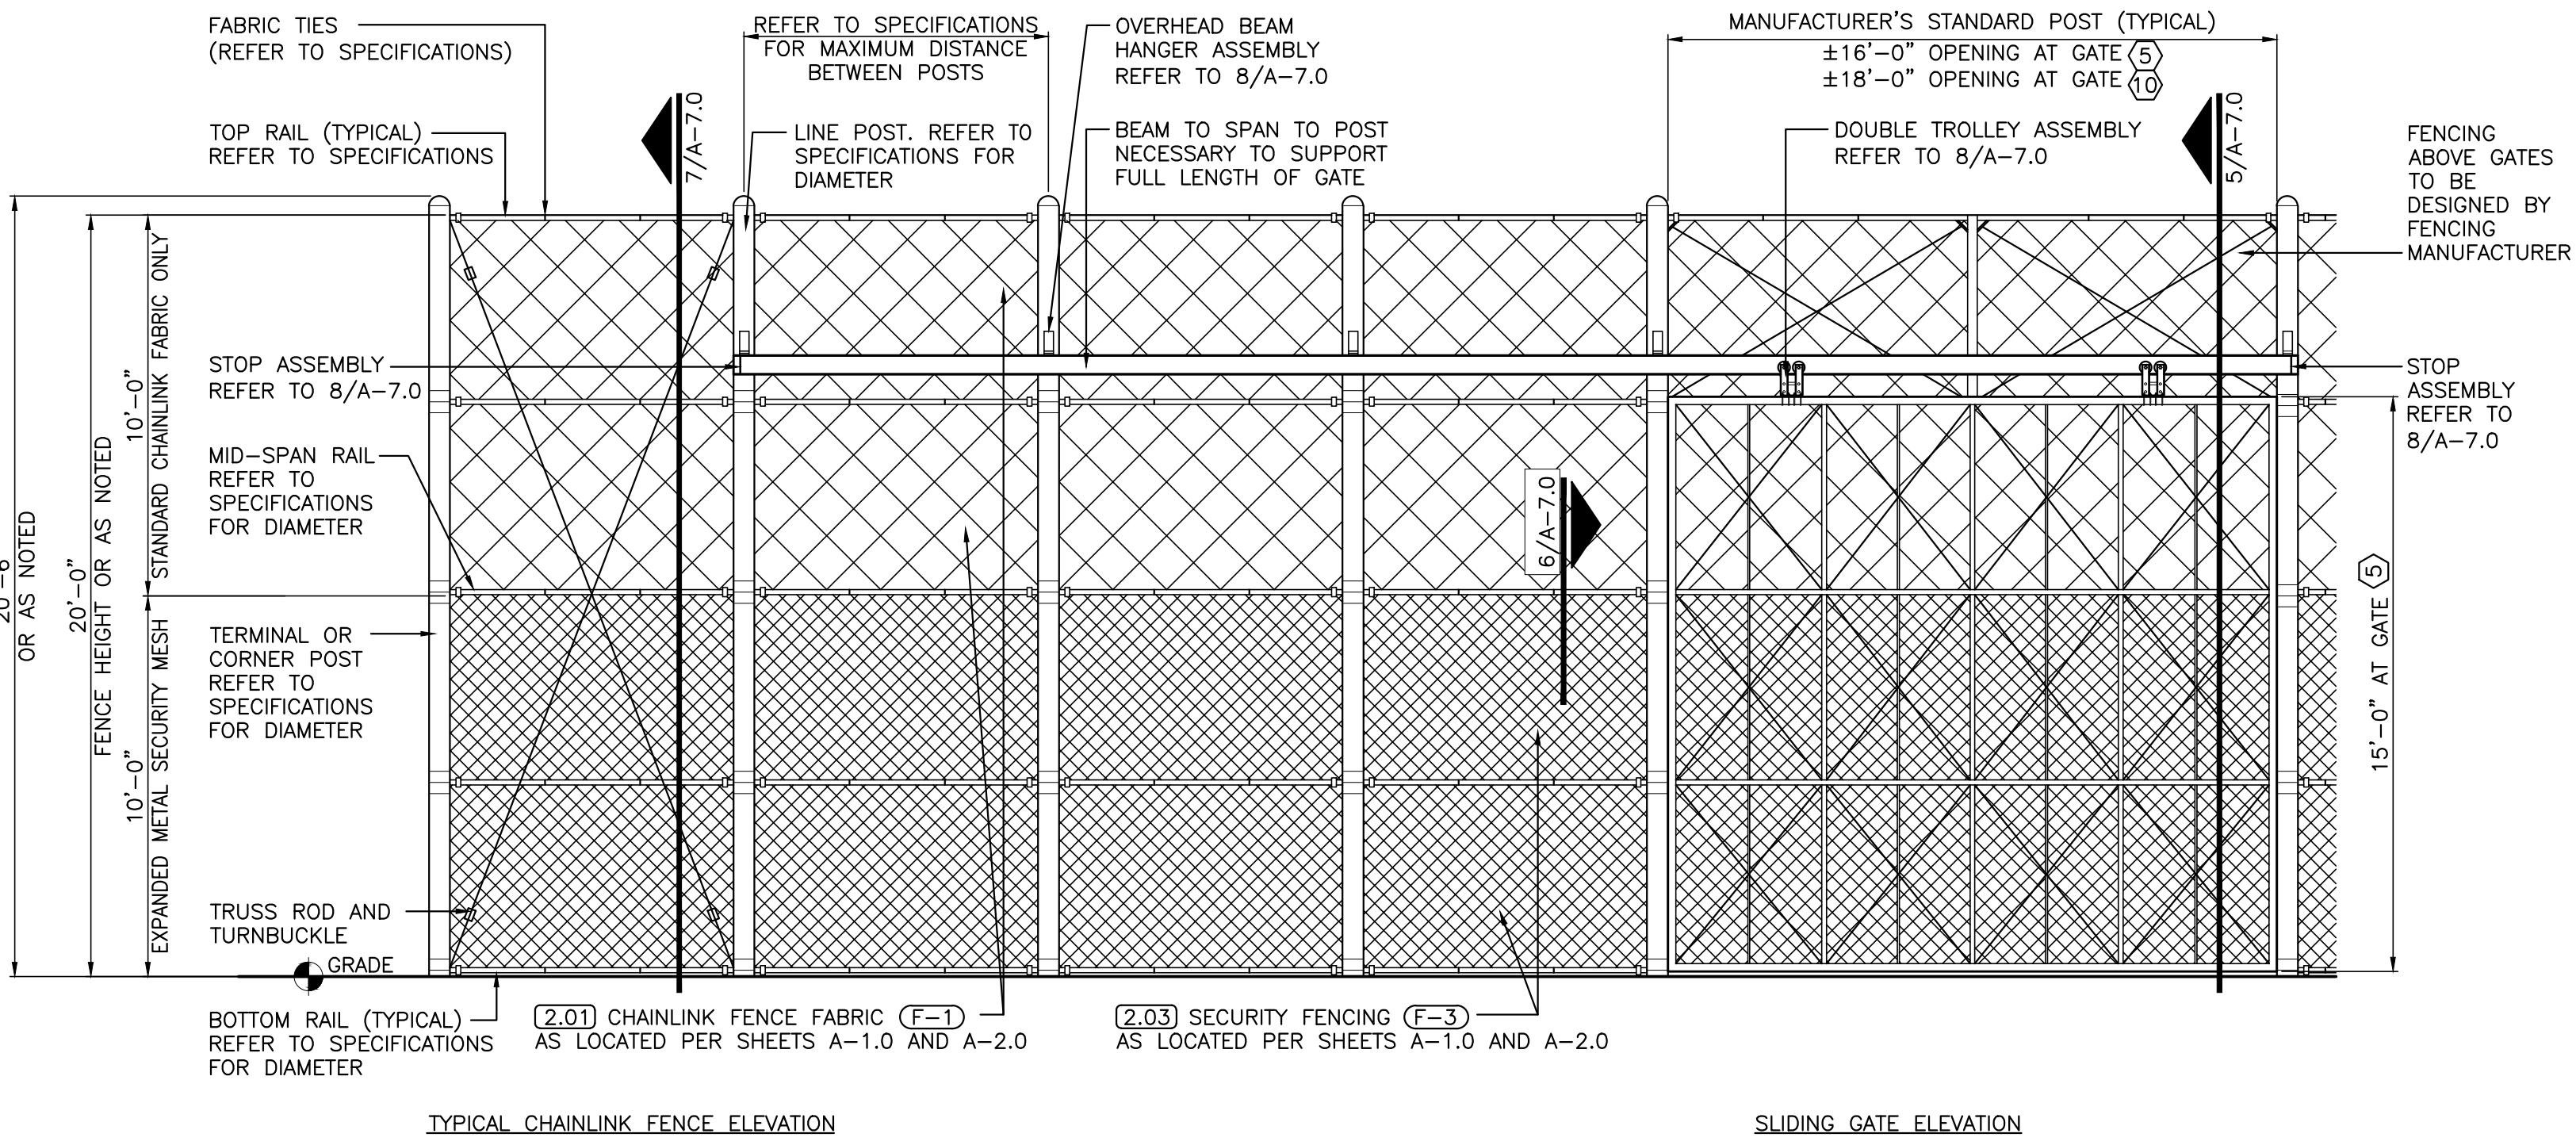

1 LP-4,5,6 CHAINLINK FENCE AND GATE
SCALE: 1/4" = 1'-0" REFER: A-1.0, A-2.0 AND A-2.01

KEYNOTES

- CHAINLINK FENCE WITH BLACK VINYL COATED FABRIC (REFER TO SHEET A-7.0 AND SPECIFICATION SECTION 02822).
- BLACK TUBE STEEL FENCE (REFER TO SHEET A-7.2 AND SPECIFICATION SECTION 02822).
- EXPANDED METAL SECURITY MESH UP TO 10'-0" ABOVE FINISHED GRADE (REFER TO SHEETS A-7.0, A-2.0-2.01 AND A-2.11 FOR FENCE HEIGHT AND SPECIFICATION SECTION 02822).

GATE SCHEDULE


GATE NO.	LOCATION	WIDTH/HEIGHT	HARDWARE	REMARKS
1	GARDEN CENTER	PAIR 4'-0" x 10'-0" A.F.F.	"BEST" 21B772T	HOLD OPEN DROP BARS AND SLEEVES AT 135° OPEN AND CLOSED POSITIONS
2	GARDEN CENTER	PAIR 4'-0" x 10'-0" A.F.F.	"BEST" 21B772T	HOLD OPEN DROP BARS AND SLEEVES AT 135° OPEN AND CLOSED POSITIONS
3	GARDEN CENTER	4'-0" x 7'-0"	REFER TO NOTE 1	SIGNAGE PER 2/A-7.2
4	GARDEN CENTER	4'-0" x 7'-0"	REFER TO NOTE 1	SIGNAGE PER 2/A-7.2
5	GARDEN CENTER	16'-0" x 15'-0"	"BEST" 21B772T	ALUMINUM SLIDER
6	GARDEN CENTER	PAIR 4'-0" x 7'-0"	REFER TO NOTE 1	SIGNAGE PER 2/A-7.0
7	EQUIPMENT AREA	4'-0" x 7'-0"	REFER TO NOTE 1	SIGNAGE PER 2/A-7.0
8	STAGING AREA	PAIR 6'-0" x 10'-0"	"BEST" 21B772T	HOLD OPEN DROP BARS AND SLEEVES AT 135° OPEN AND CLOSED POSITIONS
9	DAMAGED GOODS CAGE	PAIR 6'-0" x 10'-0"	"BEST" 21B772T	HOLD OPEN DROP BARS AND SLEEVES AT 135° OPEN AND CLOSED POSITIONS
10	TRASH COMPACTOR	PAIR 6'-0" x 10'-0" A.F.F.	"BEST" 21B772T	HOLD OPEN DROP BARS AND SLEEVES AT 135° OPEN AND CLOSED POSITIONS
11	TRASH COMPACTOR	4'-0" x 7'-0"	"BEST" 21B772T	HOLD OPEN DROP BARS AND SLEEVES AT 135° OPEN AND CLOSED POSITIONS
12	ROOF LADDER	1'-4" x 6'-2"	"BEST" 21B772T	REFER TO DETAILS SHEET A-7.1

GATE SCHEDULE NOTES


- PANIC HARDWARE BY DETEX CORPORATION, INC., DEVICE #V40xExWxLDxALxRWEx99x48". (FLEX CONDUIT KIT-DETEX PN 101858-6)
- REFER TO SHEETS A-1.0, A-1.01, A-2.0, AND A-2.01 FOR CHAINLINK FABRIC TYPE.

FINISHES

- F-1 FACTORY BLACK VINYL COATED FABRIC (CHAINLINK FABRIC)
- F-2 NOT USED
- F-3 FACTORY BLACK POWDER COATED (EXPANDED METAL SECURITY MESH)

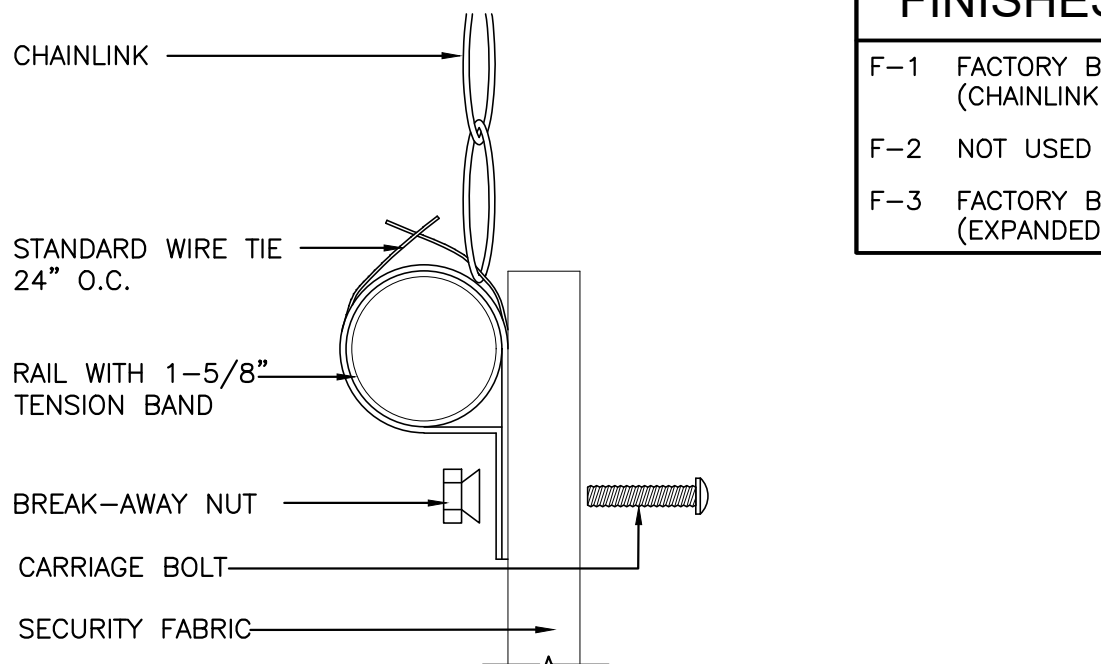

6 SECURITY FABRIC ATTACHMENT DETAIL
SCALE: NOT TO SCALE REFER: A-7.0

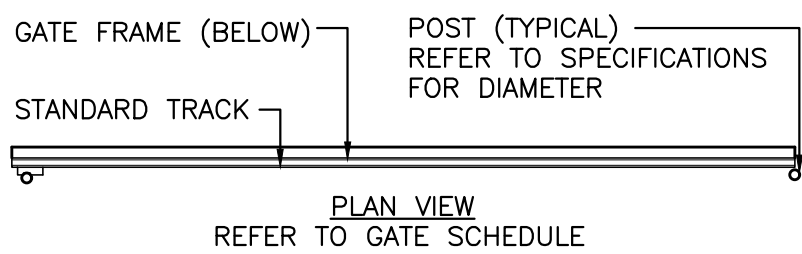

PLAN VIEW
REFER TO GATE SCHEDULE

REVISIONS	DATE	DESCRIPTION
PRE-BID SET		
POST-BID SET		

LIC. NO. 44,575
NEW JERSEY
LIC. NO. 12,119
NEW JERSEY
LIC. NO. 024,375-1
PENNSYLVANIA
LIC. NO. RA-015310-B
VIRGINIA
LIC. NO. 0401 011655
FLORIDA
LIC. NO. AR95158

PARR M. PETRILLO ARCHITECTS PC
9 Park Avenue
Park Ridge, New Jersey 07656
Telephone (201) 307-6153
Facsimile (201) 307-6158

LOWE'S HOME CENTERS, LLC
1000 LOWE'S BOULEVARD
MOORESVILLE, NC 28117
704.758.1000 (PH.)

THIS DRAWING IS THE PROPERTY OF LOWE'S HOME CENTERS, LLC. ANY USE OR REPRODUCTION IN WHOLE OR IN PART IS PROHIBITED WITHOUT THE EXPRESSED WRITTEN CONSENT OF LOWE'S HOME CENTERS, LLC. COPYRIGHT 2005-2007 ALL RIGHTS RESERVED.



CHAINLINK FENCE DETAILS
AND GATE SCHEDULE


LOWE'S OF
WESTLAKE
Westlake, Florida

CRITERIA	02-2025
ISSUE DATE:	
PERMIT SET	
ISSUE DATE:	
CONSTRUCTION SET	
ISSUE DATE:	04-14-2025
DRAWING NUMBER:	

A-7.0

LICENSE:
NCARB
REG. No. 44,575
NEW JERSEY
Lic. No. 12119
NEW YORK
Lic. No. 024375-1
PENNSYLVANIA
Lic. No. RA-015310-B
VIRGINIA
Lic. No. 0401 011655
FLORIDA
Lic. No. AR95158

9 Park Avenue
Park Ridge, New Jersey 07656
Telephone (201) 307-6153
Facsimile (201) 307-6158

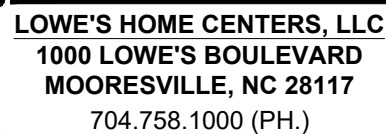

THIS DRAWING IS THE PROPERTY OF LOWE'S HOME CENTERS, LLC. ANY USE OR REPRODUCTION IN WHOLE OR PART IS PROHIBITED WITHOUT THE EXPRESSED WRITTEN CONSENT OF LOWE'S HOME CENTERS, LLC. COPYRIGHT 2025-2027 ALL RIGHTS RESERVED



1	2	
---	---	---	---	---	---	---	---	---	----	----	-----

A-7 1

A-7 1




ORIGINAL	
SECOND	
FINAL	


1 NOT USED
SCALE: 1/4"=1'-0" REFER: A-2.01

4 NOT USED
SCALE: 1/4"=1'-0" REFER: A-2.01


9 NOT USED
SCALE: 1/4"=1'-0" REFER: A-2.01, A-7.2

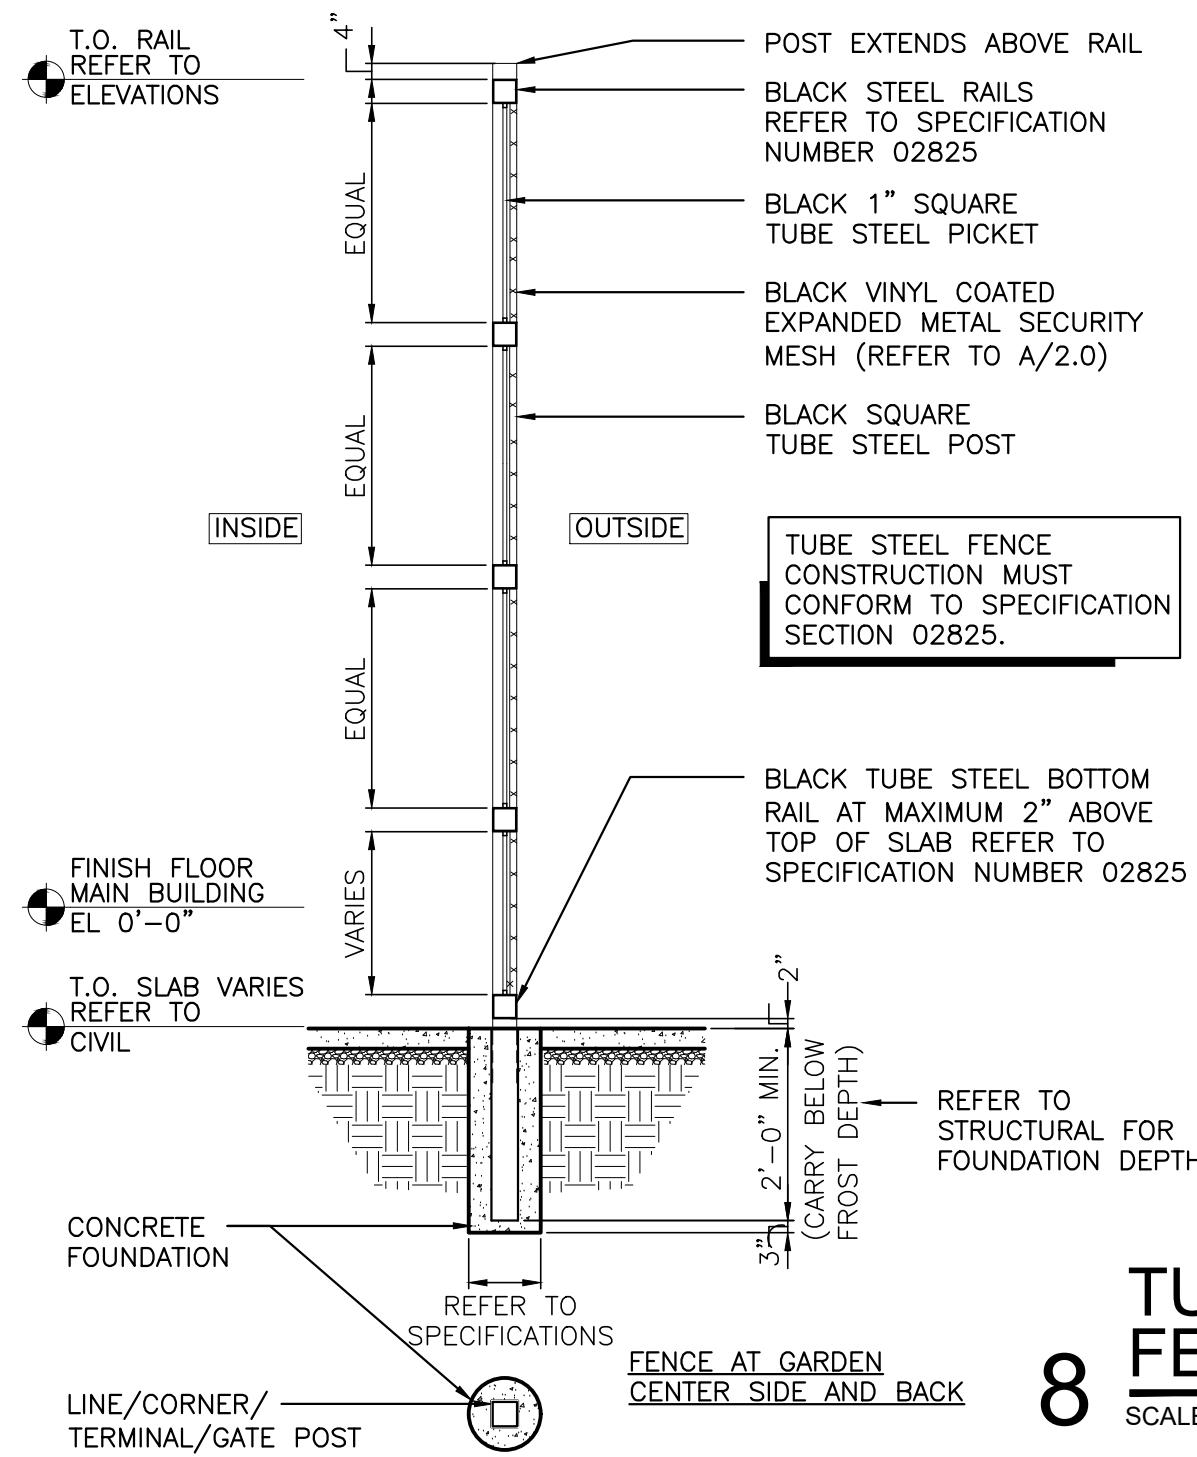


8 TUBE STEEL FENCE POST DETAILS
SCALE: 1/4"=1'-0" REFER: A-7.2

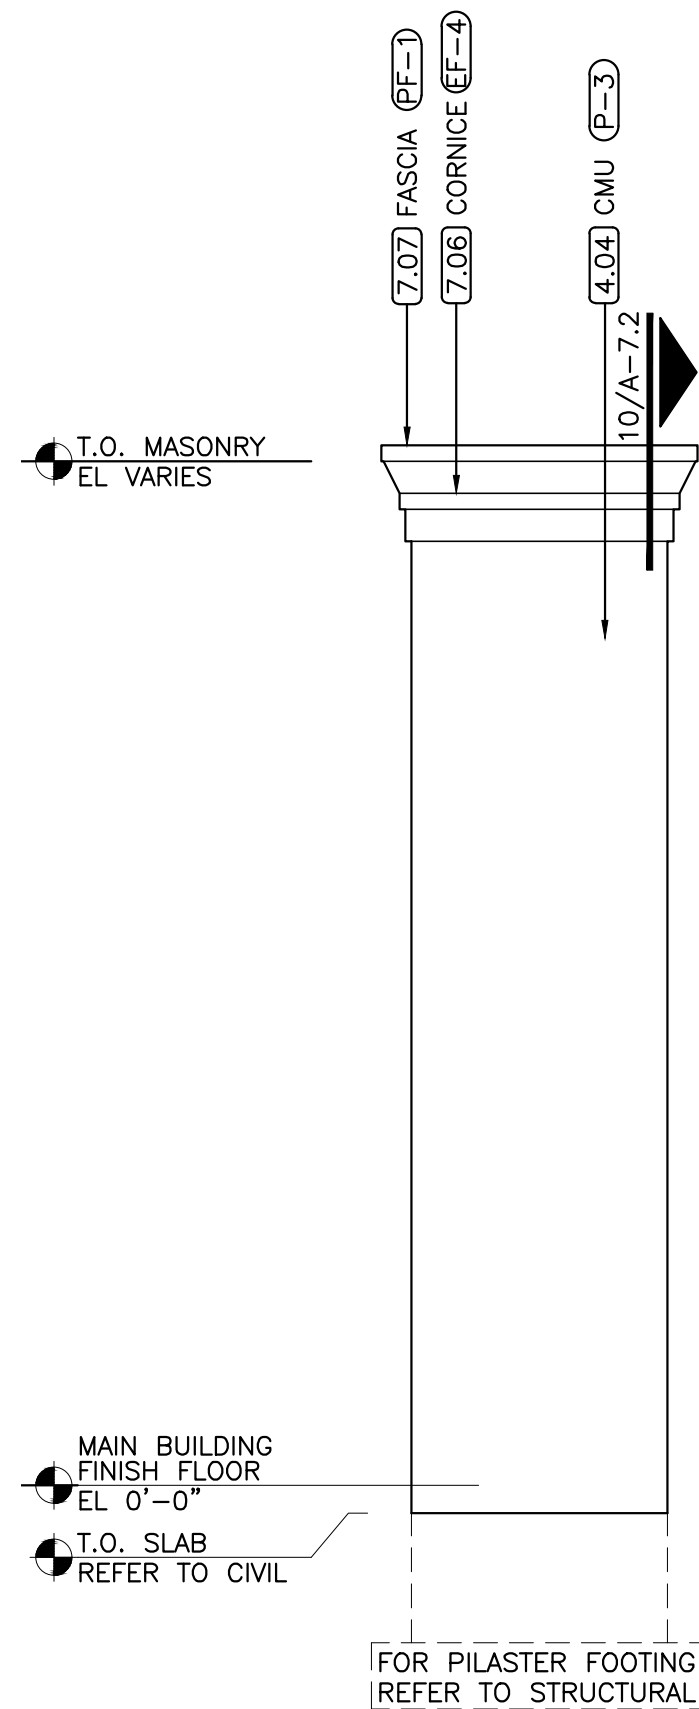


6 GARDEN CENTER PIER ELEVATION
SCALE: 1/4"=1'-0" REFER: A-2.01, A-7.2

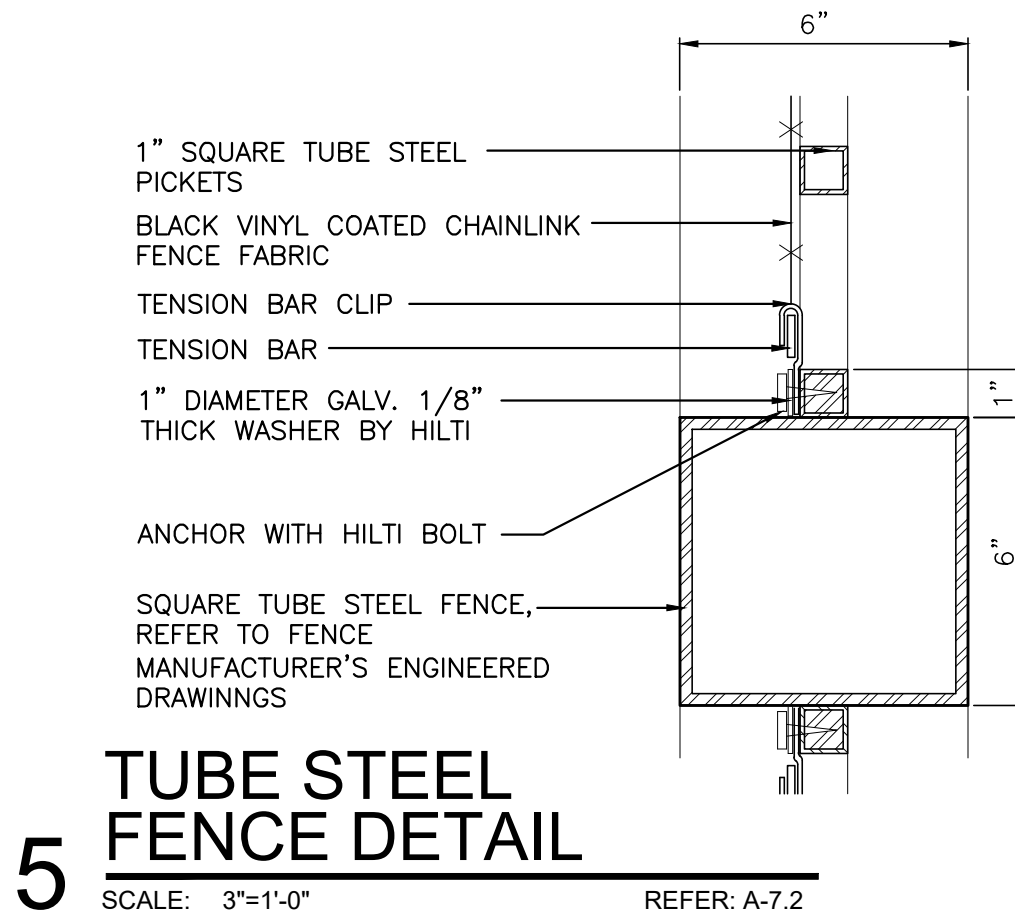


5 TUBE STEEL FENCE DETAIL
SCALE: 3/8"=1'-0" REFER: A-7.2

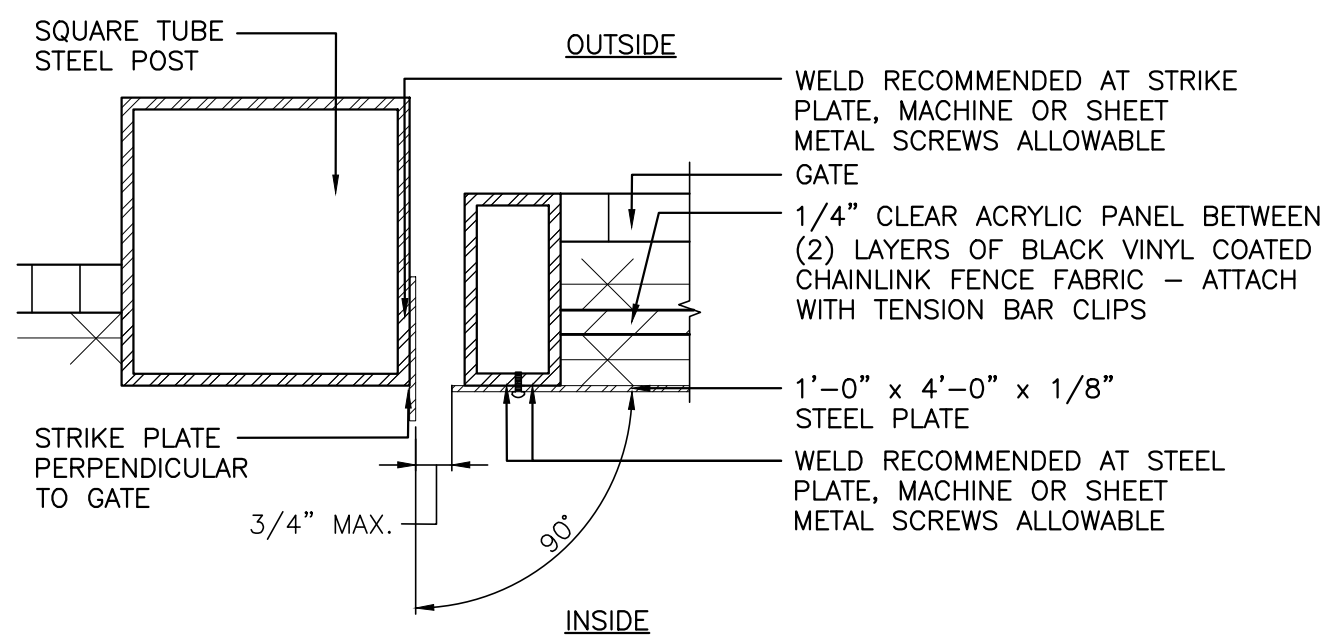

3 STRIKE PLATE DETAIL
SCALE: 3/8"=1'-0" REFER: A-7.2

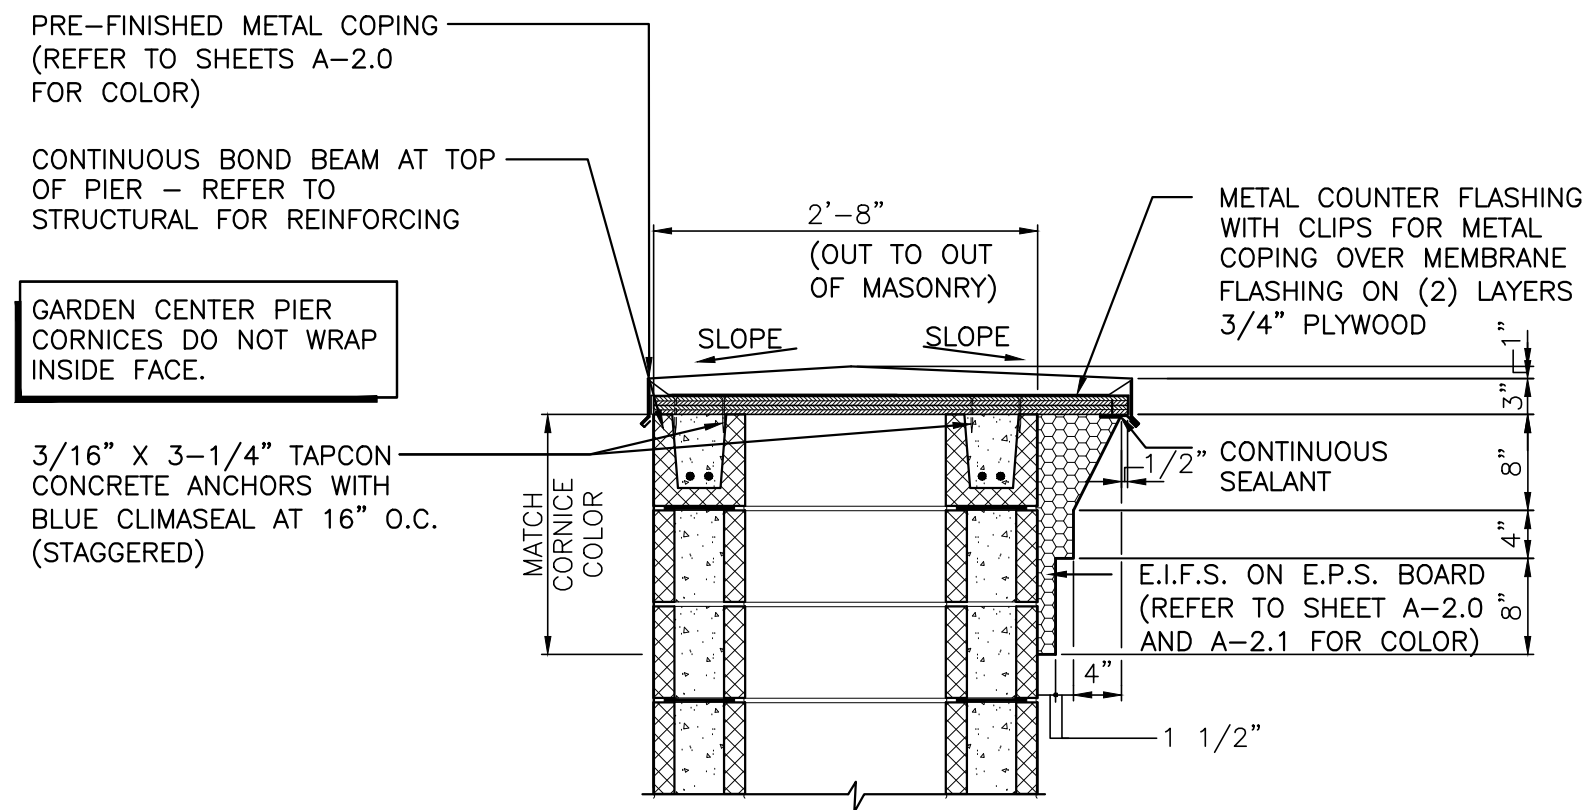


10 GARDEN CENTER PIER CORNICE DETAIL
SCALE: 3/4"=1'-0" REFER: A-7.2

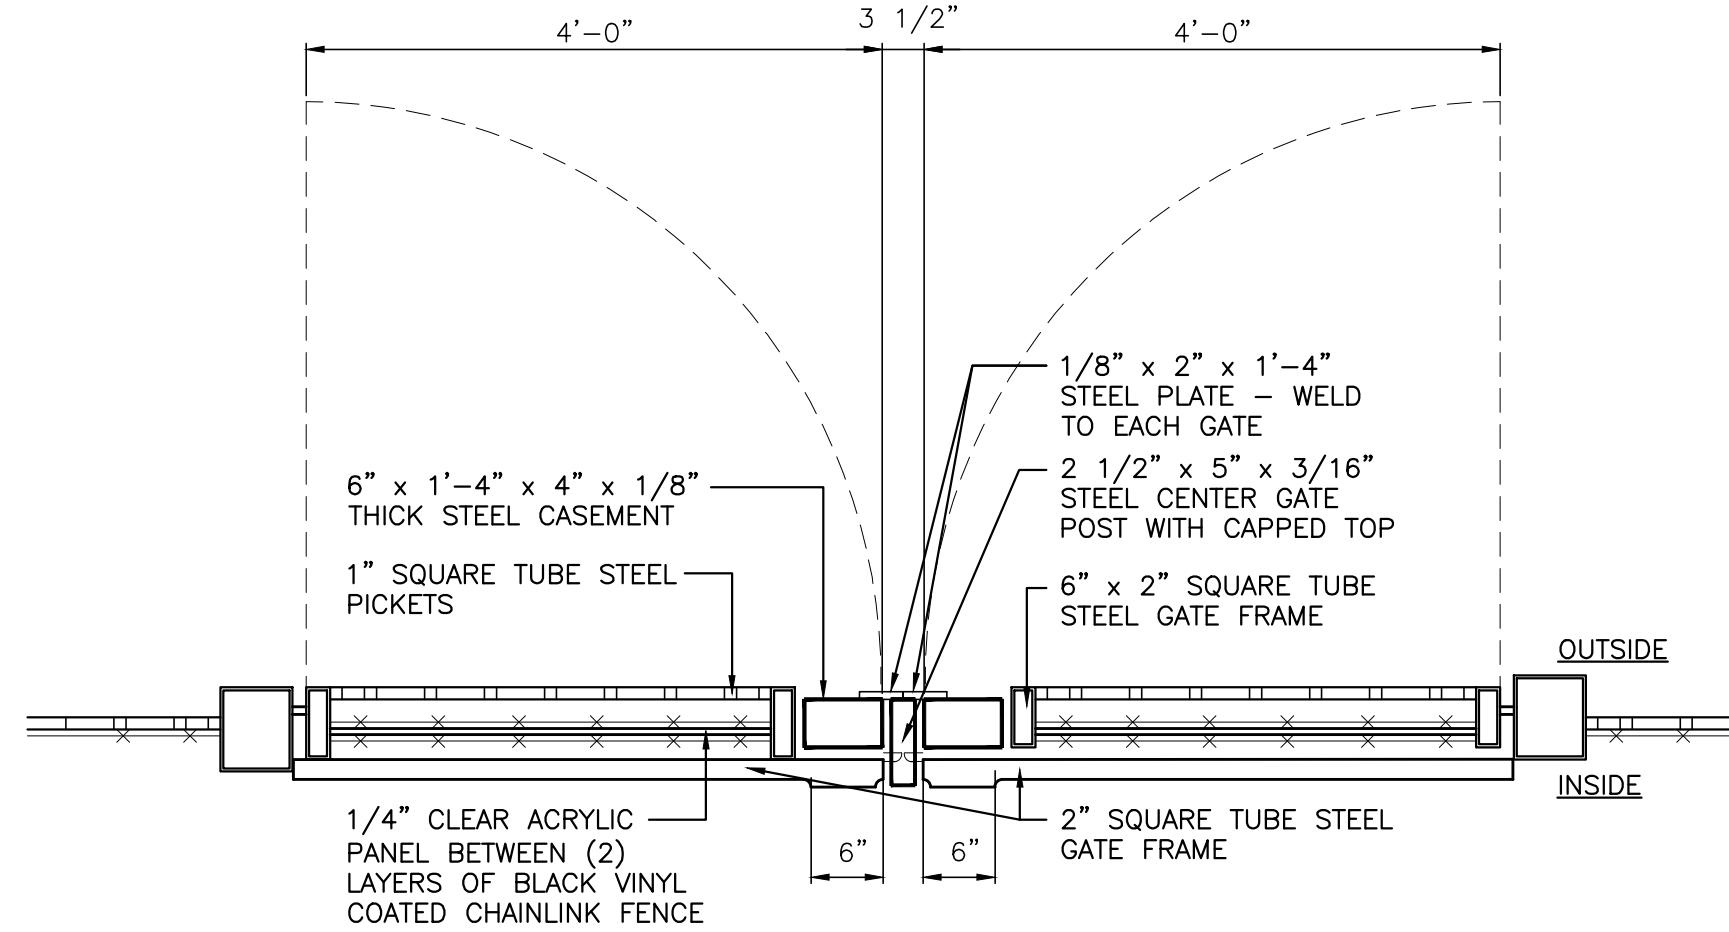

7 TUBE STEEL EGRESS GATE
SCALE: 3/4"=1'-0" REFER: A-7.2

AT SINGLE GATE LOCATIONS ONLY, WHERE LATCH SIDE OCCURS AT POST, PROVIDE AND INSTALL 3" x 5" H. x 1/8" THICK STEEL STRIKE PLATE MOUNTED AT 3'-4" ABOVE SURFACE. REFER TO 2/A-7.2.

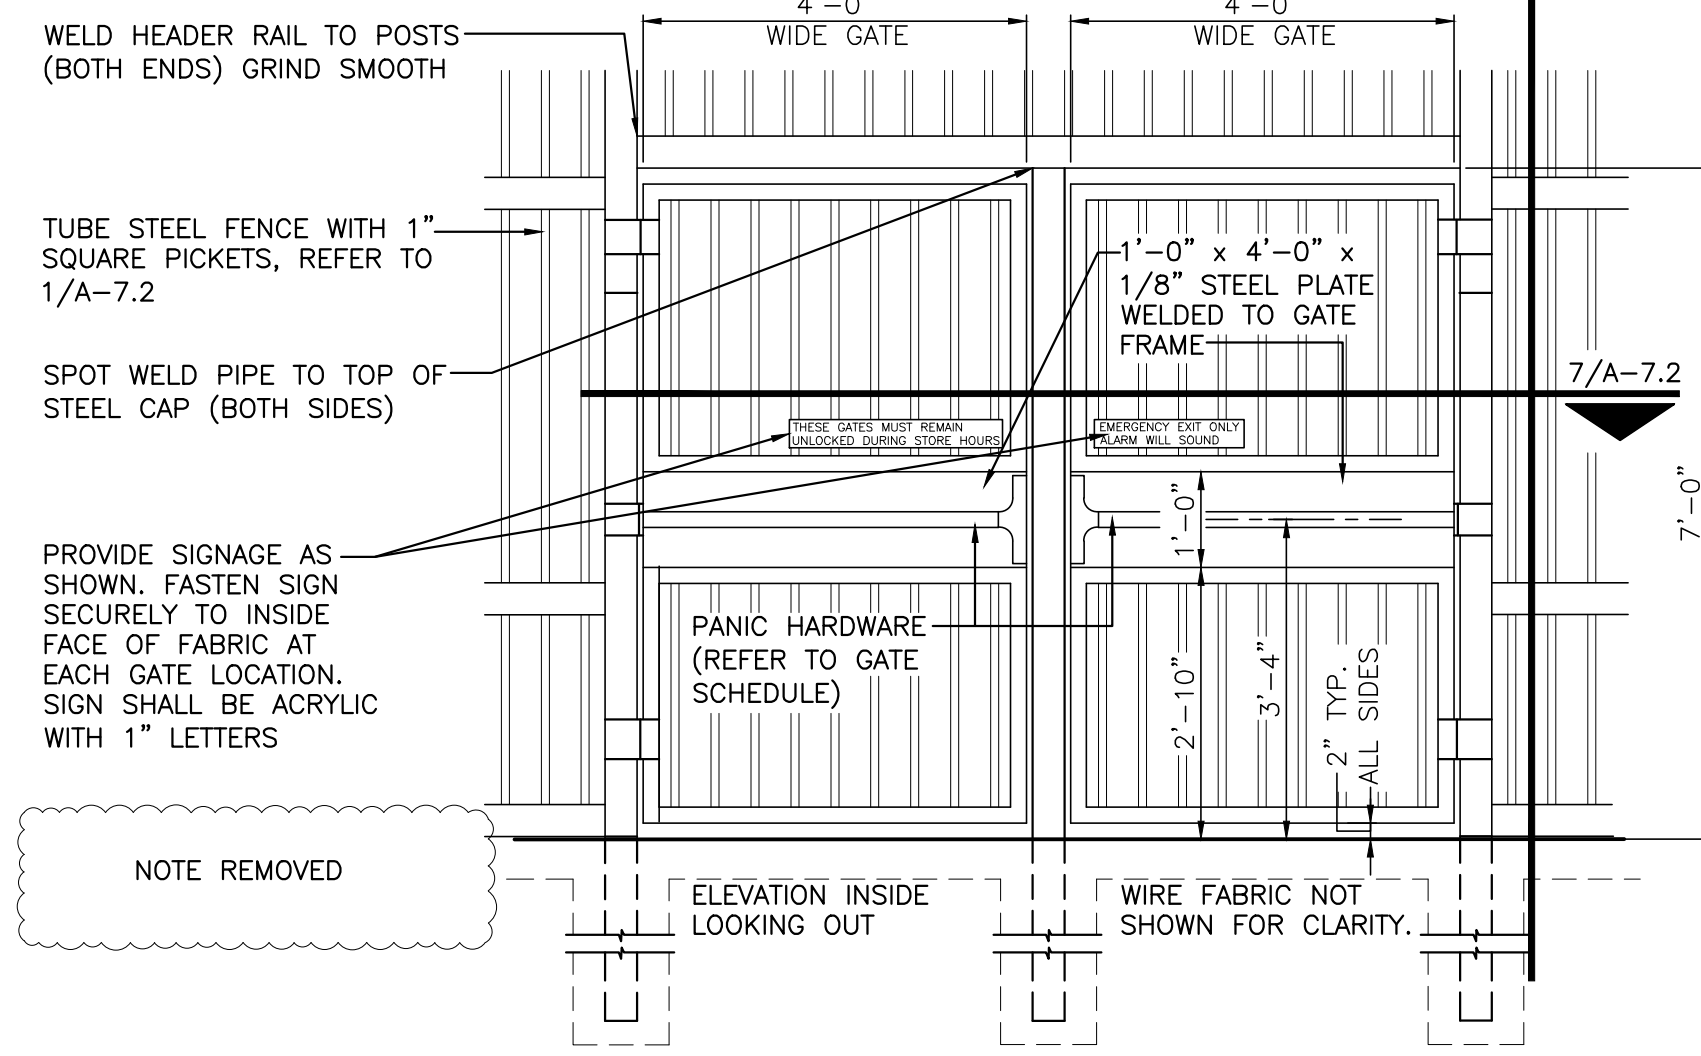


2 TUBE STEEL EGRESS GATE ELEVATION
SCALE: 1/2"=1'-0" REFER: A-7.2

REVISIONS	
PRE-BID SET	POST-BID SET
ISSUE DATE	ISSUE DATE
DATE	DESCRIPTION
05.29.25	General Revisions


LICENSE:
NEW JERSEY
REG. No. 44,575
NEW JERSEY
Lic. No. 12119
NEW JERSEY
Lic. No. 024375-1
PENNSYLVANIA
Lic. No. RA-015310-B
VIRGINIA
Lic. No. 0401 011655
FLORIDA
Lic. No. AR95158

PERRY M. PETRILLO ARCHITECTS PC
9 Park Avenue
Park Ridge, New Jersey 07656
Telephone (201) 307-6153
Facsimile (201) 307-6158

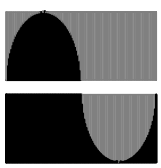

LOWE'S HOME CENTERS, LLC
1000 LOWE'S BOULEVARD
MOORESVILLE, NC 28117
704.758.1000 (PH.)

THIS DRAWING IS THE PROPERTY OF LOWE'S HOME CENTERS, LLC. ANY USE OR REPRODUCTION IN WHOLE OR IN PART IS PROHIBITED WITHOUT THE EXPRESSED WRITTEN CONSENT OF LOWE'S HOME CENTERS, LLC. COPYRIGHT 2005-2007 ALL RIGHTS RESERVED.

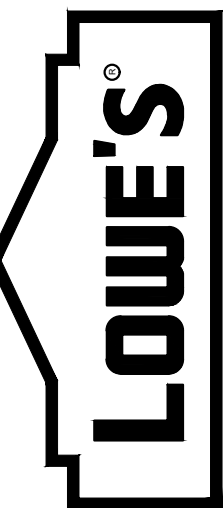


TUBE STEEL ORNAMENTAL FENCING DETAILS
LOWE'S OF WESTLAKE
Westlake, Florida

CRITERIA
ISSUE DATE: 02-2025
PERMIT SET
ISSUE DATE:
CONSTRUCTION SET
ISSUE DATE: 04-14-2025
DRAWING NUMBER:

A-7.2

ORIGINAL	
SECOND	
FINAL	

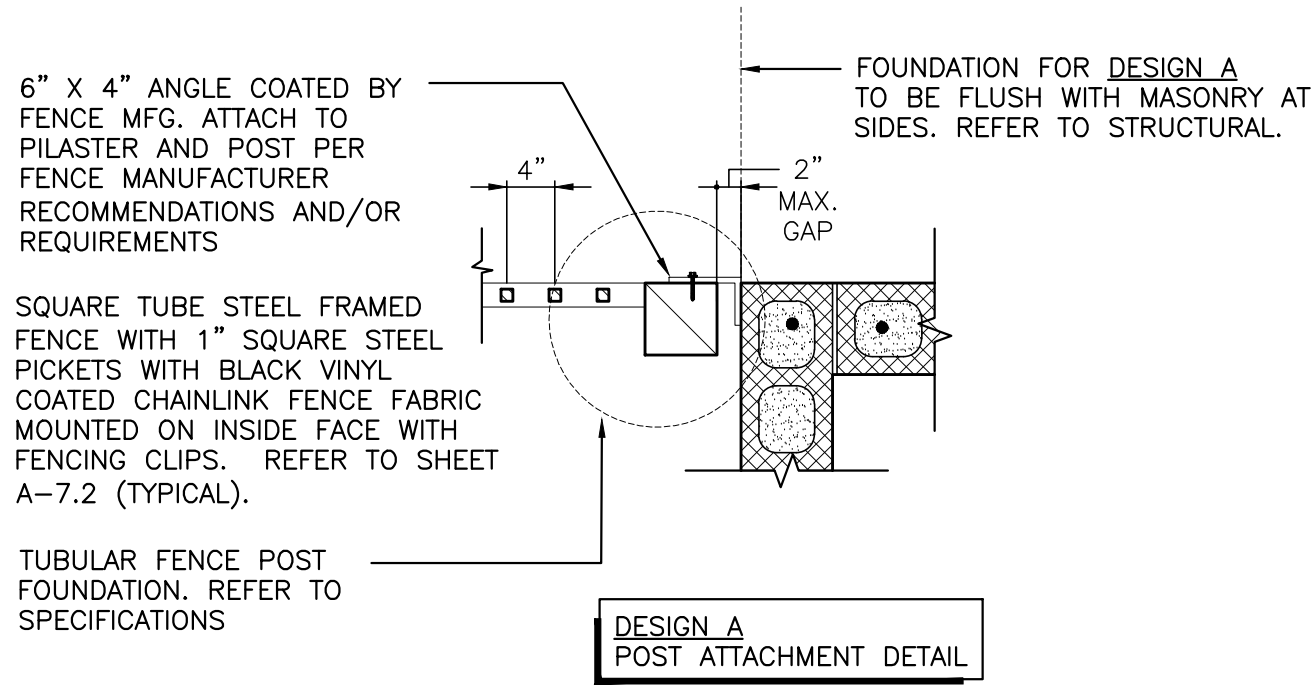

DESIGN A POST ATTACHMENT DETAILS


4

SCALE: 3/4"=1'-0" REFER: A-2.01

NOT USED

3


SCALE: 3/4"=1'-0" REFER: A-1.01

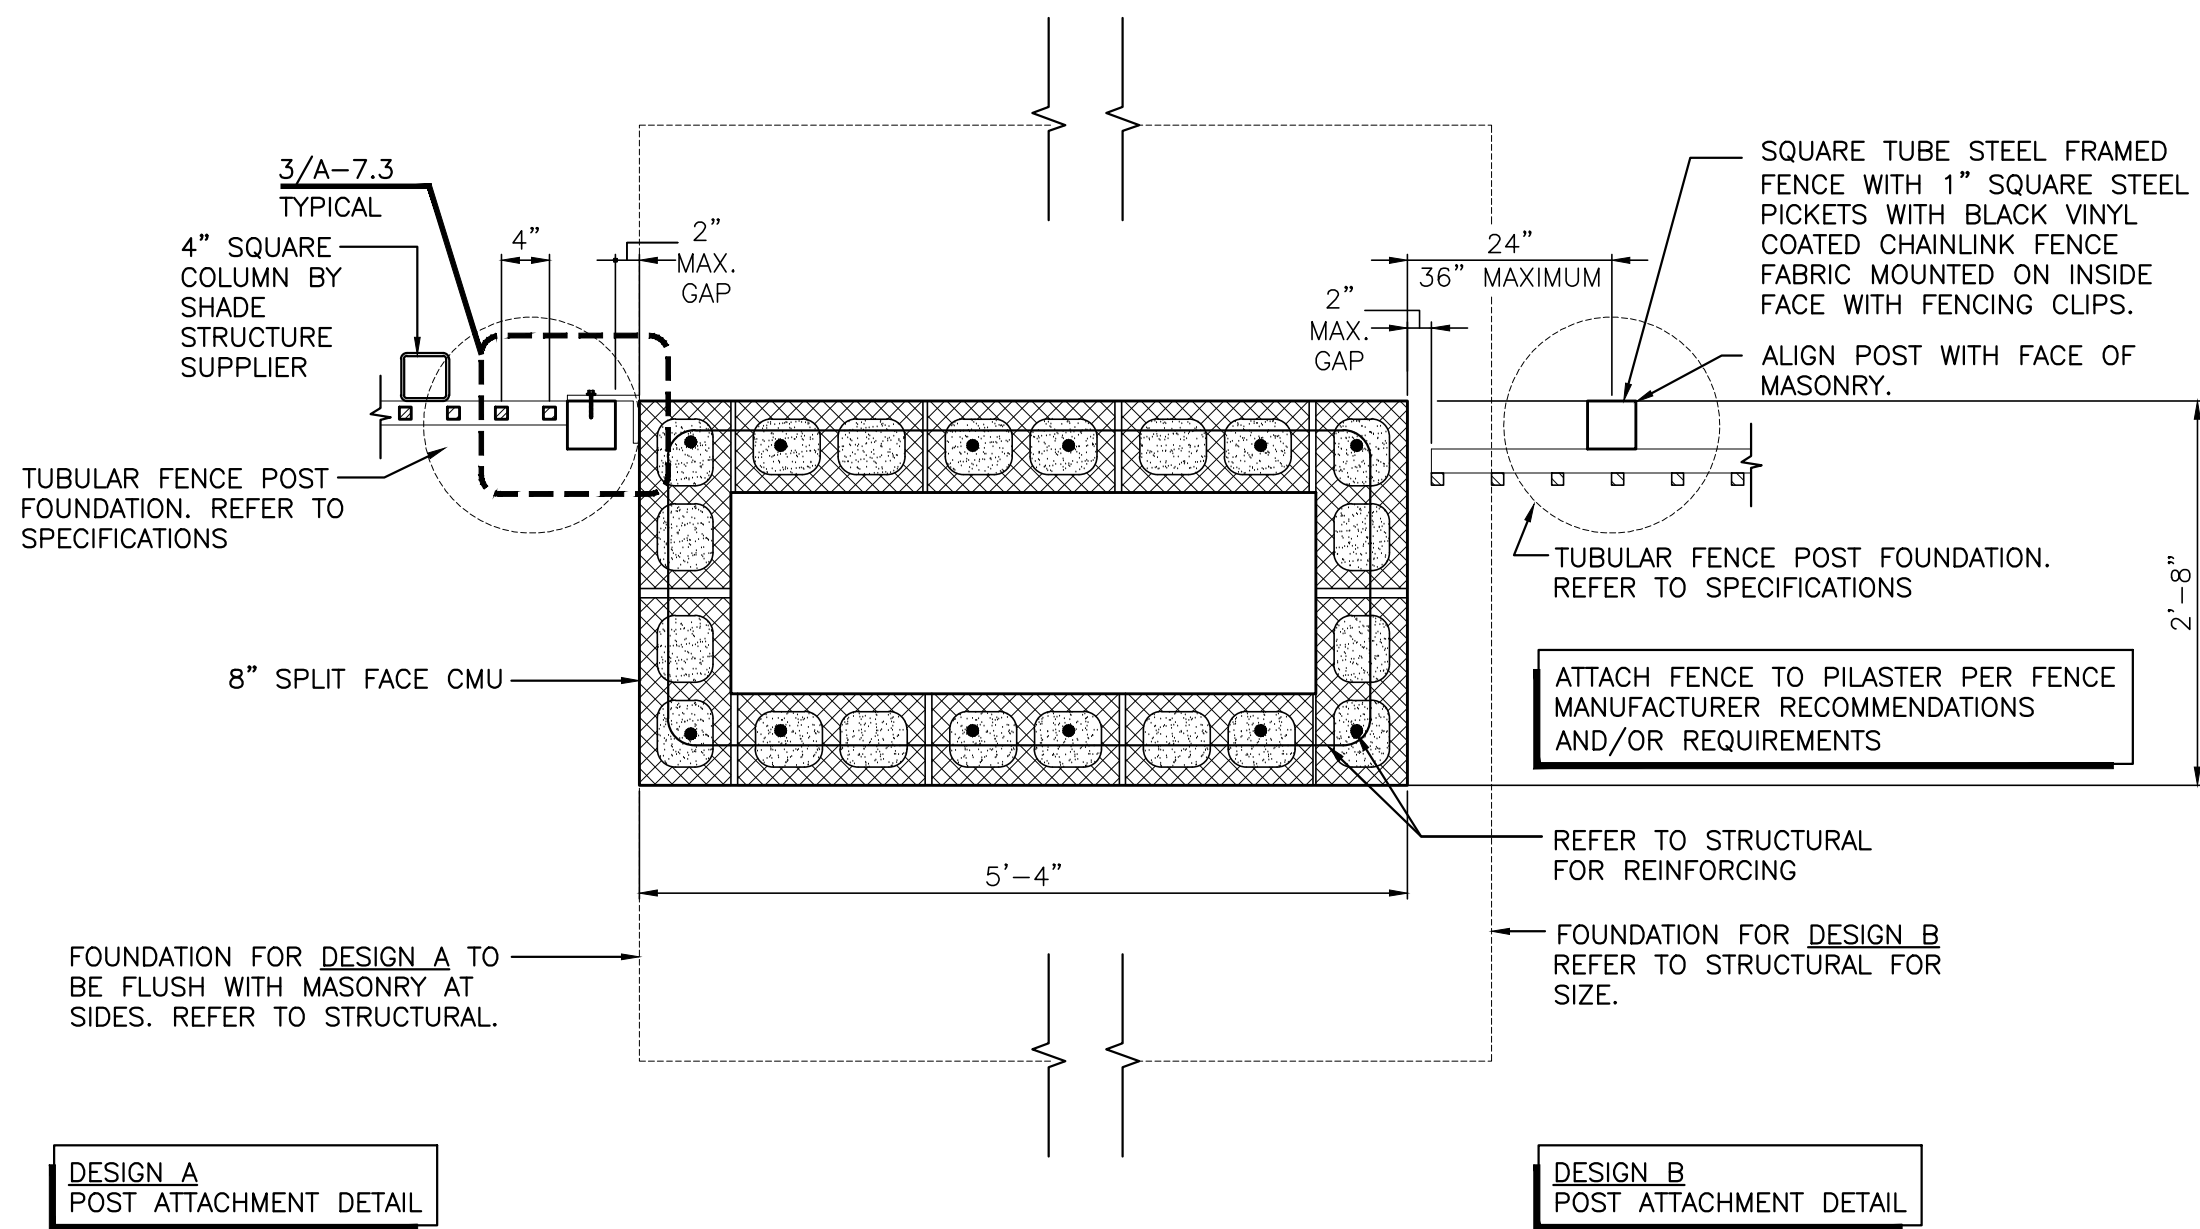

PILASTER @ SHADE STRUCTURE

2

SCALE: 3/4"=1'-0" REFER: A-2.01

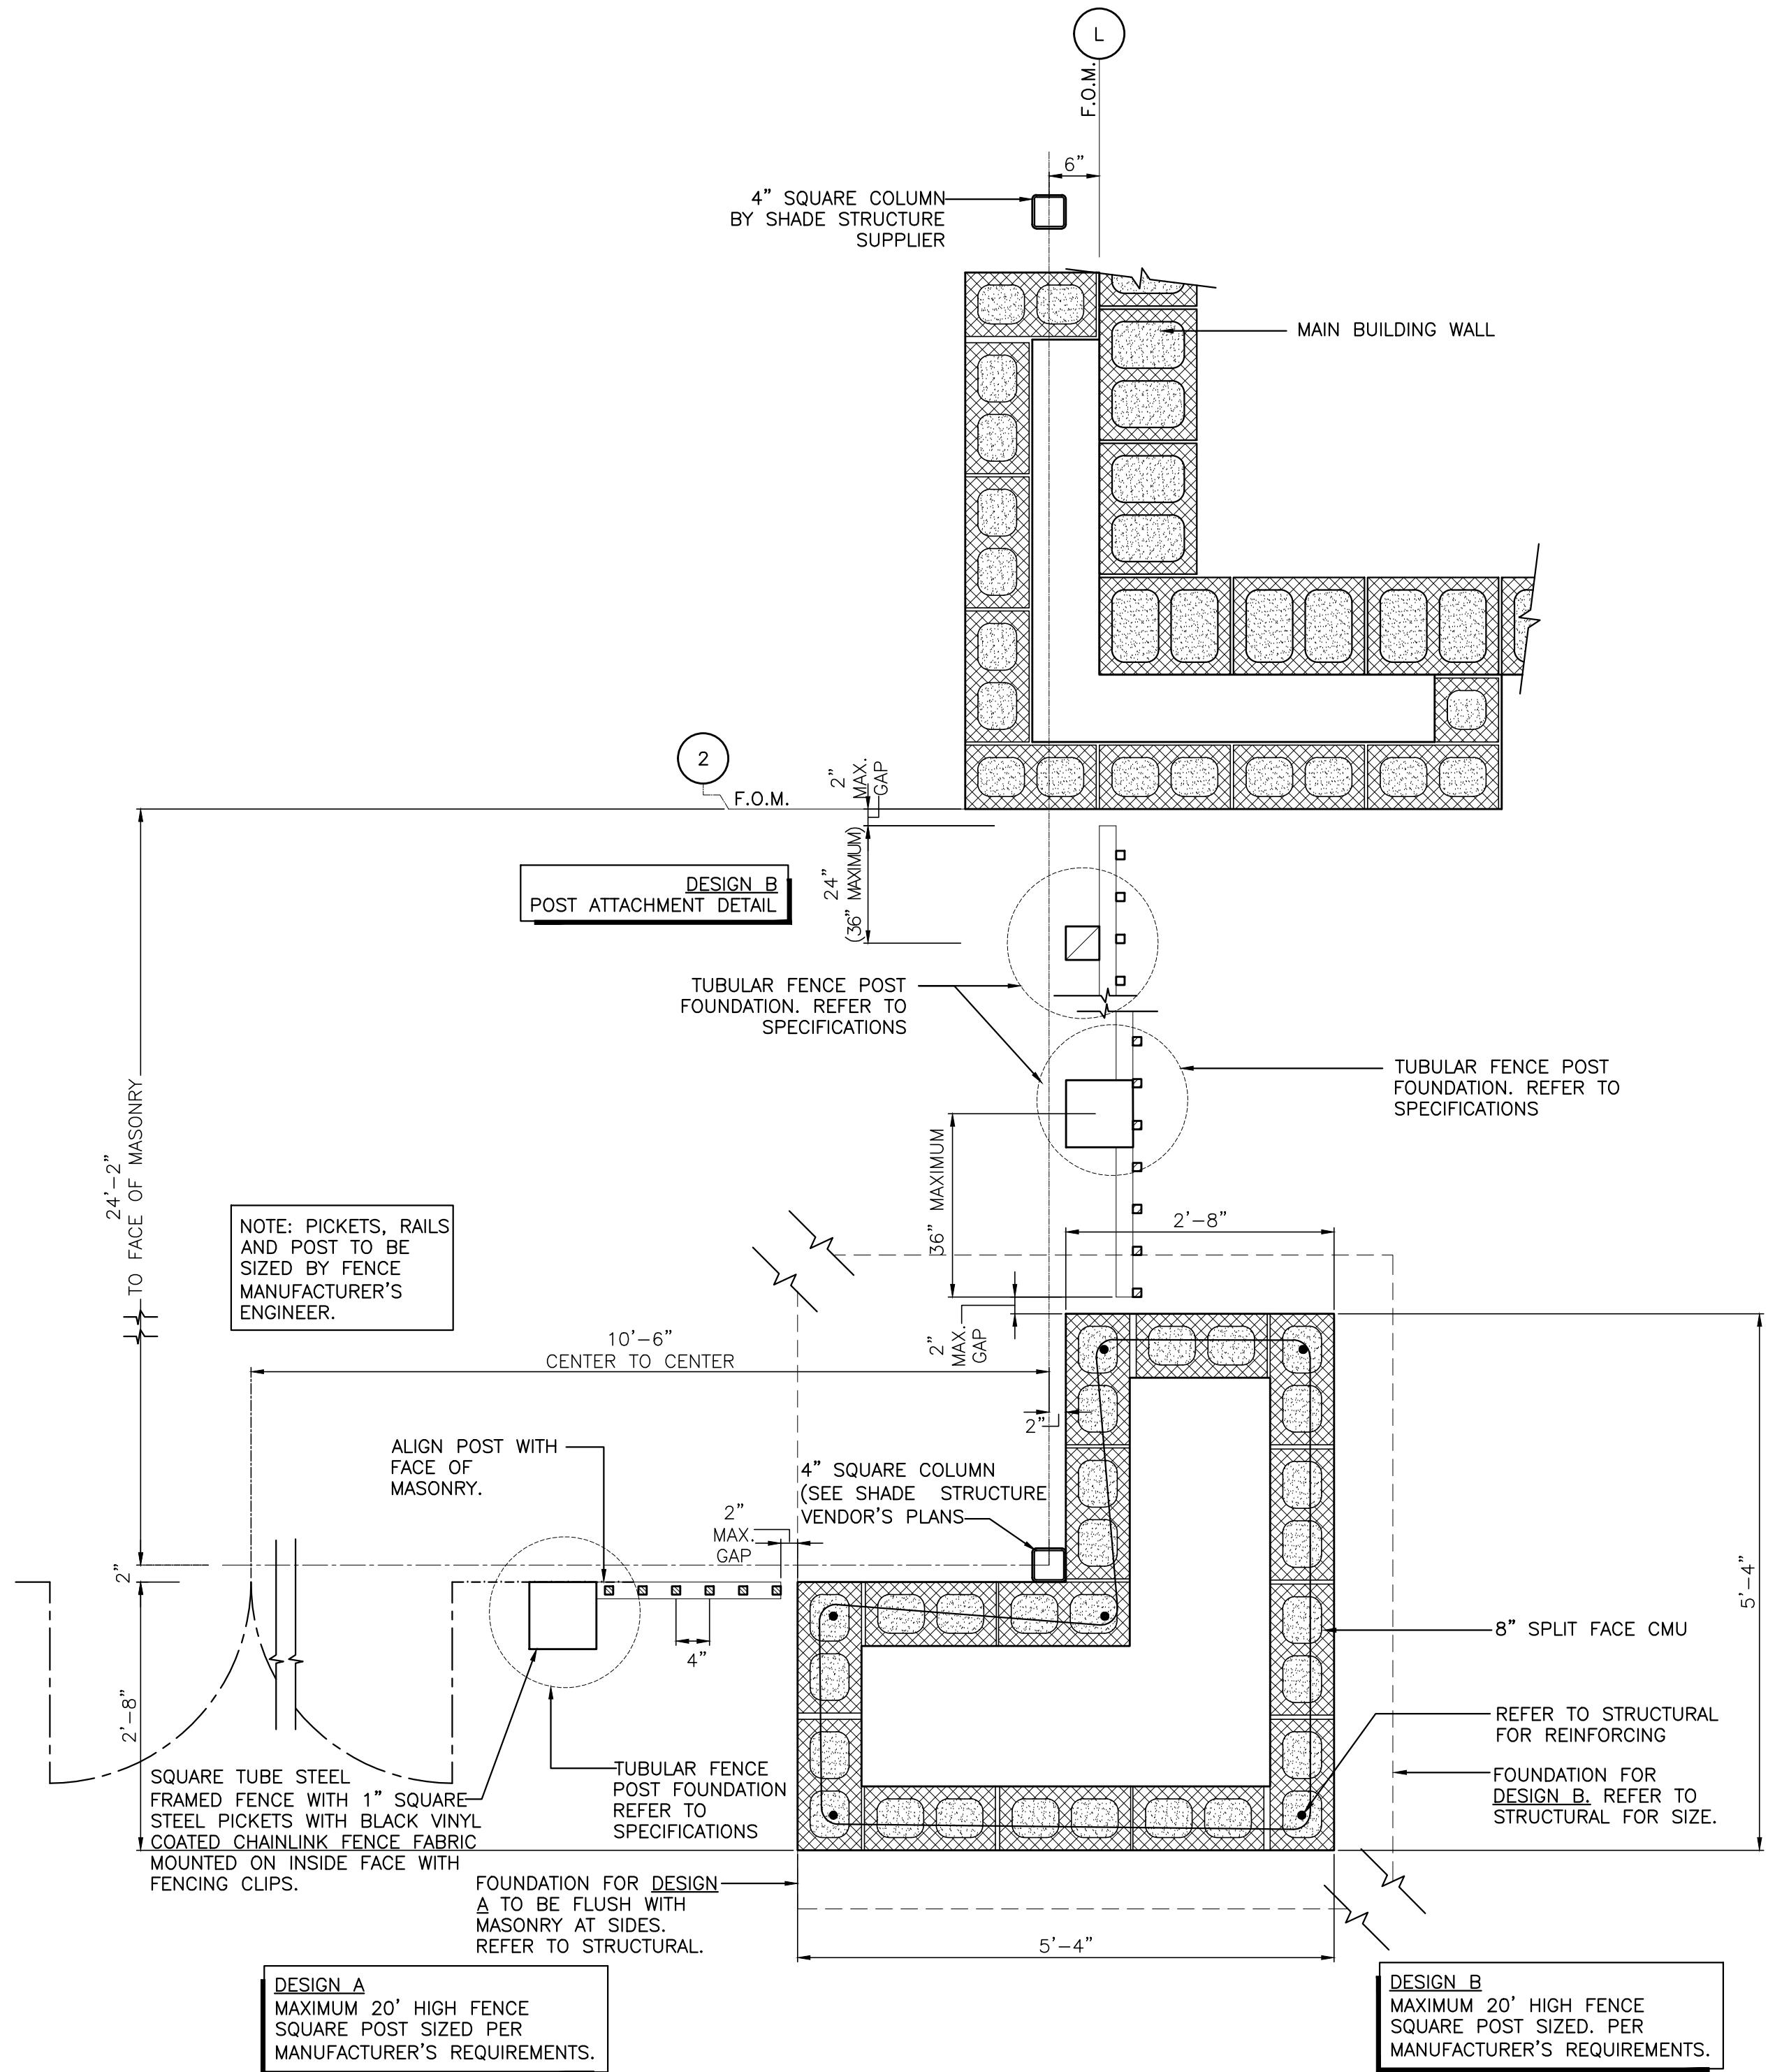

CORNER PILASTER @ SHADE STRUCTURE


1

SCALE: 3/4"=1'-0" REFER: A-2.01

REVISIONS	
PRE-BID SET	POST-BID SET
DATE	DATE
DESCRIPTION	DESCRIPTION


LICENCE:
NEW JERSEY
REG. No. 44,575
NEW JERSEY
Lic. No. 1219
NEW JERSEY
Lic. No. 024375-1
PENNSYLVANIA
Lic. No. RA-015310-B
VIRGINIA
Lic. No. 0401 011655
FLORIDA
Lic. No. AR95158

Perry M. Petrillo Architects PC
9 Park Avenue
Park Ridge, New Jersey 07656
Telephone (201) 307-6153
Facsimile (201) 307-6158

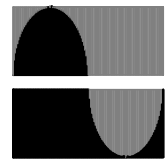

LOWE'S HOME CENTERS, LLC
1000 LOWE'S BOULEVARD
MOORESVILLE, NC 28117
704.758.1000 (PH.)

THIS DRAWING IS THE PROPERTY OF LOWE'S HOME CENTERS, LLC. ANY USE OR REPRODUCTION IN WHOLE OR IN PART IS PROHIBITED WITHOUT THE EXPRESSED WRITTEN CONSENT OF LOWE'S HOME CENTERS, LLC. COPYRIGHT 2005-2007 ALL RIGHTS RESERVED.

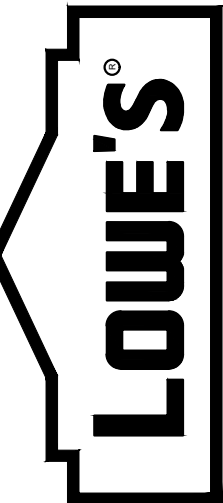

TUBE STEEL ORNAMENTAL FENCING DETAILS

LOWE'S OF WESTLAKE
Westlake, Florida

CRITERIA	02-2025
ISSUE DATE:	08-22-2025
PERMIT SET	08-22-2025
ISSUE DATE:	04-14-2025
CONSTRUCTION SET	04-14-2025
ISSUE DATE:	
DRAWING NUMBER:	

A-7.3