


COMMENCEMENT OF ANY WORK.

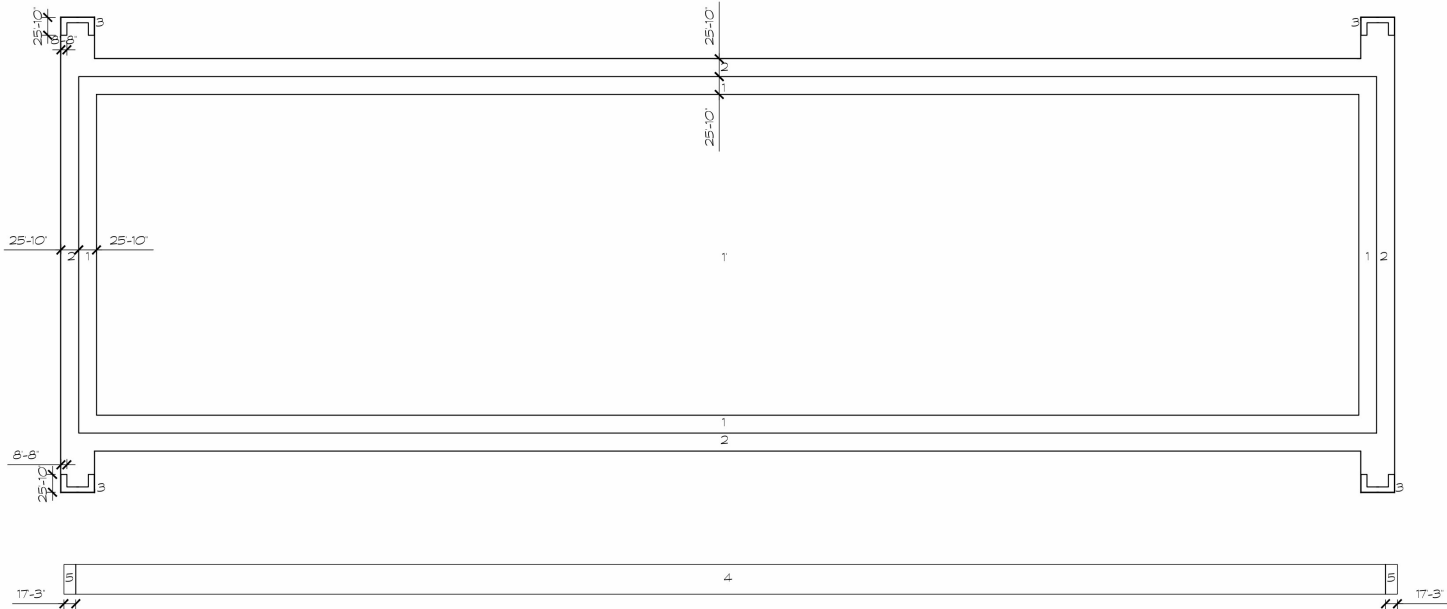


POSITIVE WIND PRESSURE ON GLAZING & WALL COMPONENTS					
LOCATION ON BUILDING	POS. PRESSURE ≤ 10 SQ. FT.	POS. PRESSURE ≤ 20 SQ. FT.	POS. PRESSURE ≤ 50 SQ. FT.	POS. PRESSURE ≤ 100 SQ. FT.	POS. PRESSURE ≤ 500 SQ. FT.
FIELD AREA	4	60.4	57.8	55.2	52.7
CORNER AREA	8	60.4	57.8	55.2	52.7

NEGATIVE WIND PRESSURE ON GLAZING & WALL COMPONENTS					
LOCATION ON BUILDING	NEG. PRESSURE ≤ 10 SQ. FT.	NEG. PRESSURE ≤ 20 SQ. FT.	NEG. PRESSURE ≤ 50 SQ. FT.	NEG. PRESSURE ≤ 100 SQ. FT.	NEG. PRESSURE ≤ 500 SQ. FT.
FIELD AREA	4	65.5	62.9	60.4	57.8
CORNER AREA	8	60.8	75.7	68.0	62.9


ROOF WIND UPLIFT PRESSURES					
ZONE	UPLIFT PRESSURE ≤ 10 SQ. FT.	UPLIFT PRESSURE ≤ 20 SQ. FT.	UPLIFT PRESSURE ≤ 50 SQ. FT.	UPLIFT PRESSURE ≤ 100 SQ. FT.	UPLIFT PRESSURE ≤ 500 SQ. FT.
1	61.4	61.4	61.4	61.4	41.5
2	106.8	98.3	89.8	84.1	67.1
3	140.9	132.4	121.1	109.7	89.8

- GENERAL NOTES:**
- WIND LOADS ARE BASED ON ASCE 7-16 'MINIMUM DESIGN LOADS FOR BUILDINGS AND OTHER STRUCTURES' USING THE FOLLOWING CRITERIA:
- DESIGN CRITERIA:
WIND SPEED: $V_{ult} = 157$ MPH (ULTIMATE), $V_{nom} = 122$ MPH (NOMINAL).
BUILDING RISK CATEGORY: II.
'ENCLOSED' BUILDING CLASSIFICATION (GCPI) = +/- 0.18.
BUILDING EXPOSURE CATEGORY: C.
MEAN ROOF HEIGHT: LESS THAN 43'-0".
ROOF ANGLE OF LESS THAN 7 DEGREES.
 - ALL WIND PRESSURES SHOWN ABOVE ARE IN PSF (LB/SQ FT).
 - NOTE WIND PRESSURES SHOWN ARE 'ULTIMATE' AND CAN BE CONVERTED TO NOMINAL (ASD) BY MULTIPLYING BY 0.6.
 - WALL WIND PRESSURES SHOWN HAVE BEEN REDUCED 10% SINCE ROOF ANGLE LESS THAN 10 DEGREES PER ASCE 7-16.
 - GROSS PRESSURES ARE FOR WINDOWS, DOORS, VENEER, ROOFING, ROOFING ACCESSORIES AND OTHER BUILDING COMPONENTS AND GLAZING.
 - GROSS PRESSURES SHALL BE LINEARLY INTERPOLATED FOR (A) NOT SHOWN IN TABLE.
 - POSITIVE PRESSURES INDICATE PRESSURES ACTING TOWARD A PROJECTED SURFACE. NEGATIVE PRESSURES INDICATE PRESSURES ACTING AWAY FROM A PROJECTED SURFACE.
 - JOIST/TRUSS NET UPLIFT LOAD COMBINATION IS $0.6D + 0.6W$. 'W' IS AS SHOWN ABOVE AND 'D' = 12 PSF.
 - BUILDING IS NOT IN A WIND-BORNE DEBRIS REGION.

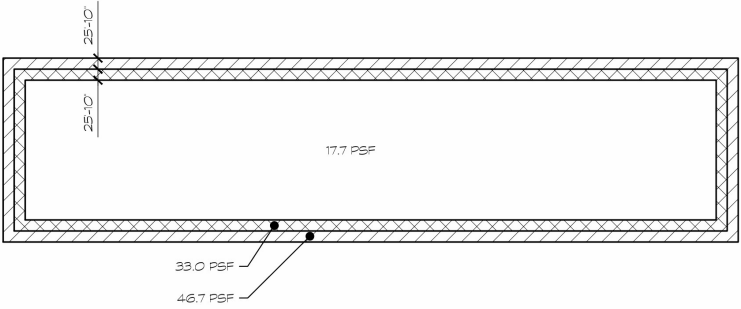

JOIST NET UPLIFT DIAGRAM
NTS

NOTE:
NET UPLIFT LOADS ARE BASED ON
ASD LOAD COMBINATION 0.6D+0.6W

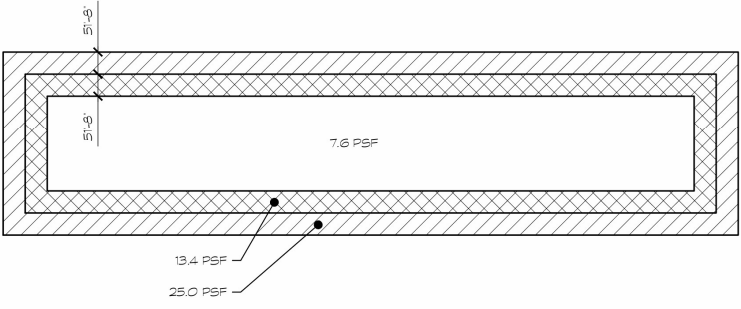

JOIST GIRDER NET UPLIFT DIAGRAM
NTS

NOTE:
NET UPLIFT LOADS ARE BASED ON
ASD LOAD COMBINATION 0.6D+0.6W

ABBREVIATIONS (NOT ALL ARE USED)





AB	ANCHOR BOLT	LL	LIVE LOAD
AFF	ABOVE FINISH FLOOR	LLBB	LONG LEG BACK-TO-BACK
ARCH	ARCHITECT(URAL)	LLH	LONG LEG HORIZONTAL
		LLV	LONG LEG VERTICAL
BLDG	BUILDING	(N)	NEW
BRDG	BRIDGING	OC	ON CENTER
BRG	BEARING		
CJ	CONTRACTION JOINT (SLAB SAW CUT)	PAF	POWDER-ACTUATED FASTENER(S)
CL	CENTERLINE	PL	PLATE
CMU	CONCRETE MASONRY UNIT	PLF	POUNDS PER LINEAR FOOT
CONC	CONCRETE	PNL	PANEL
CONN	CONNECTION	PSF	POUNDS PER SQUARE FOOT
CONT	CONTINUOUS	PSI	POUNDS PER SQUARE INCH
COORD	COORDINATE	REQ	REQUIRED
DIA	DIAMETER		
DL	DEAD LOAD	SDI	STEEL DECK INSTITUTE
DWG	DRAWING	SHI	SIMILAR
EA	EACH	SJI	STEEL JOIST INSTITUTE
EF	EACH FACE	SOG	SLAB ON GRADE
ENG	ENGINEER	SPECS	SPECIFICATIONS
EL	ELEVATION	SQ	SQUARE
EQ	EQUAL	STD	STANDARD
EW	EACH WAY	STL	STEEL
EXT	EXTERIOR		
(E)	EXISTING	TOS	TOP OF STEEL
FBC	FLORIDA BUILDING CODE	TOS	TOP OF BEAM
FF	FINISHED FLOOR	TOP	TOP OF FOOTING
FS	FAR SIDE	TOW	TOP OF WALL
FTG	FOOTING	T&B	TOP AND BOTTOM
		TRANS	TRANSVERSE
		TYP	TYPICAL
GA	GAUGE	UNO	UNLESS NOTED OTHERWISE
GC	GENERAL CONTRACTOR		
HC	HOLLOW-CORE	VIF	VERIFY IN FIELD
HORIZ	HORIZONTAL	VERT	VERTICAL
HS	HEADED STUD		
HSS	HOLLOW STRUCTURAL SECTION	WL	WIND LOAD
		WWM	WELDED WIRE MESH
INT	INTERIOR	W/	WITH

STONEMONT FT PIERCE
BLDG. 1
ORANGE AVENUE
FORT PIERCE, FLORIDA 34945



WIND PRESSURES & WIND ZONE DIAGRAMS	
DATE	REMARKS
07-13-2022	ISSUED FOR PERMIT

PA/PM:	DMS
DRAWN BY.:	DNR
JOB NO.:	MIA21-0040-00

SHEET
S100-002

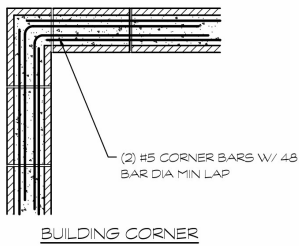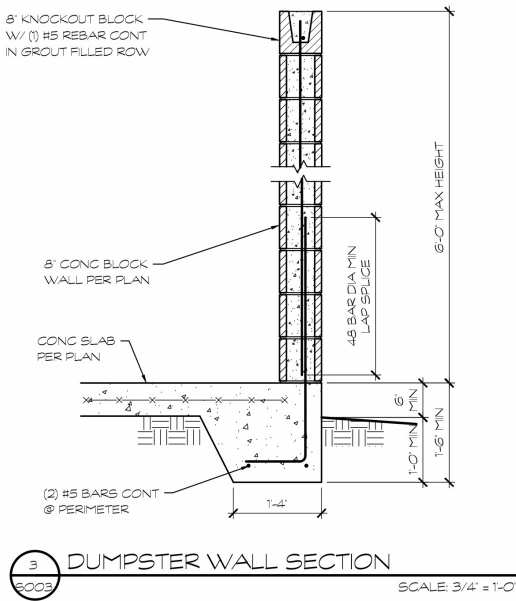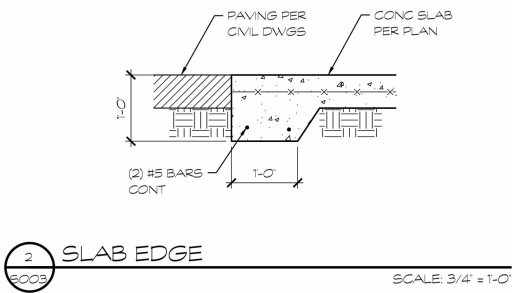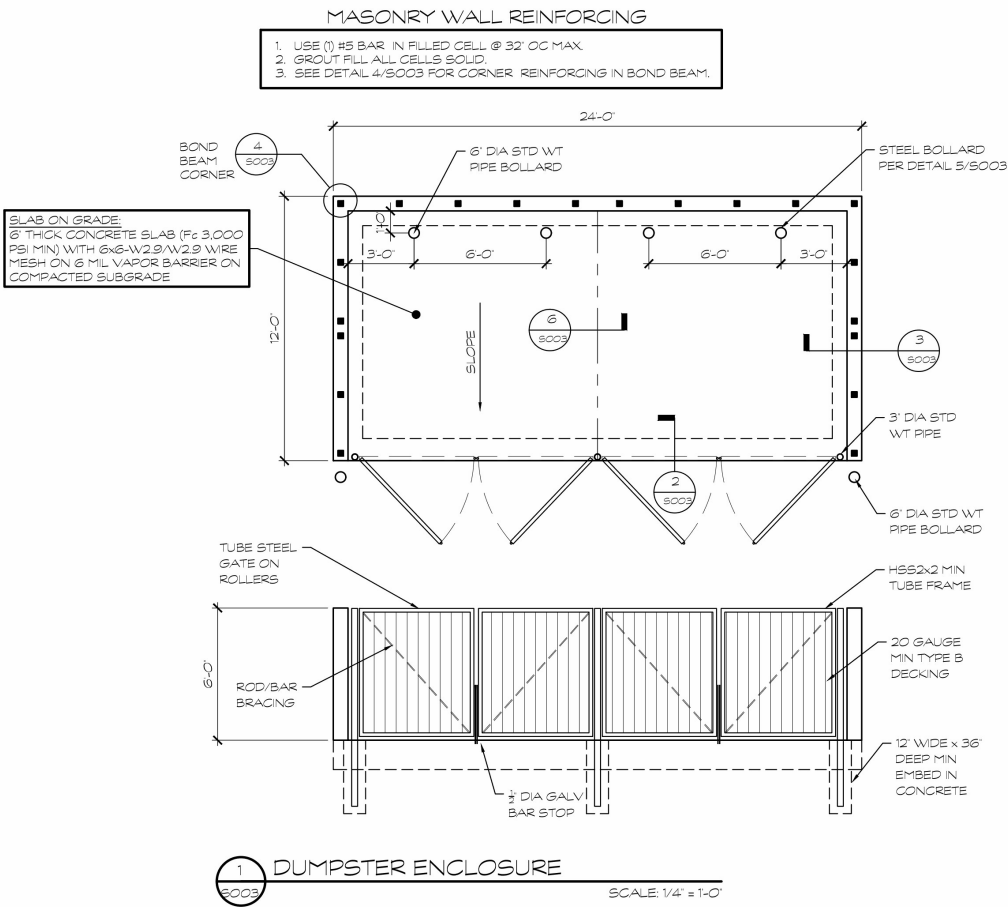

4 BOND BEAM CORNER CONTINUITY
SCALE: 3/4" = 1'-0"

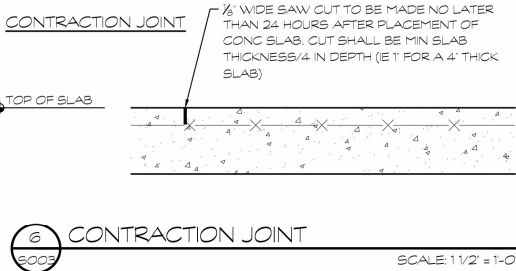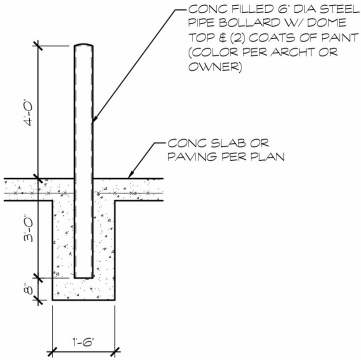

STONEMONT FT PIERCE
BLDG. 1
ORANGE AVENUE
FORT PIERCE, FLORIDA 34945

DUMPSTER PLAN & STRUCTURAL DETAILS		DATE	ISSUED FOR PERMIT
	RELINQUISH	07-13-2022	

PA/PM:	DMS
DRAWN BY.:	DNR
JOB NO.:	MIA21-0040-00


SHEET
S100-003

THESE DRAWINGS AND SPECIFICATIONS ARE THE PROPERTY AND COPYRIGHT OF WARE MALCOLM AND SHALL NOT BE USED ON ANY OTHER WORK EXCEPT BY AGREEMENT WITH WARE MALCOLM. WRITTEN DIMENSIONS SHALL TAKE PRECEDENCE OVER SCALED DIMENSIONS AND SHALL BE VERIFIED ON THE JOB SITE. ANY DISCREPANCY SHALL BE BROUGHT TO THE ATTENTION OF WARE MALCOLM PRIOR TO THE COMMENCEMENT OF ANY WORK.

Avanti Project No: 21-177

AVANTI GROUP
consulting engineers

1345 N. Falkenburg Rd.
Tampa, Florida 33619
P (813) 655-2884
www.avantitampa.com
FLORIDA CERTIFICATE OF
AUTHORIZATION NO. 246537

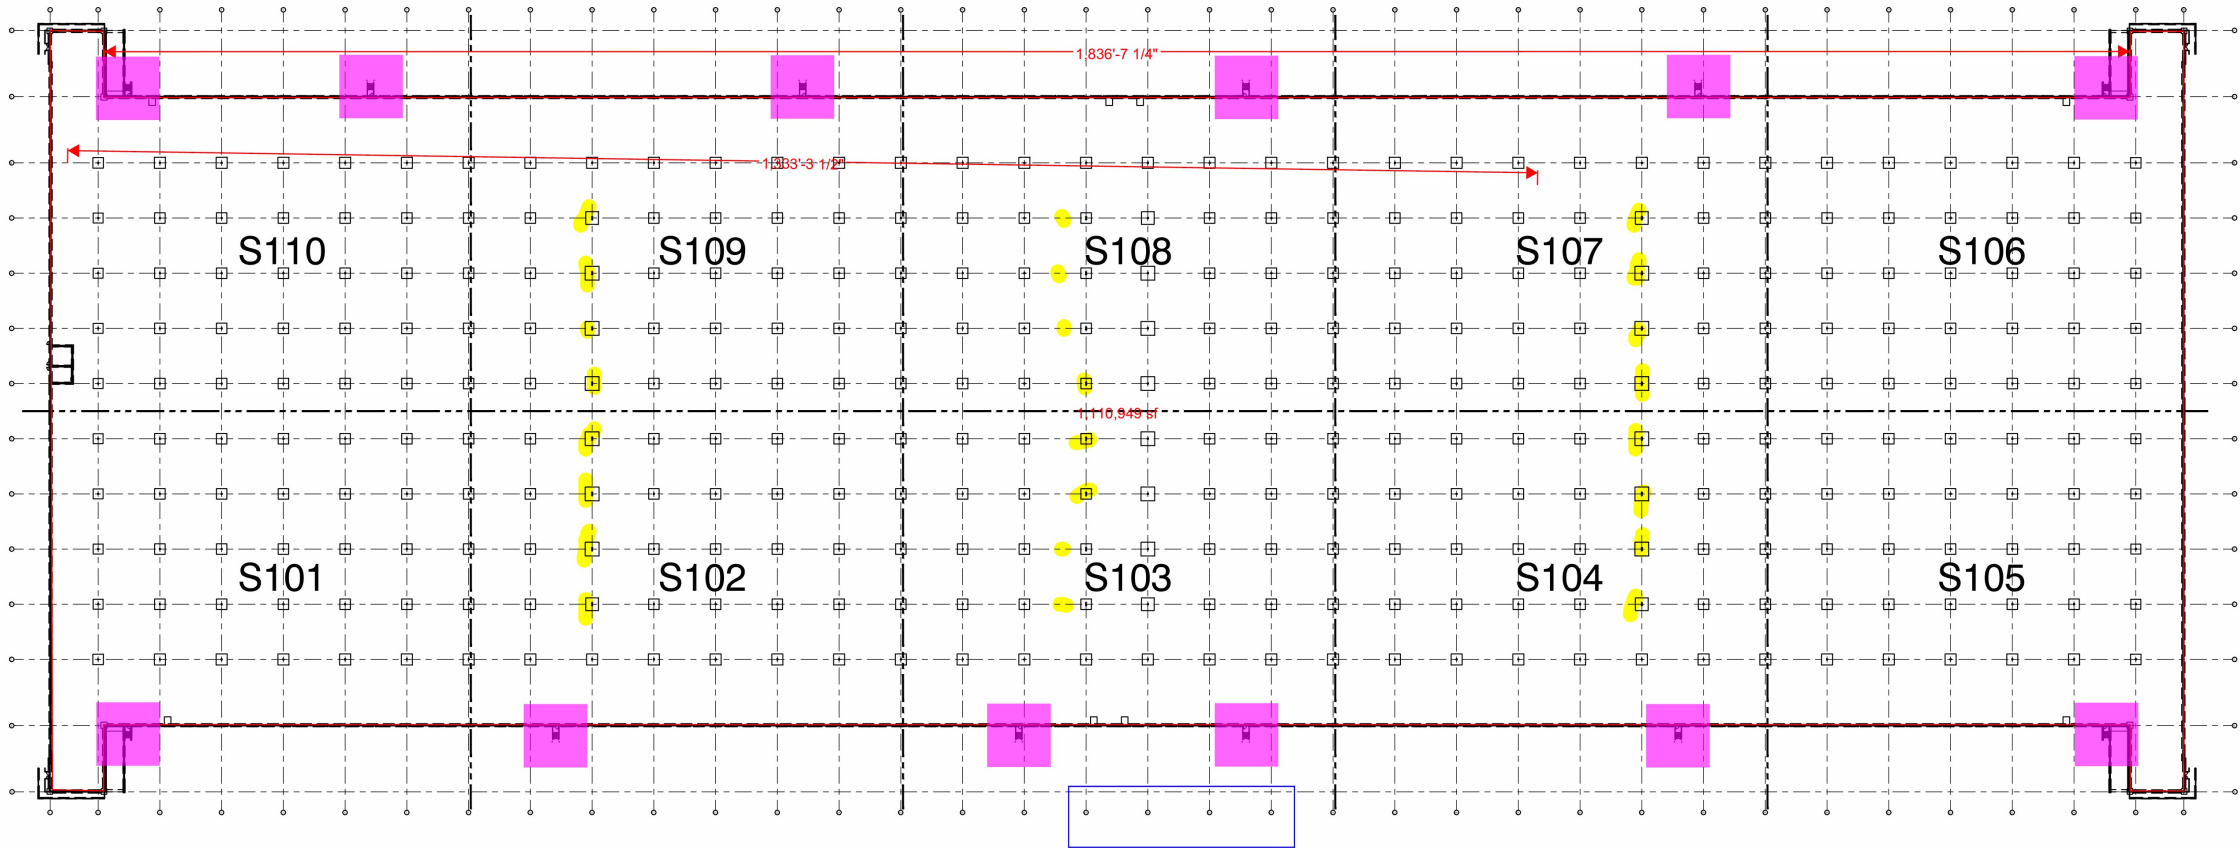

OVERALL FOUNDATION PLAN
SCALE: 1" = 8'-0"

- REFER TO STRUCTURAL NOTES FOR SOIL COMPACTION REQUIREMENTS. REINFORCING 'CHAIRS' ARE REQUIRED PER FLORIDA BUILDING CODE.
- THE CONCRETE SLAB SHALL BE CAST ON A VAPOR BARRIER ON WELL-COMPACTED, CLEAN, TERMITE-TREATED FILL. SLAB CURING IS REQUIRED.
- THE CONCRETE SLAB ON GRADE HAS NOT BEEN SPECIFICALLY DESIGNED TO SAFELY SUPPORT PANEL BRACE REACTIONS, NOR HAS IT BEEN SPECIFICALLY DESIGNED TO SAFELY SUPPORT ANY CRANE LOADS. IF USED AS SUCH, SUBMIT SIGNED AND SEALED CALCULATIONS VERIFYING SLABS CAPACITY TO BE UTILIZED IN SUCH A MANNER.
- CENTERLINES OF WALLS AND COLUMNS SHALL COINCIDE WITH THE FOUNDATION CENTERLINES, UNLESS SPECIFICALLY SHOWN OTHERWISE.
- ELEVATIONS SHOWN ON THESE PLANS REFER TO 0'-0" REFERENCE ELEVATION (TOP OF GROUND FLOOR SLAB).
- SEE DETAIL 7/5301 FOR PLUMBING CHASE AT FOOTING IF REQUIRED.
- SEE DRAWING 5001 FOR STRUCTURAL NOTES.
- VERIFY ALL DIMENSIONS, ELEVATIONS, SLAB STEPS AND SLAB FINISHES WITH BUILDING DRAWINGS PRIOR TO COMMENCING CONSTRUCTION. FOR ADDITIONAL DIMENSIONAL INFORMATION NOT GIVEN HERE, REFER TO BUILDING DRAWINGS.
- SLAB ON GRADE CONTRACTION JOINTS (CJ) SHALL BE TOoled OR SAWCUT WITHIN 6 HOURS OF POURING. SEE DETAIL 1/5301. JOINT PATTERN SHALL BE SHOWN ON PLAN. CONTRACTOR SHALL PROVIDE DIAMOND SHAPED 'LEAVE-OUTS' AT ALL COLUMNS AND AT ALL ROOF DRAIN LOCATIONS (HALF-DIAMONDS).
- SIDE FORMS SHALL BE USED FOR ALL FOOTINGS UNLESS IT CAN BE DEMONSTRATED THAT SOILS ARE STABLE ENOUGH TO MAINTAIN VERTICAL 'FORM-OUT' DURING CONSTRUCTION. INSPECTOR TO VERIFY AND ADVISE.
- PROVIDE 8" WIDE x 8" DEEP MINIMUM THICKENED CONCRETE EDGE REINFORCED WITH (1) #4 BAR CONTINUOUS AT ALL DOOR OPENINGS.
- COORDINATE FINAL GRADE ELEVATIONS WITH TOP/FOOTING ELEVATIONS AND CIVIL PLANS PRIOR TO COMMENCING CONSTRUCTION. VERIFY 4" MINIMUM FROM TOP OF FOOTING TO FINISHED GRADE.
- SEE 5/5301 FOR CONSTRUCTION JOINT DETAILS (SLAB COLD JOINTS, IF NEEDED).
- PANEL DIMENSIONS SHOWN ON THESE PLANS ARE NOMINAL; ACTUAL DIMENSIONS WILL VARY. CONTRACTOR TO COORDINATE.

MARK	SIZE			REINFORCEMENT			REMARKS
	LENGTH	WIDTH	DEPTH	TOP	CENTER	BOTTOM	
TEC	CONT	1'-0"	1'-0"	-	-	(2) #5 BARS CONT	-
SP4	CONT	1'-4"	0'-10"	-	-	(2) #5 BARS CONT	-
SP2	CONT	2'-0"	1'-0"	-	-	(3) #5 BARS CONT	-
SP3	CONT	2'-8"	1'-0"	-	-	(4) #5 BARS CONT	-
SP3	CONT	3'-0"	1'-0"	-	-	(4) #5 BARS CONT	-
FB3	5'-0"	5'-0"	1'-0"	-	-	(5) #5 BARS EV	-
FB5	5'-6"	5'-6"	1'-0"	-	-	(6) #5 BARS EV	-
FB9	9'-0"	9'-0"	1'-9"	-	-	(10) #6 BARS EV	-
FB9	9'-6"	9'-6"	2'-0"	-	-	(9) #7 BARS EV	-
FC0	10'-0"	10'-0"	2'-0"	-	-	(8) #6 BARS EV	-
FI6	11'-6"	11'-6"	1'-6"	-	-	(11) #6 BARS EV	-
FI26	12'-6"	12'-6"	2'-0"	-	-	(15) #6 BARS EV	-

- GENERAL NOTES:
- THE BOTTOM OF ALL FOOTINGS SHALL BE (1'-0") MIN BELOW FINISHED EARTH GRADE.
 - TOP OF ALL INTERIOR FOOTINGS SHALL BE 8" BELOW FINISHED FLOOR (UNLESS NOTED OTHERWISE).
 - SEE DETAIL 8/5301 FOR FOOTING STEP (IF APPLICABLE).
 - USE #5 TRANS BARS @ 48" OC MAX AT ANY CONTINUOUS FOOTING w/ (3) OR MORE BARS.

MARK	TYPE	BASE PLATE	NOTES
C1	HSS 10X10 3/8	16" x 16" x 1" THICK BASE PLATE W/ (4) 1" DIA ANCHOR BOLTS	-
C2	W30X124	12" x 32" x 1 1/2" THICK BASE PLATE W/ (4) 1" DIA ANCHOR BOLTS	-

- GENERAL NOTES:
- SEE DETAIL 8/5301 FOR ANCHOR BOLT SPECIFICATIONS.

STONEMONT FT PIERCE
BLDG. 1
ORANGE AVENUE
FORT PIERCE, FLORIDA 34945

OVERALL FOUNDATION PLAN		DATE	DATE	DATE
PA/PM:	DMS	07-13-2022		
DRAWN BY.:	DNR			
JOB NO.:	MIA21-0040-00			

PA/PM:	DMS
DRAWN BY.:	DNR
JOB NO.:	MIA21-0040-00

SHEET
S100-100

THESE DRAWINGS AND SPECIFICATIONS ARE THE PROPERTY AND COPYRIGHT OF WARE MALCOLM AND SHALL NOT BE USED ON ANY OTHER WORK EXCEPT BY AGREEMENT WITH WARE MALCOLM. WRITTEN DIMENSIONS SHALL TAKE PRECEDENCE OVER SCALED DIMENSIONS AND SHALL BE VERIFIED ON THE JOB SITE. ANY DISCREPANCY SHALL BE BROUGHT TO THE ATTENTION OF THE ARCHITECT PRIOR TO THE COMMENCEMENT OF ANY WORK.

AVANTI PROJECT NO. 21-177

AVANTI
THE
GROUP
consulting engineers
1345 N. Falkenburg Rd.
Tampa, Florida 33619
P (813) 655-2884
www.avantitampa.com
FLORIDA CERTIFICATE OF
AUTHORIZATION NO. 26537

SOG 8" UNRNFC

F90

F96

F100

F56

F50

SF30

SF29

SF20

SF14

SOG 6" UNRNFC

110695.5 SQ FT

4.0 EA

21.0 EA

5.0 EA

1.0 EA

2.0 EA

390.2 FT

392.2 FT

75.4 FT

100.6 FT

1079.9 SQ FT

CAUTION: IF THIS SHEET IS NOT 24"x36" IT IS A REDUCED PRINT

CONCRETE SLAB (F_c 4,000 PSI MIN) UNREINFORCED ON 10 MIL VAPOR BARRIER ON TERMITES TREATED COMPACTED SUBGRADE.

FLATNESS AND LEVELNESS: OVERALL F-NUMBERS OF FF45/FL35 AND MINIMUM LOCAL F-NUMBERS OF FF45/FL35.

TOF EL. 0'-8" AFF TYP @ INT FTGS

FF EL. 0'-0" AFF

TYP AT PIT LEVELER

TYP AT EDGE OF DOCK (IF APPLICABLE)

TOF EL. 5'-0" AFF

RAMP SLAB (F_c 4,000 PSI MIN) ON TERMITES TREATED COMPACTED SUBGRADE.

VERIFY EXTENTS OF STEINWALL WITH CIVIL DWGS

TYP @ CORNERS

PARTIAL FOUNDATION PLAN
SCALE: 1/16" = 1'-0"

AREA 'A'

KEY PLAN
SCALE: NTS

1345 N. Falkenburg Rd.
Tampa, Florida 33619
P (813) 655-2884
www.avantitampa.com

THE AVANTI GROUP

consulting engineers

AVANTI PROJECT NO. 21-177

STONEMONT FT PIERCE
BLDG. 1
ORANGE AVENUE
FORT PIERCE, FLORIDA 34945

PARTIAL FOUNDATION
PLAN AREA 'A'

DATE	ISSUED FOR PERMIT	REMARKS
07-13-2022	OWNER REVISION	
08-18-2022	OWNER REVISION	
09-08-2022	CLIENT COORDINATION	

PA/PM: DMS

DRAWN BY: DNR

JOB NO.: MIA21-0040-00


SHEET

S100-101

part St Lucie 1\Building\DWG\21-177\5001.dwg, 9/15/2022 3:20:14 PM, Intern3

- SOG 8" UNRNFC
- F96
- F100
- F126
- F116
- SF29

111392.5 SQ FT
24.0 EA
7.0 EA
3.0 EA
1.0 EA
392.0 FT

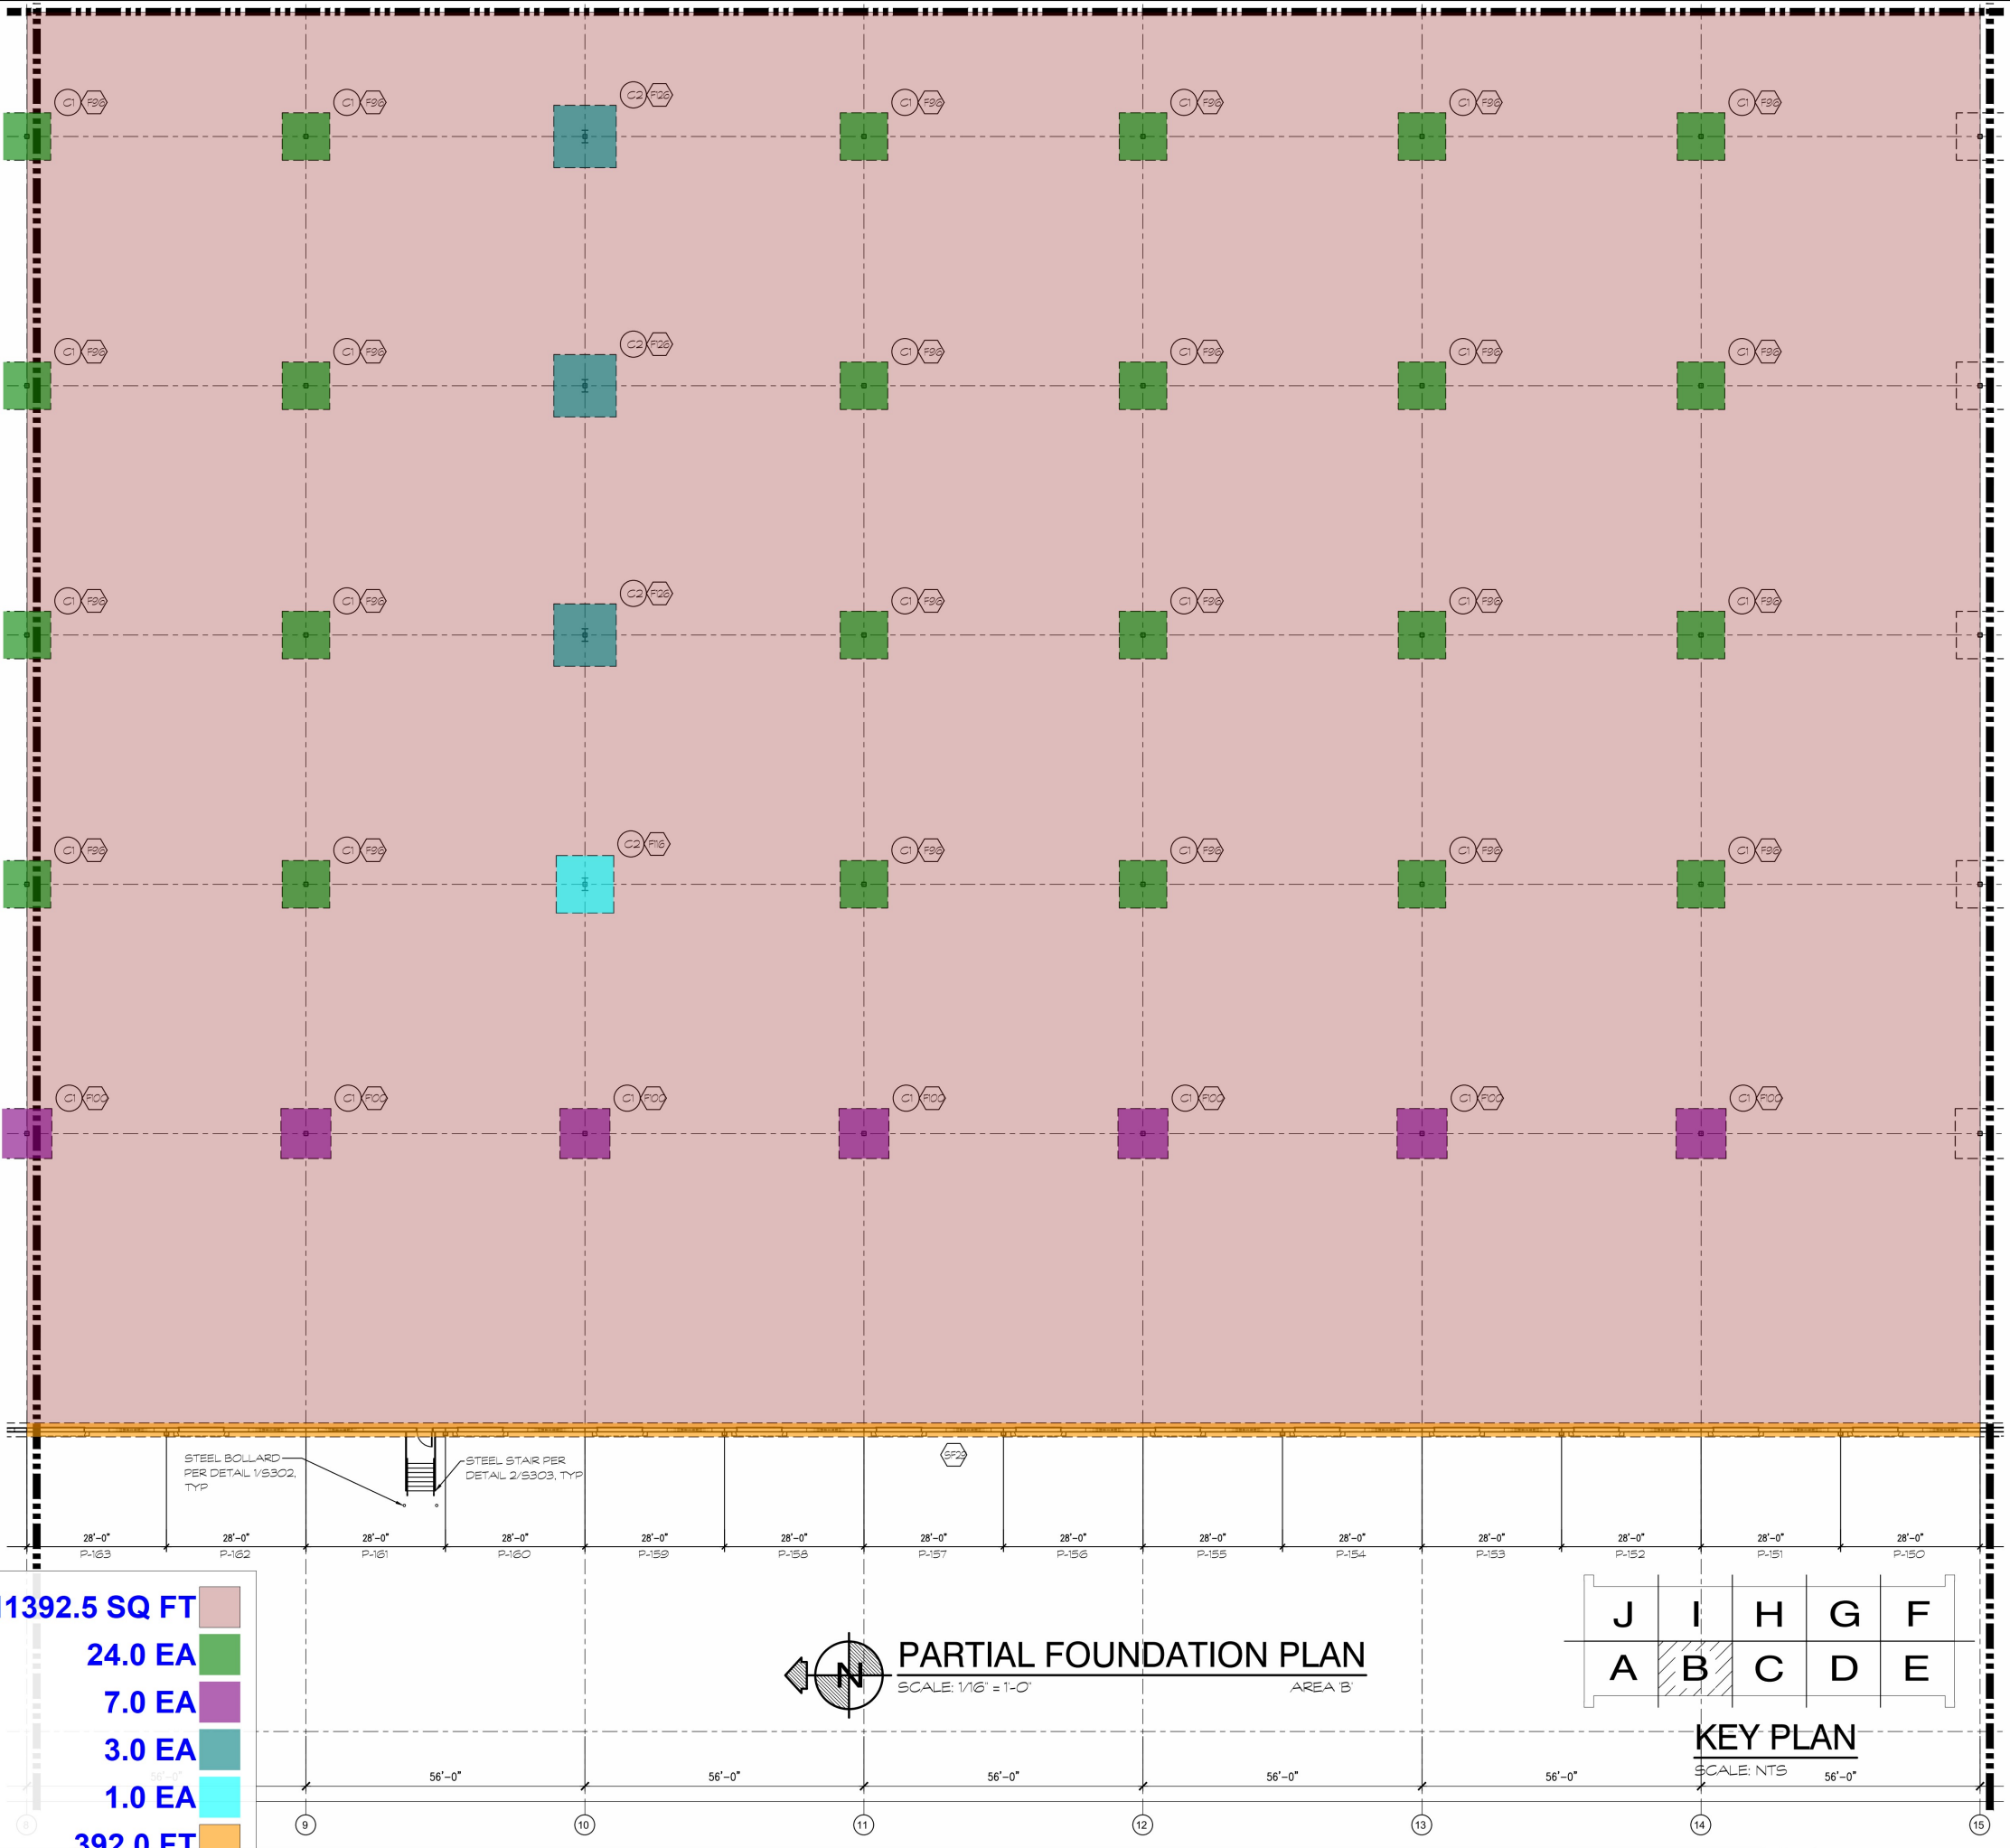

1345 N. Falkenburg Rd.
Tampa, Florida 33619
P (813) 655-2884
www.avantitampa.com

THE AVANTI GROUP

consulting engineers

AVANTI PROJECT NO. 21-177

FLORIDA CERTIFICATE OF AUTHORIZATION NO. 26537

STONEMONT FT PIERCE

BLDG. 1

ORANGE AVENUE

FORT PIERCE, FLORIDA 34945

PARTIAL FOUNDATION PLAN AREA 'B'

DATE: 07-13-2022

ISSUED FOR PERMIT

RELINQUISH

PA/PM: DMS

DRAWN BY: DNR

JOB NO.: MIA21-0040-00

SHEET

S100-102

THESE DRAWINGS AND SPECIFICATIONS ARE THE PROPERTY AND COPYRIGHT OF WARE MALCOLM AND SHALL NOT BE USED ON ANY OTHER WORK EXCEPT BY AGREEMENT WITH WARE MALCOLM. WRITTEN DIMENSIONS SHALL TAKE PRECEDENCE OVER SCALED DIMENSIONS AND SHALL BE VERIFIED ON THE JOB SITE. ANY DISCREPANCY SHALL BE REPORTED TO THE COMMISSIONER OF ANY WORK.

Lucie 1\Building\DWG\21-177\5001.dwg, 9/15/2022 3:20:15 PM, Intern3

SOG 8" UNRNFC

F96

F100

F116

F126

SF29

111426.7 SQ FT


24.0 EA

7.0 EA

1.0 EA

3.0 EA

392.0 FT

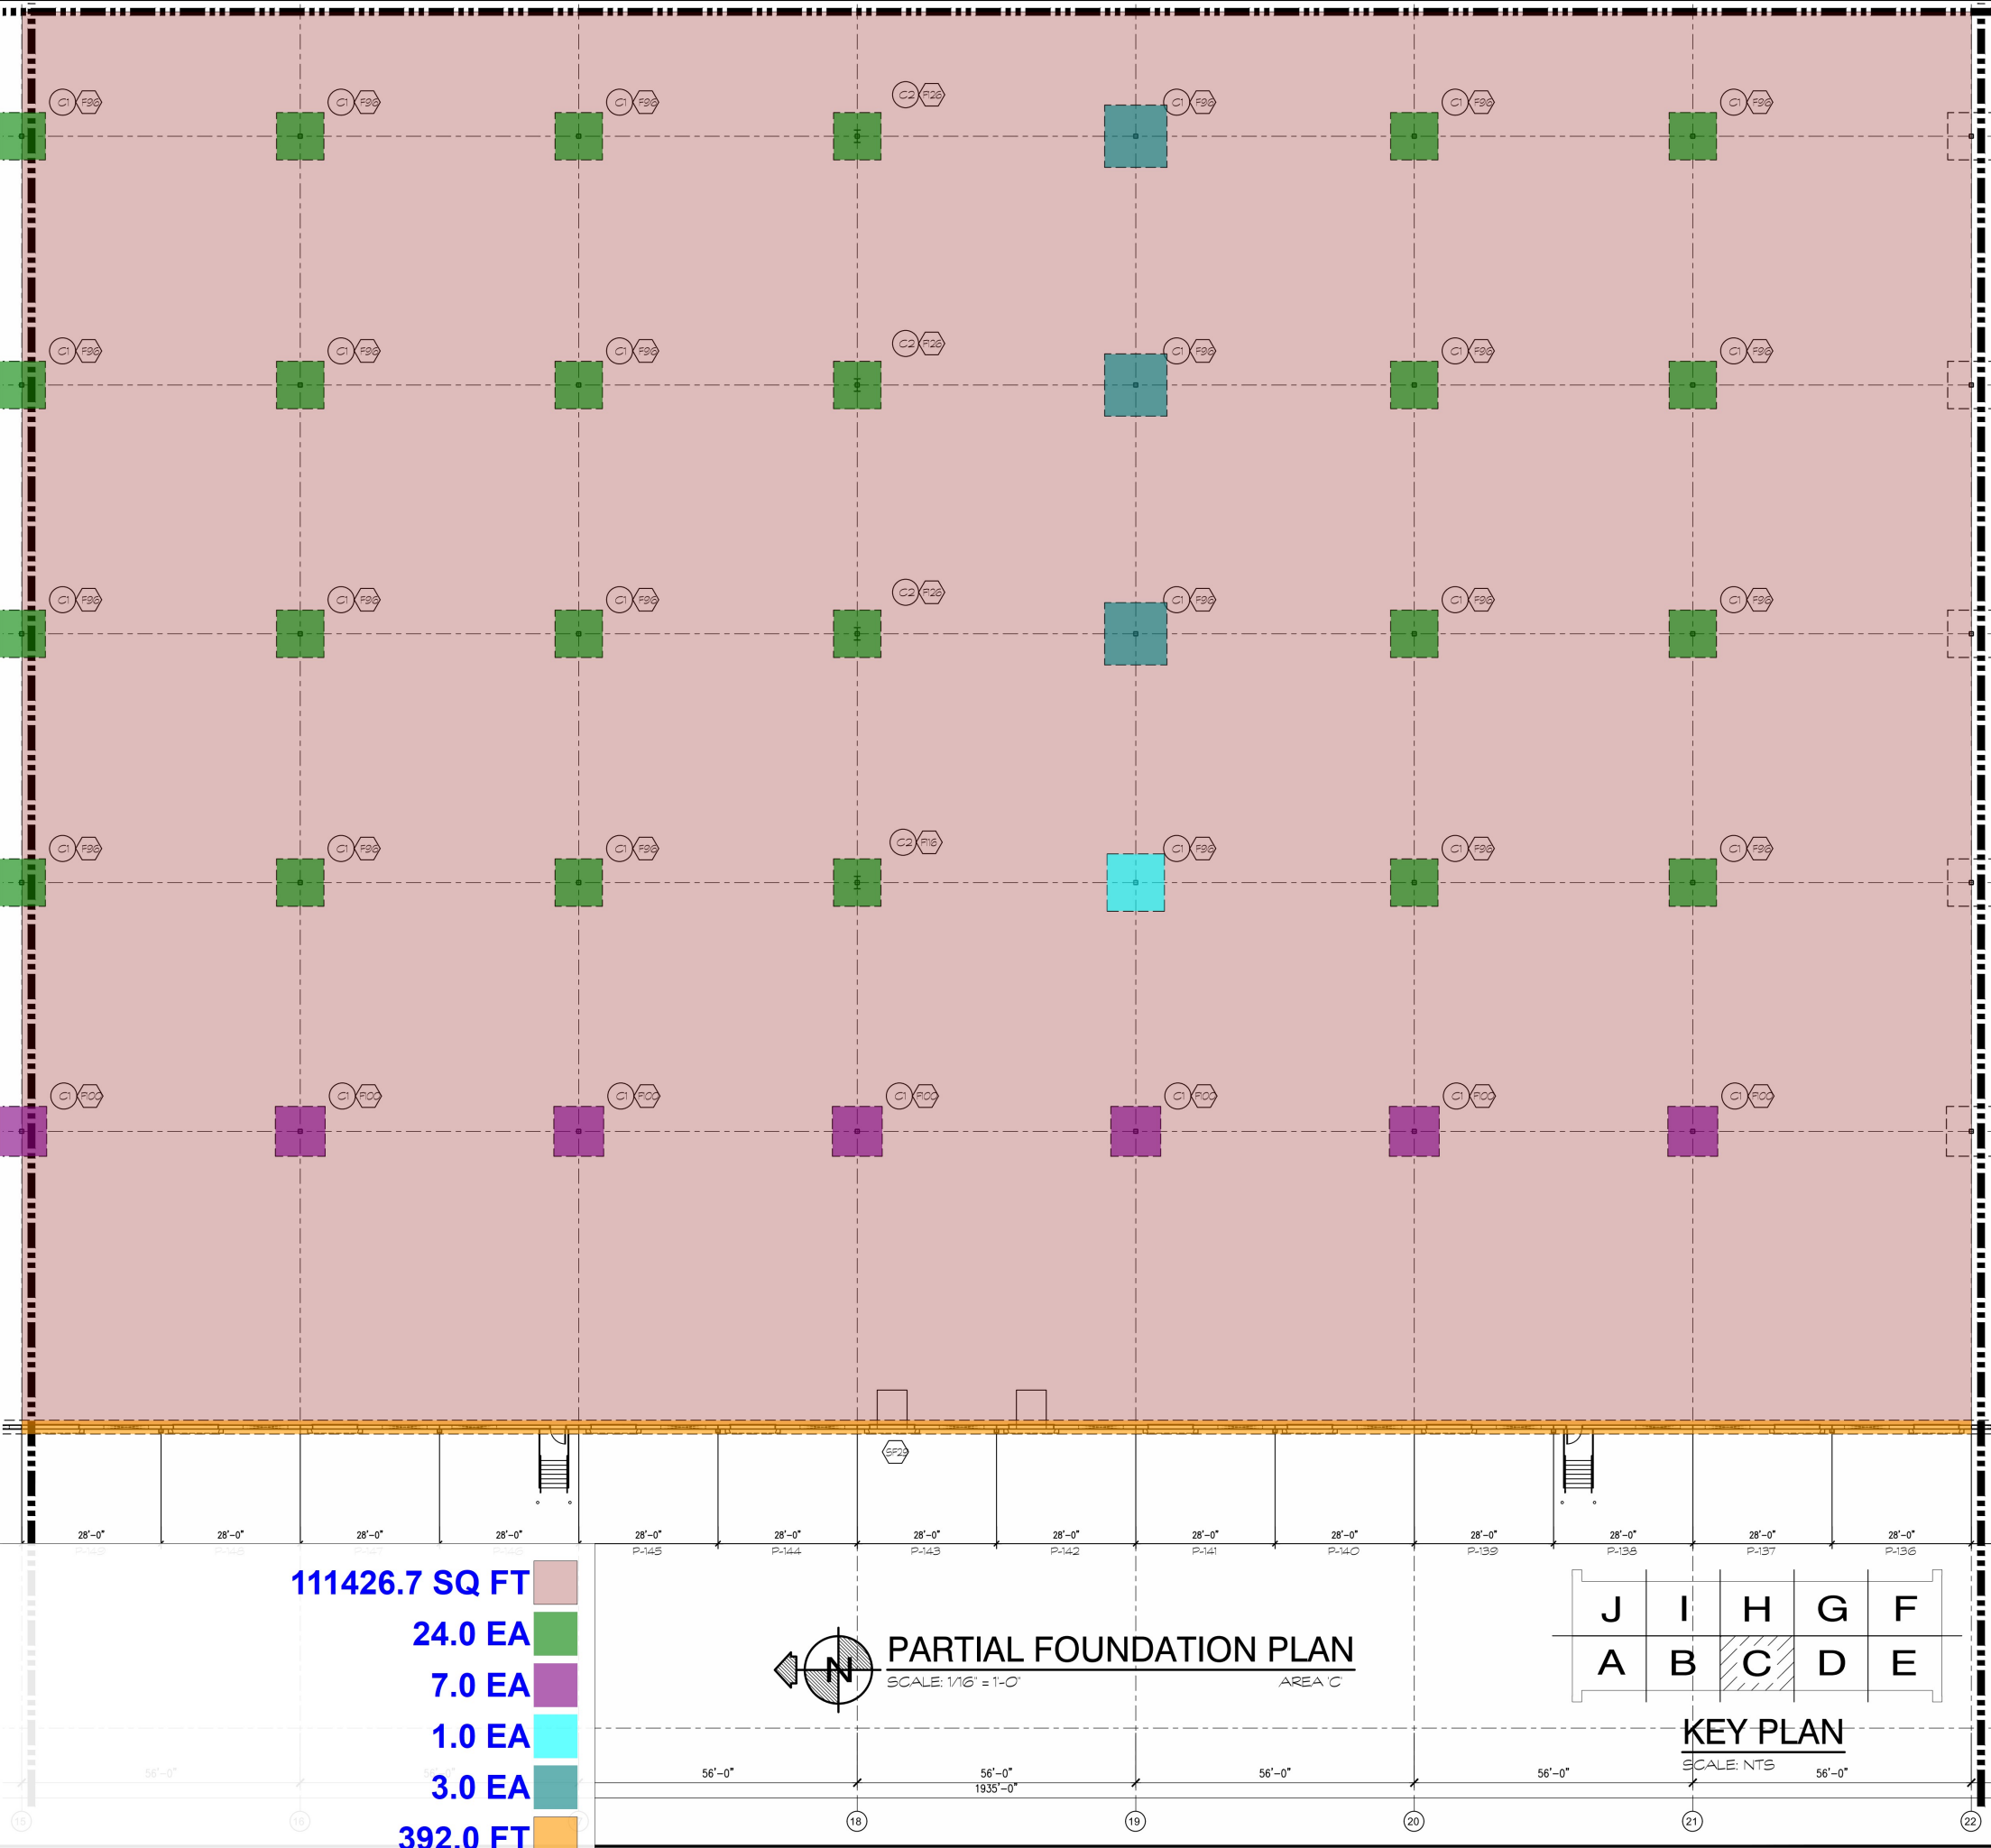

1345 N. Falkenburg Rd.
Tampa, Florida 33619
P (813) 655-2884
www.avantitampa.com

FLORIDA CERTIFICATE OF
AUTHORIZATION NO. 26537

THE AVANTI GROUP

consulting engineers

Avanti Project No. 21-177

ANY DISCREPANCY SHALL BE REPORTED TO THE COMPANY OF ANY WORK.

STONEMONT FT PIERCE

BLDG. 1

ORANGE AVENUE

FORT PIERCE, FLORIDA 34945

PARTIAL FOUNDATION
PLAN AREA 'C'

DATE
07-13-2022

ISSUED FOR PERMIT

PA/PM: DMS

DRAWN BY.: DNR

JOB NO.: MIA21-0040-00

SHEET

S100-103

Lucie 1\Building\DWG\21-177\5001.dwg, 9/15/2022 3:20:17 PM, Intern3

SOG 8" UNRNFC

F96

F100

F116

F126

SF29

111426.5 SQ FT


24.0 EA

7.0 EA

1.0 EA

3.0 EA

392.0 FT

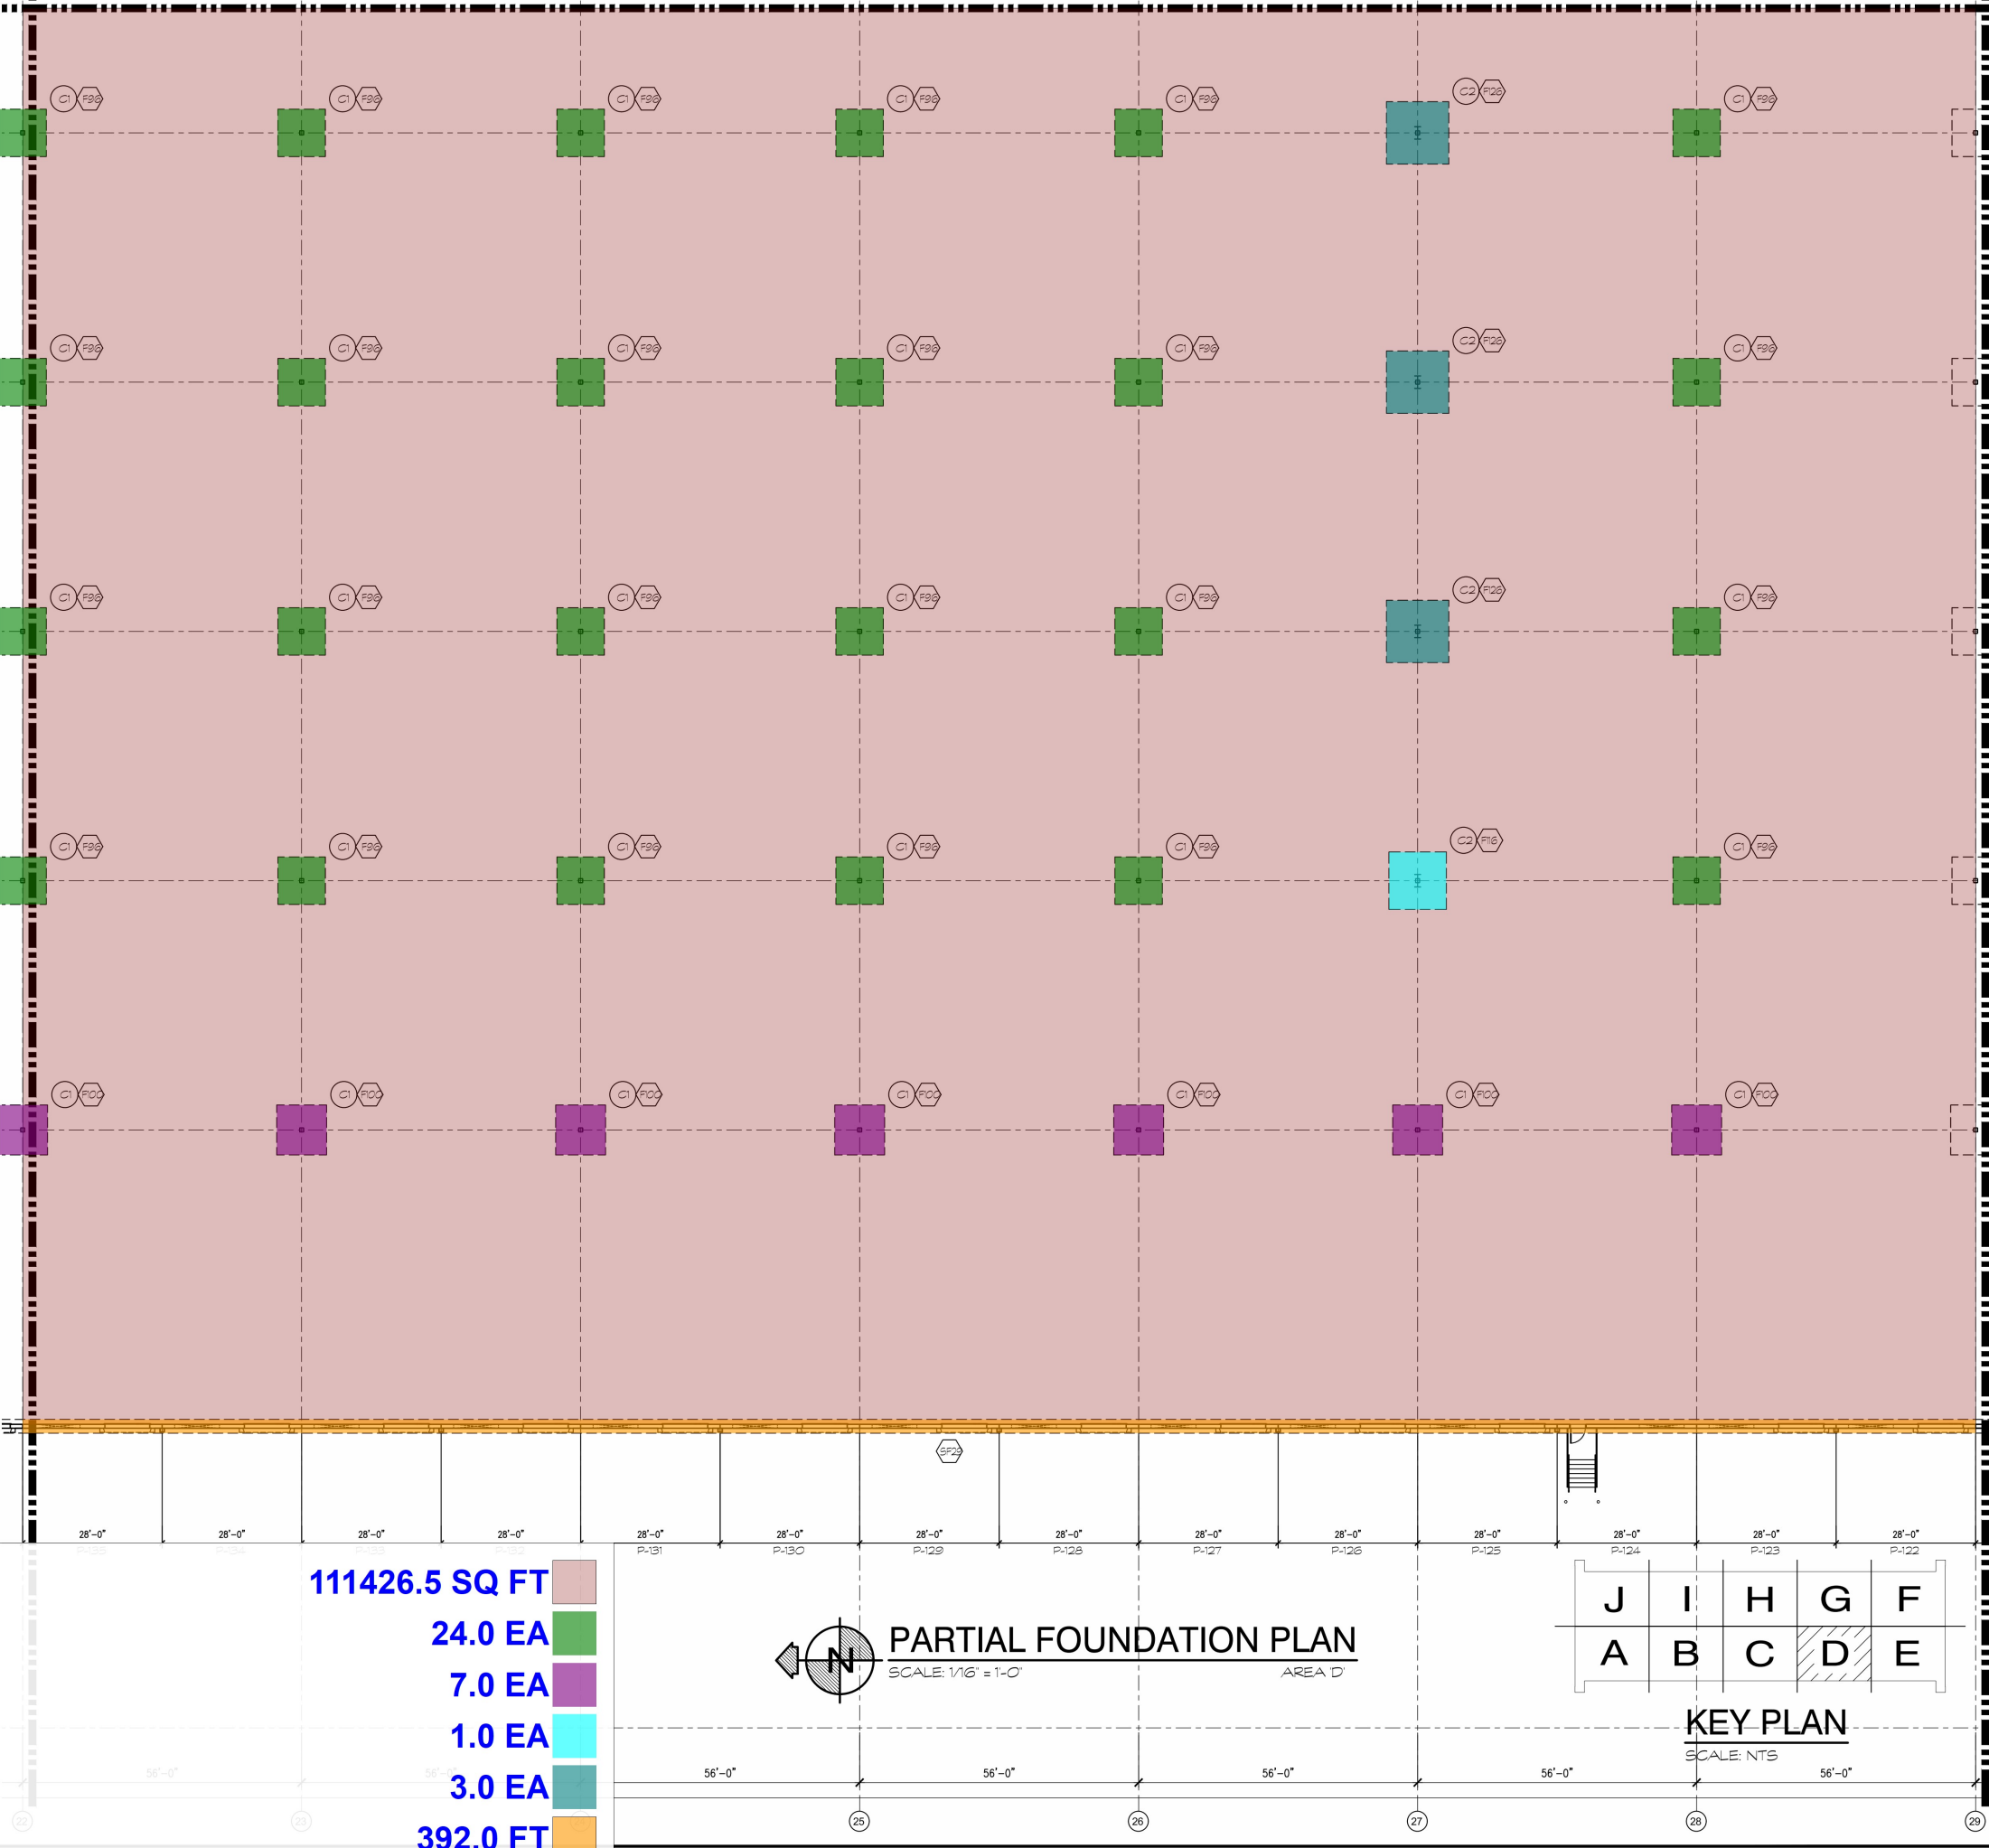

1345 N. Falkenburg Rd.
Tampa, Florida 33619
P (813) 655-2884
www.avantitampa.com

AVANTI

GROUP

consulting engineers

FLORIDA CERTIFICATE OF
AUTHORIZATION NO. 26537

Avanti Project No. 21-177

THE

STONEMONT FT PIERCE

BLDG. 1

ORANGE AVENUE

FORT PIERCE, FLORIDA 34945

PARTIAL FOUNDATION
PLAN AREA 'D'

DATE: 07-13-2022

ISSUED FOR PERMIT

REMARKS

PA/PM: DMS

DRAWN BY.: DNR

JOB NO.: MIA21-0040-00

SHEET


S100-104

THESE DRAWINGS AND SPECIFICATIONS ARE THE PROPERTY AND COPYRIGHT OF WARE MALCOLM AND SHALL NOT BE USED ON ANY OTHER WORK EXCEPT BY AGREEMENT WITH WARE MALCOLM. WRITTEN DIMENSIONS SHALL TAKE PRECEDENCE OVER SCALED DIMENSIONS AND SHALL BE VERIFIED ON THE JOB SITE. ANY DISCREPANCY SHALL BE REPORTED TO THE COMMISSIONER OF ANY WORK.

ling\DWG\21-177\5001.dwg, 9/15/2022 3:20:18 PM, Intern3


- SOG 8" UNRNFC
- F96
- F90
- F100
- F56
- F50
- SF29
- SF30
- SF14
- SF20
- SOG 6" UNRFCD

- 110648.2 SQ FT
- 25.0 EA
- 4.0 EA
- 5.0 EA
- 1.0 EA
- 2.0 EA
- 391.8 FT
- 393.0 FT
- 97.8 FT
- 74.3 FT
- 1050.0 SQ FT

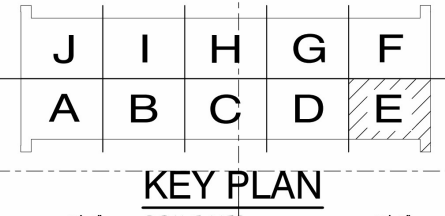

PARTIAL FOUNDATION PLAN
SCALE: 1/16" = 1'-0"

AREA E

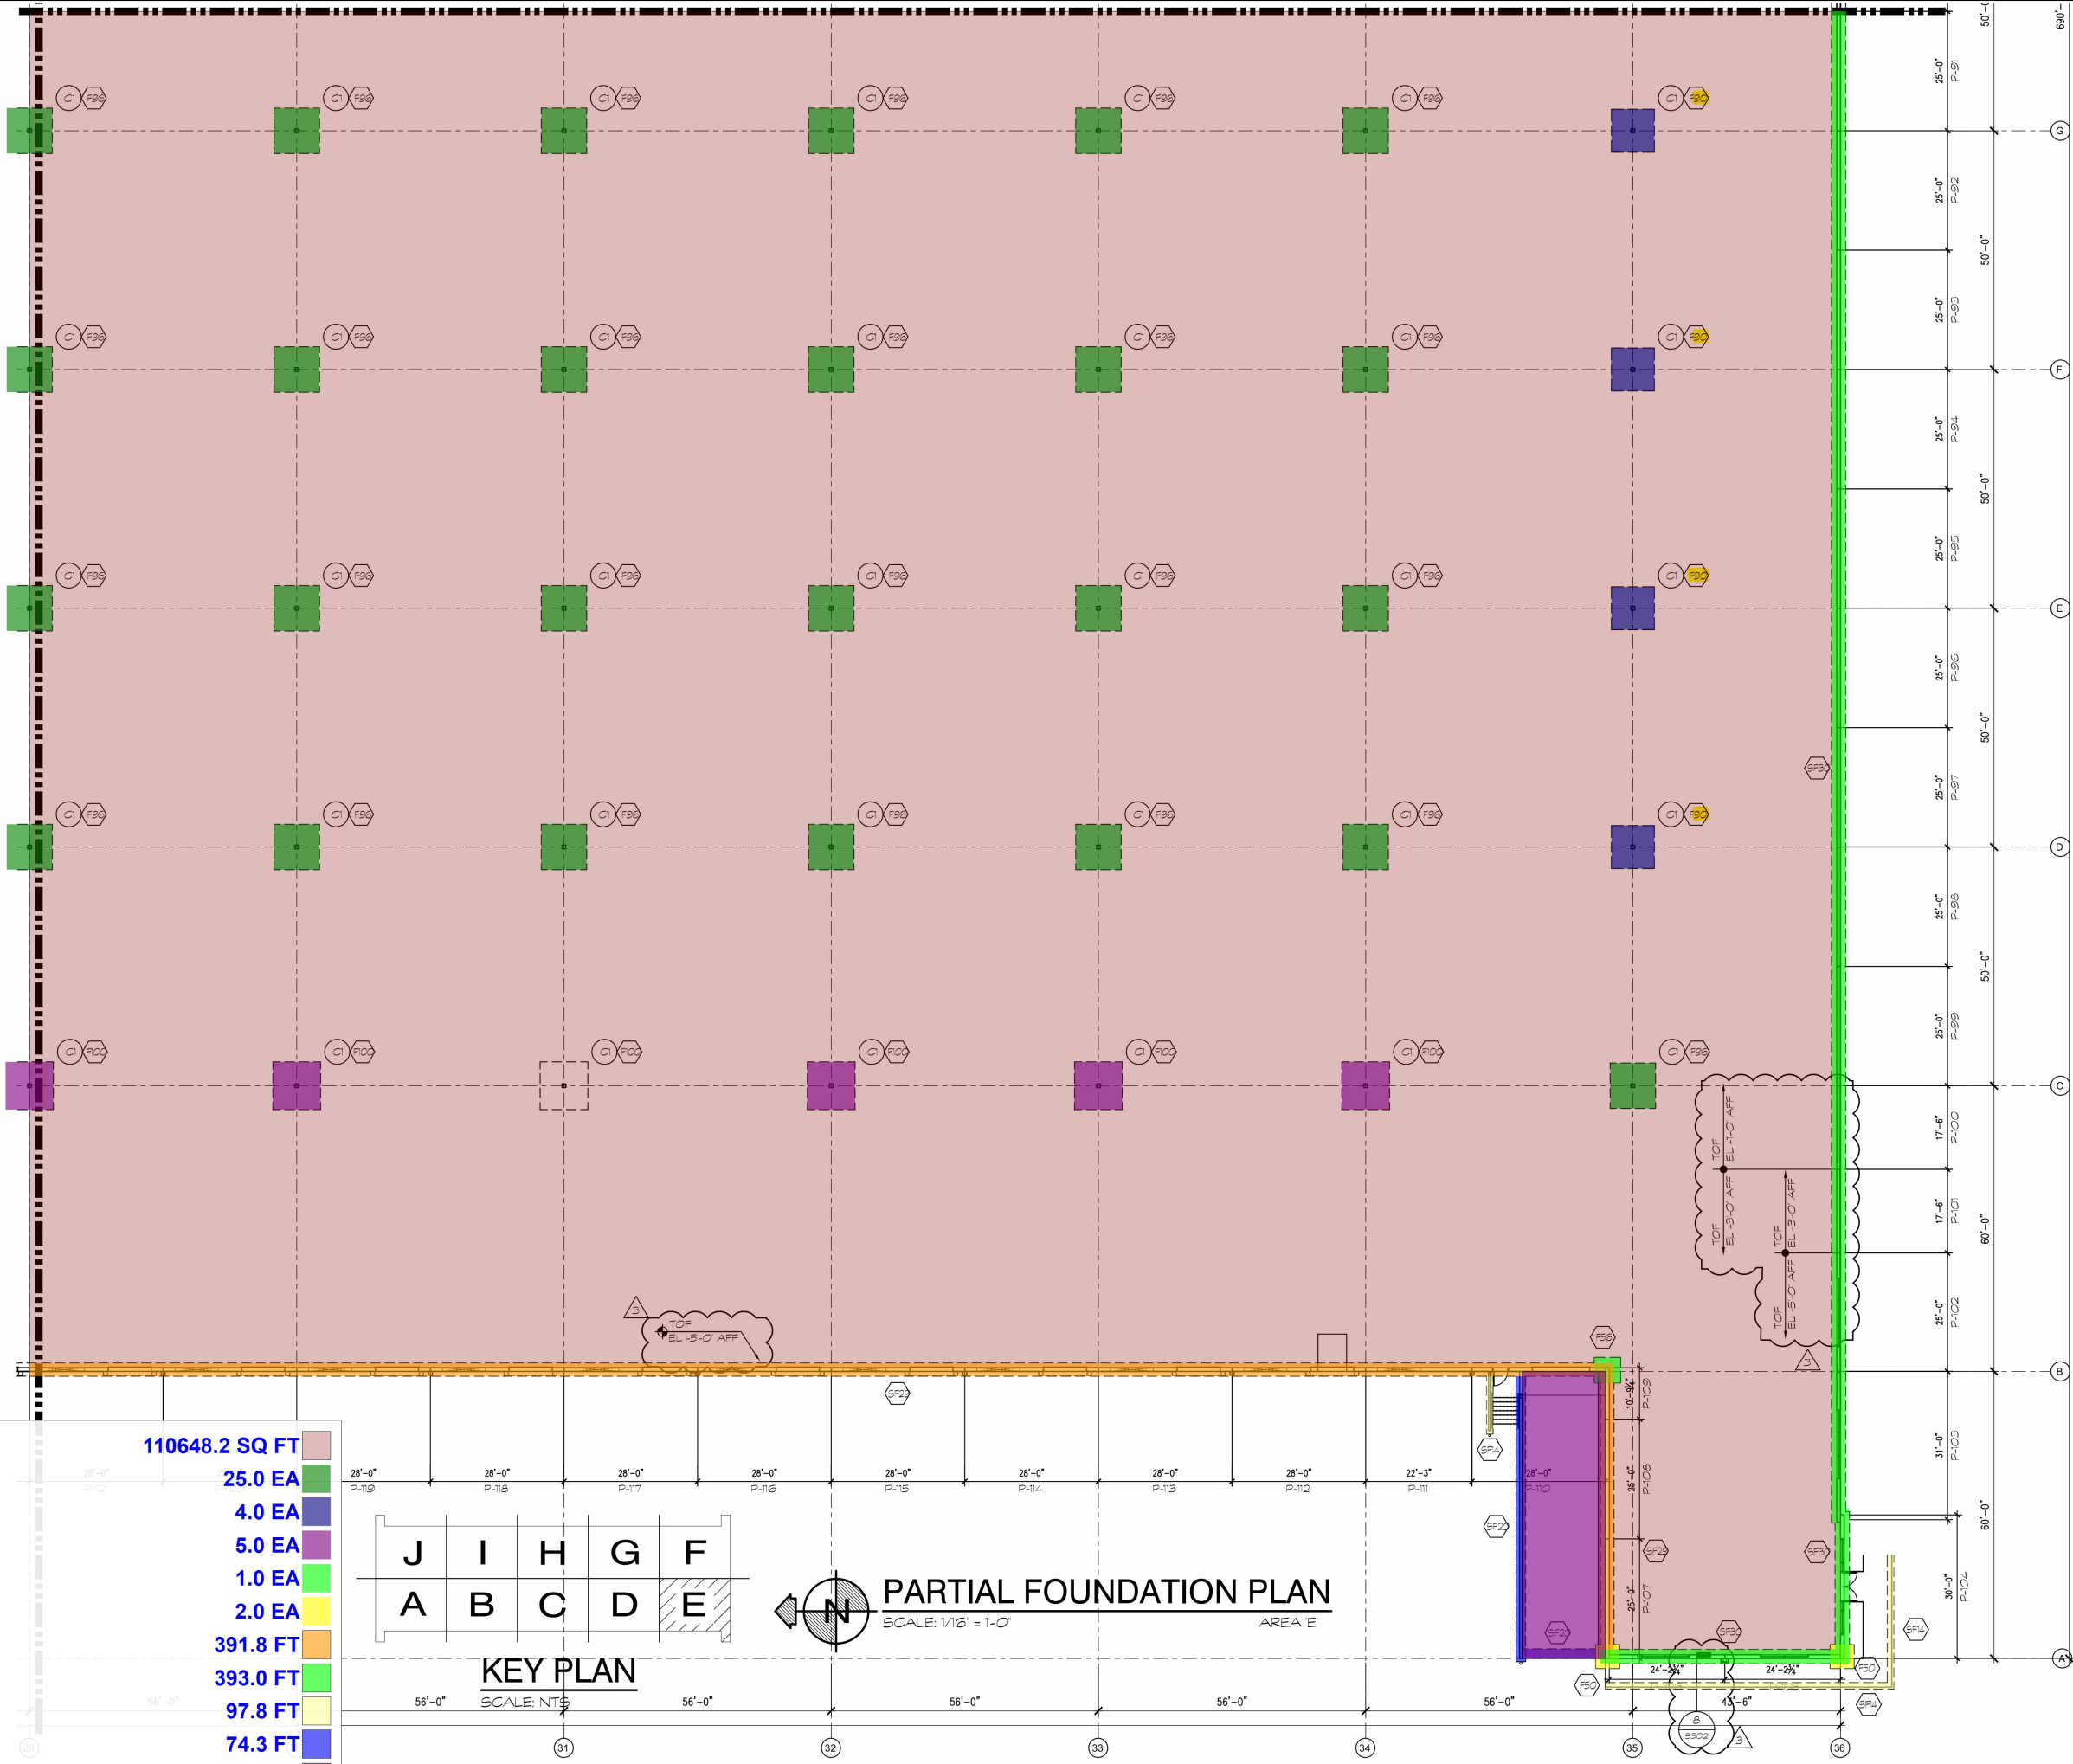

STONEMONT FT PIERCE
BLDG. 1
ORANGE AVENUE
FORT PIERCE, FLORIDA 34945

PARTIAL FOUNDATION PLAN AREA 'E'	
DATE	REMARKS
07-13-2022	ISSUED FOR PERMIT
09-08-2022	CLIENT COORDINATION
3	

PA/PM:	DMS
DRAWN BY.:	DNR
JOB NO.:	MIA21-0040-00

SHEET
S100-105

AVANTI GROUP
consulting engineers
1345 N. Falkenburg Rd.
Tampa, Florida 33619
P (813) 655-2884
www.avantitampa.com
FLORIDA CERTIFICATE OF AUTHORIZATION NO. 24537

THESE DIMENSIONS AND SPECIFICATIONS ARE THE PROPERTY AND COPYRIGHT OF WARE MALCOLM AND SHALL NOT BE USED ON ANY OTHER WORK EXCEPT BY AGREEMENT WITH WARE MALCOLM. WRITTEN DIMENSIONS SHALL TAKE PRECEDENCE OVER SCALED DIMENSIONS AND SHALL BE VERIFIED ON THE JOB SITE. ANY DISCREPANCY SHALL BE REPORTED TO THE NOTICE OF WARE MALCOLM PRIOR TO THE COMMENCEMENT OF ANY WORK.

\\Avanti-NAS\Company Files\Projects\2021\21-177 Evans Port St Lucie 1\Building\DWG\21-177 S001.dwg, 9/15/2022 3:20:19 PM, Intern3

SOG 8" UNRNFC

F90

F50

F56

F96

F100

SF30

SF29

SF14

SF20

SOG 6" UNRNFC

110549.6 SQ FT

4.0 EA

2.0 EA

1.0 EA

25.0 EA

6.0 EA

395.9 FT

391.9 FT

100.6 FT

74.4 FT

1050.1 SQ FT

CAUTION: IF THIS SHEET IS NOT 24"x36" IT IS A REDUCED PRINT

1345 N. Falkenburg Rd.
Tampa, Florida 33619
P (813) 655-2884
www.avantitampa.com

AVANTI
THE GROUP

consulting engineers

Avanti Project No. 21-177

STONEMONT FT PIERCE
BLDG. 1
ORANGE AVENUE
FORT PIERCE, FLORIDA 34945

PARTIAL FOUNDATION
PLAN AREA 'F'

DATE	ISSUED FOR PERMIT	REMARKS
07-13-2022		
09-08-2022	CLIENT COORDINATION	

PA/PM: DMS

DRAWN BY.: DNR

JOB NO.: MIA21-0040-00

SHEET

S100-106

SOG 8" UNRNFC

F96

F100

F116

F126

SF29

111426.0 SQ FT


24.0 EA

7.0 EA

1.0 EA

3.0 EA

392.0 FT

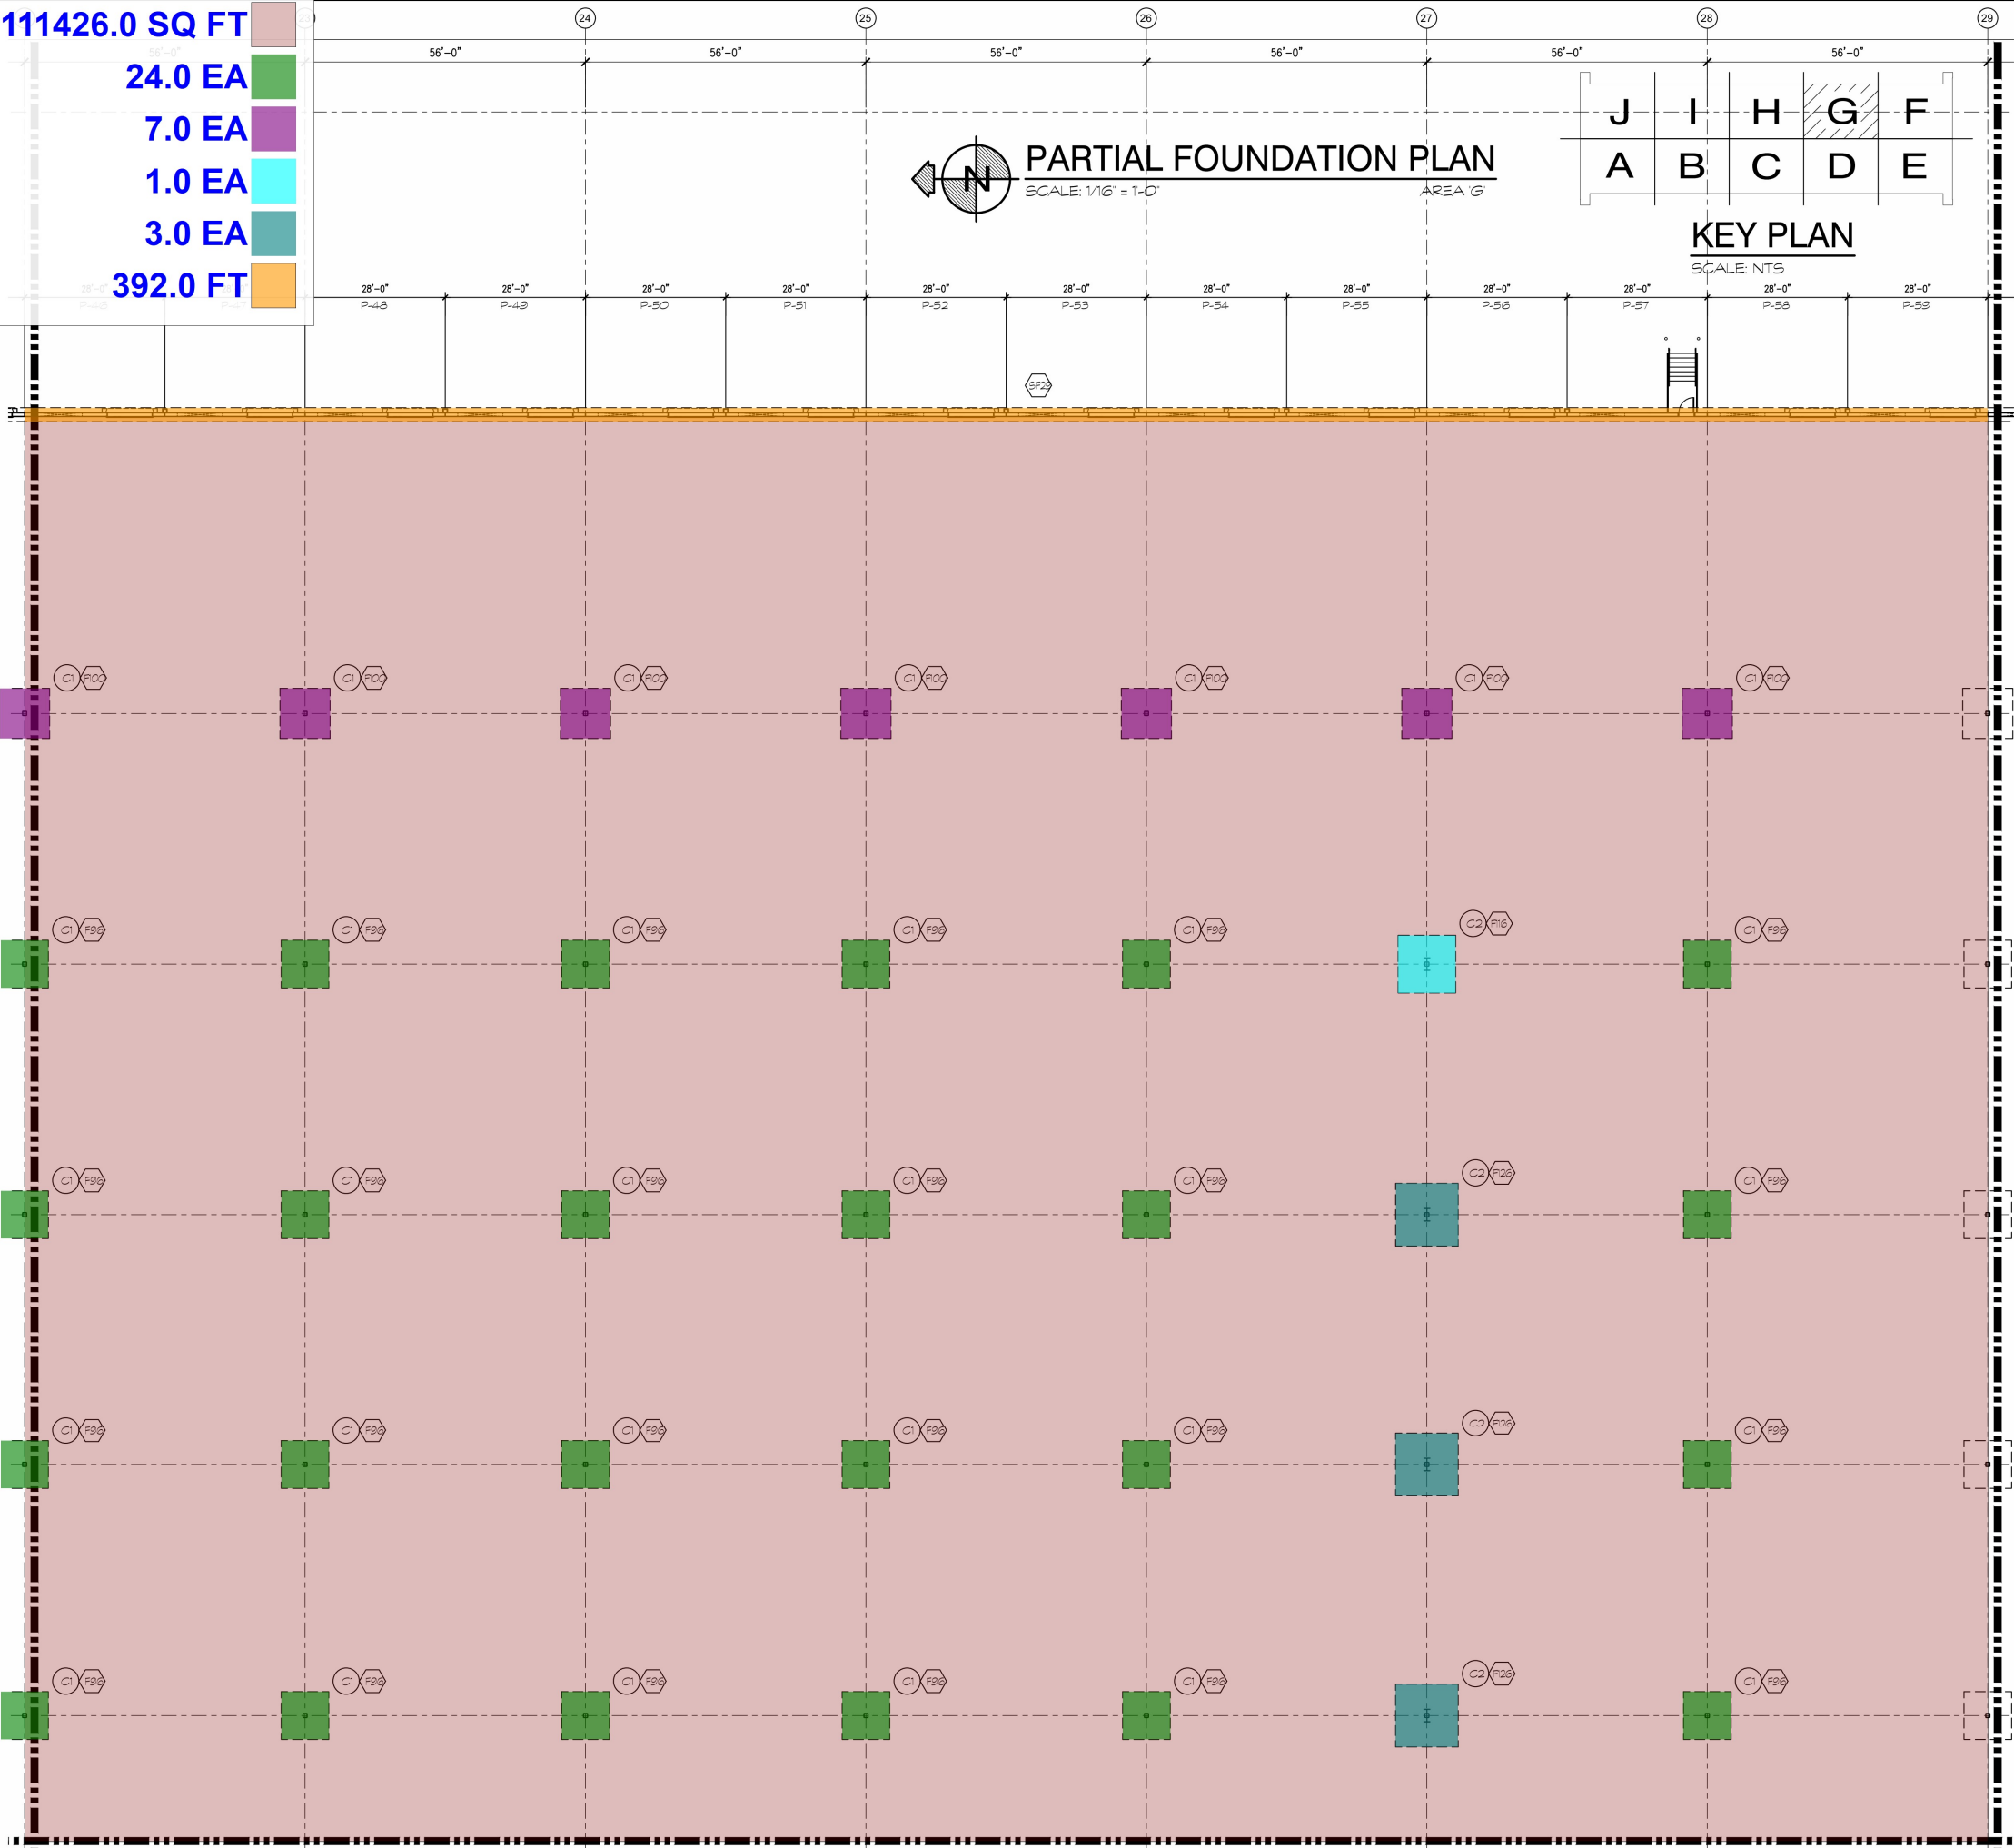

1345 N. Falkenburg Rd.
Tampa, Florida 33619
P (813) 655-2884
www.avantitampa.com

THE AVANTI GROUP

consulting engineers

Avanti Project No: 21-177

STONEMONT FT PIERCE
BLDG. 1
ORANGE AVENUE
FORT PIERCE, FLORIDA 34945

PARTIAL FOUNDATION
PLAN AREA 'G'

DATE	07-13-2022
ISSUED FOR PERMIT	
RELINQUISH	

PA/PM: DMS

DRAWN BY.: DNR

JOB NO.: MIA21-0040-00

SHEET

S100-107

\\Avanti-NAS\Company Files\Projects\2021\21-177 Evans Port St Lucie 1\Building\DWG\21-177 S001.dwg, 9/15/2022 3:02:21 PM, Intern3

CAUTION: IF THIS SHEET IS NOT 24"x36" IT IS A REDUCED PRINT

AVANTI
THE GROUP INC.
consulting engineers

1345 N. Falkenburg Rd.
Tampa, Florida 33619

P (813) 455-2884
www.avantitampa.com

FLORIDA CERTIFICATE OF
AUTHORIZATION NO. 246537

AVANTI Project No. 21-177


STONEMONT FT PIERCE
BLDG. 1
ORANGE AVENUE
FORT PIERCE, FLORIDA 34945

[illegible]

PA/PM:	DMS
DRAWN BY.:	DNR
JOB NO.:	MIA21-0040-00

SHEET

S100-108

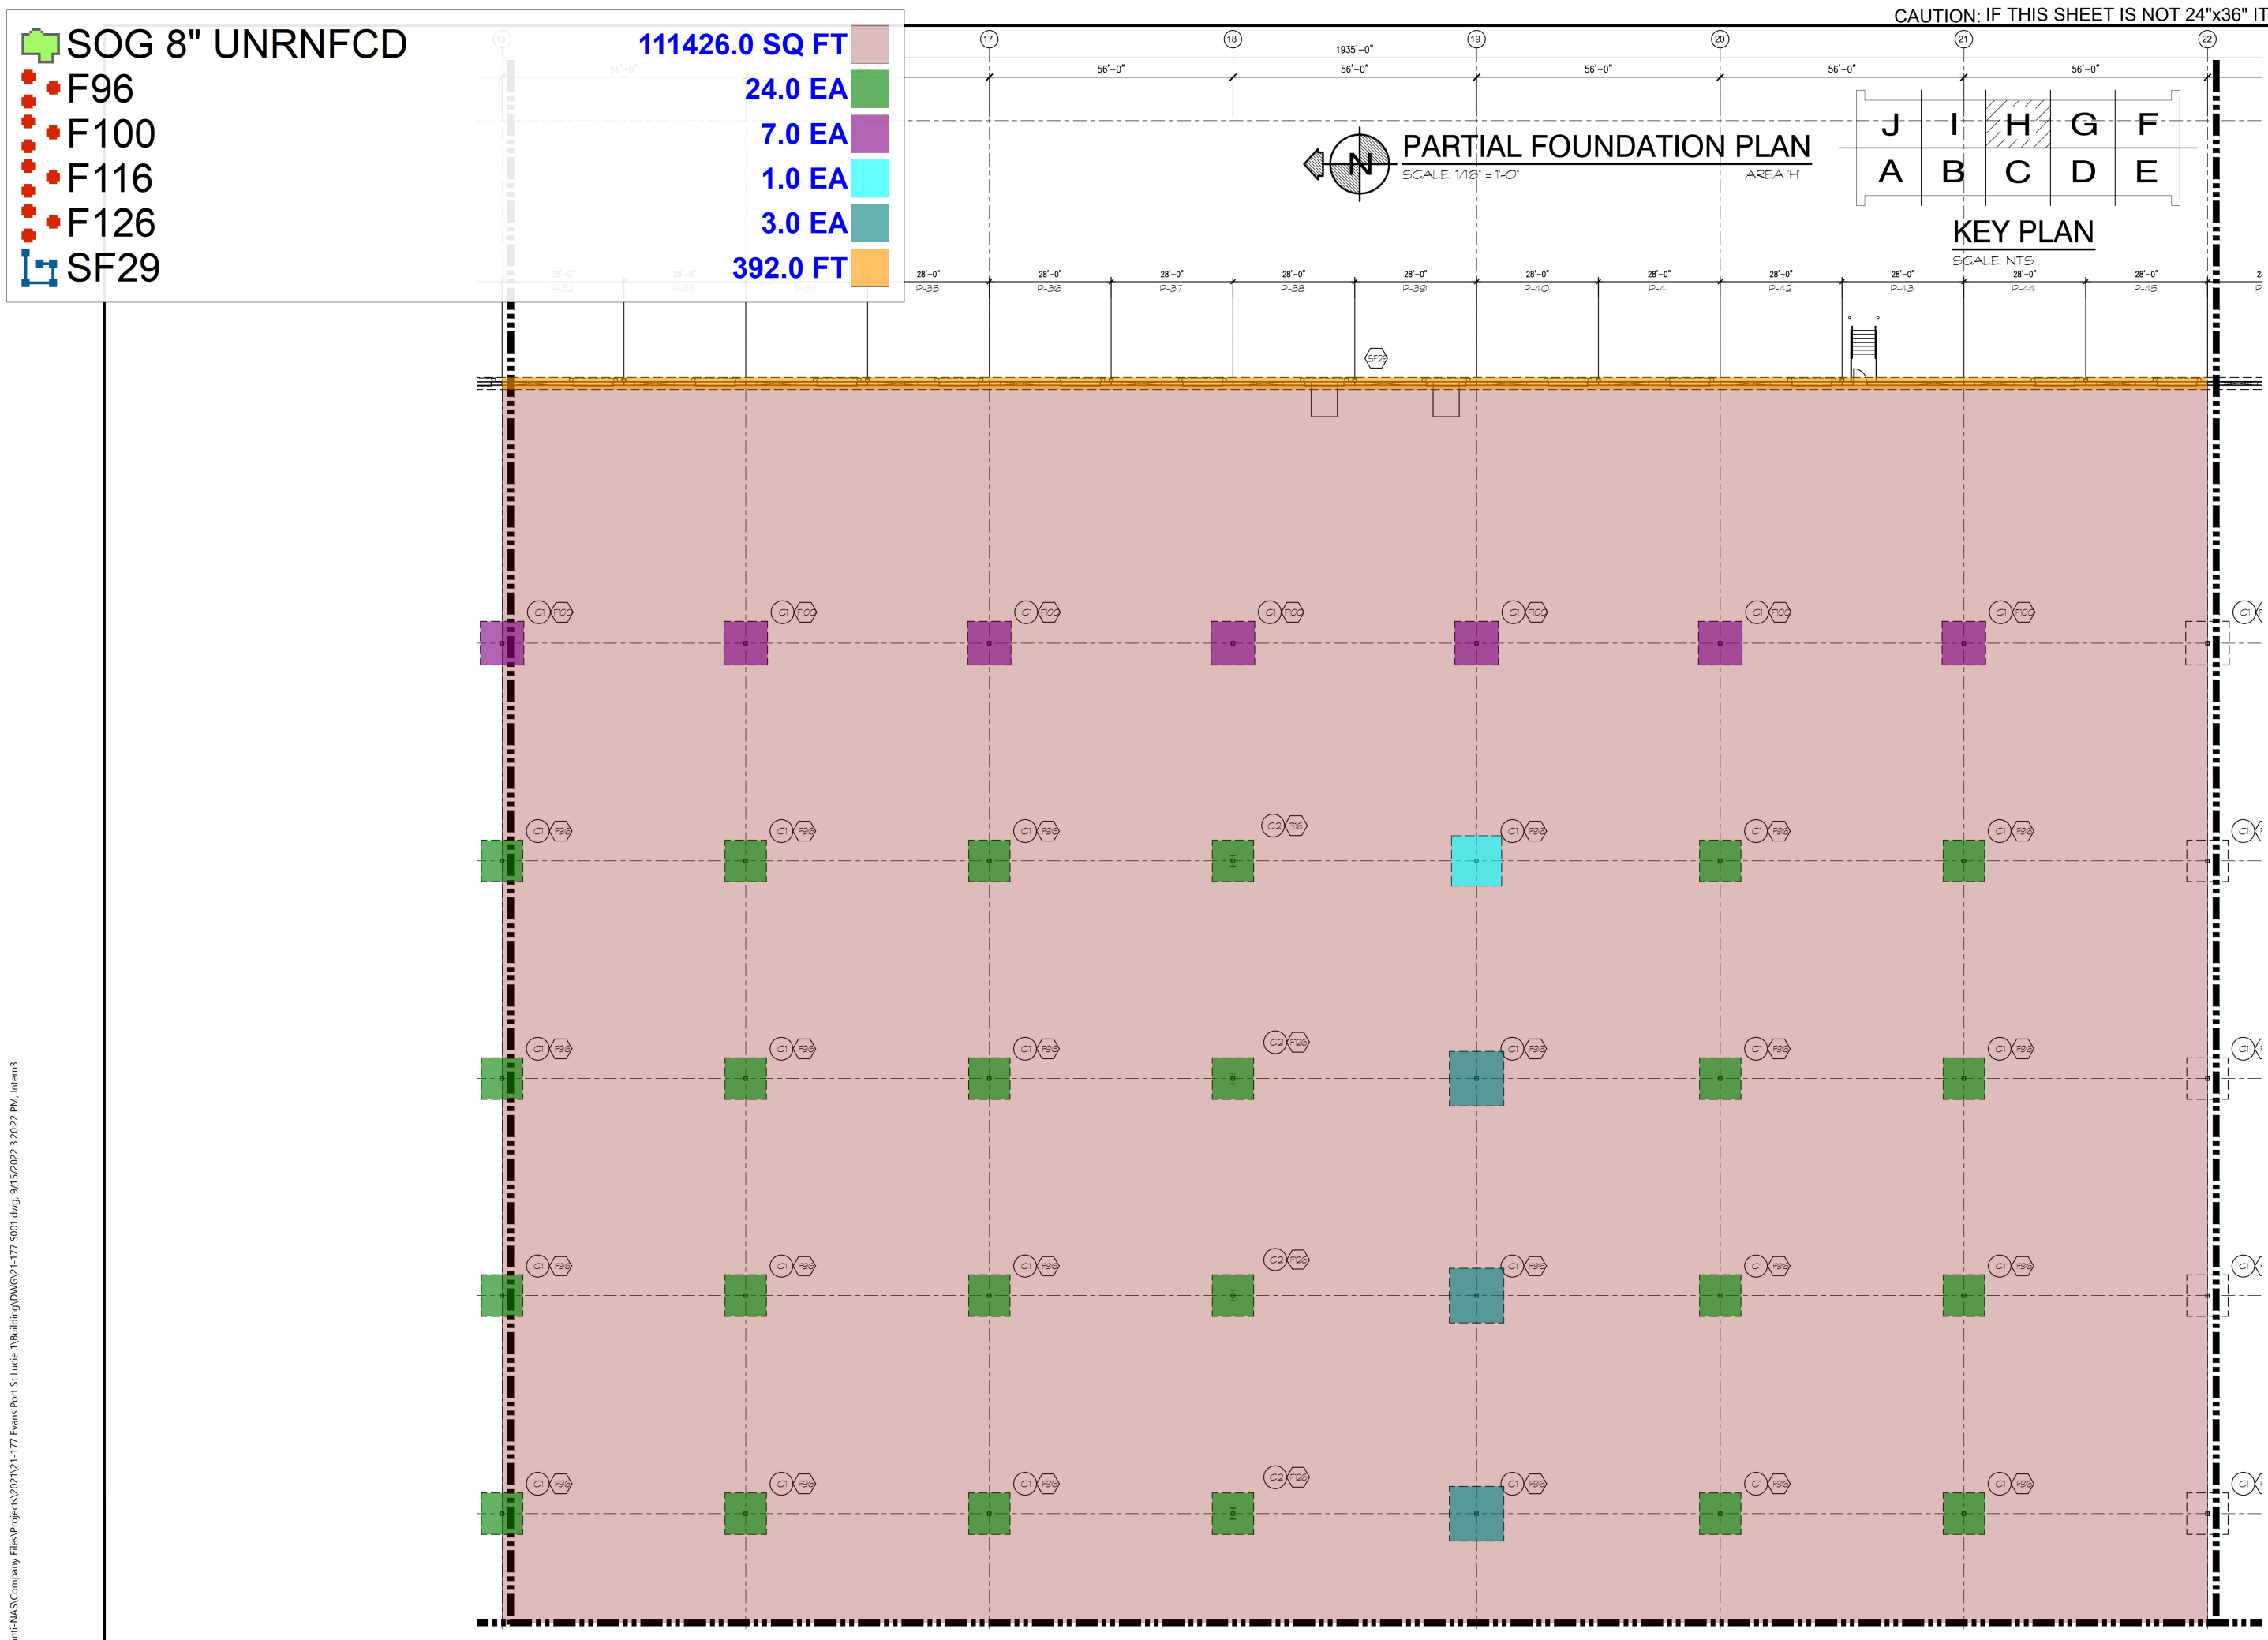

\\Avanti-NAS\\Company Files\\Projects\\2021\\21-177 Evans Port St Lucie\\DWG\\21-177 S001.dwg, 9/15/2023 3:20:22 PM, Intern3

SOG 8" UNRNFC

F96

F100

F116

F126

SF29

111426.5 SQ FT


24.0 EA

7.0 EA

1.0 EA

3.0 EA

392.0 FT

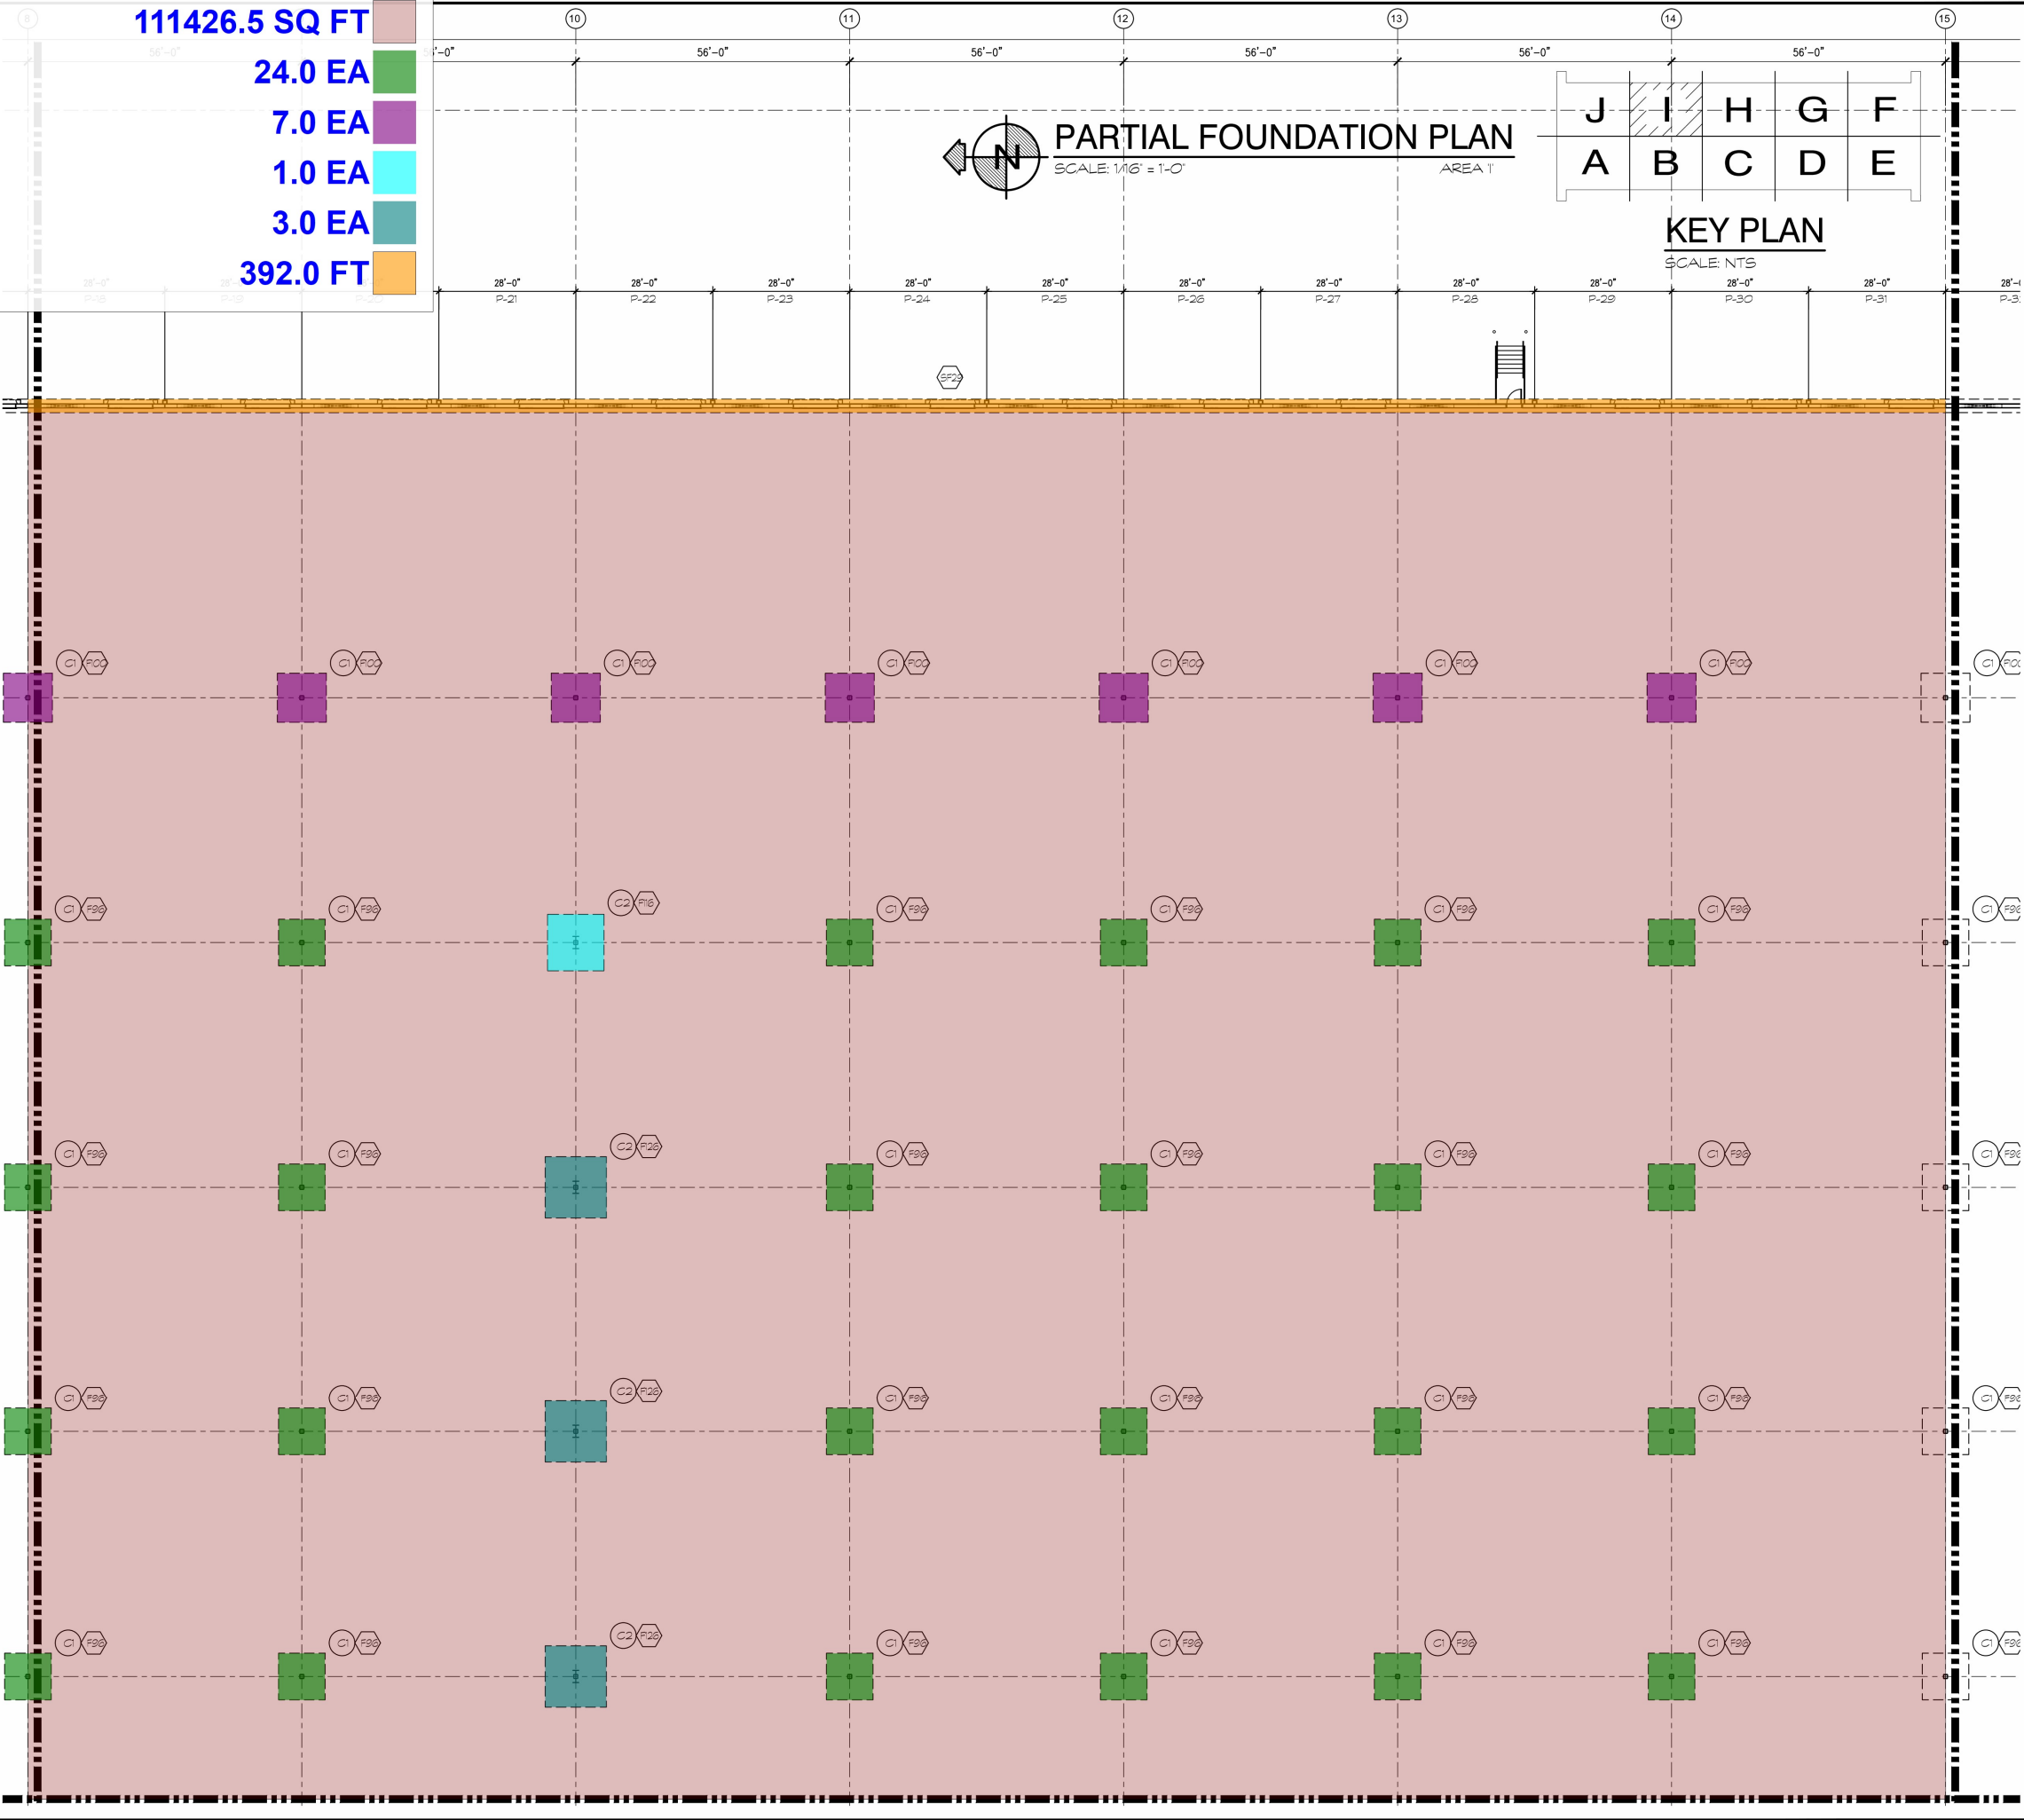

1345 N. Falkenburg Rd.
Tampa, Florida 33619
P (813) 655-2884
www.avantitampa.com

AVANTI

GROUP

consulting engineers

AVANTI PROJECT NO: 21-1177

STONEMONT FT PIERCE

BLDG. 1

ORANGE AVENUE

FORT PIERCE, FLORIDA 34945

PARTIAL FOUNDATION
PLAN AREA 'I'

DATE

07-13-2022

ISSUED FOR PERMIT

PA/PM: DMS


DRAWN BY.: DNR

JOB NO.: MIA21-0040-00

SHEET

S100-109

\\Avanti-NAS\Company Files\Projects\2021\21-177 Evans Port St Lucie 1\Building\DWG\21-177 S001.dwg, 9/15/2022 3:20:23 PM, Intern3

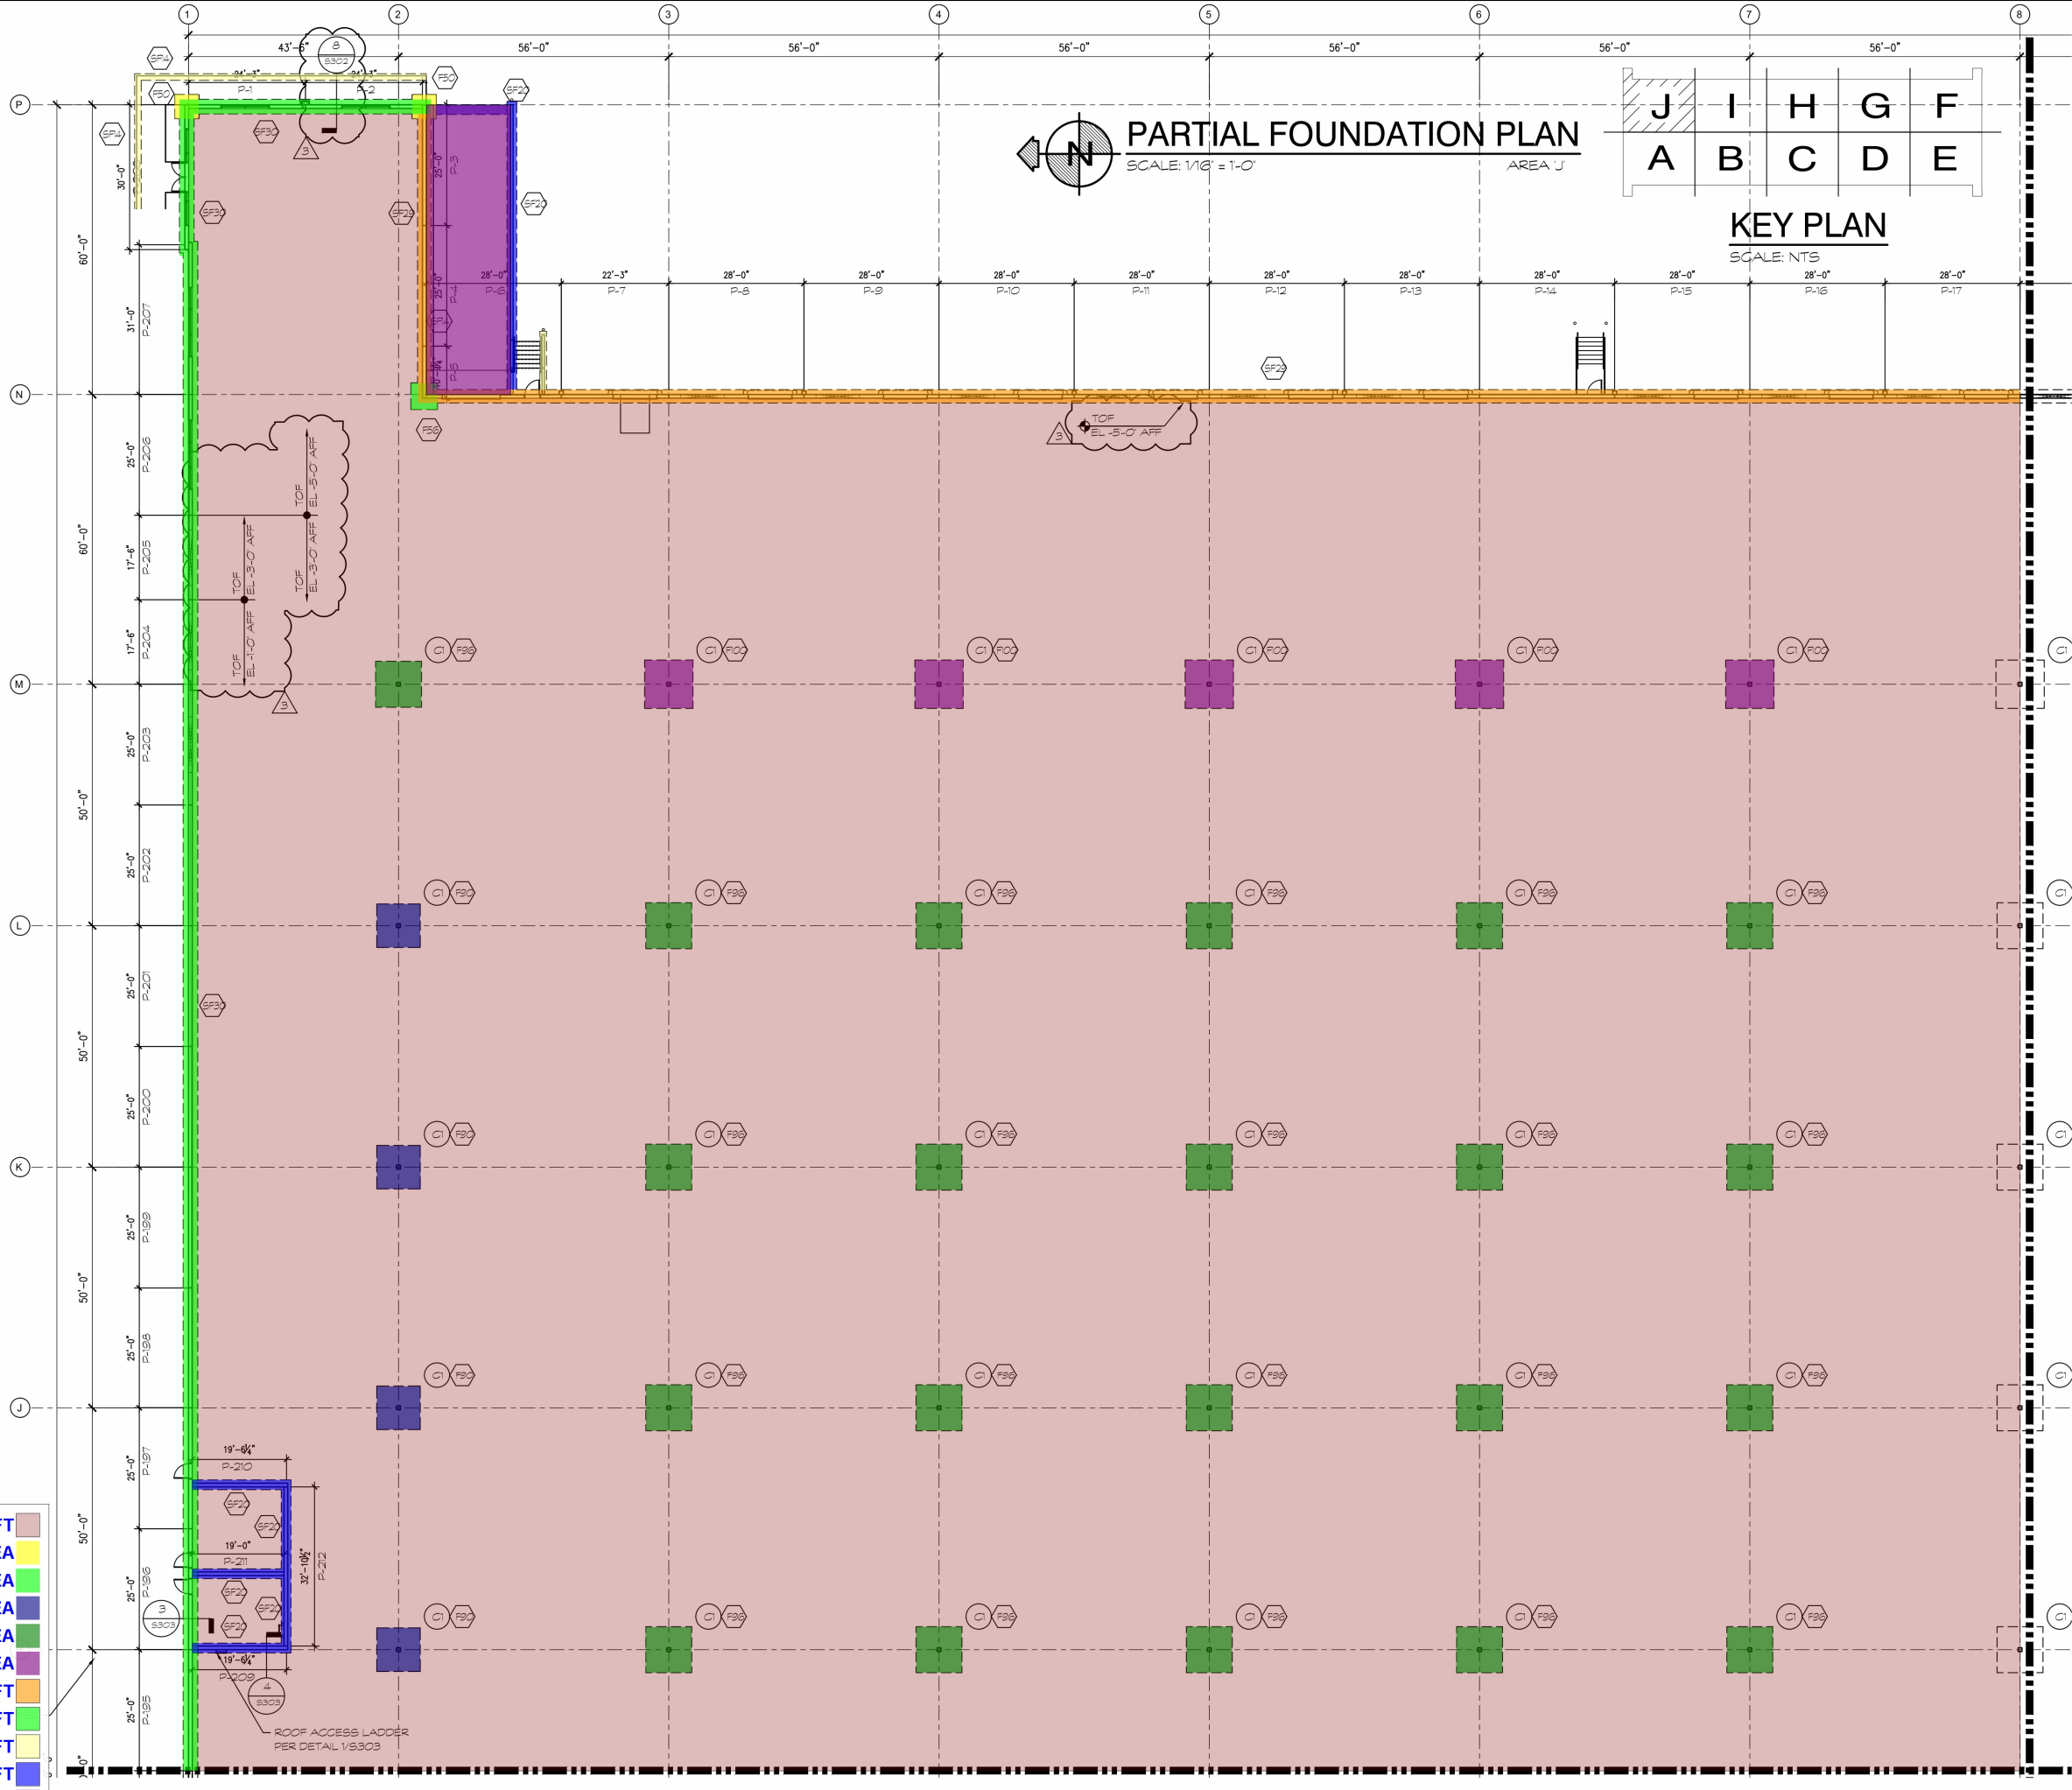

1345 N. Falkenburg Rd.
Tampa, Florida 33619
P (813) 655-2884
www.avantitampa.com
FLORIDA CERTIFICATE OF
AUTHORIZATION NO. 24537

AVANTI
THE GROUP

consulting engineers

STONEMONT FT PIERCE
BLDG. 1
ORANGE AVENUE
FORT PIERCE, FLORIDA 34945

PARTIAL FOUNDATION PLAN AREA 'J'	
DATE	07-13-2022
ISSUED FOR PERMIT	09-08-2022
CLIENT COORDINATION	

PA/PM:	DMS
DRAWN BY.:	DNR
JOB NO.:	MIA21-0040-00


SHEET

S100-110

STONEMONT FT PIERCE
BLDG. 1
ORANGE AVENUE
FORT PIERCE, FLORIDA 34945

SHEET


00-111

 

21-177 Evans Port St Lucie 1\Building\DWG\21-177 S001.dwg, 9/15/2022 3:20:28 PM, Intern3

-  POUR STRIP
-  4/S301 FREE CONTRACTION JOINT
-  1/S301 CONTROL JOINT
-  SOG 8" REINFORCED

392.0 FT
392.0 FT
15916.0 FT
3919.7 SQ FT

 

PARTIAL CONTRACTION JOINT PLAN
SCALE: 1/16" = 1'-0"

AREA B

J	I	H	G	F
A	B	C	D	E

KEY PLAN

SCALE: NTS

56'-0" 56'-0" 56'-0" 56'-0" 56'-0"

11

12

13

14

15

STONEMONT FT PIERCE
BLDG. 1
ORANGE AVENUE
FORT PIERCE, FLORIDA 34945

PARTIAL CONTRACTION JOINT PLAN AREA 'B'	
DATE	ISSUED FOR PERMIT
07-13-2022	

PA/PM:	DMS
DRAWN BY.:	DNR
JOB NO.:	MIA21-0040-00

SHEET
S100-112

Avanti Project No. 21-177

THE AVANTI GROUP consulting engineers



1345 N. Falkenburg Rd.
Tampa, Florida 33619
P (813) 655-2884
www.avantitampa.com

FLORIDA CERTIFICATE OF
AUTHORIZATION NO. 26537

\\avanti\MSCompanyFiles\Projects\2021\21-177 Evans Port St Lucie 1\Building\DWG\21-177 S001.dwg, 9/15/2022 3:20:29 PM, Intern3

 **SOG 8" REINFORCED**

3919.6 SQ FT

 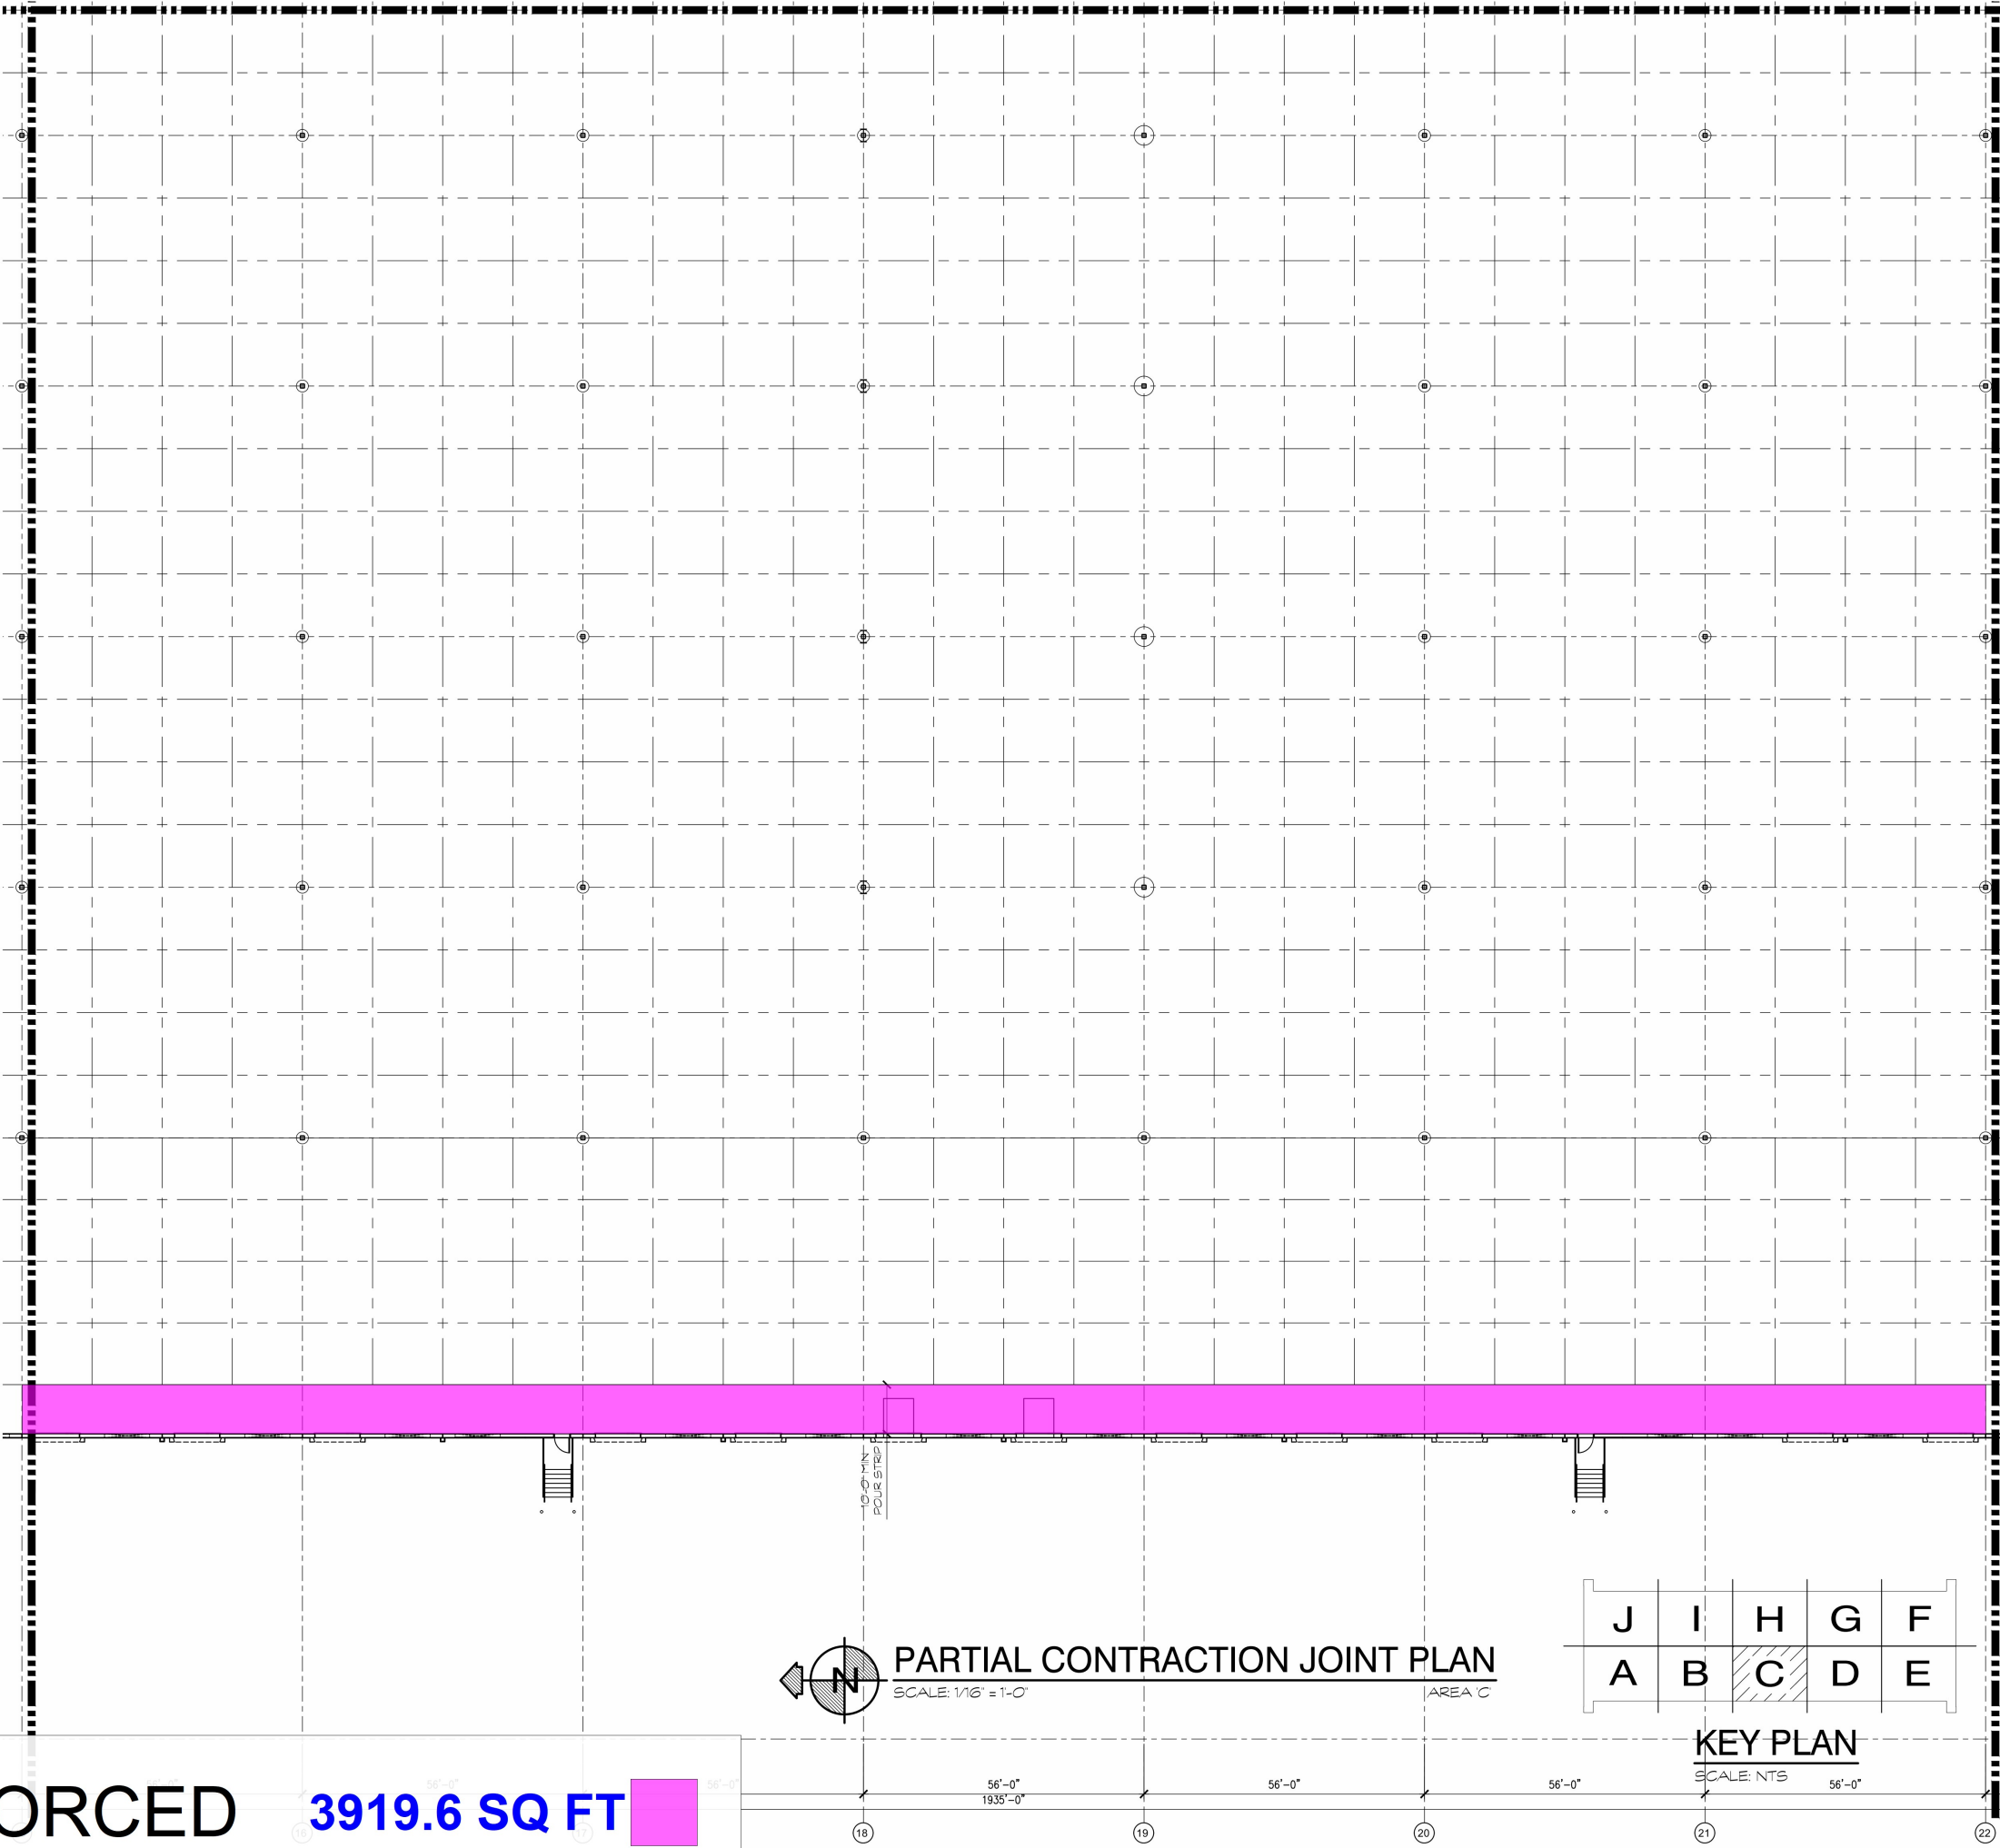

PARTIAL CONTRACTION JOINT PLAN
SCALE: 1/16" = 1'-0"
AREA C

J	I	H	G	F
A	B	C	D	E

KEY PLAN
SCALE: NTS

PARTIAL CONTRACTION JOINT PLAN AREA 'C'	
DATE	ISSUED FOR PERMIT
07-13-2022	
RELINQUISH	

PA/PM:	DMS
DRAWN BY.:	DNR
JOB NO.:	MIA21-0040-00

SHEET
S100-113

STONEMONT FT PIERCE
BLDG. 1
ORANGE AVENUE
FORT PIERCE, FLORIDA 34945

THE AVANTI GROUP
consulting engineers

1345 N. Falkenburg Rd.
Tampa, Florida 33619
P (813) 655-2884
www.avantitampa.com

FLORIDA CERTIFICATE OF
AUTHORIZATION NO. 26537

Avanti Project No: 21-177



THESE DRAWINGS AND SPECIFICATIONS ARE THE PROPERTY AND COPYRIGHT OF WARE MALCOMB AND SHALL NOT BE USED ON ANY OTHER WORK EXCEPT BY AGREEMENT WITH WARE MALCOMB. WRITTEN DIMENSIONS SHALL TAKE PRECEDENCE OVER SCALED DIMENSIONS AND SHALL BE VERIFIED ON THE JOB SITE. ANY DISCREPANCY SHALL BE BROUGHT TO THE NOTICE OF WARE MALCOMB PRIOR TO THE COMMENCEMENT OF ANY WORK.

[illegible]

PA/PM:	DMS
DRAWN BY.:	DNR
JOB NO.:	MIA21-0040-00

SHEET

S100-114

STONEMONT FT PIERCE
BLDG. 1
ORANGE AVENUE
FORT PIERCE, FLORIDA 34945

AVANTI GROUP
consulting engineers

1345 N. Falkenberg Rd.
Tampa, Florida 33619

P (813) 655-2884
www.avantitampa.com

FLORIDA CERTIFICATE OF
AUTHORIZATION NO. 26857

AVANTI PROJECT NO. 21-177



THESE DRAWINGS AND SPECIFICATIONS ARE THE PROPERTY AND COPYRIGHT OF WADE MALCOMB AND SHALL NOT BE USED ON ANY OTHER WORK EXCEPT BY AGREEMENT WITH WADE MALCOMB. WRITTEN DIMENSIONS SHALL TAKE PRECEDENCE OVER SCALED DIMENSIONS AND SHALL BE VERIFIED ON THE JOB SITE. ANY DISCREPANCY SHALL BE BROUGHT TO THE NOTICE OF WADE MALCOMB PRIOR TO THE COMMENCEMENT OF ANY WORK.

**STONEMONT FT PIERCE
BLDG. 1
ORANGE AVENUE
FORT PIERCE, FLORIDA 34945**

PARTIAL CONTRACTION JOINT PL AN AREA 'E'

[illegible]

PA/PM:	DMS
DRAWN BY.:	DNR
JOB NO.:	MIA21-0040-00

SHEET
S100-115


THE AVANTI GROUP
consulting engineers

1345 N. Falkenberg Rd.
Tampa, Florida 33619


P (813) 655-2884
www.avantitampa.com

FLORIDA CERTIFICATE OF
AUTHORIZATION NO. 246537

 SOG 8" REINFORCED 5585.7 SQ FT 

 

PARTIAL CONTRACTION JOINT PLAN

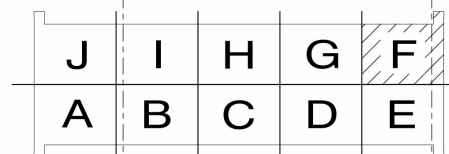

KEY PLAN

SCALE: NTS

[illegible]

PA/PM:	DMS
DRAWN BY.:	DNR
JOB NO.:	MIA21-0040-00

SHEET

S100-116

STONEMONT FT PIERCE
BLDG. 1
ORANGE AVENUE
FORT PIERCE, FLORIDA 34945

AVANTI
GROUP INC.

consulting engineers

1345 N. Falkenberg Rd.
Tampa, Florida 33619

P (813) 655-2884
www.avantitampa.com

FLORIDA CERTIFICATE OF
AUTHORIZATION NO. 26537


Avanti Project No. 21-177

THESE DRAWINGS AND SPECIFICATIONS ARE THE PROPERTY AND COPYRIGHT OF WARE MALCOLM AND SHALL NOT BE USED ON ANY OTHER WORK EXCEPT BY AGREEMENT WITH WARE MALCOLM. WRITTEN DIMENSIONS SHALL TAKE PRECEDENCE OVER SCALED DIMENSIONS AND SHALL BE VERIFIED ON THE JOB SITE. ANY DISCREPANCY SHALL BE BROUGHT TO THE NOTICE OF WARE MALCOLM PRIOR TO THE COMMENCEMENT OF ANY WORK.


\\Avanti-NAS\Company Files\Projects\2021\21-177 Evans Port St Lucie 1\Building\DWG\21-177 S001.dwg, 9/15/2022 3:20:33 PM, Intern3

 SOG 8" REINFORCED

3919.4 SQ FT

 

PARTIAL FOUNDATION PLAN
SCALE: 1/16" = 1'-0"
AREA 'G'

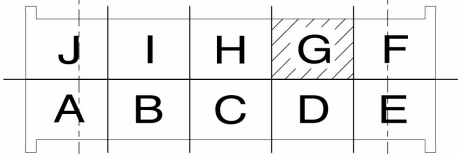

KEY PLAN
SCALE: NTS

1'-0" MAX.
FOUR STRIP

CAUTION: IF THIS SHEET IS NOT 24"x36" IT IS A REDUCED PRINT

THESE DRAWINGS AND SPECIFICATIONS ARE THE PROPERTY AND COPYRIGHT OF WADE MALCOLM AND SHALL NOT BE USED ON ANY OTHER WORK EXCEPT BY AGREEMENT WITH WADE MALCOLM. WRITTEN DIMENSIONS SHALL TAKE PRECEDENCE OVER SCALED DIMENSIONS AND SHALL BE VERIFIED ON THE JOB SITE. ANY DISCREPANCY SHALL BE BROUGHT TO THE ATTENTION OF WADE MALCOLM PRIOR TO THE COMMENCEMENT OF ANY WORK.

PA/PM:	DMS
DRAWN BY.:	DNR
JOB NO.:	MIA21-0040-00

PARTIAL CONTRACTION JOINT PLAN AREA 'G'	
DATE	RELINQUISH
07-13-2022	ISSUED FOR PERMIT

STONEMONT FT PIERCE
BLDG. 1
ORANGE AVENUE
FORT PIERCE, FLORIDA 34945

THE AVANTI GROUP

consulting engineers

1345 N. Falkenburg Rd.
Tampa, Florida 33619
P (813) 655-2884
www.avantitampa.com

FLORIDA CERTIFICATE OF
AUTHORIZATION NO. 26537

Avanti Project No: 21-117




SOG 8" REINFORCED

3919.2 SQ FT




CAUTION: IF THIS SHEET IS NOT 24"x36" IT IS A REDUCED PRINT

 

PARTIAL CONTRACTION JOINT PLAN
SCALE: 1/16" = 1'-0"

AREA 'H'

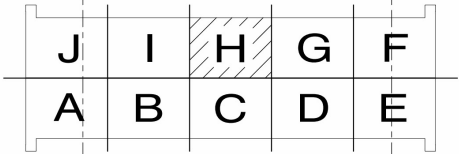

KEY PLAN

SCALE: NTS



10'-0" MIN.
POLE STRIP

THESE DRAWINGS AND SPECIFICATIONS ARE THE PROPERTY AND COPYRIGHT OF WARE MALCOLM AND SHALL NOT BE USED ON ANY OTHER WORK EXCEPT BY AGREEMENT WITH WARE MALCOLM. WRITTEN DIMENSIONS SHALL TAKE PRECEDENCE OVER SCALED DIMENSIONS AND SHALL BE VERIFIED ON THE JOB SITE. ANY DISCREPANCY SHALL BE BROUGHT TO THE ATTENTION OF WARE MALCOLM PRIOR TO THE COMMENCEMENT OF ANY WORK.

Avanti Project No: 21-177

THE AVANTI GROUP

consulting engineers

1345 N. Falkenburg Rd.
Tampa, Florida 33619
P (813) 655-2884
www.avantitampa.com
FLORIDA CERTIFICATE OF
AUTHORIZATION NO. 26537


STONEMONT FT PIERCE
BLDG. 1
ORANGE AVENUE
FORT PIERCE, FLORIDA 34945

PARTIAL CONTRACTION JOINT PLAN AREA 'H'		
DATE	REVISIONS	ISSUED FOR PERMIT
07-13-2022		


PA/PM:	DMS
DRAWN BY.:	DNR
JOB NO.:	MIA21-0040-00

SHEET
S100-118

3919.3 SQ FT

 

PARTIAL CONTRACTION JOINT PLAN

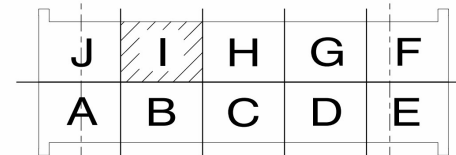

KEY PLAN

SCALE: NTS

10'-0" MIN
POUR STRIP

THESE TRAINING AND SPECIFICATIONS ARE THE PROPERTY AND COPYRIGHT OF WARE MALCOMB AND SHALL NOT BE LISTED ON ANY OTHER WORK EXCEPT BY AGREEMENT WITH WARE MALCOMB. WRITTEN DIMENSIONS SHALL TAKE PRECEDENCE OVER SCALED DIMENSIONS AND SHALL BE VERIFIED ON THE JOB SITE. ANY DISCREPANCY SHALL BE BROUGHT TO THE NOTICE OF WARE MALCOMB PRIOR TO THE COMMENCEMENT OF ANY WORK.

Avanti Project No. 21-177

THE AVANTI

CPDIP

GROUP
consulting engineers

STONEMONT FT PIERCE

BLDG. 1

ORANGE AVENUE

FORT PIERCE, FLORIDA 34945

**PARTIAL CONTRACTION
JOINT PLAN AREA "I"**

DATE	REMARKS
07-12-2022	ISSUED FOR PERMIT

07-13-2022	ISSUED FOR PERMIT
------------	-------------------

	1	2	52
--	---	---	---	---	---	---	---	---	---	----	----	-----	-----	----

[illegible]

PA/PM:
DRAWN BY:
JOB NO.:

	DM
BY.:	DM
:	MI

MS


IR

A21-0040

S

100.

-119

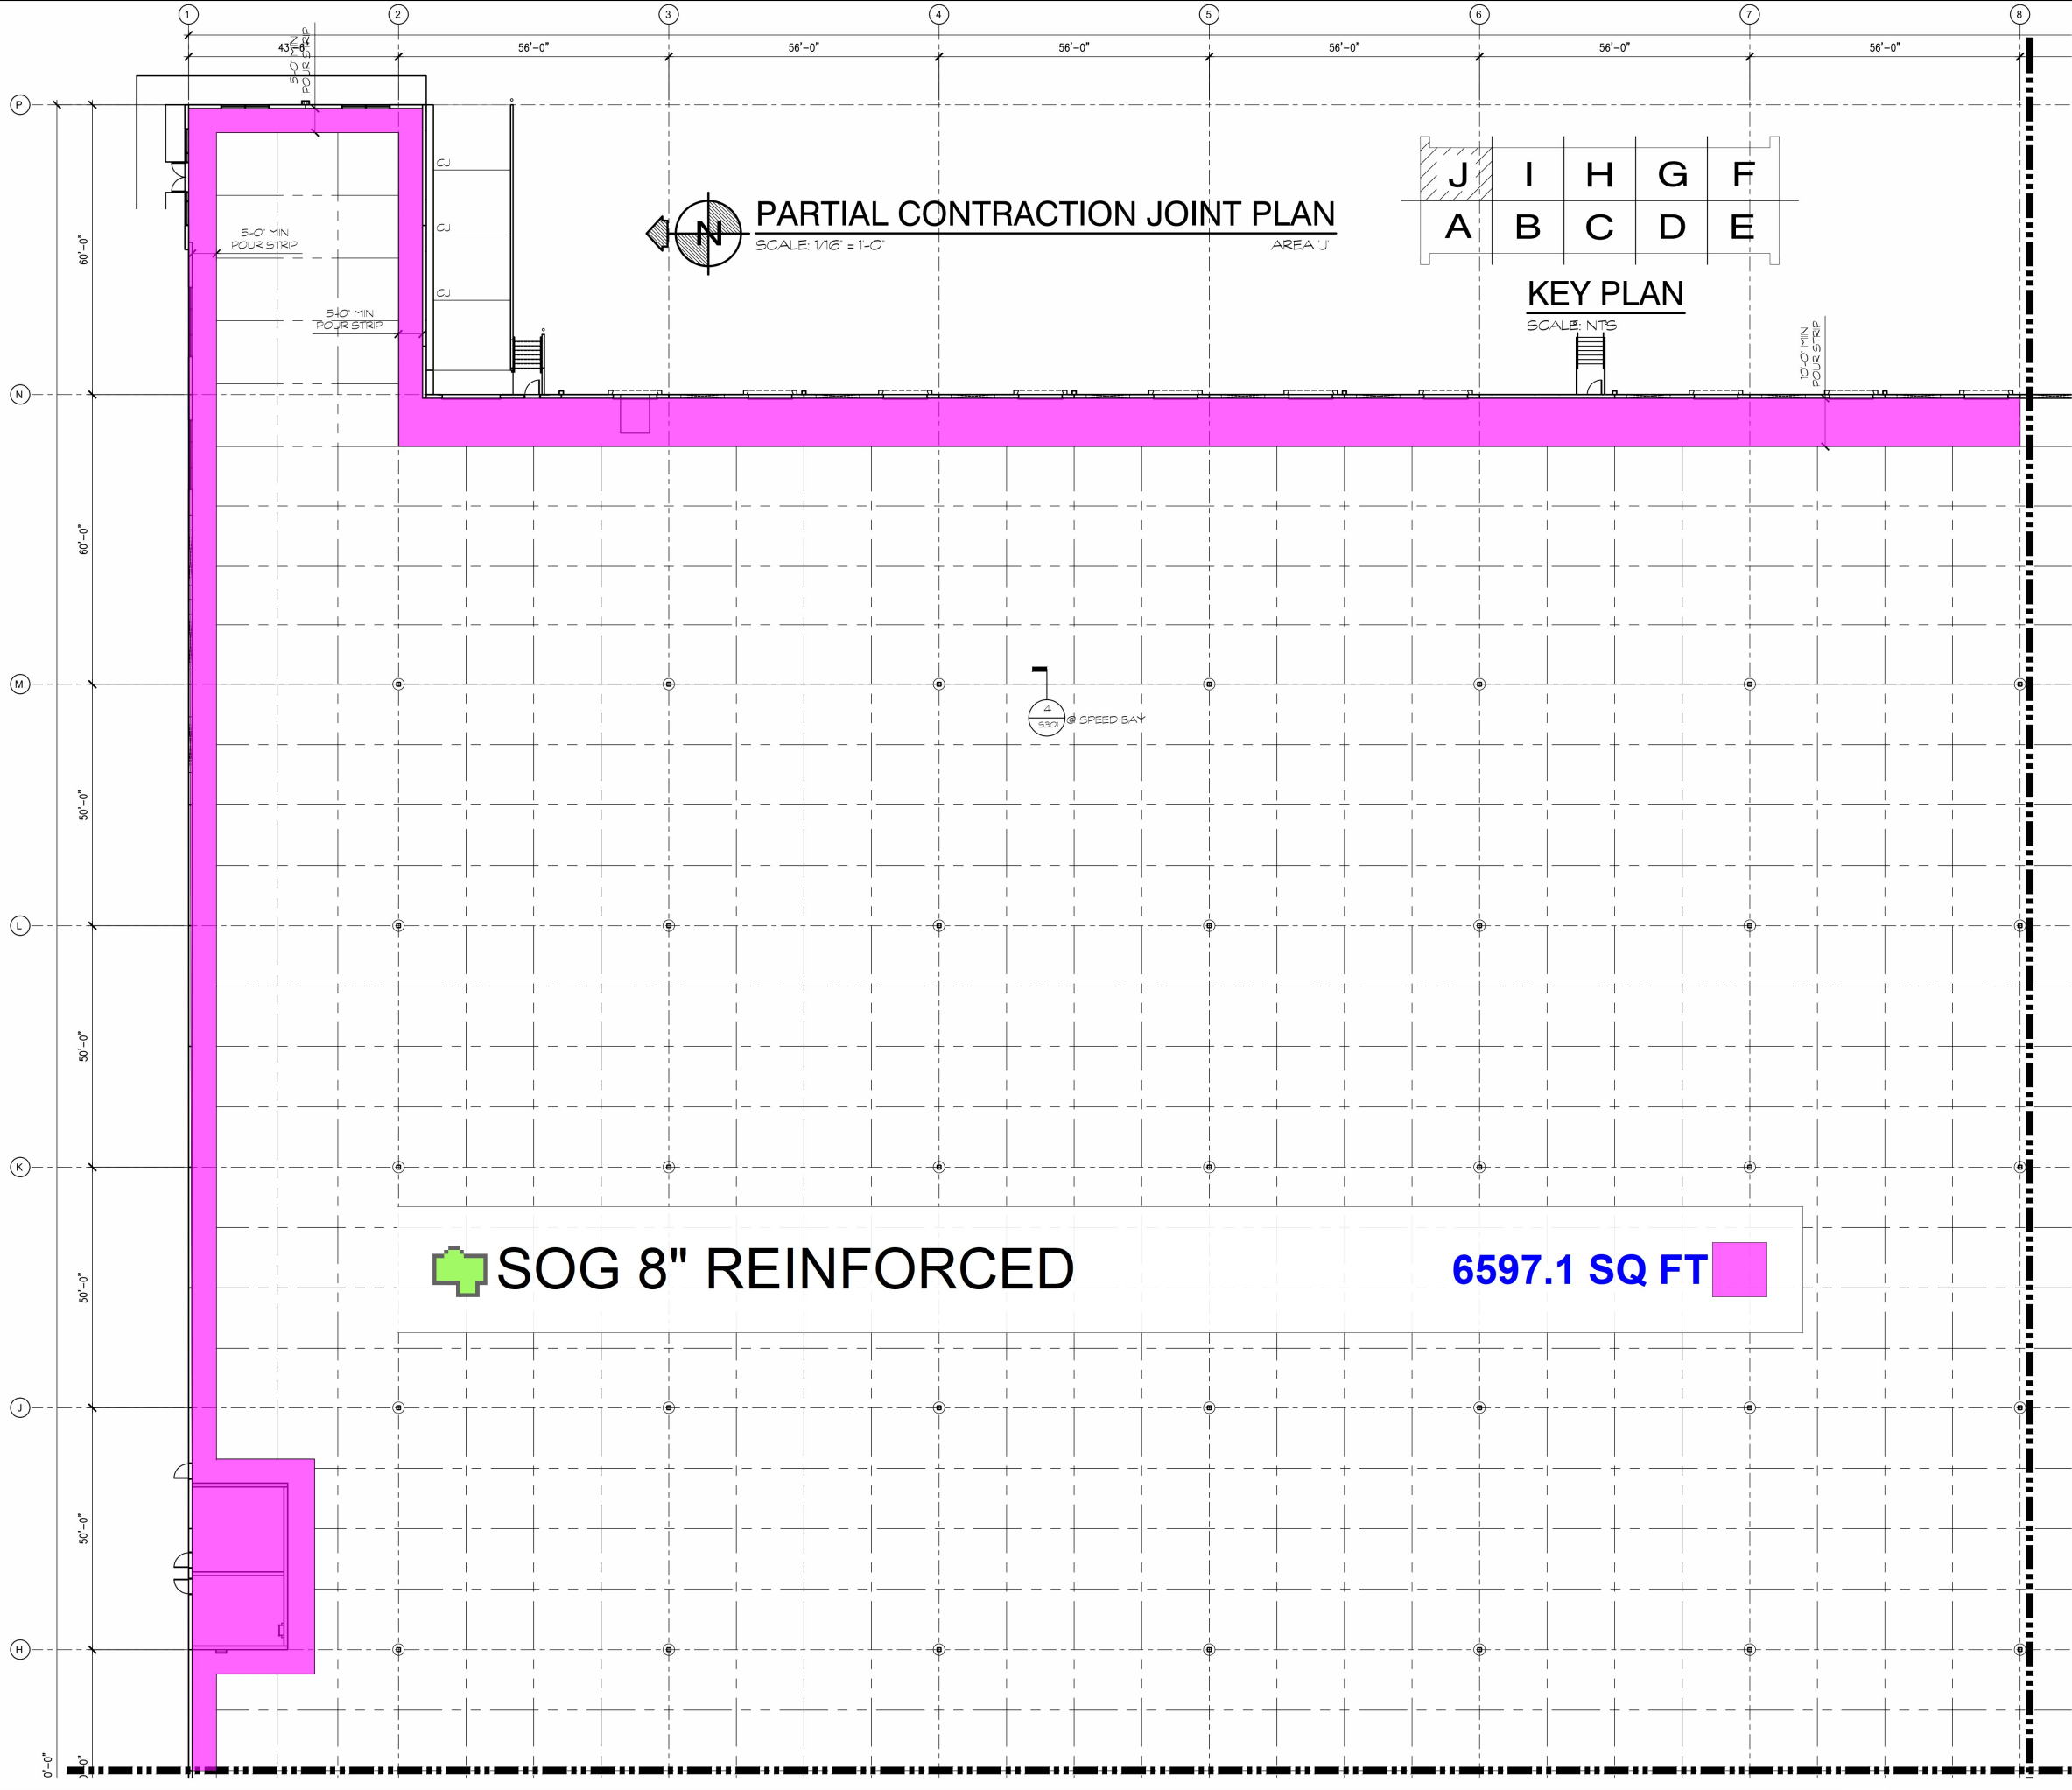

THESE DRAWINGS AND SPECIFICATIONS ARE THE PROPERTY AND COPYRIGHT OF WARE MALCOLM AND SHALL NOT BE USED ON ANY OTHER WORK EXCEPT BY AGREEMENT WITH WARE MALCOLM. WRITTEN DIMENSIONS SHALL TAKE PRECEDENCE OVER SCALED DIMENSIONS AND SHALL BE VERIFIED ON THE JOB SITE. ANY DISCREPANCY SHALL BE BROUGHT TO THE ATTENTION OF WARE MALCOLM PRIOR TO THE COMMENCEMENT OF ANY WORK.

AVANTI GROUP
consulting engineers

1345 N. Falkenburg Rd.
Tampa, Florida 33619
P (813) 655-2884
www.avantitampa.com

FLORIDA CERTIFICATE OF
AUTHORIZATION NO. 24637

Avanti Project No: 21-177


STONEMONT FT PIERCE
BLDG. 1
ORANGE AVENUE
FORT PIERCE, FLORIDA 34945

PARTIAL CONTRACTION JOINT PLAN AREA 'J'		
DATE	ISSUED FOR PERMIT	RELINQUISHED
07-13-2022		

PA/PM:	DMS
DRAWN BY.:	DNR
JOB NO.:	MIA21-0040-00

SHEET

S100-120



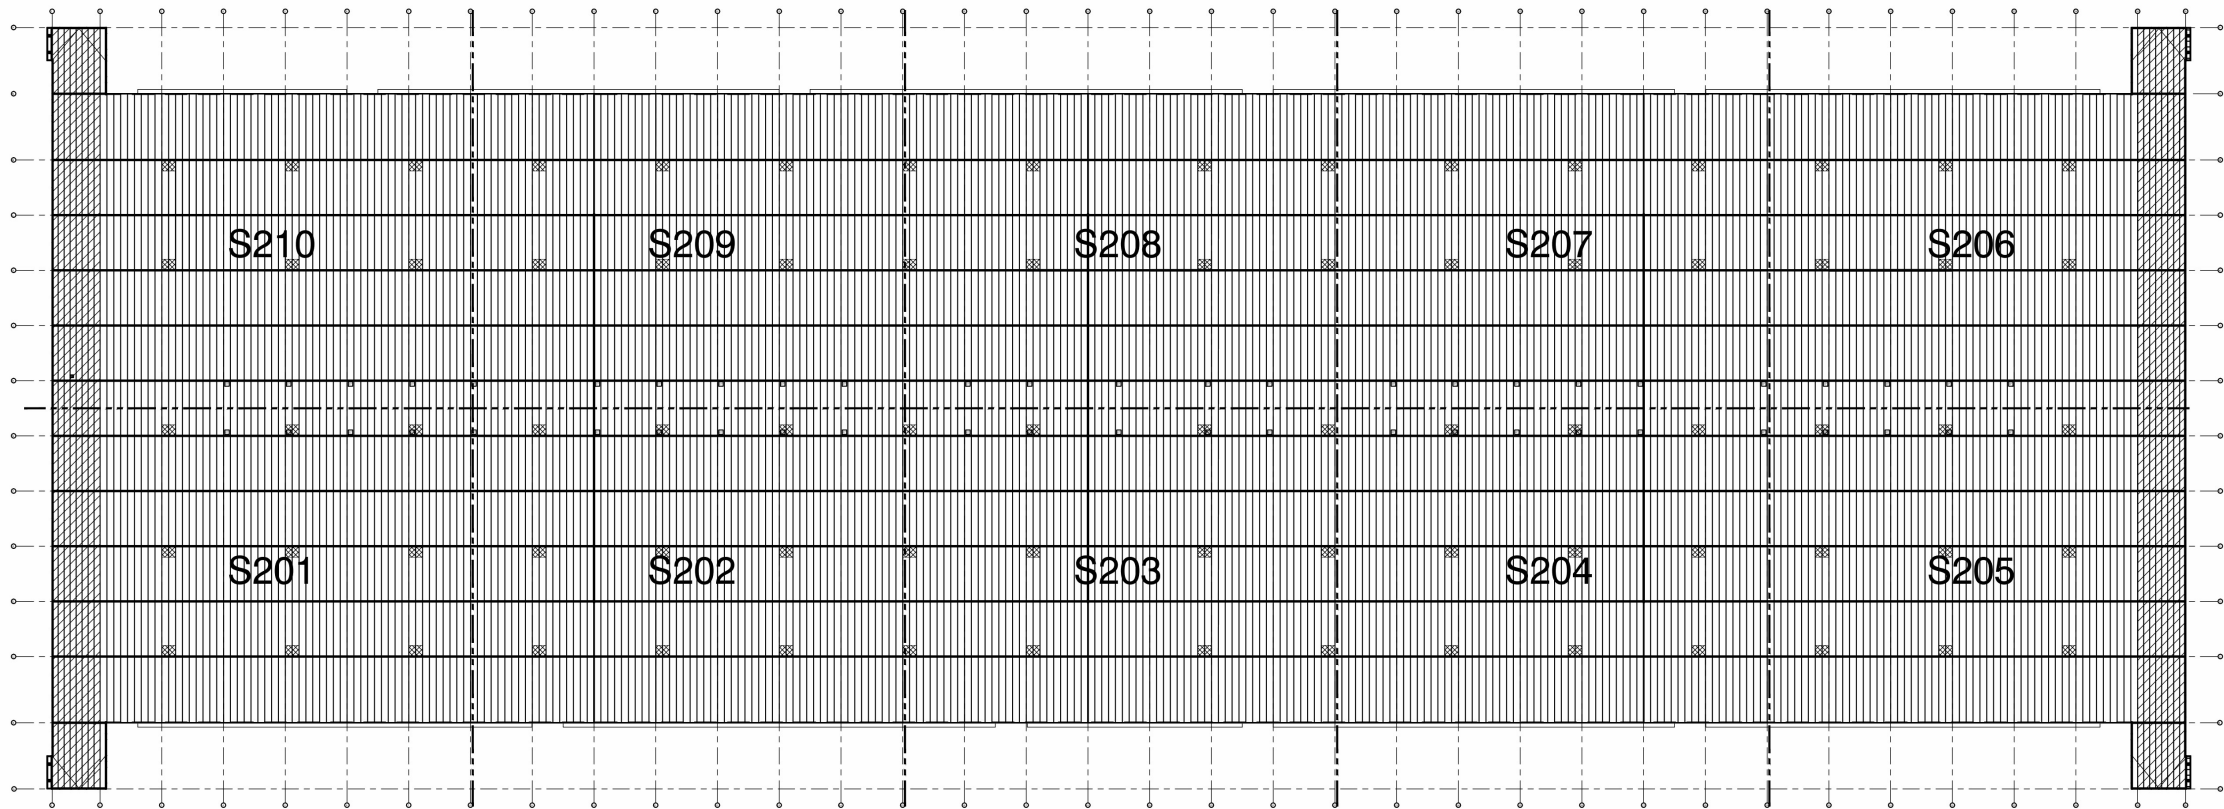


OVERALL ROOF FRAMING PLAN
SCALE: 1" = 80'-0"

METAL DECKING ATTACHMENT NOTES

1. WHEN POWDER DRIVEN OR PNEUMATIC FASTENERS ARE SHOWN ON STRUCTURAL DRAWINGS ACCEPTABLE FASTENER TYPES ARE PNUETEX K AND SDK SERIES AND HLT, X-ENP19, X-HSN24, X-EDN19, AND X-EDNK22. OTHER FASTENER TYPES MAY BE APPROVED IF FASTENER DESIGN INFORMATION IS PROVIDED. CONTRACTOR SHALL COORDINATE FASTENER TYPE WITH THE THICKNESS OF STEEL SUBSTRATE THAT THE FASTENER IS ATTACHED TO.
2. WHERE SIDELAP FASTENERS ARE SPECIFIED ON THE STRUCTURAL DRAWINGS ACCEPTABLE MANUFACTURERS ARE BULDEX, ELCO, HLT, SIMPSON STRONG TIE OR TRIANGLE. NO SUBSTITUTION WILL BE APPROVED. IF A SPECIFIC TYPE OF SIDELAP SCREW IS SHOWN ON THE STRUCTURAL DRAWINGS, IT MUST BE USED UNLESS AN ALTERNATE IS APPROVED BY THE ENGINEER.
3. GC TO PROVIDE CALCULATIONS PREPARED BY MANUFACTURER OF FASTENING SYSTEM FOR EOR REVIEW PRIOR TO DECKING INSTALLATION.
4. SEE DECKING DIAPHRAGM SKETCH FOR REQUIRED VALUES AND ZONES.

WATER PIPE SUPPORT SCHEDULE

 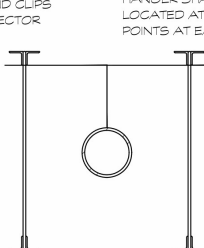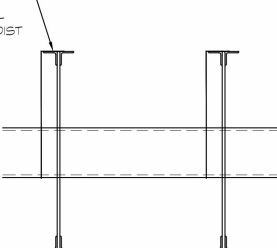 STRUTS AND CLIPS BY PIPE ERECTOR			 HANGER SHALL BE LOCATED AT PANEL POINTS AT EACH JOIST					
<u>4" DIA PIPE OR LESS</u>			<u>PIPE LARGER THAN 4" DIA</u>			<u>PIPE PERPENDICULAR TO JOISTS</u>		

DIA (IN)	WEIGHT (PLF)	MAX PIPE SUPPORT SPACING (FT)	<u>NOTES:</u> 1. PIPES IN TABLE ARE SCHEDULE 40 OR STANDARD (S) TYPE. 2. PIPE WEIGHT INCLUDES PIPE + INSULATION + WATER. 3. EXACT PIPE LOCATION TO BE COORDINATED WITH FIRE PROTECTION DESIGN DWGS. 4. PIPES RUNNING PARALLEL TO JOIST w/ DIA GREATER THAN 4" OR RUNNING IN COMBINATION w/ OTHER PIPES SHALL BE DISTRIBUTED TO A MINIMUM OF TWO JOISTS. ONE JOIST SHOULD NOT SUPPORT (2) OR MORE PIPES GREATER THAN 4". 5. MEMBER SIZES ON PLAN HAVE BEEN ADJUSTED TO SUPPORT WATER PIPING LOADS IN THIS TABLE. 6. ANY PIPE OR COMBINATION OF PIPES WITH TOTAL DIA GREATER THAN 8" SHALL BE HUNG PER THE DIRECTION OF THE ENGINEER (NOTIFY ENGINEER PRIOR TO PROCEEDING WITH WORK).
2½	8.5	12	
3"	11.5	12	
4"	17.0	12	
5"	24.5	12	
6"	32.5	6	
8"	52.0	6	

ROOF FRAMING GENERAL NOTES

1. STRUCTURAL CLEAR HEIGHT SHALL BE 40'-0" AFF FROM GRIDLINE C-M (UPHILL OF GIRDER).
2. BAR JOISTS & GIRDERS SHOWN IN FUTURE RTU ZONE ON ROOF PLAN HAVE BEEN DESIGNED INCLUDING DEAD LOADS ASSOCIATED WITH FUTURE ROOF TOP UNIT AND CURB LOCATED ANYWHERE ALONG JOISTS, SUPPORTED BY TWO JOISTS MINIMUM (LIMIT ONE UNIT PER JOIST SPAN).
3. SEE DETAIL YS402 FOR PERIMETER ANGLE SPLICE. SPLICE EVERY THREE PANELS MAXIMUM.
4. SEE DETAIL 2/S401 FOR TYP DECK OPENING WHERE REQUIRED (i.e. ROOF HATCH).
5. SEE DETAIL YS401 @ FUTURE RTU SUPPORT FRAMING & OPENING.
6. SEE ARCHT DWGS FOR REQUIRED ROOFING & ROOFING DETAILS (i.e. CRICKETS, SCUPPERS, DRAINS, SLOPES, FLASHING, ETC).
7. SEE DETAIL 8/S401 & 2/S402 FOR JOIST BEARING AT TILT PANEL JOINT.
8. SEE DETAIL 3/S401 FOR BAR JOIST STIFFENER REQUIREMENTS.

DESIGN LOAD SCHEDULE (OFFICE AREAS)


TPO ROOFING	3.0
ROOF INSULATION	2.0
METAL ROOF DECK	2.0
BAR JOIST FRAMING	2.5
FUTURE OFFICE CEILING	1.5
MECHANICAL/ELECTRICAL	2.0
MISCELLANEOUS	1.0
SPRINKLER SYSTEM	3.0
TOTAL DEAD LOAD	17.0
TOTAL LIVE LOAD	20.0
TOTAL LOAD	37.0

- GENERAL NOTES:**
1. CODE PERMITTED LIVE LOAD REDUCTIONS BASED ON AREA SHALL BE TAKEN.
 2. ALL LOADS SHOWN ABOVE ARE IN PSF.

DESIGN LOAD SCHEDULE (WAREHOUSE AREAS)

TPO ROOFING	3.0
ROOF INSULATION	2.0
METAL ROOF DECK	2.0
BAR JOIST FRAMING	2.5
FUTURE OFFICE CEILING	0.0
MECHANICAL/ELECTRICAL	1.0
MISCELLANEOUS	0.5
SPRINKLER SYSTEM	3.0
TOTAL DEAD LOAD	14.0
TOTAL LIVE LOAD	20.0
TOTAL LOAD	34.0

- GENERAL NOTES:**
1. CODE PERMITTED LIVE LOAD REDUCTIONS BASED ON AREA SHALL BE TAKEN.
 2. ALL LOADS SHOWN ABOVE ARE IN PSF.

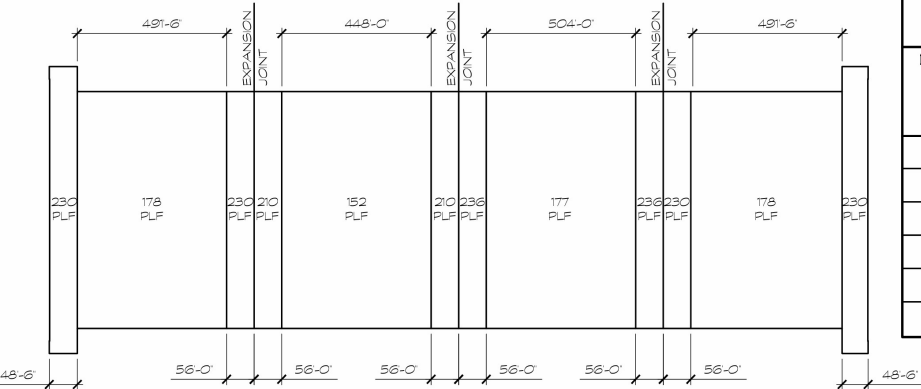

DECKING DIAPHRAGM ZONES NTS

NOTE:
DIAPHRAGM LOADS ARE BASED ON ASD LOAD COMBINATION 0.6D+0.6W

1345 N. Falkenburg Rd.
Tampa, Florida 33619
P (813) 655-2884
www.avantitampa.com

AVANTI GROUP
consulting engineers

FLORIDA CERTIFICATE OF AUTHORIZATION NO. 26537

STONEMONT FT PIERCE
BLDG. 1
ORANGE AVENUE
FORT PIERCE, FLORIDA 34945

OVERALL ROOF FRAMING PLAN

DATE	07-13-2022
ISSUED FOR PERMIT	

PAP/M: DMS
DRAWN BY.: DNR
JOB NO.: MIA21-0040-00

SHEET
S100-200

Avanti Project No. 21-177


PARTIAL ROOF FRAMING
PLAN AREA 'A'

[illegible]

PA/PM:	DMS
DRAWN BY.:	DNR
JOB NO.:	MIA21-0040-00



SHEET

S100-201

 

PARTIAL ROOF FRAMING PLAN


KEY PLAN
SCALE: NTS

 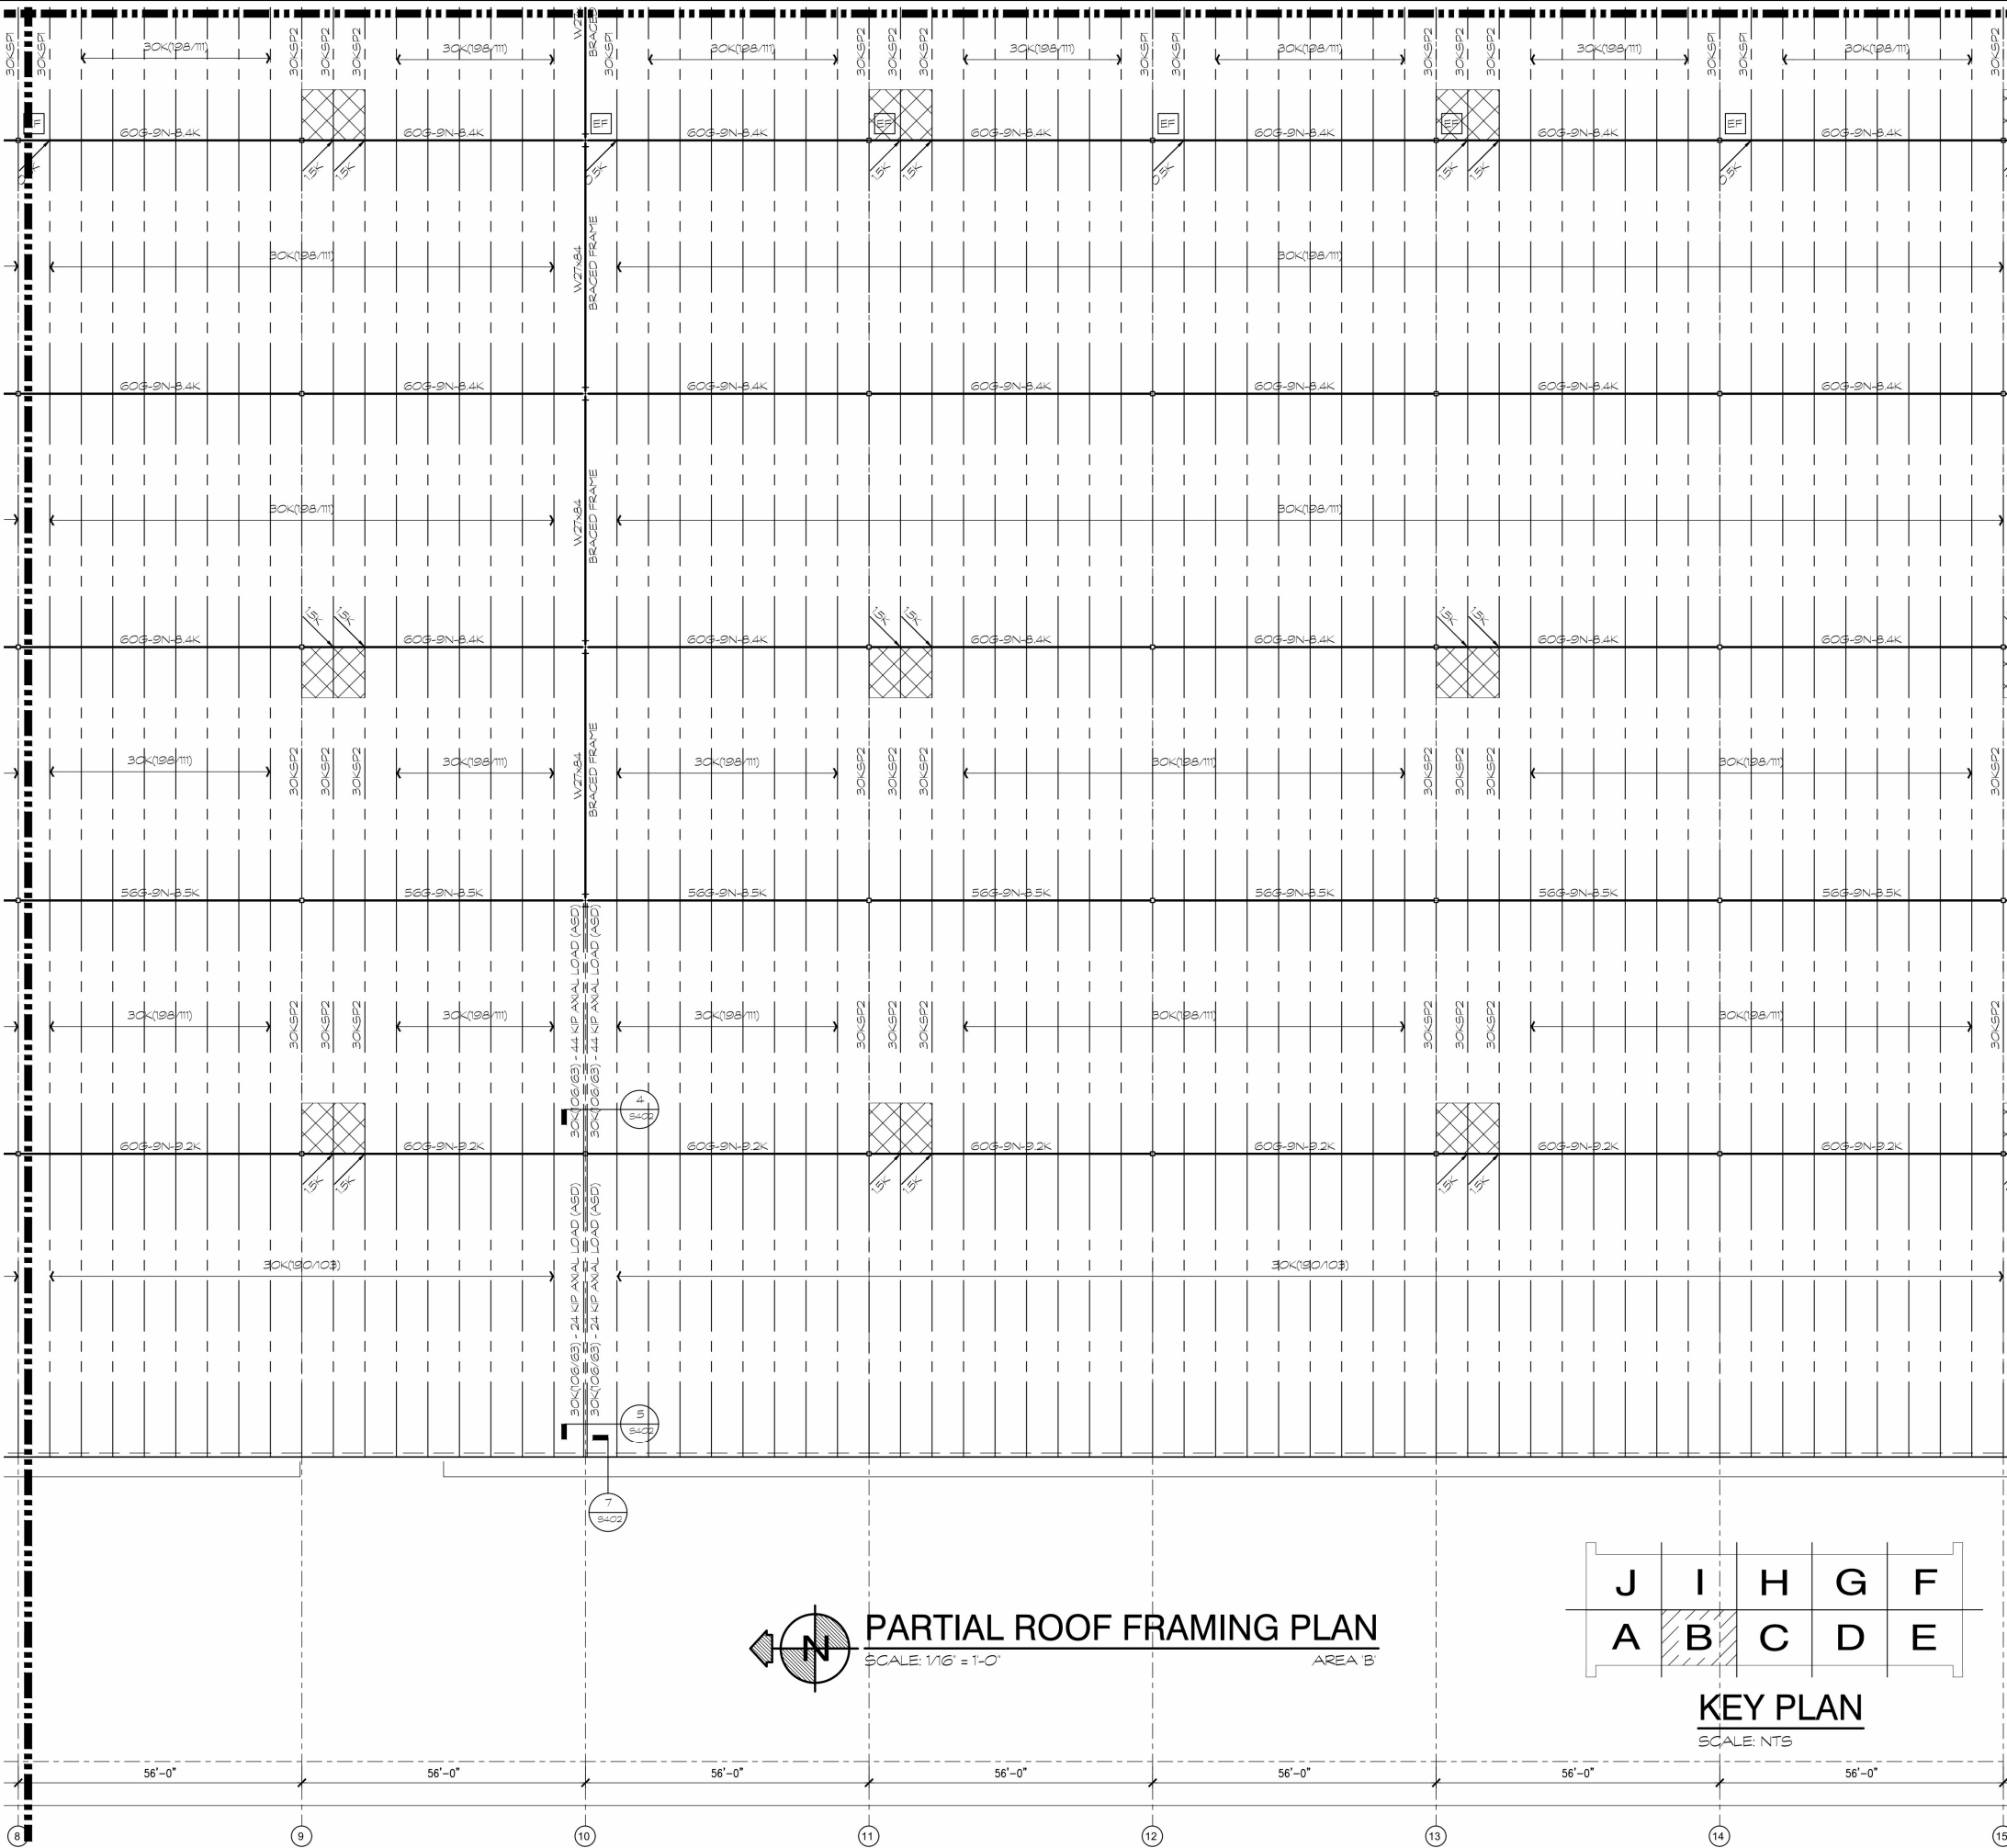

PARTIAL ROOF FRAMING PLAN

SCALE: 1/16" = 1'-0"

AREA 'B'

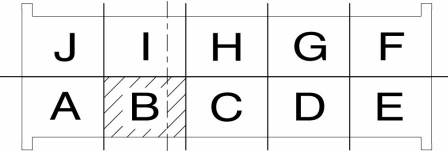

KEY PLAN

SCALE: NTS

THESE DRAWINGS AND SPECIFICATIONS ARE THE PROPERTY AND COPYRIGHT OF WARE MALCOLM AND SHALL NOT BE USED ON ANY OTHER WORK EXCEPT BY AGREEMENT WITH WARE MALCOLM. WRITTEN DIMENSIONS SHALL TAKE PRECEDENCE OVER SCALED DIMENSIONS AND SHALL BE VERIFIED ON THE JOB SITE. ANY DISCREPANCY SHALL BE REPORTED TO THE COMMANDER OF ANY WORK.

AVANTI PROJECT NO: 21-177

STONEMONT FT PIERCE
BLDG. 1
ORANGE AVENUE
FORT PIERCE, FLORIDA 34945

PARTIAL ROOF FRAMING
PLAN AREA 'B'

DATE	REVISIONS
07-13-2022	ISSUED FOR PERMIT

PA/PM:	DMS
DRAWN BY.:	DNR
JOB NO.:	MIA21-0040-00

SHEET
S100-202

THE AVANTI GROUP

consulting engineers

1345 N. Falkenburg Rd.
Tampa, Florida 33619
P (813) 655-2884
www.avantitampa.com

FLORIDA CERTIFICATE OF
AUTHORIZATION NO. 24637



STONEMONT FT PIERCE
BLDG. 1
ORANGE AVENUE
FORT PIERCE, FLORIDA 34945

PARTIAL ROOF FRAMING
PLAN AREA 'C'

PA/PM:	DMS
DRAWN BY.:	DNR
JOB NO.:	MIA21-0040-00


SHEET
S100-203

THE AVANTI GROUP
consulting engineers

1345 N. Falkenberg Rd.
Tampa, Florida 33619

P (813) 655-2884
www.avantitampa.com

FLORIDA CERTIFICATE OF
AUTHORIZATION No. 26537

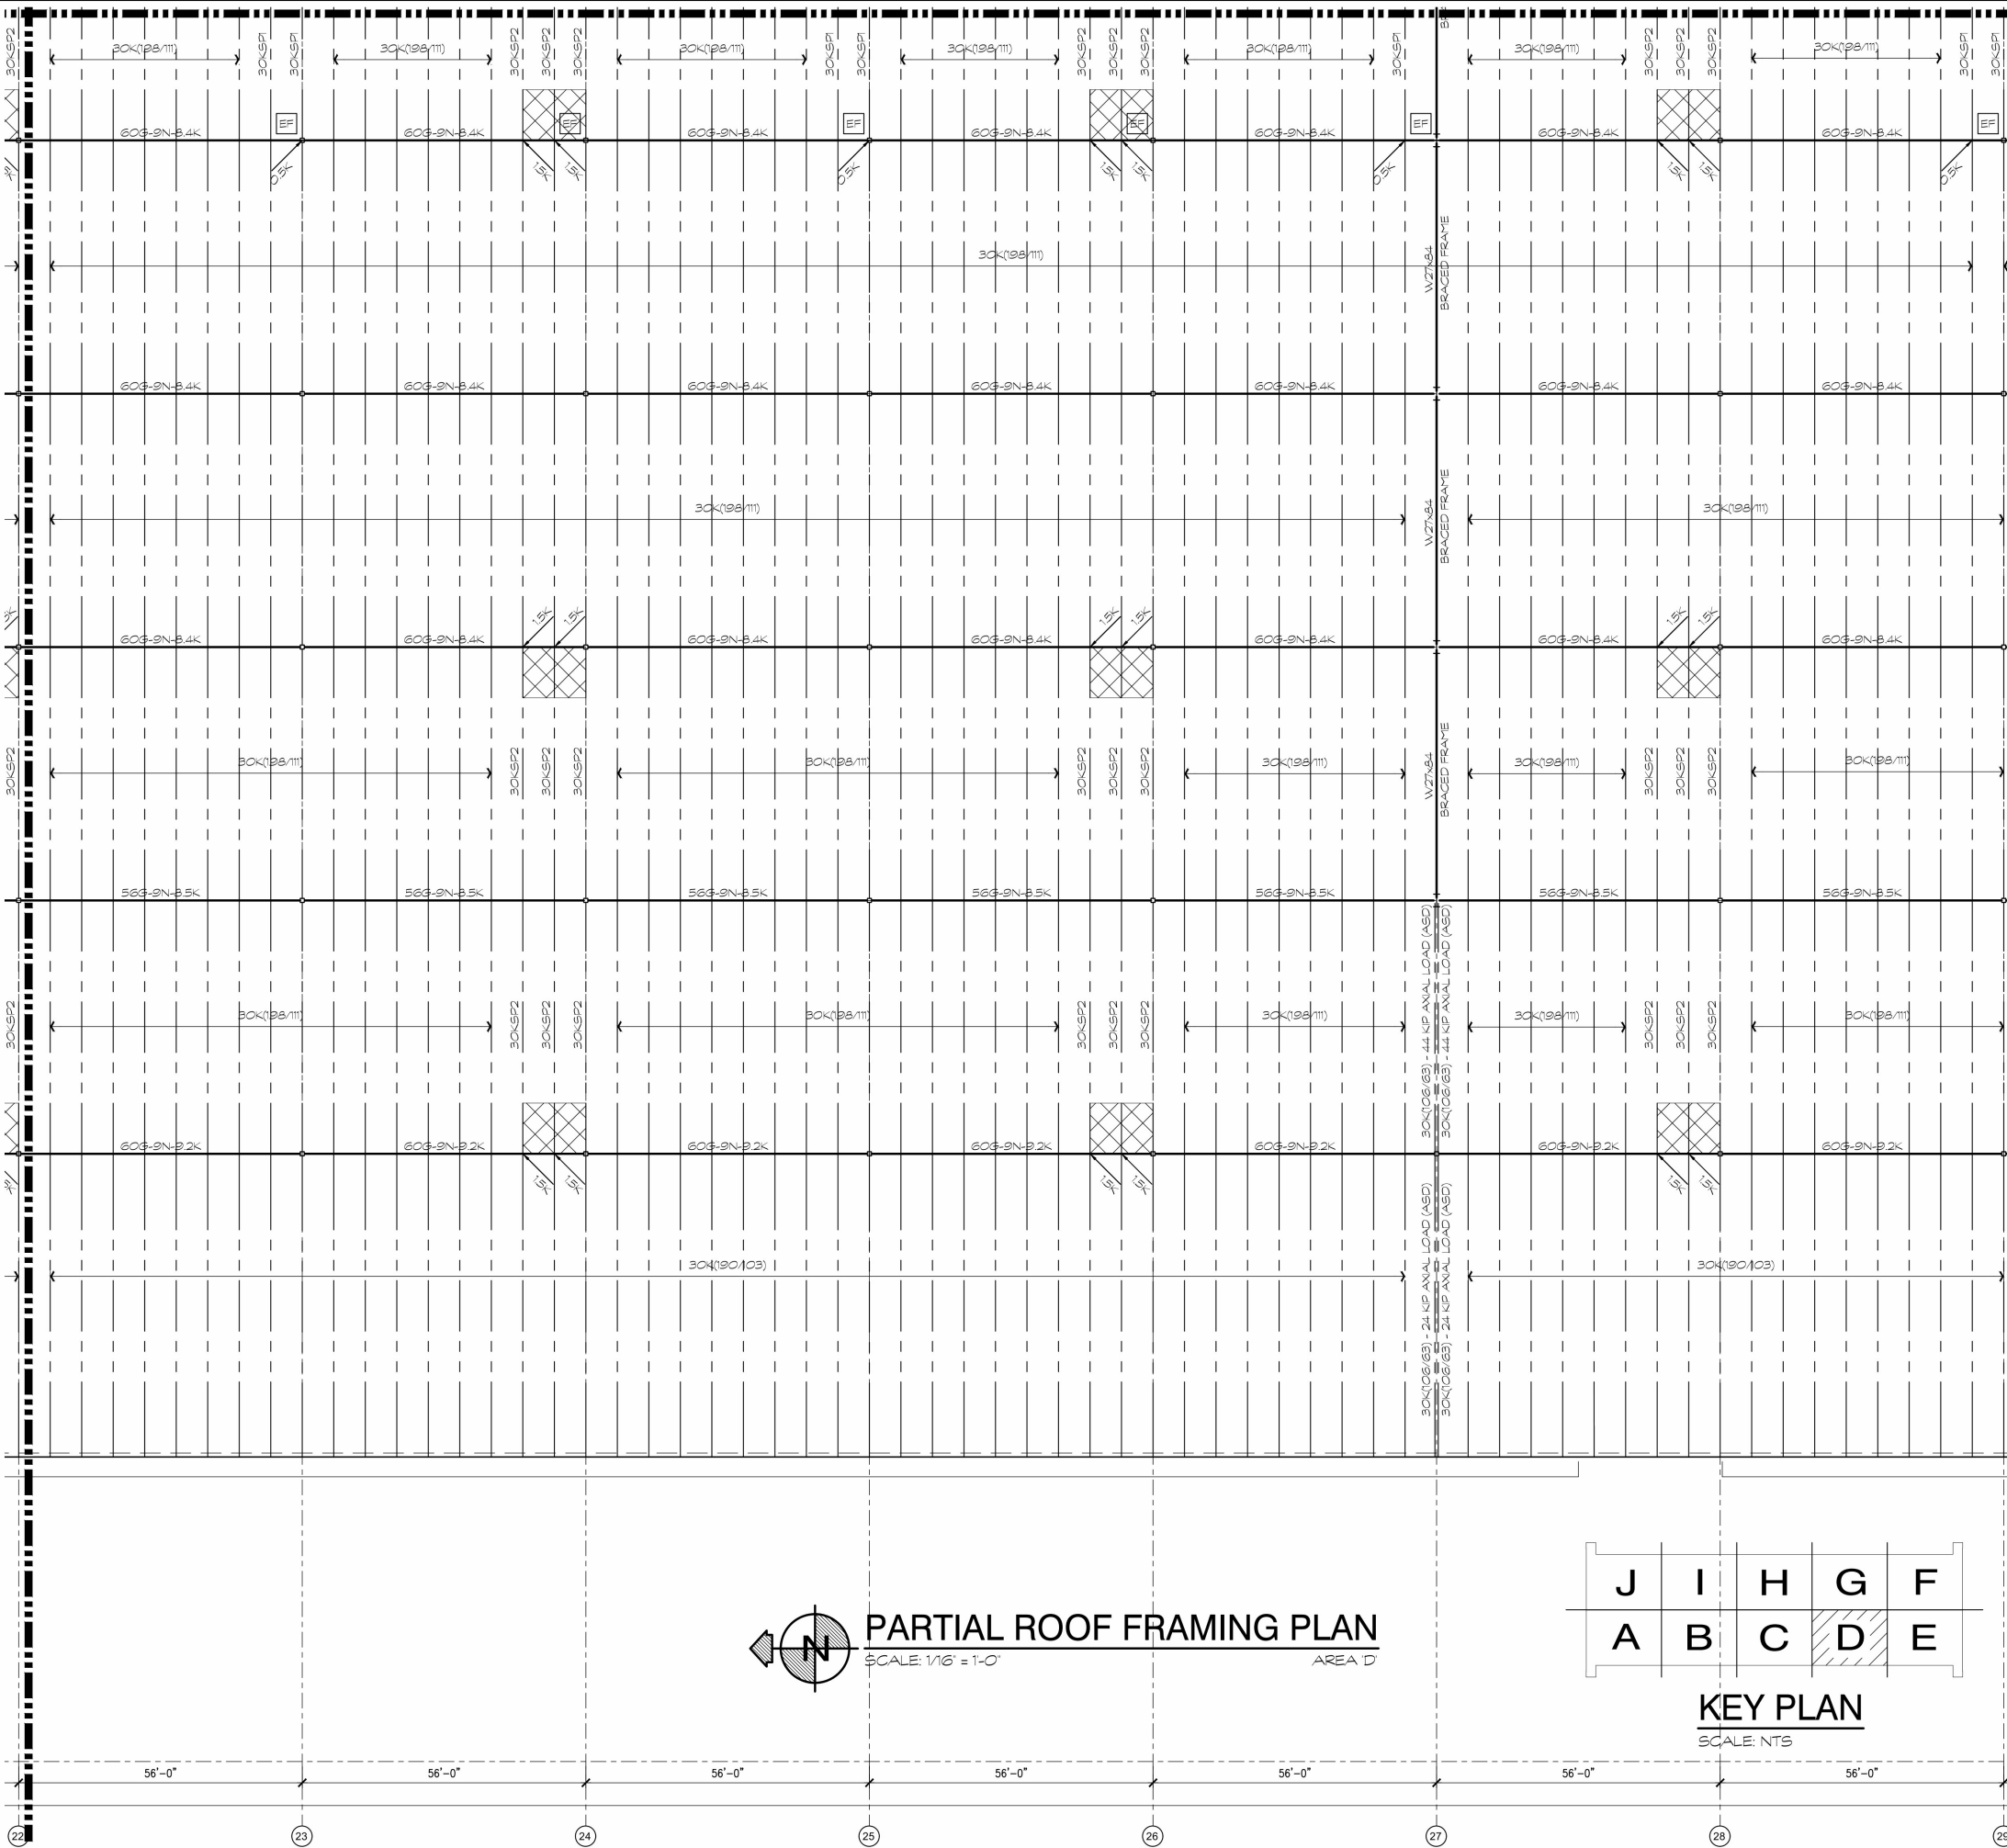

THE AVANTI GROUP

consulting engineers

1345 N. Falkenburg Rd.
Tampa, Florida 33619
P (813) 655-2884
www.avantitampa.com
FLORIDA CERTIFICATE OF
AUTHORIZATION NO. 24637

STONEMONT FT PIERCE
BLDG. 1
ORANGE AVENUE
FORT PIERCE, FLORIDA 34945

PARTIAL ROOF FRAMING
PLAN AREA 'D'

DATE	REVISIONS
07-13-2022	ISSUED FOR PERMIT

PA/PM: DMS

DRAWN BY.: DNR

JOB NO.: MIA21-0040-00

SHEET

S100-204

Avanti Project No: 21-177

THESE DRAWINGS AND SPECIFICATIONS ARE THE PROPERTY AND COPYRIGHT OF WADE MALCOMB AND SHALL NOT BE USED ON ANY OTHER WORK EXCEPT BY AGREEMENT WITH WADE MALCOMB. WRITTEN DIMENSIONS SHALL TAKE PRECEDENCE OVER SCALED DIMENSIONS AND SHALL BE VERIFIED ON THE JOB SITE. ANY DISCREPANCY SHALL BE REPORTED TO THE COMPANY OF WADE MALCOMB PRIOR TO THE COMMENCEMENT OF ANY WORK.


STONEMONT FT PIERCE
BLDG. 1
ORANGE AVENUE
FORT PIERCE, FLORIDA 34945


PARTIAL ROOF FRAMING
PLAN AREA 'E'

PA/PM:	DMS
DRAWN BY.:	DNR
JOB NO.:	MIA21-0040-0

SHEET

S100-205

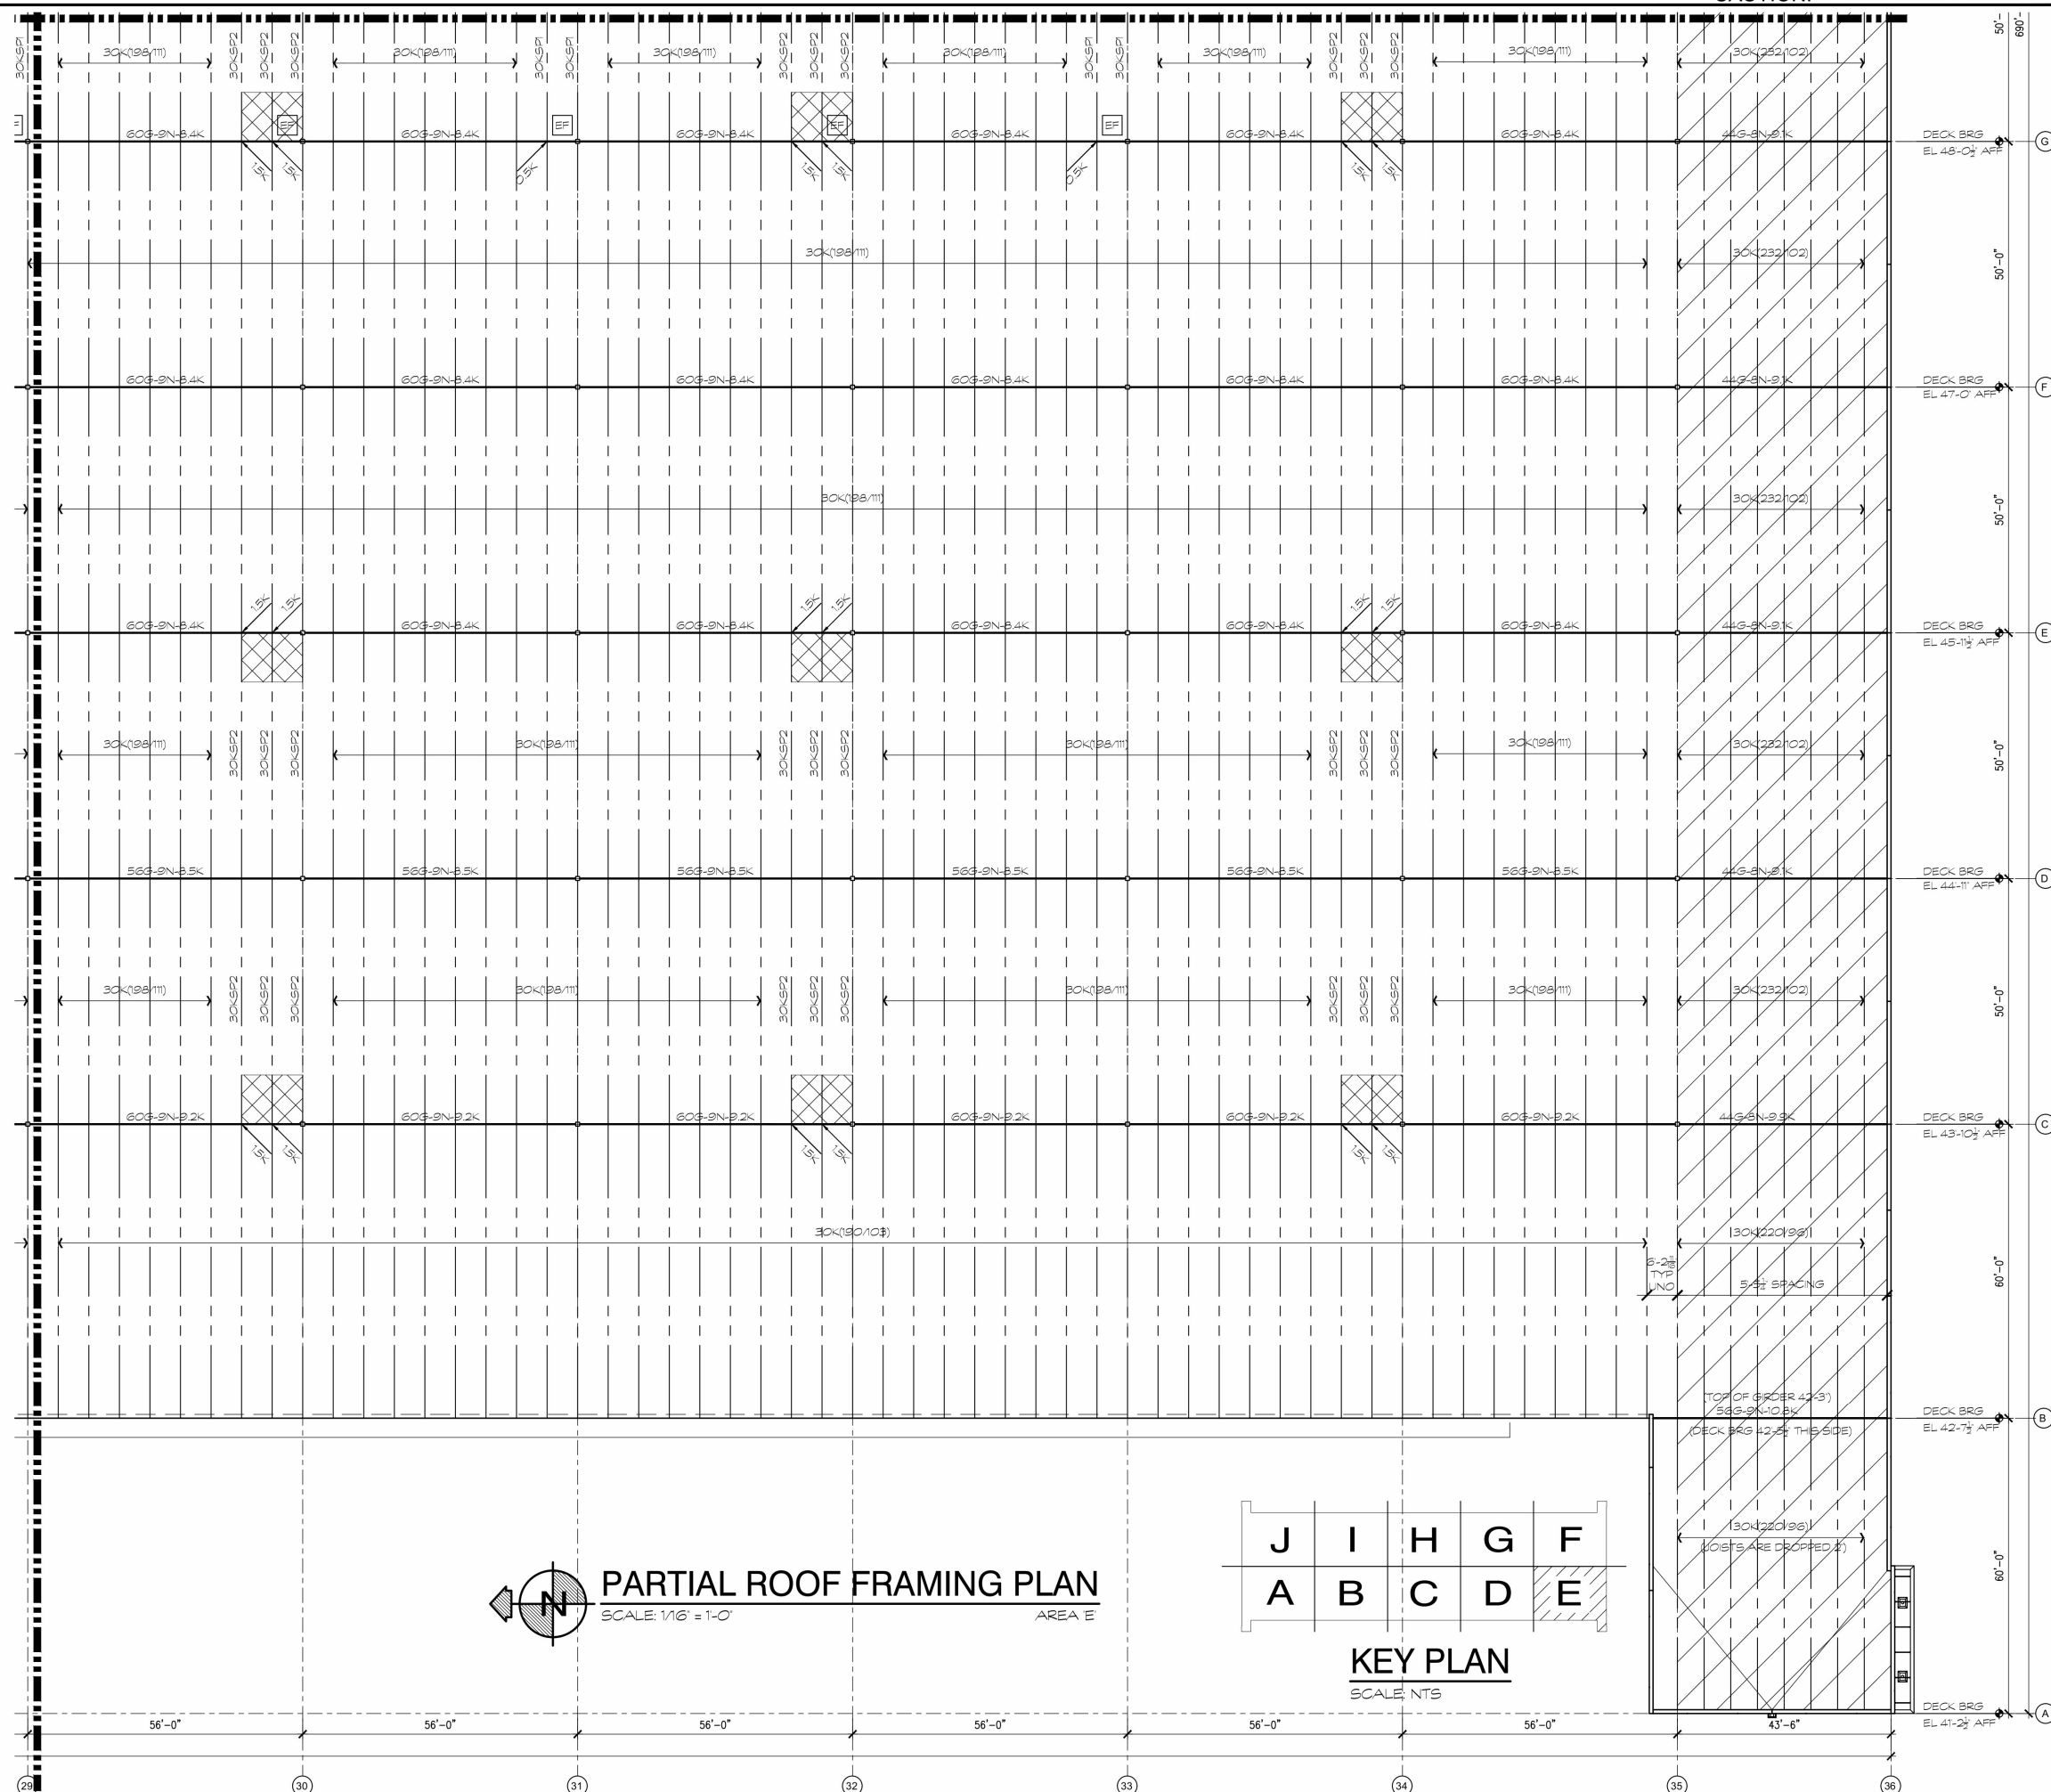

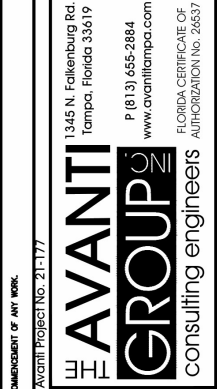

	DATE	REMARKS
	07-13-2022	ISSUED FOR PERMIT
2	09-02-2022	CLIENT COORDINATION

SHEET

S100-206

[illegible]

SHEET

S100-207

STONEMONT FT PIERCE
BLDG. 1
ORANGE AVENUE
FORT PIERCE, FLORIDA 34945

Avanti Project No. 21-177


THE AVANTI GROUP INC.

13445 N. Falkenberg Rd.
Tampa, Florida 33619


P (813) 455-2884
www.avantitampa.com

FLORIDA CERTIFICATE OF
AUTHORIZATION NO. 26557

consulting engineers

 

PARTIAL ROOF FRAMING PLAN

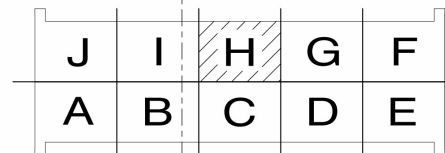

KEY PLAN

SCALE: NTS

KNOW ANY JO INVOLVEMENT

Avanti Project No. 21-177

THE
AVANTI

1345 N. Falkenburg Rd.
Tampa, Florida 33619

P (813) 655-2884

GROUP

FLORIDA CERTIFICATE OF

CONVERTING ENGINEERING

STONEMONT FT PIERCE
BLDG. 1
ORANGE AVENUE
FORT PIERCE, FLORIDA 34945

PARTIAL ROOF FRAMING
PLAN AREA "H"

DATE	REMARKS
------	---------

	07-13-2022	ISSUED FOR PERMIT
--	------------	-------------------

[illegible]

PA/PM:
DRAWN
JOB NO

BY.:

	D
	D
	M


MS
NR
MIA21

-004


SHEET

S100-

S100-208

 

PARTIAL ROOF FRAMING PLAN

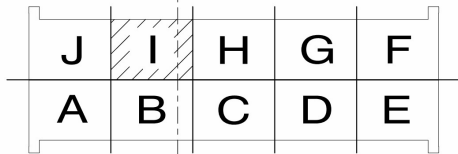

KEY PLAN

SCALE: NTS

THESE DRAWINGS AND SPECIFICATIONS ARE THE PROPERTY AND COPYRIGHT OF WARE MALCOLM AND SHALL NOT BE USED ON ANY OTHER WORK EXCEPT BY AGREEMENT WITH WARE MALCOLM. WRITTEN DIMENSIONS SHALL TAKE PRECEDENCE OVER SCALED DIMENSIONS AND SHALL BE VERIFIED ON THE JOB SITE. ANY DISCREPANCY SHALL BE BROUGHT TO THE NOTICE OF WARE MALCOLM PRIOR TO THE COMMENCEMENT OF ANY WORK.

Avanli Project No. 21-177

THE AVANTI GROUP
ON
consulting engineers

1345 N. Falkenburg Rd.
Tampa, Florida 33619

P (813) 655-2884
www.avantigroup.com

FLORIDA CERTIFICATE OF
AUTHORIZATION NO. 266537


STONEMONT FT PIERCE
BLDG. 1
ORANGE AVENUE
FORT PIERCE, FLORIDA 34945

**PARTIAL ROOF FRAMING
PLAN AREA "I"**


[illegible]

PA/PM:	DMS
DRAWN BY.:	DNR
JOB NO.:	MIA21-0040-00

SHEET
S100-209

 

PARTIAL ROOF FRAMING PLAN

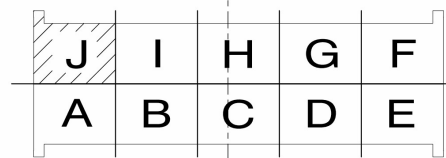

KEY PLAN

SCALE: NTS

INJUNCTION OF ANY WORK.

Avanti! Project No. 21-177

THE AVANTI

GROUP
INC.

FLORIDA CERTIFICATE OF
AUTHORIZATION No. 26537

— 322 —


STONEMONT FT PIERCE
BLDG. 1
ORANGE AVENUE
FORT PIERCE, FLORIDA 34945

[illegible]

PA/PM:	DMS
DRAWN BY.:	DNR
JOB NO.:	MIA21-0040-00

SHEET


S100-210

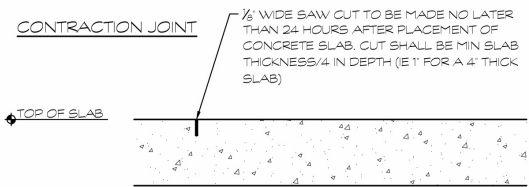


1 CONTRACTION JOINTS
SCALE: 1 1/2" = 1'-0"

SMOOTH DOWEL SCHEDULE			
SLAB DEPTH (N)	DIAMETER (N)	TOTAL LENGTH (N)	ALTERNATE PLATE DOWELS (N)
5	5/8	10	1/4 x 4 1/2 x 4 1/2
6	3/4	10	1/4 x 4 1/2 x 4 1/2
7	7/8	13	3/8 x 4 1/2 x 4 1/2
8	1	13	3/8 x 4 1/2 x 4 1/2
9	1 1/8	15	3/4 x 4 1/2 x 4 1/2
10	1 1/4	15	3/4 x 4 1/2 x 4 1/2


NOTE: PLATE DOWELS ARE TO BE DIAMOND DOWELS BY PNA.

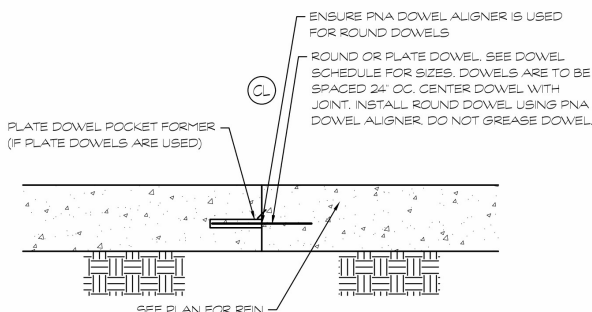

5 CONSTRUCTION JOINT
IF APPLICABLE
SCALE: 1 1/2" = 1'-0"

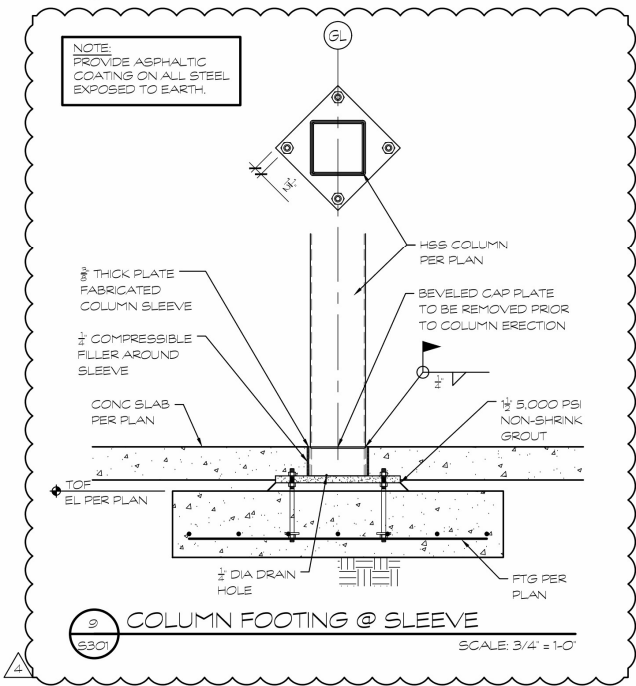


9 COLUMN FOOTING @ SLEEVE
SCALE: 3/4" = 1'-0"

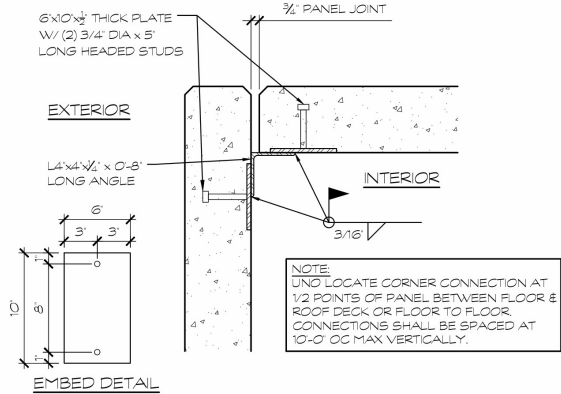


2 CORNER CONNECTION @ PANEL
BUTTED CORNER
SCALE: 1 1/2" = 1'-0"


ANCHOR BOLT SCHEDULE			
COLUMN MARK	ANCHOR BOLT	LENGTH (L)	REMARKS
C1	(4) - 3/4" DIA	9'	-
C2	(4) - 1" DIA	12'	-

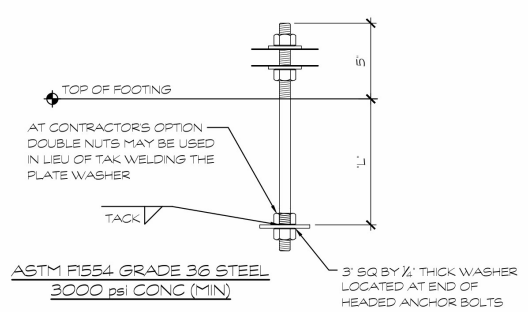


6 ANCHOR BOLT SCHEDULE
SCALE: NTS

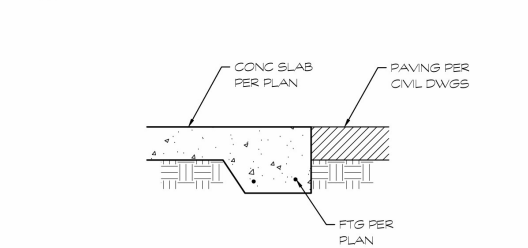


10 SLAB EDGE
SCALE: 3/4" = 1'-0"

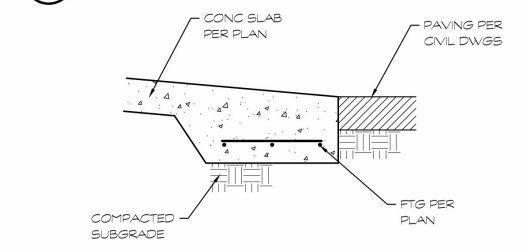



11 RAMP EDGE
SCALE: 3/4" = 1'-0"

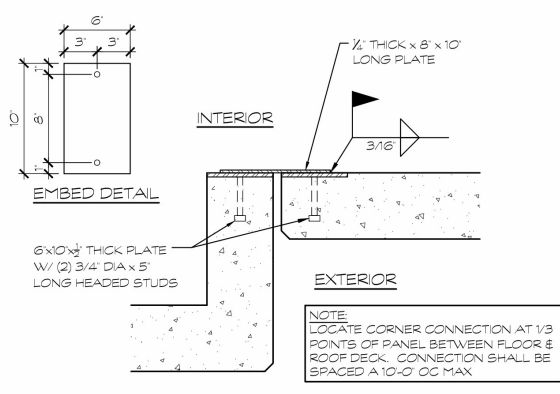

3 TILT WALL CORNER CONNECTION
INSIDE BUTTED CORNER
SCALE: 1 1/2" = 1'-0"

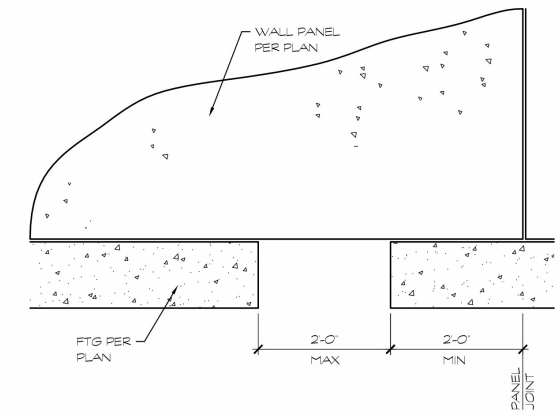


7 PLUMBING CHASE AT FOOTING
SCALE: 3/4" = 1'-0"

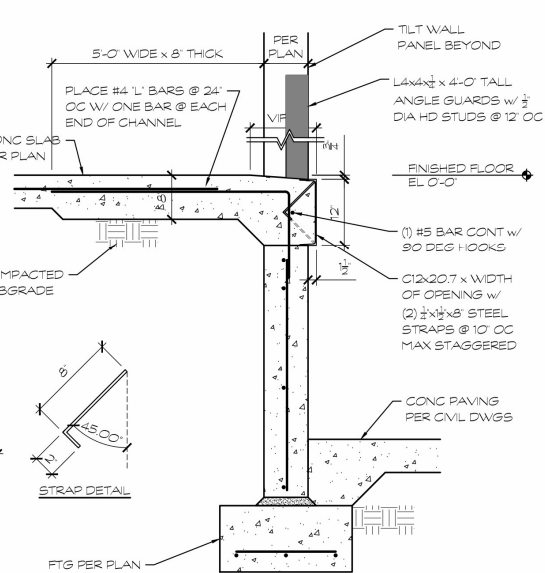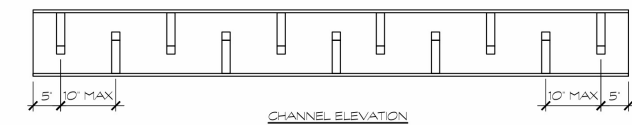

8 FOOTING STEP AT PANEL
SCALE: 3/4" = 1'-0"

SMOOTH DOWEL SCHEDULE			
SLAB DEPTH (N)	DIAMETER (N)	TOTAL LENGTH (N)	PLATE DOWELS (N)
5	5/8	10	1/4 x 4 1/2 x 4 1/2
6	3/4	10	1/4 x 4 1/2 x 4 1/2
7	7/8	13	3/8 x 4 1/2 x 4 1/2
8	1	13	3/8 x 4 1/2 x 4 1/2
9	1 1/8	15	3/4 x 4 1/2 x 4 1/2
10	1 1/4	15	3/4 x 4 1/2 x 4 1/2

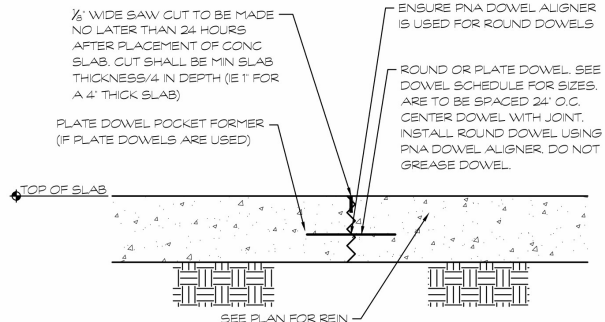








4 FREE CONTRACTION JOINT
OWNER OPTION
SCALE: 1 1/2" = 1'-0"

STONEMONT FT PIERCE BLDG. 1 ORANGE AVENUE FORT PIERCE, FLORIDA 34945

STRUCTURAL DETAILS	
DATE	07-13-2022
ISSUED FOR PERMIT	YES
RFI RESPONSE	NO

P/PM:	DMS
DRAWN BY:	DNR
JOB NO.:	MIA21-0040-00

1345 N. Falkenburg Rd.
Tampa, Florida 33619
P (813) 655-2884
www.avantigroup.com
FLORIDA CERTIFICATE OF
CONSULTING ENGINEERS
AVANTIGROUP
AVANTI GROUP
consulting engineers

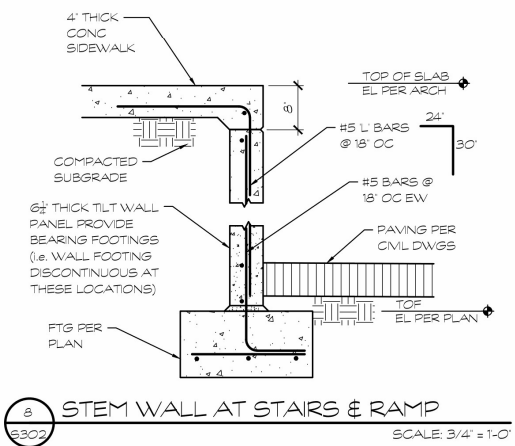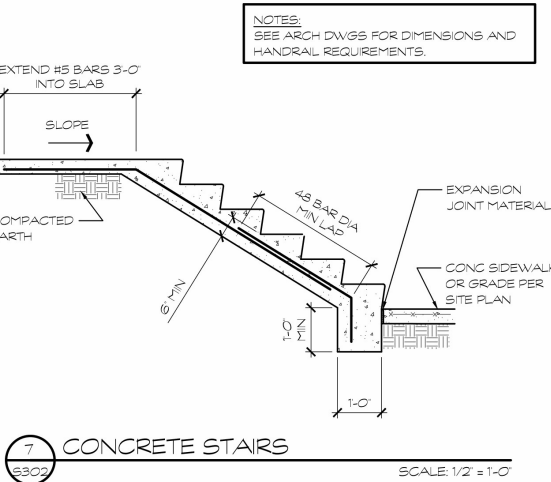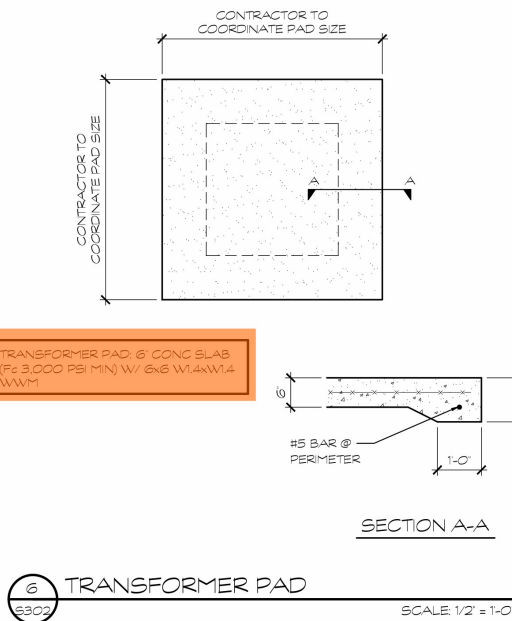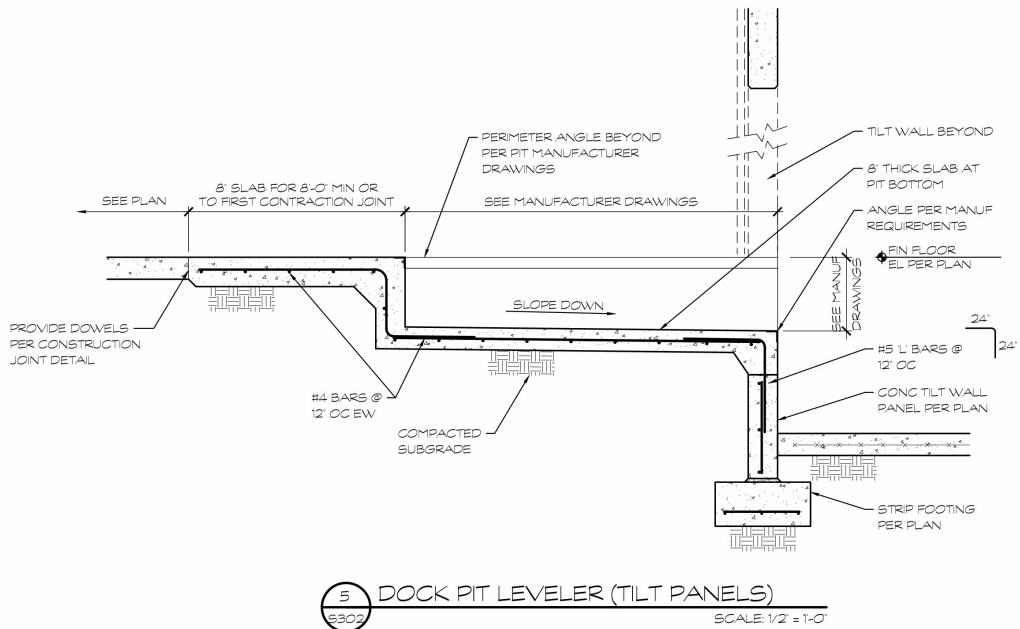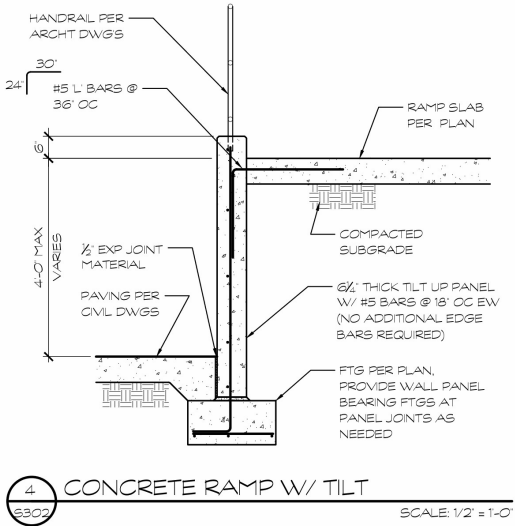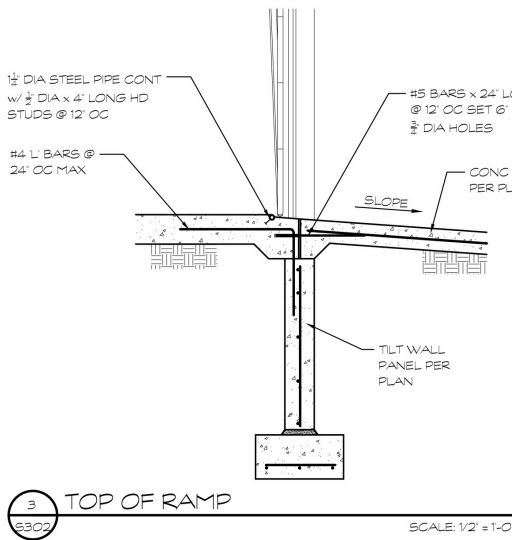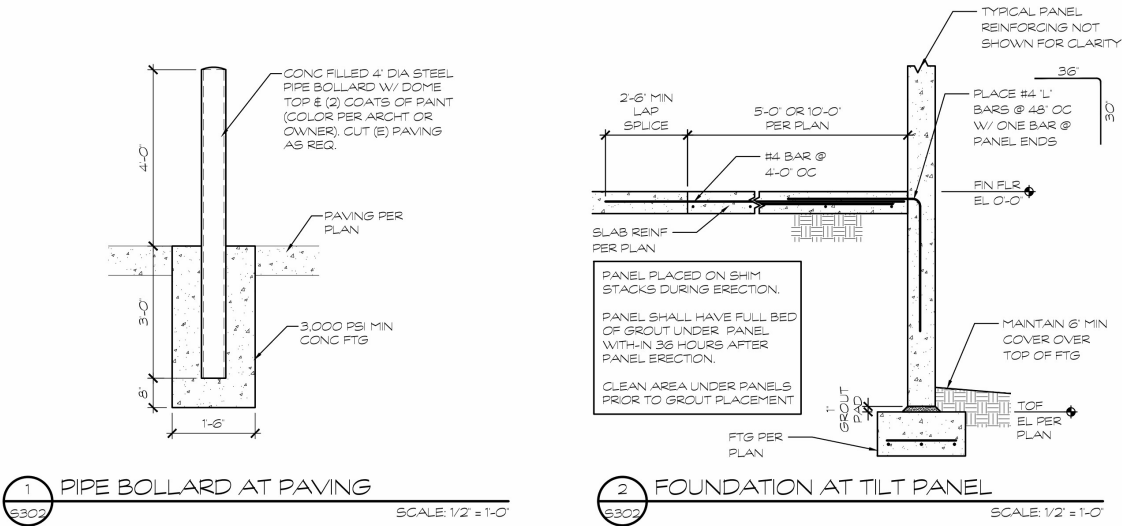


1345 N. Falkenburg Rd.
Tampa, Florida 33619
P (813) 655-2884
www.avantitampa.com
FLORIDA CERTIFICATE OF
CONSULTING ENGINEERS
AUTHORIZATION NO. 26537

STONEMONT FT PIERCE
BLDG. 1
ORANGE AVENUE
FORT PIERCE, FLORIDA 34945

STRUCTURAL DETAILS			
DATE	REVISIONS	ISSUED FOR PERMIT	CLIENT COORDINATION
07-13-2022			
09-08-2022			
3			

PA/PM:	DMS
DRAWN BY.:	DNR
JOB NO.:	MIA21-0040-00

SHEET
S100-302

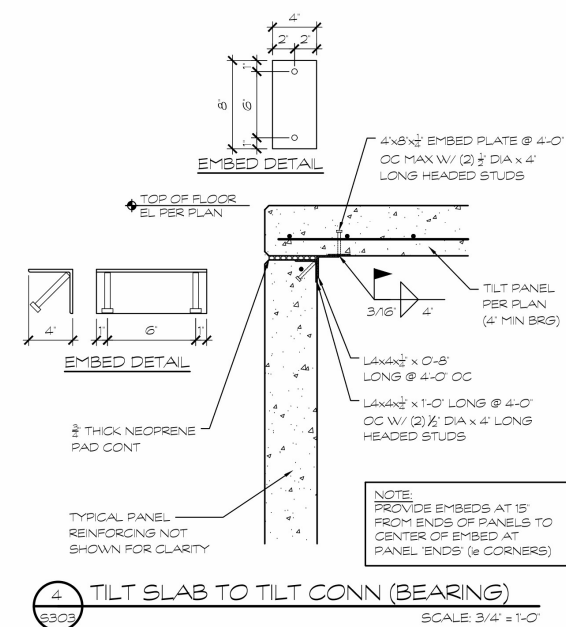

SHEET

S100-303




Avanti Project No. 21-177

AVANTI
GROUP

1345 N. Falkenburg Rd.
Tampa, Florida 33619
P (813) 455-2884
www.avantitampa.com

FLORIDA CERTIFICATE OF
AUTHORIZATION No. 26537

consulting engineers

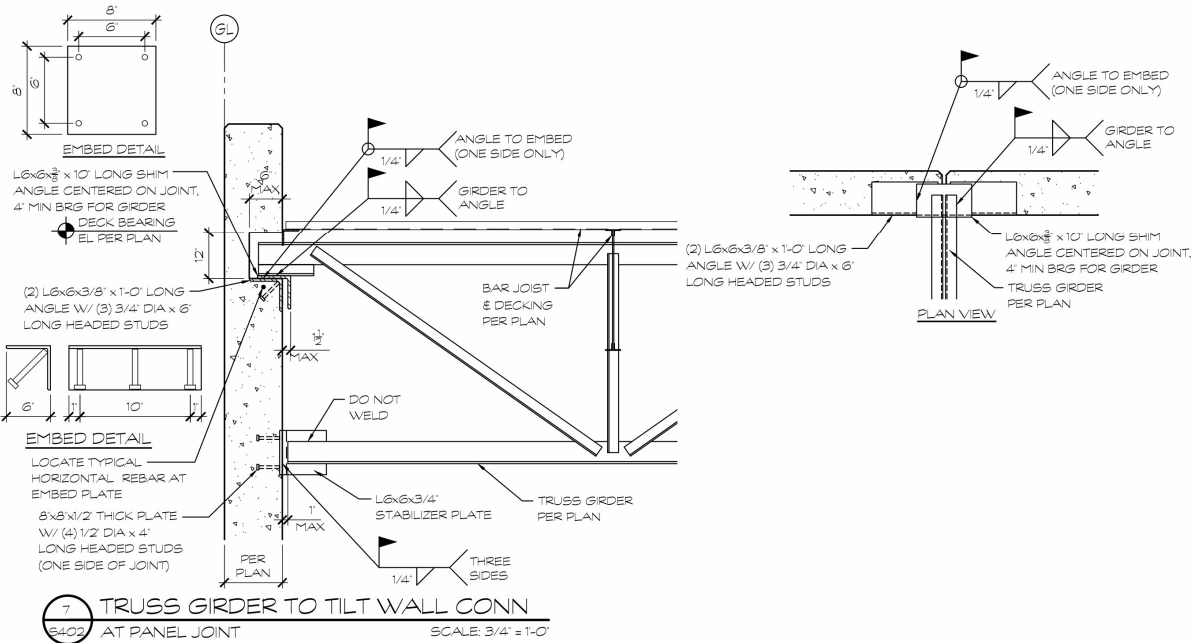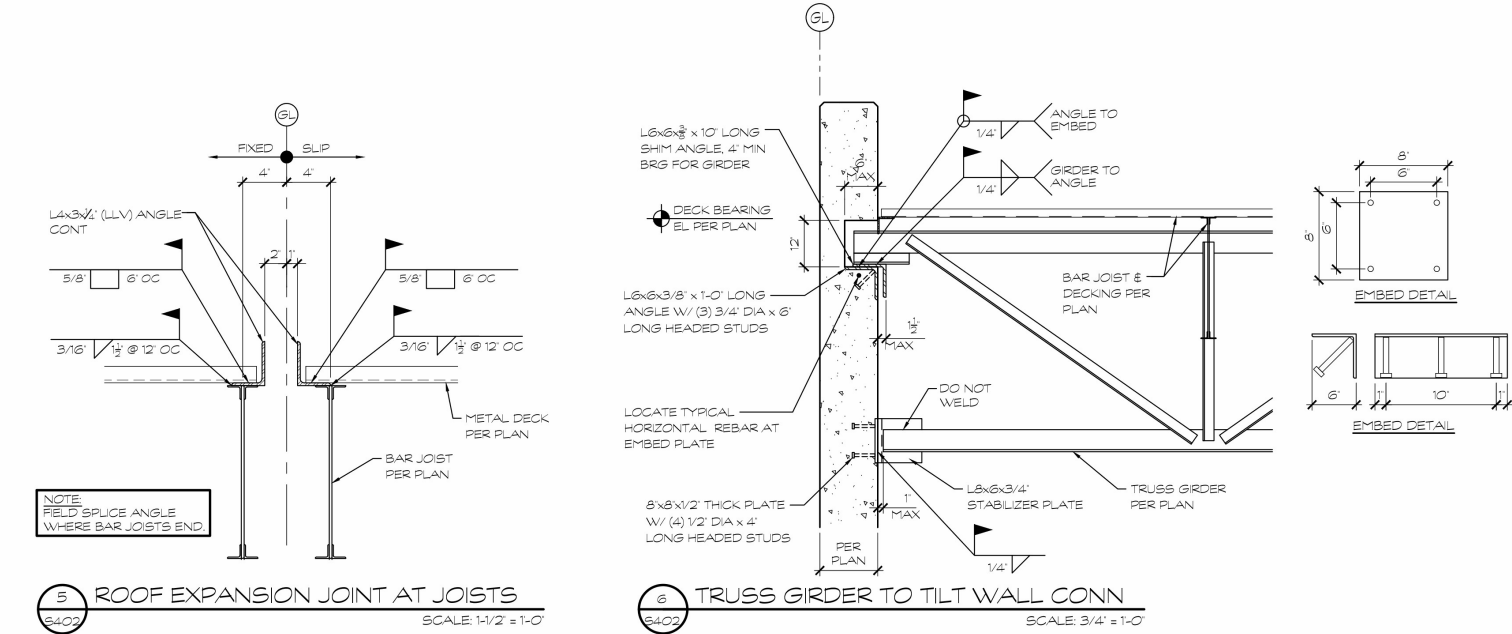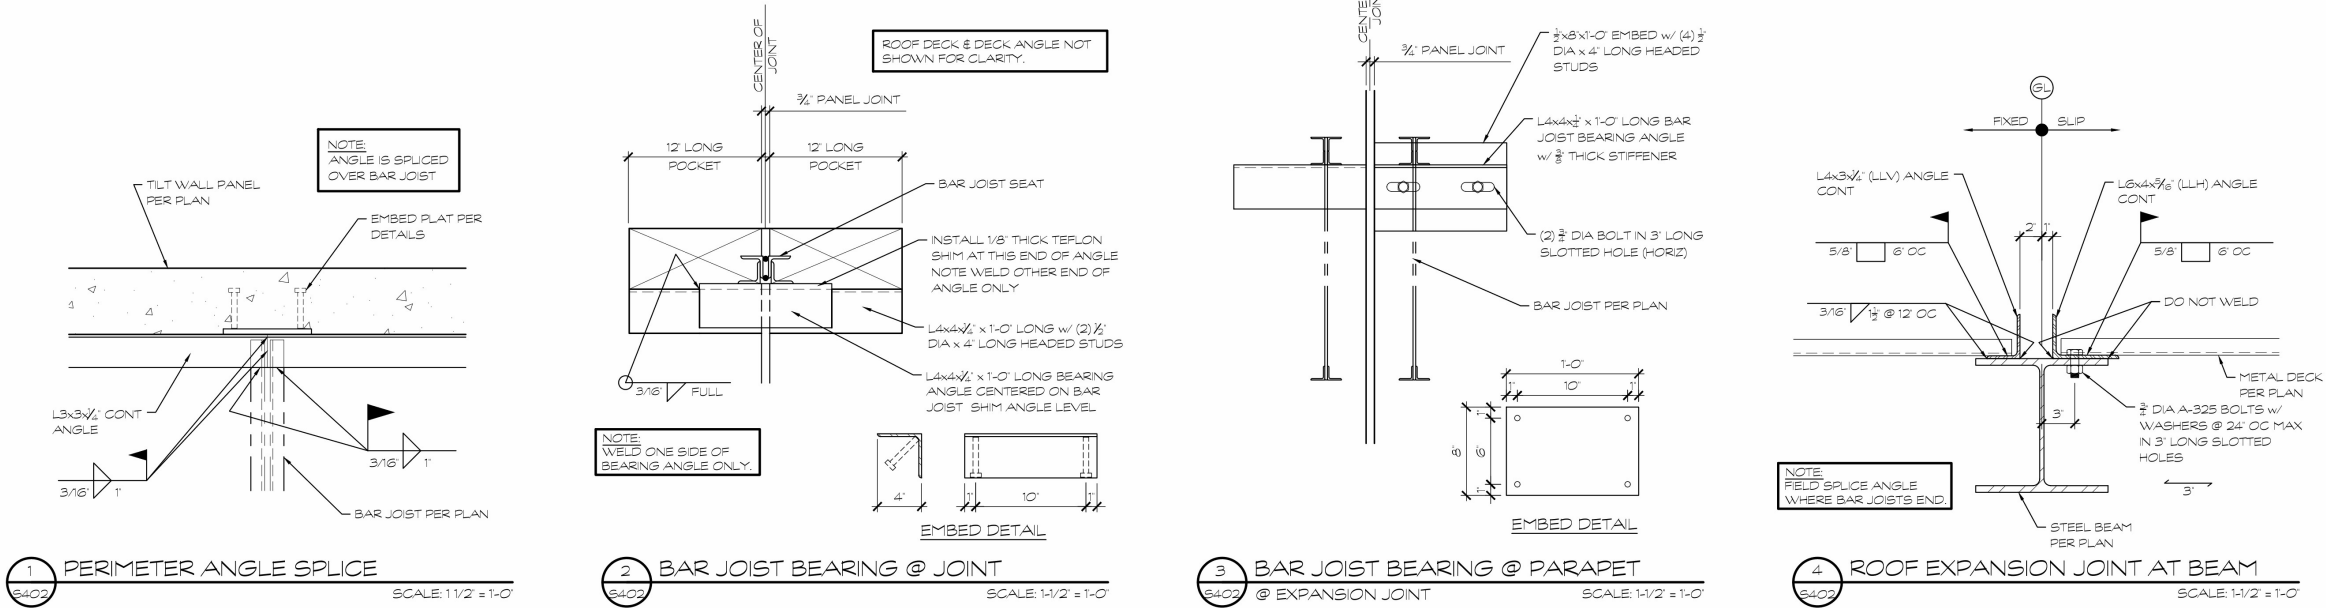

STONEMONT FT PIERCE
BLDG. 1
ORANGE AVENUE
FORT PIERCE, FLORIDA 34945

STRUCTURAL DETAILS		
DATE	REVISIONS	ISSUED FOR PERMIT
07-13-2022		

PA/PM:	DMS
DRAWN BY.:	DNR
JOB NO.:	MIA21-0040-00

SHEET
S100-402

AVANTI GROUP
consulting engineers

1345 N. Falkenburg Rd.
Tampa, Florida 33619
P (813) 655-2884
www.avantitampa.com
FLORIDA CERTIFICATE OF
AUTHORIZATION NO. 26537

THESE DRAWINGS AND SPECIFICATIONS ARE THE PROPERTY AND COPYRIGHT OF WADE MALCOLM AND SHALL NOT BE USED ON ANY OTHER WORK EXCEPT BY AGREEMENT WITH WADE MALCOLM. WITHOUT WADE MALCOLM'S WRITTEN PERMISSION, NO PART OF THESE DRAWINGS SHALL BE REPRODUCED OR TRANSMITTED IN ANY FORM OR BY ANY MEANS, ELECTRONIC OR MECHANICAL, INCLUDING PHOTOCOPYING, RECORDING, OR BY ANY INFORMATION STORAGE AND RETRIEVAL SYSTEM.




PA/PM:	DMS
DRAWN BY.:	DNR
JOB NO.:	MIA21-0040-00


STONEMONT FT PIERCE
BLDG. 1
ORANGE AVENUE
FORT PIERCE, FLORIDA 34945

THE AVANTI GROUP
consulting engineers

1345 N. Falkenburg Rd.
Tampa, Florida 33619
P (813) 655-2884
www.avantitampa.com
FLORIDA CERTIFICATE OF
AUTHORIZATION No. 26537

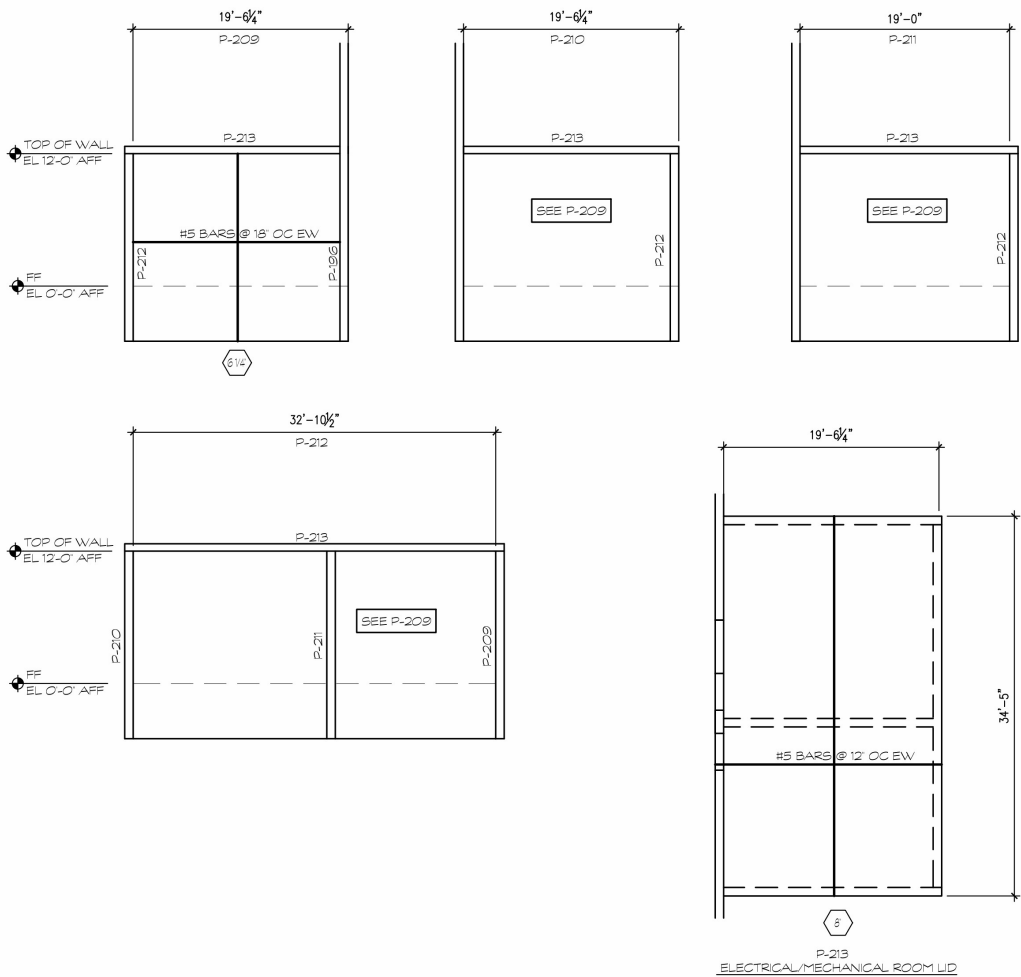

GENERAL TILT WALL PANEL REINFORCING

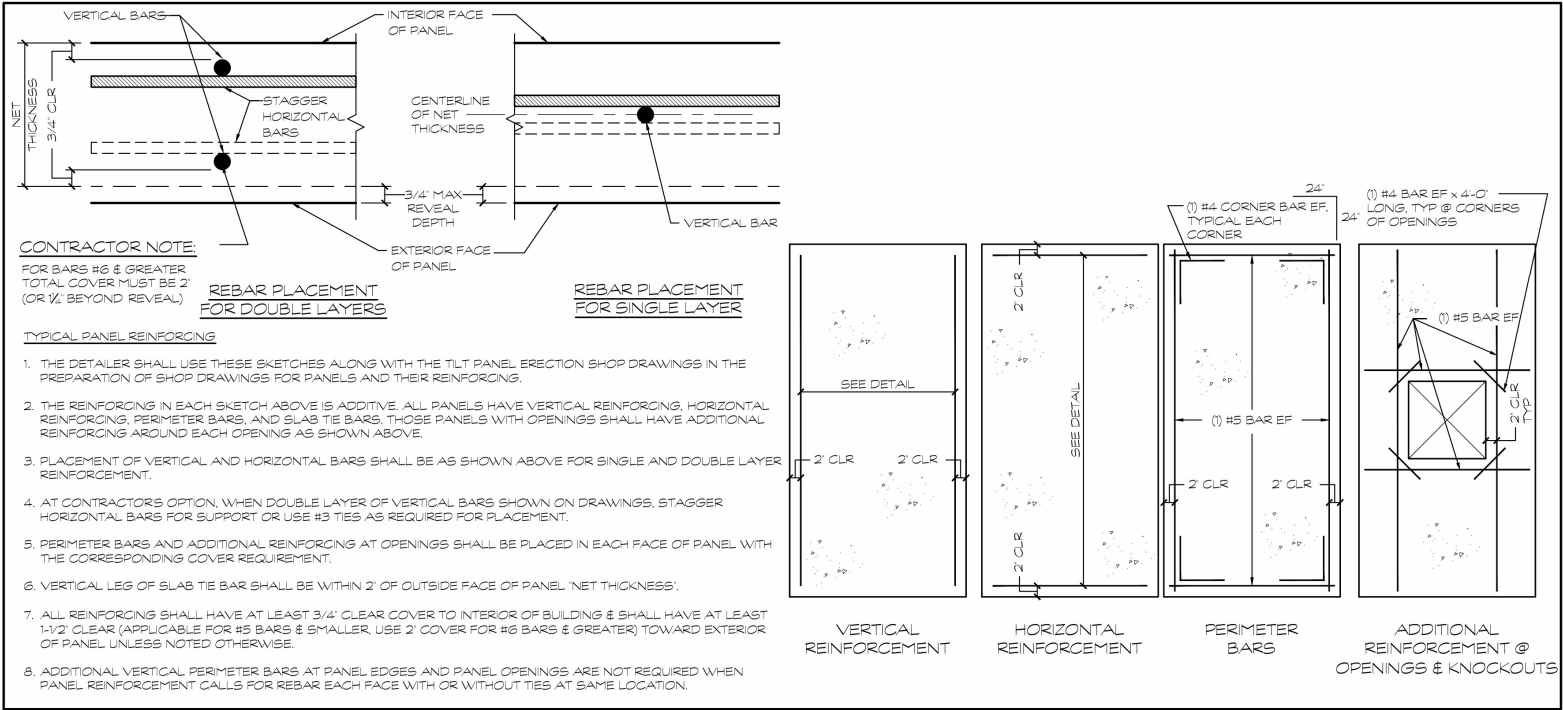

STONEMONT FT PIERCE
BLDG. 1
ORANGE AVENUE
FORT PIERCE, FLORIDA 34945

GENERAL TILT PANEL REINFORCING	
DATE	07-13-2022
ISSUED FOR PERMIT	
REMARKS	

P.A/P.M:	DMS
DRAWN BY.:	DNR
JOB NO.:	MIA21-0040-00

SHEET
S100-500

THE AVANTI GROUP consulting engineers

1345 N. Falkenburg Rd.
Tampa, Florida 33619
P (813) 655-2884
www.avantitampa.com

FLORIDA CERTIFICATE OF AUTHORIZATION NO. 246537

THESE DRAWINGS AND SPECIFICATIONS ARE THE PROPERTY AND COPYRIGHT OF WARE MALCOLM AND SHALL NOT BE USED ON ANY OTHER WORK EXCEPT BY AGREEMENT WITH WARE MALCOLM. WRITTEN DIMENSIONS SHALL TAKE PRECEDENCE OVER SCALED DIMENSIONS AND SHALL BE VERIFIED ON THE JOB SITE. ANY DISCREPANCY SHALL BE REPORTED TO THE NOTICE OF WARE MALCOLM PRIOR TO THE COMMENCEMENT OF ANY WORK. AVANTI PROJECT NO. 21-177