



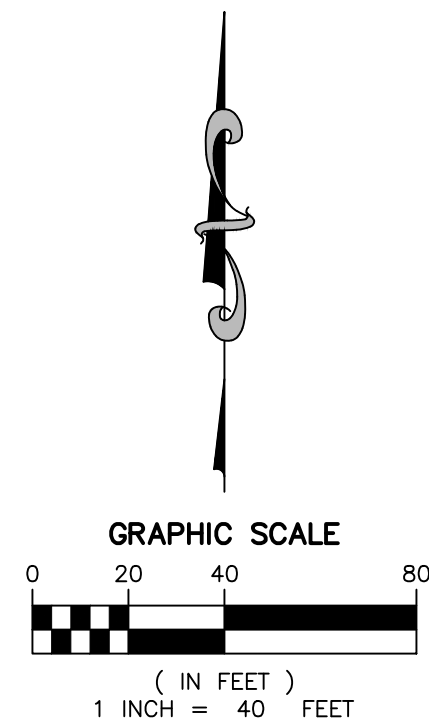

This item has been digitally signed and sealed by Brian R. Shore, PLA on the date adjacent to the seal.

Printed copies of this document are not considered signed and sealed and the signature must be verified on any electronic copies.

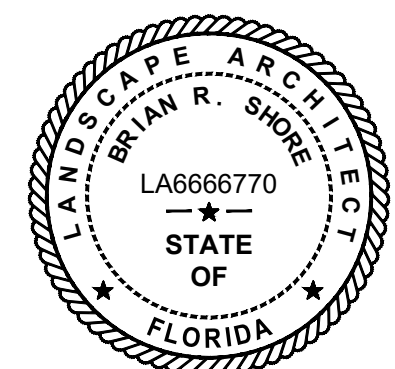


APPROVED : BRIAN R. SHORE, PLA
FLA. REGISTRATION NO. LA6666770 DATE : 1/22/2026

MILLER LEGG
South Florida Office: 13680 NW 5th Street, Suite 200
Sunrise, Florida • 33325
954-436-7000
www.millerlegg.com

CERTIFICATES OF AUTHORIZATION:		
LB6680		
DES.	DWN.	CHK.
PROJECT / FILE NO.		
21-00053		
DRAWING NO.		
H1.0		
DATE DRAWN:		
9/30/25		


CITY OF DELRAY BEACH POMPEY PARK REC CENTER
1101 NW. 2ND ST. DELRAY BEACH, FL 33444
FOR: CITY OF DELRAY BEACH (PROJECT NO.16-102)

V:\PROJECTS\2021\21-00053 - POMPEY PARK LANDSCAPE\21-00053_LAND.DWG 2025/10/21 17:29 by: P.ROMER

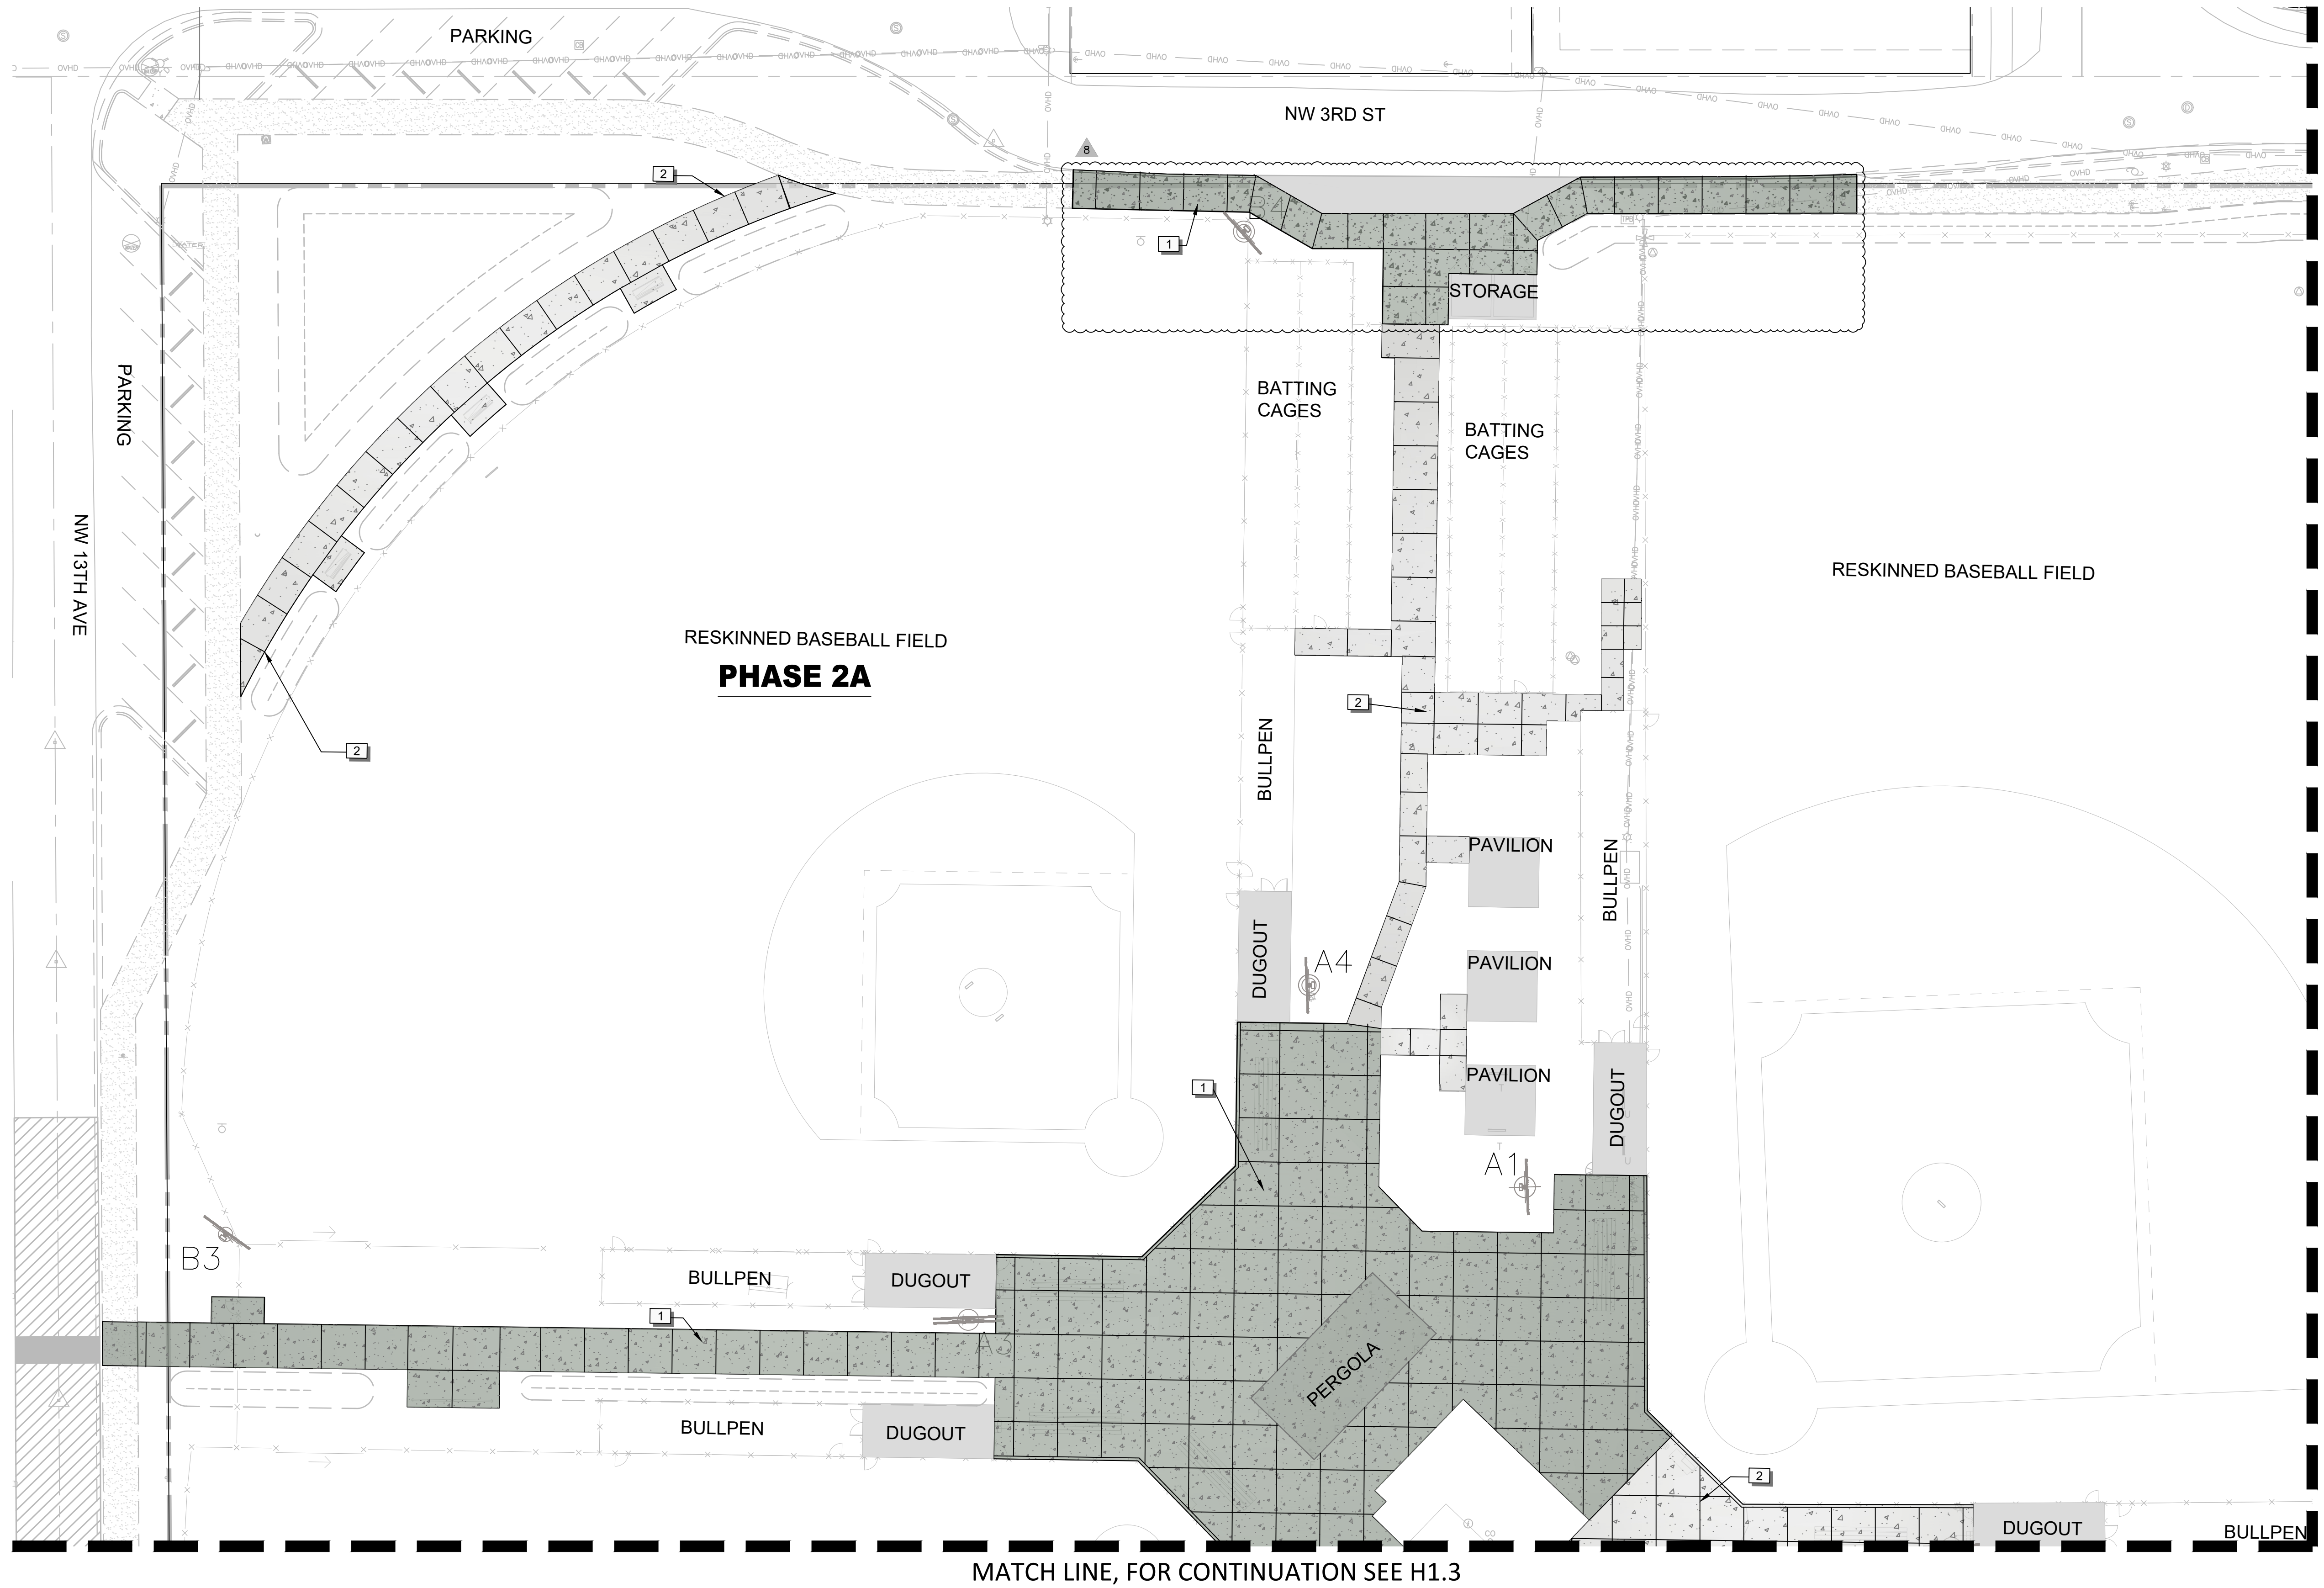

REFERENCE NOTES SCHEDULE AREA 1			
SYMBOL	DESCRIPTION	QTY	DETAIL
	1 6" Thick Concrete Slab, Vehicular Access, Broom Finish	14,660 sf	
	2 4" Thick Concrete Sidewalk, Broom Finish	5,065 sf	

This item has been digitally signed and sealed by Brian R. Shore, PLA on the date adjacent to the seal.
Printed copies of this document are not considered signed and sealed and the signature must be verified on any electronic copies.

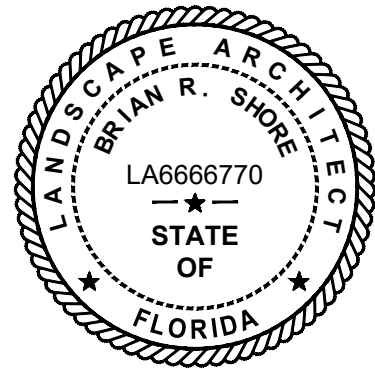

APPROVED: BRIAN R. SHORE, PLA
FLA. REGISTRATION NO. LA6666770 DATE: 10/21/2025

CONFORMED SET
08/22/2025

HARDSCAPE PLANS

MILLER LEGG
South Florida Office: 13680 NW 5th Street, Suite 200
Sunrise, Florida - 33325
954-436-7000
www.millerlegg.com


CERTIFICATE OF AUTHORIZATION:		
DES.	DWN.	CHK.
PROJECT / FILE NO.		
21-00053		
DRAWING NO.		
H1.1		
DATE DRAWN:		
9/30/25		

CITY OF DELRAY BEACH POMPEY PARK REC CENTER
1101 NW, 2ND ST. DELRAY BEACH, FL 33444
FOR: CITY OF DELRAY BEACH (PROJECT NO.16-102)

B.D. COMMENTS		DATE	REVISIONS
NO.	DESCRIPTION		
6	01/17/25		
8	08/22/25		

V:\PROJECTS\2021\21-00053 - POMPEY PARK LANDSCAPE\21-00053_LAND.DWG 2025/10/21 17:29 by: BROWER


MATCH LINE, FOR CONTINUATION SEE H1.1

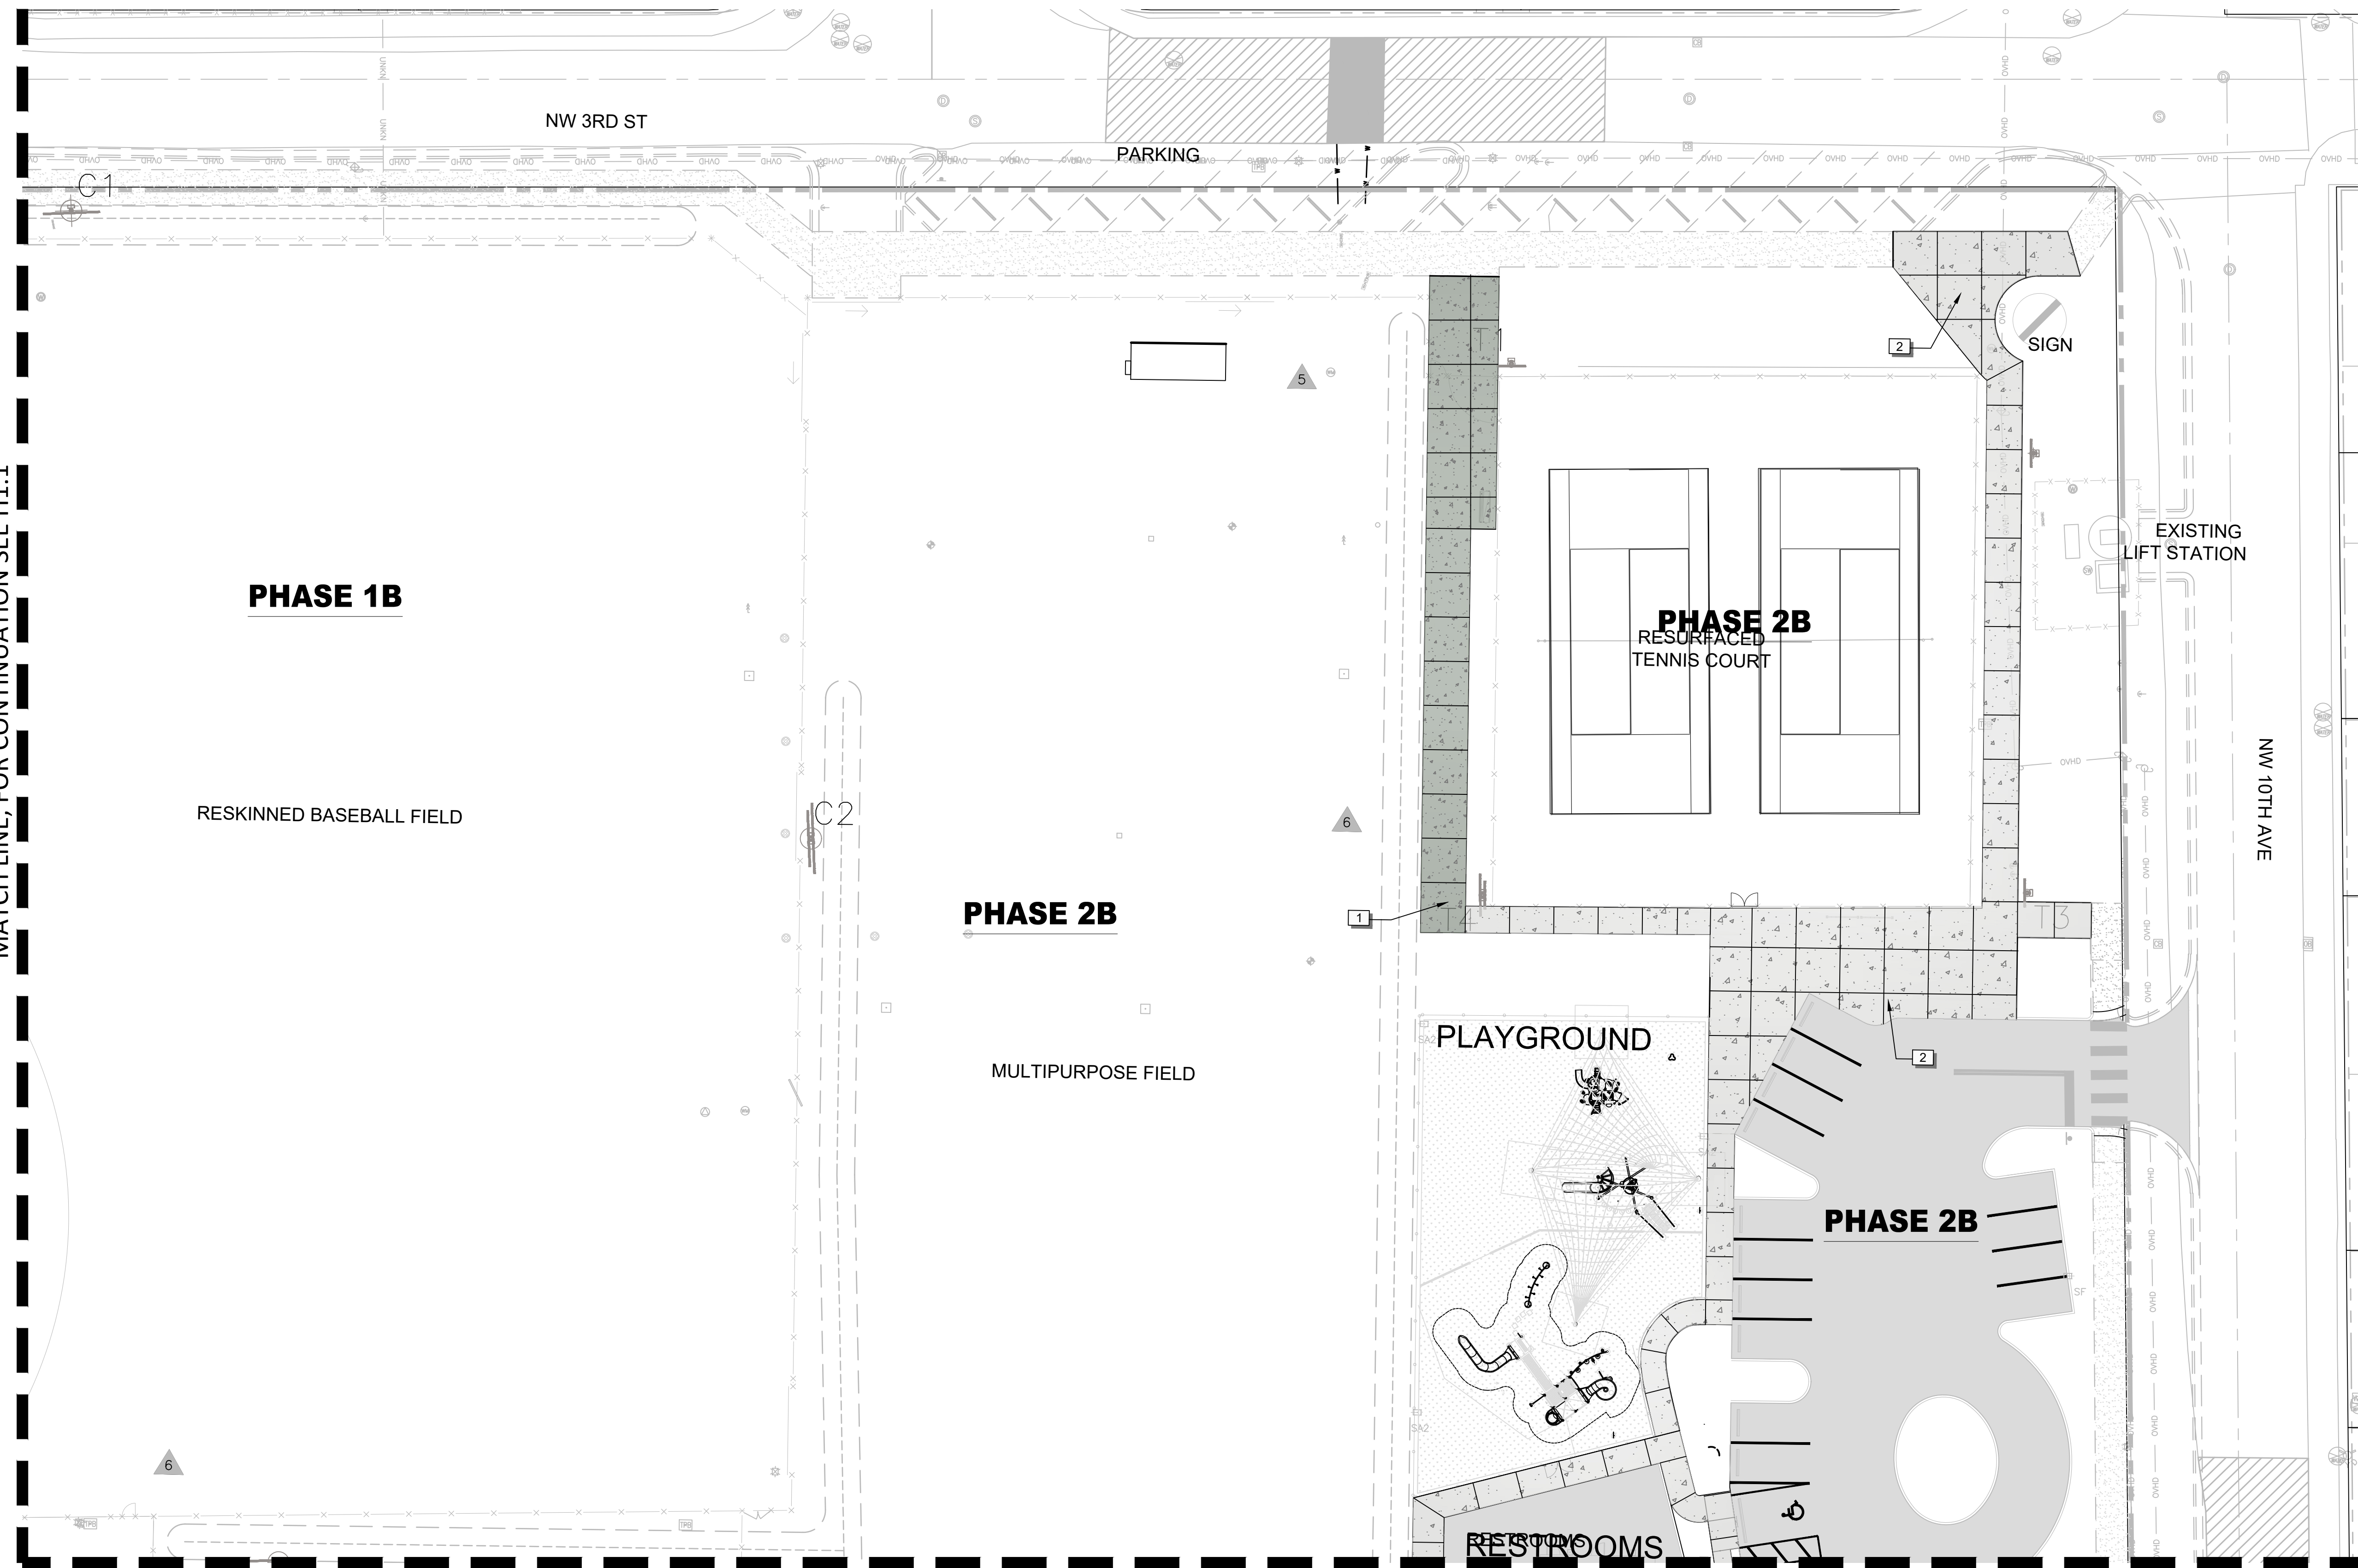

MATCH LINE, FOR CONTINUATION SEE H1.4

REFERENCE NOTES SCHEDULE AREA 2


SYMBOL	DESCRIPTION	QTY	DETAIL
	1 6" Thick Concrete Slab, Vehicular Access, Broom Finish	1,806 sf	
	2 4" Thick Concrete Sidewalk, Broom Finish	5,033 sf	

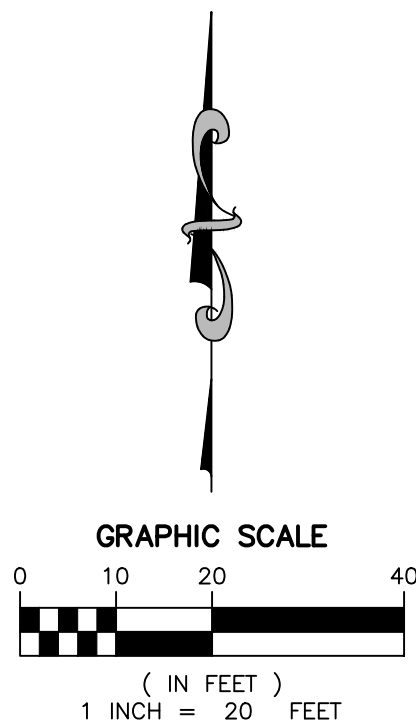

CONFORMED SET
09/22/2025

This item has been digitally signed and sealed by Brian R. Shore, PLA on the date adjacent to the seal.

Printed copies of this document are not considered signed and sealed and the signature must be verified on any electronic copies.

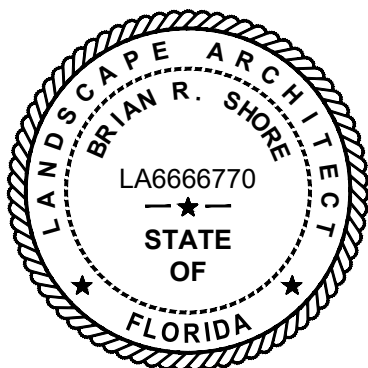

APPROVED: BRIAN R. SHORE, PLA
FLA. REGISTRATION NO. LA6666770 DATE: 10/21/2025


HARDSCAPE PLANS



CERTIFICATE OF AUTHORIZATION:		
LB6680		
DES.	DWN.	CHK.
PROJECT / FILE NO.		
21-00053		
DRAWING NO.		
H1.2		
DATE DRAWN:		
9/30/25		


CITY OF DELRAY BEACH POMPEY PARK REC CENTER
1101 NW, 2ND ST. DELRAY BEACH, FL 33444
FOR: CITY OF DELRAY BEACH (PROJECT NO.16-102)

B.D. COMMENTS	
6	01/17/25
REVISIONS	
DATE	BY

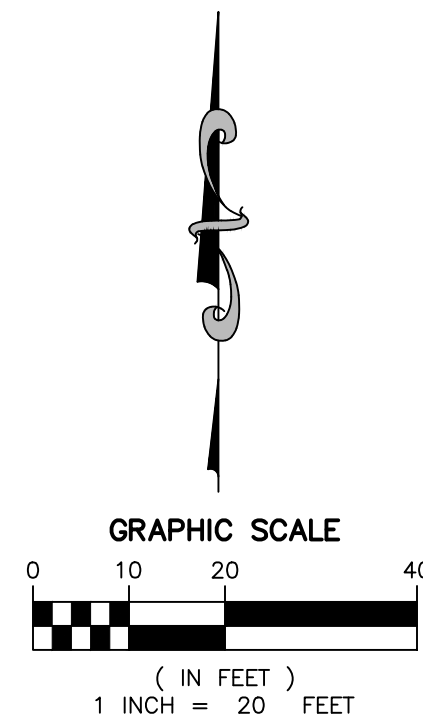

This item has been digitally signed and sealed by Brian R. Shore, PLA on the date adjacent to the seal.

Printed copies of this document are not considered signed and sealed and the signature must be verified on any electronic copies.

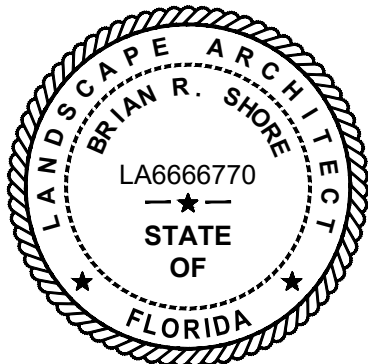

HARDSCAPE PLANS

<u>SYMBOL</u>	<u>DESCRIPTION</u>	<u>QTY</u>	<u>DETAIL</u>
1	6" Thick Concrete Slab, Vehicular Access, Broom Finish	736 sf	
2	4" Thick Concrete Sidewalk, Broom Finish	10,525 sf	
3	Pool Deck, Non-slip Finish	1,827 sf	
4	5" Concrete Slab, Scored Pattern, Rock Salt Finish	3,793 sf	

V:\PROJECTS\2021\21-00053 - POMPEY PARK\LANDSCAPE\21-00053_HP.DWG 2025/10/21 17:29 by JROMER

6	01/17/25	B.D COMMENTS		
8	09/22/25	CONFORMED SET		
No.	Date	REVISIONS	dts	by

CITY OF DELRAY BEACH POMPEY PARK REC CENTER
1101 NW. 2ND ST. DELRAY BEACH, FL 33444
FOR: CITY OF DELRAY BEACH (PROJECT NO.16-102)



MILLER LEGG
South Florida Office: 13680 NW 5th Street, Suite 200
Sunrise, Florida · 33325
954-436-7000
www.millerlegg.com



CERTIFICATES OF AUTHORIZATION:		
LB6680		
DES.	DWN.	CHK.
PROJECT / FILE NO.		
21-00053		
DRAWING NO.		
H1.3		
DATE DRAWN:		
9/30/25		

V:\PROJECTS\2021\21-00053 - POMPEY PARK LANDSCAPE\21-00053_LAND.DWG 2025/10/21 17:29 by JRM/ER

MATCH LINE, FOR CONTINUATION SEE H1.3

MATCH LINE, FOR CONTINUATION SEE H1.2

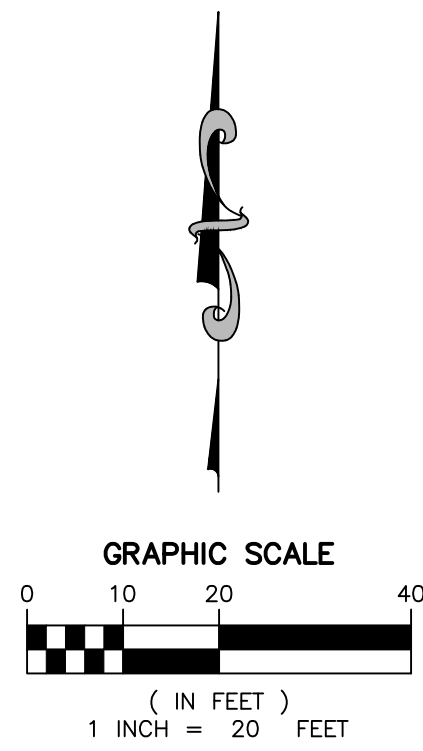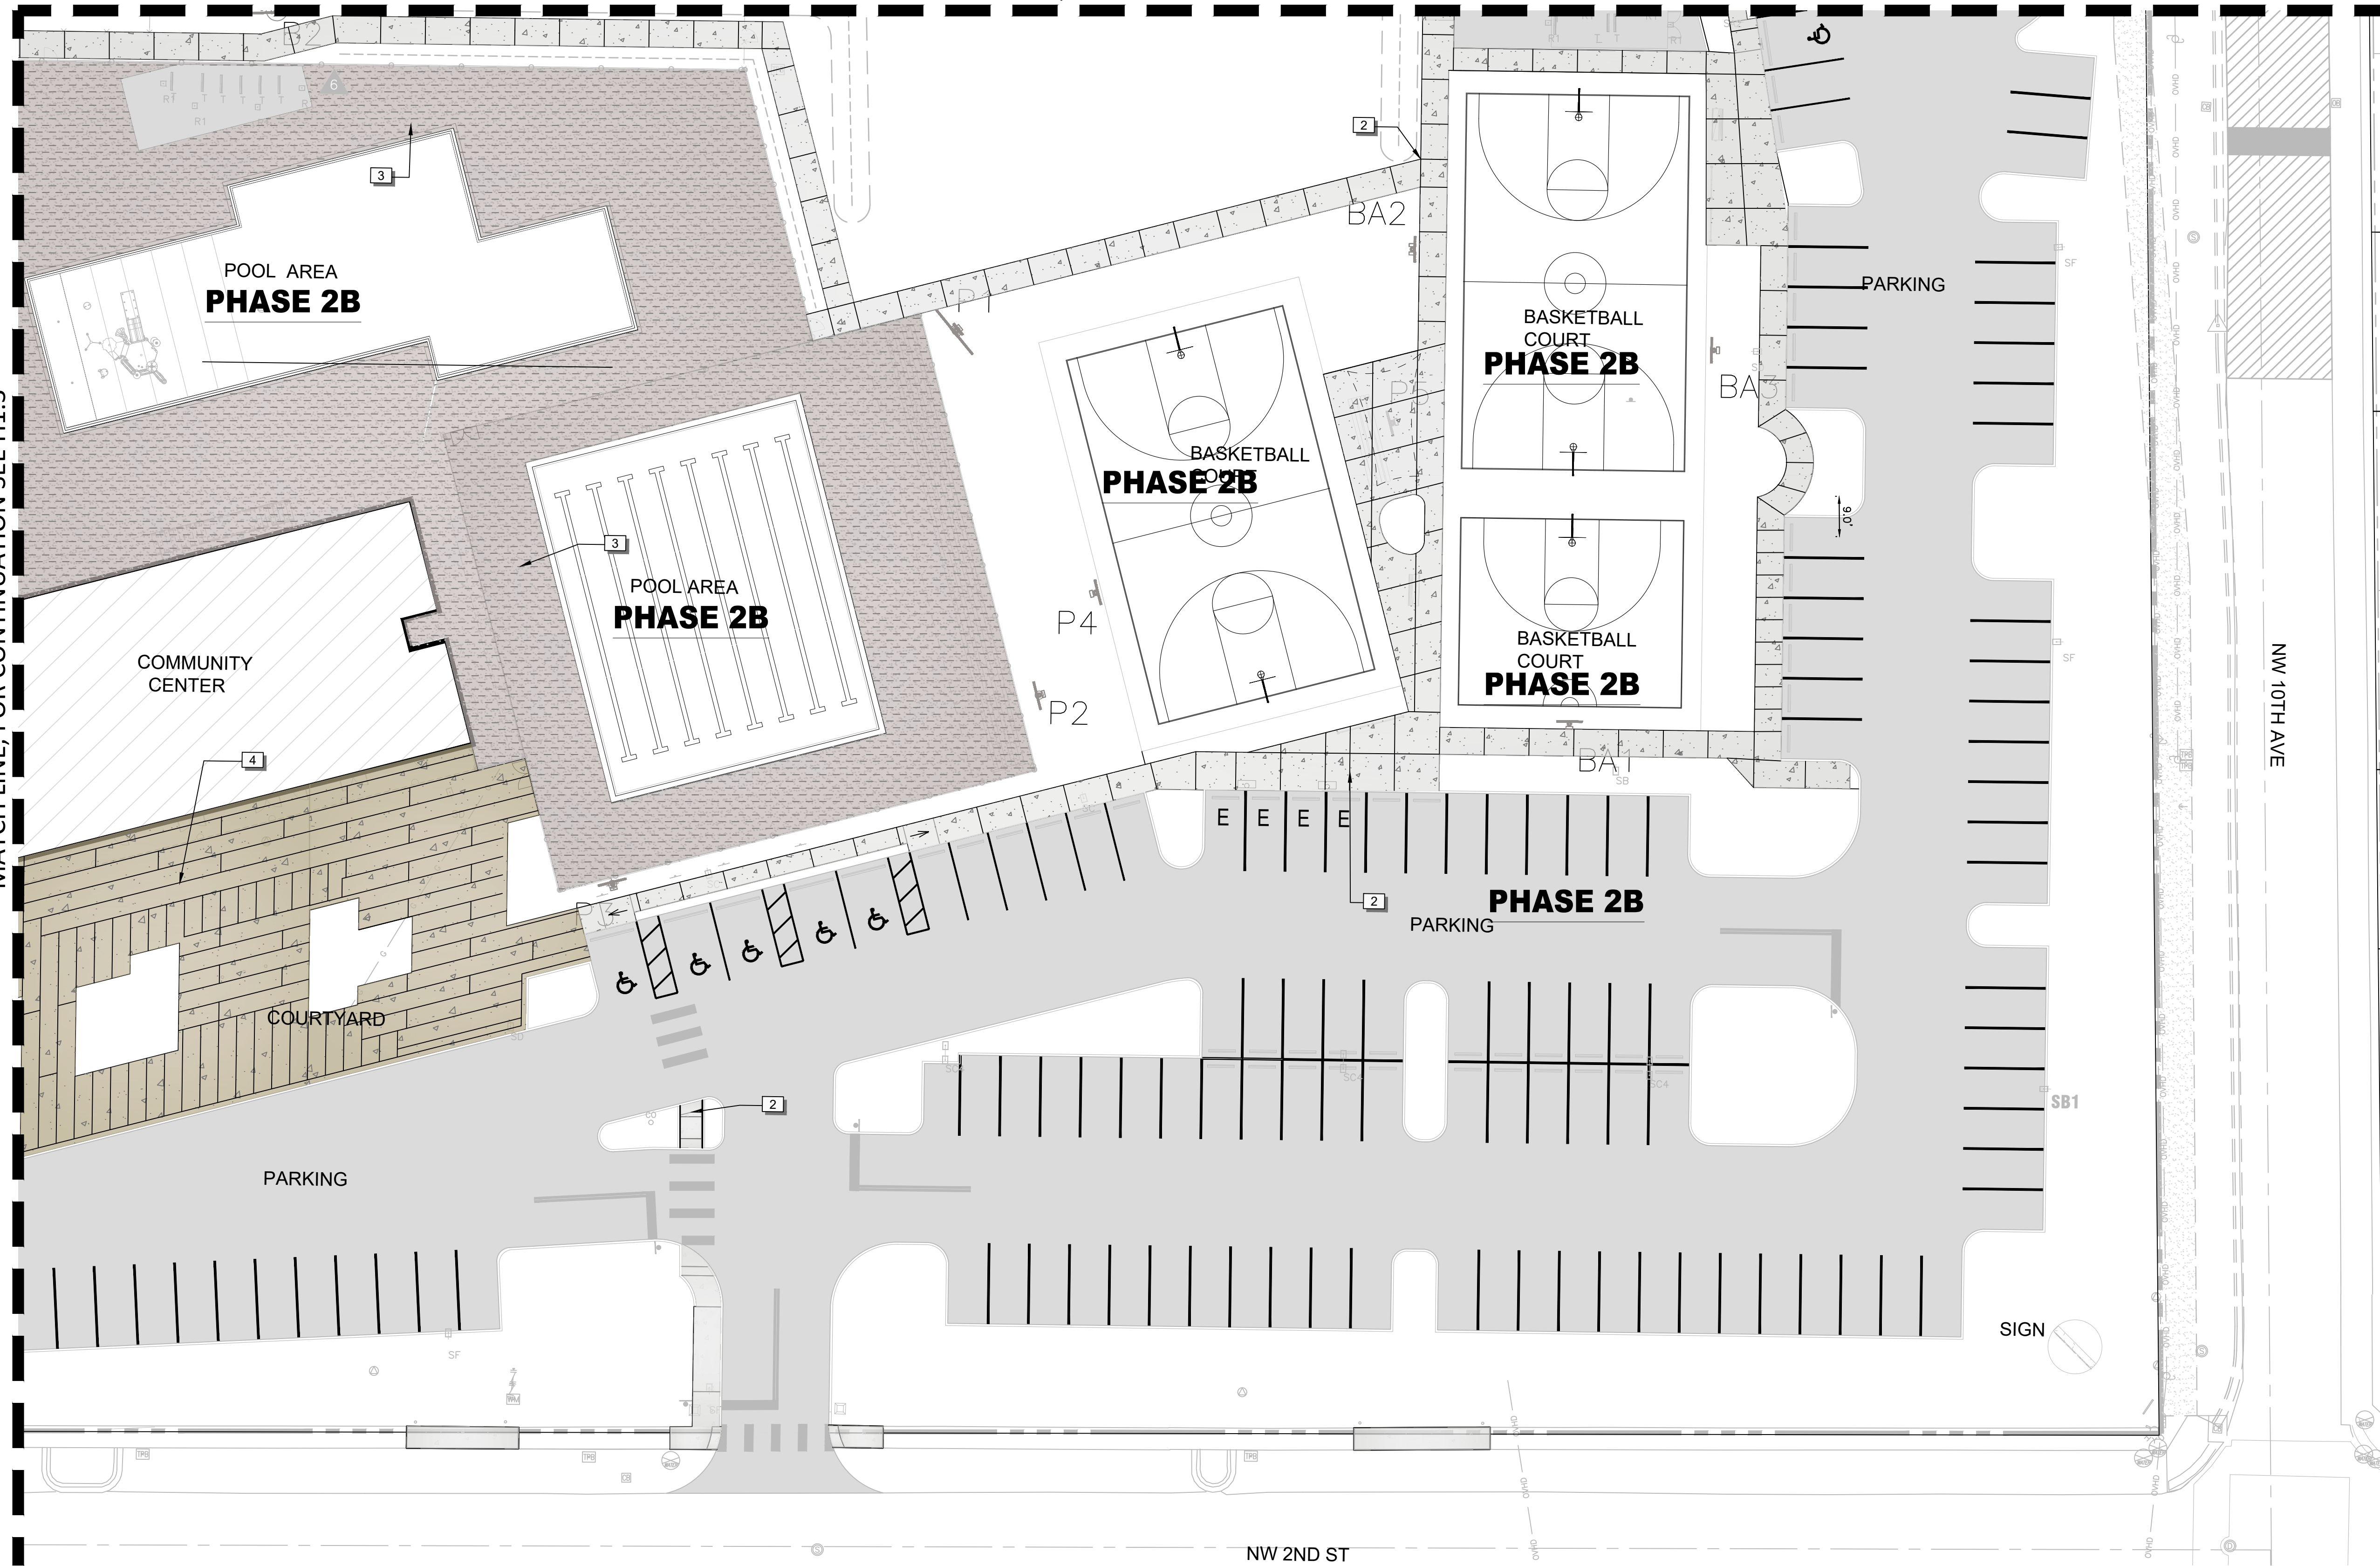


  REFERENCE NOTES SCHEDULE AREA 4			
SYMBOL	DESCRIPTION	QTY	DETAIL
	2 4" Thick Concrete Sidewalk, Broom Finish	7,699 sf	
	3 Pool Deck, Non-slip Finish	17,318 sf	
	4 5" Concrete Slab, Scored Pattern, Rock Salt Finish	6,672 sf	

CONFORMED SET
08/22/2025

This item has been digitally signed and sealed by Brian R. Shore, PLA on the date adjacent to the seal.

Printed copies of this document are not considered signed and sealed and the signature must be verified on any electronic copies.

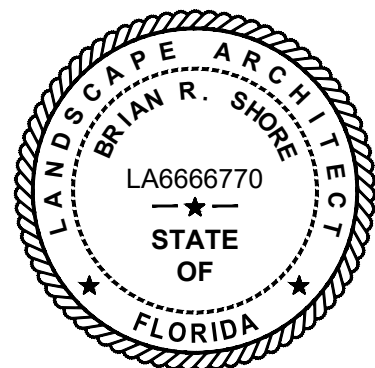

APPROVED: BRIAN R. SHORE, PLA
FLA. REGISTRATION NO. LA6666770 DATE: 10/21/2025


HARDSCAPE PLANS

MILLER LEGG
South Florida Office: 13680 NW 5th Street, Suite 200
Sunrise, Florida 33325
954-436-7000
www.millerlegg.com


CERTIFICATE OF AUTHORIZATION:		
LB6680		
DES.	DWN.	CHK.
PROJECT / FILE NO. 21-00053		
DRAWING NO. H1.4		
DATE DRAWN: 9/30/25		

CITY OF DELRAY BEACH POMPEY PARK REC CENTER
1101 NW 2ND ST. DELRAY BEACH, FL 33444
FOR: CITY OF DELRAY BEACH (PROJECT NO.16-102)


B.D. COMMENTS		DATE	REVISIONS
NO.	DESCRIPTION		
6	01/17/25		

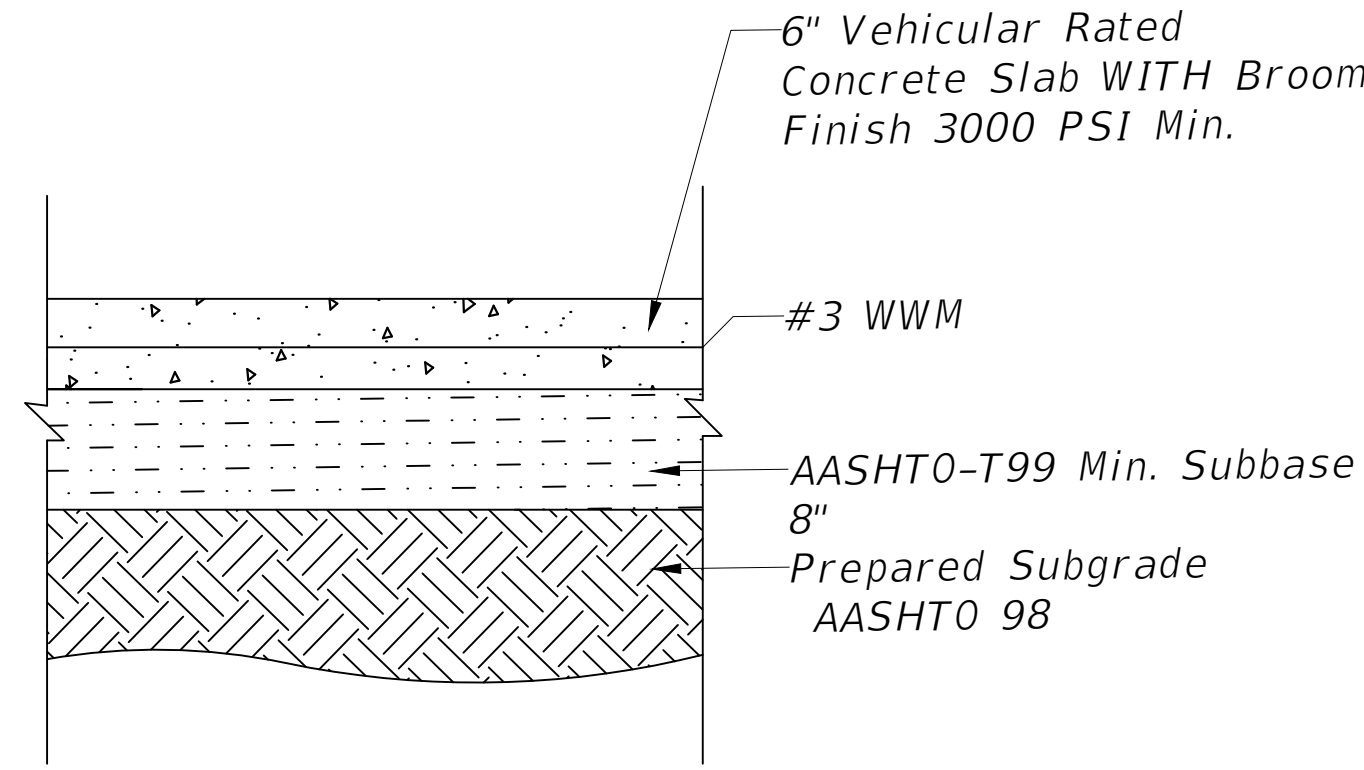


1 6" VEHICULAR CONCRETE
N.T.S.

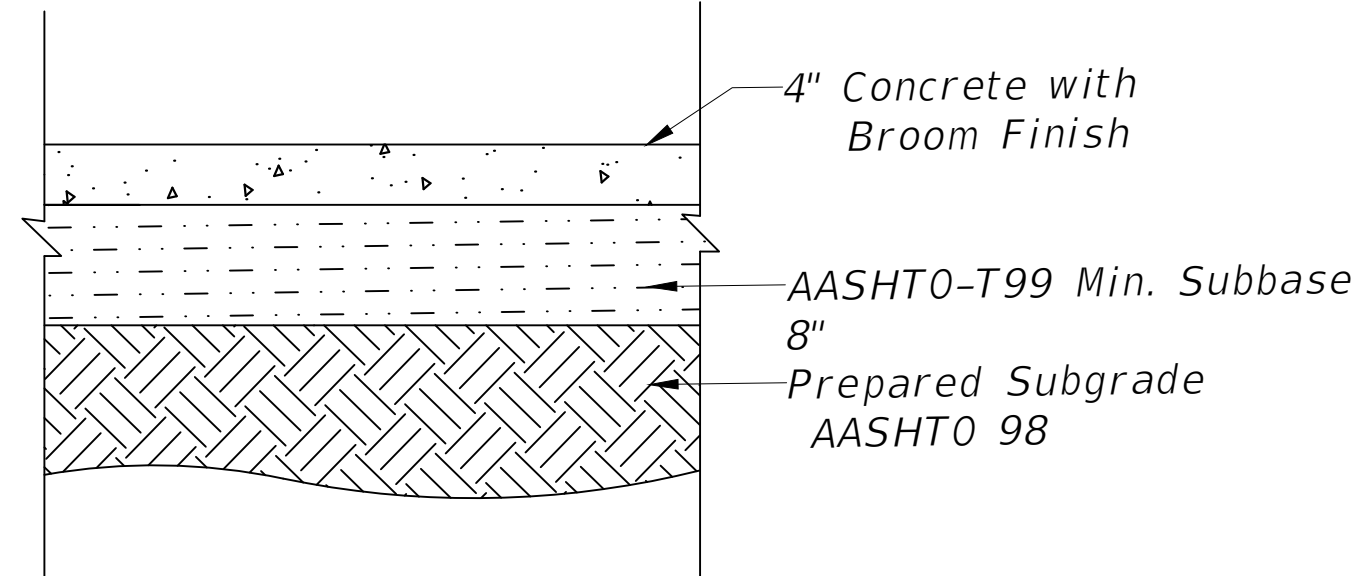


2 BROOM FINISH CONCRETE
NTS

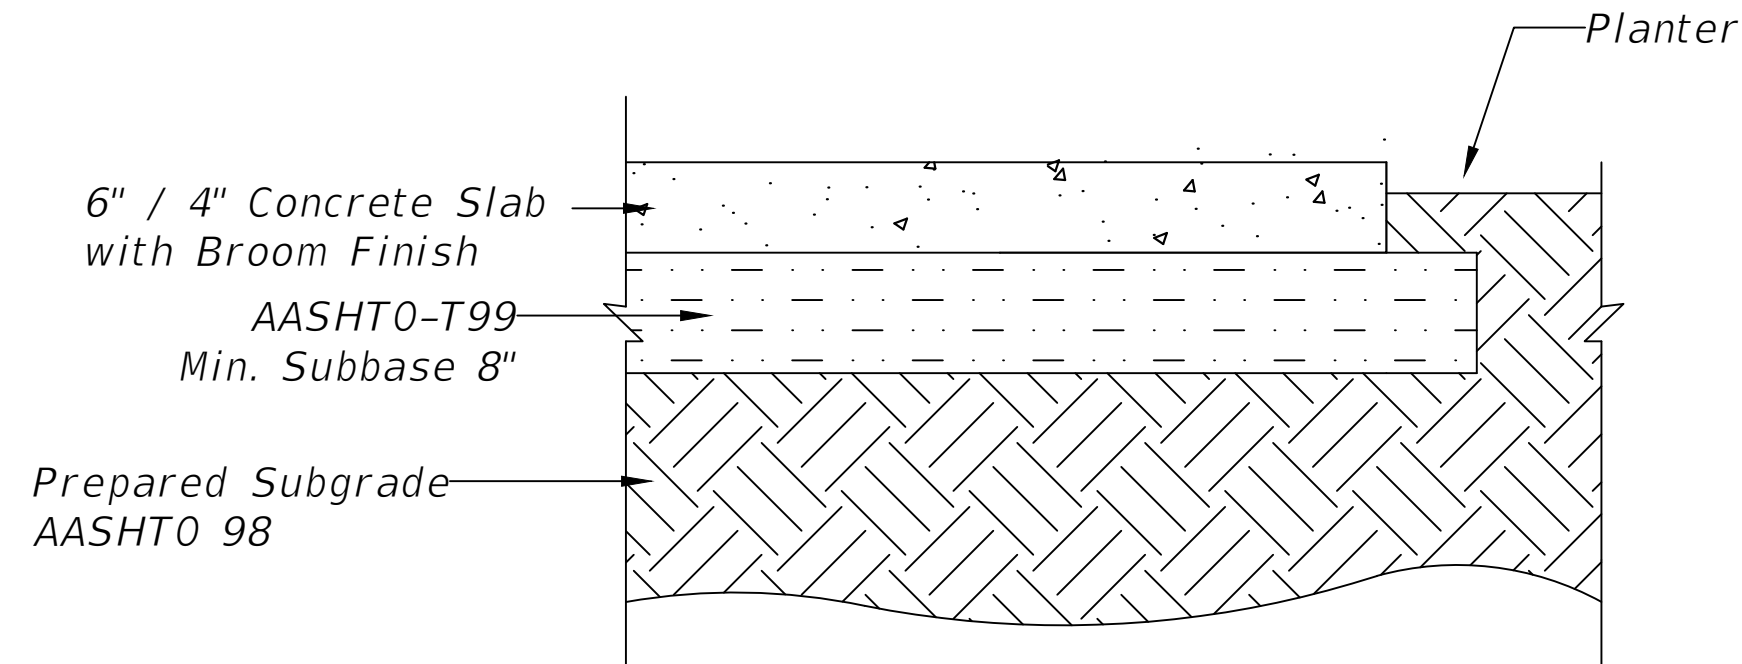

6 CONCRETE TO PLANTER EDGE
N.T.S.

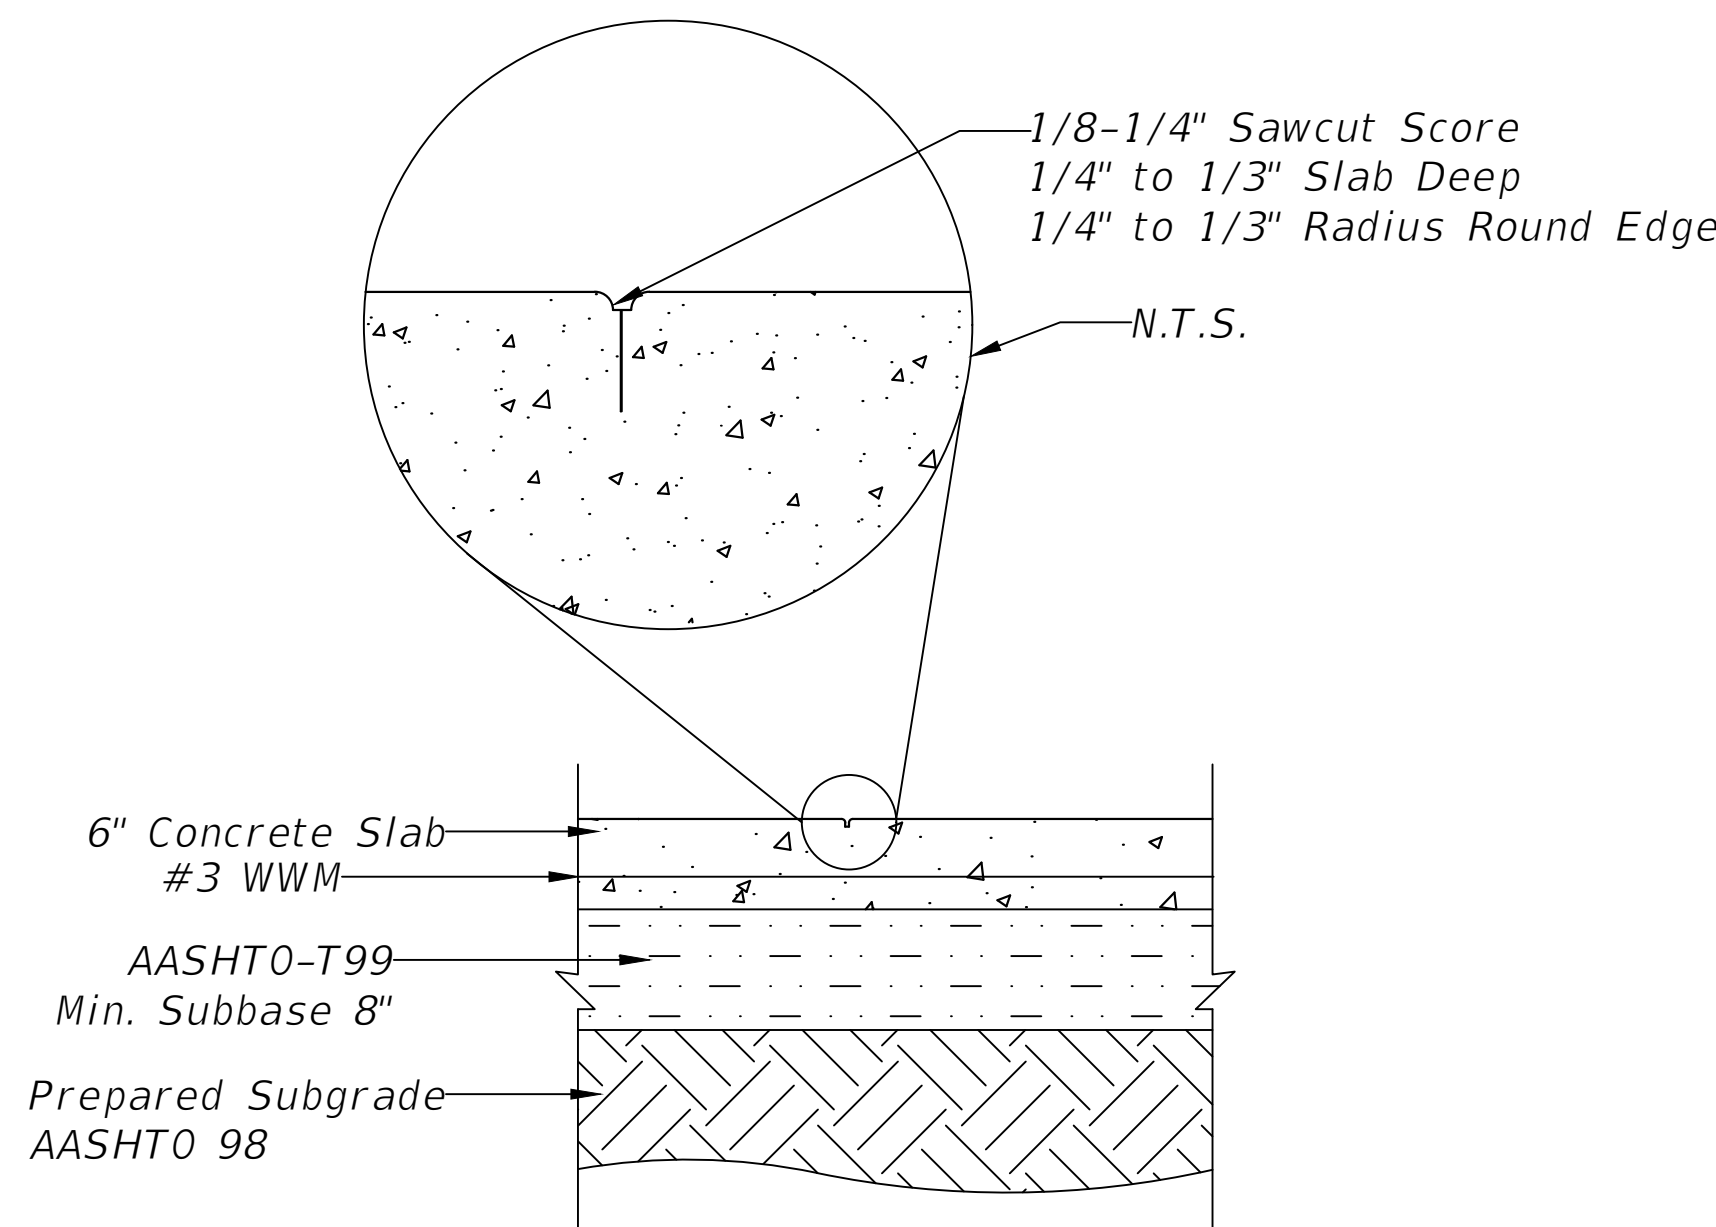


7 SCORE JOINT
N.T.S.

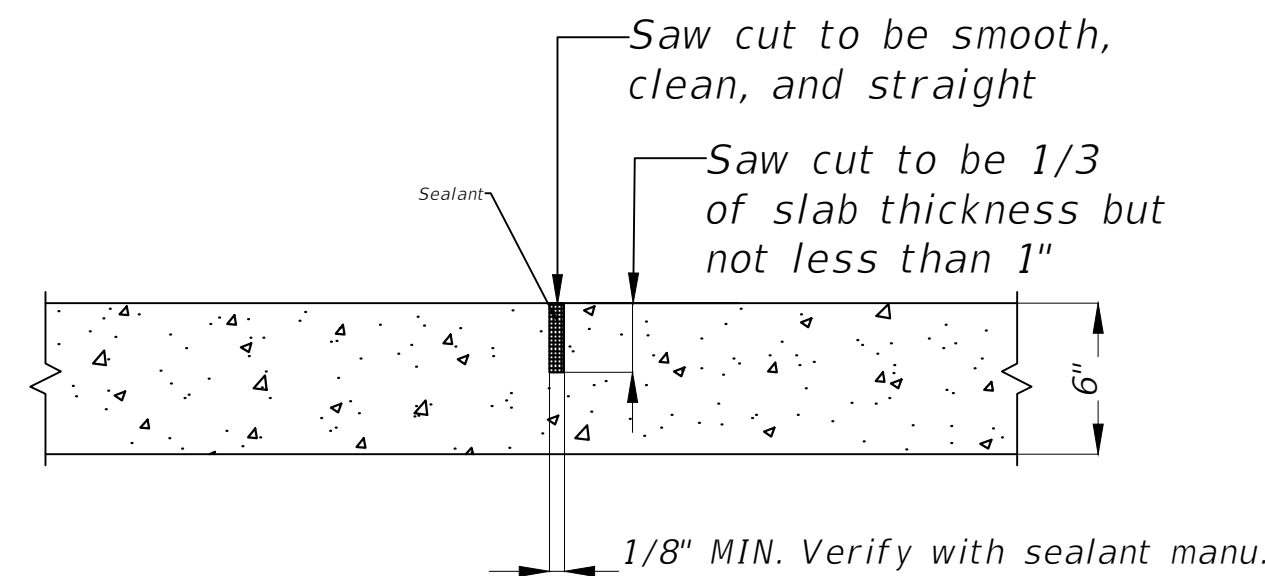


SAW CUTS ARE TO BE MADE IMMEDIATELY UPON COMPLETION OF FINAL TROWELLING. FOR BROOMED FINISHES, CUTS ARE TO BE MADE AFTER THE FINAL FINISH IS COMPLETED. AS SOON AS THE CUTTING OPERATION DOES NOT RAVEL THE JOINT EDGE OR OTHERWISE DISTURB THE FINISH.

8 TYPICAL SAW-CUT JOINT DETAIL
NTS

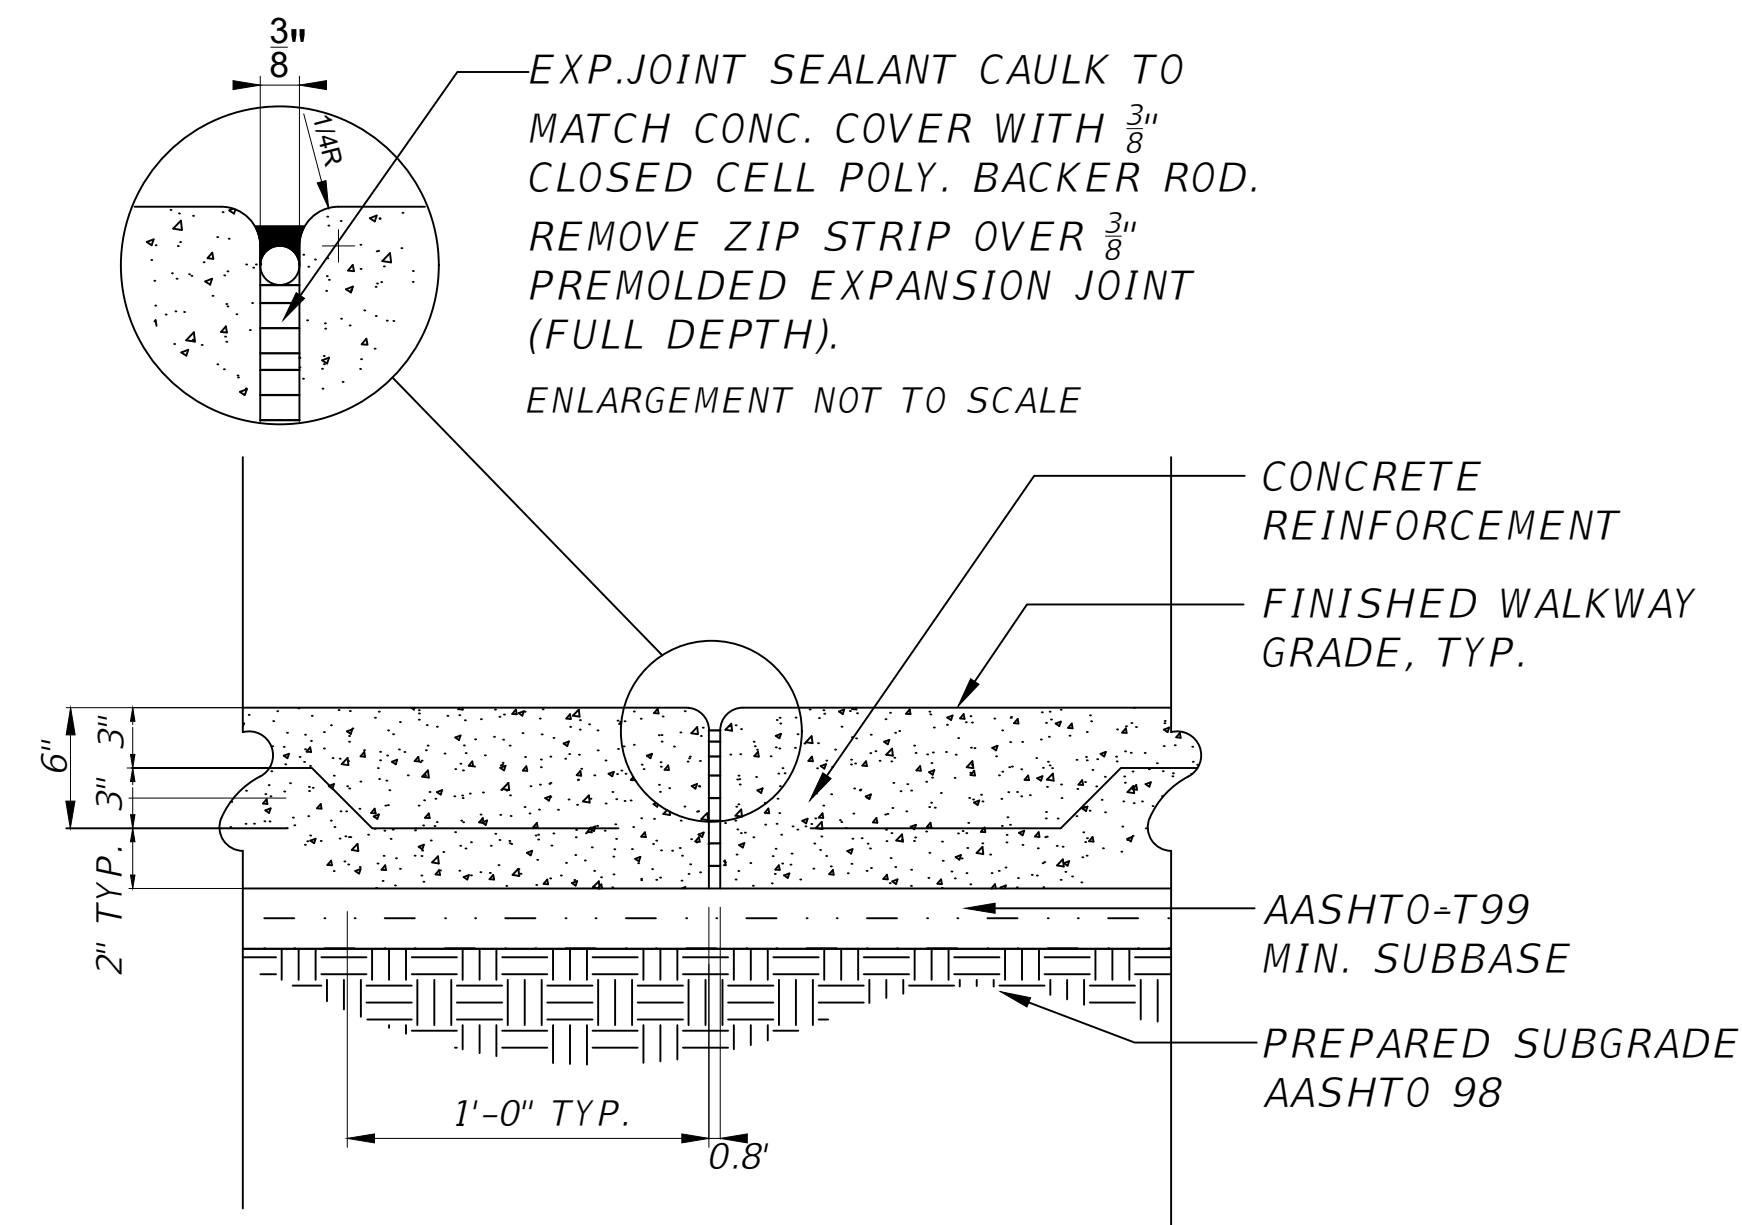

9 EXPANSION JOINT IN 6" & 4" CONCRETE
N.T.S.

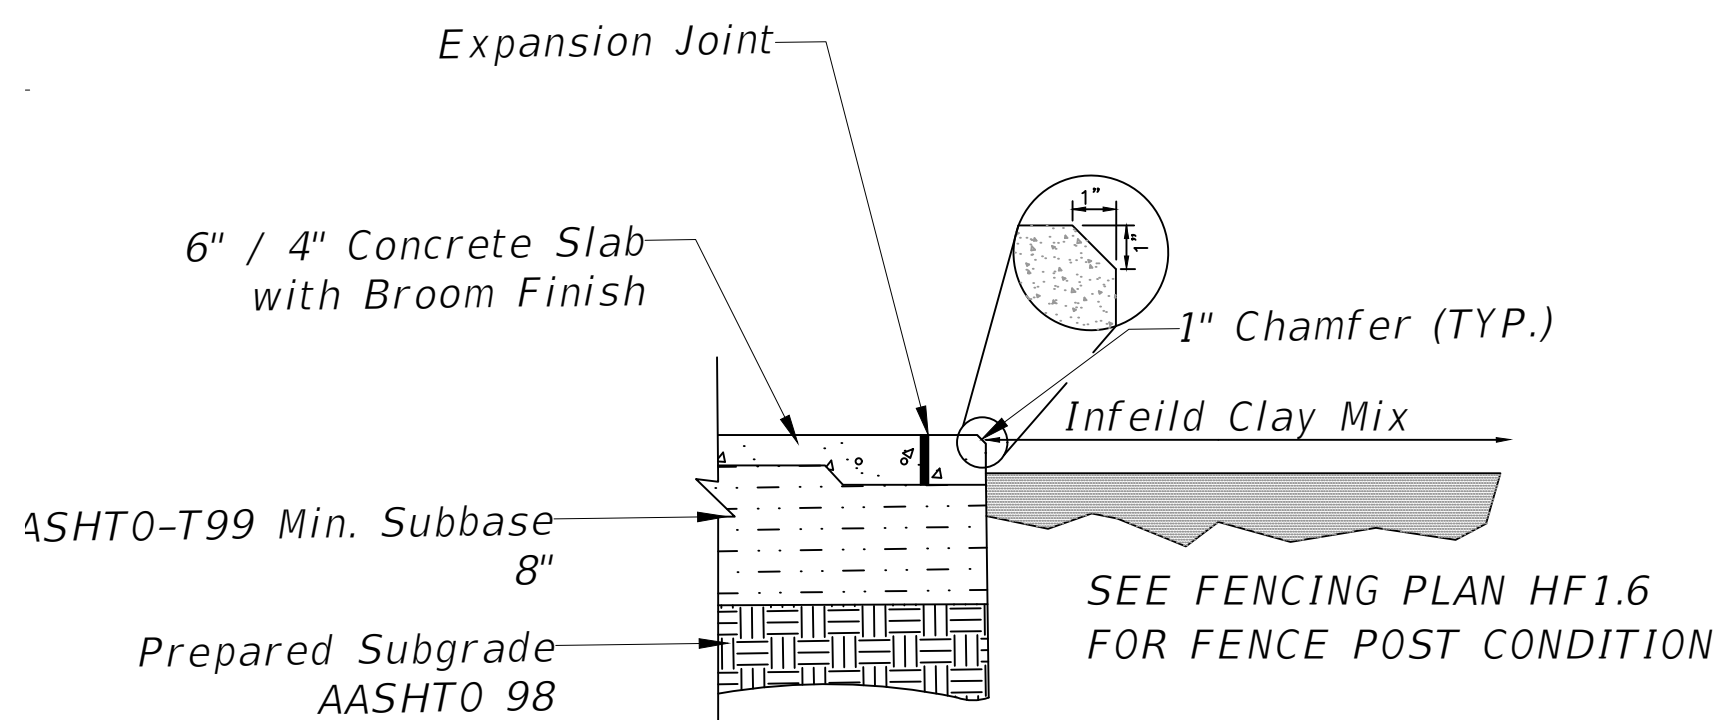


10 BACKSTOP EDGE TO CONCRETE
N.T.S.

REFERENCE NOTES SCHEDULE

SYMBOL	DESCRIPTION	QTY	DETAIL
	1 6" Thick Concrete Slab, Vehicular Access, Broom Finish	15,314 sf	
	2 4" Thick Concrete Sidewalk, Broom Finish	29,195 sf	
	3 Pool Deck, Non-slip Finish	19,145 sf	
	4 5" Concrete Slab, Scored Pattern, Rock Salt Finish	10,465 sf	

CONFORMED SET
09/22/2025

This item has been digitally signed and sealed by Brian R. Shore, PLA on the date adjacent to the seal.
Printed copies of this document are not considered signed and sealed and the signature must be verified on any electronic copies.

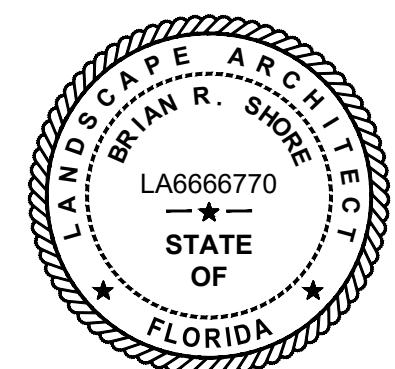

APPROVED: BRIAN R. SHORE, PLA
FLA. REGISTRATION NO. LA6666770 DATE: 10/21/2025



HARDSCAPE DETAILS

MILLER LEGG
South Florida Office: 13680 NW 5th Street, Suite 200
Sunrise, Florida 33325
954-436-7000
www.millerlegg.com


CERTIFICATE OF AUTHORIZATION:		
LB6680		
DES.	DWN.	CHK.
PROJECT / FILE NO.		
21-00053		
DRAWING NO.		
H1.5		
DATE DRAWN:		
9/30/25		

CITY OF DELRAY BEACH POMPEY PARK REC CENTER
1101 NW 2ND ST. DELRAY BEACH, FL 33444
FOR: CITY OF DELRAY BEACH (PROJECT NO.16-102)

V:\PROJECTS\2021\21-00053 - POMPEY PARK LANDSCAPE\21-00053.dwg 2026/01/22 16:50 by MBROOLEY

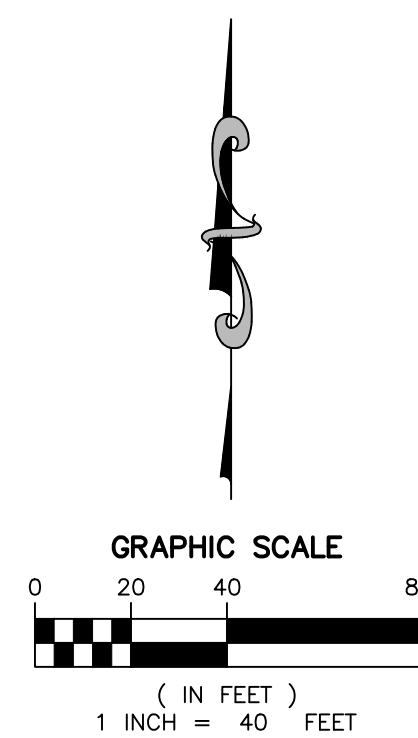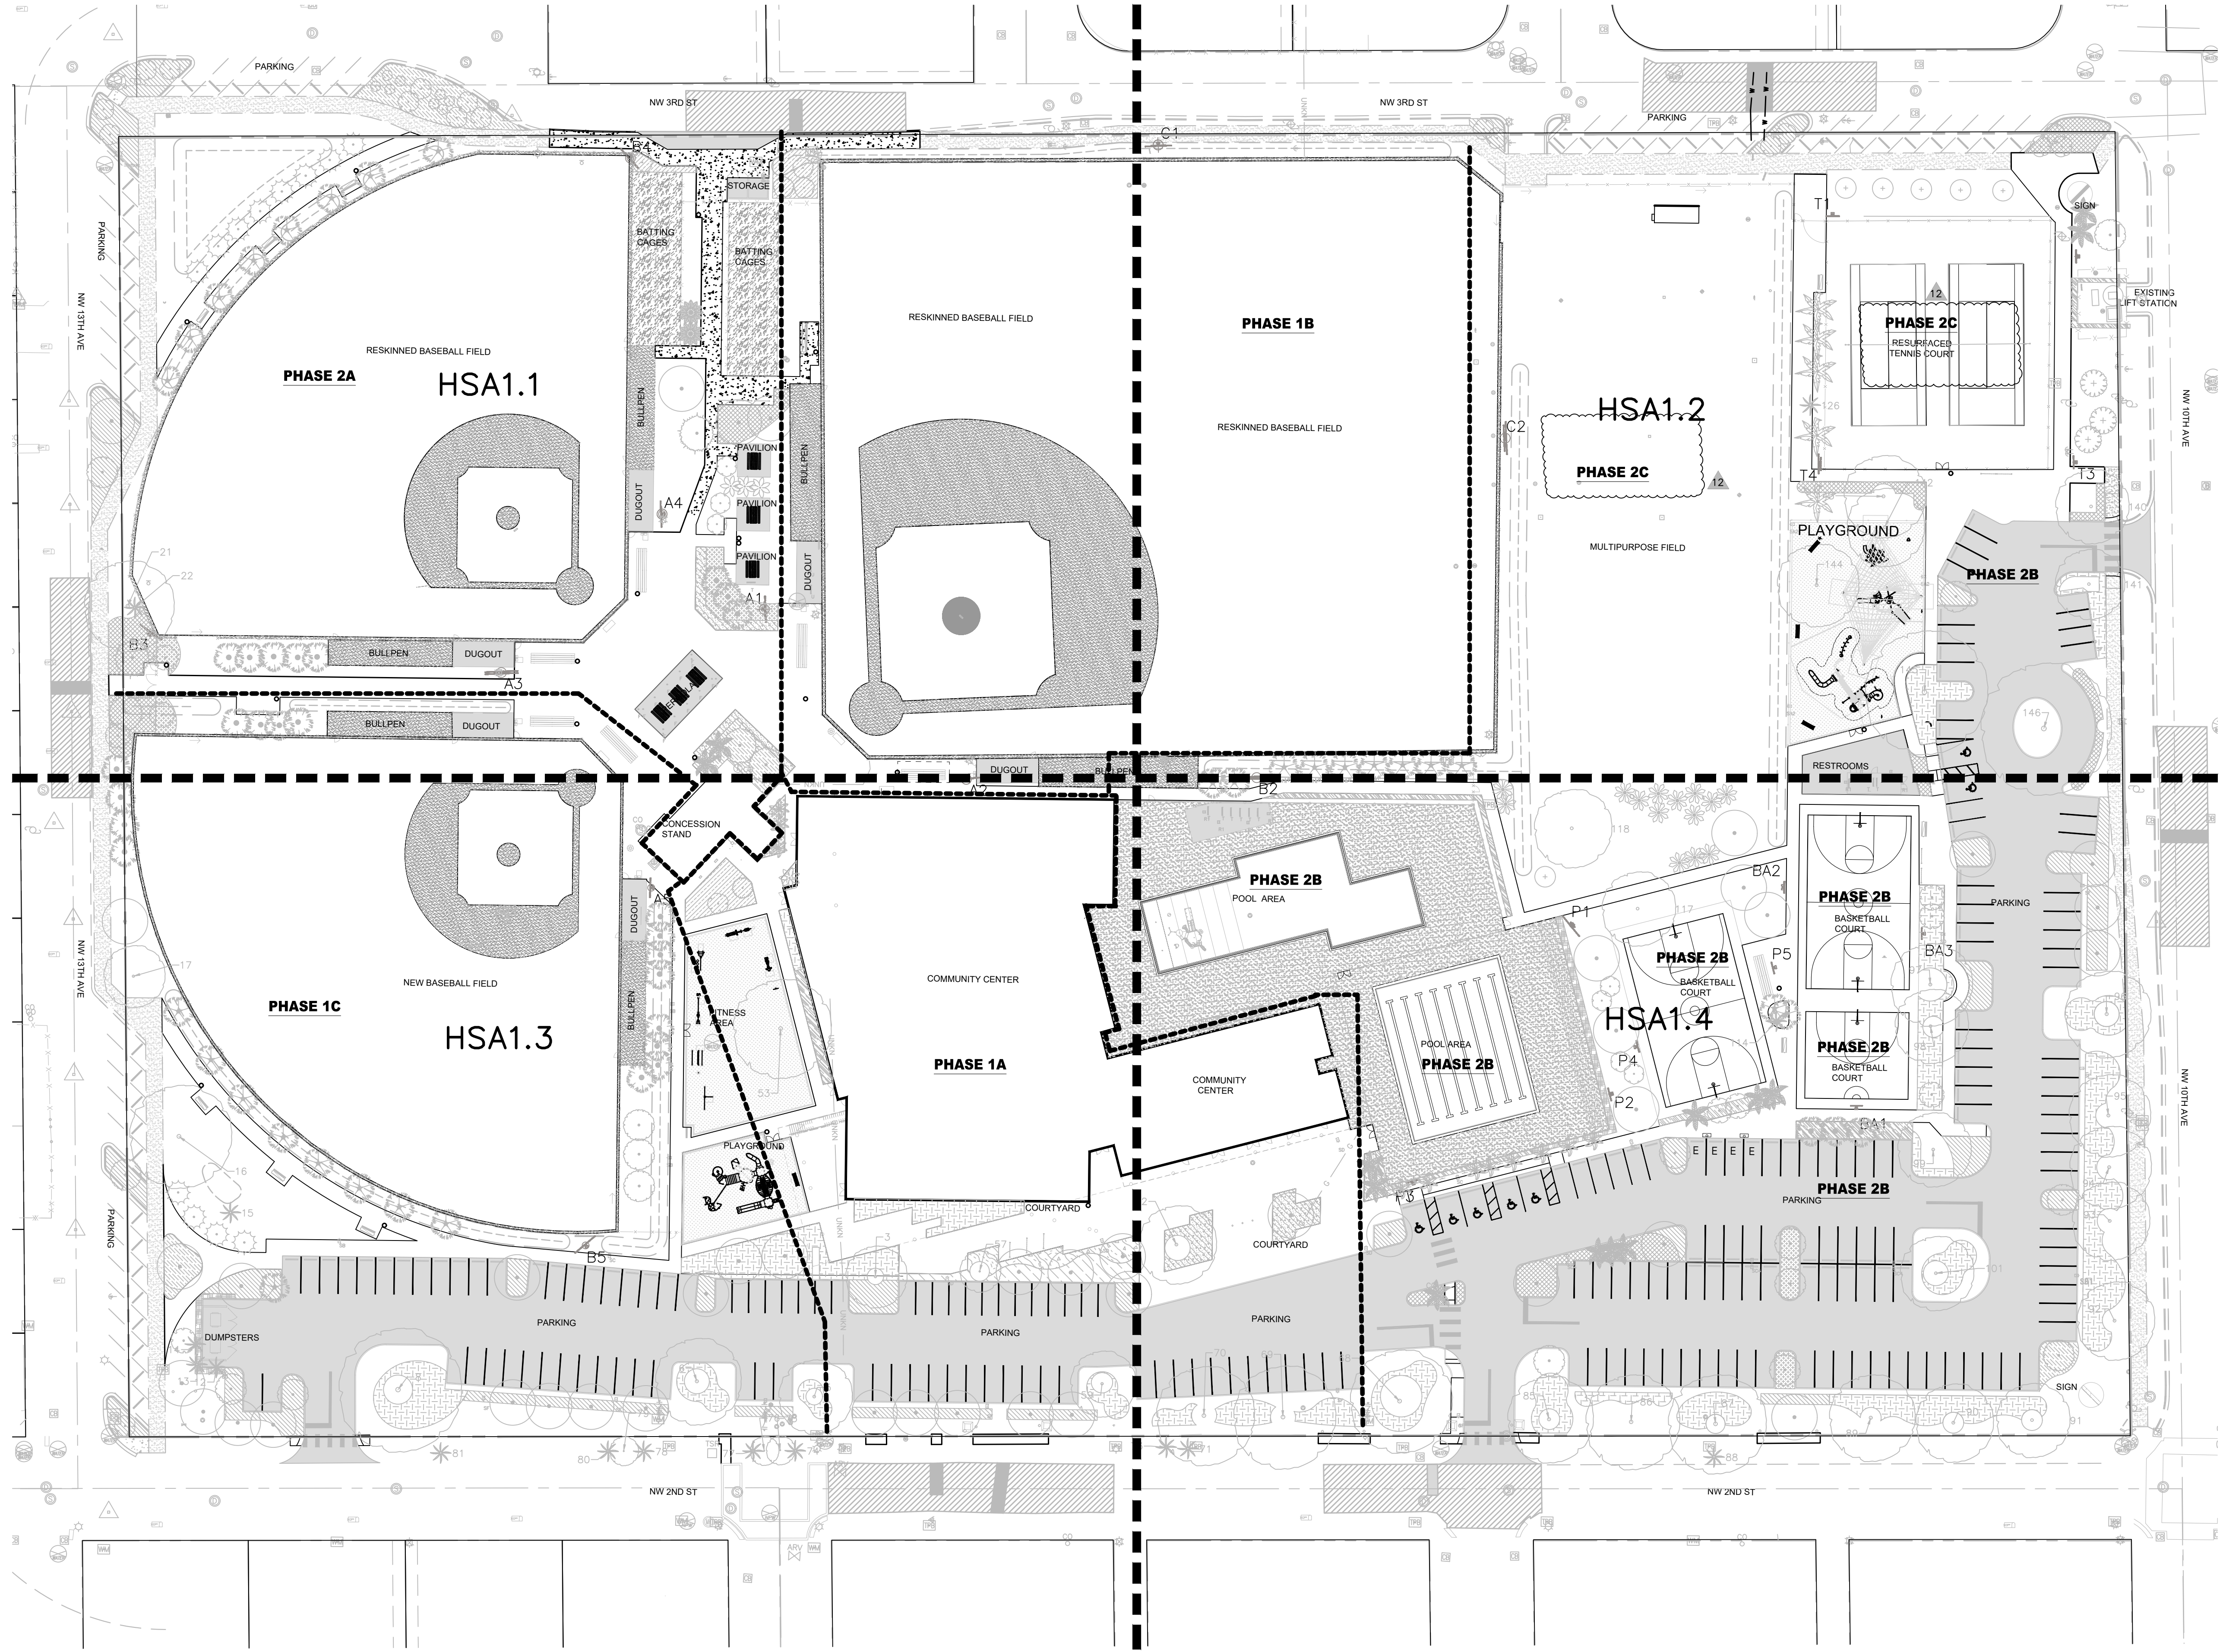

CONFORMED SET
09/22/2025

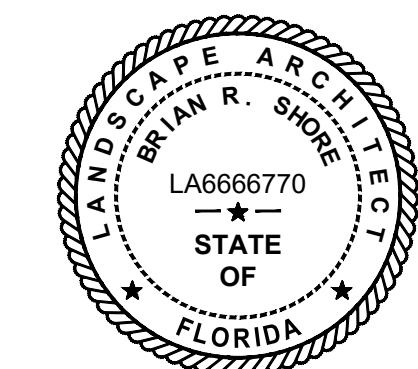

This item has been digitally signed and sealed by Brian R. Shore, PLA on the date adjacent to the seal.
Printed copies of this document are not considered signed and sealed and the signature must be verified on any electronic copies.

NOTE:
1. REFER TO PROVIDED GENERAL CONTRACTOR'S LOGISTICS PLAN FOR PHASING INFORMATION

APPROVED: BRIAN R. SHORE, PLA
FLA. REGISTRATION NO. LA6666770 DATE: 1/22/2026



HARDSCAPE SITE AMENITIES KEY MAP

NO.	DATE	REVISIONS
6	01/17/25	B.D. COMMENTS
8	09/22/25	CONFORMED SET
12	01/22/26	ADDENDUM #2


CITY OF DELRAY BEACH POMPEY PARK REC CENTER
1101 NW, 2ND ST. DELRAY BEACH, FL 33444
FOR: CITY OF DELRAY BEACH (PROJECT NO.16-102)

MILLER LEGG
South Florida Office: 13680 NW 5th Street, Suite 200
Sunrise, Florida - 33325
954-436-7000
www.millerlegg.com

CERTIFICATE OF AUTHORIZATION:		
LB6680		
DES.	DWN.	CHK.
PROJECT / FILE NO.		
21-00053		
DRAWING NO.		
HSA1.0		
DATE DRAWN:		
10/21/25		

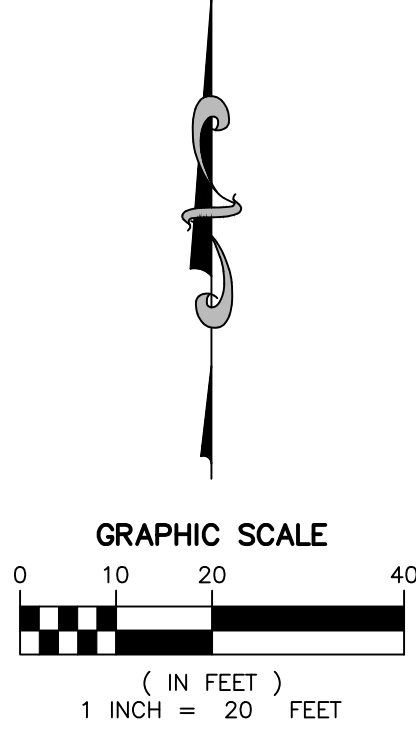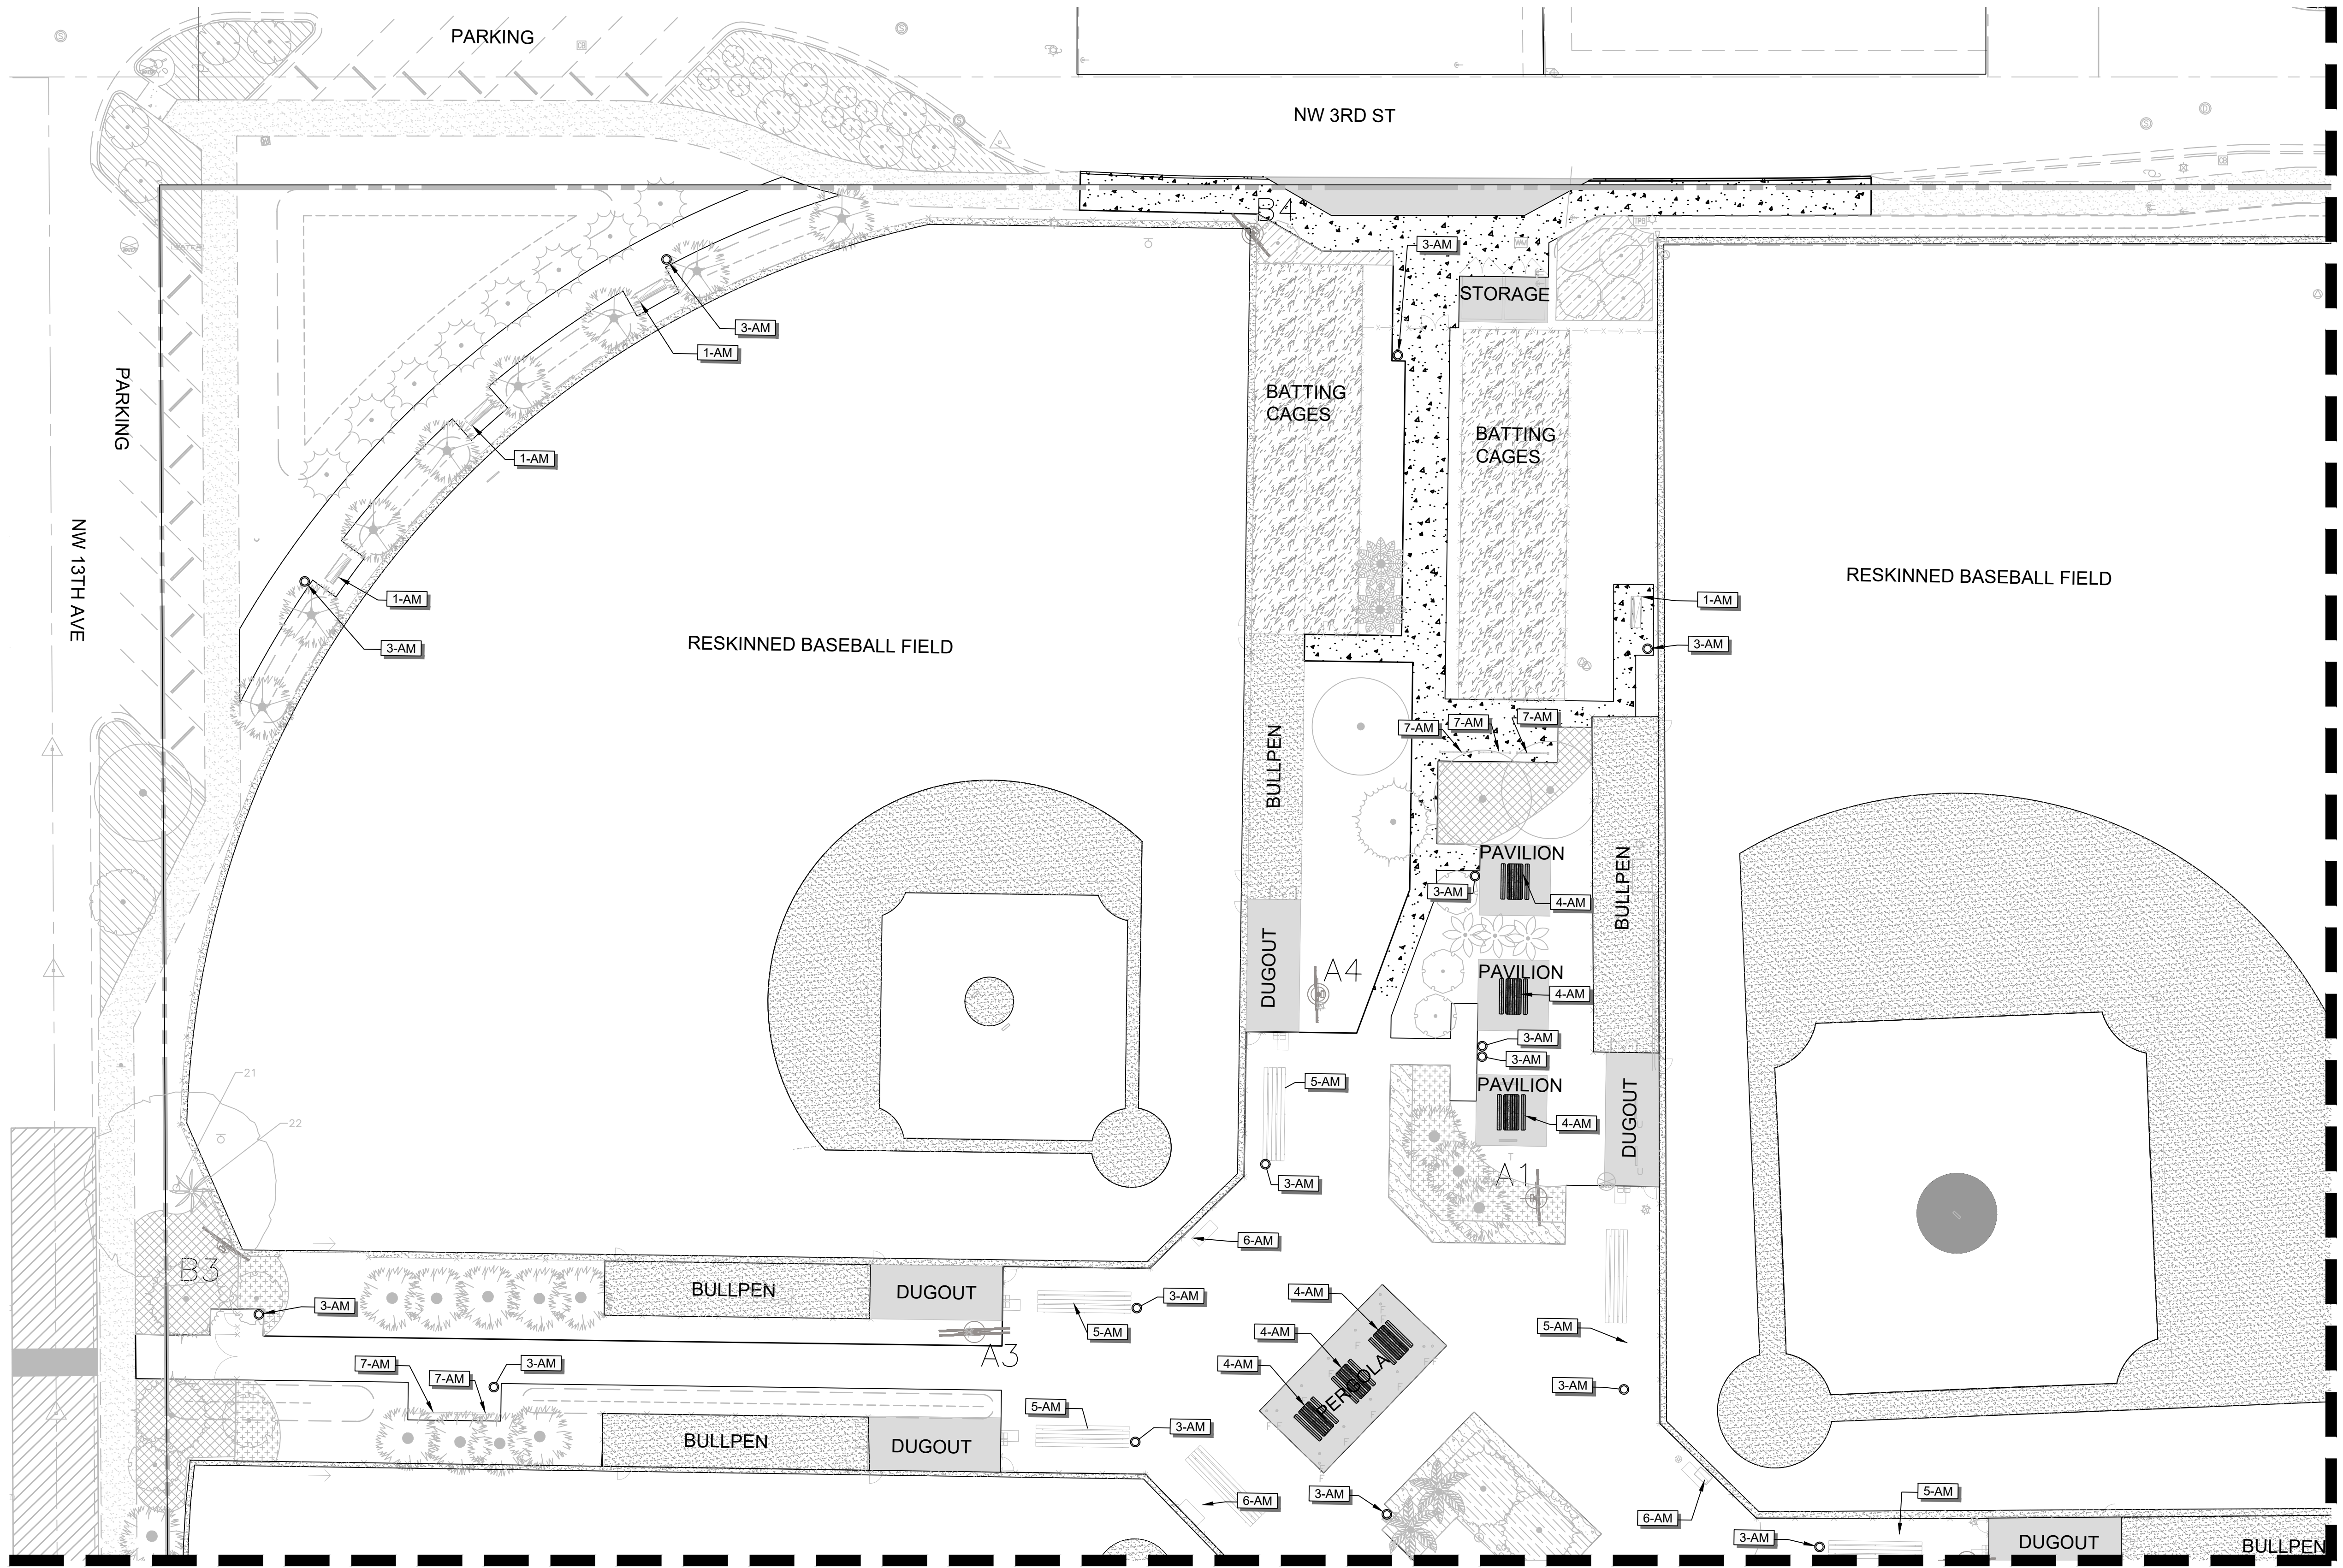

CONFORMED SET
09/22/2025

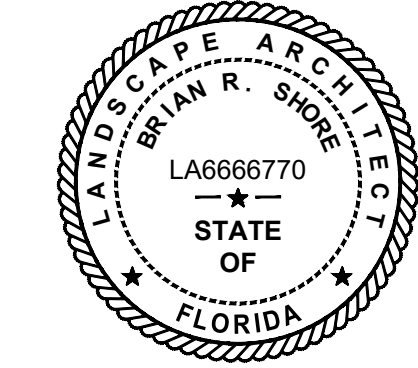

This item has been digitally signed and sealed by Brian R. Shore, PLA on the date adjacent to the seal.
Printed copies of this document are not considered signed and sealed and the signature must be verified on any electronic copies.

APPROVED: BRIAN R. SHORE, PLA
FLA. REGISTRATION NO. LA6666770 DATE: 10/21/2025

REFERENCE NOTES SCHEDULE AREA 1

SYMBOL	DESCRIPTION	QTY
1-AM	Dumor Bench	4
3-AM	Dumor Trash	15
4-AM	Dumor Table	6
5-AM	Bleachers	5
6-AM	Score Tables	3
7-AM	Dumor Bike Rack	5

MATCH LINE, FOR CONTINUATION SEE HSA1.3

MATCH LINE, FOR CONTINUATION SEE HSA1.2

HARDSCAPE SITE AMENITIES PLAN

NO.	DATE	REVISIONS
6	10/11/25	B.D. COMMENTS

CITY OF DELRAY BEACH POMPEY PARK REC CENTER
1101 NW, 2ND ST. DELRAY BEACH, FL 33444
FOR: CITY OF DELRAY BEACH (PROJECT NO.16-102)


MILLER LEGG
South Florida Office: 13680 NW 5th Street, Suite 200
Sunrise, Florida - 33325
954-436-7000
www.millerlegg.com

CERTIFICATE OF AUTHORIZATION:		
LB6680		
DES.	DWN.	CHK.
PROJECT / FILE NO.		
21-00053		
DRAWING NO.		
HSA1.1		
DATE DRAWN:		
6/29/23		

V:\PROJECTS\2021\21-00053 - POMPEY PARK LANDSCAPE\21-00053_SLDWG 2025/10/21 17:30 by: BROWER

V:\PROJECTS\2021\21-00053 - POMPEY PARK LANDSCAPE\21-00053.dwg 2025/10/21 17:30 by: JRMER

MATCH LINE, FOR CONTINUATION SEE HSA1.1

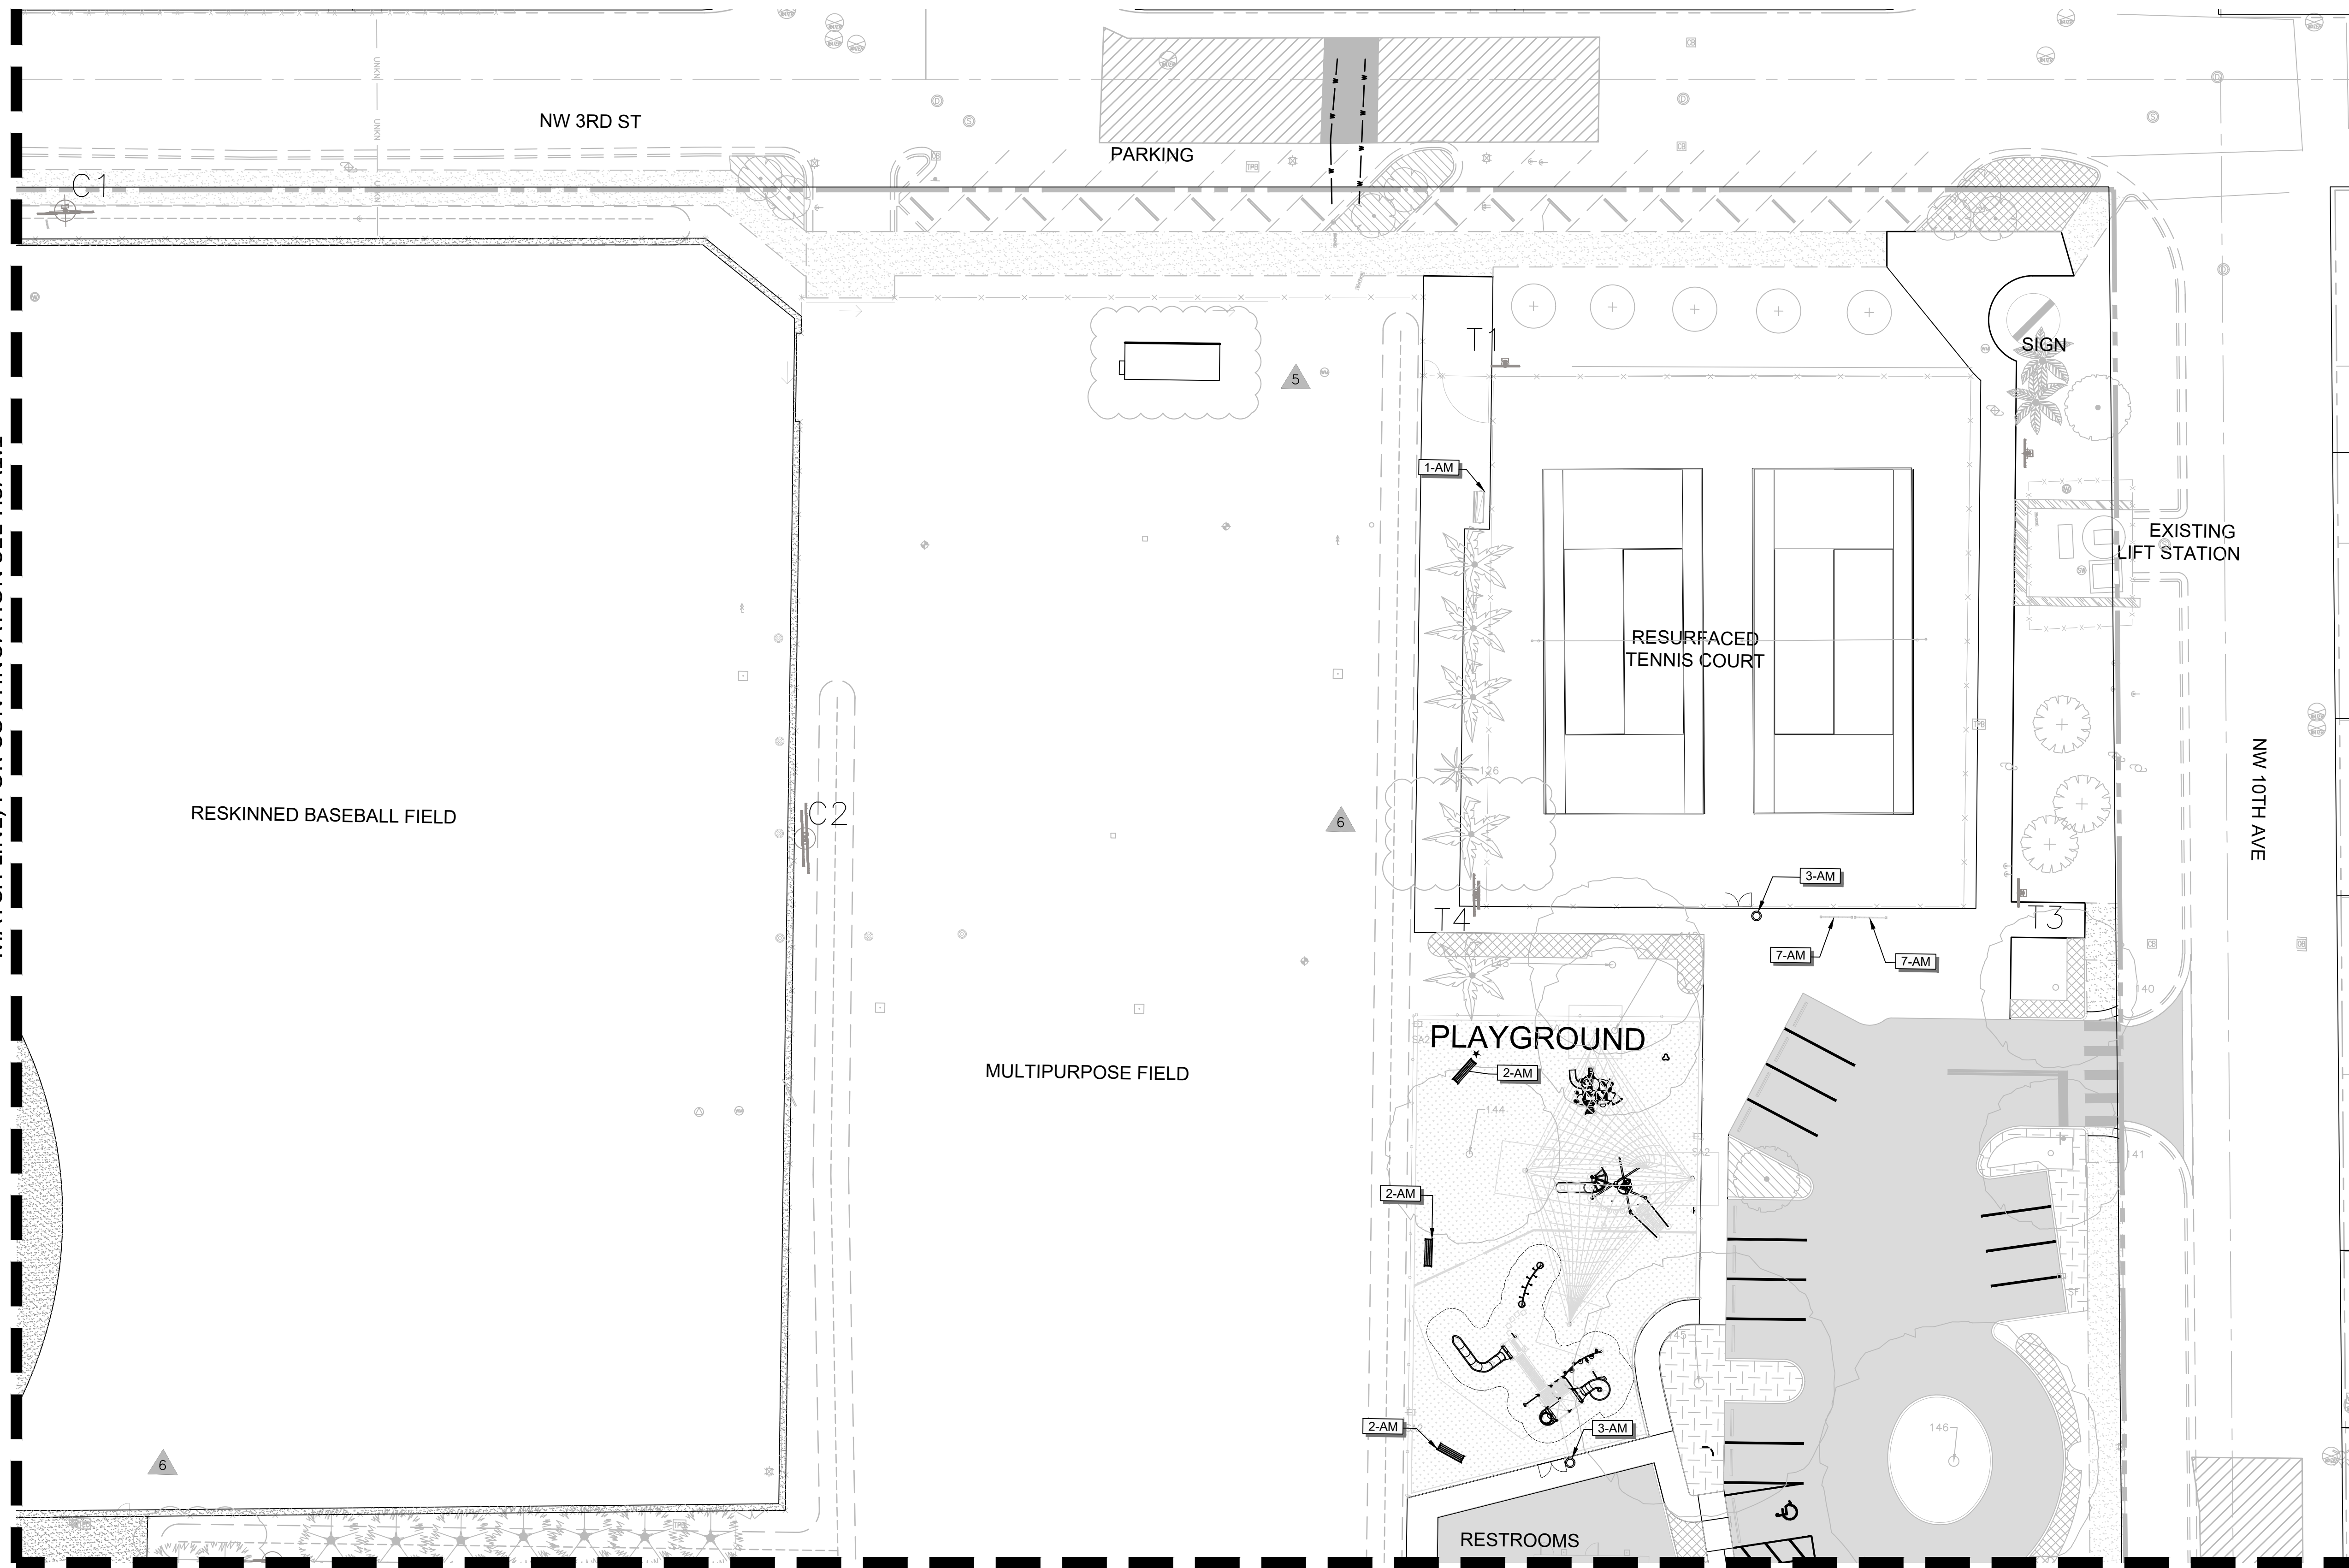


MATCH LINE, FOR CONTINUATION SEE HSA1.4

REFERENCE NOTES SCHEDULE AREA 2


SYMBOL	DESCRIPTION	QTY
1-AM	Dumor Bench	1
2-AM	Dumor Bench with Back & Middle Bar	3
3-AM	Dumor Trash	2
7-AM	Dumor Bike Rack	2

This item has been digitally signed and sealed by Brian R. Shore, PLA on the date adjacent to the seal.
Printed copies of this document are not considered signed and sealed and the signature must be verified on any electronic copies.

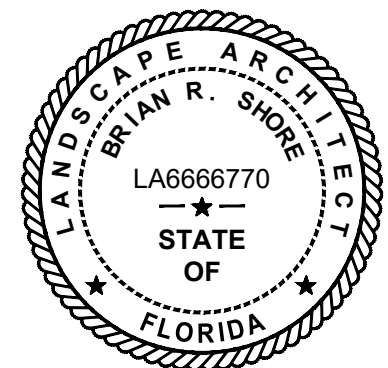

APPROVED: BRIAN R. SHORE, PLA
FLA. REGISTRATION NO. LA6666770 DATE: 10/21/2025

CONFORMED SET
08/22/2025

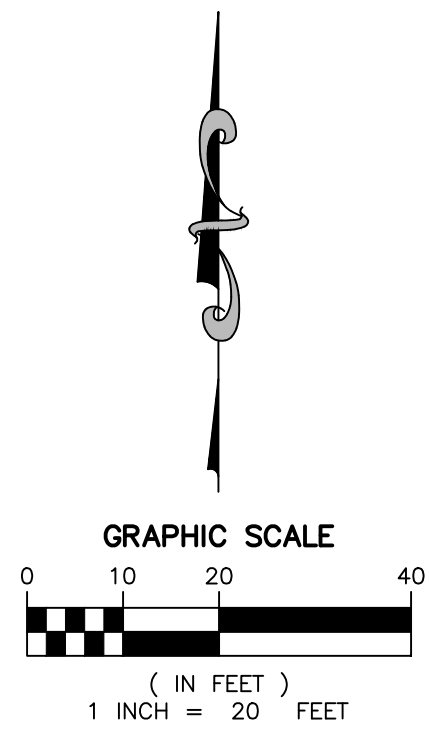

HARDSCAPE SITE AMENITIES PLAN





CERTIFICATE OF AUTHORIZATION:		
LB6680		
DES.	DWN.	CHK.
PROJECT / FILE NO.		
21-00053		
DRAWING NO.		
HSA1.2		
DATE DRAWN:		
6/29/23		

CITY OF DELRAY BEACH POMPEY PARK REC CENTER
1101 NW, 2ND ST. DELRAY BEACH, FL 33444
FOR: CITY OF DELRAY BEACH (PROJECT NO.16-102)

6	01/17/25	B.D. COMMENTS	DATE	REVISIONS	BY

V:\PROJECTS\2021\21-00053 - POMPEY PARK LANDSCAPE\21-00053.dwg 2025/10/21 17:30 by JROMER

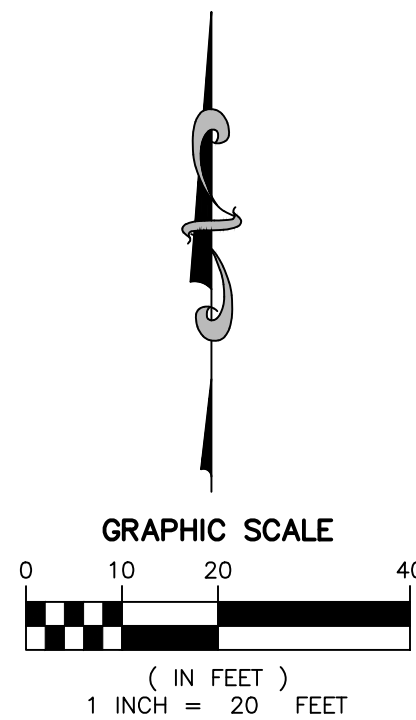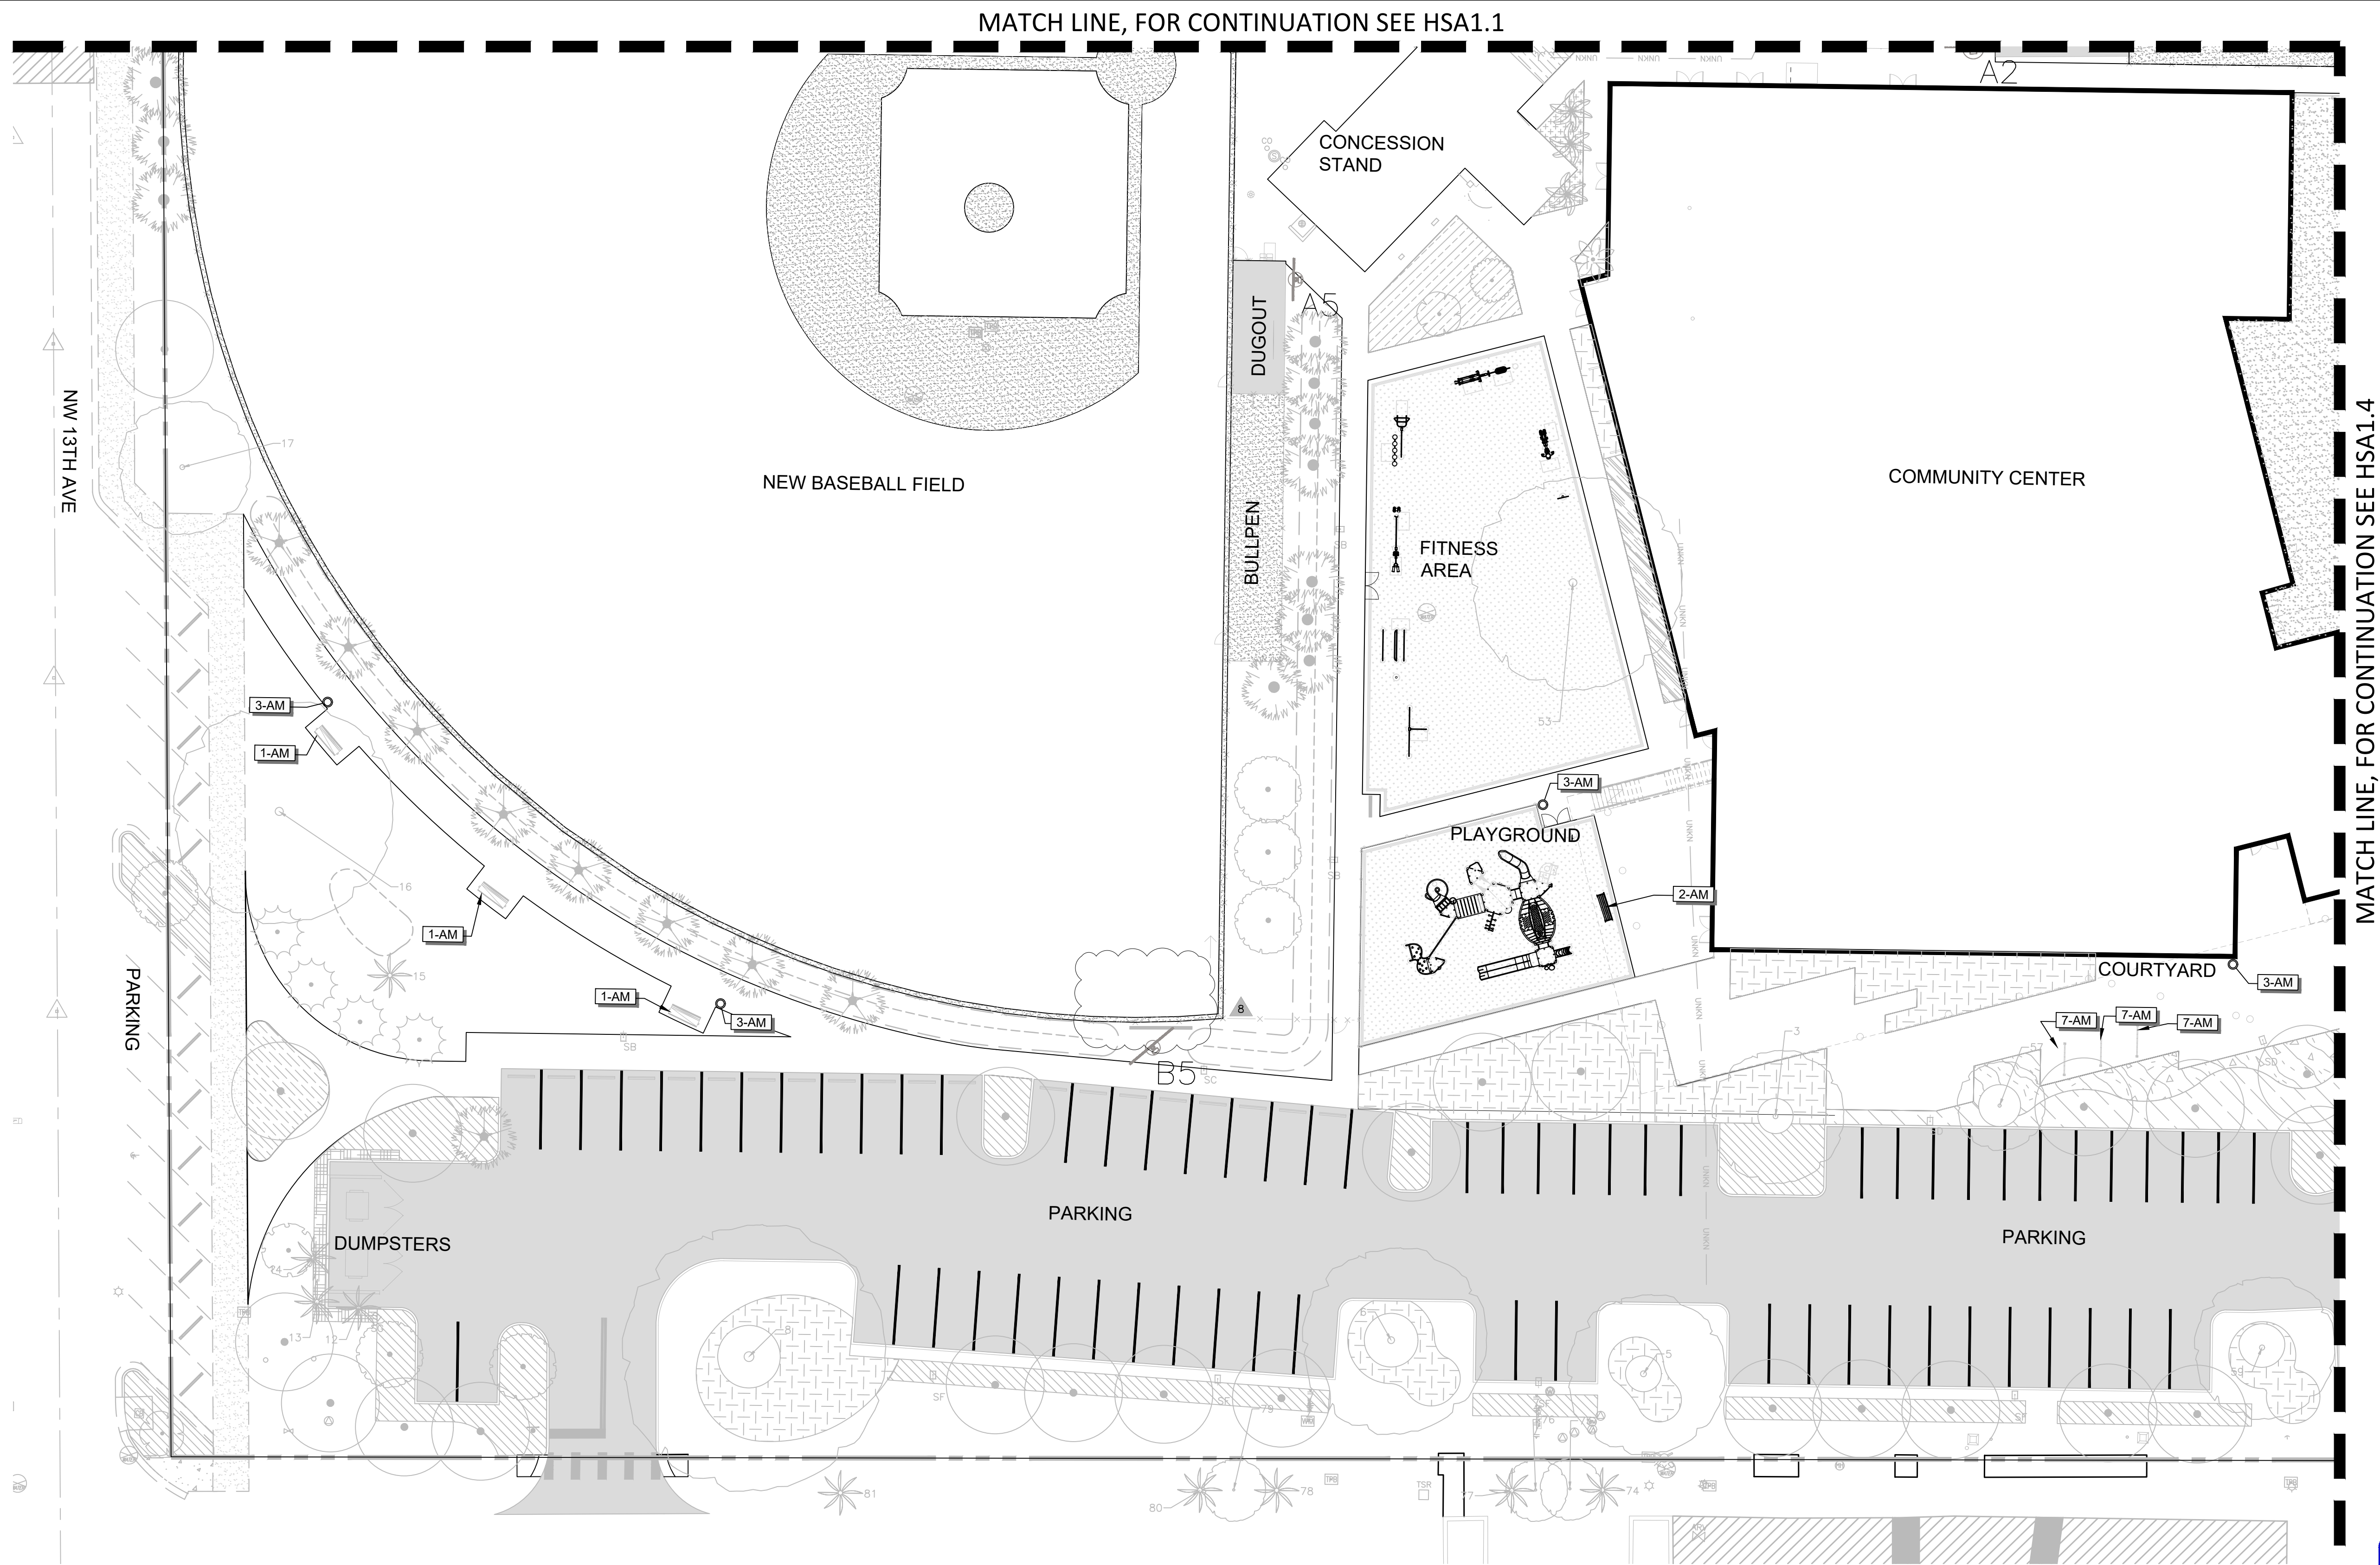

REFERENCE_NOTES_SCHEDULE_AREA_3


SYMBOL	DESCRIPTION	QTY
1-AM	Dumor Bench	3
2-AM	Dumor Bench with Back & Middle Bar	1
3-AM	Dumor Trash	4
7-AM	Dumor Bike Rack	3

CONFORMED SET

08/22/2025

This item has been digitally signed and sealed by Brian R. Shore, PLA on the date adjacent to the seal.

Printed copies of this document are not considered signed and sealed and the signature must be verified on any electronic copies.

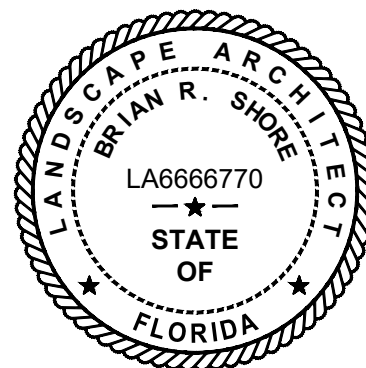

APPROVED: BRIAN R. SHORE, PLA
FLA. REGISTRATION NO. LA6666770 DATE: 10/21/2025

HARDSCAPE SITE AMENITIES PLAN




CERTIFICATE OF AUTHORIZATION:		
LB6680		
DES.	DWN.	CHK.
PROJECT / FILE NO.		
21-00053		
DRAWING NO.		
HSA1.3		
DATE DRAWN:		
6/29/23		

CITY OF DELRAY BEACH POMPEY PARK REC CENTER
1101 NW, 2ND ST. DELRAY BEACH, FL 33444
FOR: CITY OF DELRAY BEACH (PROJECT NO.16-102)

6	01/17/25	B.D. COMMENTS
8	09/22/25	CONFORMED SET
		REVISIONS
DATE	BY	NO.

MATCH LINE, FOR CONTINUATION SEE HSA1.3

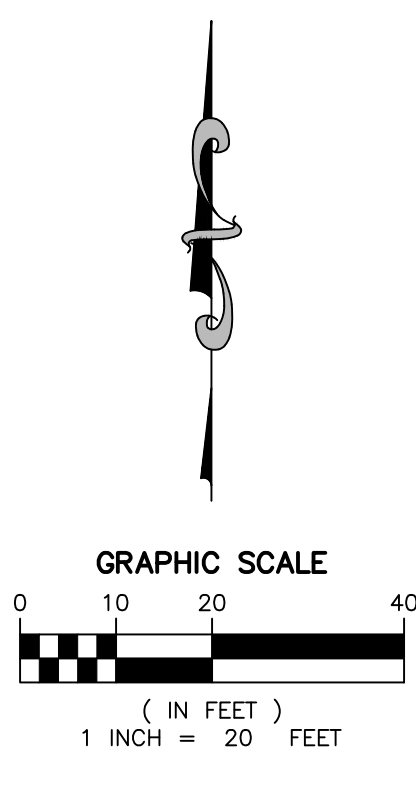

09/22/2025

APPROVED : BRIAN R. SHORE, PLA
FLA. REGISTRATION NO. LA6666770 DATE : 10/21/2025


<u>SYMBOL</u>	<u>DESCRIPTION</u>	<u>QTY</u>
1-AM	Dumor Bench	2
3-AM	Dumor Trash	1
5-AM	Bleachers	6
7-AM	Dumor Bike Rack	4

MILLER LEGG



 South Florida Office: 13680 NW 5th Street, Suite 200
 Sunrise, Florida : 33325
 954-436-7000
www.millerlegg.com

CERTIFICATES OF AUTHORIZATION:		
LB6680		
DES.	DWN.	CHK.
PROJECT / FILE NO.		
21-00053		
DRAWING NO.		
HSA1.4		
DATE DRAWN:		
6/29/23		



CITY OF DELRAY BEACH POMPEY PARK REC CENTER
1101 NW. 2ND ST. DELRAY BEACH, FL 33444
FOR: CITY OF DELRAY BEACH (PROJECT NO.16-102)

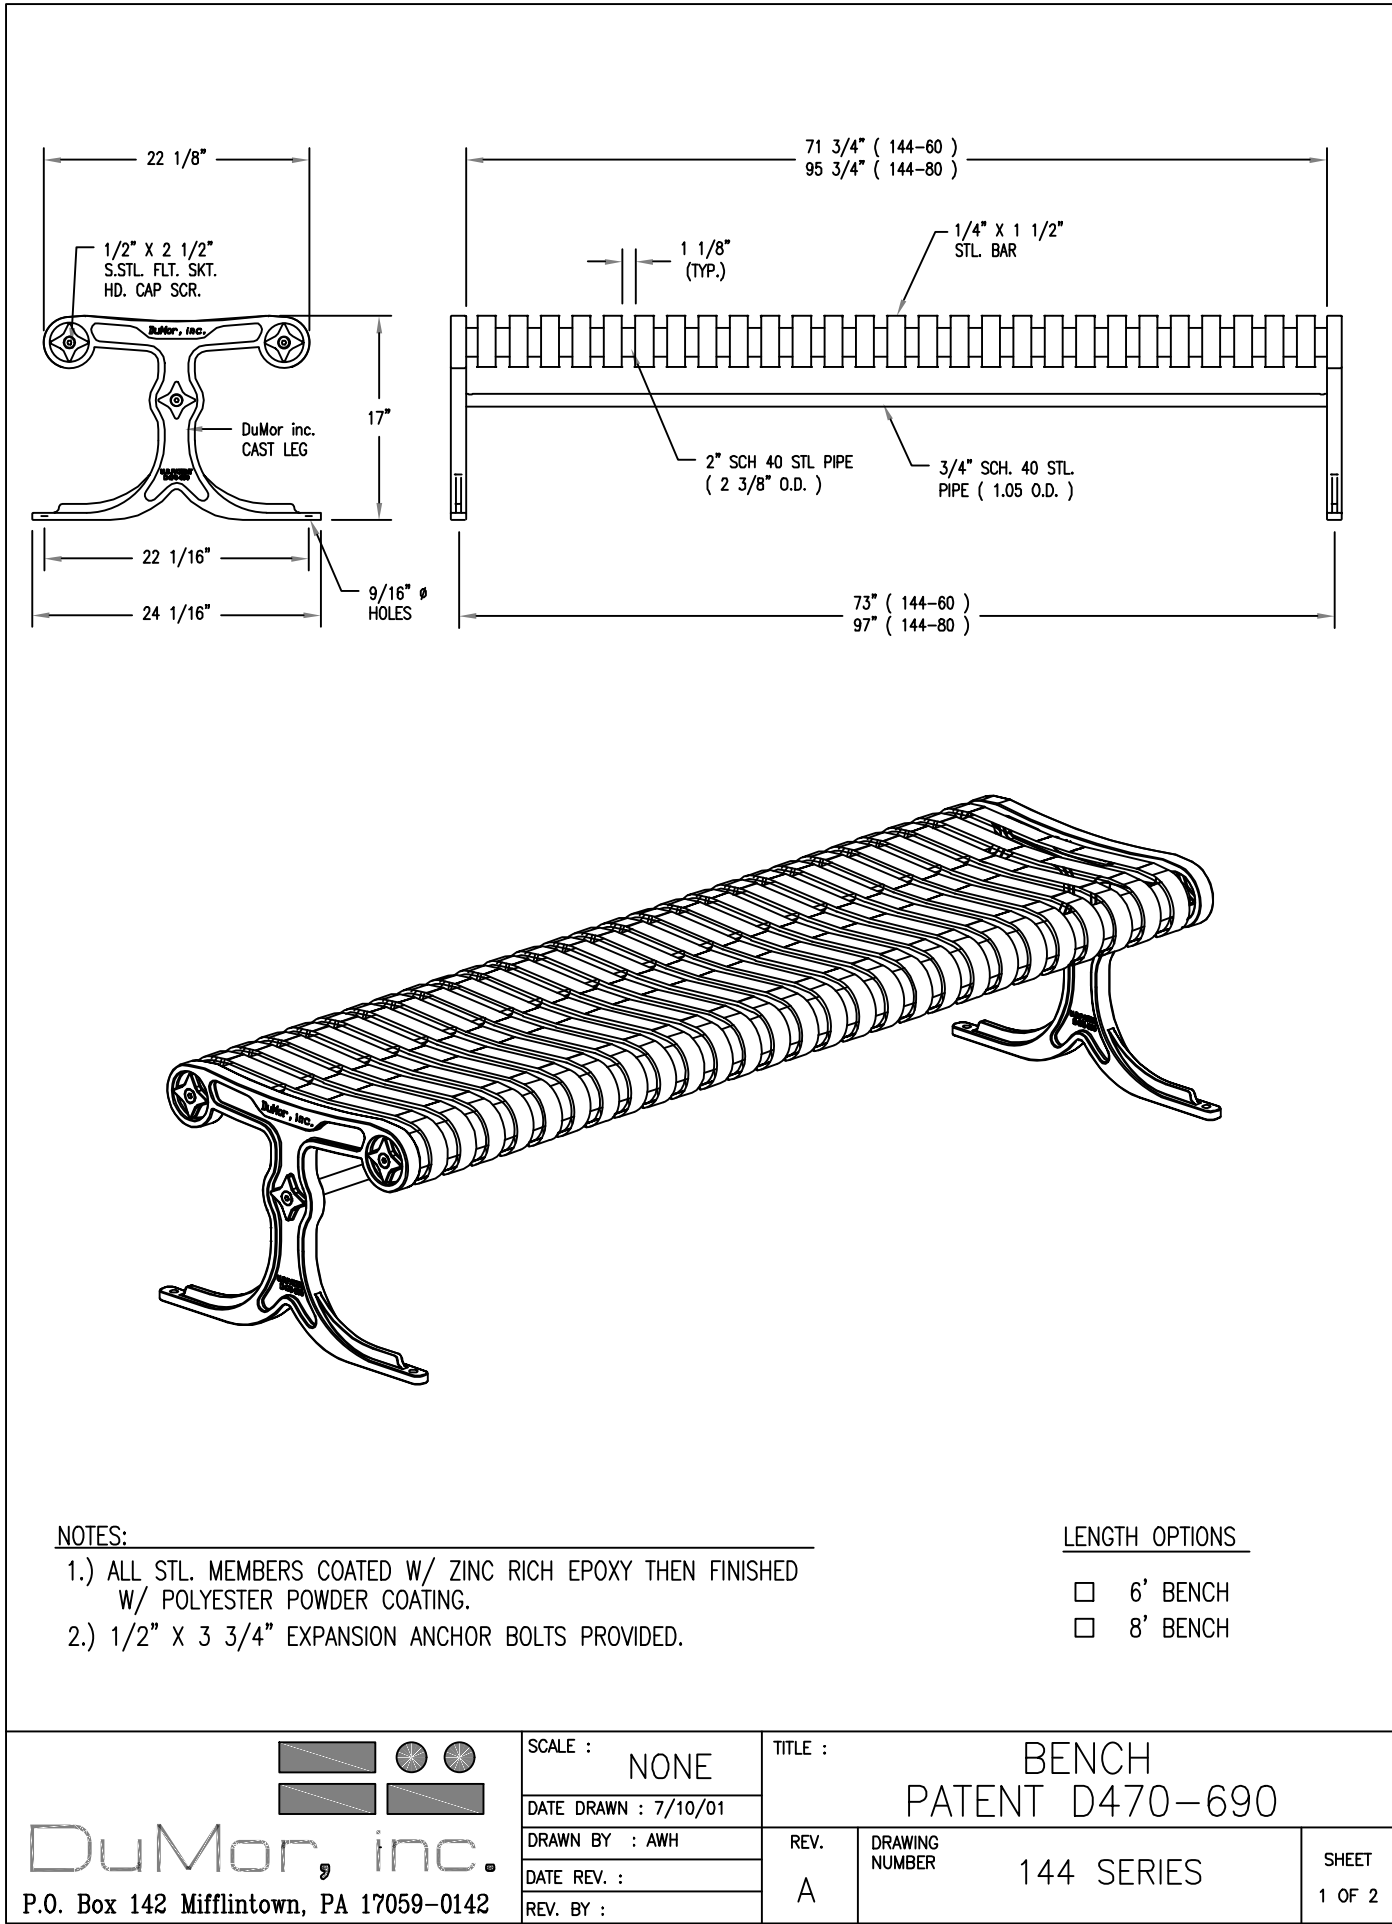



1 DUMORE BENCH 144 SERIES WITH END AND CENTER ARMRESTS N.T.S.

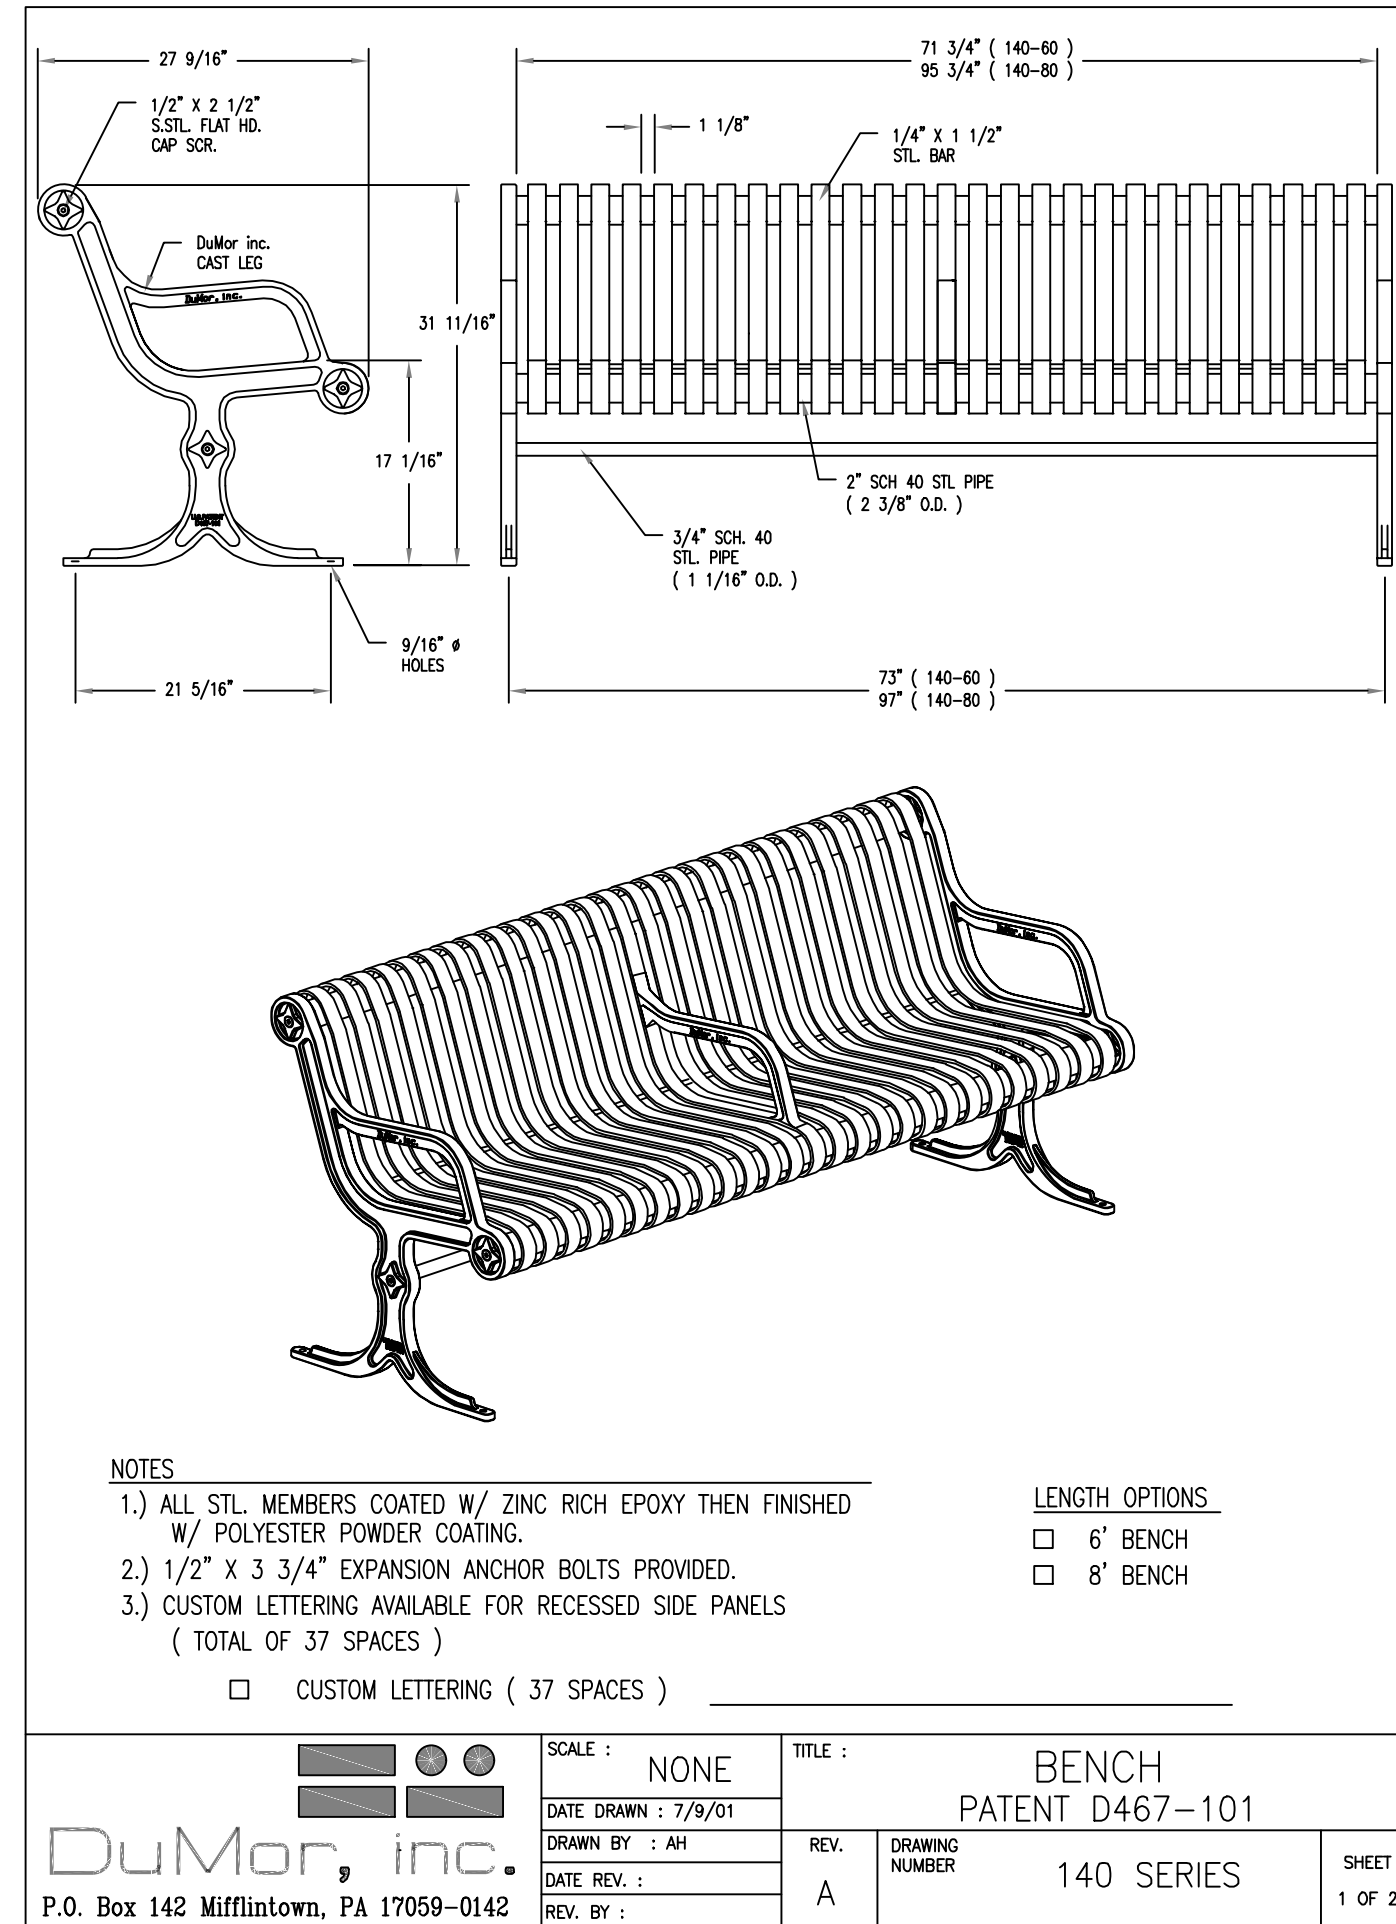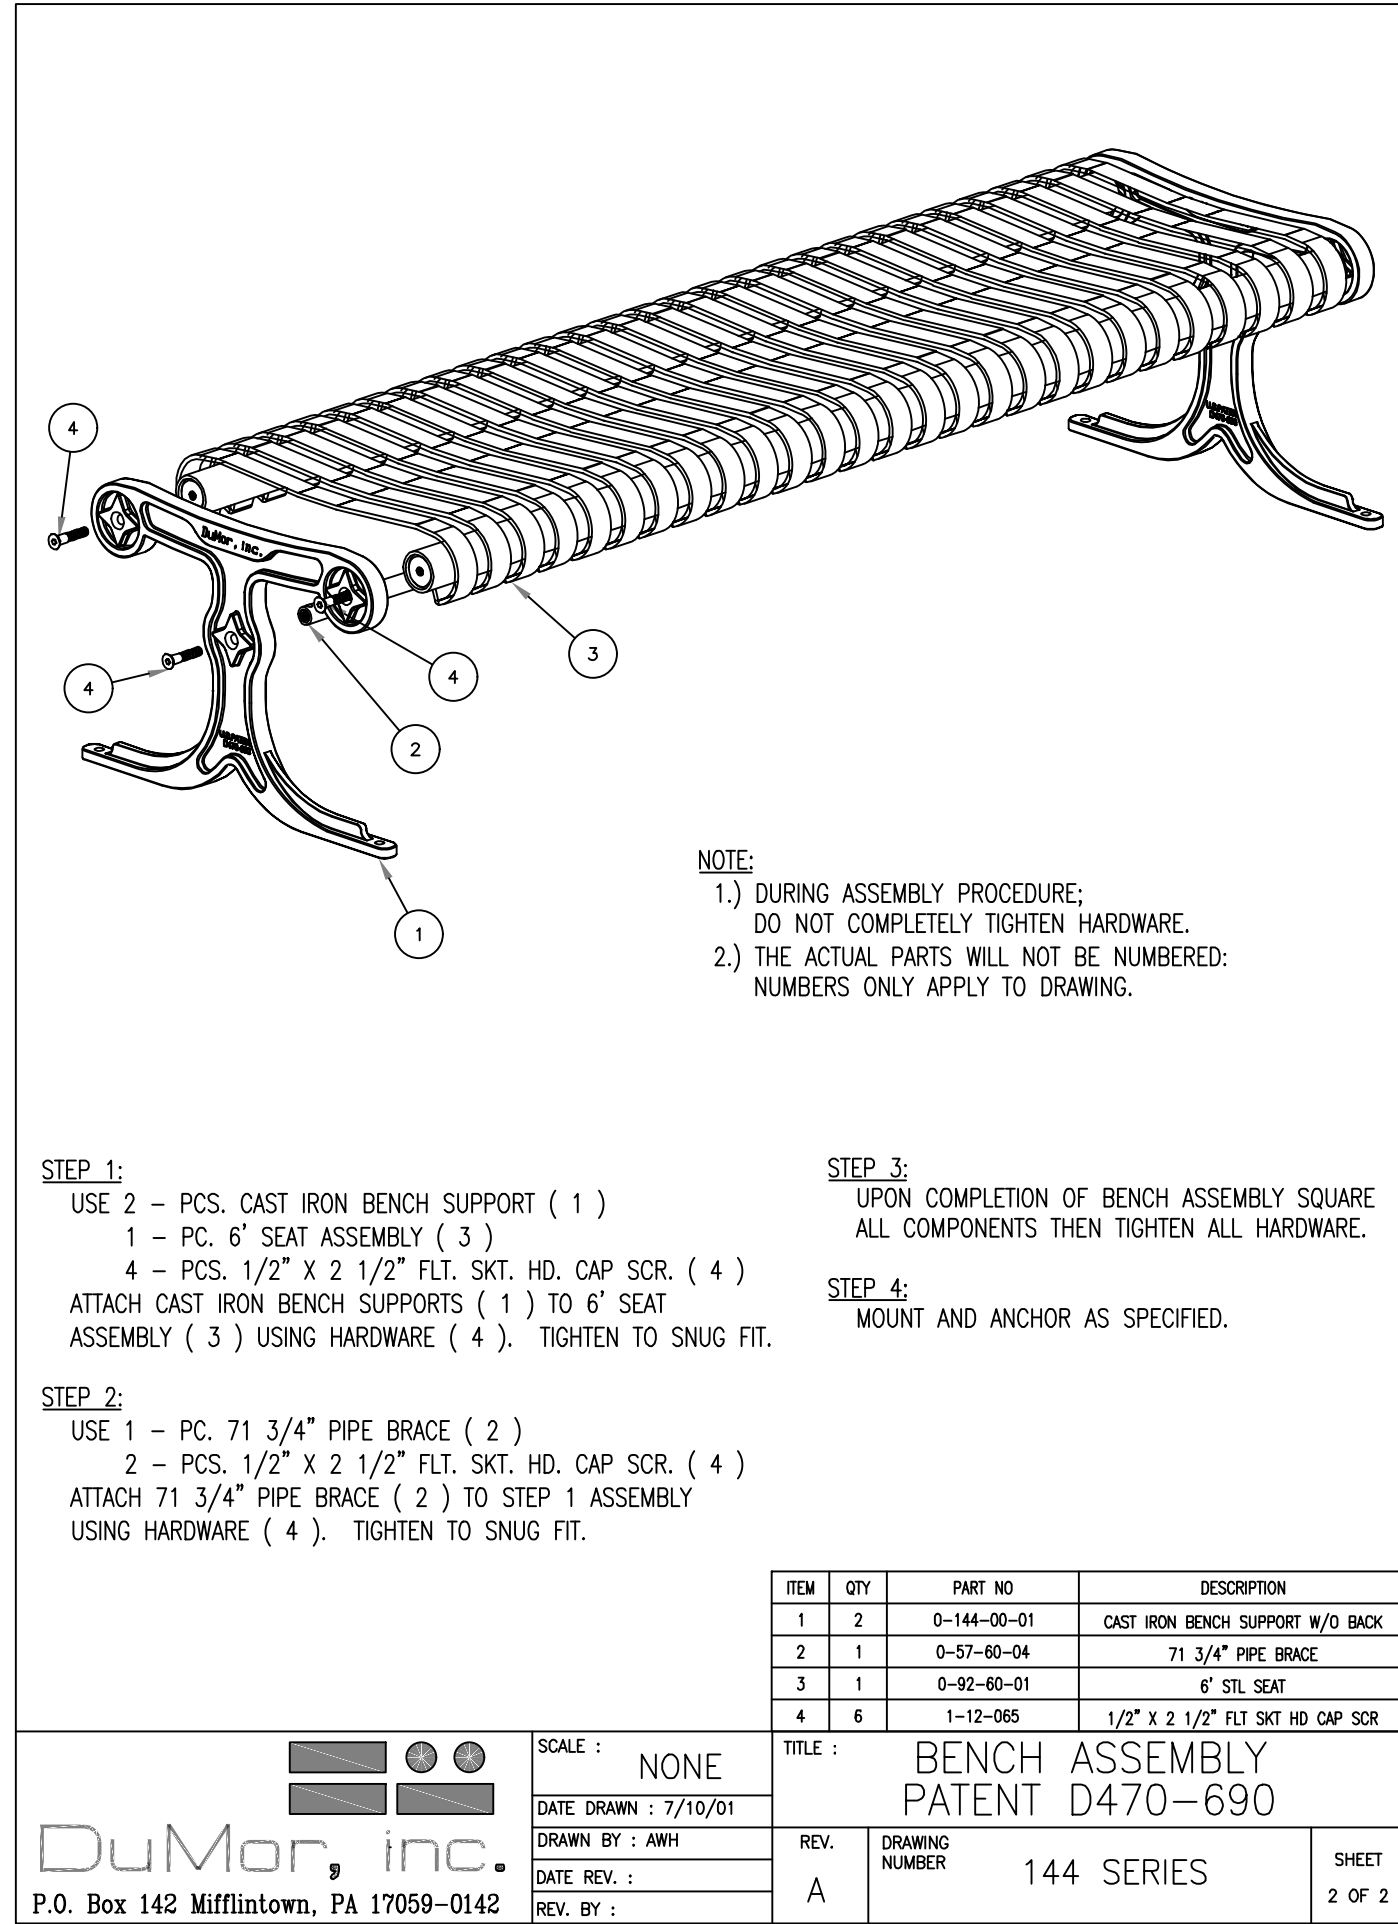

2 DUMOR BENCH 140 SERIES WITH BACK, CENTER AND OUTER ARMRESTS N.T.S.

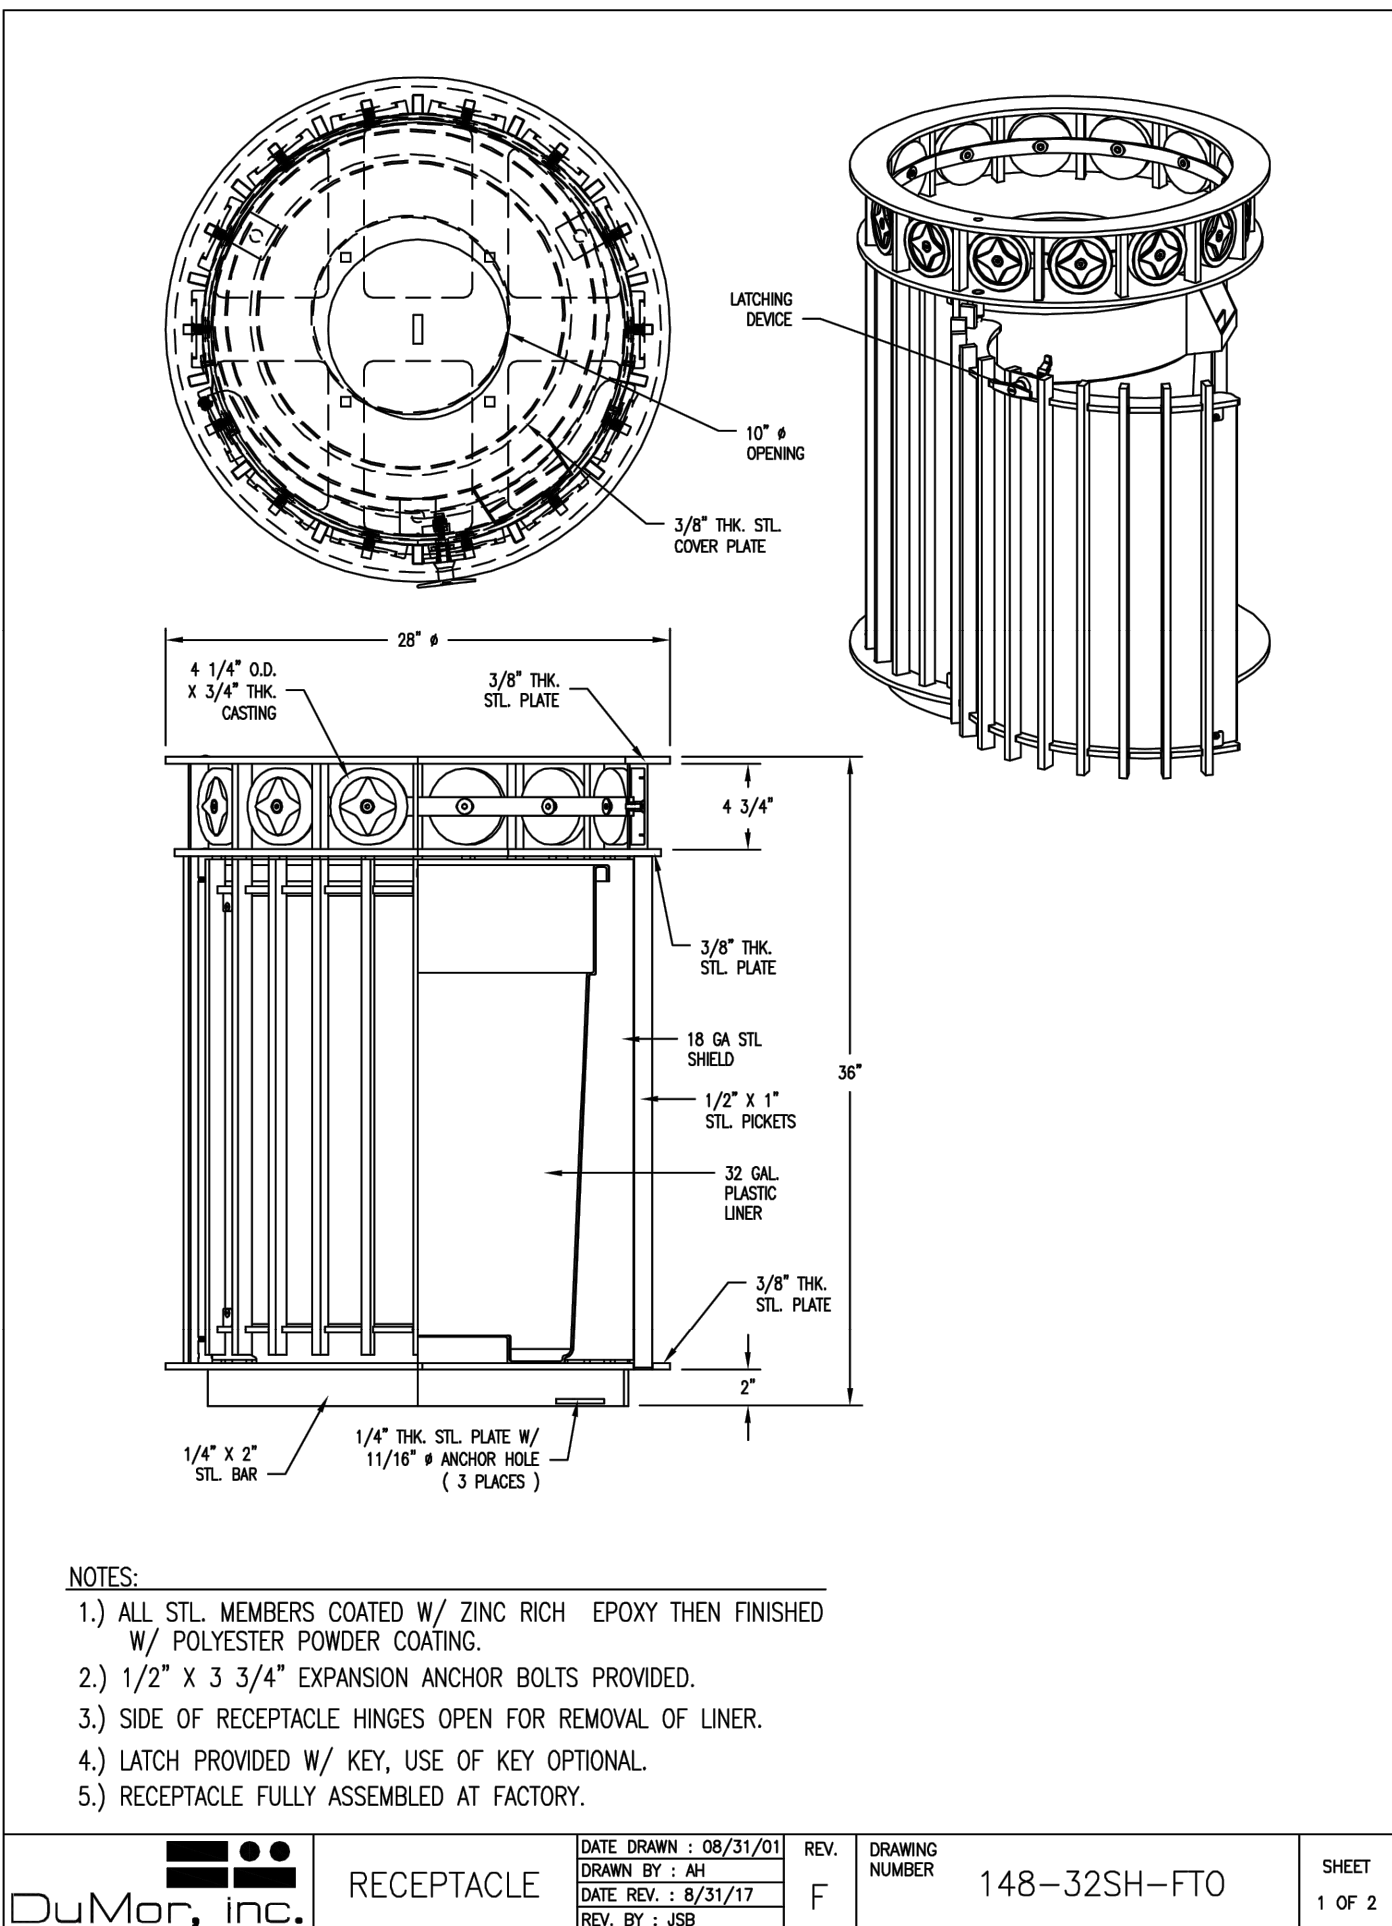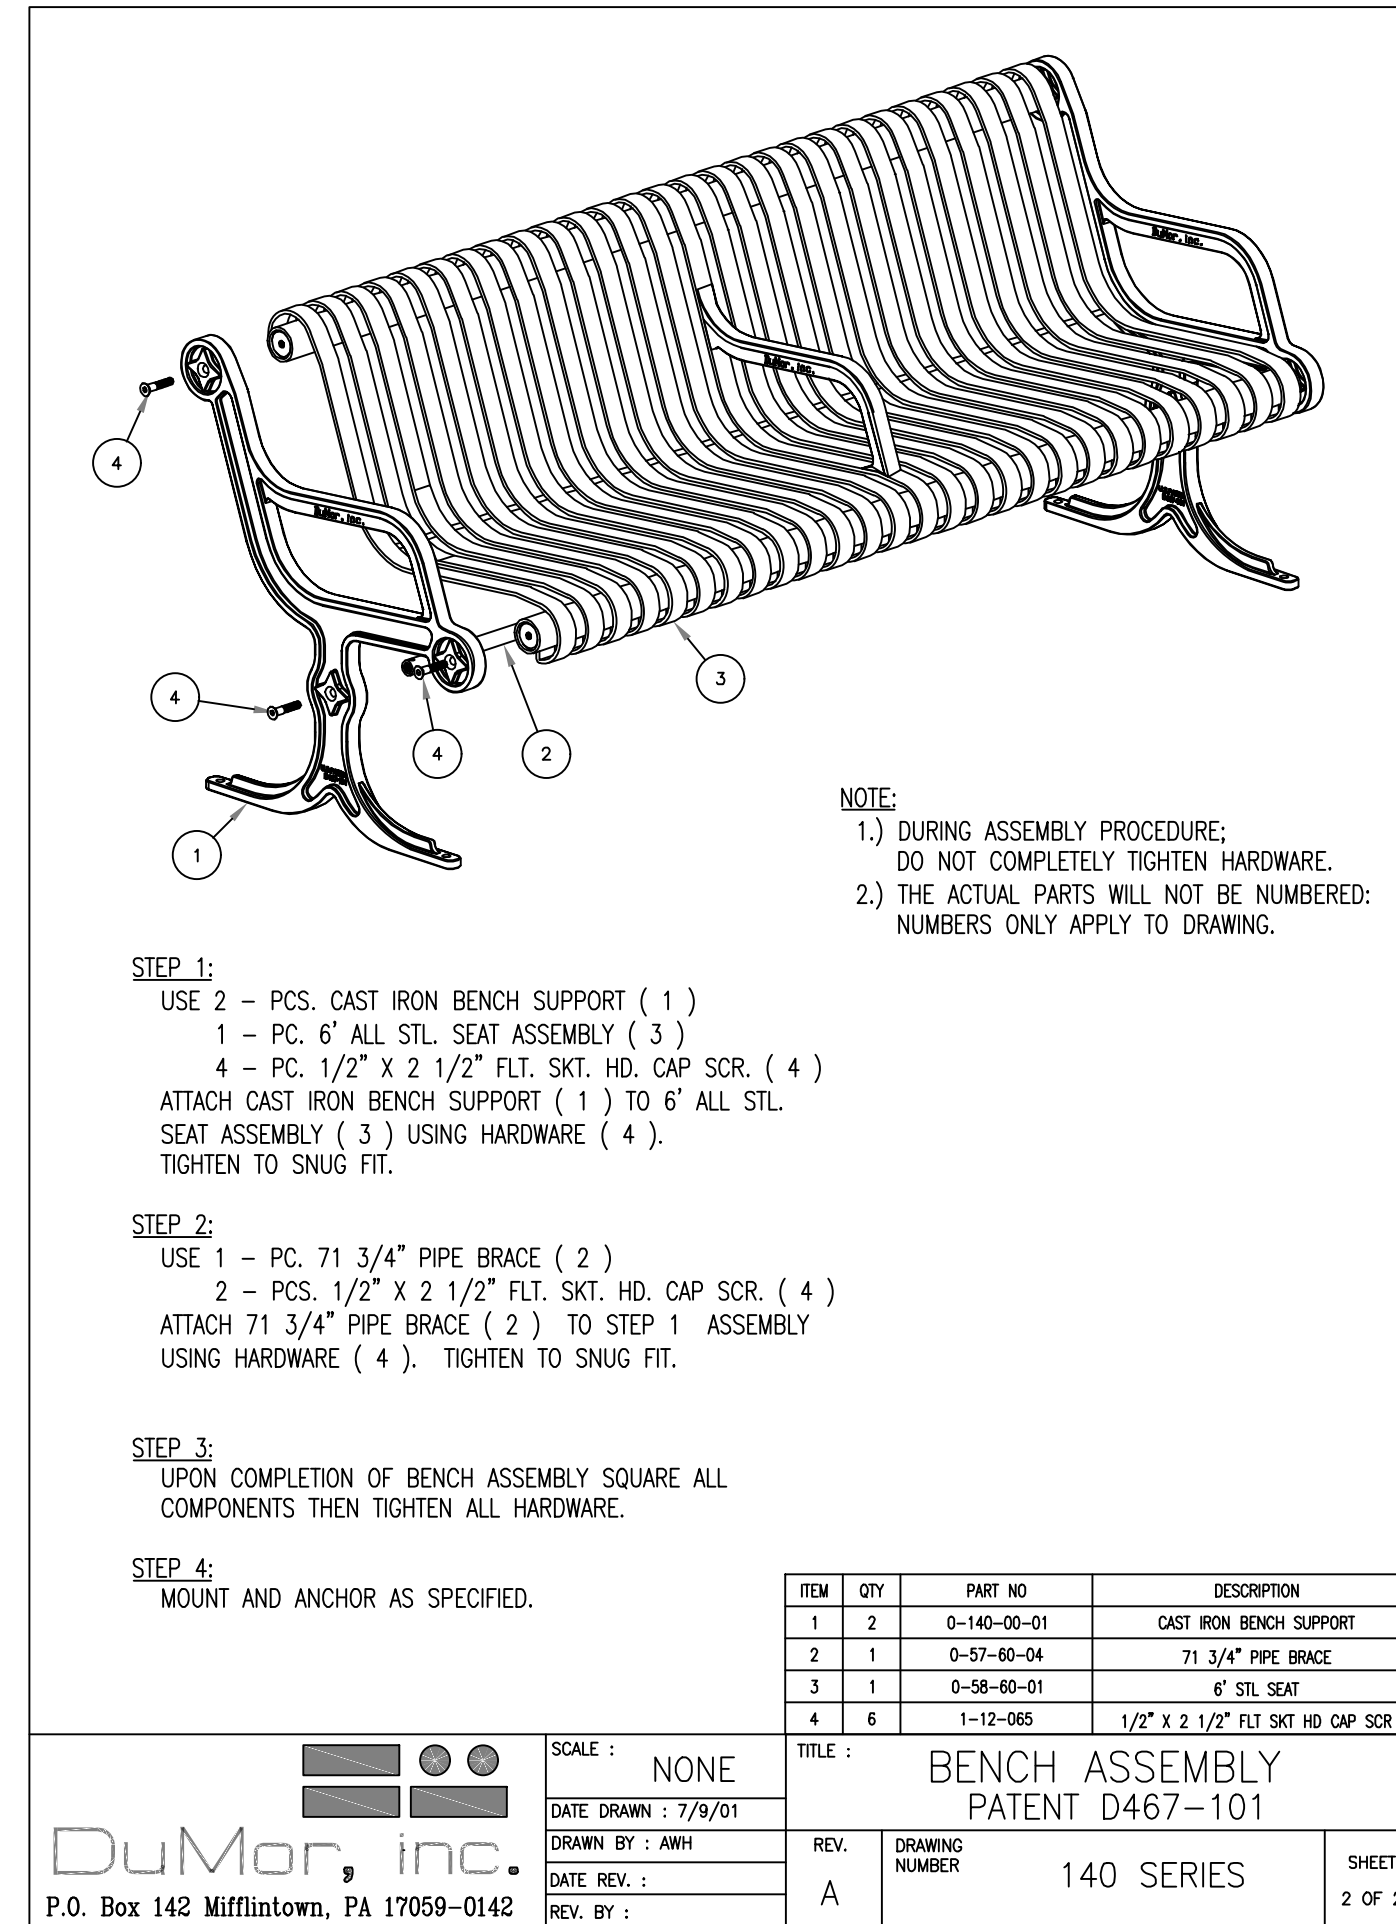

3 DUMOR RECEPTACLE 148-32SH-FTO WITH INNER SHIELD N.T.S.

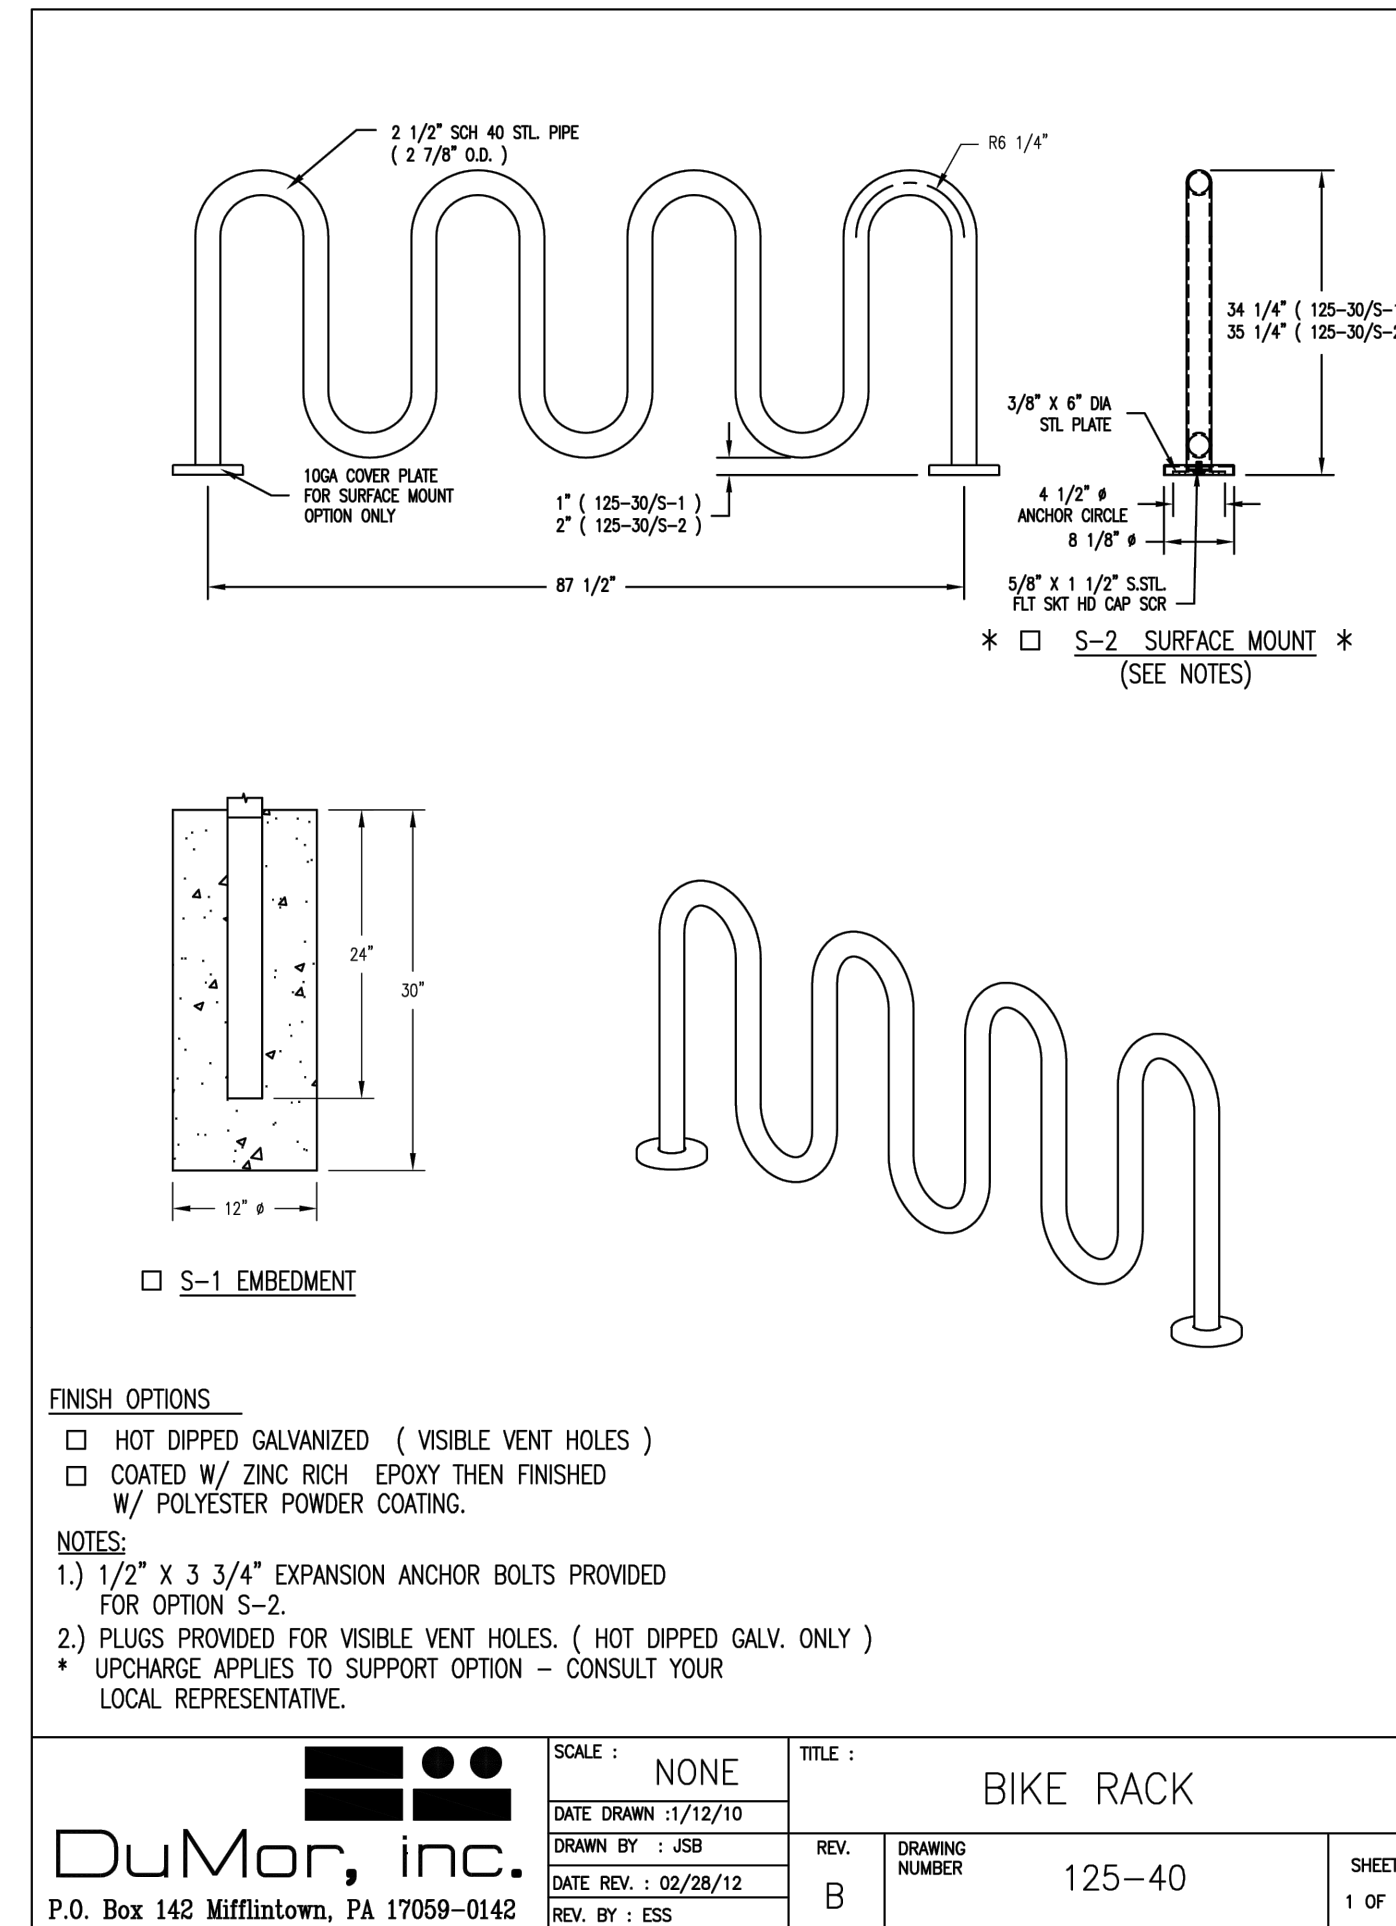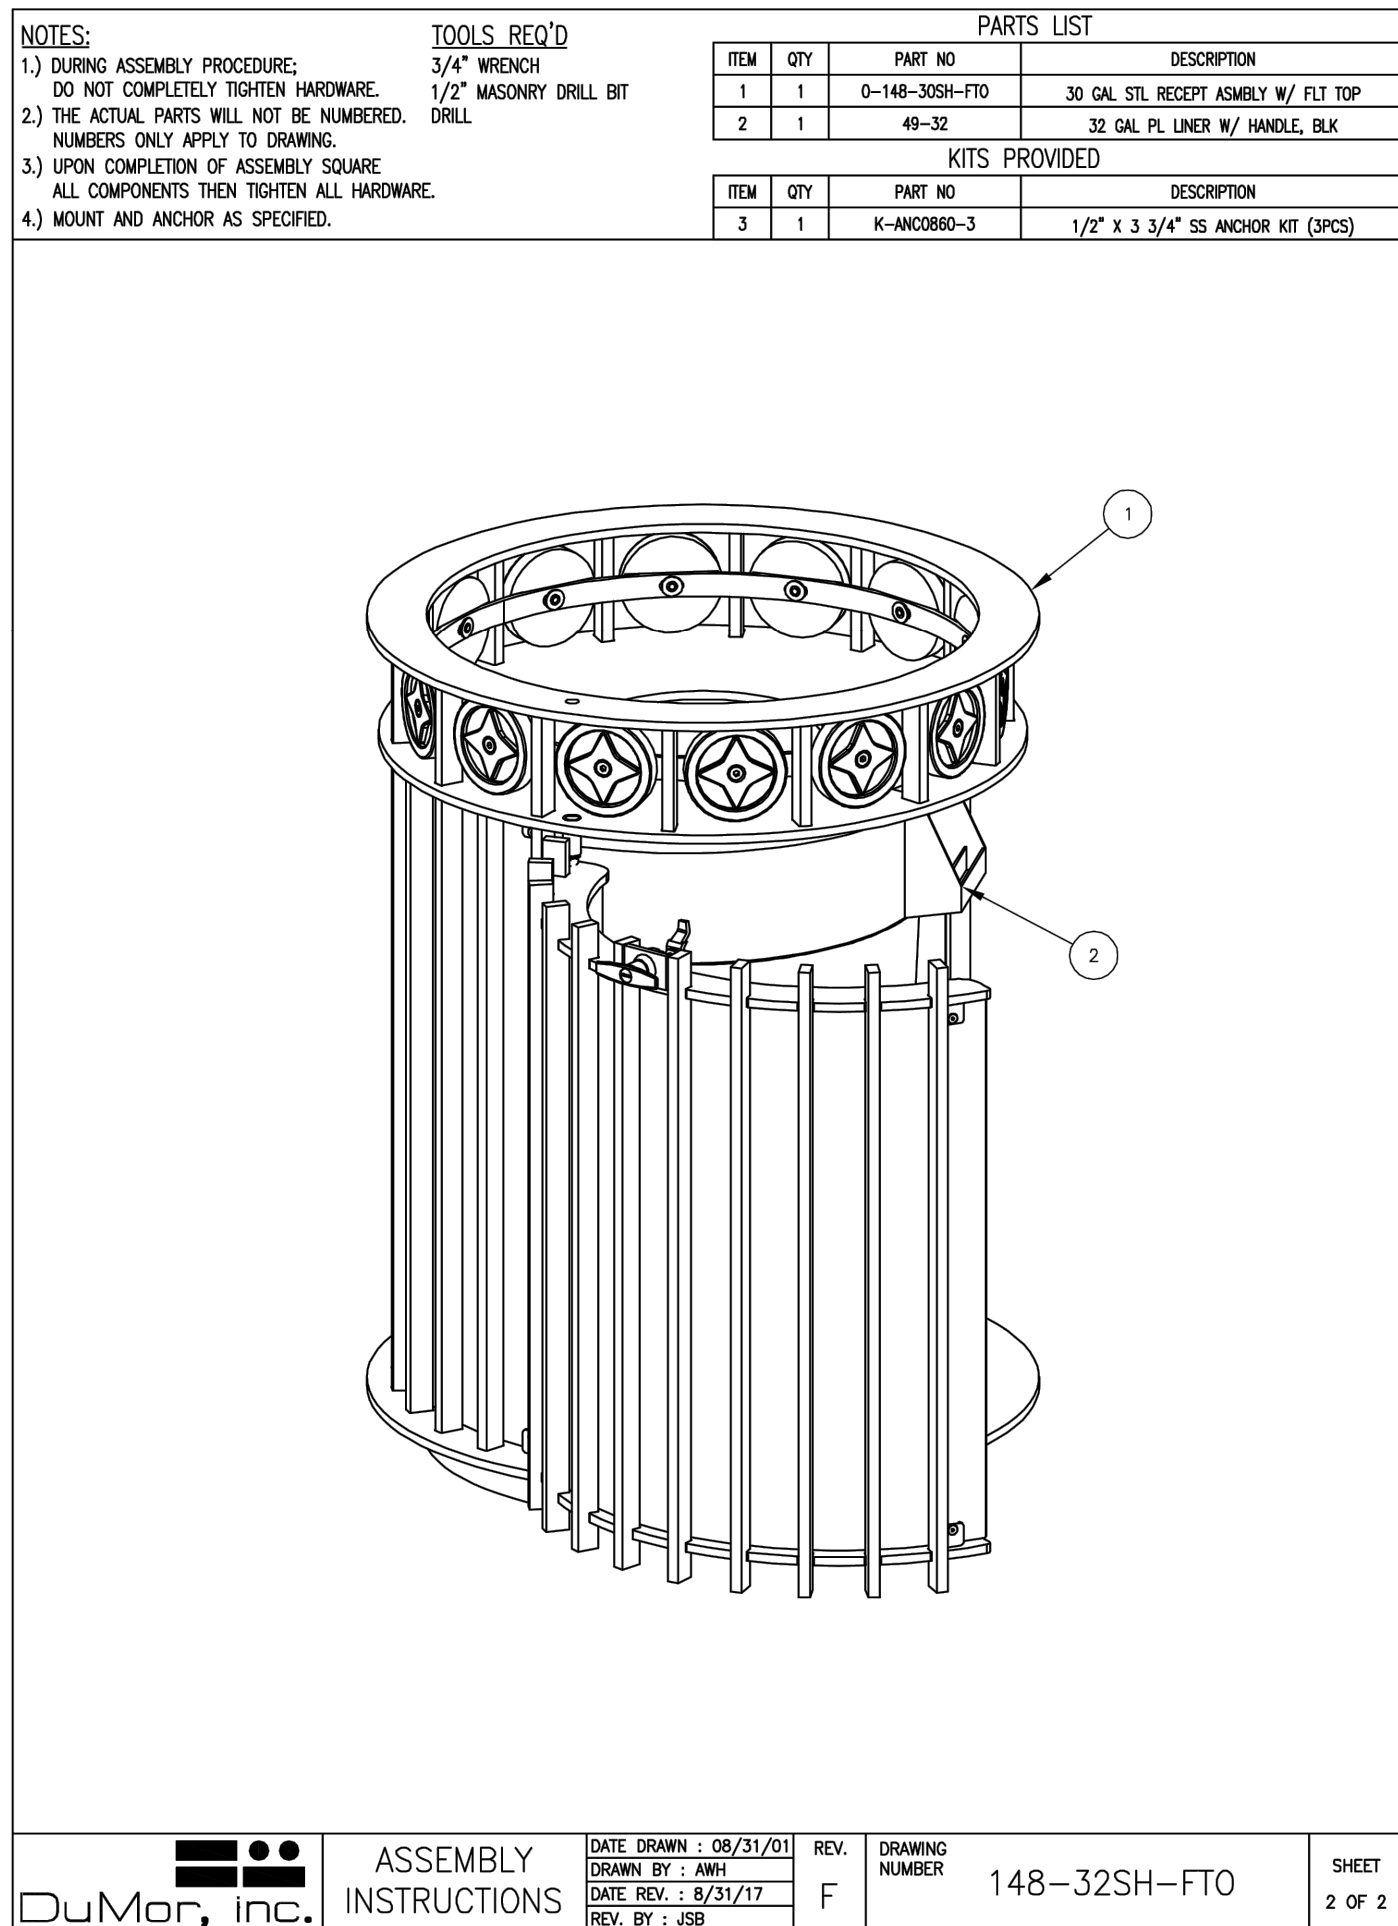

4 DUMOR BIKE RACK 125-40 N.T.S.

HARDSCAPE SITE AMENITIES DETAILS

CITY OF DELRAY BEACH POMPEY PARK REC CENTER
1101 NW, 2ND ST. DELRAY BEACH, FL 33444
FOR: CITY OF DELRAY BEACH (PROJECT NO.16-102)


MILLER LEGG
South Florida Office: 13680 NW 5th Street, Suite 200
Sunrise, Florida 33325
954-436-7000
www.millerlegg.com

CERTIFICATE OF AUTHORIZATION:
LB6680
DES. DWN. CHK.
PROJECT / FILE NO.
21-00053
DRAWING NO.
HSA1.5
DATE DRAWN:
6/29/23


CONFORMED SET
09/22/2025

This item has been digitally signed and sealed by Brian R. Shore, PLA on the date adjacent to the seal.


Printed copies of this document are not considered signed and sealed and the signature must be verified on any electronic copies.

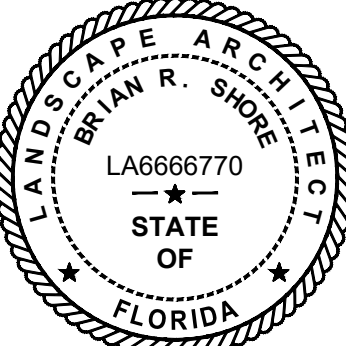


APPROVED: BRIAN R. SHORE, PLA
FLA. REGISTRATION NO. LA6666770 DATE: 10/21/2025

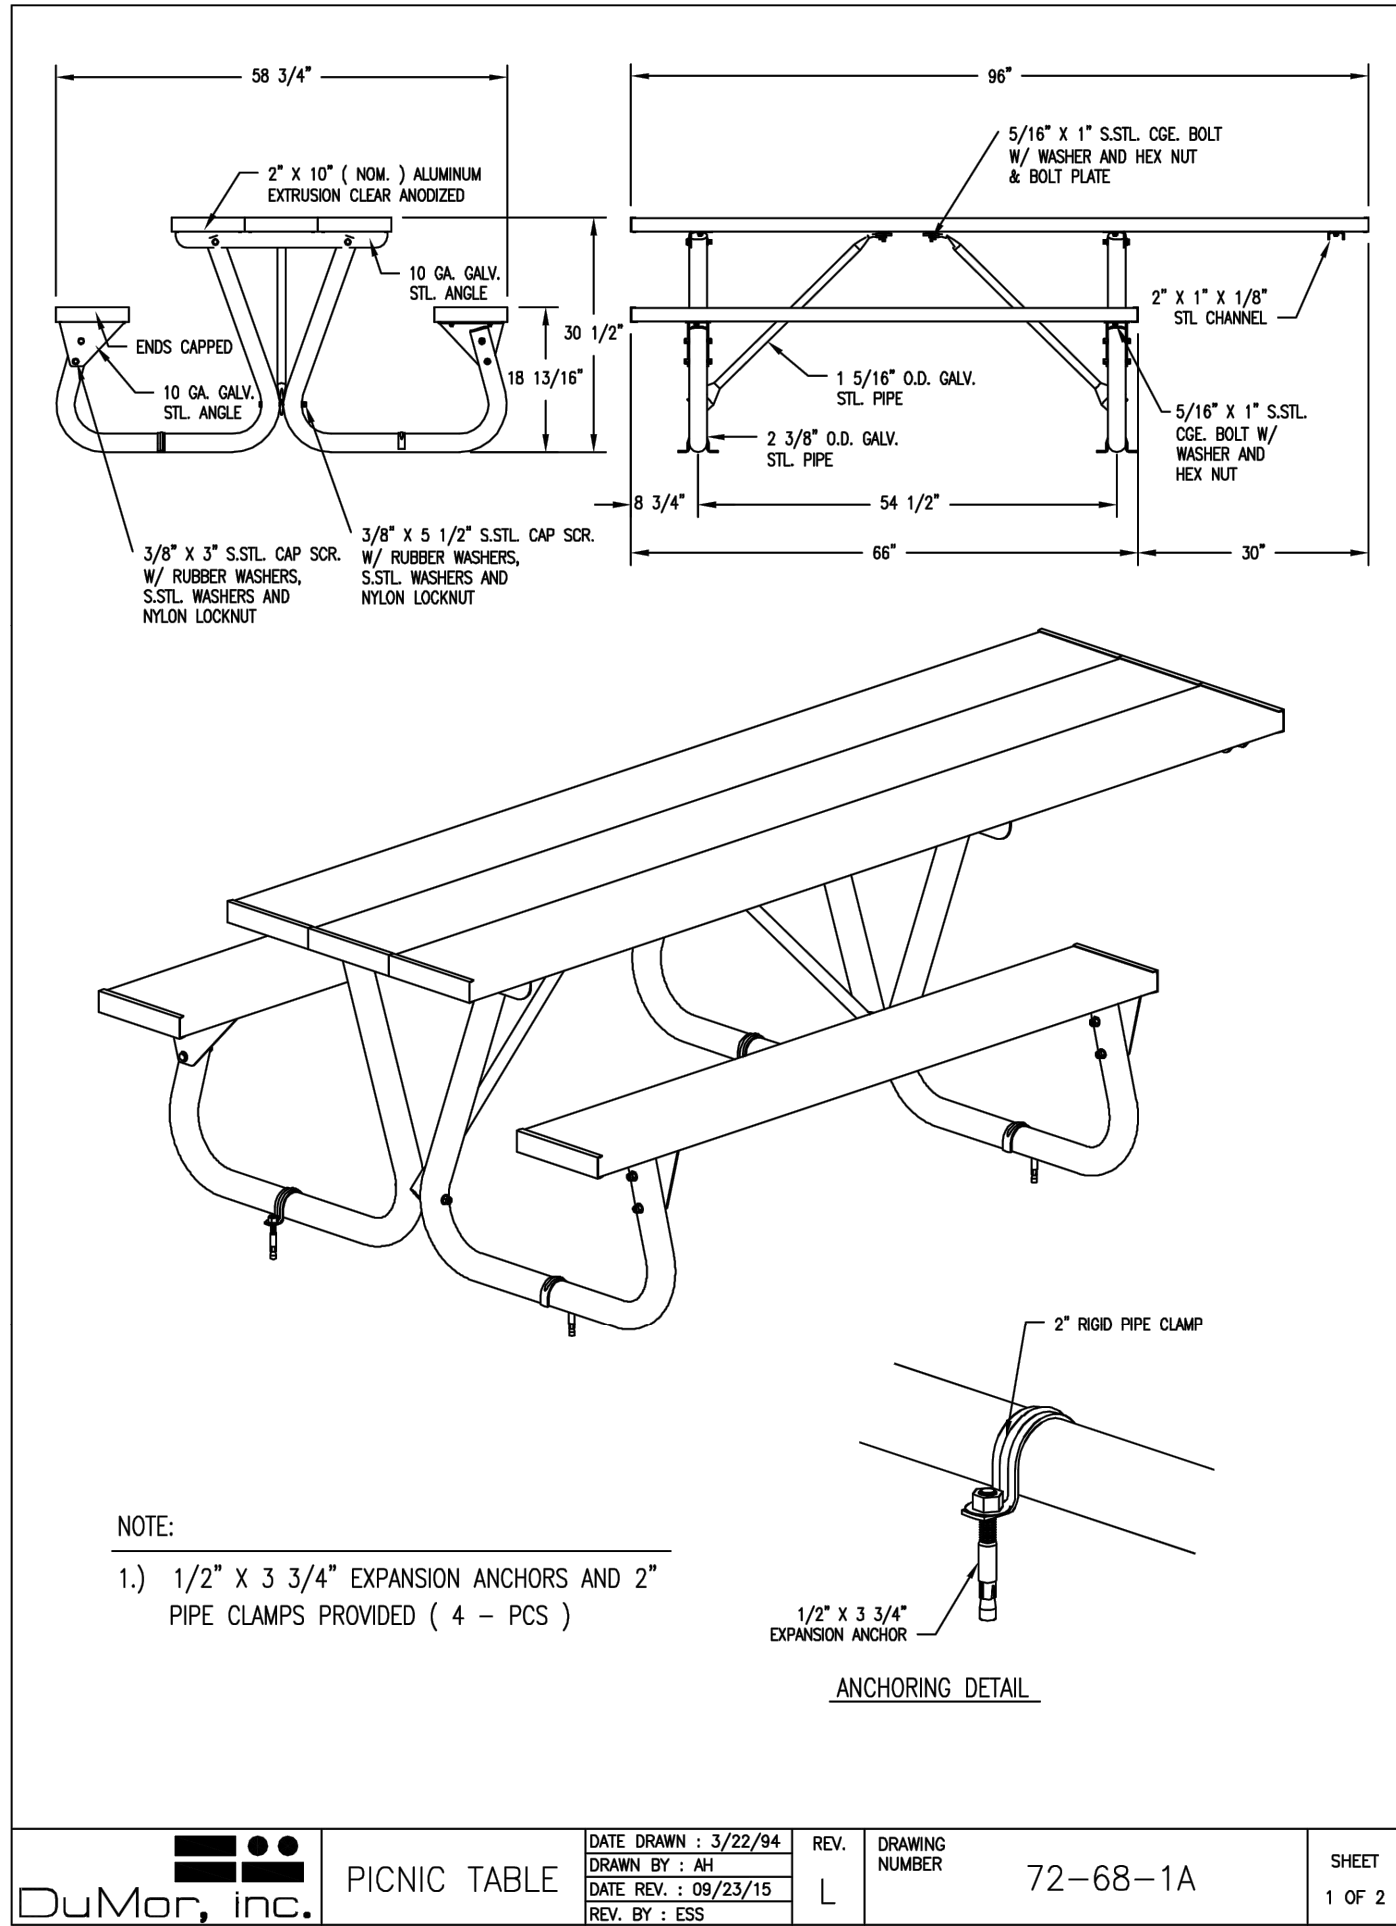

DuMor, inc.	PICNIC TABLE	DATE DRAWN : 3/22/04 DRAWN BY : AH DATE REV. : 09/23/15 REV. BY : ESS	REV. L	DRAWING NUMBER 72-68-1A	SHEET 1 OF 2
-------------	--------------	--	--------	-------------------------	--------------

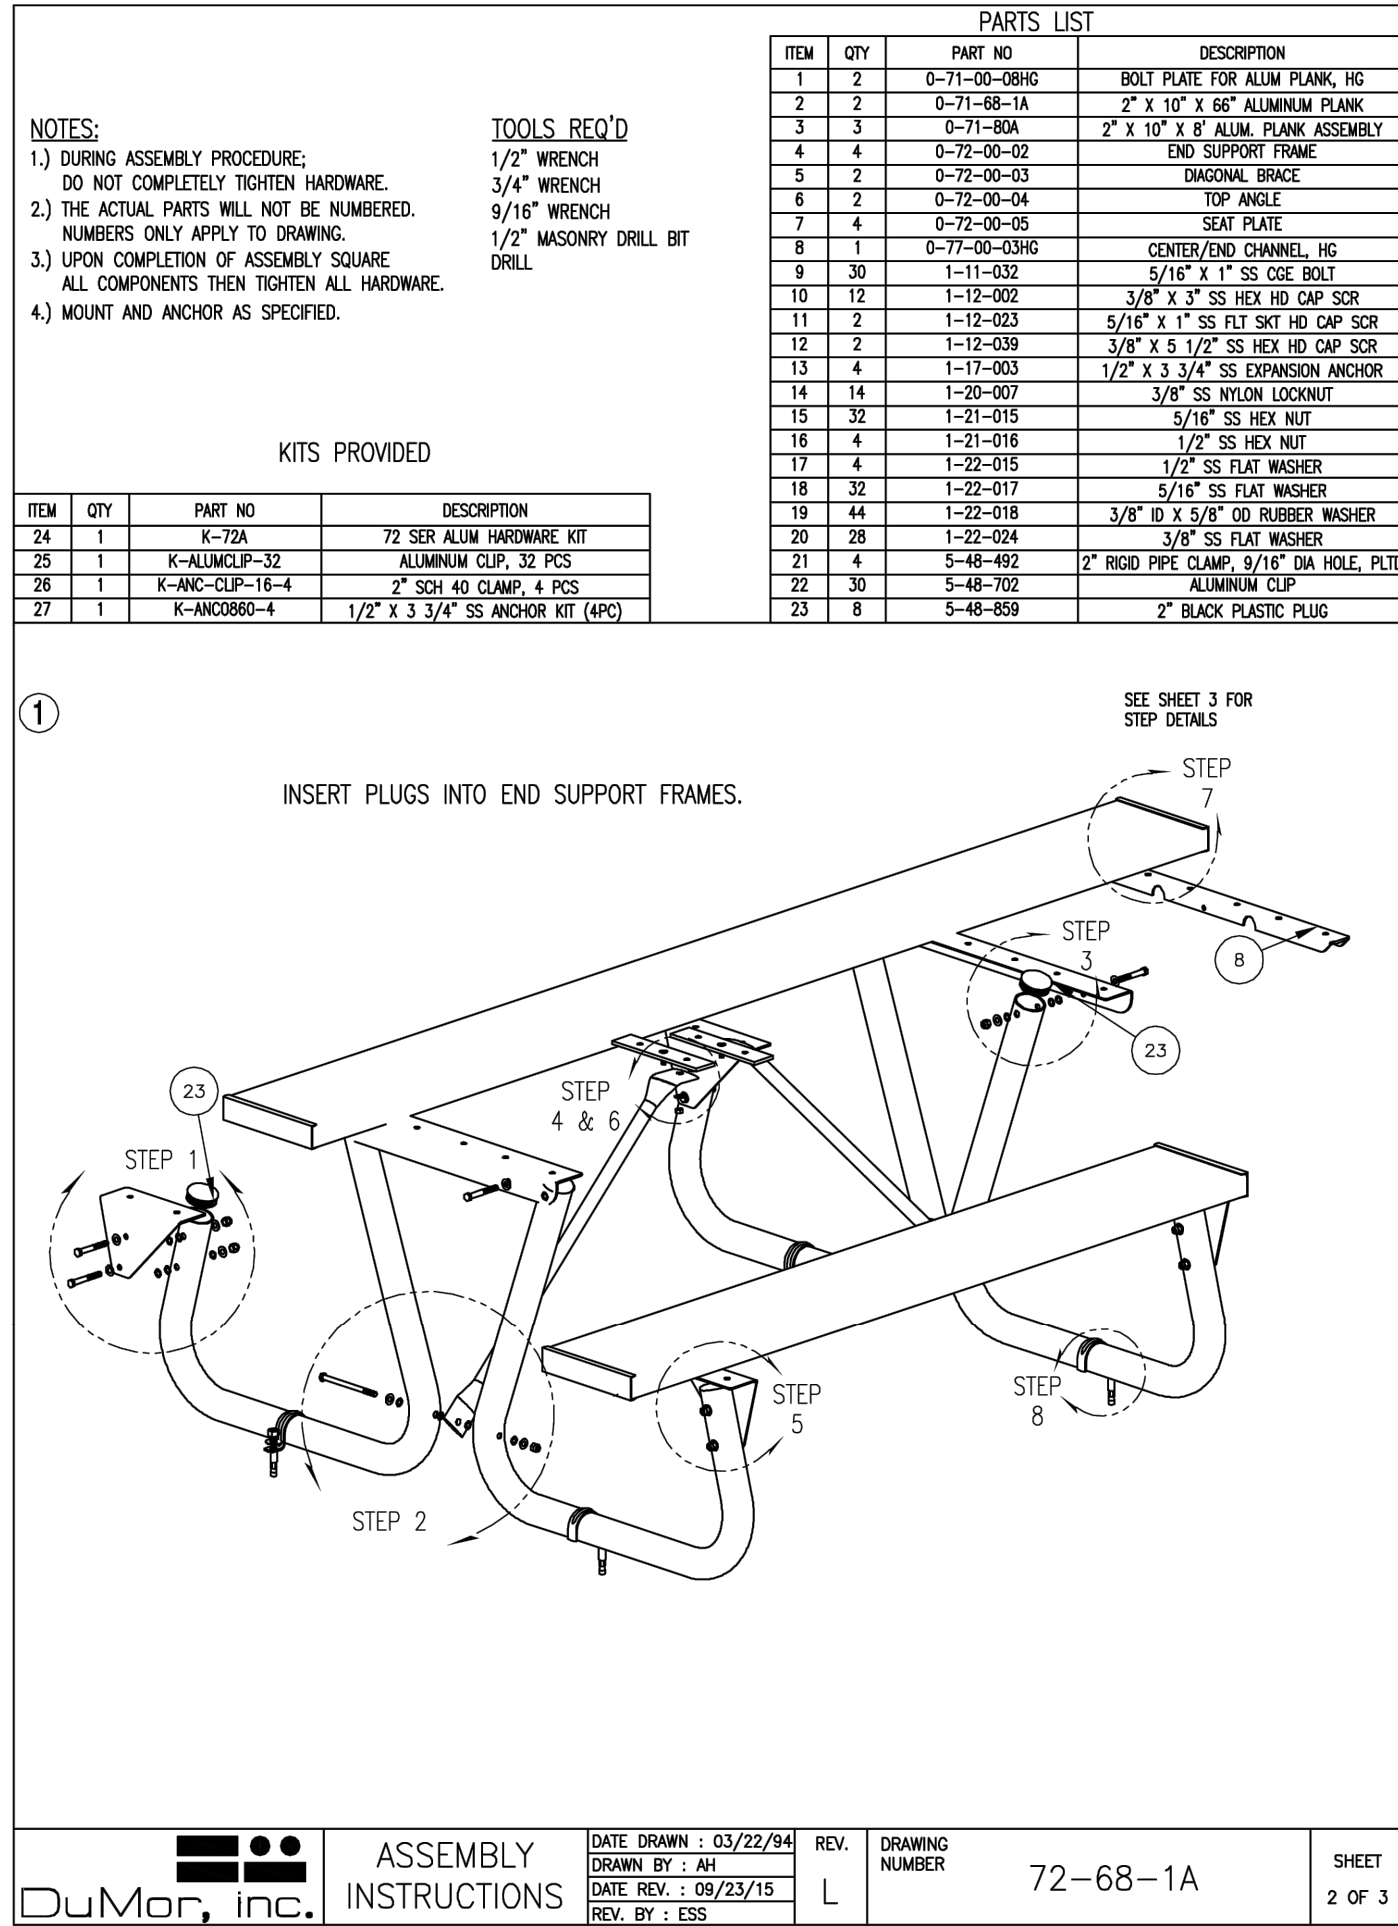


DuMor, inc.	ASSEMBLY INSTRUCTIONS	DATE DRAWN : 03/22/04 DRAWN BY : AH DATE REV. : 09/23/15 REV. BY : ESS	REV. L	DRAWING NUMBER 72-68-1A	SHEET 2 OF 3
-------------	-----------------------	---	--------	-------------------------	--------------

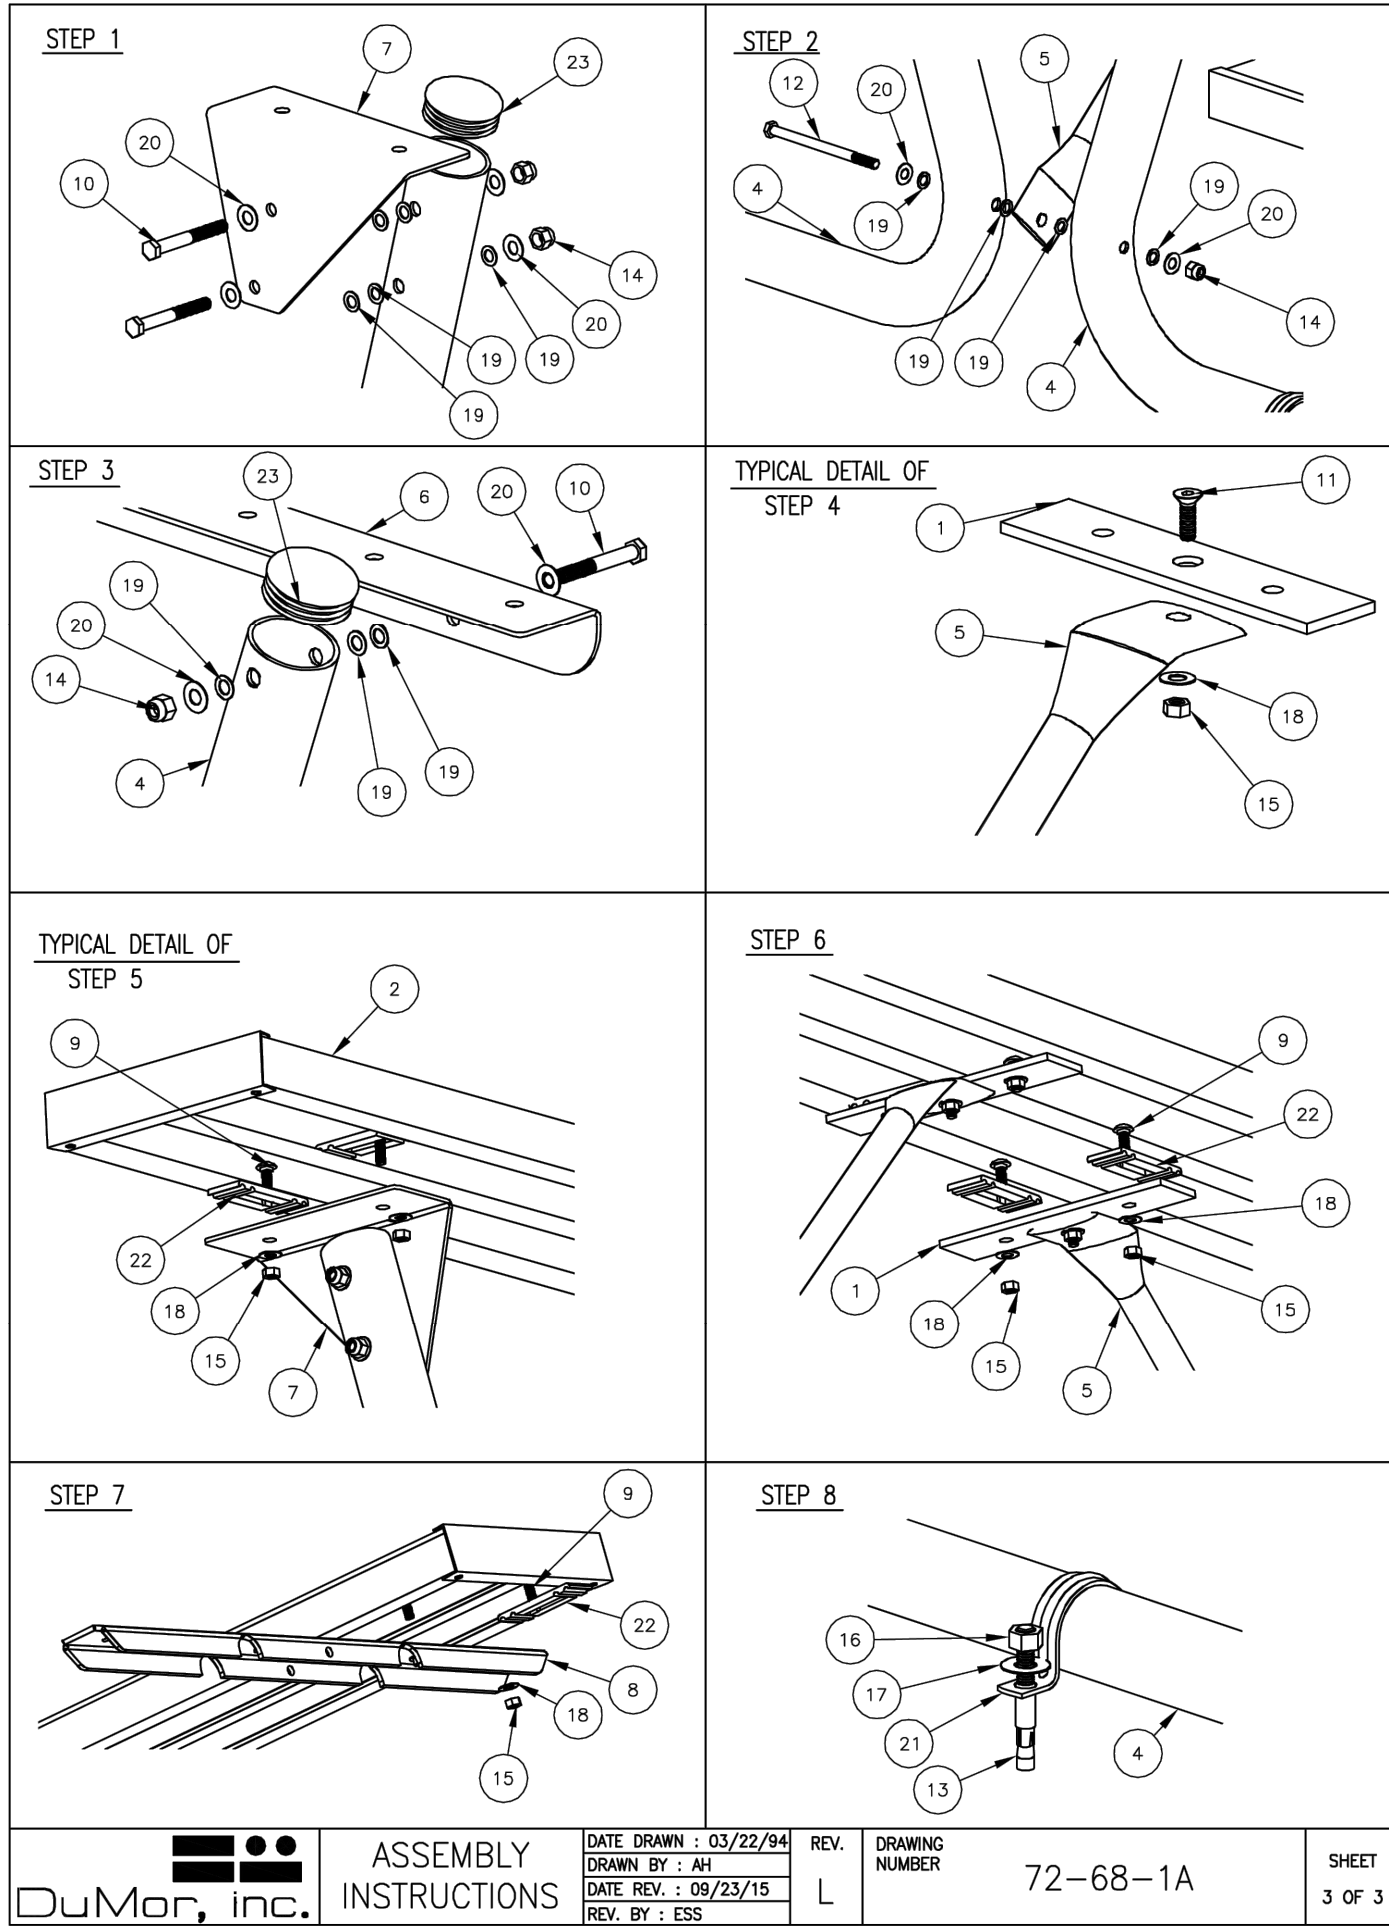

DuMor, inc.	ASSEMBLY INSTRUCTIONS	DATE DRAWN : 03/22/04 DRAWN BY : AH DATE REV. : 09/23/15 REV. BY : ESS	REV. L	DRAWING NUMBER 72-68-1A	SHEET 3 OF 3
-------------	-----------------------	---	--------	-------------------------	--------------


5 DUMOR PICNIC TABLE 72-68-1A ALUMINUM, ADA ACCESSIBLE N.T.S.

BLDP-421AL 21' PREFERRED ALUMINUM BLEACHER

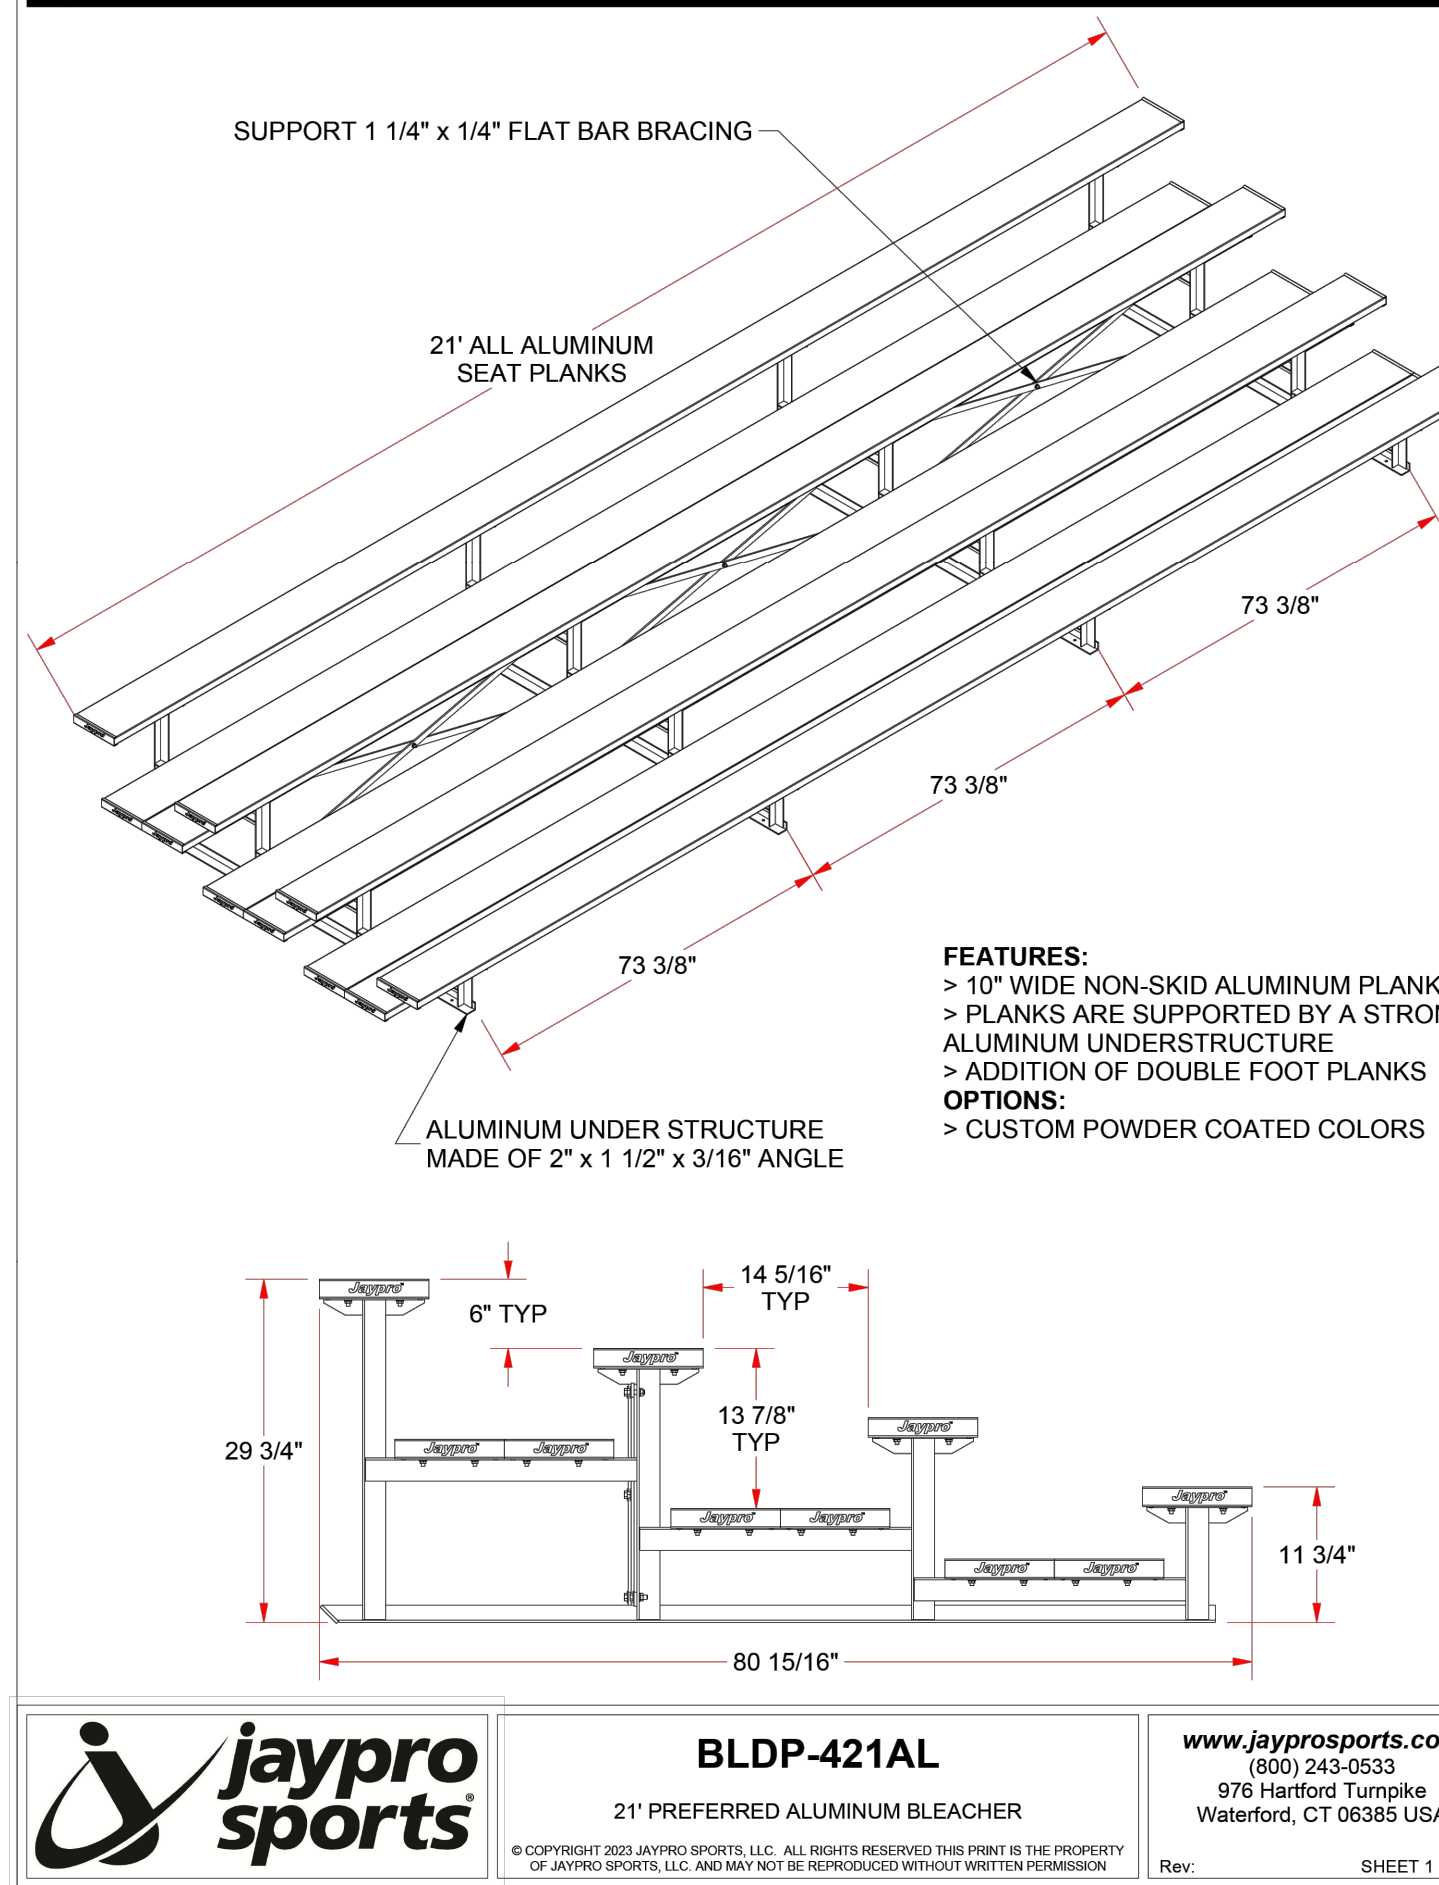

Jaypro sports	BLDP-421AL	DATE DRAWN : 3/22/04 DRAWN BY : AH DATE REV. : 09/23/15 REV. BY : ESS	REV. L	DRAWING NUMBER 72-68-1A	SHEET 1 OF 1
---------------	------------	--	--------	-------------------------	--------------

6 JAYPRO SPORTS BLDP-421AL ALUMINUM BLEACHER N.T.S.

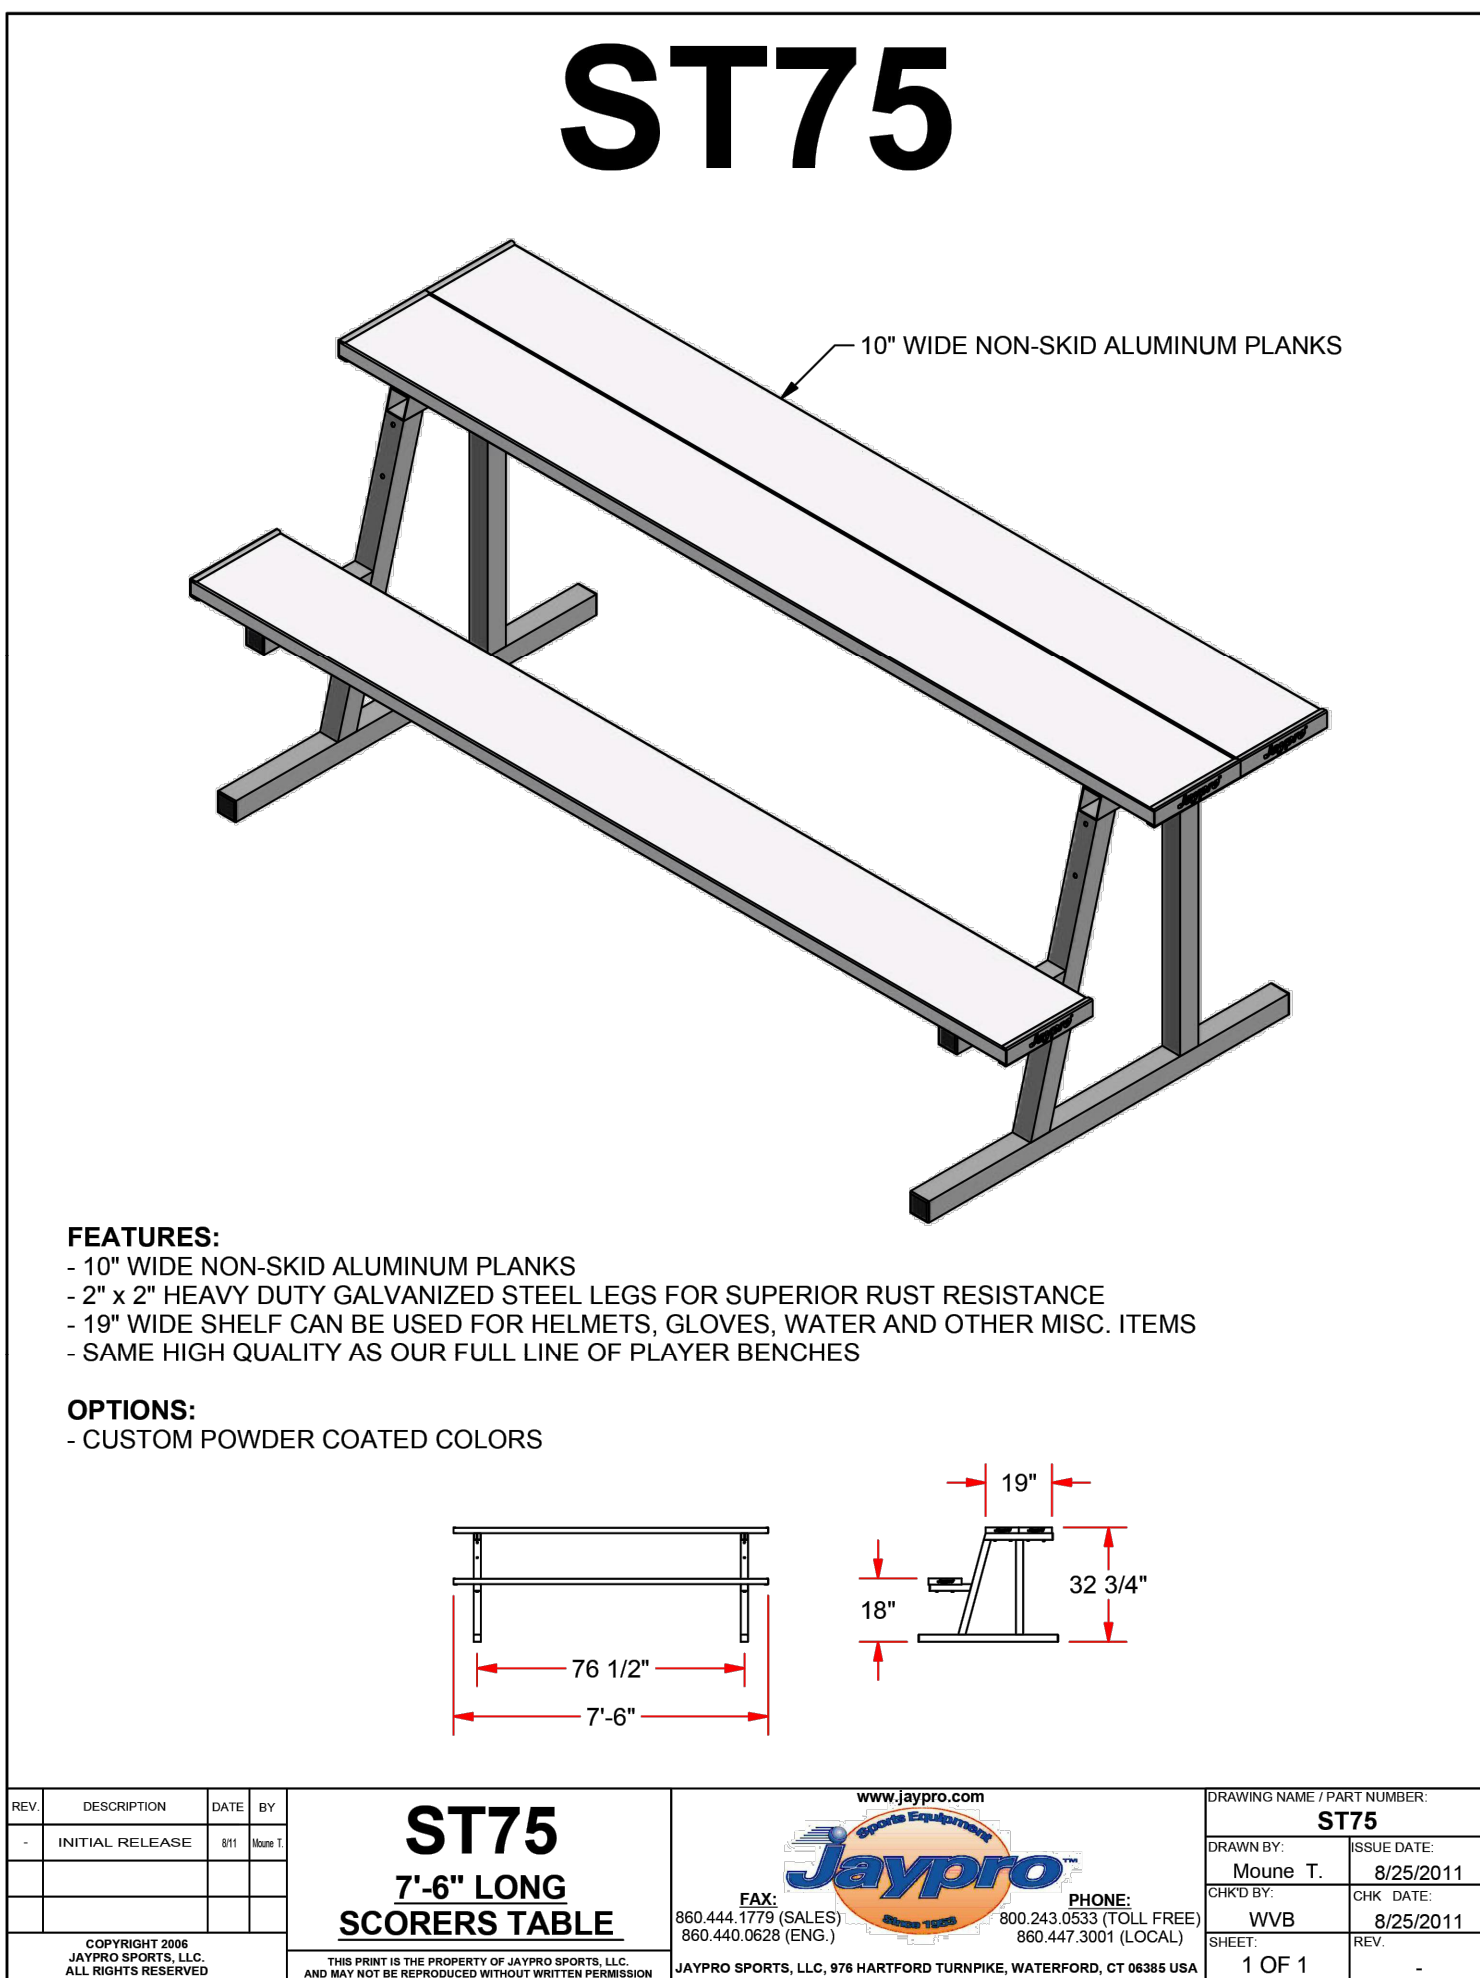


Jaypro	ST75	DATE DRAWN : 3/22/04 DRAWN BY : AH DATE REV. : 09/23/15 REV. BY : ESS	REV. L	DRAWING NUMBER 72-68-1A	SHEET 2 OF 3
--------	------	--	--------	-------------------------	--------------

7 JAYPRO SPORTS ST75 SCORERS TABLE N.T.S.

NOTE: INSTALLATION TO BE COMPLETED IN ACCORDANCE WITH MANUFACTURER'S SPECIFICATIONS.

CONFORMED SET 09/22/2025

This item has been digitally signed and sealed by Brian R. Shore, PLA on the date adjacent to the seal.

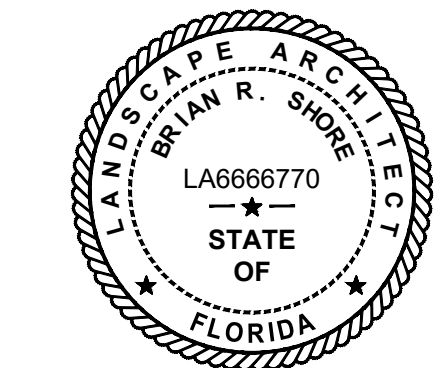

APPROVED: BRIAN R. SHORE, PLA
FLA. REGISTRATION NO. LA6666770 DATE: 10/21/2025

HARDSCAPE SITE AMENITIES DETAILS



REV.	DATE	REVISIONS
1		
2		
CITY OF DELRAY BEACH POMPEY PARK REC CENTER
1101 NW, 2ND ST. DELRAY BEACH, FL 33444
FOR: CITY OF DELRAY BEACH (PROJECT NO.16-102)

MILLER LEGG
South Florida Office: 13680 NW 5th Street, Suite 200
Sunrise, Florida 33325
954-436-7000
www.millerlegg.com


CERTIFICATES OF AUTHORIZATION:		
LB6680		
DES.	DWN.	CHK.
PROJECT / FILE NO.		
21-00053		
DRAWING NO.		
HSA1.6		
DATE DRAWN:		
6/29/23		

V:\PROJECTS\2021\21-00053 - POMPEY PARK LANDSCAPE\21-00053_LF.DWG 2026/01/22 16:51 by MBROLEY

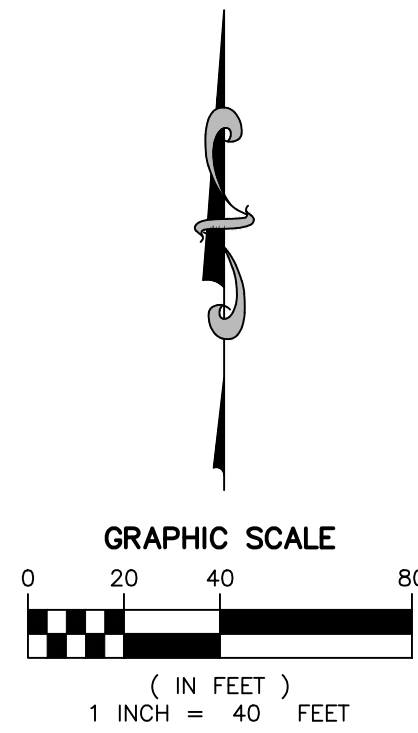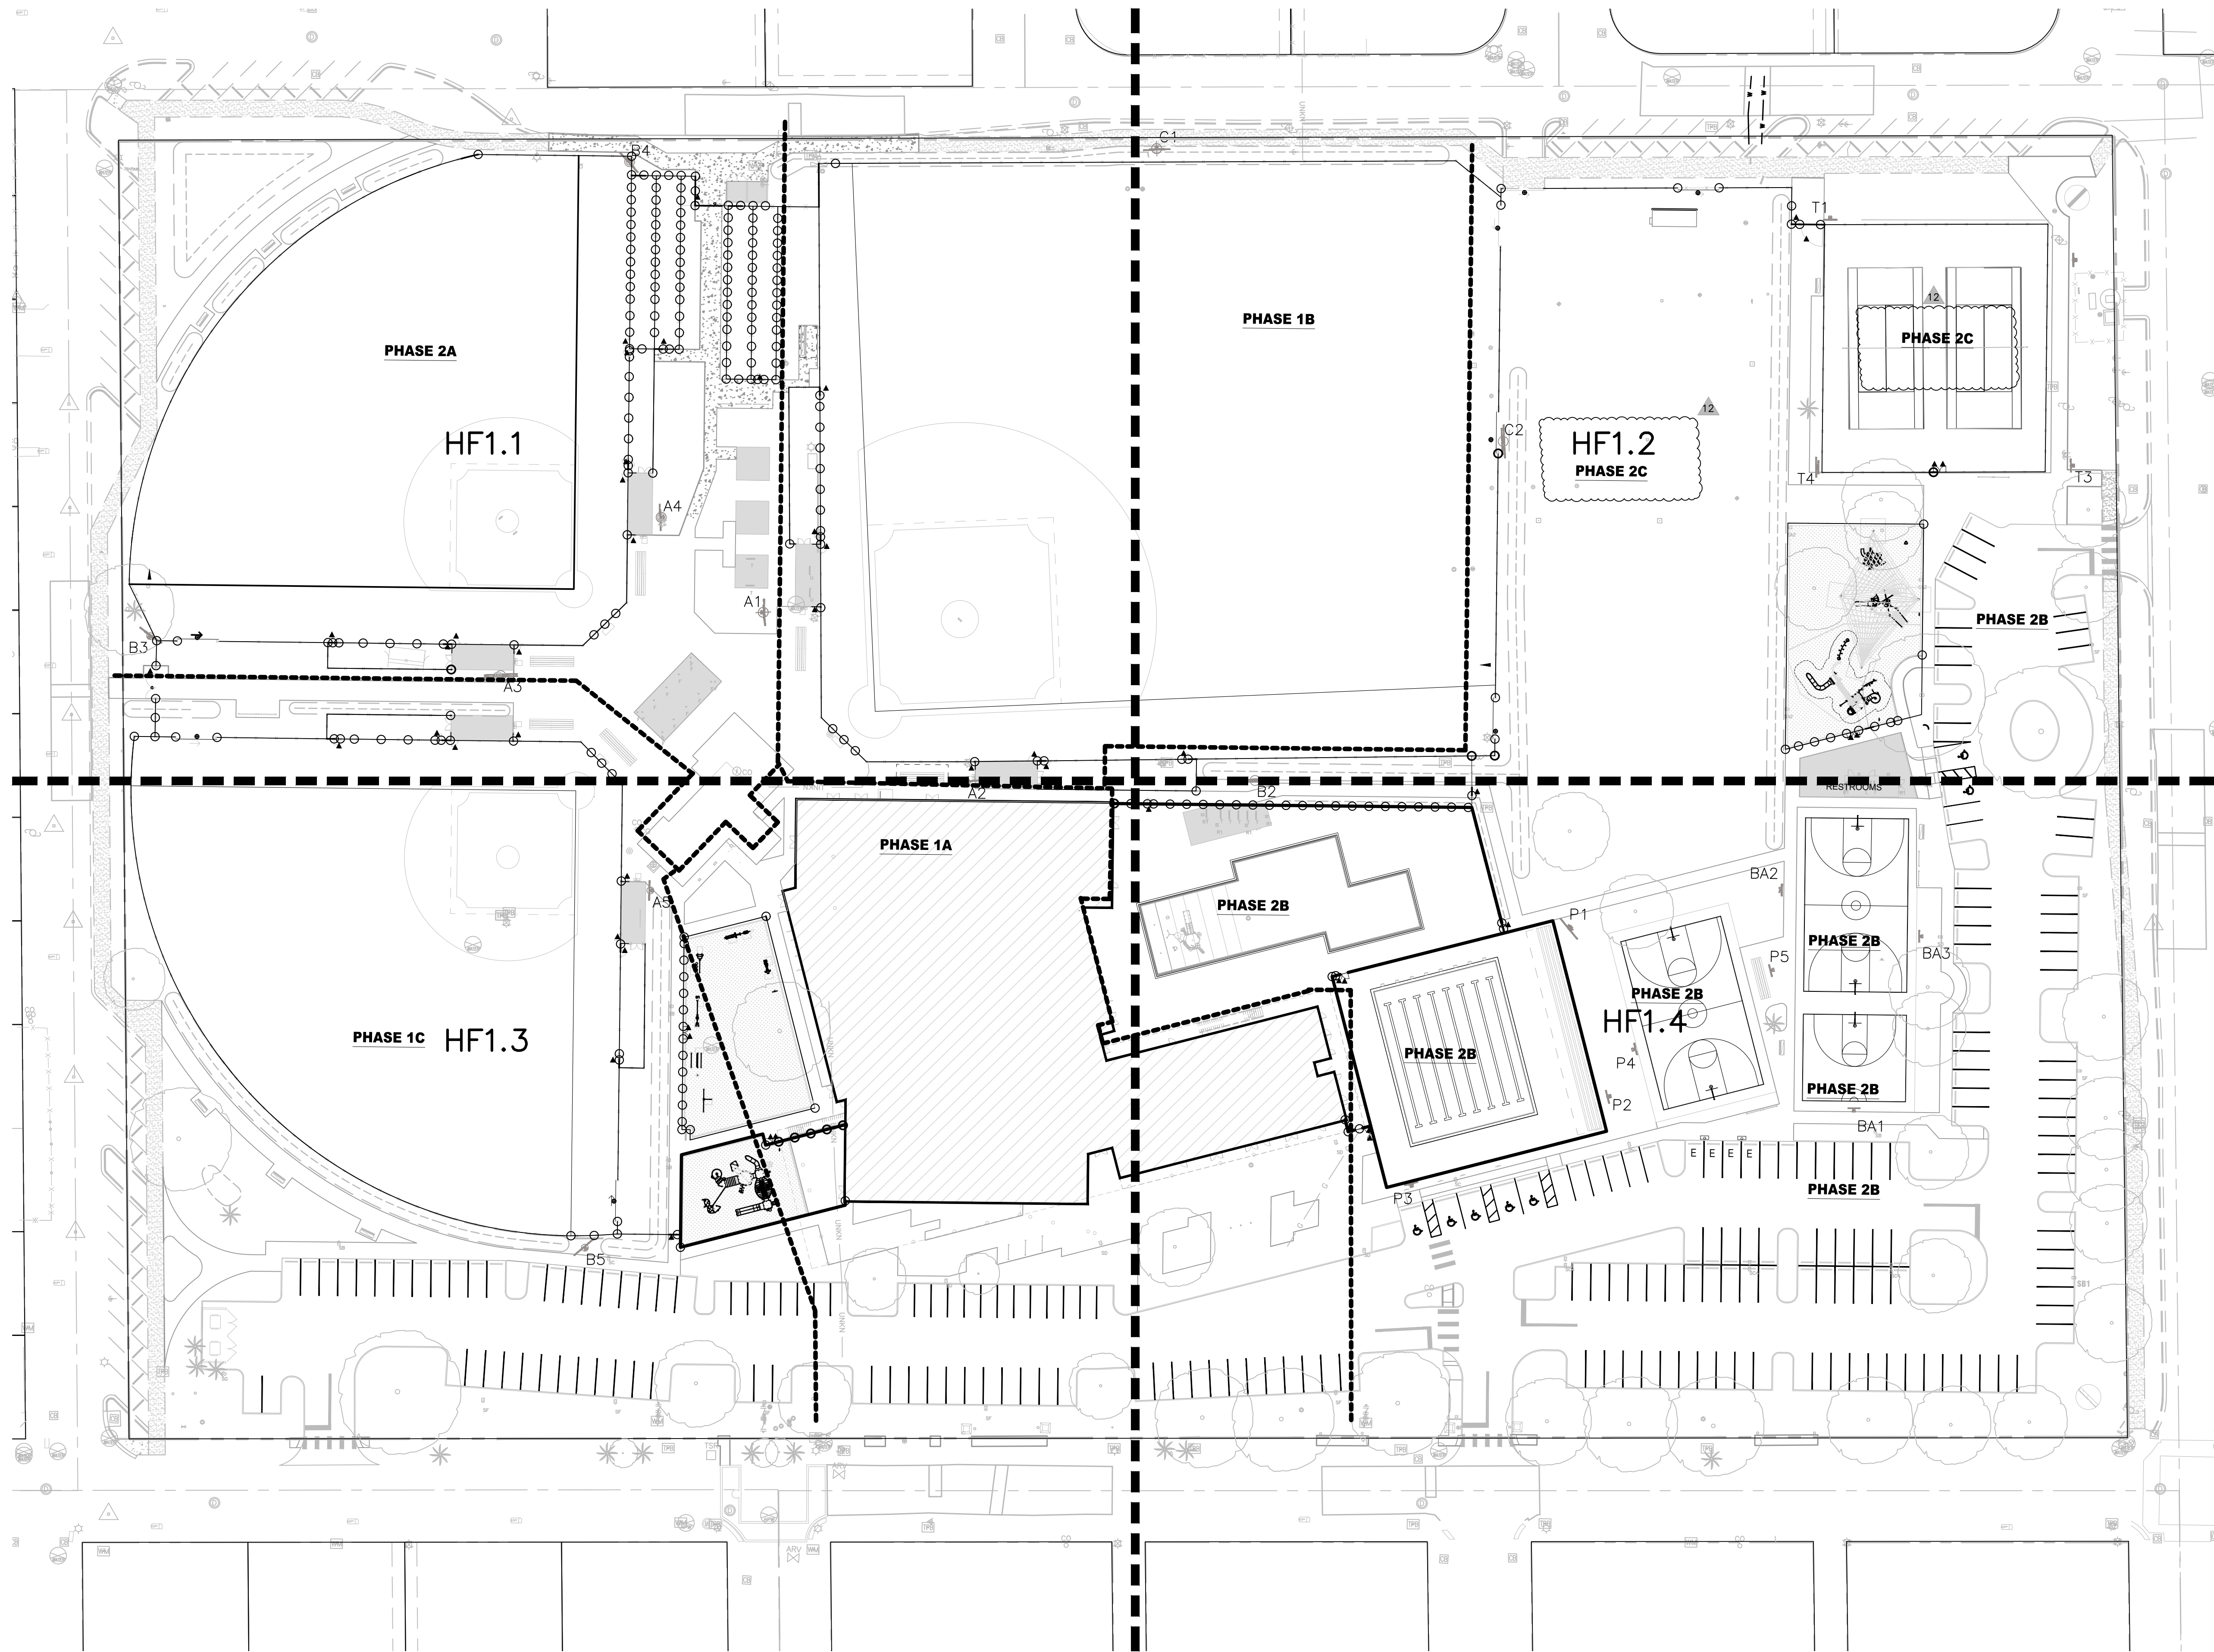

CONFORMED SET
09/22/2025

This item has been digitally signed and sealed by Brian R. Shore, PLA on the date adjacent to the seal.
Printed copies of this document are not considered signed and sealed and the signature must be verified on any electronic copies.

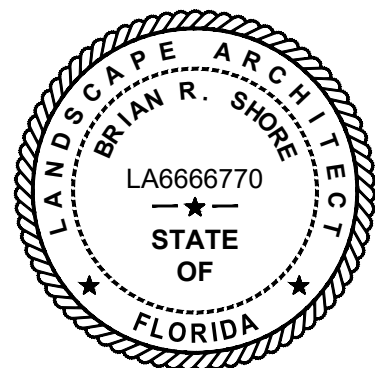

NOTE:
1. REFER TO PROVIDED GENERAL CONTRACTOR'S LOGISTICS PLAN FOR PHASING INFORMATION

APPROVED: BRIAN R. SHORE, PLA
FLA. REGISTRATION NO. LA6666770 DATE: 1/22/2026

HARDSCAPE FENCING KEY MAP



NO.	DATE	REVISIONS
5	12/11/23	COORDINATION
8	09/22/25	CONFORMED SET
12	01/22/26	ADDENDUM #2

CITY OF DELRAY BEACH POMPEY PARK REC CENTER
1101 NW, 2ND ST. DELRAY BEACH, FL 33444
FOR: CITY OF DELRAY BEACH (PROJECT NO.16-102)

MILLER LEGG
South Florida Office: 13680 NW 5th Street, Suite 200
Sunrise, Florida - 33325
954-436-7000
www.millerlegg.com

CERTIFICATE OF AUTHORIZATION:		
LB6680		
DES.	DWN.	CHK.
PROJECT / FILE NO.		
21-00053		
DRAWING NO.		
HF1.0		
DATE DRAWN:		
11/24/25		

V:\PROJECTS\2021\21-00053 - POMPEY PARK LANDSCAPE\21-00053_LF1.DWG 2025/12/01 14:03 by: WPERDA

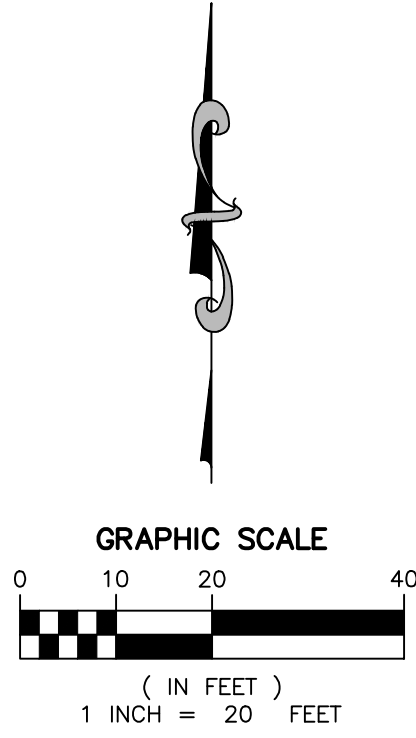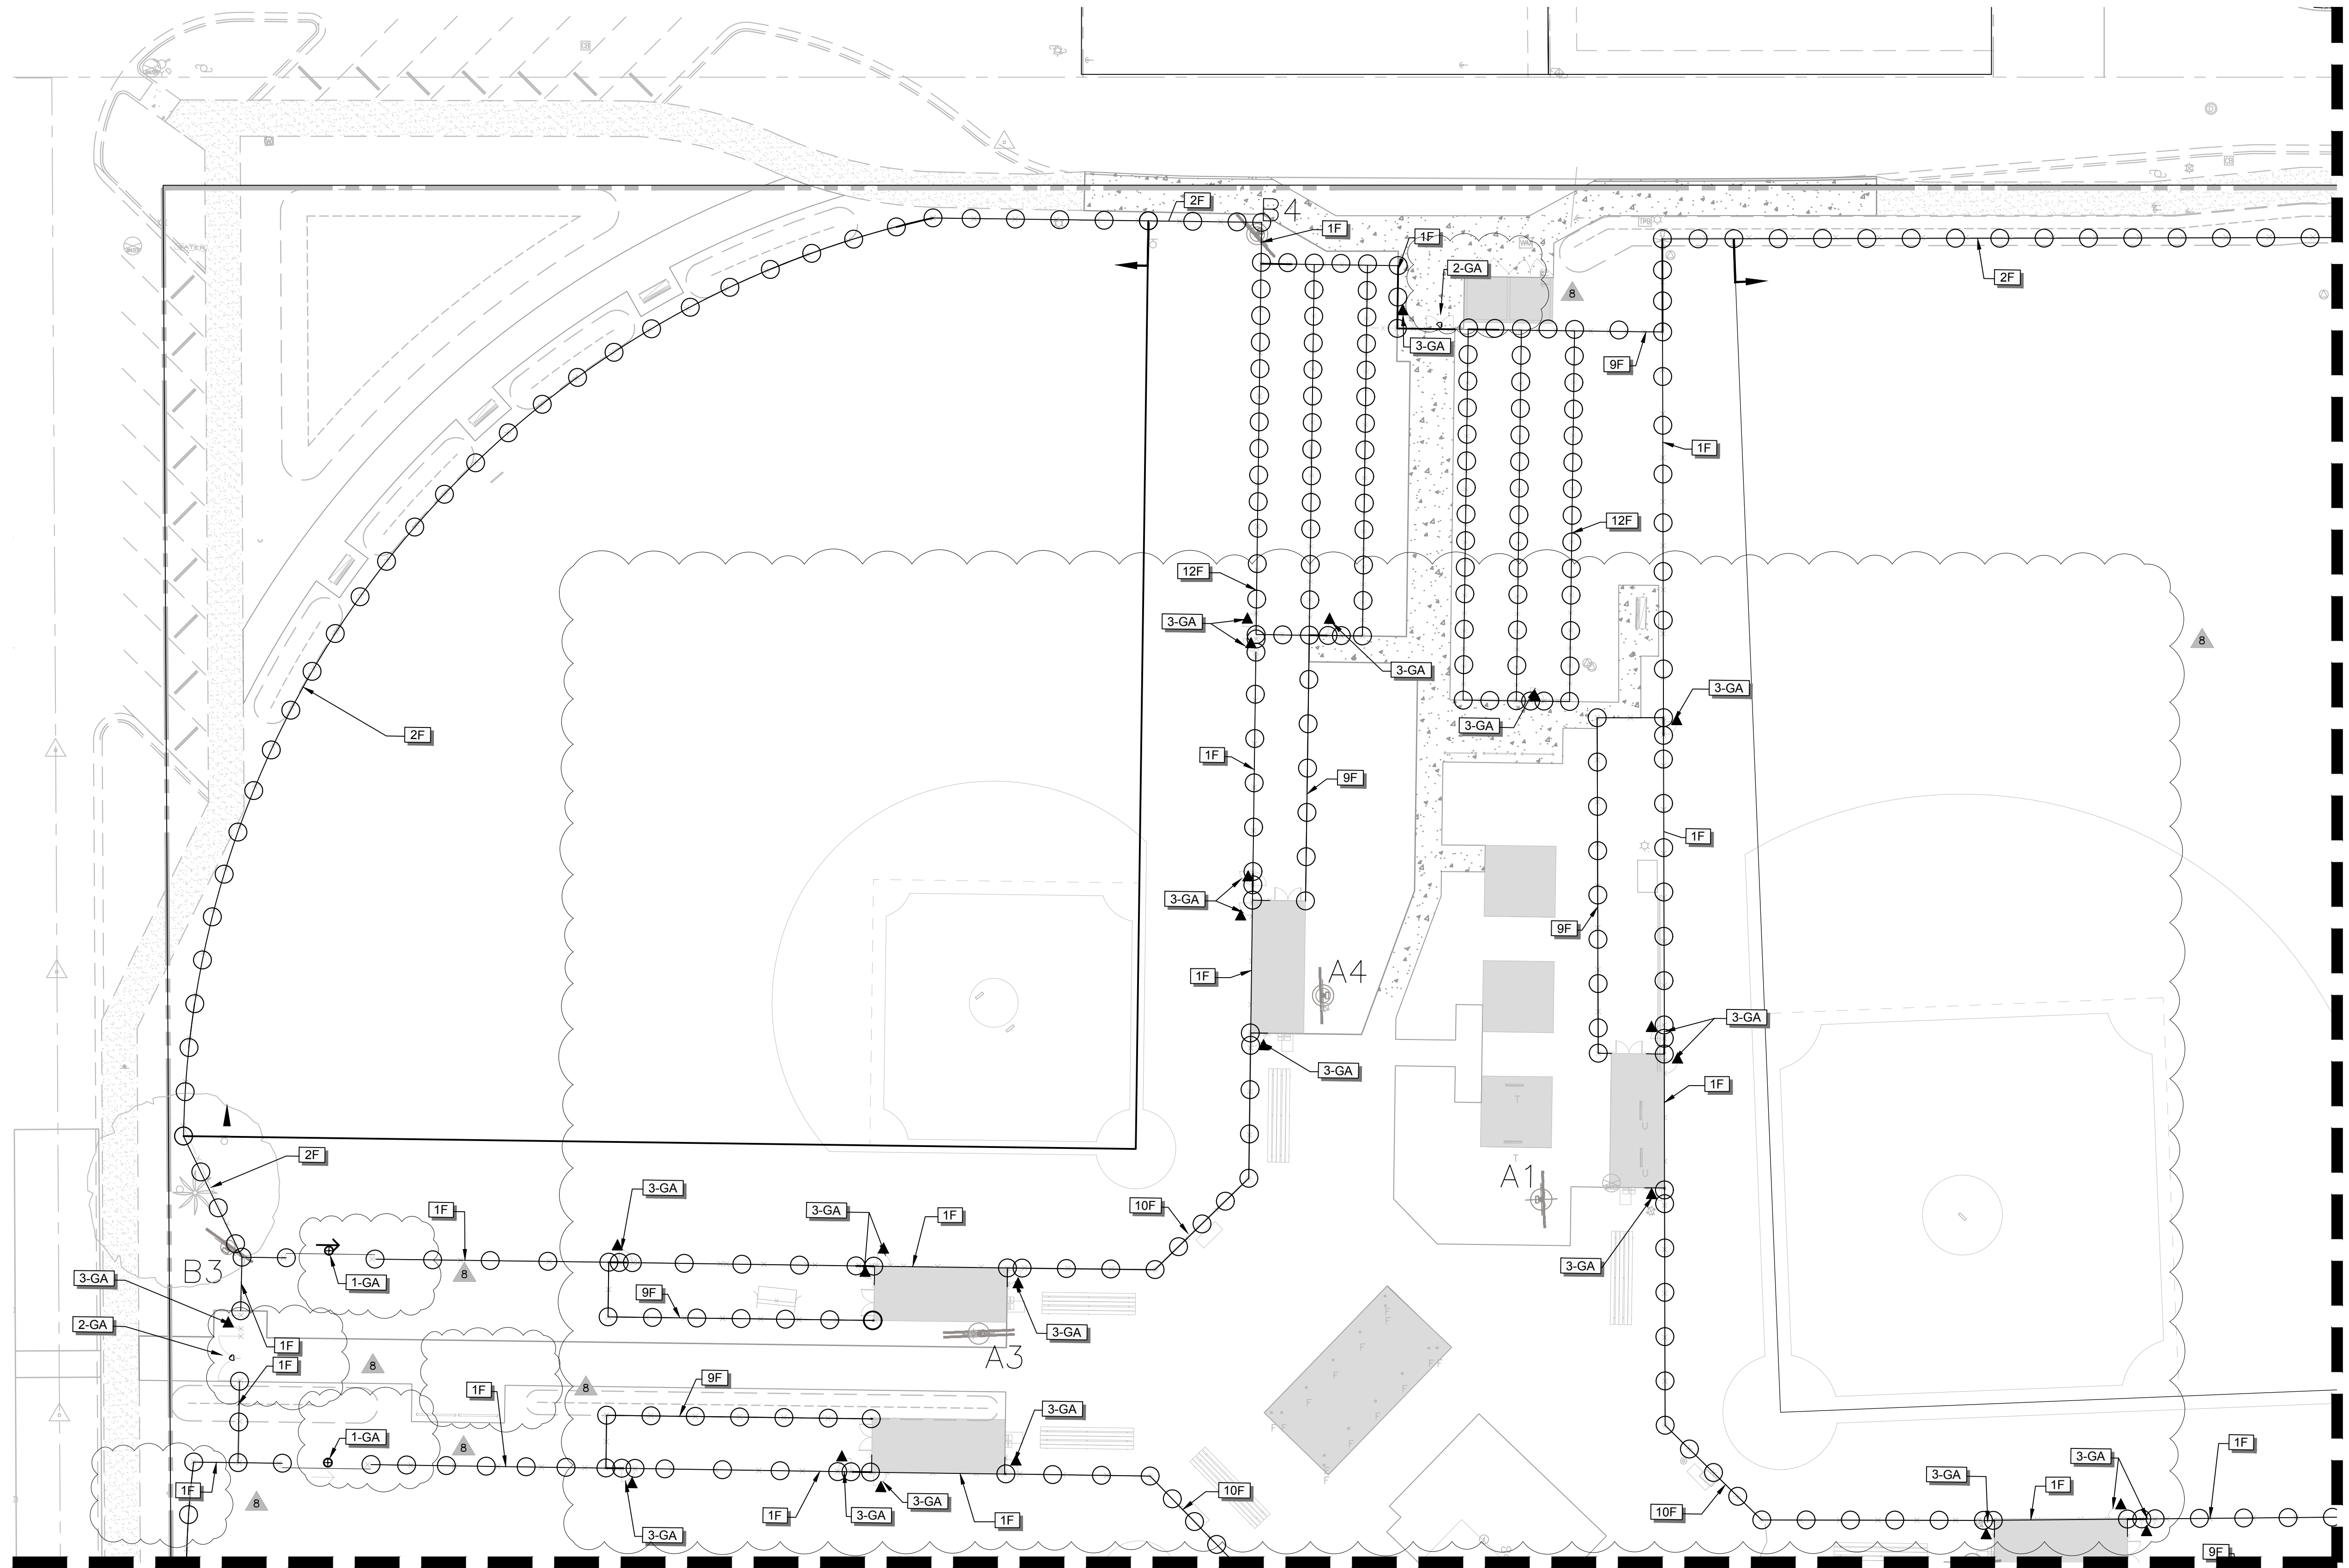


MATCH LINE, FOR CONTINUATION SEE HF1.2

MATCH LINE, FOR CONTINUATION SEE HF1.3

REFERENCE NOTES SCHEDULE FENCING SCHEDULE 1.1		
CODE	DESCRIPTION	QTY
1F	10' HT VINYL COATED CHAIN LINK FENCE	1,151 lf
1-GA	HEAVY DUTY REINFORCED 20' WIDE ROLLING GATES, HEIGHT TO MATCH FENCE	2
2F	10' HT VINYL COATED CHAIN LINK FENCE WITH 10' NET	545 lf
2-GA	HEAVY DUTY REINFORCED 10' WIDE DOUBLE SWING GATE	2
3-GA	3' WIDE GATE, HEIGHT TO MATCH FENCE	24
9F	6' VINYL COATED CHAIN LINK FENCE	318 lf
10F	10' HIGH VINYL COATED CHAIN LINK FENCE W/ 30' NET	232 lf
12F	BATTING CAGES	594 lf
○	FENCE POSTS, ENLARGED FOR CLARITY	

CONFORMED SET
09/22/2025

This item has been digitally signed and sealed by Brian R. Shore, PLA on the date adjacent to the seal.
Printed copies of this document are not considered signed and sealed and the signature must be verified on any electronic copies.

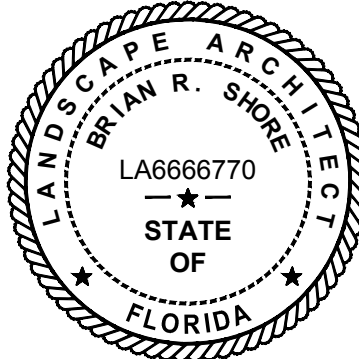

APPROVED: BRIAN R. SHORE, PLA
FLA. REGISTRATION NO. LA6666770 DATE: 12/1/2025

HARDSCAPE FENCING PLAN

NO.	DATE	REVISIONS
5	12/1/23	COORDINATION
6	01/17/25	B.D. COMMENTS
8	09/22/25	CONFORMED SET


CITY OF DELRAY BEACH POMPEY PARK REC CENTER
1101 NW, 2ND ST. DELRAY BEACH, FL 33444
FOR: CITY OF DELRAY BEACH (PROJECT NO.16-102)

MILLER LEGG
South Florida Office: 13680 NW 9th Street, Suite 200
Sunrise, Florida - 33325
954-436-7000
www.millerlegg.com

CERTIFICATE OF AUTHORIZATION:		
LB6680		
DES.	DWN.	CHK.
PROJECT / FILE NO.		
21-00053		
DRAWING NO.		
HF1.1		
DATE DRAWN:		
11/24/25		

V:\PROJECTS 2021\21-00053 - POMPEY PARK LANDSCAPE\21-00053_LF.DWG 2025/11/24 16:52 by: WPERDA

MATCH LINE, FOR CONTINUATION SEE HF1.1

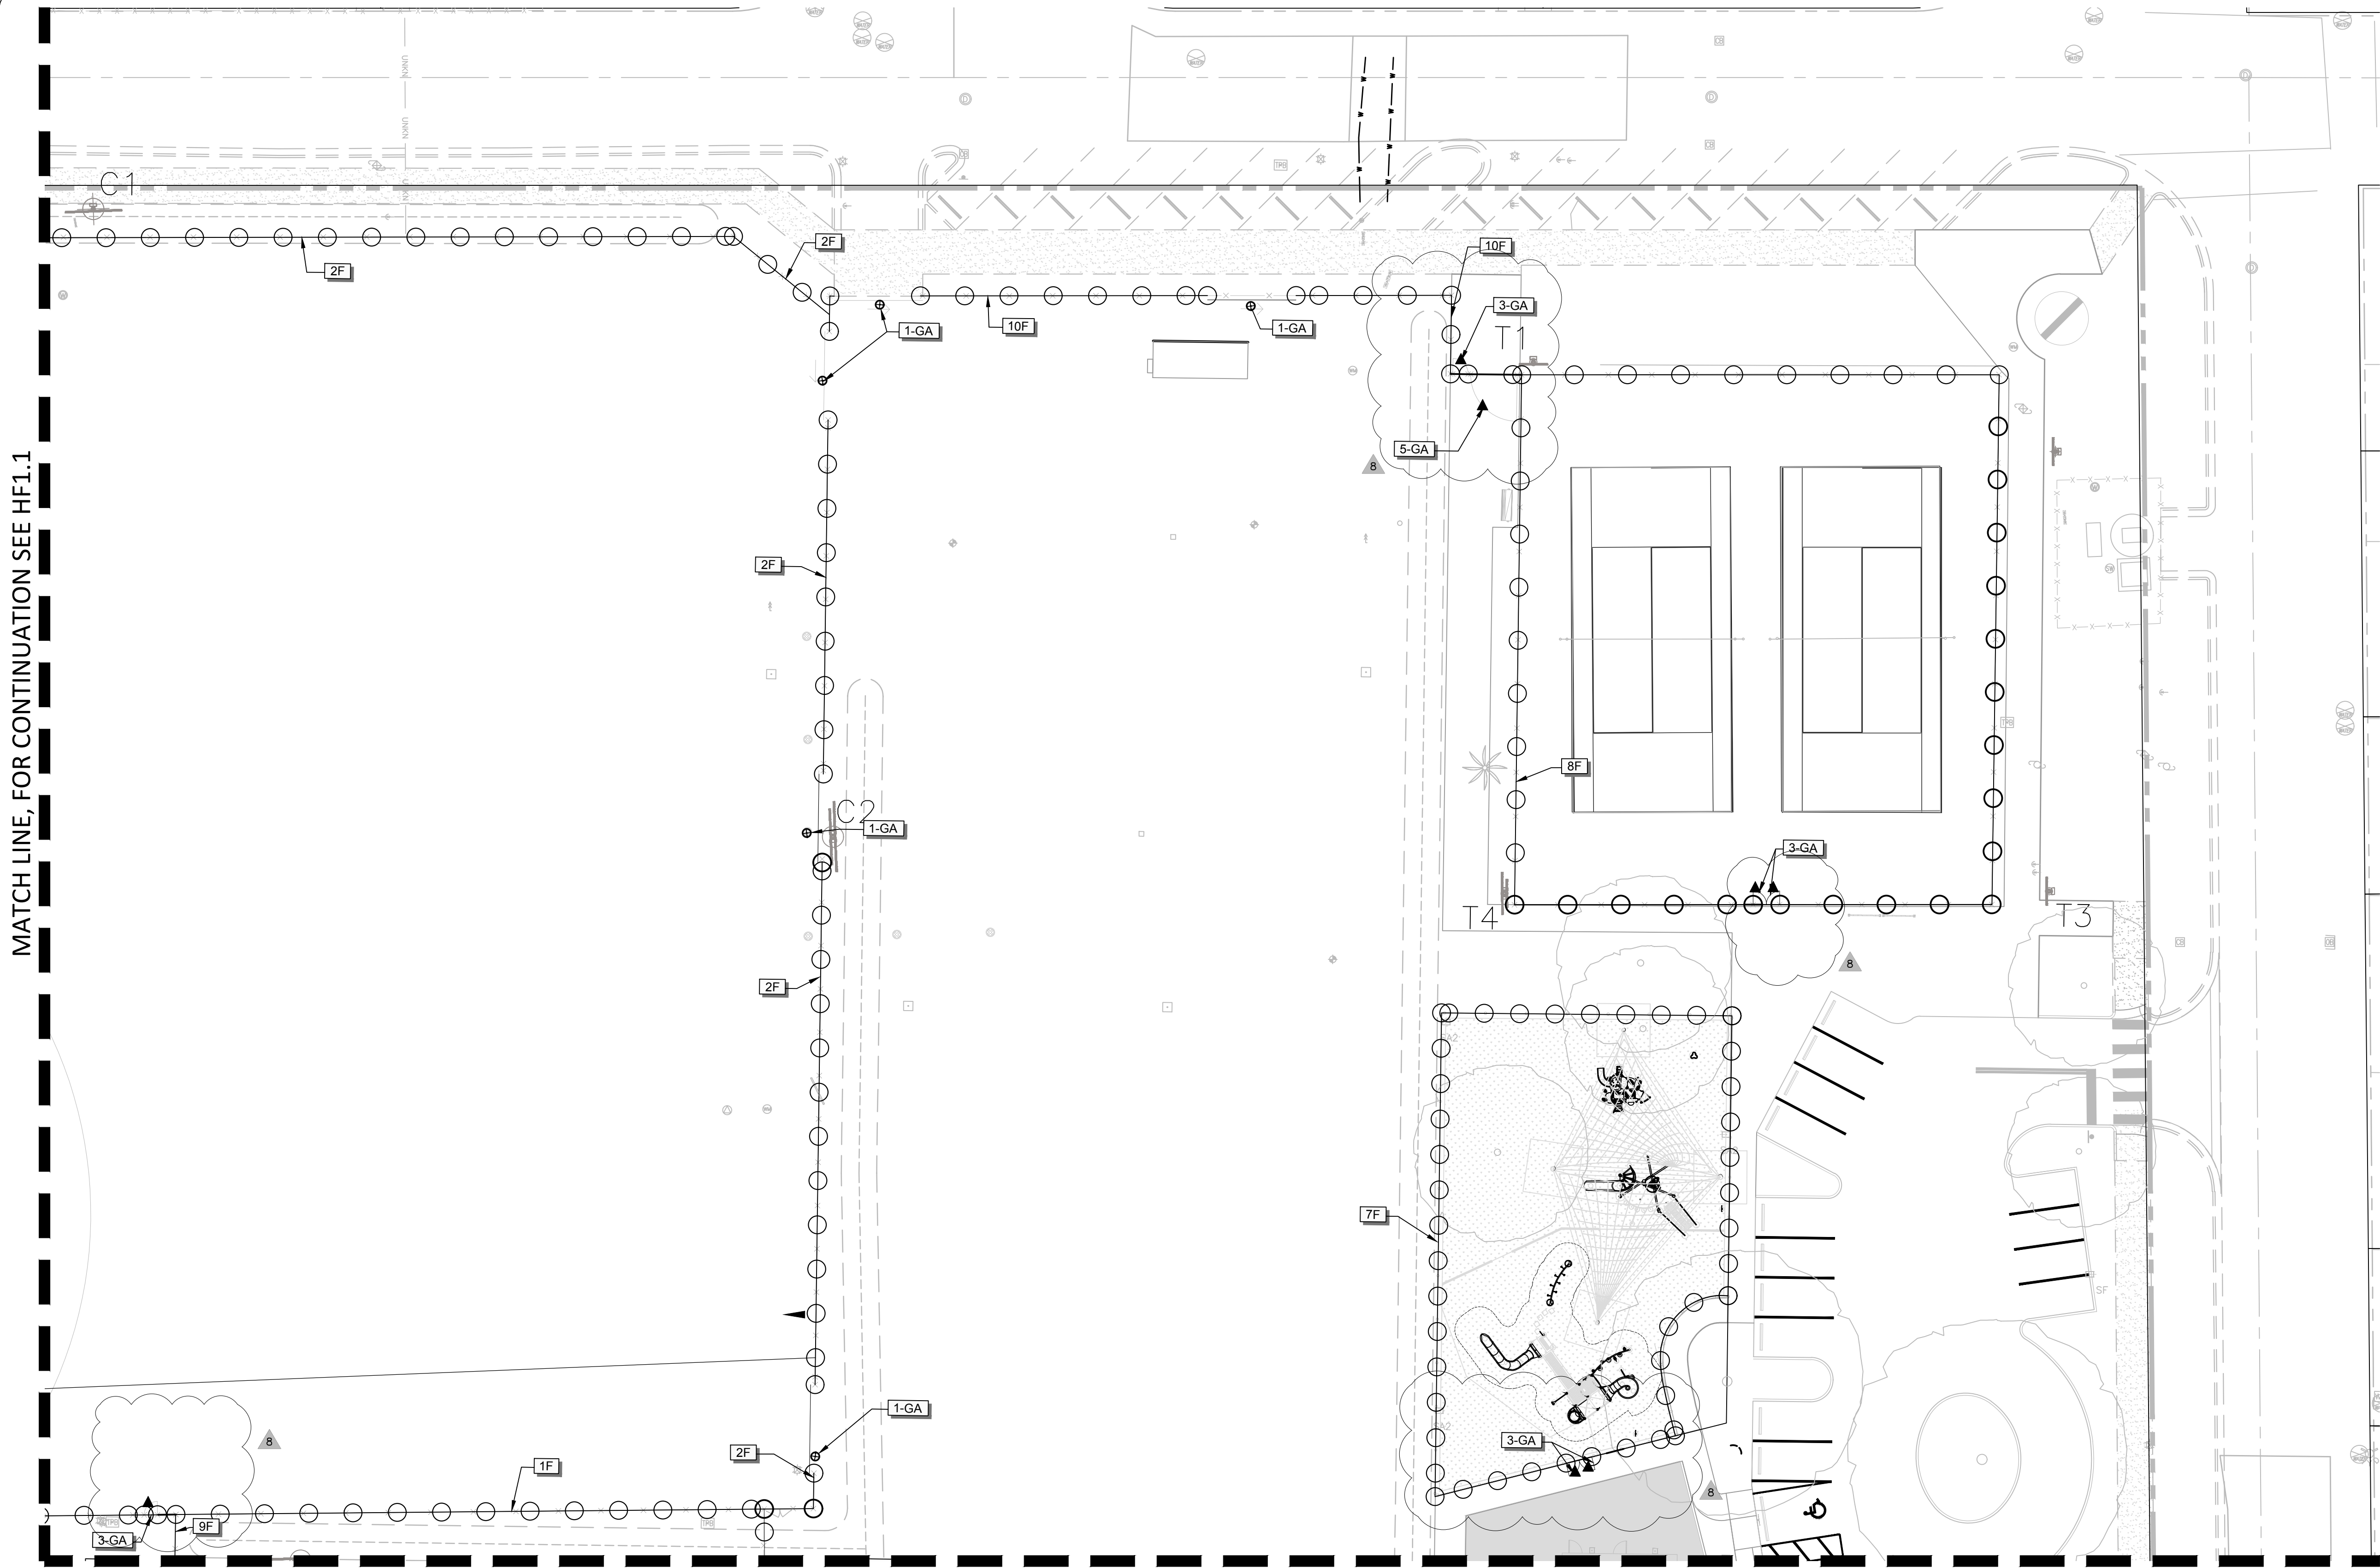


MATCH LINE, FOR CONTINUATION SEE HF1.4

REFERENCE NOTES SCHEDULE FENCING SCHEDULE 1.2

CODE	DESCRIPTION	QTY
1F	10' HT VINYL COATED CHAIN LINK FENCE	144 lf
1-GA	HEAVY DUTY REINFORCED 20' WIDE ROLLING GATES, HEIGHT TO MATCH FENCE	5
2F	10' HT VINYL COATED CHAIN LINK FENCE WITH 10' NET	393 lf
3-GA	3' WIDE GATE, HEIGHT TO MATCH FENCE	6
5-GA	10'-6" SINGLE CHAN LINK DRIVE WAY FENCE GATE W/WHEELS.	1
7F	4' HEIGHT ORNAMENTAL BLACK ALUMINUM FENCE	331 lf
8F	BLACK VINYL CHAIN LINK FENCE TO REPLACE EXISTING	451 lf
9F	6" VINYL COATED CHAIN LINK FENCE	
10F	10' HIGH VINYL COATED CHAIN LINK FENCE W/ 30' NET	123 lf
○	FENCE POSTS, ENLARGED FOR CLARITY	

CONFORMED SET
09/22/2025

This item has been digitally signed and sealed by Brian R. Shore, PLA on the date adjacent to the seal.
Printed copies of this document are not considered signed and sealed and the signature must be verified on any electronic copies.

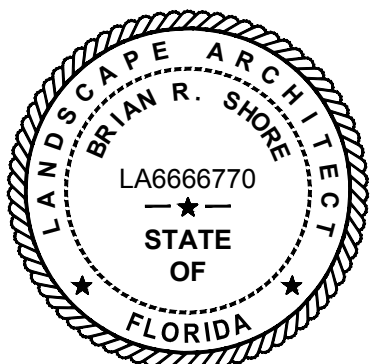

APPROVED: BRIAN R. SHORE, PLA
FLA. REGISTRATION NO. LA6666770 DATE: 11/24/2025

HARDSCAPE FENCING PLAN



MILLER LEGG
South Florida Office: 13680 NW 9th Street, Suite 200
Sunrise, Florida 33325
954-436-7000
www.millerlegg.com

CERTIFICATE OF AUTHORIZATION:		
LB6680		
DES.	DWN.	CHK.
PROJECT / FILE NO.		
21-00053		
DRAWING NO.		
HF1.2		
DATE DRAWN:		
11/21/25		

CITY OF DELRAY BEACH POMPEY PARK REC CENTER
1101 NW, 2ND ST. DELRAY BEACH, FL 33444
FOR: CITY OF DELRAY BEACH (PROJECT NO.16-102)

5	12/1/23	COORDINATION	DATE	REV.
6	01/17/25	B.D. COMMENTS		
8	09/22/25	CONFORMED SET		
REVISIONS				

MATCH LINE, FOR CONTINUATION SEE HF1.1

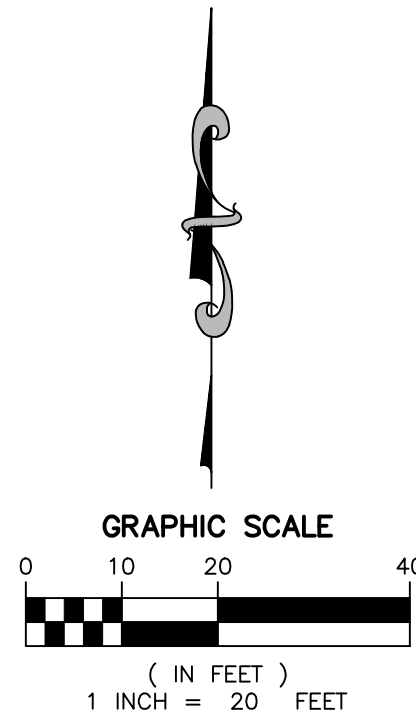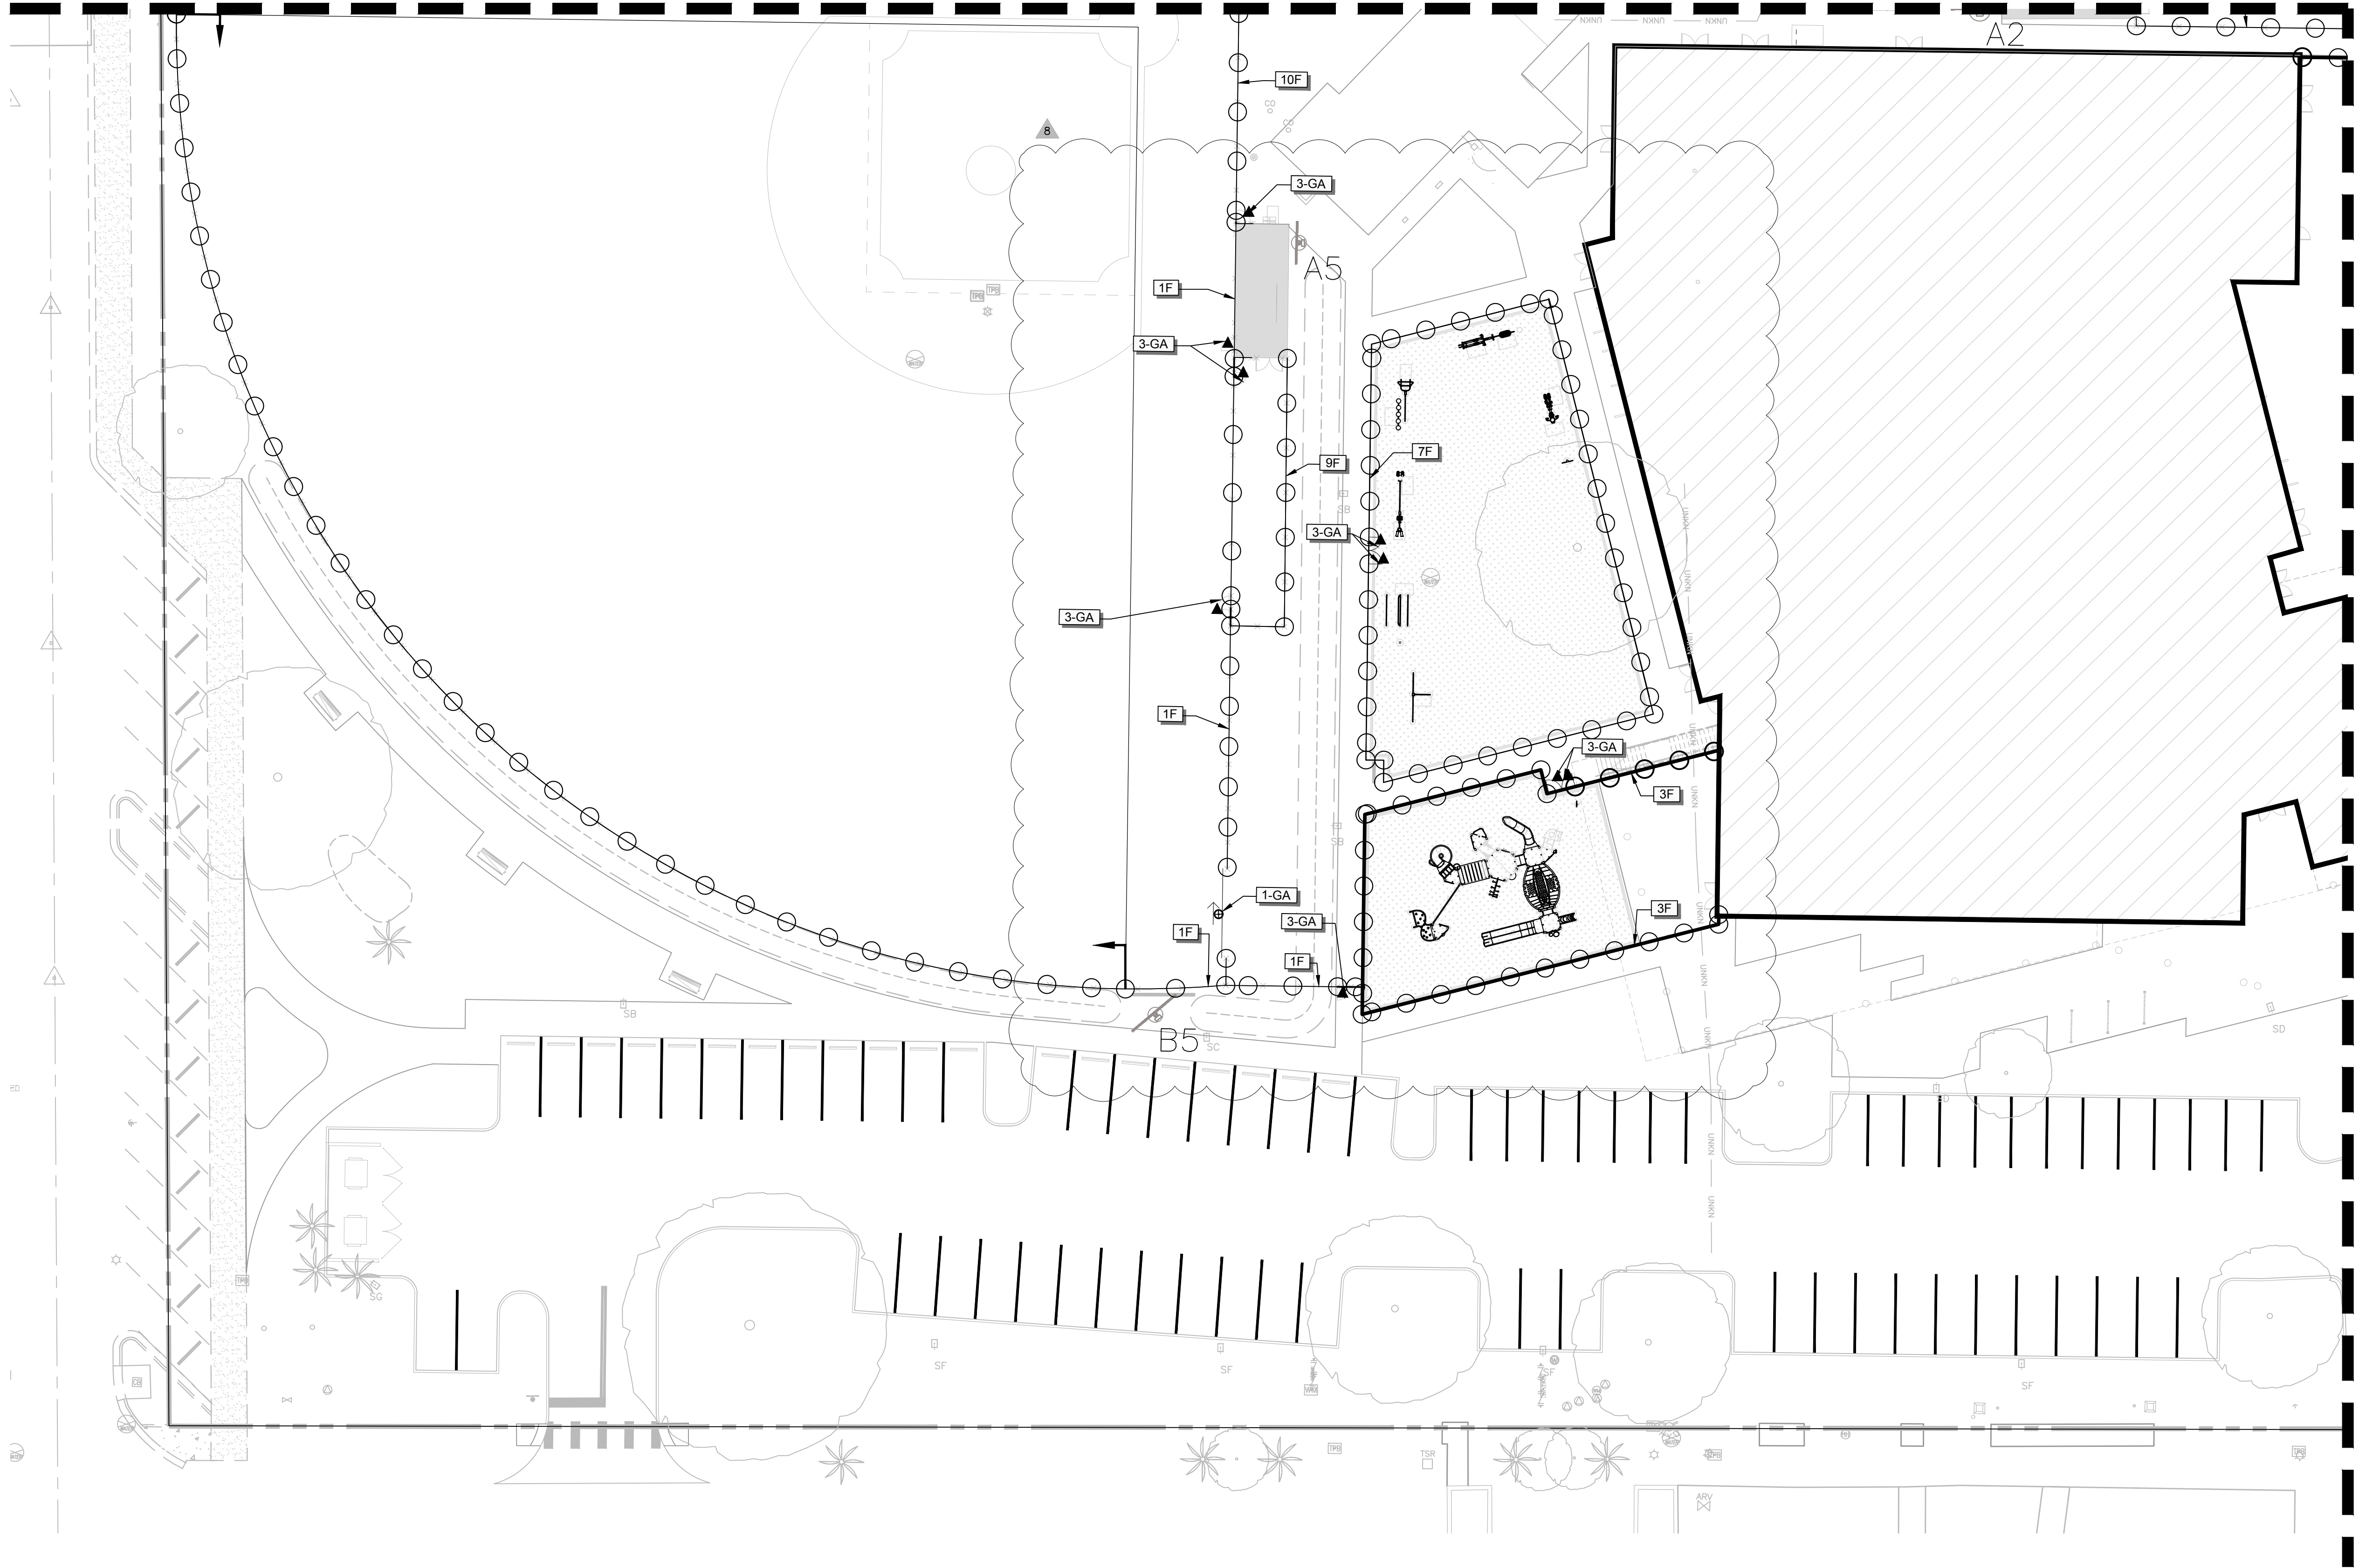


REFERENCE NOTES SCHEDULE FENCING SCHEDULE 1.3

CODE	DESCRIPTION	QTY
1F	10' HT VINYL COATED CHAIN LINK FENCE	640 lf
1-GA	HEAVY DUTY REINFORCED 20' WIDE ROLLING GATES, HEIGHT TO MATCH FENCE	1
3F	8' HT DECORATIVE ALUMINUM FENCE	215 lf
3-GA	3' WIDE GATE, HEIGHT TO MATCH FENCE	9
7F	4' HEIGHT ORNAMENTAL BLACK ALUMINUM FENCE	305 lf
9F	6' VINYL COATED CHAIN LINK FENCE	121 lf
10F	10' HIGH VINYL COATED CHAIN LINK FENCE W/ 30' NET	108 lf
○	FENCE POSTS, ENLARGED FOR CLARITY	

CONFORMED SET

09/22/2025

This item has been digitally signed and sealed by Brian R. Shore, PLA on the date adjacent to the seal.
Printed copies of this document are not considered signed and sealed and the signature must be verified on any electronic copies.

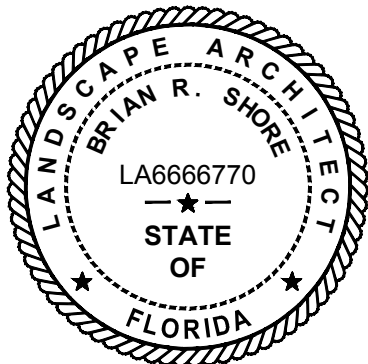

APPROVED: BRIAN R. SHORE, PLA
FLA. REGISTRATION NO. LA6666770 DATE: 12/1/2025

NO.	DATE	REVISIONS
5	12/1/23	COORDINATION
6	01/17/25	B.D. COMMENTS
8	09/22/25	CONFORMED SET


CITY OF DELRAY BEACH POMPEY PARK REC CENTER
1101 NW, 2ND ST. DELRAY BEACH, FL 33444
FOR: CITY OF DELRAY BEACH (PROJECT NO.16-102)

MILLER LEGG
South Florida Office: 13680 NW 9th Street, Suite 200
Sunrise, Florida - 33325
954-436-7000
www.millerlegg.com

CERTIFICATE OF AUTHORIZATION:		
LB6680		
DES.	DWN.	CHK.
PROJECT / FILE NO.		
21-00053		
DRAWING NO.		
HF1.3		
DATE DRAWN:		
11/24/25		


HARDSCAPE FENCING PLAN

V:\PROJECTS\2021\21-00053 - POMPEY PARK LANDSCAPE\21-00053_LF.DWG 2025/11/24 16:53 by: WPERDA

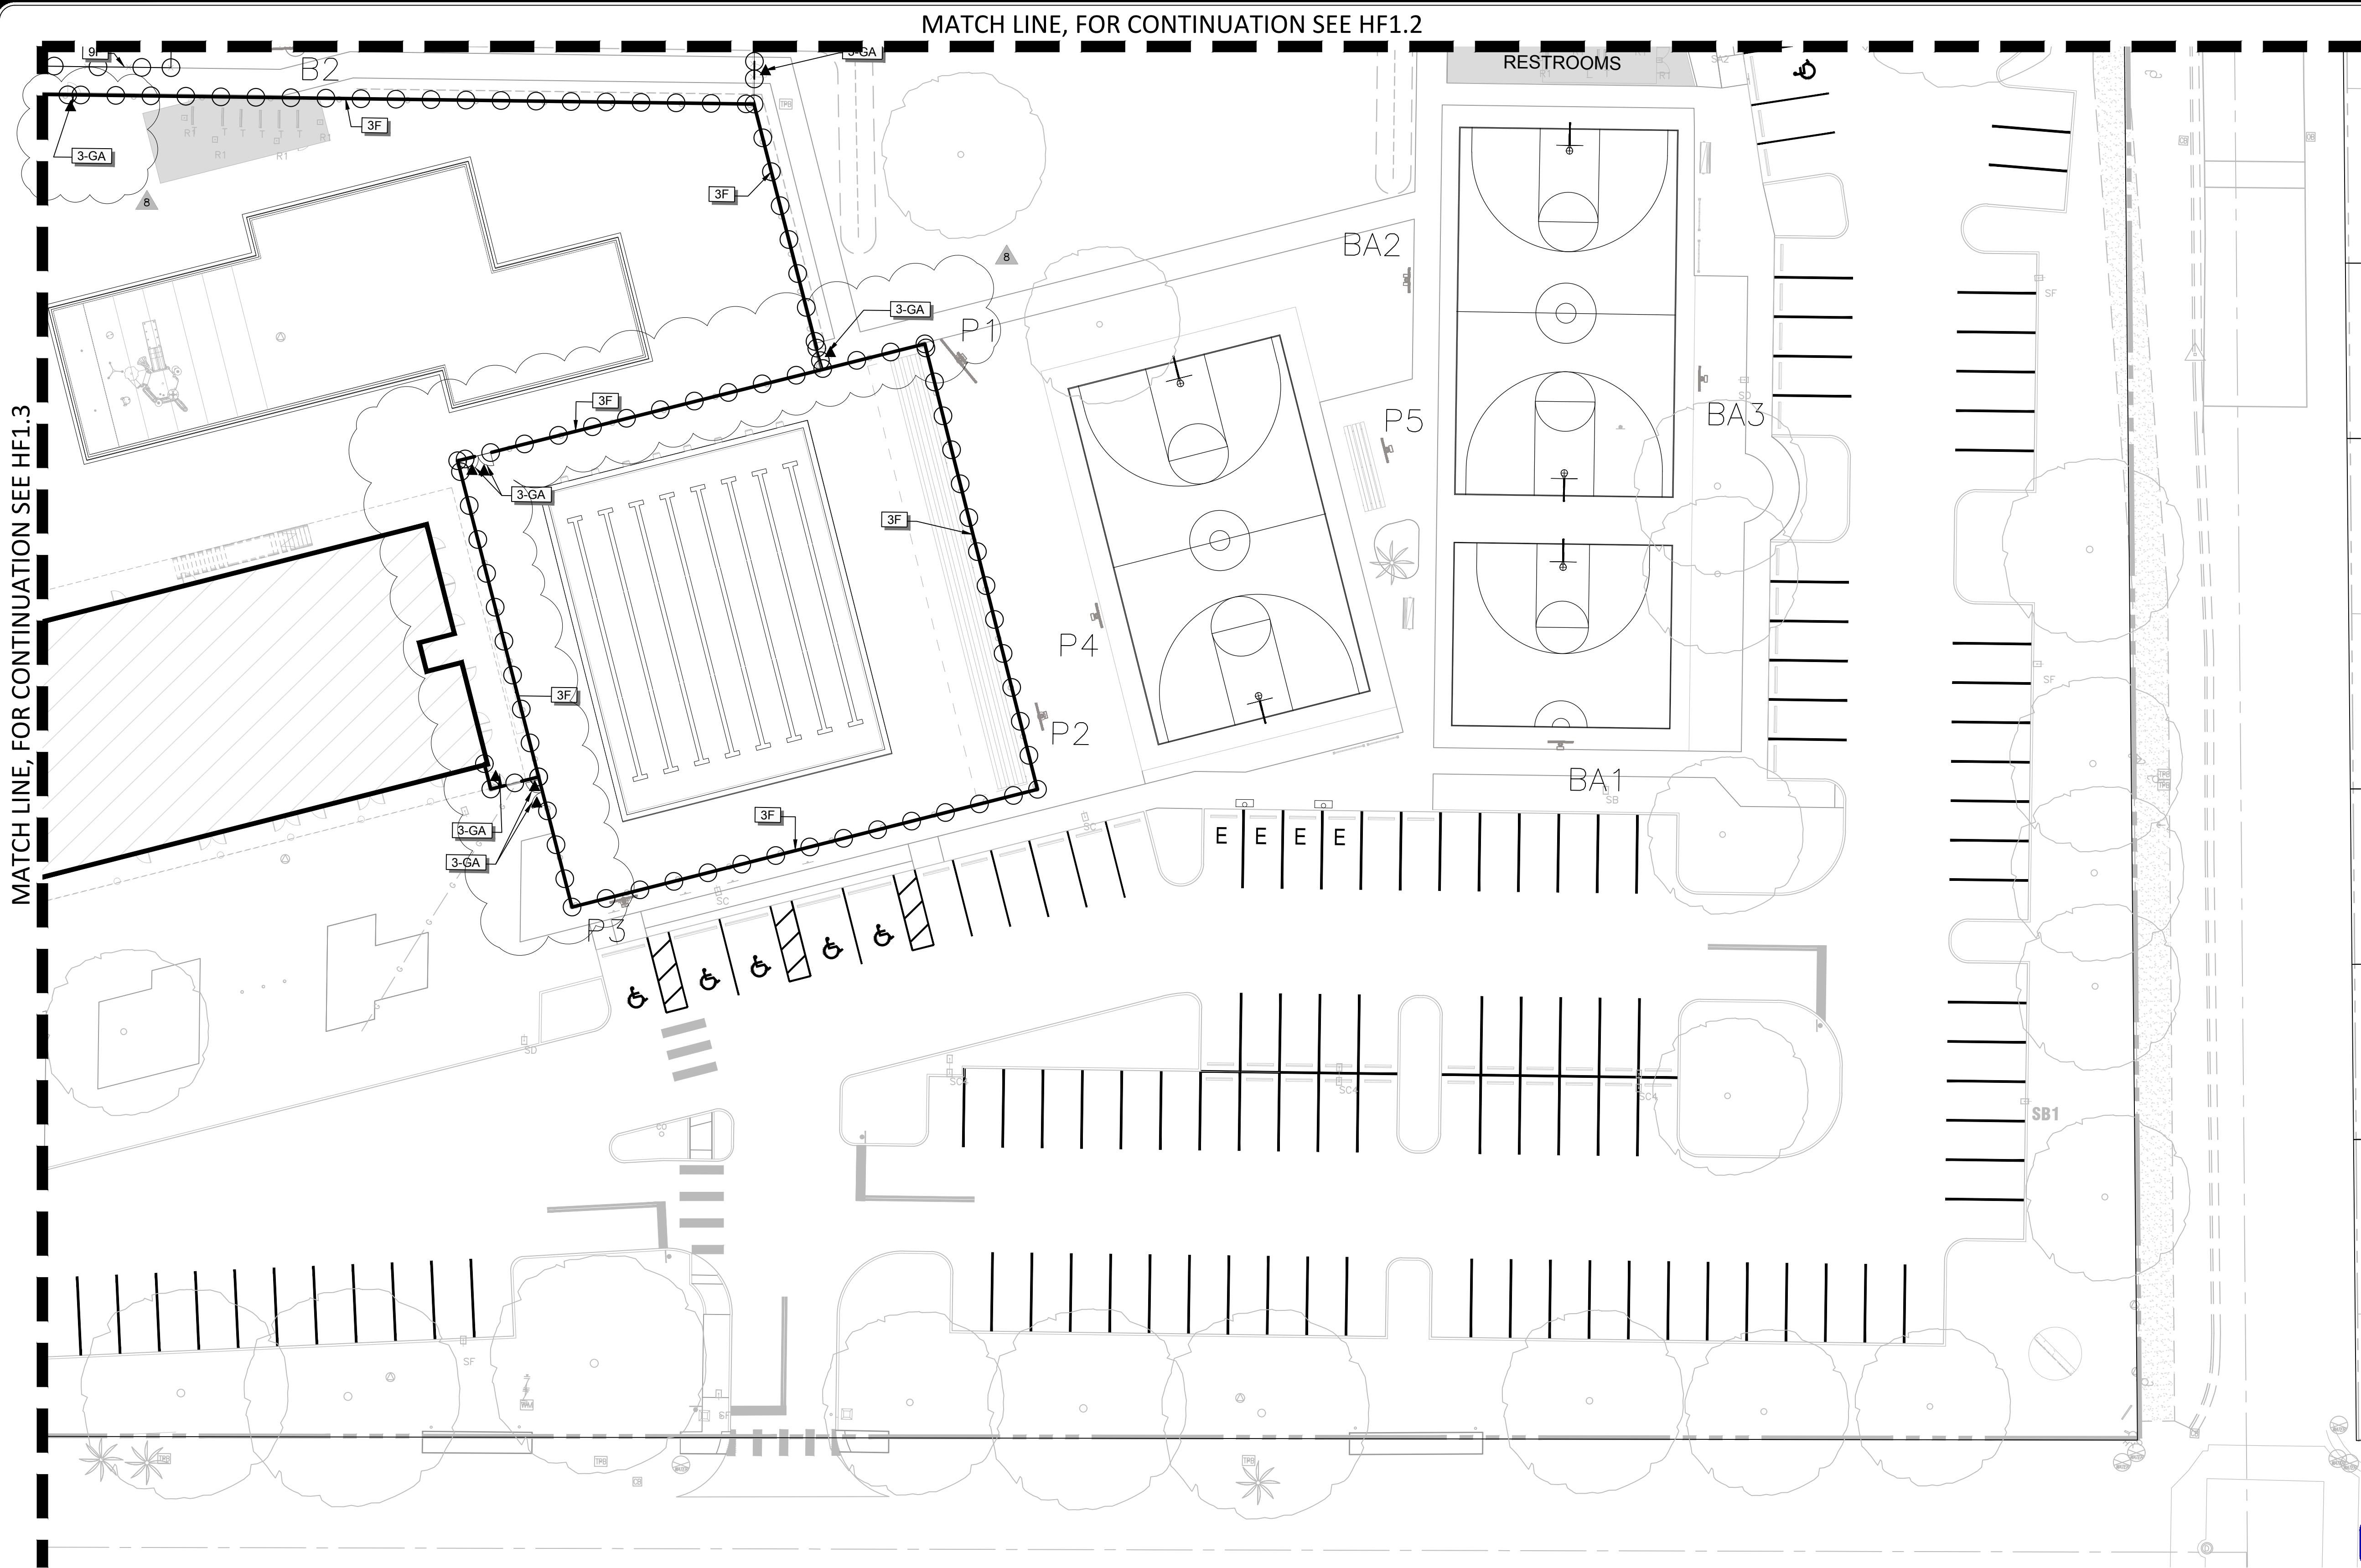


REFERENCE NOTES SCHEDULE FENCING SCHEDULE 1.4

CODE	DESCRIPTION	QTY
3F	8' HT DECORATIVE ALUMINUM FENCE	670 lf
3-GA	3' WIDE GATE, HEIGHT TO MATCH FENCE	8
9F	6' VINYL COATED CHAIN LINK FENCE	10 lf
○	FENCE POSTS, ENLARGED FOR CLARITY	

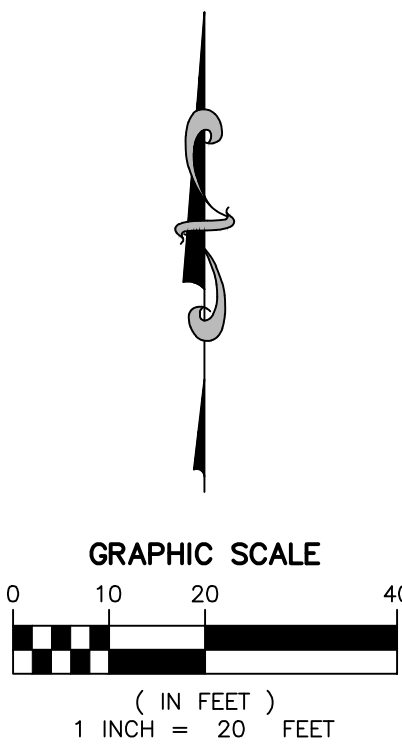

CONFORMED SET
09/22/2025

This item has been digitally signed and sealed by Brian R. Shore, PLA on the date adjacent to the seal.
Printed copies of this document are not considered signed and sealed and the signature must be verified on any electronic copies.

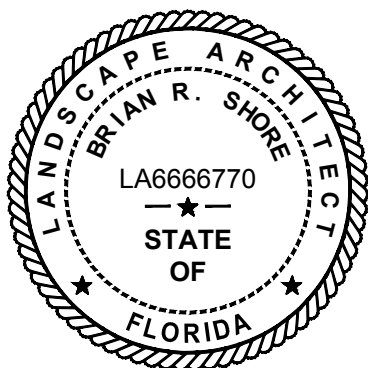

APPROVED: BRIAN R. SHORE, PLA
FLA. REGISTRATION NO. LA6666770 DATE: 11/24/2025


HARDSCAPE FENCING PLAN




CERTIFICATE OF AUTHORIZATION:		
LB6680		
DES.	DWN.	CHK.
PROJECT / FILE NO.		
21-00053		
DRAWING NO.		
HF1.4		
DATE DRAWN:		
11/21/25		

CITY OF DELRAY BEACH POMPEY PARK REC CENTER
1101 NW, 2ND ST. DELRAY BEACH, FL 33444
FOR: CITY OF DELRAY BEACH (PROJECT NO.16-102)


5	12/17/23	COORDINATION
6	01/17/25	B.D. COMMENTS
8	09/22/25	CONFORMED SET
		REVISIONS
DATE	BY	NO.

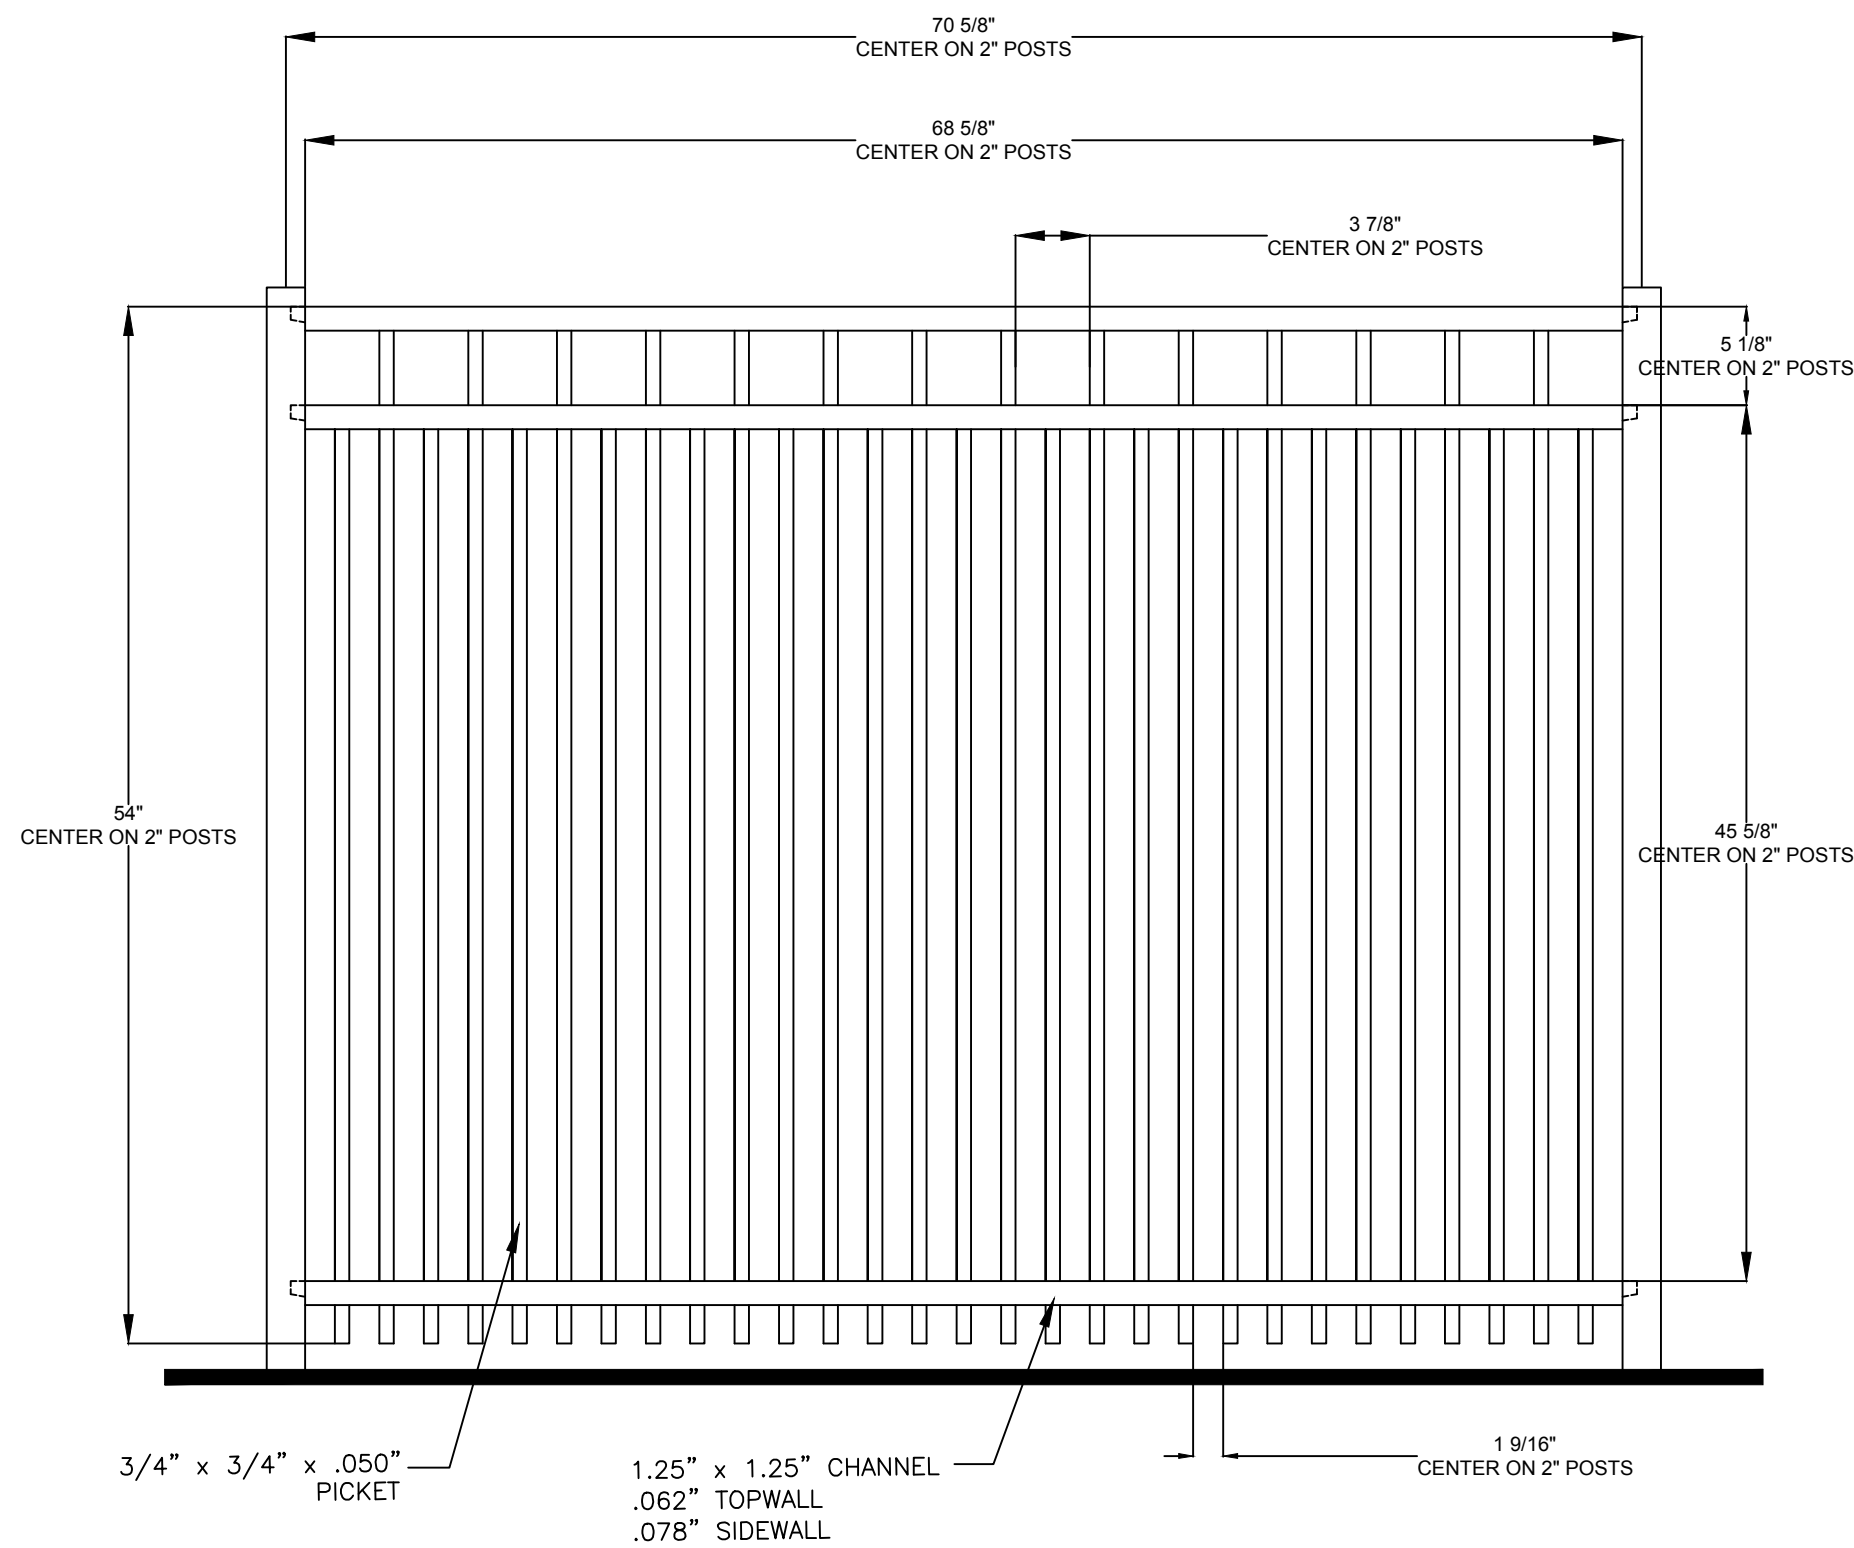

1 8' & 4' ORNAMENTAL ALUMINUM FENCE DETAIL
N.T.S.

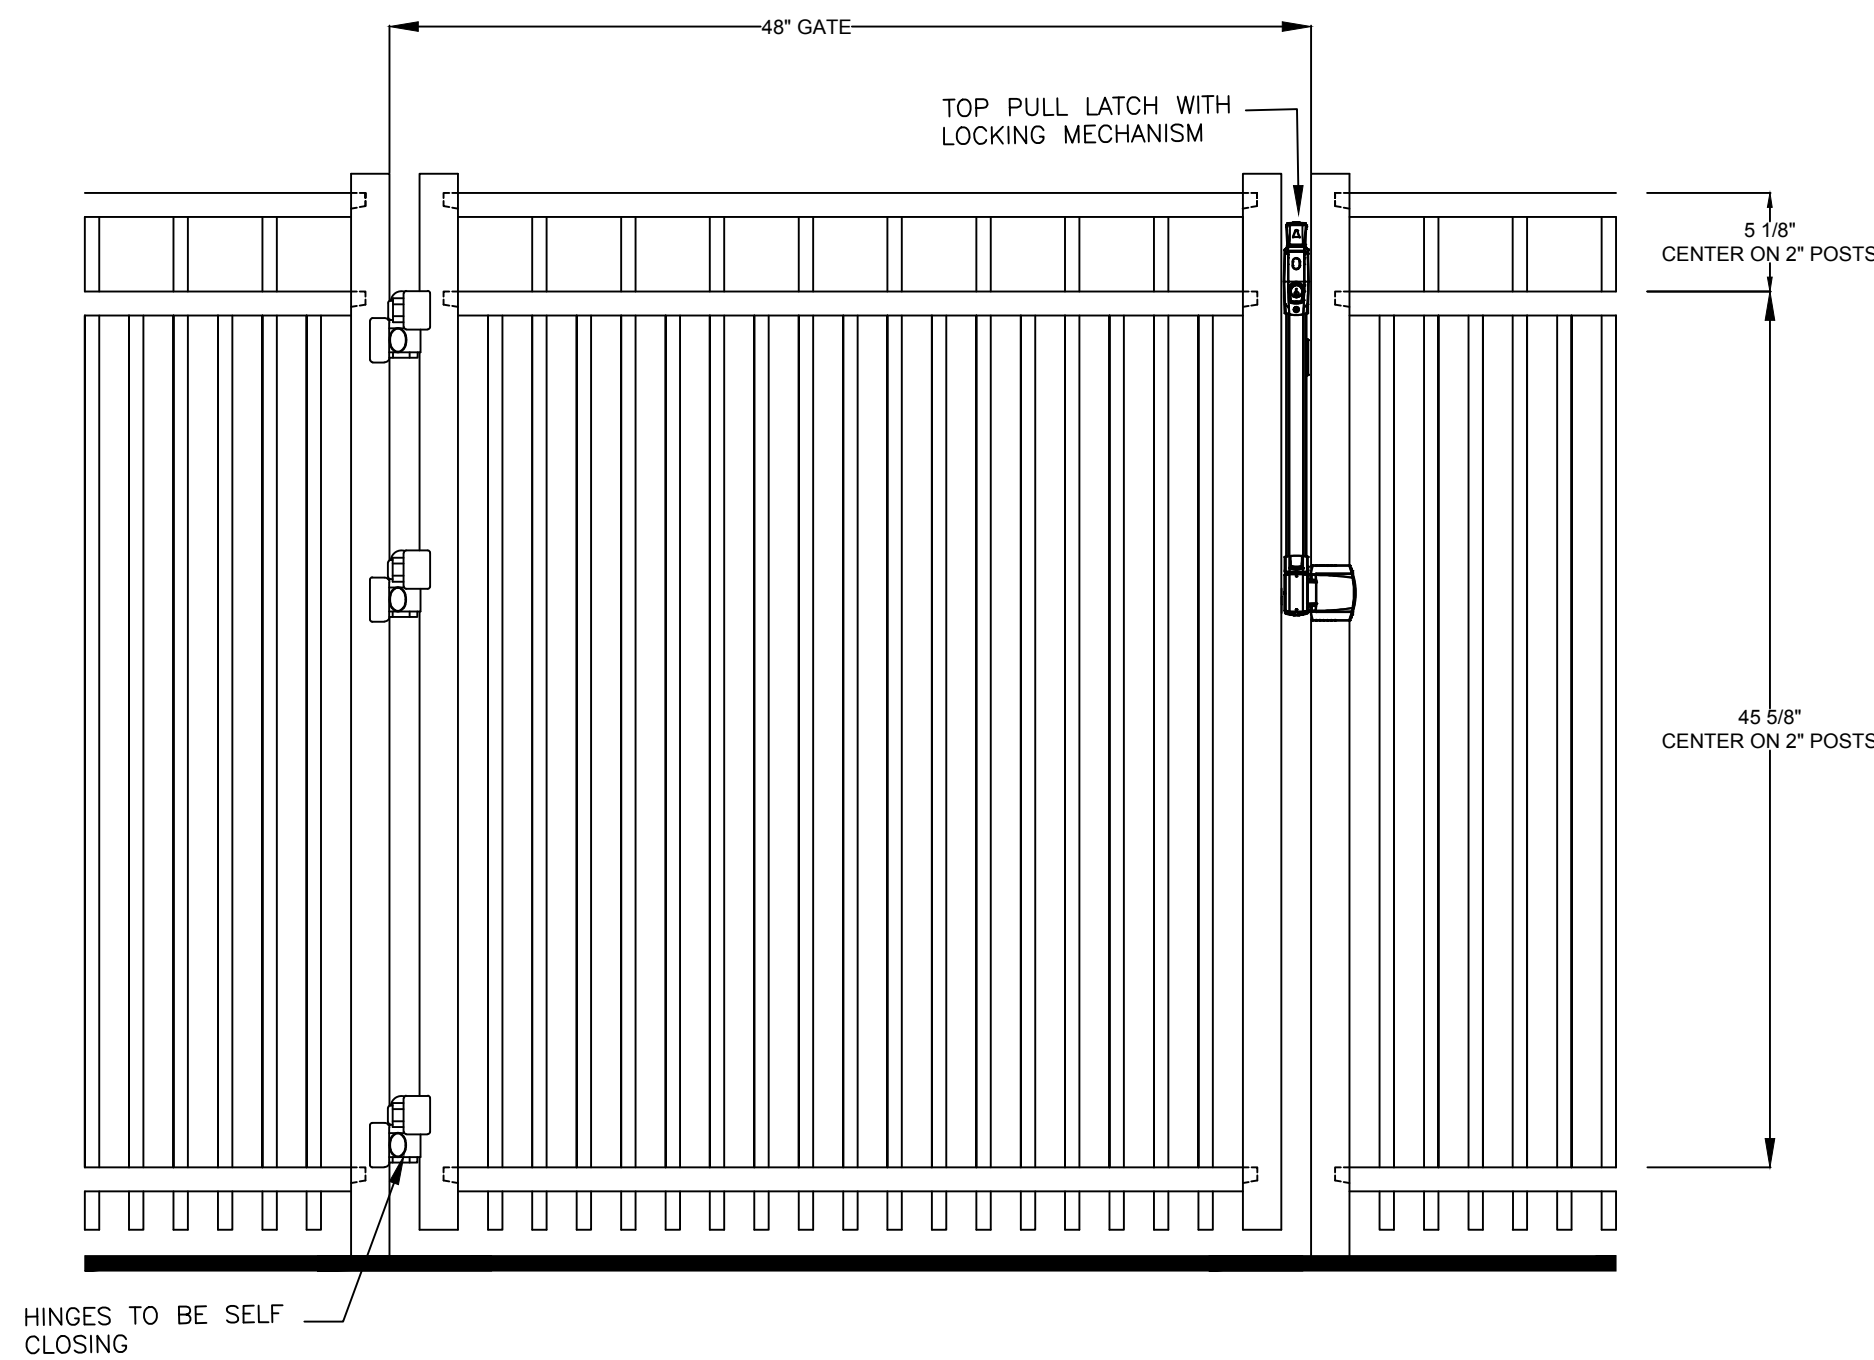

2 8' & 4' ORNAMENTAL ALUMINUM GATE DETAIL
N.T.S.

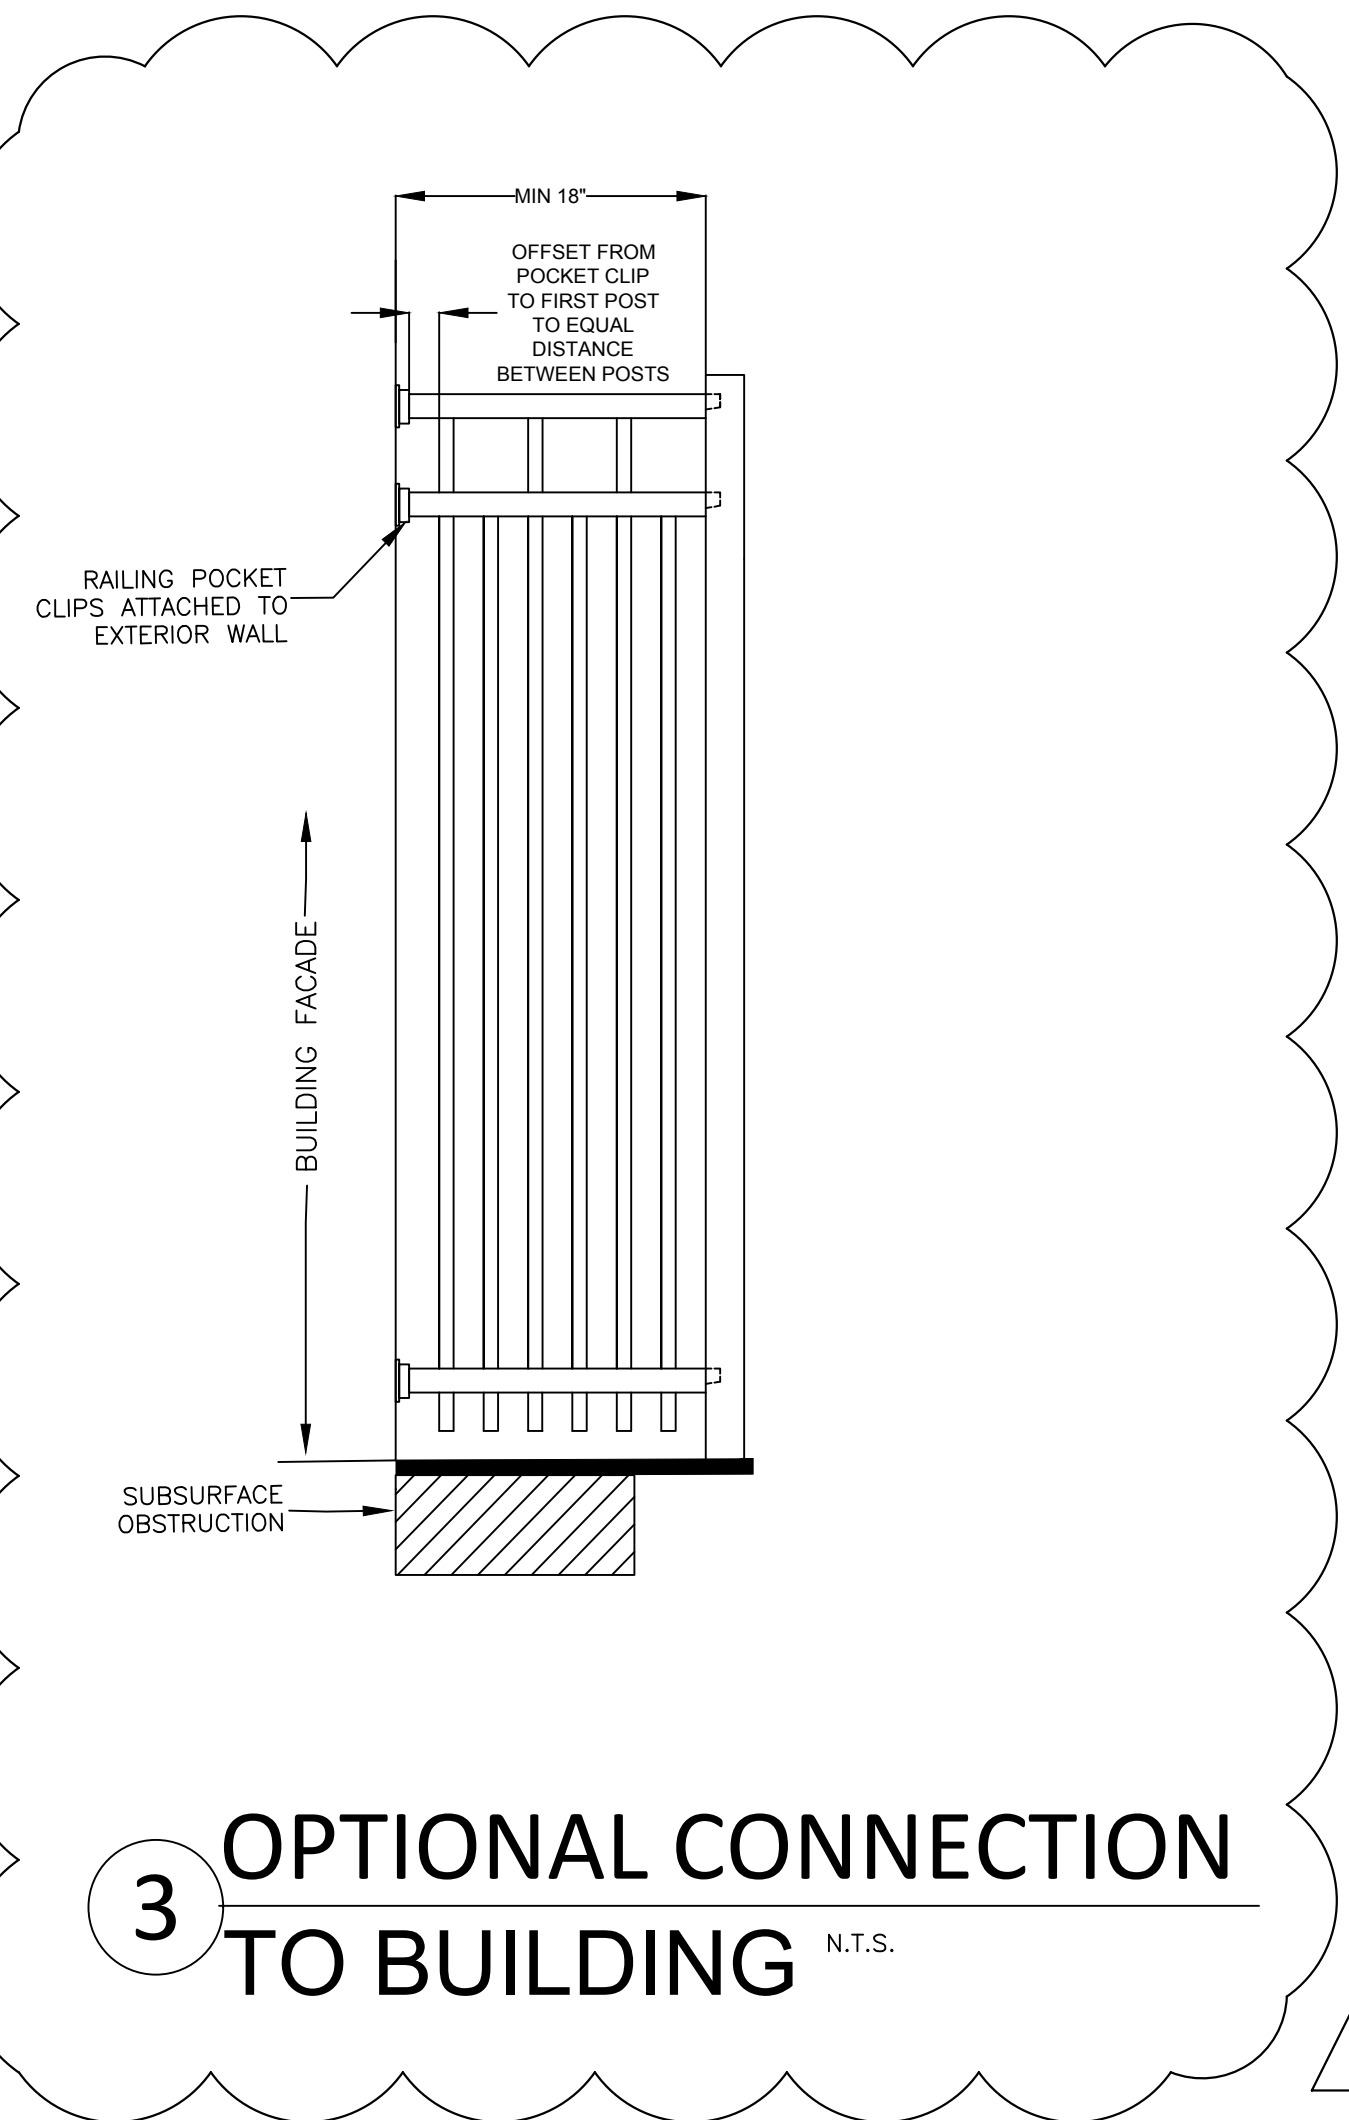

3 OPTIONAL CONNECTION TO BUILDING
N.T.S.

5

REFERENCE NOTES SCHEDULE


CODE	DESCRIPTION	QTY
1F	10' HT VINYL COATED CHAIN LINK FENCE	1,990 lf
1-GA	HEAVY DUTY REINFORCED 20' WIDE ROLLING GATES, HEIGHT TO MATCH FENCE	8
2F	10' HT VINYL COATED CHAIN LINK FENCE WITH 10' NET	939 lf
2-GA	HEAVY DUTY REINFORCED 10' WIDE DOUBLE SWING GATE	2
3F	8' HT DECORATIVE ALUMINUM FENCE	884 lf
3-GA	3' WIDE GATE, HEIGHT TO MATCH FENCE	47
5-GA	10'-6" SINGLE CHAN LINK DRIVE WAY FENCE GATE W/WHEELS.	1
7F	4' HEIGHT ORNAMENTAL BLACK ALUMINUM FENCE	635 lf
8F	BLACK VINYL CHAIN LINK FENCE TO REPLACE EXISTING	451 lf
9F	6' VINYL COATED CHAIN LINK FENCE	483 lf
10F	10' HIGH VINYL COATED CHAIN LINK FENCE W/ 30' NET	463 lf
12F	BATTING CAGES	594 lf
	FENCE POSTS, ENLARGED FOR CLARITY	

FENCING NOTES & SUBMITTAL REQUIREMENTS:

- ALL DIMENSIONS PROVIDED ON THIS PLAN ARE NOMINAL DIMENSIONS. FINAL DIMENSIONS SHALL BE CONFIRMED AND PROVIDED WITHIN FENCING SUBMITTAL AND STRUCTURAL FOOTER DESIGN.
- ALL PUBLIC POOLS SHALL BE SURROUNDED BY A MINIMUM 48 INCH (1,219 MM) HIGH FENCE OR OTHER APPROVED SUBSTANTIAL BARRIER. THE FENCE SHALL BE CONTINUOUS AROUND THE PERIMETER OF THE POOL AREA THAT IS NOT OTHERWISE BLOCKED OR OBSTRUCTED BY ADJACENT BUILDINGS OR STRUCTURES AND SHALL ADJOIN WITH ITSELF OR ABUT TO THE ADJACENT MEMBERS.
- FENCING CONSIDERATION SHALL BE GIVEN TO THE U.S. CONSUMER PRODUCT SAFETY COMMISSION (CPSC) PUBLICATION, NO. 362, MARCH 2005, GUIDELINES AVAILABLE FROM CPSC.GOV; OR SECTIONS 454.2.17.1.1 THROUGH 454.2.17.1.8. SAFETY COVERS THAT COMPLY WITH ASTM F1346-91 (REAPPROVED 2003), TITLED SAFETY COVERS AND LABELING REQUIREMENTS FOR ALL COVERS FOR SWIMMING POOLS, SPAS AND HOT TUBS, AND AVAILABLE FROM ASTM.ORG, DO NOT SATISFY THIS REQUIREMENT.
- ACCESS THROUGH THE BARRIER OR FENCE FROM DWELLING UNITS, SUCH AS HOMES, APARTMENTS, MOTEL ROOMS AND HOTEL ROOMS, SHALL BE THROUGH SELF-CLOSING, SELF-LATCHING LOCKABLE GATES OF 48 INCH (1,219 MM) MINIMAL HEIGHT FROM THE FLOOR OR GROUND WITH THE LATCH LOCATED A MINIMUM OF 54 INCHES (1,372 MM) FROM THE BOTTOM OF THE GATE OR AT LEAST 3 INCHES (76 MM) BELOW THE TOP OF THE GATE ON THE POOL SIDE.
- IF THE SELF-CLOSING, SELF-LATCHING GATE IS ALSO SELF-LOCKING AND IS OPERATED BY A KEY LOCK, ELECTRONIC OPENER OR INTEGRAL COMBINATION LOCK, THEN THE OPERABLE PARTS OF SUCH LOCKS OR OPENERS SHALL BE 34 INCHES MINIMUM (864 MM) AND 48 INCHES MAXIMUM (1,219 MM) ABOVE THE FINISHED FLOOR OR GROUND.

CONFORMED SET
08/22/2025

This item has been digitally signed and sealed by Brian R. Shore, PLA on the date adjacent to the seal.
Printed copies of this document are not considered signed and sealed and the signature must be verified on any electronic copies.

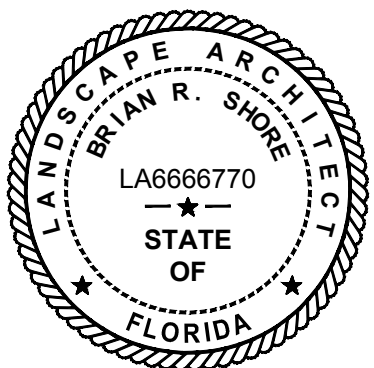

APPROVED: BRIAN R. SHORE, PLA
FLA. REGISTRATION NO. LA6666770 DATE: 12/1/2025


NO.	DATE	REVISIONS
5	12/1/23	COORDINATION
8	08/22/25	CONFORMED SET

CITY OF DELRAY BEACH POMPEY PARK REC CENTER
1101 NW, 2ND ST. DELRAY BEACH, FL 33444
FOR: CITY OF DELRAY BEACH (PROJECT NO.16-102)

MILLER LEGG
South Florida Office: 13680 NW 9th Street, Suite 200
Sunrise, Florida 33325
954-436-7000
www.millerlegg.com


CERTIFICATES OF AUTHORIZATION:		
LB6680		
DES.	DWN.	CHK.
PROJECT / FILE NO.		
21-00053		
DRAWING NO.		
HF1.5		
DATE DRAWN:		
11/24/25		

HARDSCAPE FENCING DETAILS

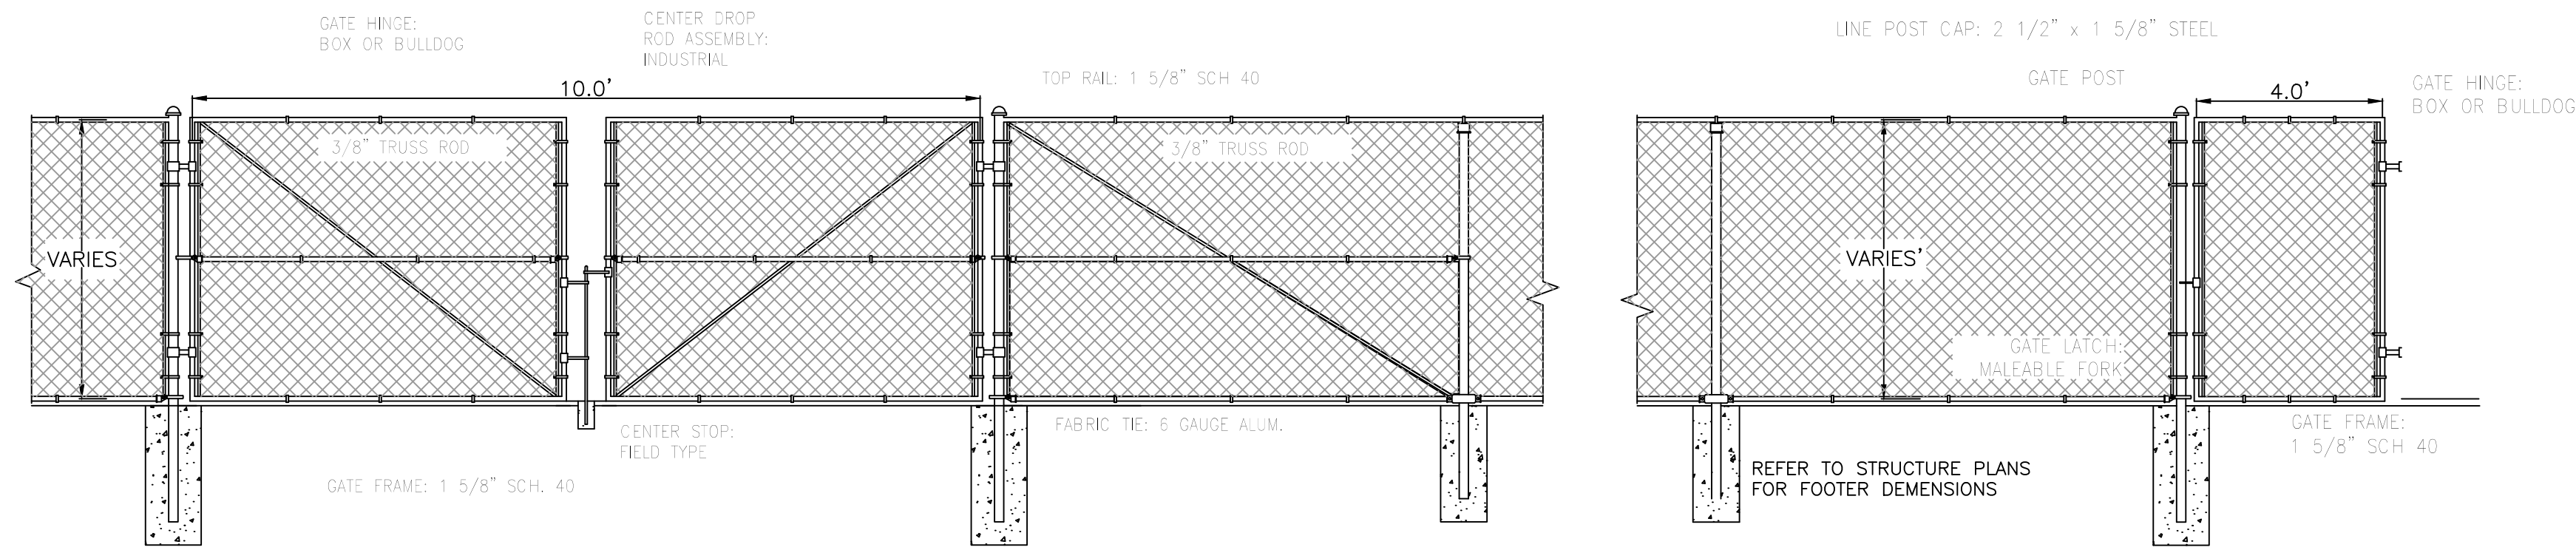


10 SINGLE & DOUBLE CHAIN LINK GATE DETAIL

N.T.S.

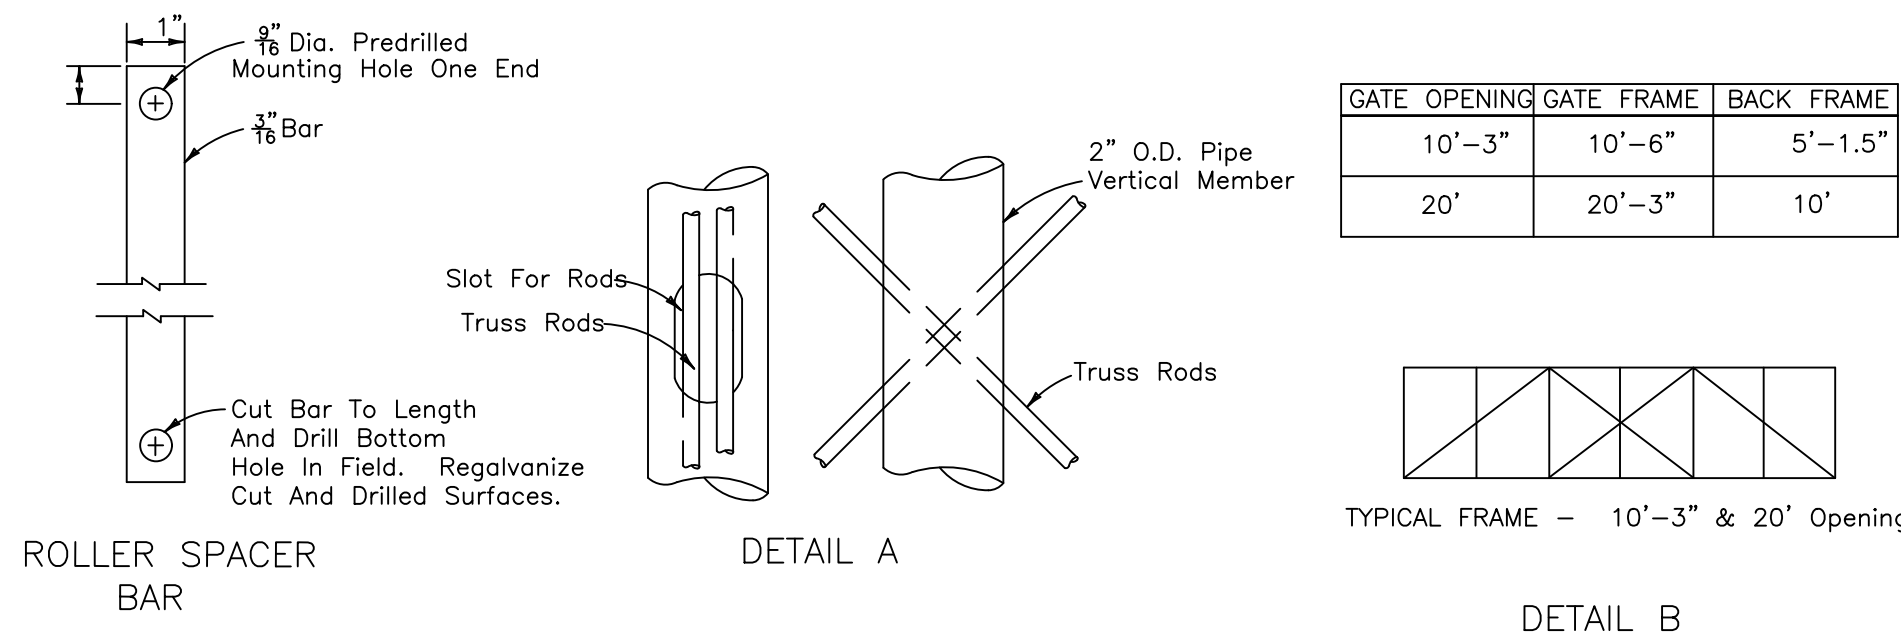



GATE OPENING	GATE FRAME	BACK FRAME
10'-3"	10'-6"	5'-1.5"
20'	20'-3"	10'

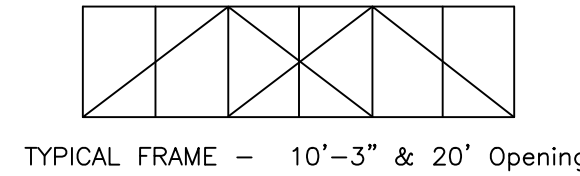

DETAIL B

GENERAL NOTES

- The Contractor may substitute any equivalent cantilever slide gate approved by the Engineer.
Extruded, rolled or formed components that provide equal strength and stability may be used in lieu of the pipe components shown; and, internal rollers may be used in lieu of the external roller units shown.
Gate components shall meet or exceed the material requirements specified on Index No. 452.
- Steel gate frame shall be fabricated prior to galvanizing, except that truss rods and truss rod plates may be fabricated following frame galvanizing provided surfaces damaged during welding are galvanized in accordance with Section 24 of AASHTO M36.
- All fabric shall be knuckled top & bottom selvages.
- Cost of all gate components shall be included in the contract unit price for Sliding Fence Gate (Cantilever), Each.

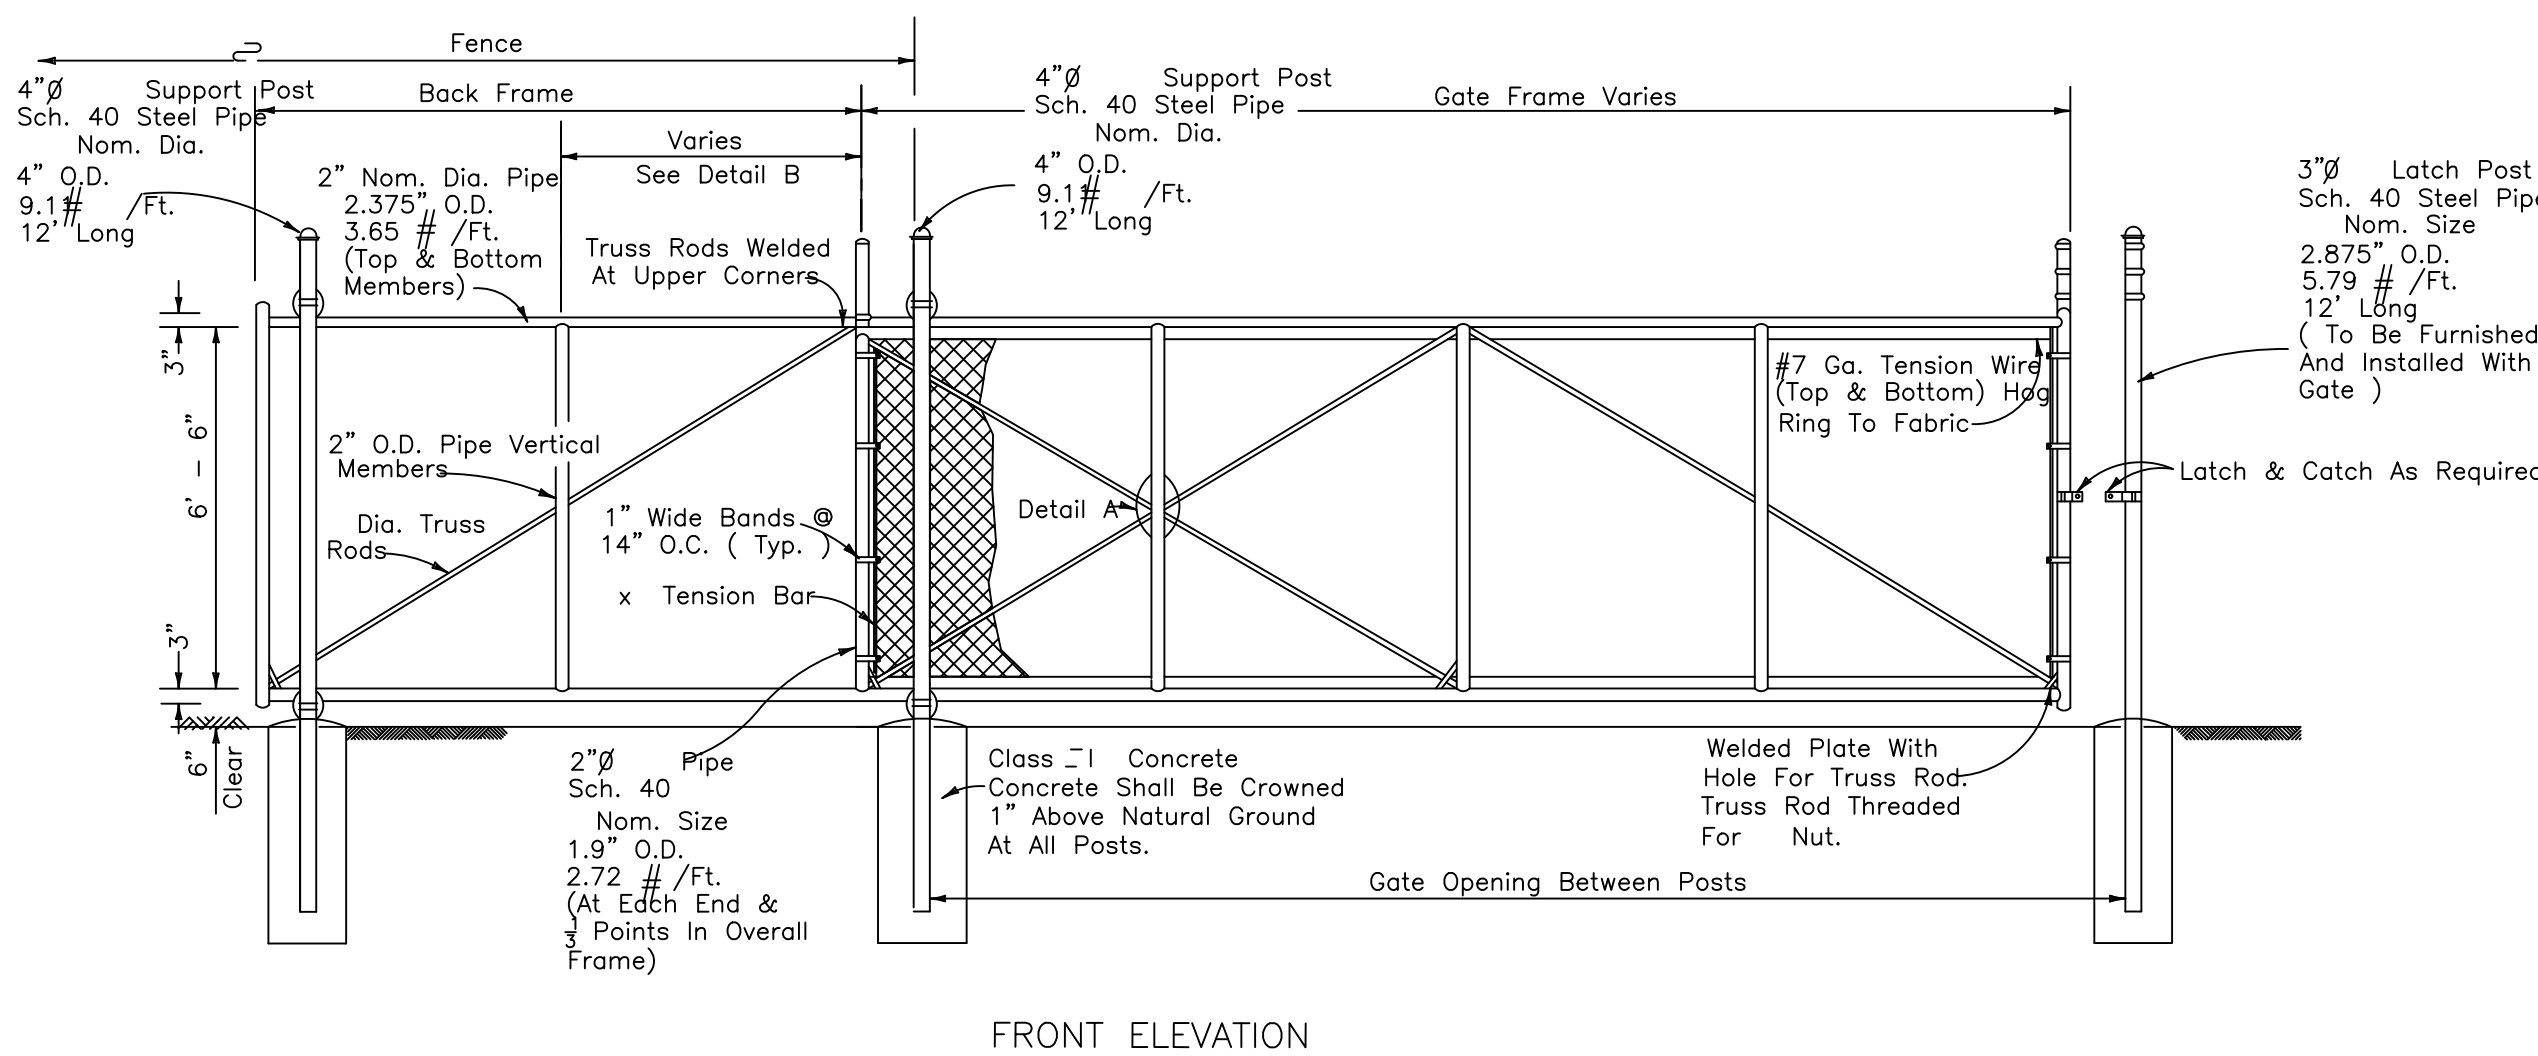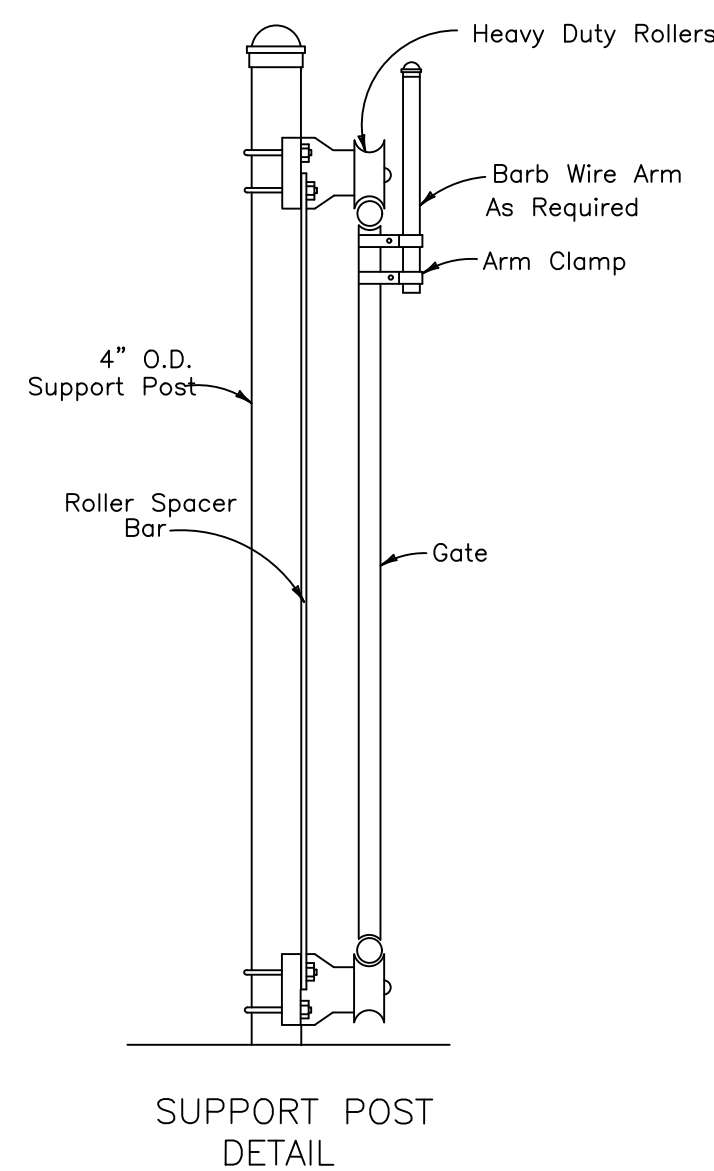

FRONT ELEVATION

11 ROLLING GATE


N.T.S.

NOTE: FENCING NOTES & SUBMITTAL REQUIREMENTS: ALL DIMENSIONS PROVIDED ON THIS PLAN ARE NOMINAL DIMENSIONS. FINAL DIMENSIONS SHALL BE CONFIRMED AND PROVIDED WITHIN FENCING SUBMITTAL AND STRUCTURAL FOOTER DESIGN.

CONFORMED SET

09/22/2025

This item has been digitally signed and sealed by Brian R. Shore, PLA on the date adjacent to the seal.
Printed copies of this document are not considered signed and sealed and the signature must be verified on any electronic copies.

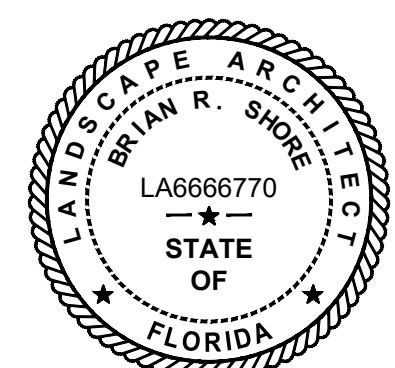

APPROVED: BRIAN R. SHORE, PLA
FLA. REGISTRATION NO. LA6666770 DATE: 10/21/2025


HARDSCAPE FENCING DETAILS

MILLER LEGG
South Florida Office: 13680 NW 5th Street, Suite 200
Sunrise, Florida - 33325
954-436-7000
www.millerlegg.com


CERTIFICATE OF AUTHORIZATION:
LB6680
DES. DWN. CHK.
PROJECT / FILE NO.
21-00053
DRAWING NO.
HF1.7
DATE DRAWN:
10/21/25

CITY OF DELRAY BEACH POMPEY PARK REC CENTER
1101 NW, 2ND ST. DELRAY BEACH, FL 33444
FOR: CITY OF DELRAY BEACH (PROJECT NO.16-102)


COORDINATION	DATE	REVISIONS
5	12/17/23	

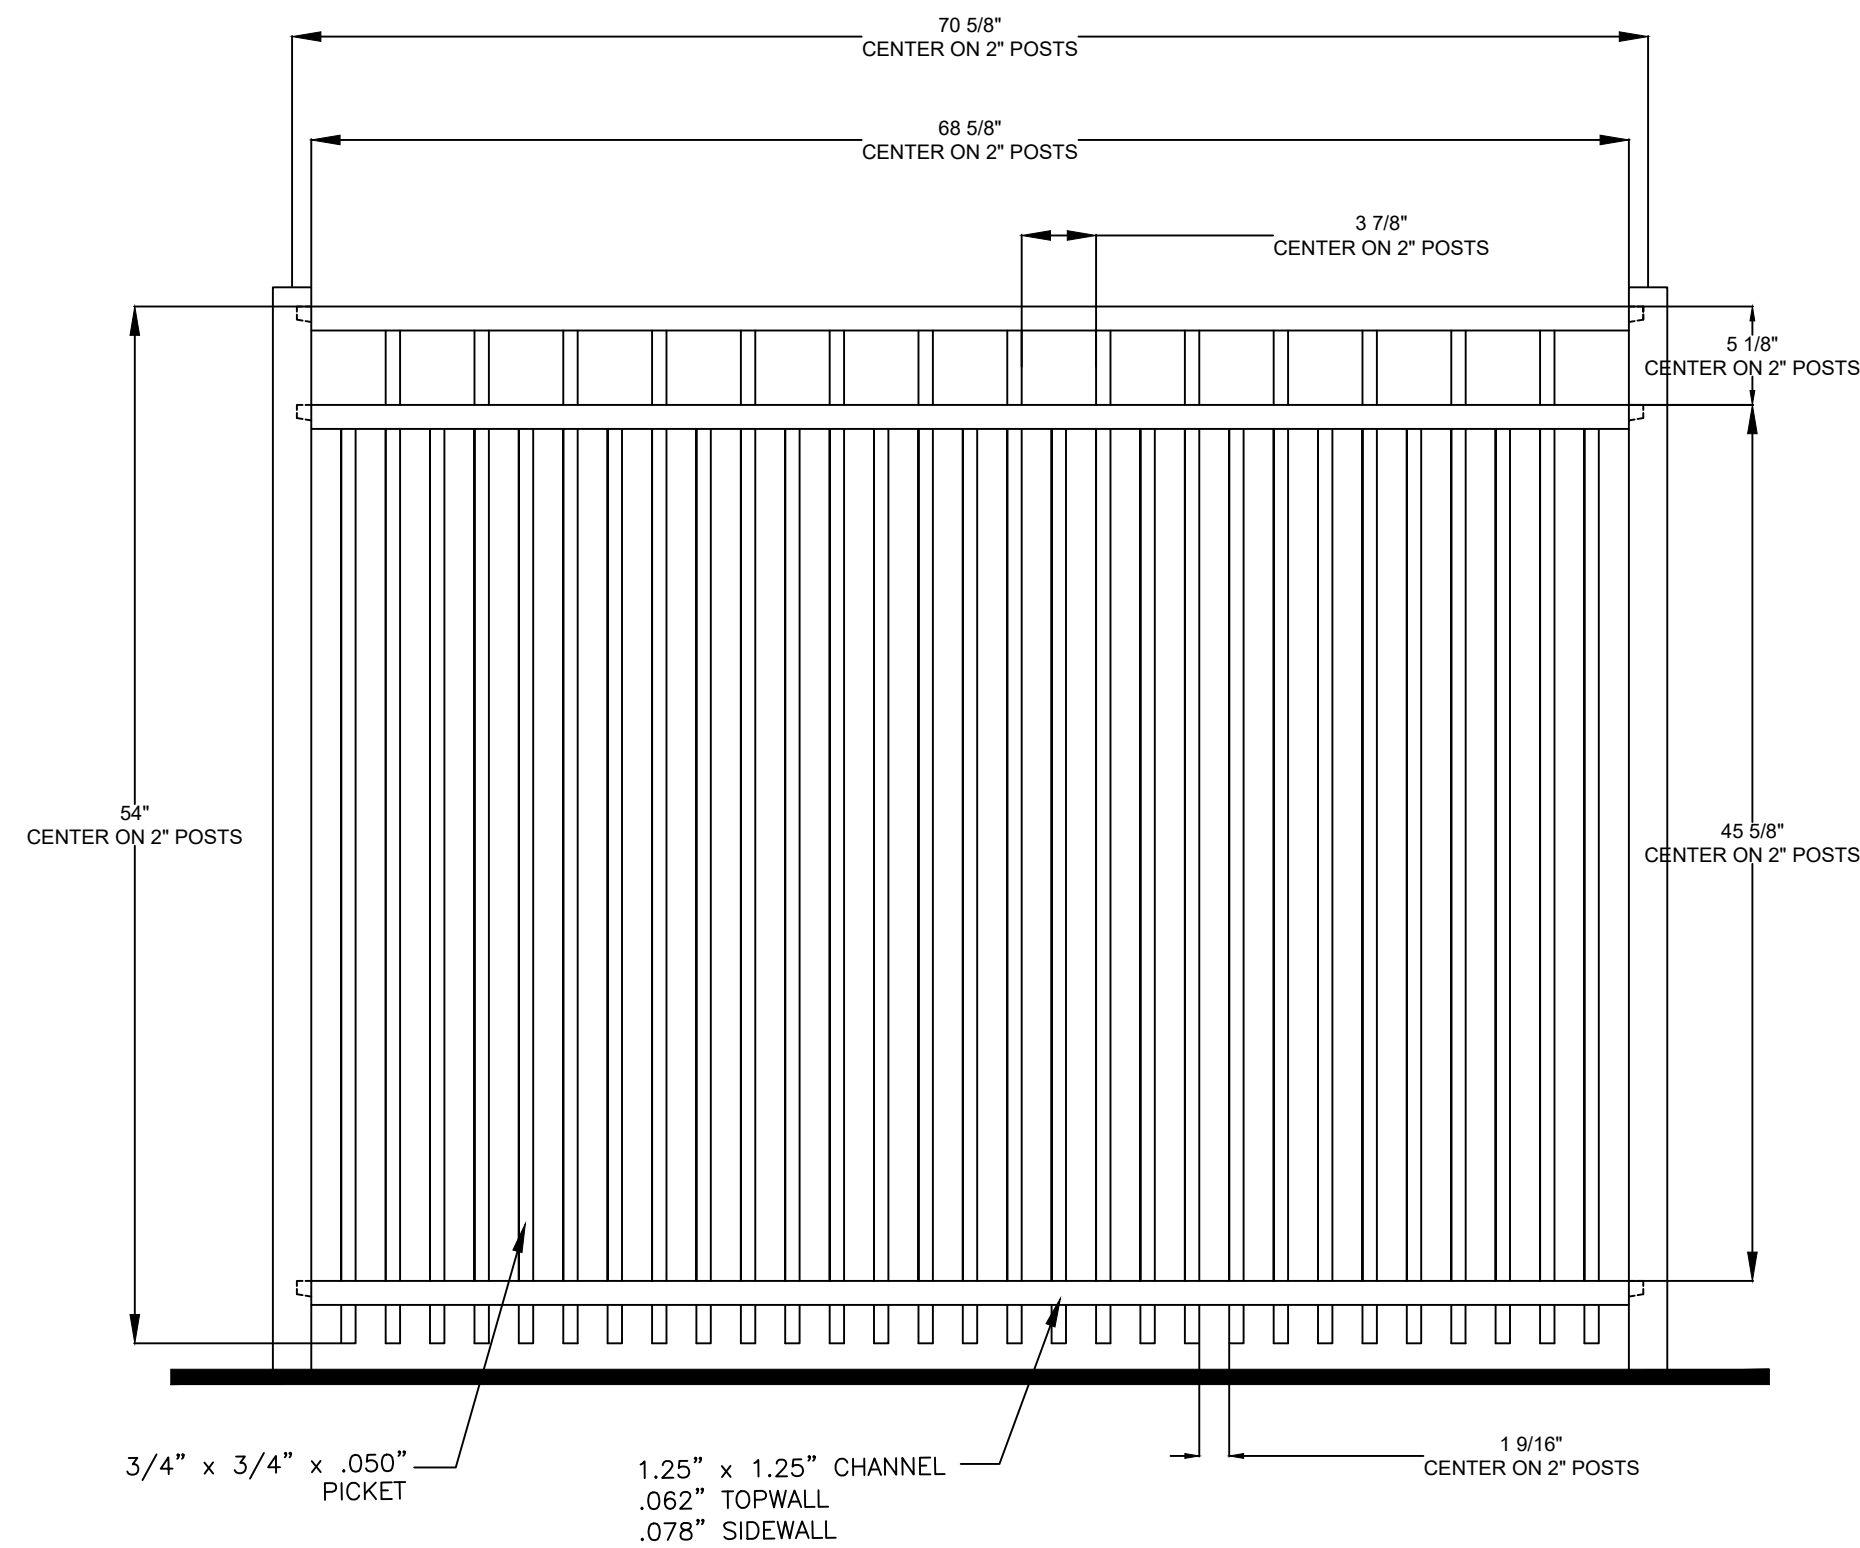

1 8' & 4' ORNAMENTAL ALUMINUM FENCE DETAIL
N.T.S.

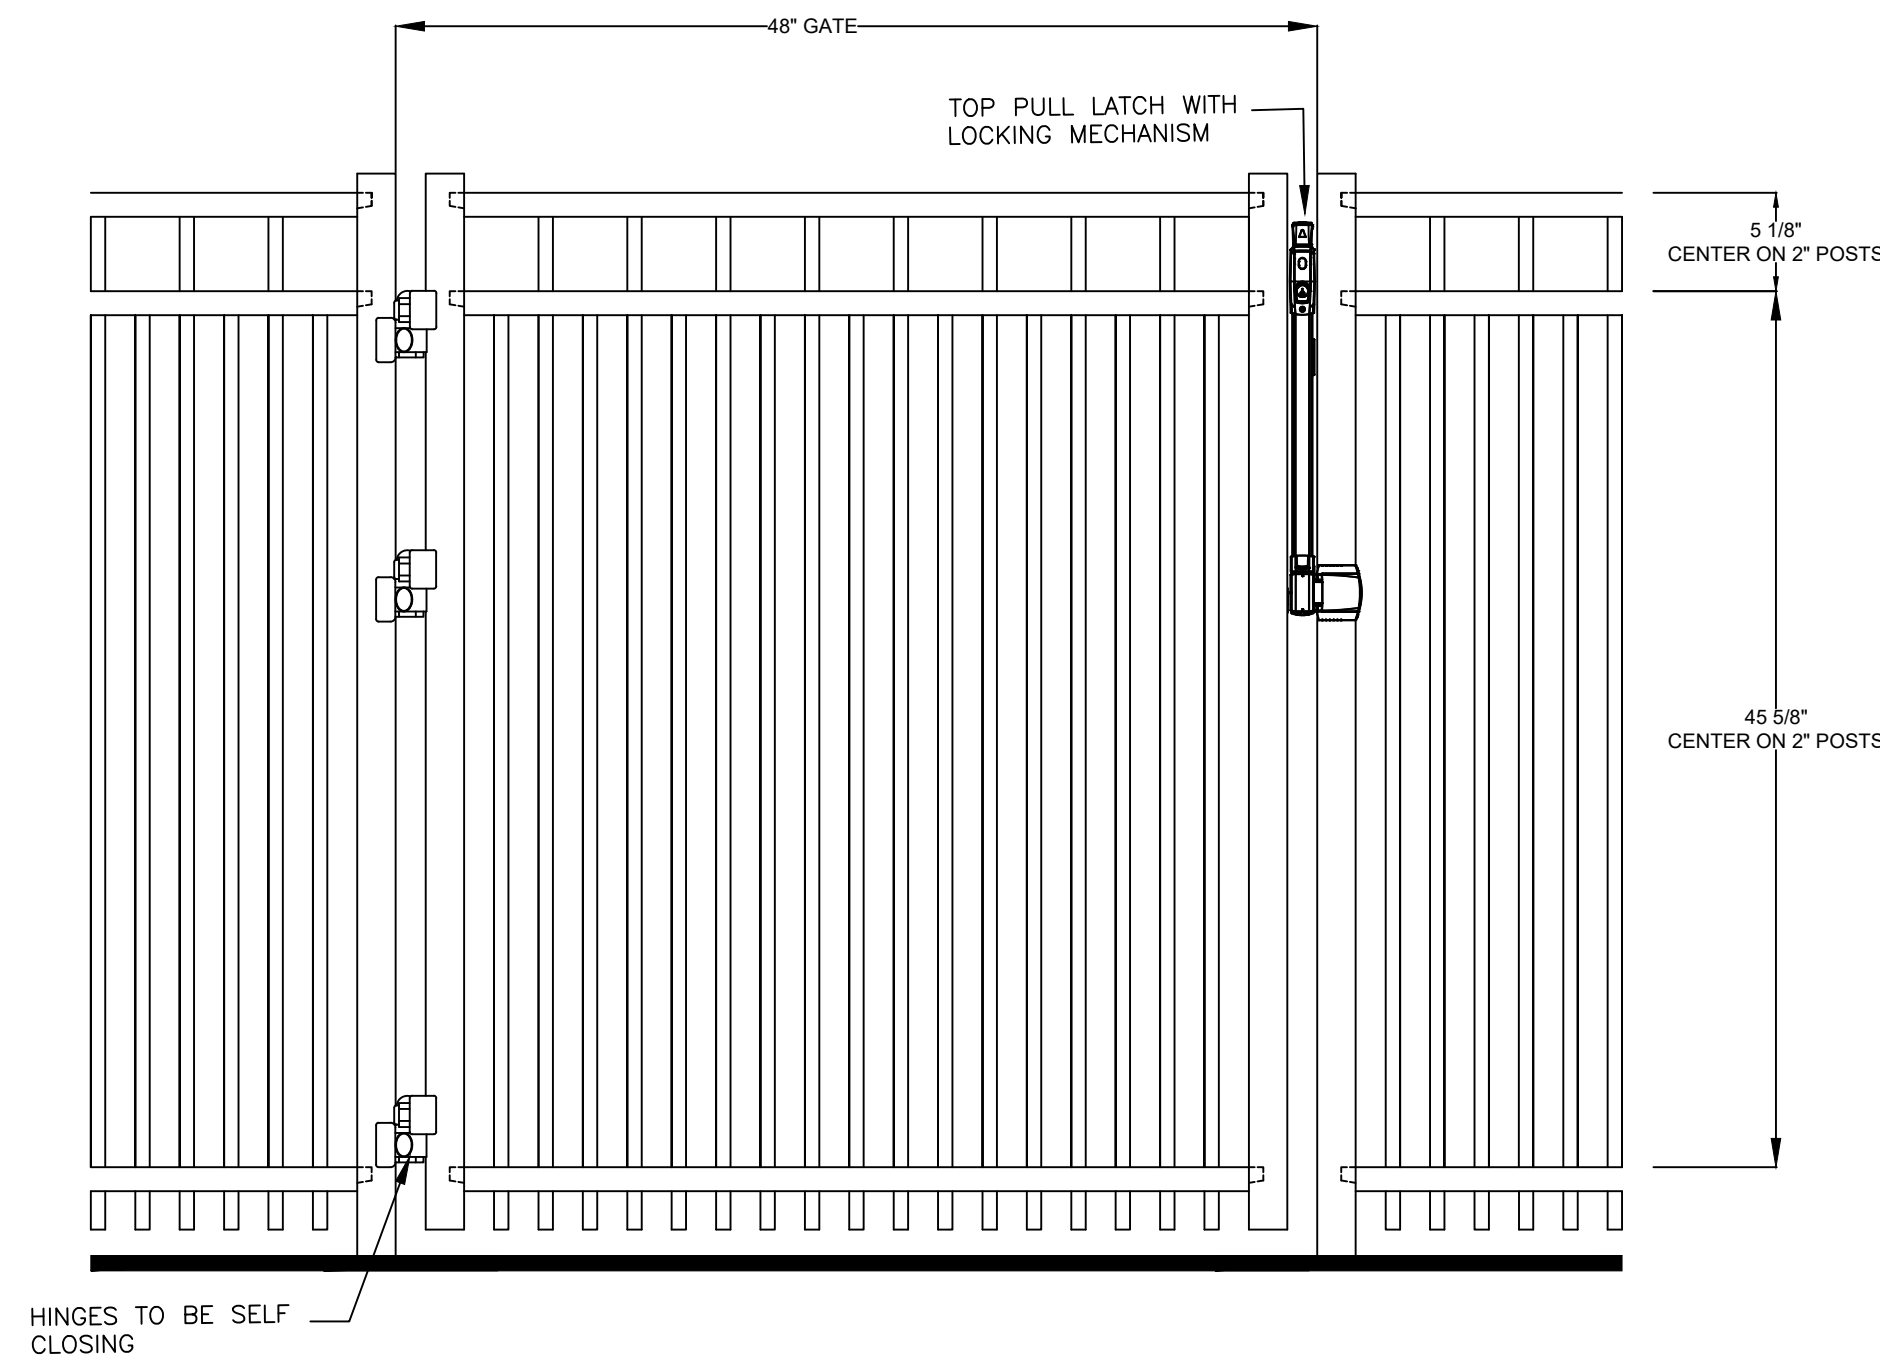

2 8' & 4' ORNAMENTAL ALUMINUM GATE DETAIL
N.T.S.

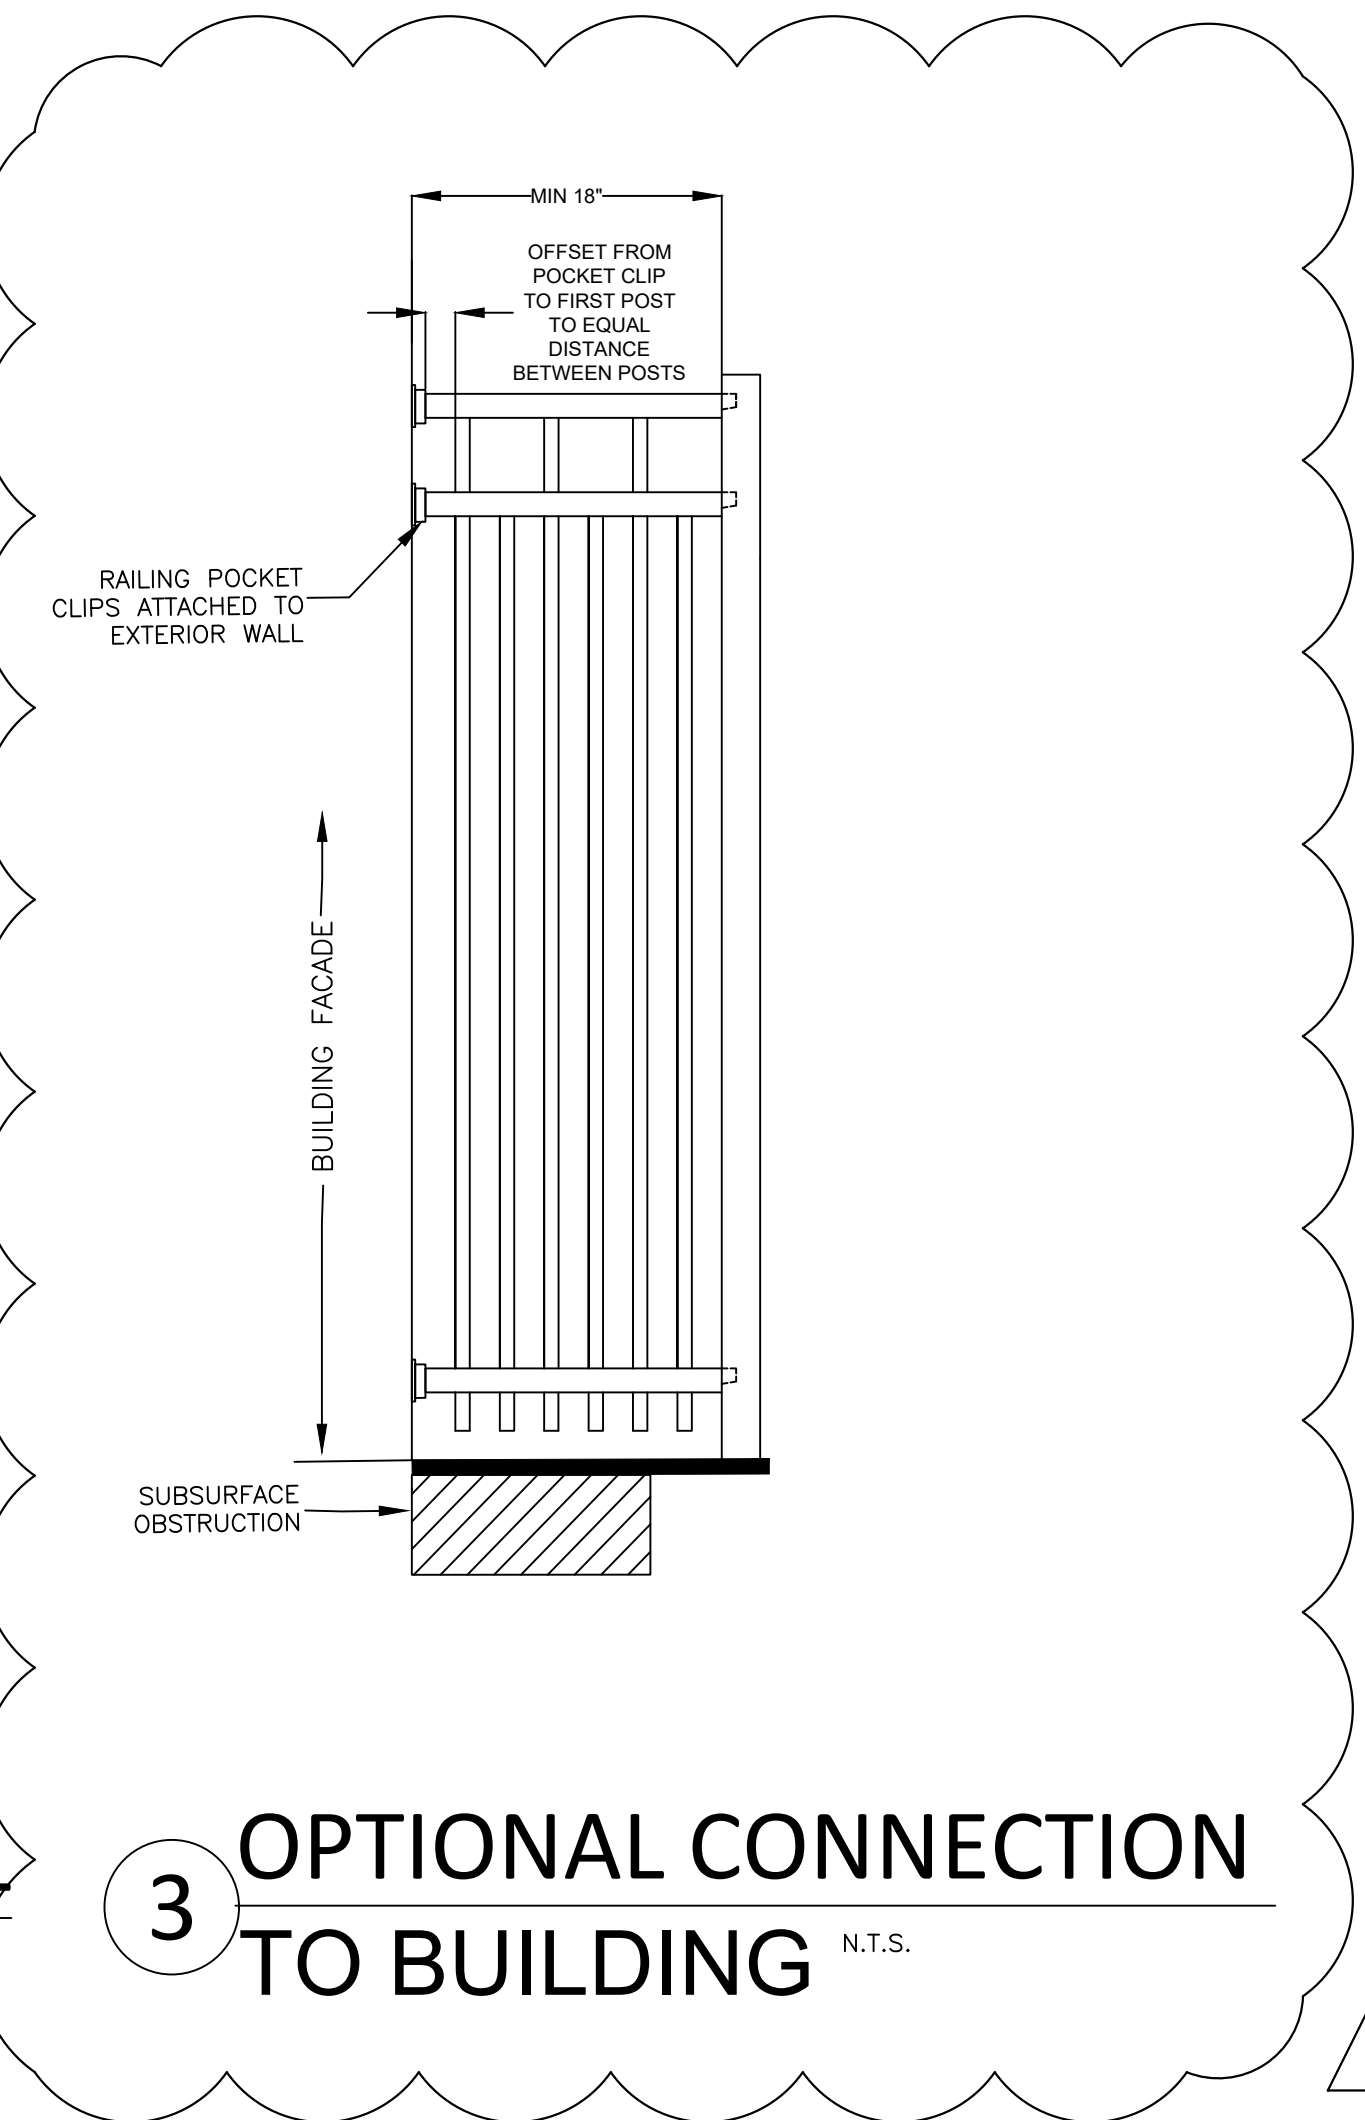

3 OPTIONAL CONNECTION TO BUILDING
N.T.S.

5

REFERENCE NOTES SCHEDULE


CODE	DESCRIPTION	QTY
1F	10' HT VINYL COATED CHAIN LINK FENCE	2,135 lf
1-GA	HEAVY DUTY REINFORCED 20' WIDE ROLLING GATES, HEIGHT TO MATCH FENCE	8
1-PG	Artificial Turf	4,026 sf
1-SPT	Infield Clay: 70% Sand, 15% Clay, 15% Silt Mixture	27,428 sf
2F	10' HT VINYL COATED CHAIN LINK FENCE WITH 10' NET	939 lf
2-GA	HEAVY DUTY REINFORCED 10' WIDE DOUBLE SWING GATE	1
3F	8' HT DECORATIVE ALUMINUM FENCE	884 lf
3-GA	3' WIDE GATE, HEIGHT TO MATCH FENCE	49
5-GA	10'-6" SINGLE CHAN LINK DRIVE WAY FENCE GATE W/WHEELS.	1
7F	4' HEIGHT ORNAMENTAL BLACK ALUMINUM FENCE	635 lf
8F	BLACK VINYL CHAIN LINK FENCE TO REPLACE EXISTING	451 lf
9F	6' VINYL COATED CHAIN LINK FENCE	483 lf
10F	10' HIGH VINYL COATED CHAIN LINK FENCE W/ 30' NET	463 lf
12F	BATTING CAGES	594 lf

FENCING NOTES & SUBMITTAL REQUIREMENTS:

- ALL DIMENSIONS PROVIDED ON THIS PLAN ARE NOMINAL DIMENSIONS. FINAL DIMENSIONS SHALL BE CONFIRMED AND PROVIDED WITHIN FENCING SUBMITTAL AND STRUCTURAL FOOTER DESIGN.
- ALL PUBLIC POOLS SHALL BE SURROUNDED BY A MINIMUM 48 INCH (1,219 MM) HIGH FENCE OR OTHER APPROVED SUBSTANTIAL BARRIER. THE FENCE SHALL BE CONTINUOUS AROUND THE PERIMETER OF THE POOL AREA THAT IS NOT OTHERWISE BLOCKED OR OBSTRUCTED BY ADJACENT BUILDINGS OR STRUCTURES AND SHALL ADJOIN WITH ITSELF OR ABUT TO THE ADJACENT MEMBERS.
- FENCING CONSIDERATION SHALL BE GIVEN TO THE U.S. CONSUMER PRODUCT SAFETY COMMISSION (CPSC) PUBLICATION, NO. 362, MARCH 2005, GUIDELINES AVAILABLE FROM CPSC.GOV; OR SECTIONS 454.2.17.1.1 THROUGH 454.2.17.1.8. SAFETY COVERS THAT COMPLY WITH ASTM F1346-91 (REAPPROVED 2003), TITLED SAFETY COVERS AND LABELING REQUIREMENTS FOR ALL COVERS FOR SWIMMING POOLS, SPAS AND HOT TUBS, AND AVAILABLE FROM ASTM.ORG, DO NOT SATISFY THIS REQUIREMENT.
- ACCESS THROUGH THE BARRIER OR FENCE FROM DWELLING UNITS, SUCH AS HOMES, APARTMENTS, MOTEL ROOMS AND HOTEL ROOMS, SHALL BE THROUGH SELF-CLOSING, SELF-LATCHING LOCKABLE GATES OF 48 INCH (1,219 MM) MINIMAL HEIGHT FROM THE FLOOR OR GROUND WITH THE LATCH LOCATED A MINIMUM OF 54 INCHES (1,372 MM) FROM THE BOTTOM OF THE GATE OR AT LEAST 3 INCHES (76 MM) BELOW THE TOP OF THE GATE ON THE POOL SIDE.
- IF THE SELF-CLOSING, SELF-LATCHING GATE IS ALSO SELF-LOCKING AND IS OPERATED BY A KEY LOCK, ELECTRONIC OPENER OR INTEGRAL COMBINATION LOCK, THEN THE OPERABLE PARTS OF SUCH LOCKS OR OPENERS SHALL BE 34 INCHES MINIMUM (864 MM) AND 48 INCHES MAXIMUM (1,219 MM) ABOVE THE FINISHED FLOOR OR GROUND.

CONFORMED SET
08/22/2025

This item has been digitally signed and sealed by Brian R. Shore, PLA on the date adjacent to the seal.
Printed copies of this document are not considered signed and sealed and the signature must be verified on any electronic copies.

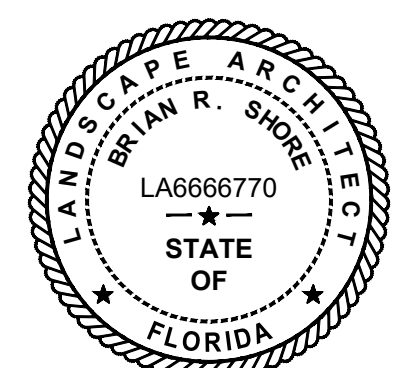

APPROVED: BRIAN R. SHORE, PLA
FLA. REGISTRATION NO. LA6666770 DATE: 10/21/2025

NO.	DATE	REVISIONS
5	12/11/23	COORDINATION
8	08/22/25	CONFORMED SET


CITY OF DELRAY BEACH POMPEY PARK REC CENTER
1101 NW, 2ND ST. DELRAY BEACH, FL 33444
FOR: CITY OF DELRAY BEACH (PROJECT NO.16-102)

MILLER LEGG
South Florida Office: 13680 NW 5th Street, Suite 200
Sunrise, Florida - 33325
954-436-7000
www.millerlegg.com


CERTIFICATE OF AUTHORIZATION:		
LB6680		
DES.	DWN.	CHK.
PROJECT / FILE NO.		
21-00053		
DRAWING NO.		
HF1.5		
DATE DRAWN:		
10/21/25		

HARDSCAPE FENCING DETAILS


5

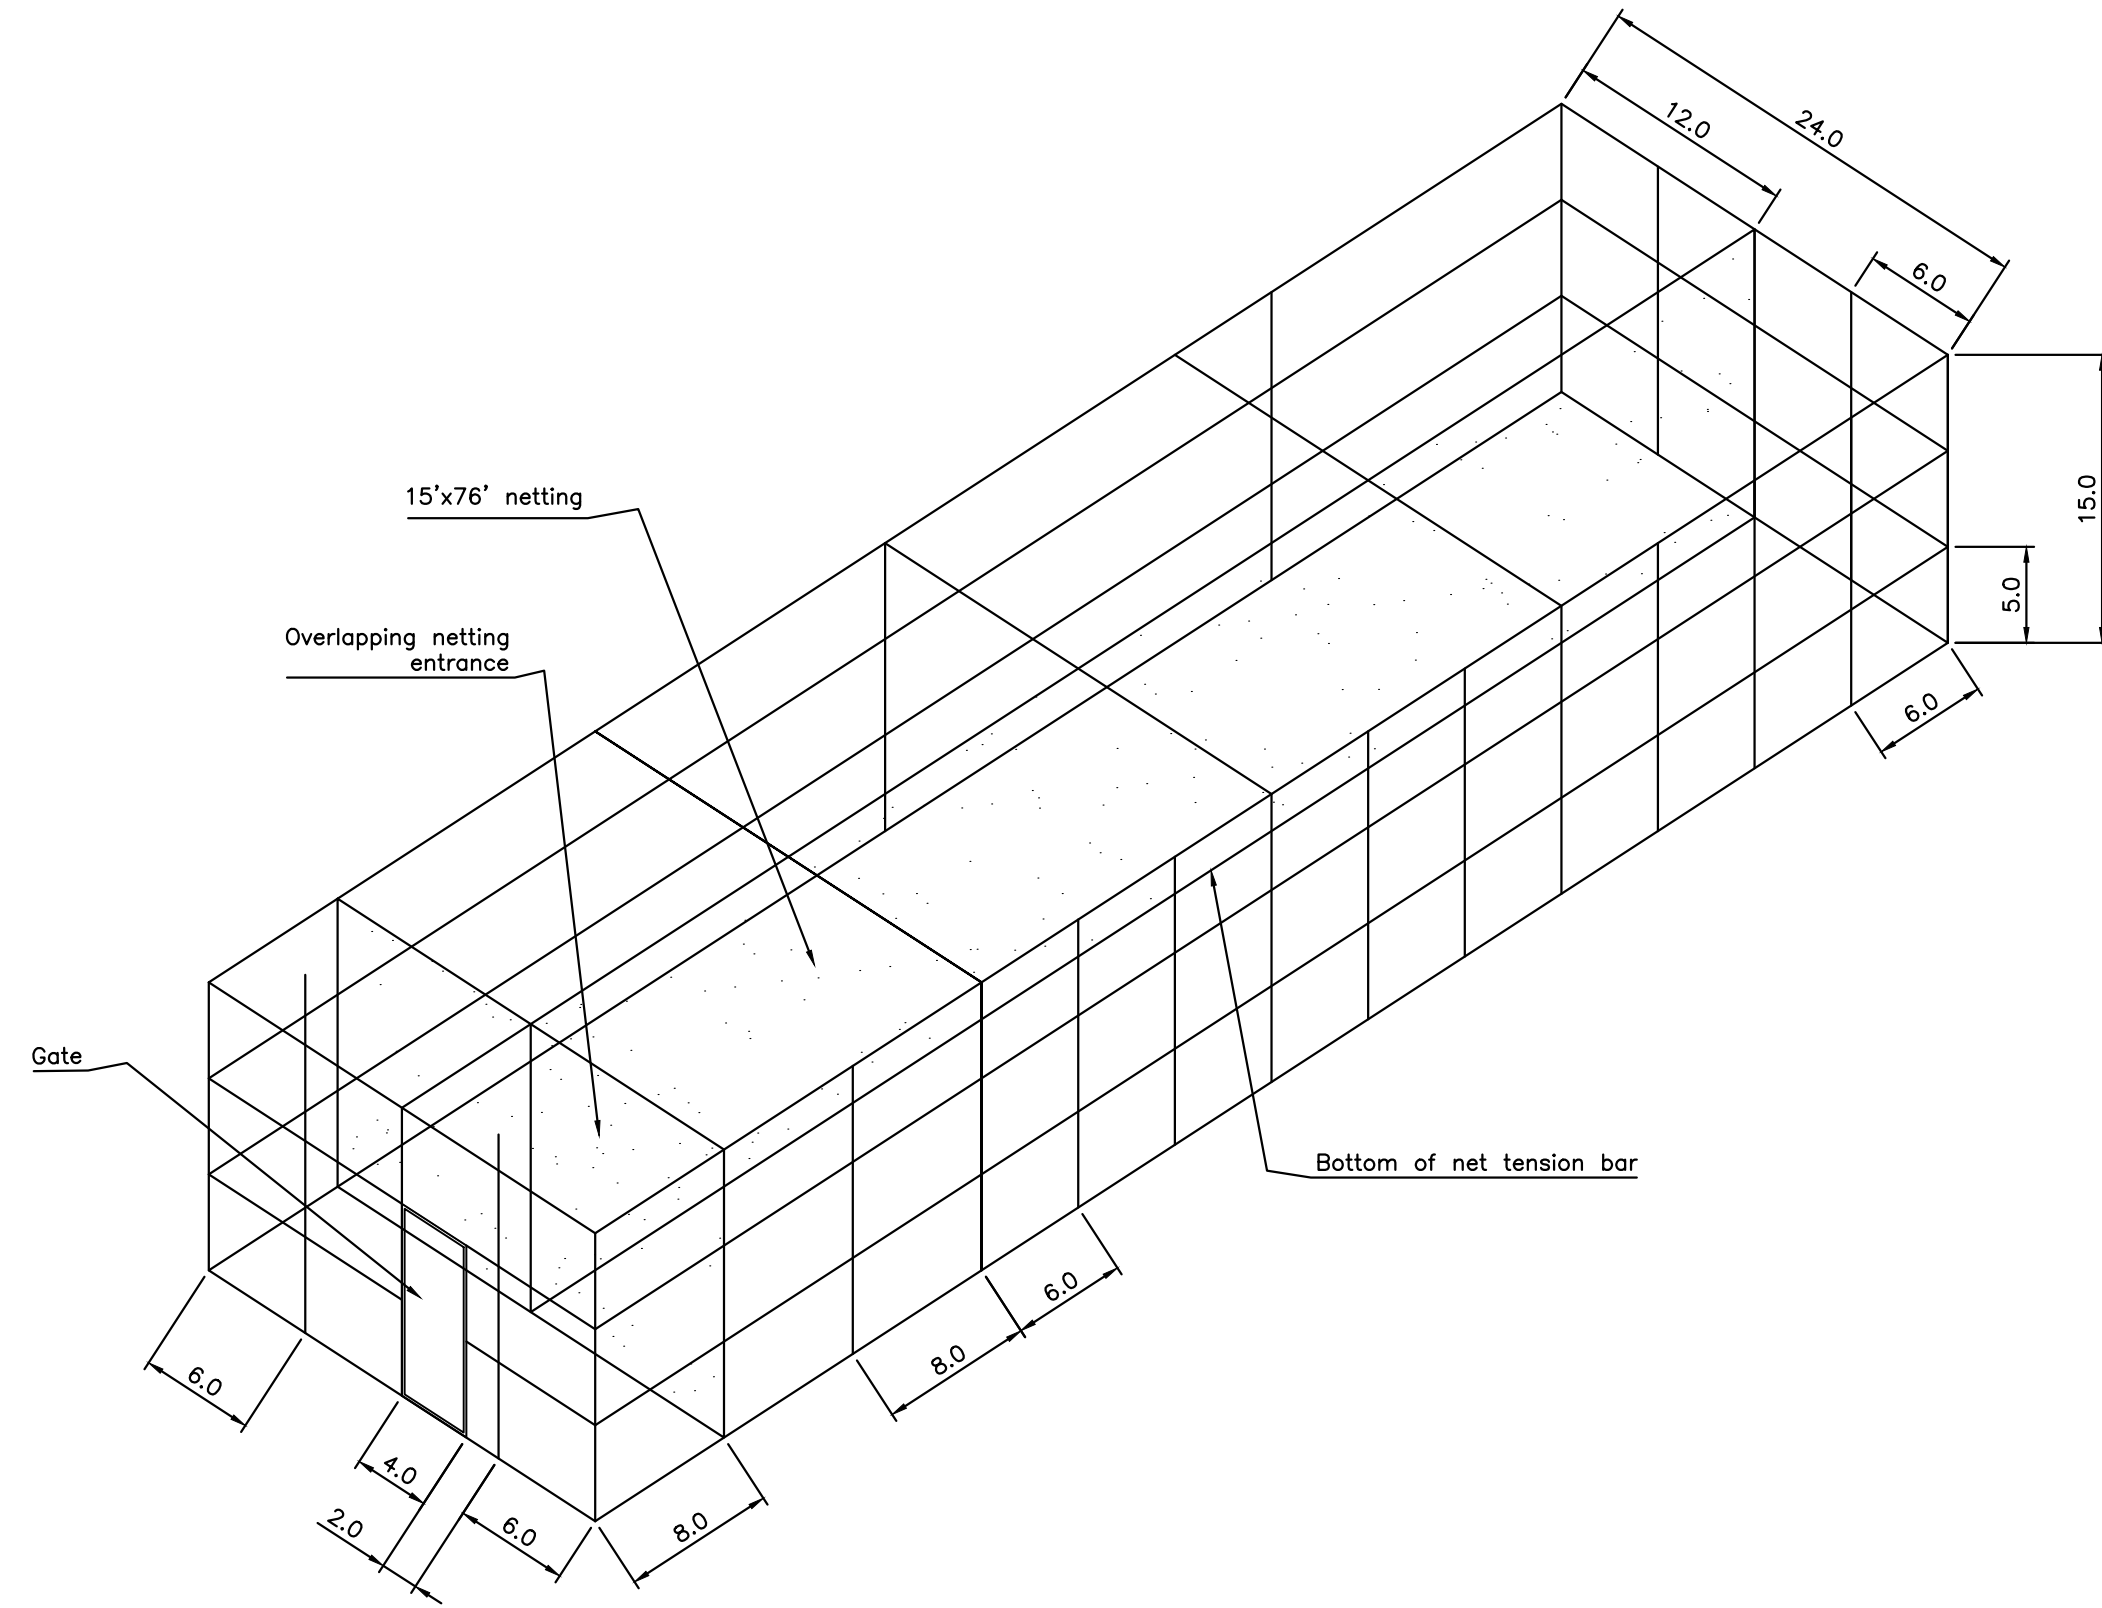


12 BATTING CAGE ISOMETRIC
N.T.S.

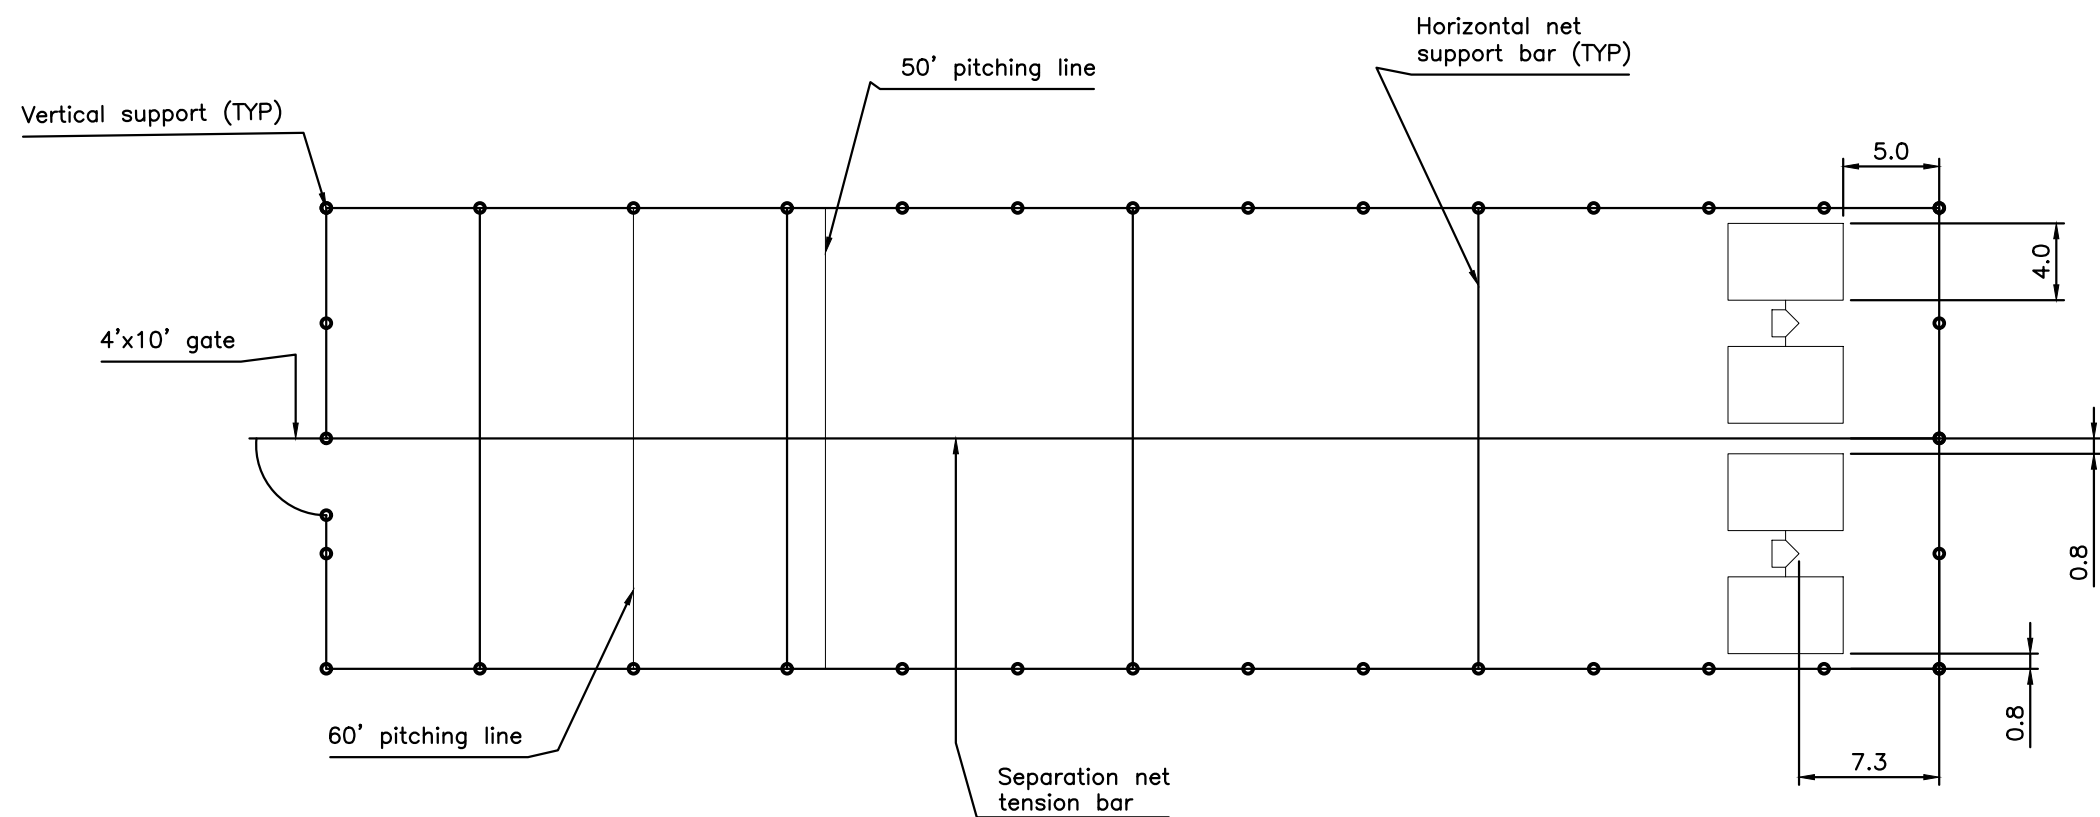


13 BATTING CAGE SUPPORT LAYOUT
N.T.S.

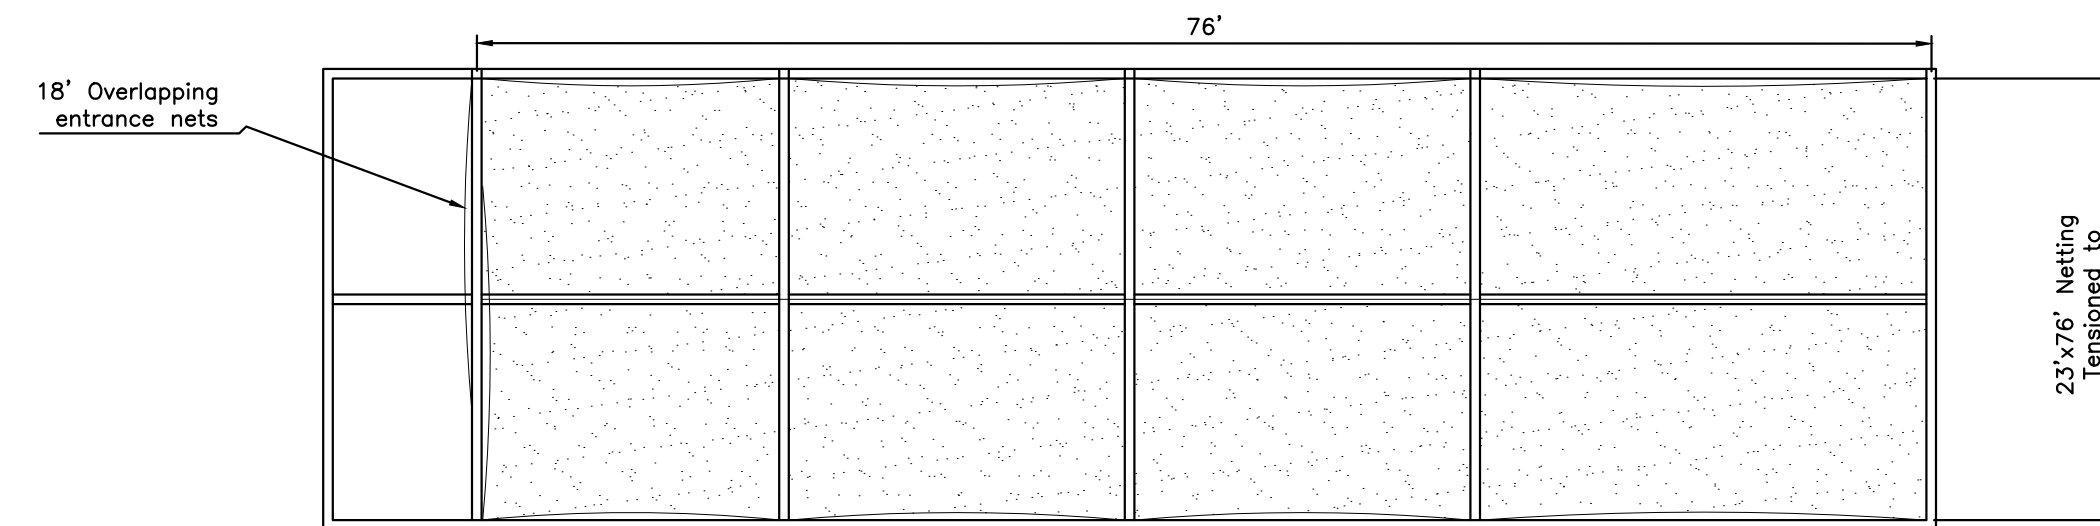


14 BATTING CAGE NETTING LAYOUT
N.T.S.

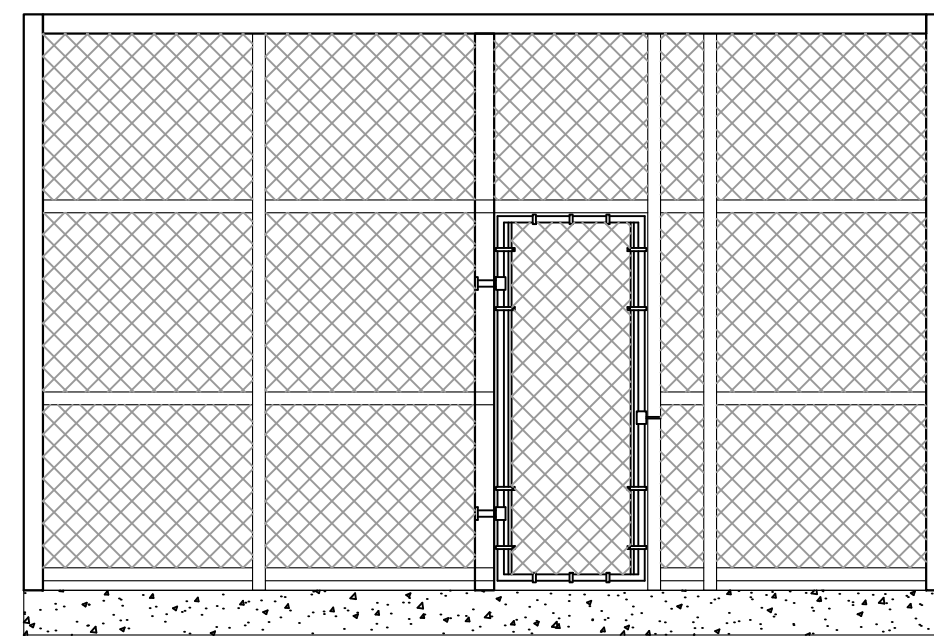

15 ENTRANCE ELEVATION
N.T.S.
ENTRY SIDE

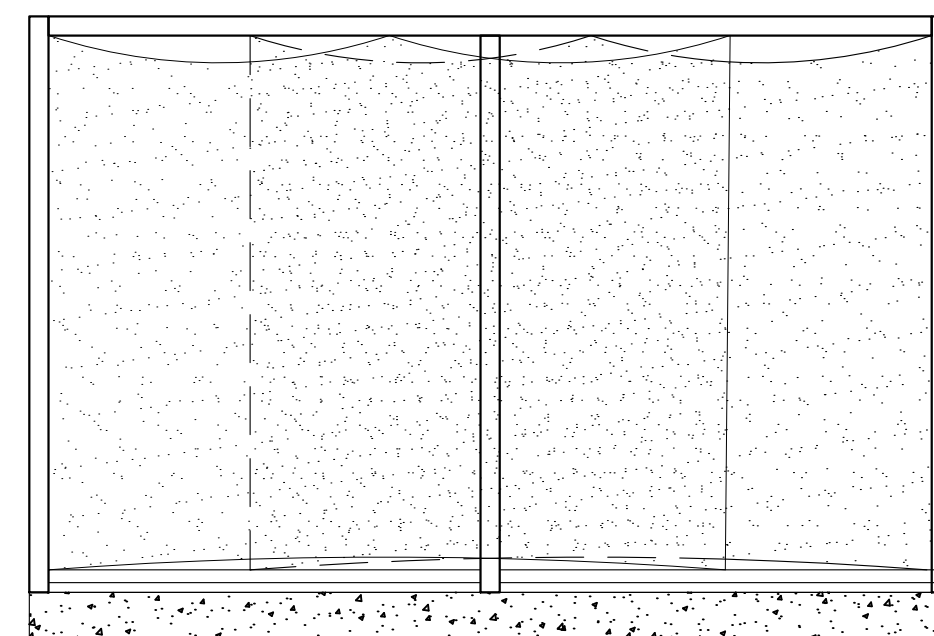

16 NETTED ENTRANCE ELEVATION
N.T.S.

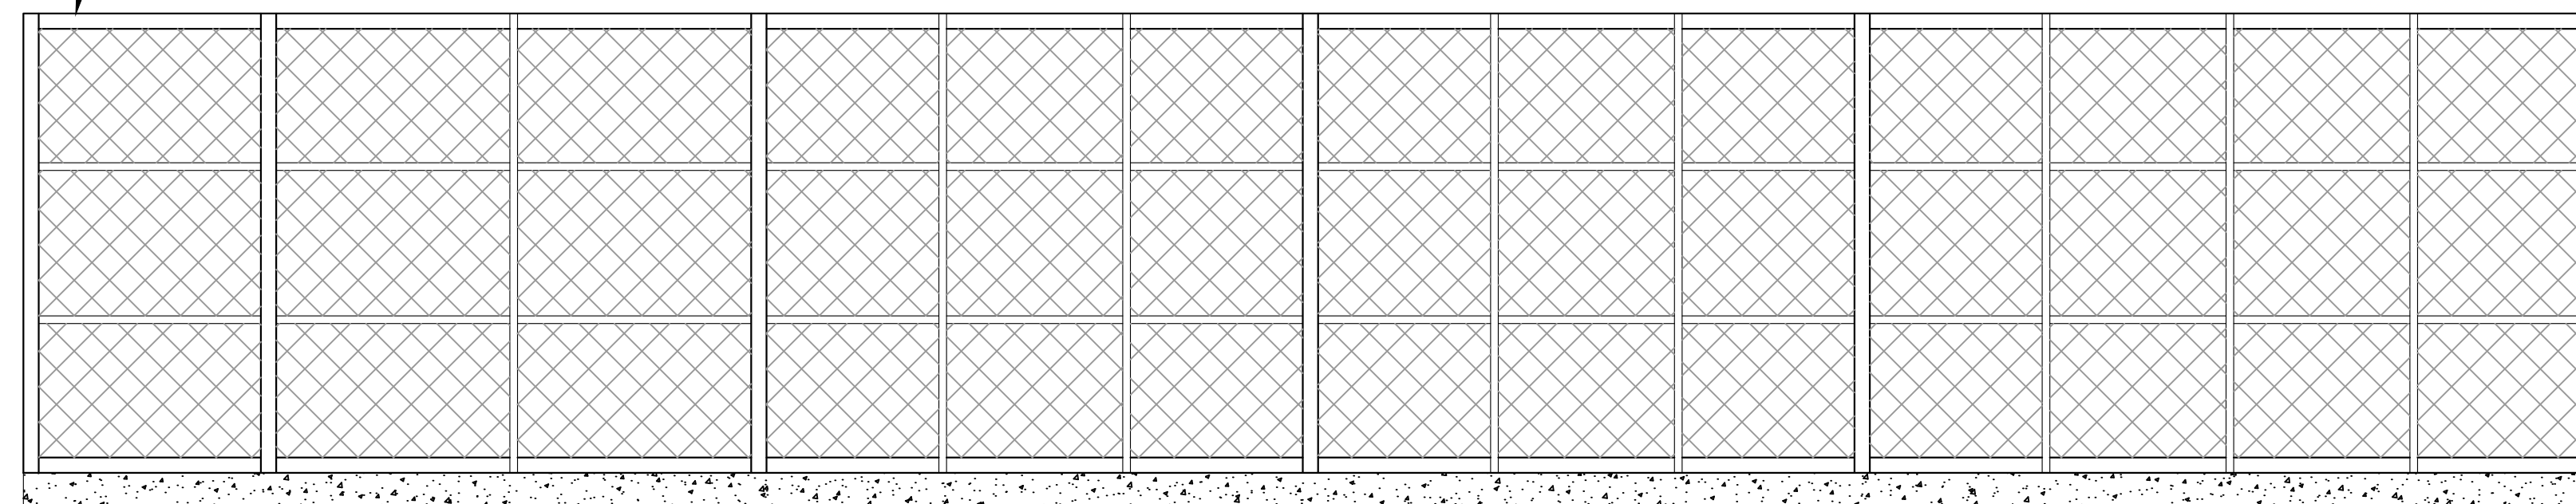


17 BATTING CAGE SIDE ELEVATION
N.T.S.

NOTE: FENCING NOTES & SUBMITTAL REQUIREMENTS: ALL DIMENSIONS PROVIDED ON THIS PLAN ARE NOMINAL DIMENSIONS. FINAL DIMENSIONS SHALL BE CONFIRMED AND PROVIDED WITHIN FENCING SUBMITTAL AND STRUCTURAL FOOTER DESIGN.

CONFORMED SET
09/22/2025

This item has been digitally signed and sealed by Brian R. Shore, PLA on the date adjacent to the seal.
Printed copies of this document are not considered signed and sealed and the signature must be verified on any electronic copies.

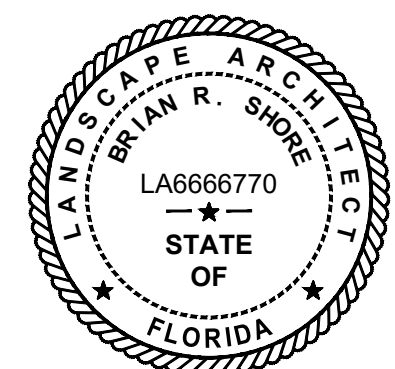

APPROVED: BRIAN R. SHORE, PLA
FLA. REGISTRATION NO. LA6666770 DATE: 10/21/2025

COORDINATION			REVISIONS		
NO.	DATE	BY	NO.	DATE	BY
5	12/11/23				



CITY OF DELRAY BEACH POMPEY PARK REC CENTER
1101 NW, 2ND ST. DELRAY BEACH, FL 33444
FOR: CITY OF DELRAY BEACH (PROJECT NO.16-102)

MILLER LEGG
South Florida Office: 13680 NW 5th Street, Suite 200
Sunrise, Florida - 33325
954-436-7000
www.millerlegg.com

CERTIFICATE OF AUTHORIZATION		
LB6680		
DES.	DWN.	CHK.
PROJECT / FILE NO.		
21-00053		
DRAWING NO.		
HF1.8		
DATE DRAWN		
10/21/25		


HARDSCAPE FENCING DETAILS

V:\PROJECTS\2021\21-0003 - POMPEY PARK LANDSCAPE\21-0003_LSP.DWG 2026/01/22 16:51 by MIMOLEY

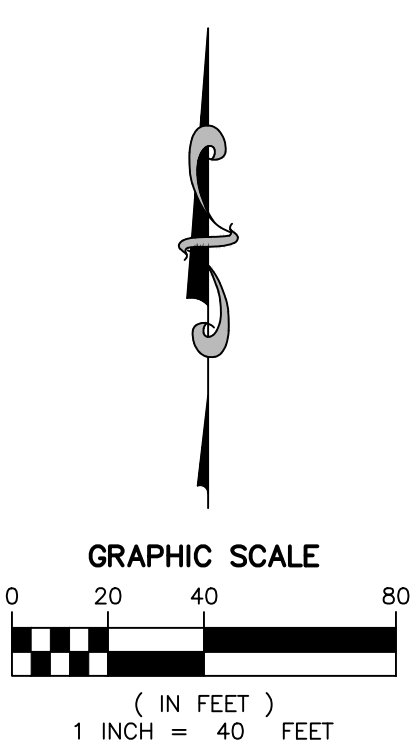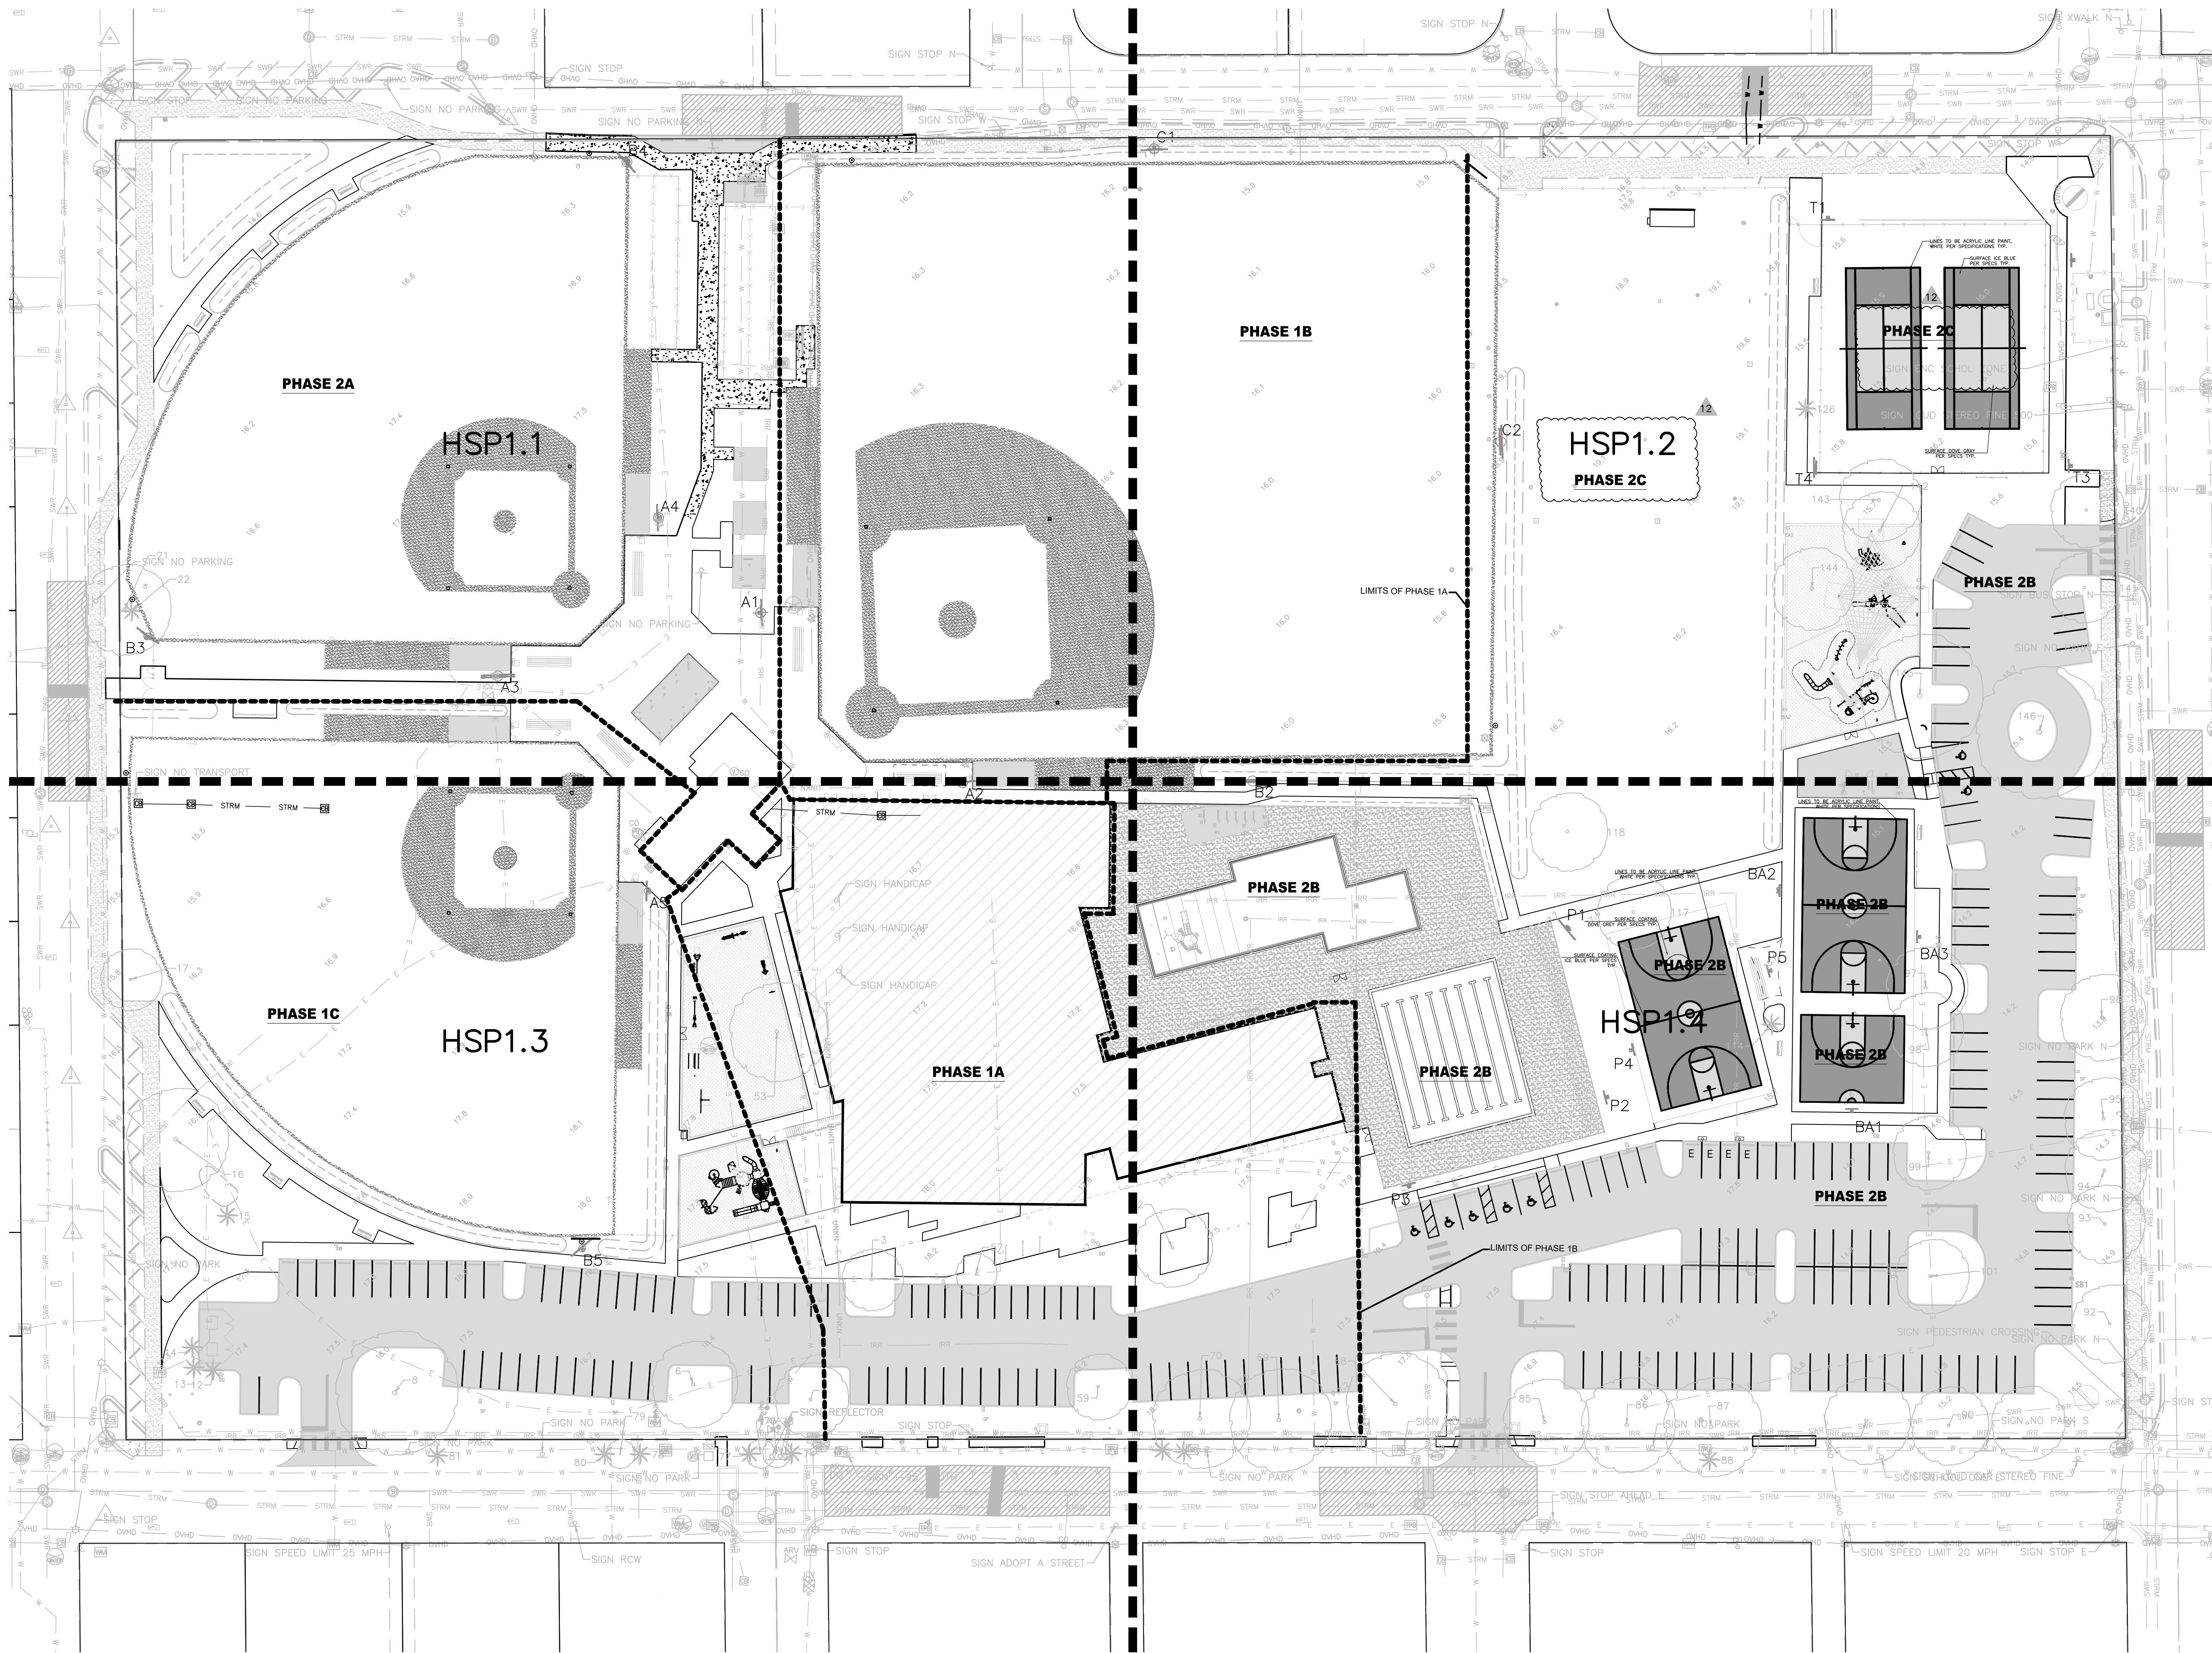

CONFORMED SET
08/22/2025

This item has been digitally signed and sealed by Brian R. Shore, PLA on the date adjacent to the seal.
Printed copies of this document are not considered signed and sealed and the signature must be verified on any electronic copies.

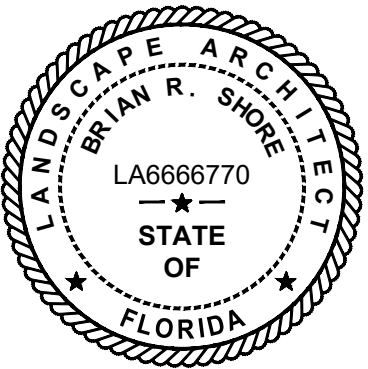

NOTE:
1. REFER TO PROVIDED GENERAL CONTRACTOR'S LOGISTICS PLAN FOR PHASING INFORMATION

APPROVED: BRIAN R. SHORE, PLA
FLA. REGISTRATION NO. LA6666770 DATE: 1/22/2026

HARDSCAPE SPORTS KEY MAP


MILLER LEGG
South Florida Office: 13680 NW 5th Street, Suite 200
Sunrise, Florida 33325
954-436-7000
www.millerlegg.com

CERTIFICATE OF AUTHORIZATION:		
LB6680		
DES.	DWN.	CHK.
PROJECT / FILE NO.		
21-00053		
DRAWING NO.		
HSP1.0		
DATE DRAWN:		
11/24/25		

CITY OF DELRAY BEACH POMPEY PARK REC CENTER
1101 NW 2ND ST. DELRAY BEACH, FL 33444
FOR: CITY OF DELRAY BEACH (PROJECT NO.16-102)


6	01/17/25	B.D. COMMENTS
8	08/22/25	CONFORMED SET
12	01/22/26	ADDENDUM #2
		REVISIONS
DATE	BY	NO.

V:\PROJECTS\2021\11-00053 - POMPEY PARK LANDSCAPE\11-00053_SPT.DWG 2025/11/24 16:21 by APREDA

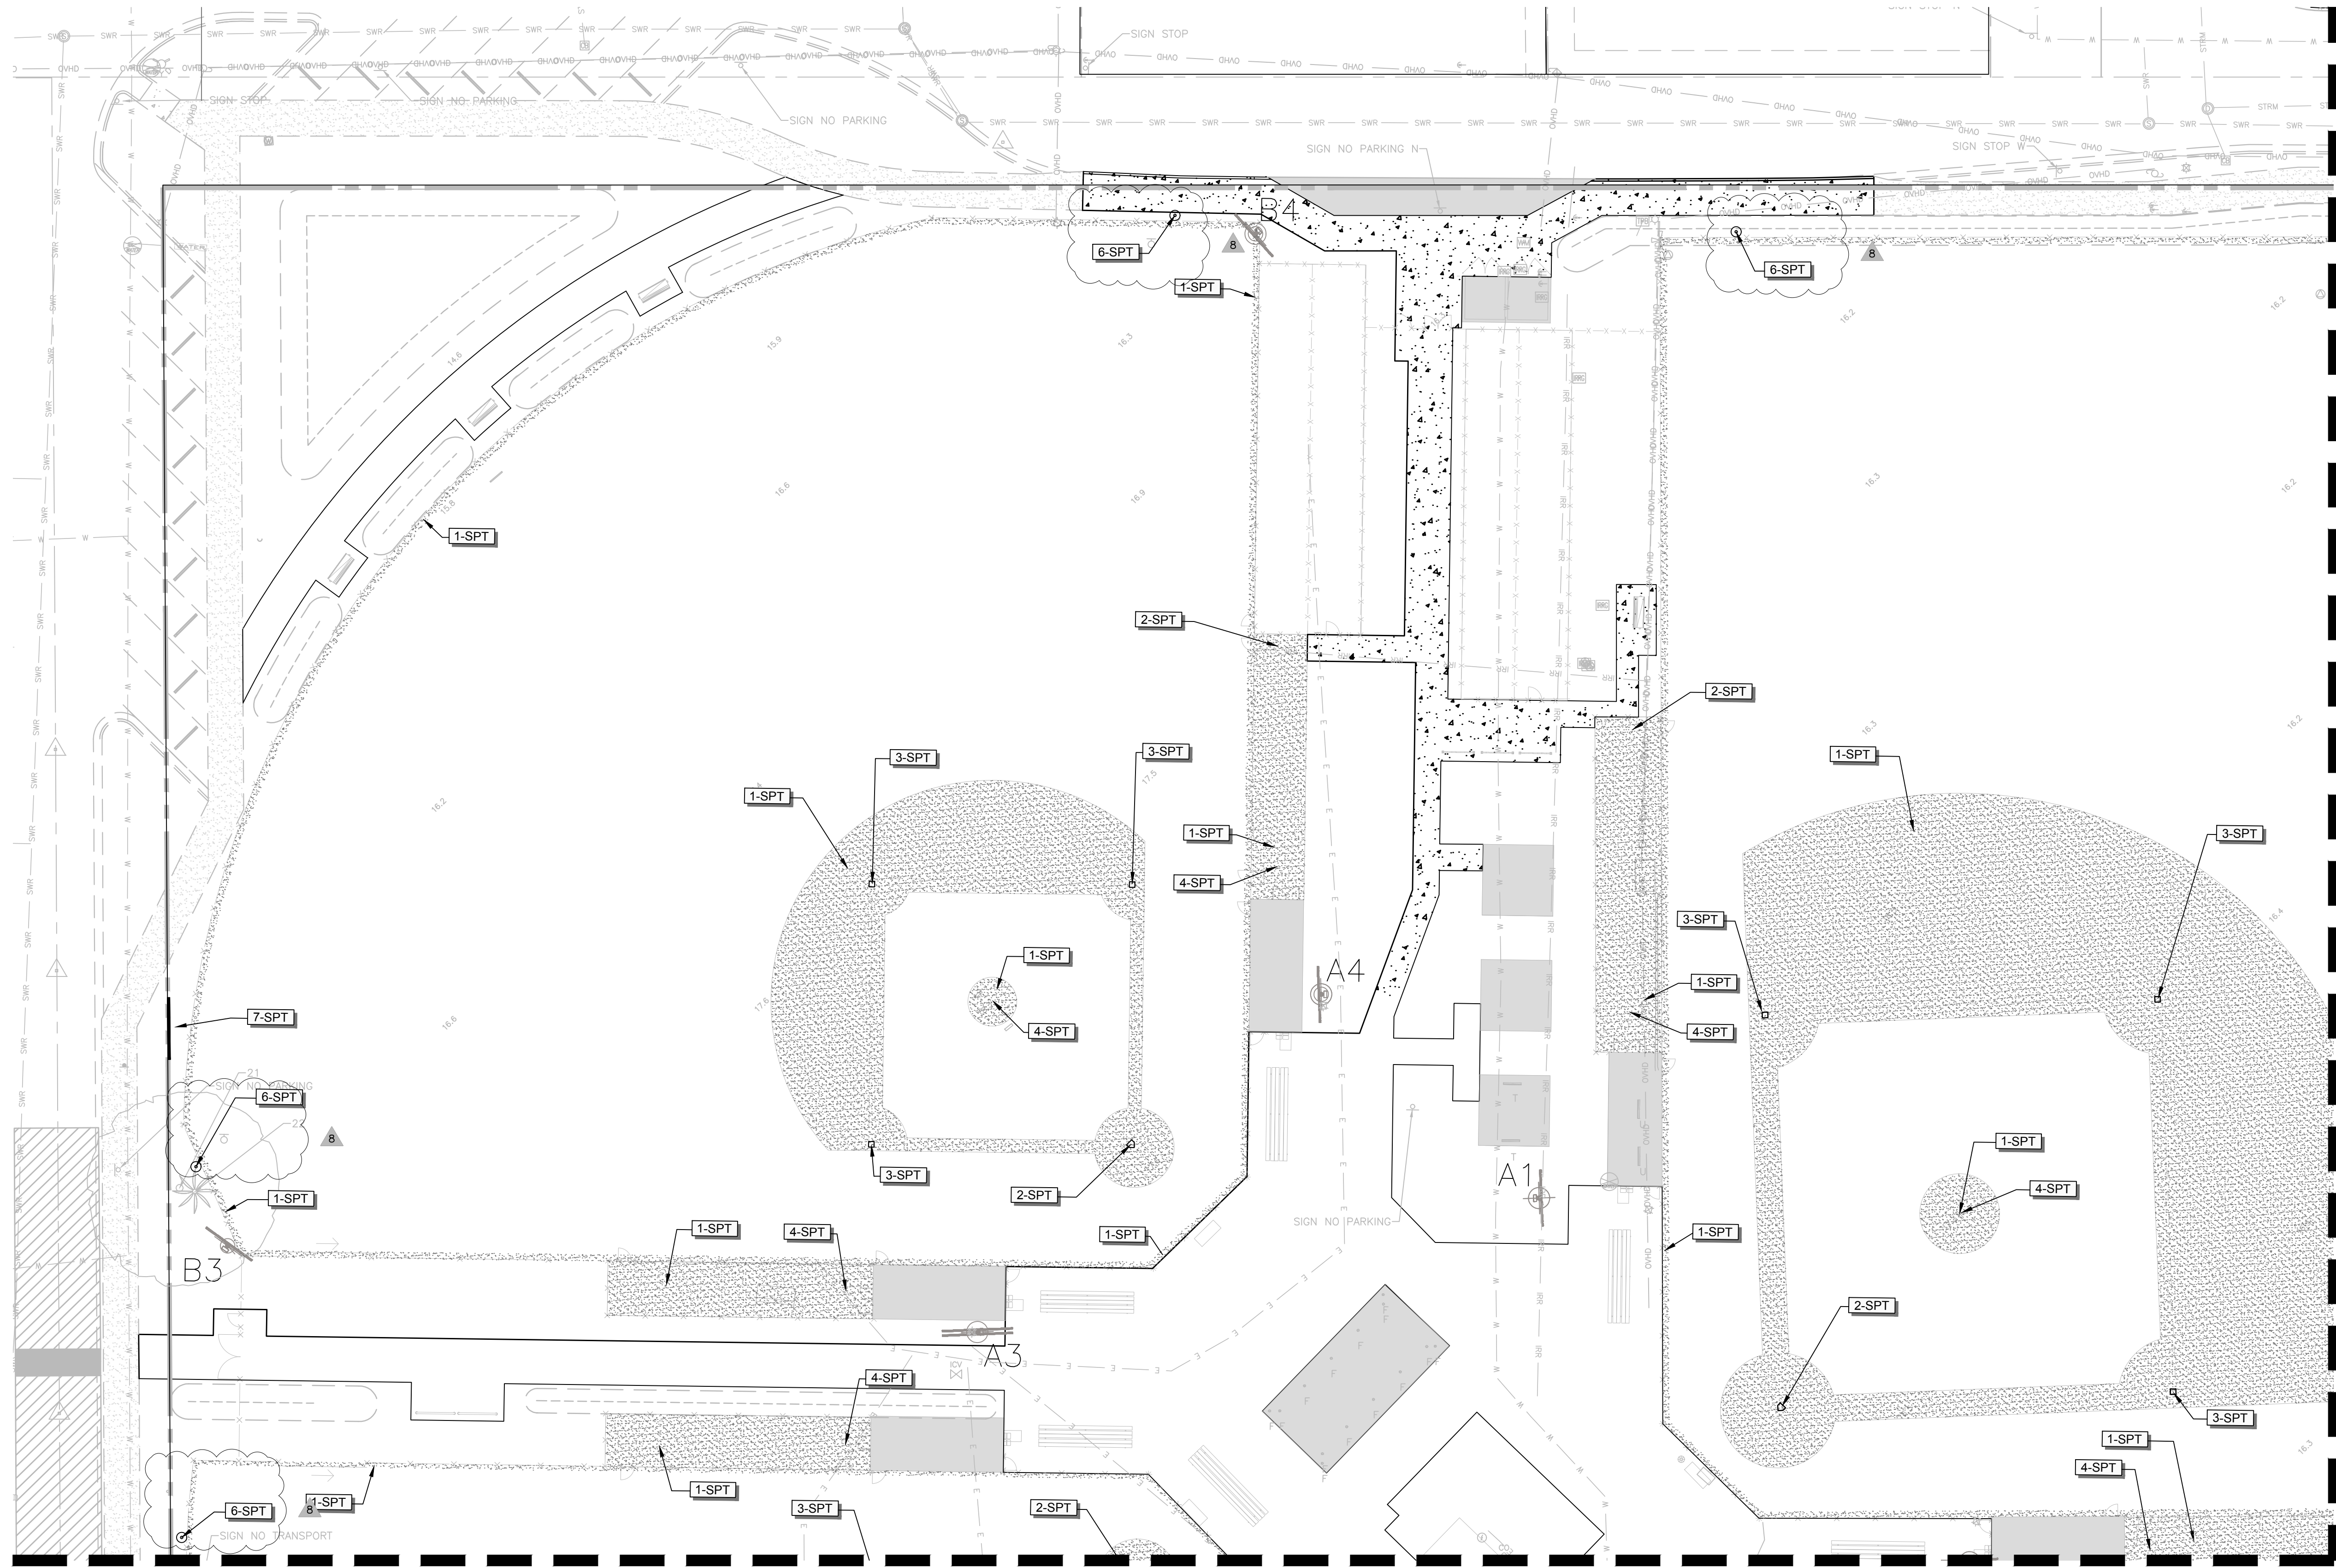


REFERENCE NOTES SCHEDULE AREA 1

SYMBOL	CODE	DESCRIPTION	QTY
	1-SPT	Infield Clay: 70% Sand, 15% Clay, 15% Silt Mixture	20,484 sf
	2-SPT	PW Athletic Home Base	6
	3-SPT	PW Athletic Bases	5
	4-SPT	PW Athletic Pitching Rubber	7
	6-SPT	FOUL BALL POLE Model #1273 by PW Athletic MFG or Approved Equal (Qty. 2 per Field)	1
	7-SPT	SCORE BOARD BY ALL AMERICAN SCORE BOARD OR RQUAL. MODEL BA9301, COLOR DARK GREEN.	1

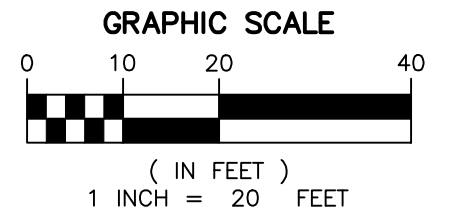

CONFORMED SET
09/22/2025

This item has been digitally signed and sealed by Brian R. Shore, PLA on the date adjacent to the seal.
Printed copies of this document are not considered signed and sealed and the signature must be verified on any electronic copies.

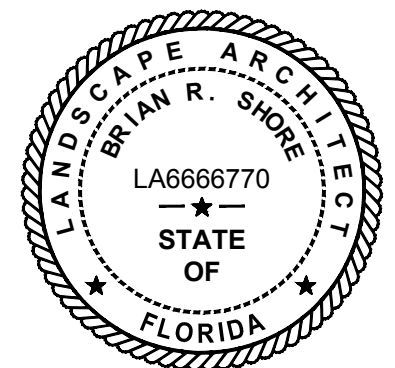

APPROVED: BRIAN R. SHORE, PLA
FLA. REGISTRATION NO. LA6666770 DATE: 11/24/2025

HARDSCAPE SPORTS PLAN

MILLER LEGG
South Florida Office: 13680 NW 9th Street, Suite 200
Sunrise, Florida 33325
954-436-7000
www.millerlegg.com



CERTIFICATE OF AUTHORIZATION:		
LB6680		
DES.	DWN.	CHK.
PROJECT / FILE NO.		
21-00053		
DRAWING NO.		
HSP1.1		
DATE DRAWN:		
11/24/25		

CITY OF DELRAY BEACH POMPEY PARK REC CENTER
1101 NW 2ND ST. DELRAY BEACH, FL 33444
FOR: CITY OF DELRAY BEACH (PROJECT NO.16-102)

6	01/17/25	B.D. COMMENTS
8	09/22/25	CONFORMED SET
		REVISIONS
NO.	DATE	DESCRIPTION

V:\PROJECTS\2021\21-00003 - POMPEY PARK LANDSCAPE\21-00003_LSP.DWG 2025/11/24 11:23 by APREDA

MATCH LINE, FOR CONTINUATION SEE HSP1.1

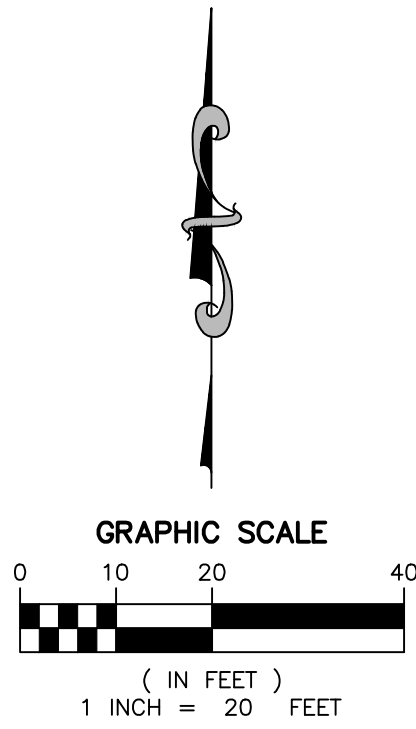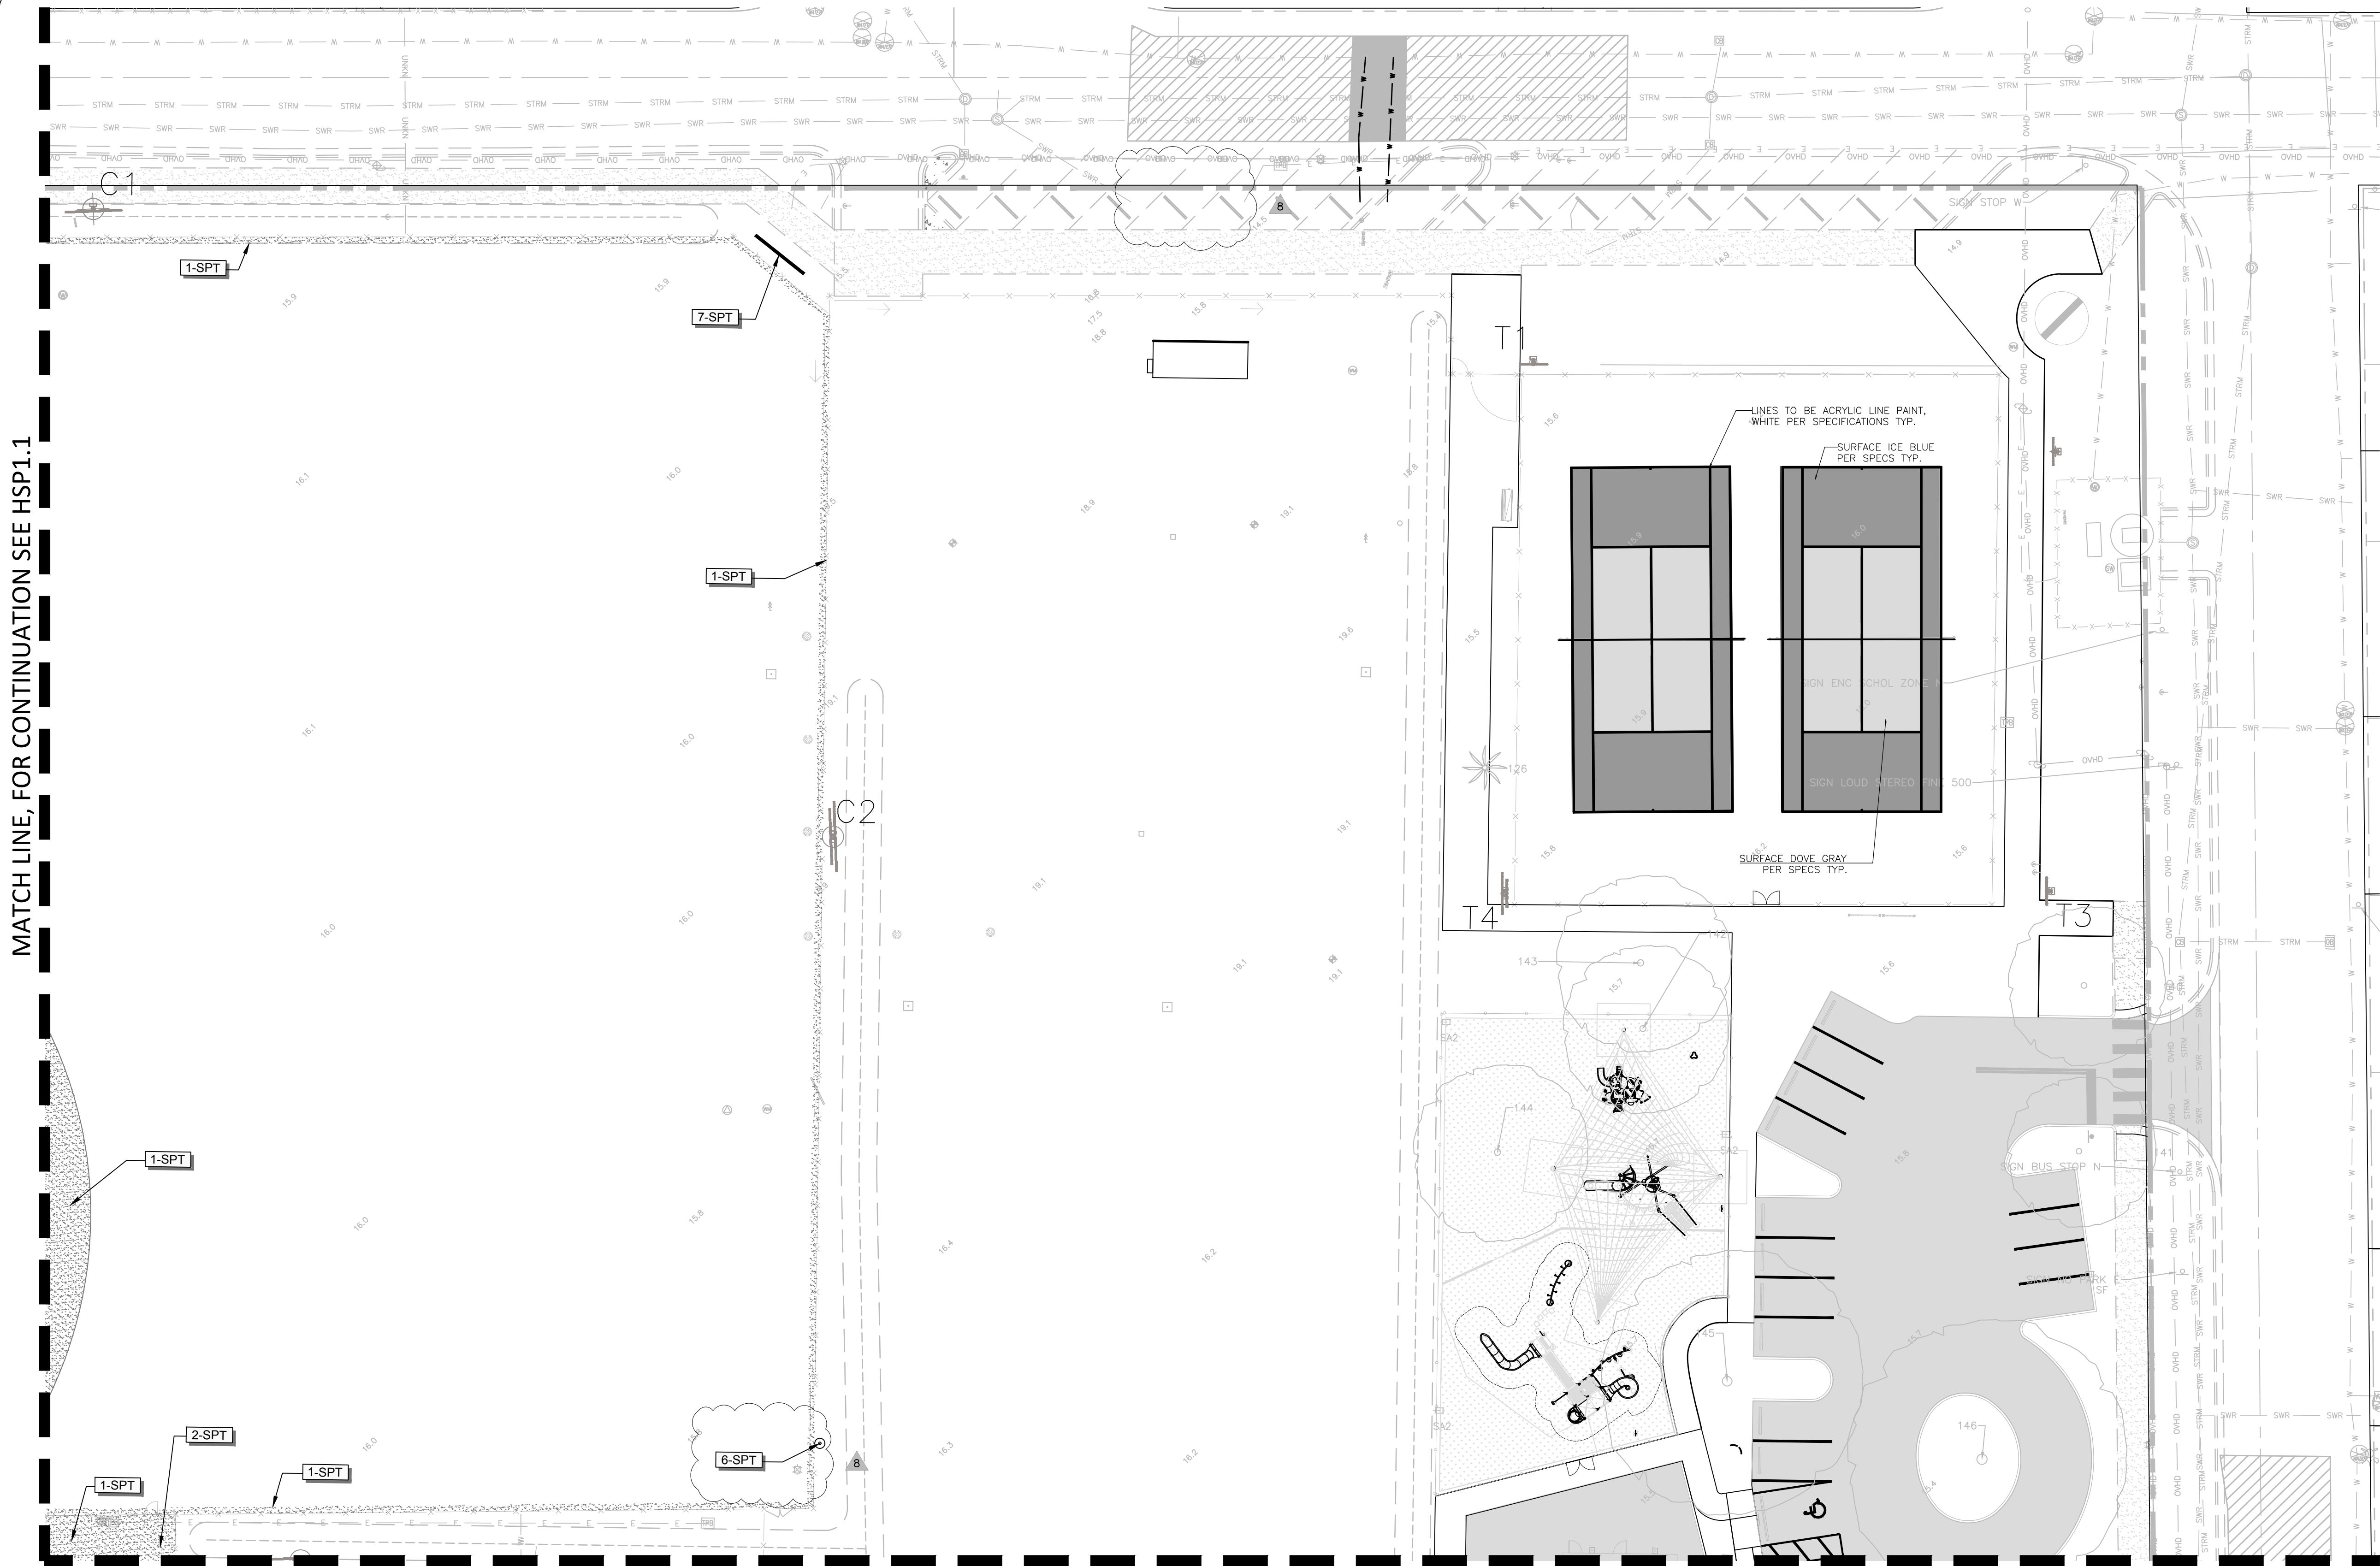


CONFORMED SET
09/22/2025

REFERENCE_NOTES_SCHEDULE_AREA_2

SYMBOL	CODE	DESCRIPTION	QTY
	1-SPT	Infield Clay: 70% Sand, 15% Clay, 15% Silt Mixture	939 sf
	2-SPT	PW Athletic Home Base	1
	6-SPT	FOUL BALL POLE. MODEL 1273, PW ATHLETIC MFG OR APPROVED EQUAL.	1
	7-SPT	SCORE BOARD BY ALL AMERICAN SCORE BOARD OR EQUAL. MODEL BA9103, COLOR DARK GREEN.	1

MATCH LINE, FOR CONTINUATION SEE HSP1.4

This item has been digitally signed and sealed by Brian R. Shore, PLA on the date adjacent to the seal.
Printed copies of this document are not considered signed and sealed and the signature must be verified on any electronic copies.

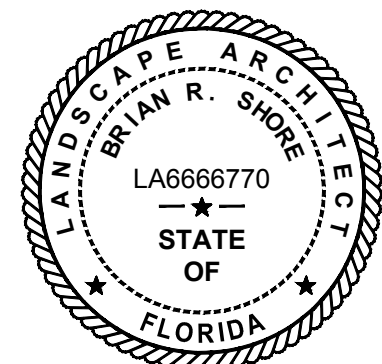

APPROVED: BRIAN R. SHORE, PLA
FLA. REGISTRATION NO. LA6666770 DATE: 11/24/2025

HARDSCAPE SPORTS PLAN


MILLER LEGG
South Florida Office: 13680 NW 9th Street, Suite 200
Sunrise, Florida 33325
954-436-7000
www.millerlegg.com

CERTIFICATE OF AUTHORIZATION:		
LB6680		
DES.	DWN.	CHK.
PROJECT / FILE NO.		
21-00053		
DRAWING NO.		
HSP1.2		
DATE DRAWN:		
11/21/25		

CITY OF DELRAY BEACH POMPEY PARK REC CENTER
1101 NW, 2ND ST. DELRAY BEACH, FL 33444
FOR: CITY OF DELRAY BEACH (PROJECT NO.16-102)


6	01/17/25	B.D. COMMENTS
8	09/22/25	CONFORMED SET
REVISIONS		
DATE	BY	REVISIONS

V:\PROJECTS\2021\1-00053 - POMPEY PARK LANDSCAPE\21-00053_SPT.DWG 2026/01/21 16:00 by MIMOLEY

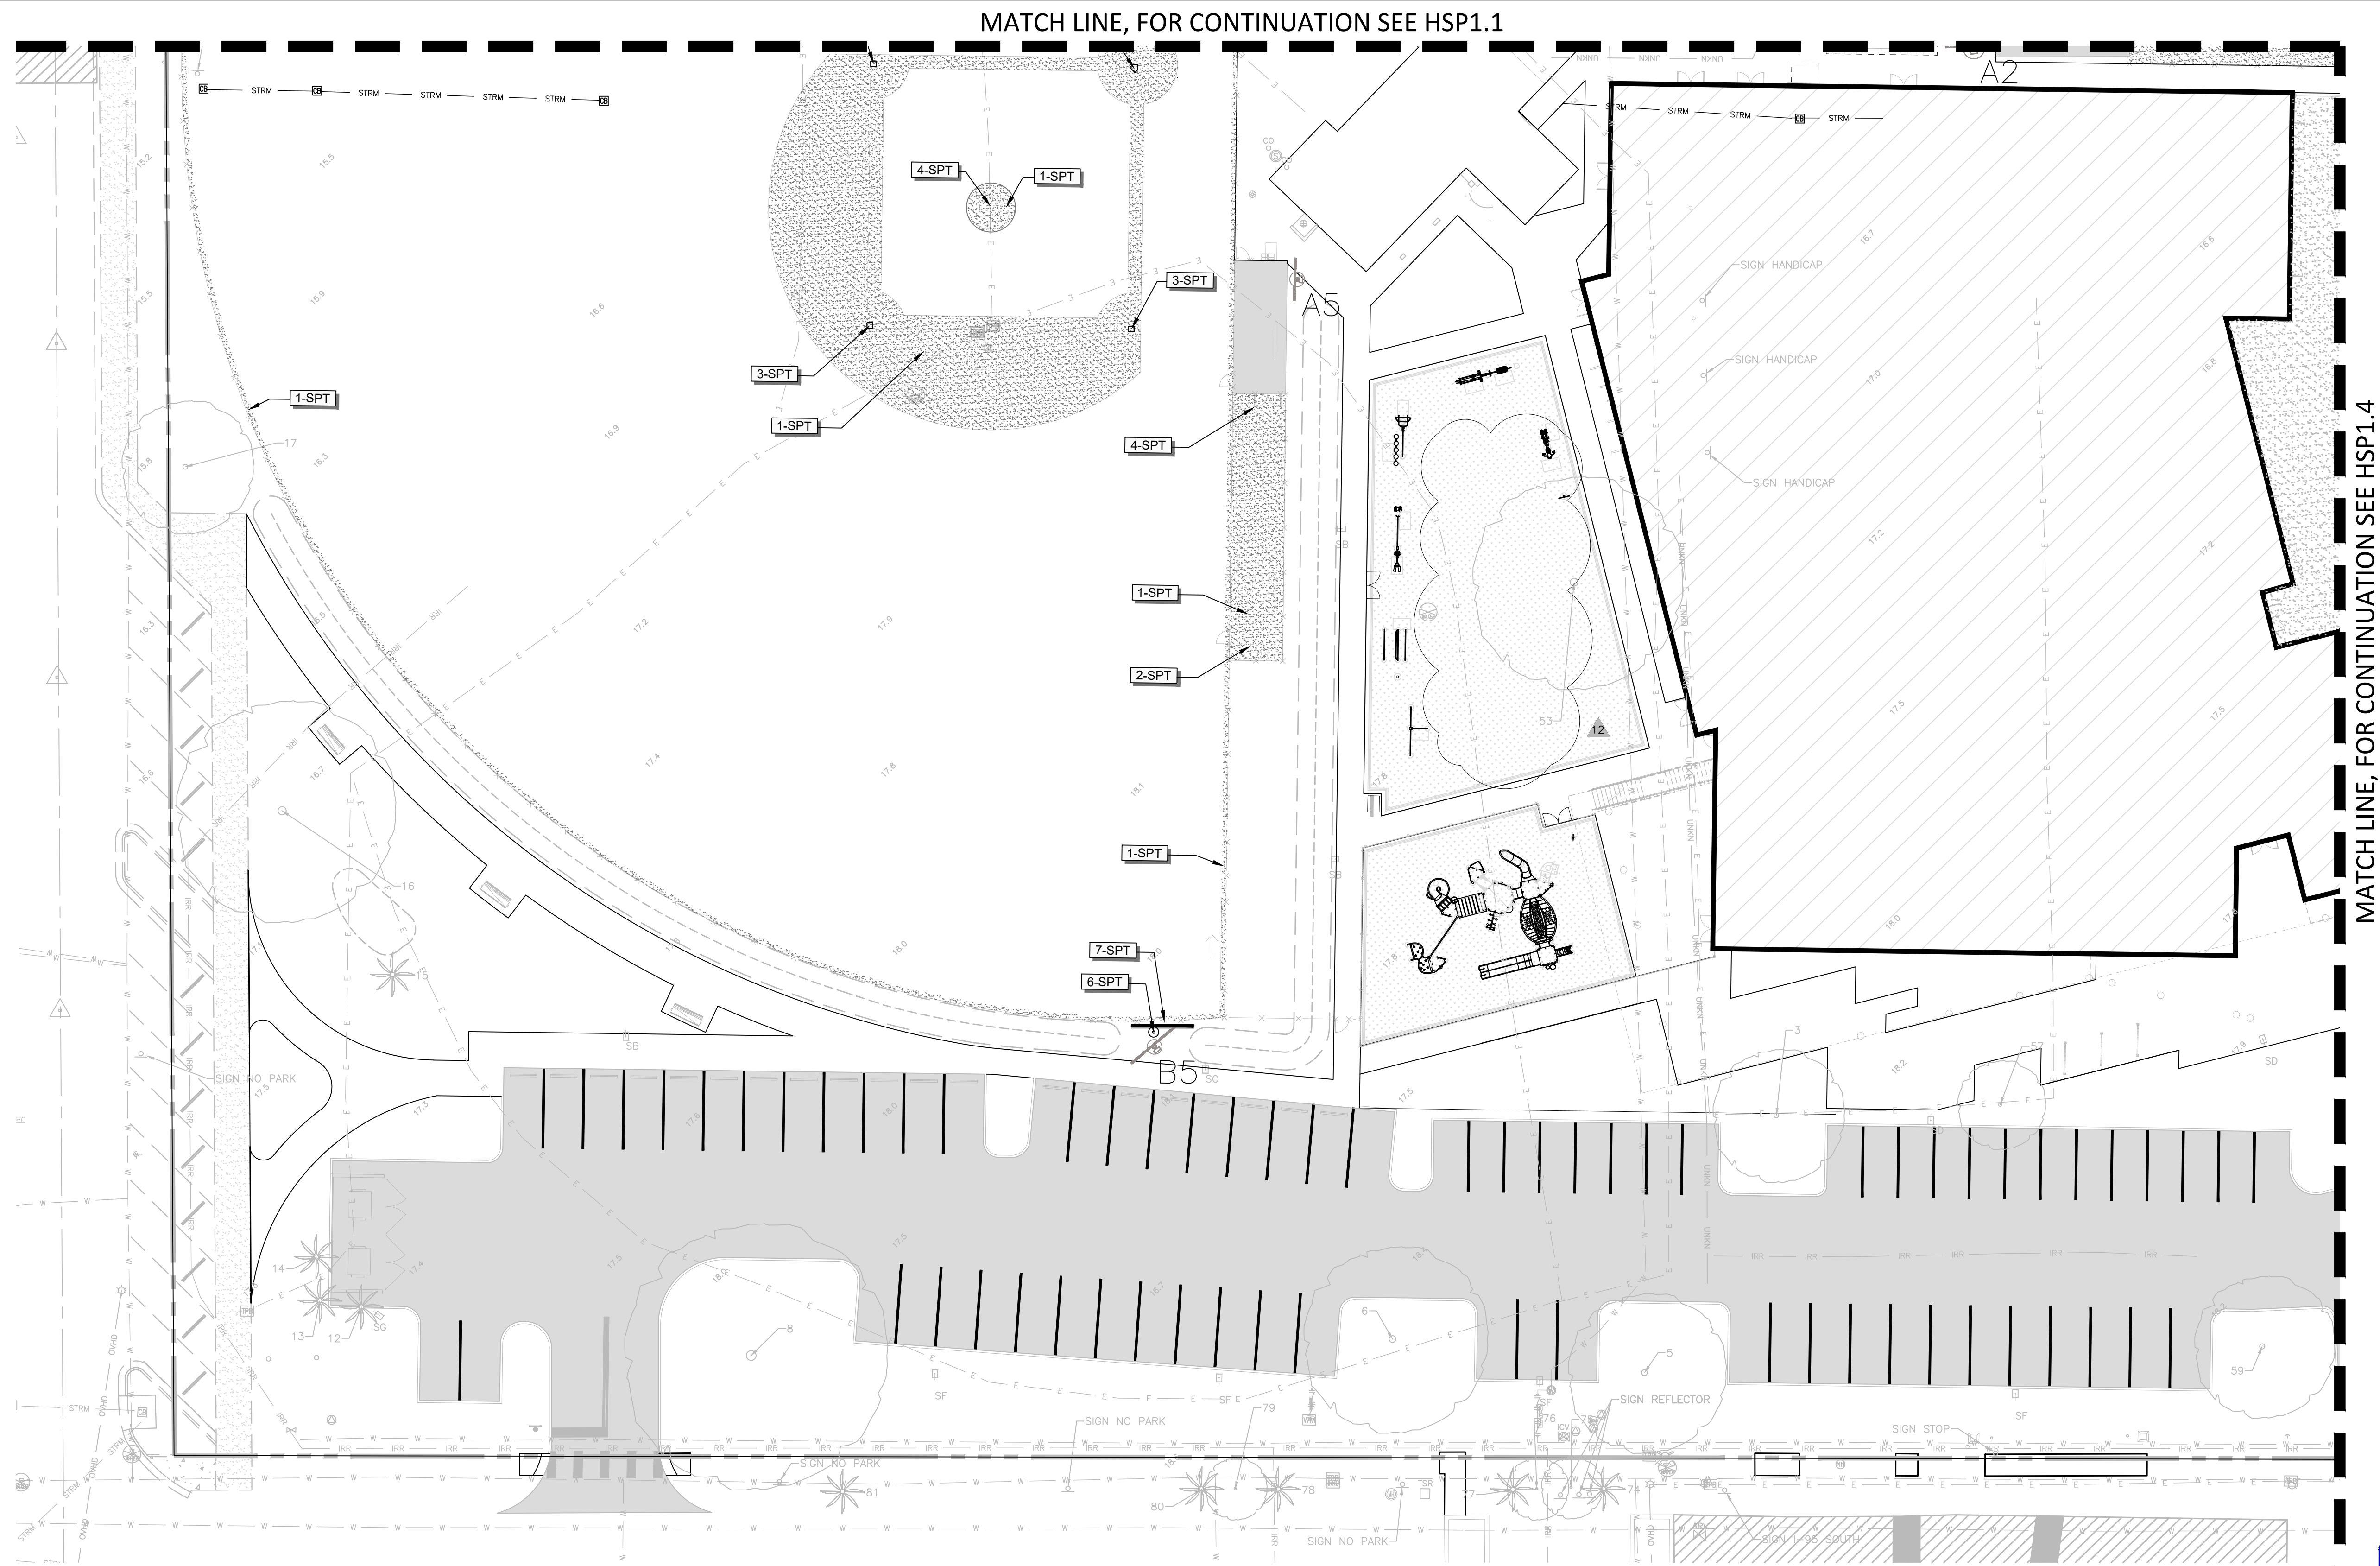

REFERENCE NOTES SCHEDULE AREA 3

SYMBOL	CODE	DESCRIPTION	QTY
	1-SPT	Infield Clay: 70% Sand, 15% Clay, 15% Silt Mixture	7,881 sf
	2-SPT	PW Athletic Home Base	2
	3-SPT	PW Athletic Bases	3
	4-SPT	PW Athletic Pitching Rubber	2
	6-SPT	FOUL BALL POLE Model #1273 by PW Athletic MFG or Approved Equal (Qty. 2 per Field)	1
	7-SPT	SCORE BOARD BY ALL AMERICAN SCORE BOARD OR RQUAL. MODEL BA9301, COLOR DARK GREEN.	1

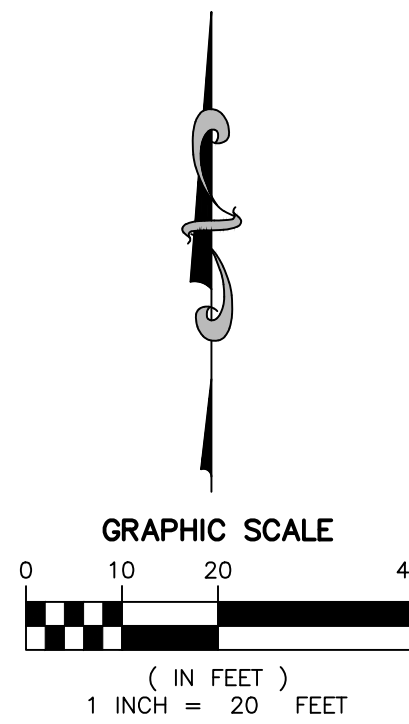


CONFORMED SET

09/22/2025

This item has been digitally signed and sealed by Brian R. Shore, PLA on the date adjacent to the seal.

Printed copies of this document are not considered signed and sealed and the signature must be verified on any electronic copies.

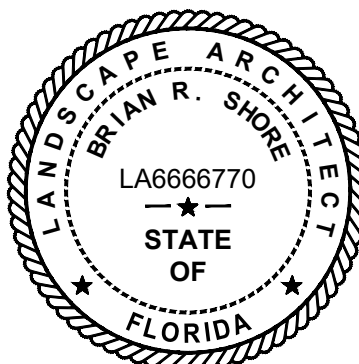

APPROVED: BRIAN R. SHORE, PLA
FLA. REGISTRATION NO. LA6666770 DATE: 1/21/2026

HARDSCAPE SPORTS PLAN


MILLER LEGG
South Florida Office: 13680 NW 5th Street, Suite 200
Sunrise, Florida 33325
954-436-7000
www.millerlegg.com

CERTIFICATE OF AUTHORIZATION:
LB6680
DES. DWN. CHK.
PROJECT / FILE NO.
21-00053
DRAWING NO.
HSP1.3
DATE DRAWN:
11/24/25

CITY OF DELRAY BEACH POMPEY PARK REC CENTER
1101 NW, 2ND ST. DELRAY BEACH, FL 33444
FOR: CITY OF DELRAY BEACH (PROJECT NO.16-102)


NO.	DATE	REVISIONS
6	01/17/25	B.D. COMMENTS
8	09/22/25	CONFORMED SET
12	01/22/26	ADDENDUM #2

MATCH LINE, FOR CONTINUATION SEE HSP1.3

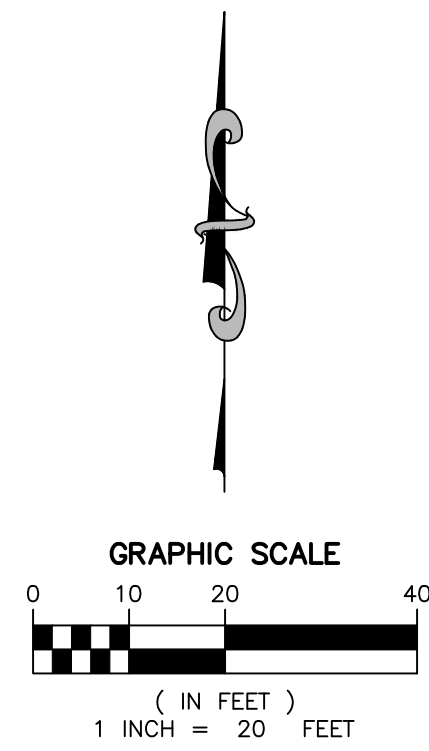

This item has been digitally signed and sealed by Brian R. Shore, PLA on the date adjacent to the seal.

Printed copies of this document are not considered signed and sealed and the signature must be verified on any electronic copies.


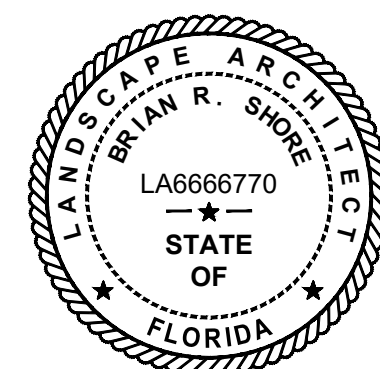


HARDSCAPE SPORTS PLAN


CERTIFICATES OF AUTHORIZATION:		
LB6680		
DES.	DWN.	CHK.
PROJECT / FILE NO.		
21-00053		
DRAWING NO.		
HSP1.4		
DATE DRAWN:		
10/13/25		

CITY OF DELRAY BEACH POMPEY PARK REC CENTER
1101 NW. 2ND ST. DELRAY BEACH, FL 33444
FOR: CITY OF DELRAY BEACH (PROJECT NO.16-102)


REFERENCE NOTES SCHEDULE OVERALL

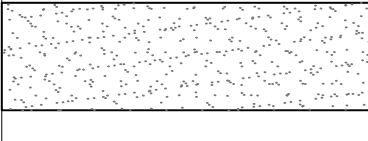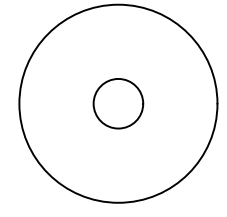SYMBOL	CODE	DESCRIPTION	QTY
	1-SPT	Infield Clay: 70% Sand, 15% Clay, 15% Silt Mixture	29,304 sf
	2-SPT	PW Athletic Home Base	9
	3-SPT	PW Athletic Bases	8
	4-SPT	PW Athletic Pitching Rubber	9
	5-SPT	PW Athletic Basketball Hoop With Backboard & Net	5
	6-SPT	FOUL BALL POLE Model #1273 by PW Athletic MFG or Approved Equal (Qty. 2 per Field)	3
	7-SPT	SCORE BOARD BY ALL AMERICAN SCORE BOARD OR RQUAL. MODEL BA9301, COLOR DARK GREEN.	3


8

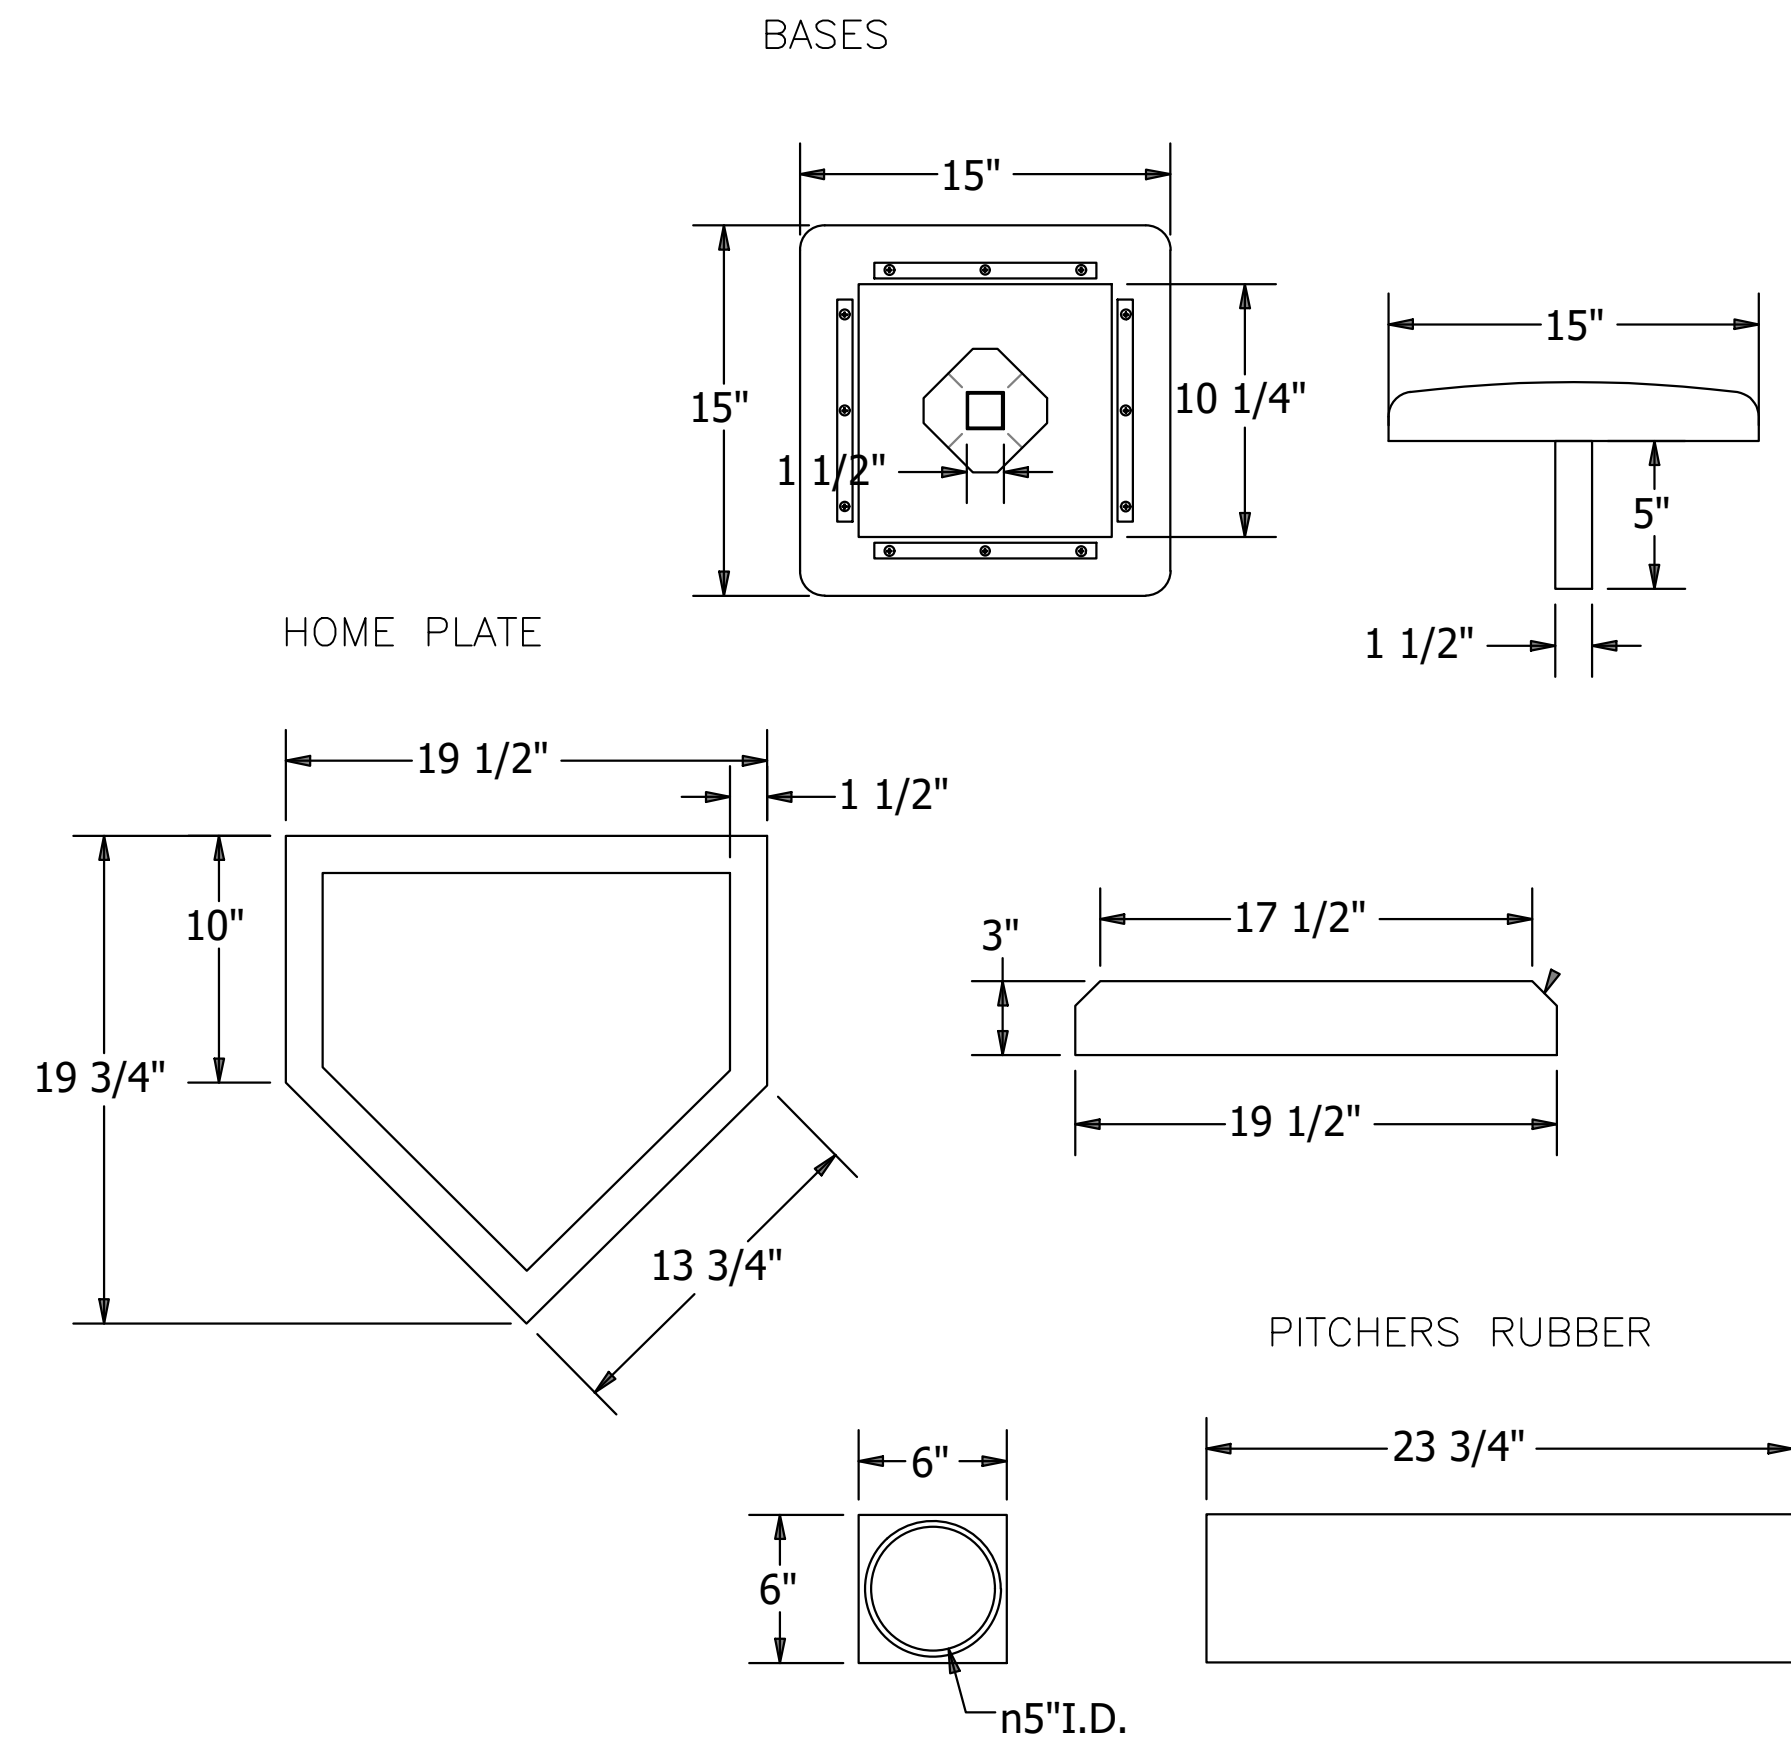

3 BASEBALL BASES

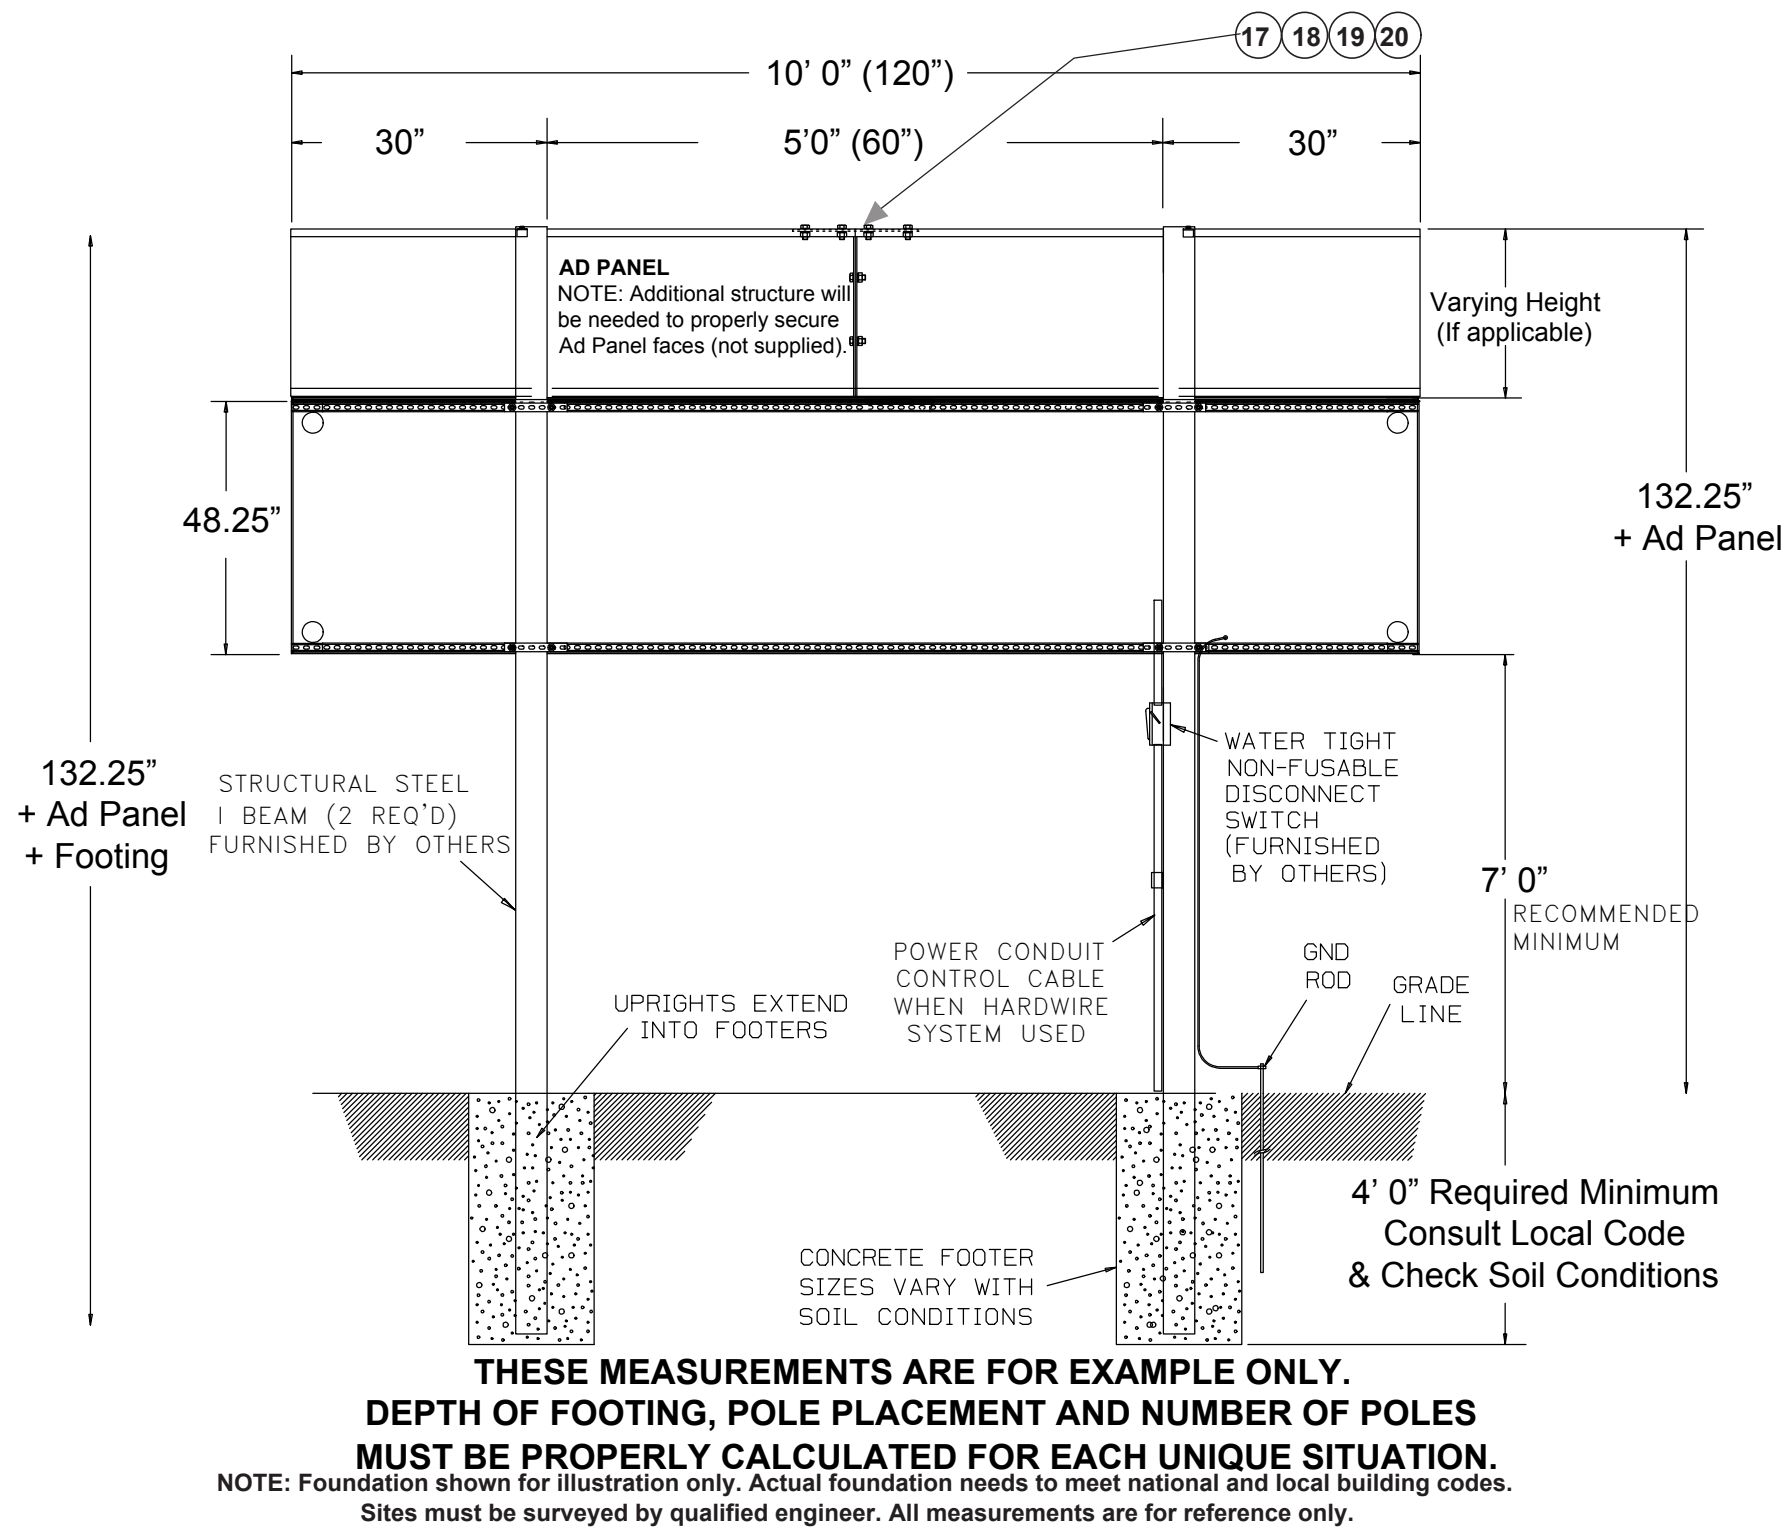

NOTE: Foundation shown for illustration only. Actual foundation needs to meet national and local building codes. Sites must be surveyed by qualified engineer. All measurements are for reference only.

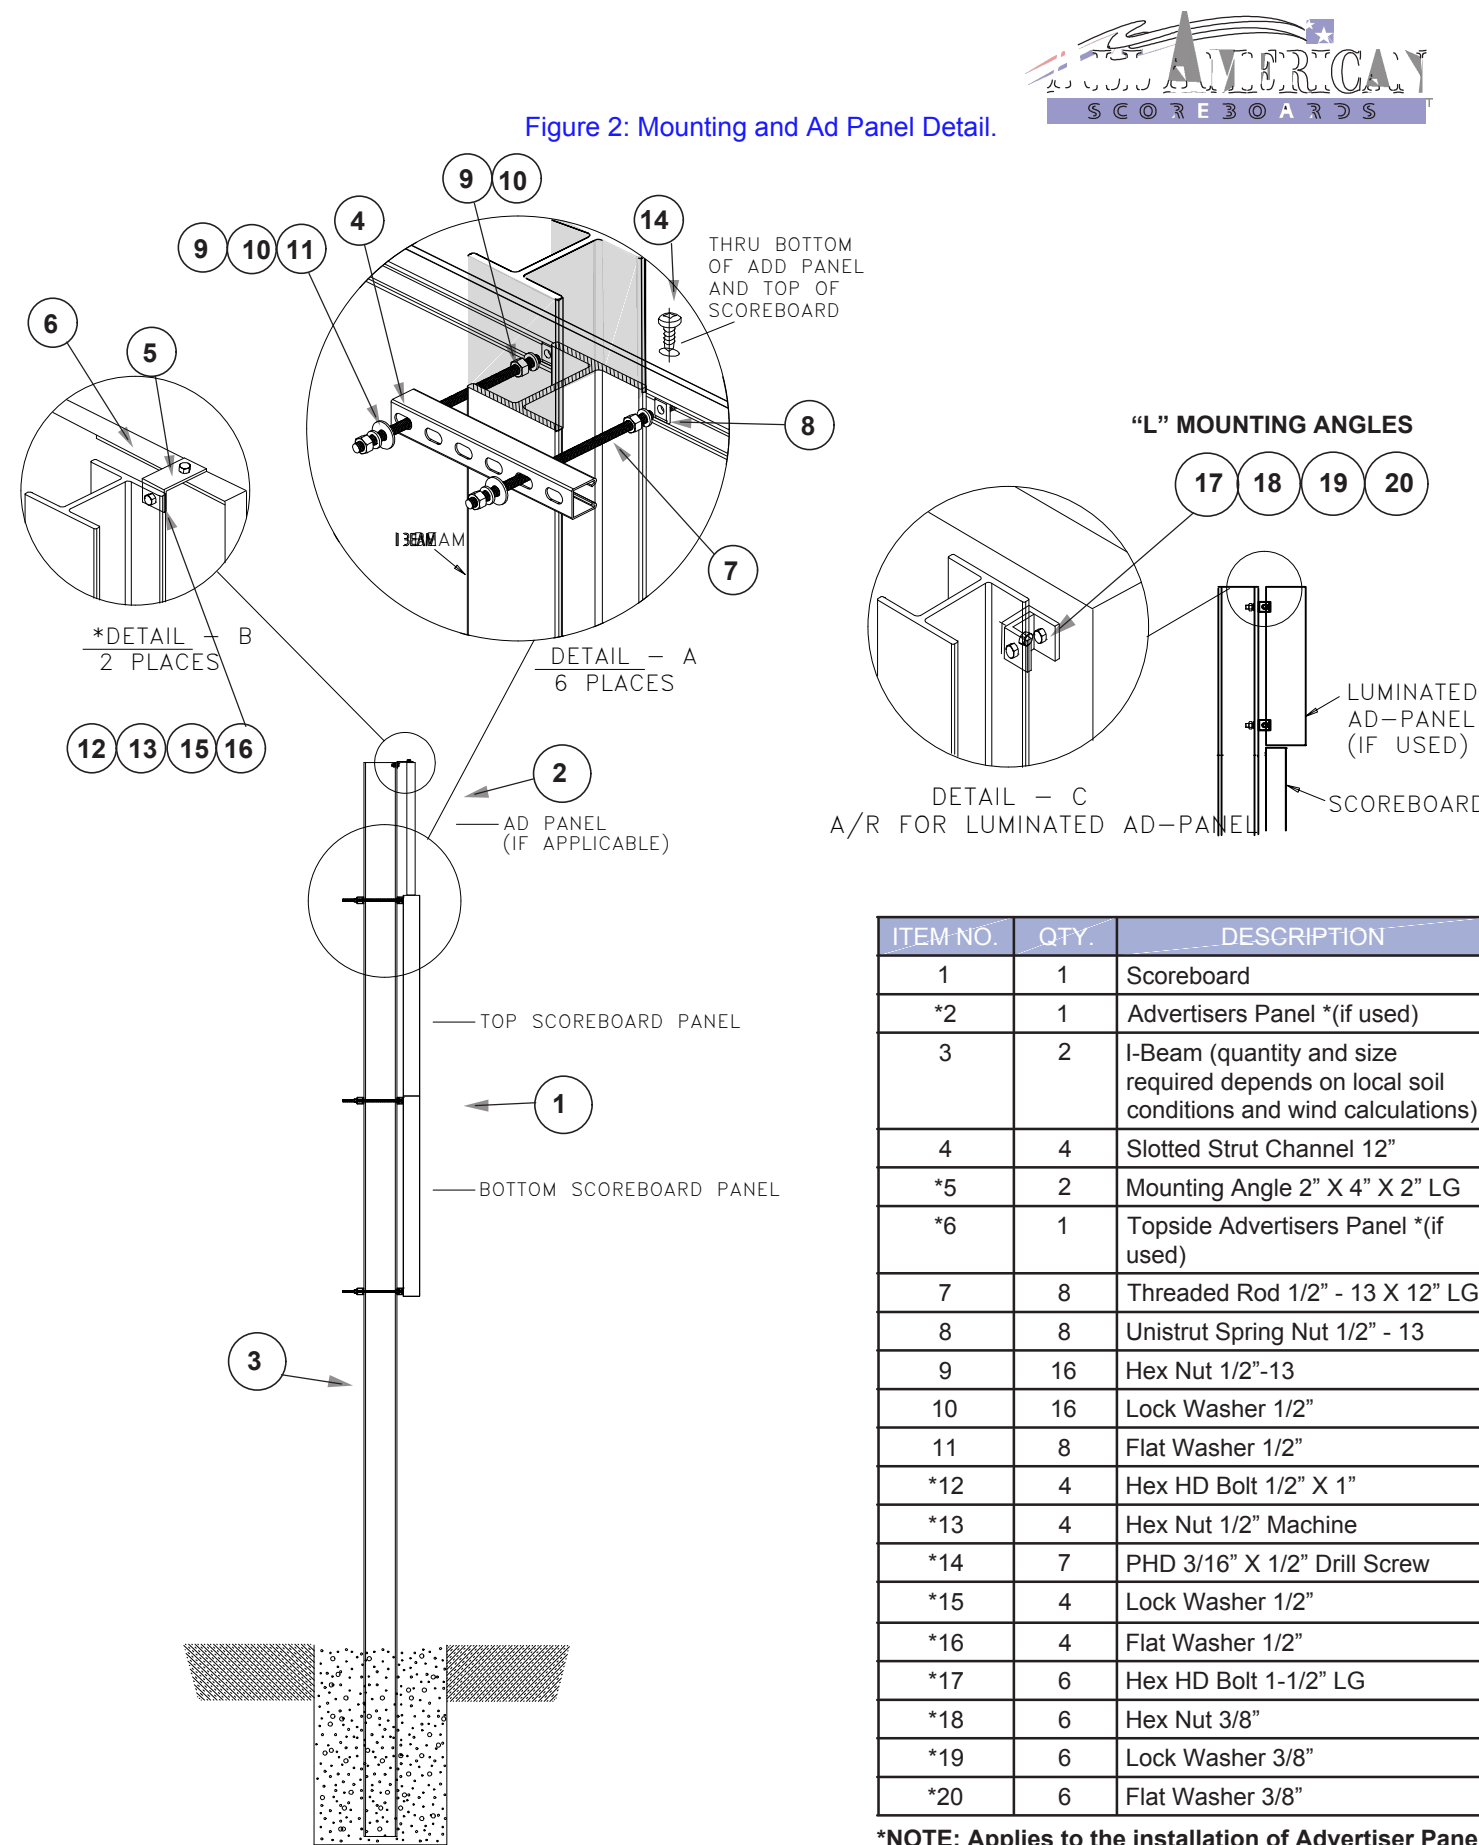

*NOTE: Applies to the installation of Advertiser Panel only.


NOTE: Foundation shown for illustration only. Actual foundation needs to meet national and local building codes.

CONFORMED SET

09/22/2025

This item has been digitally signed and sealed by Brian R. Shore, PLA on the date adjacent to the seal.

Printed copies of this document are not considered signed and sealed and the signature must be verified on any electronic copies.

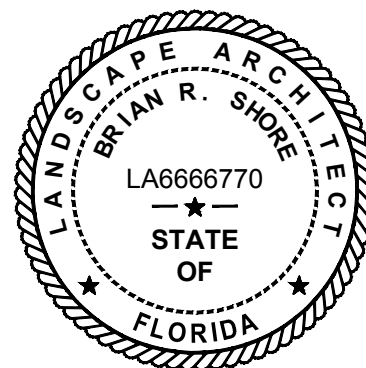

APPROVED: BRIAN R. SHORE, PLA
FLA. REGISTRATION NO. LA6666770 DATE: 11/24/2025





CERTIFICATE OF AUTHORIZATION:		
LB6680		
DES.	DWN.	CHK.
PROJECT / FILE NO.		
21-00053		
DRAWING NO.		
HSP1.5		
DATE DRAWN:		
11/24/25		

HARDSCAPE SPORTS DETAILS


CITY OF DELRAY BEACH POMPEY PARK REC CENTER
1101 NW, 2ND ST. DELRAY BEACH, FL 33444
FOR: CITY OF DELRAY BEACH (PROJECT NO.16-102)

REVISIONS

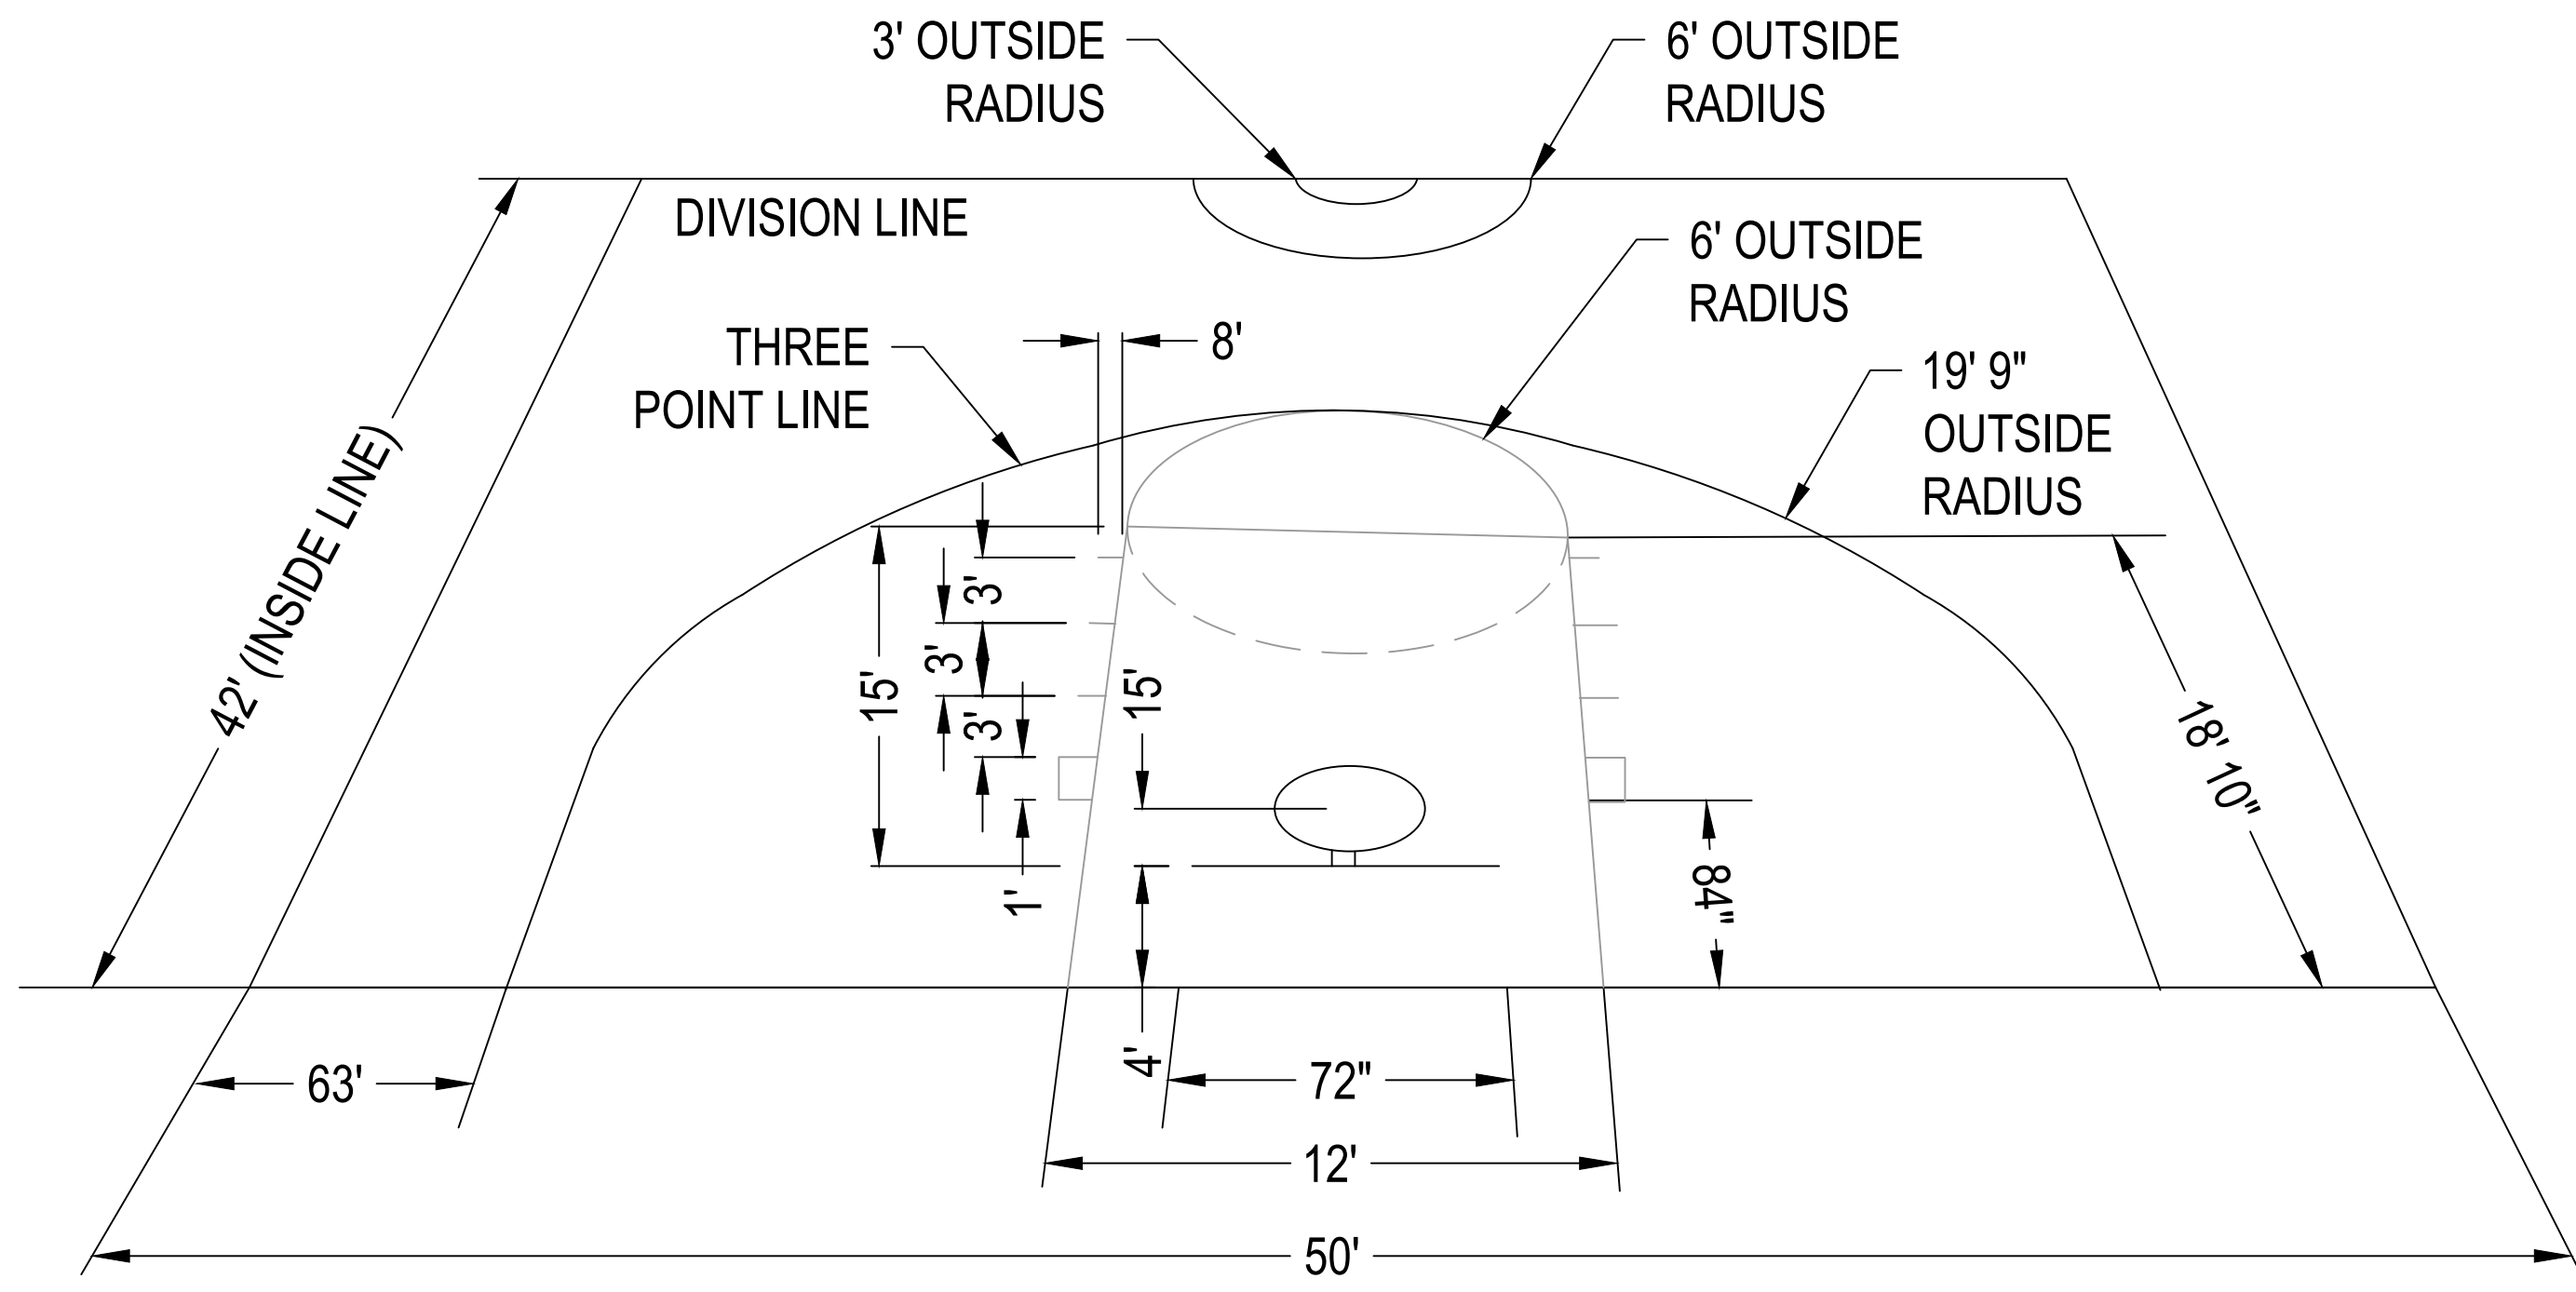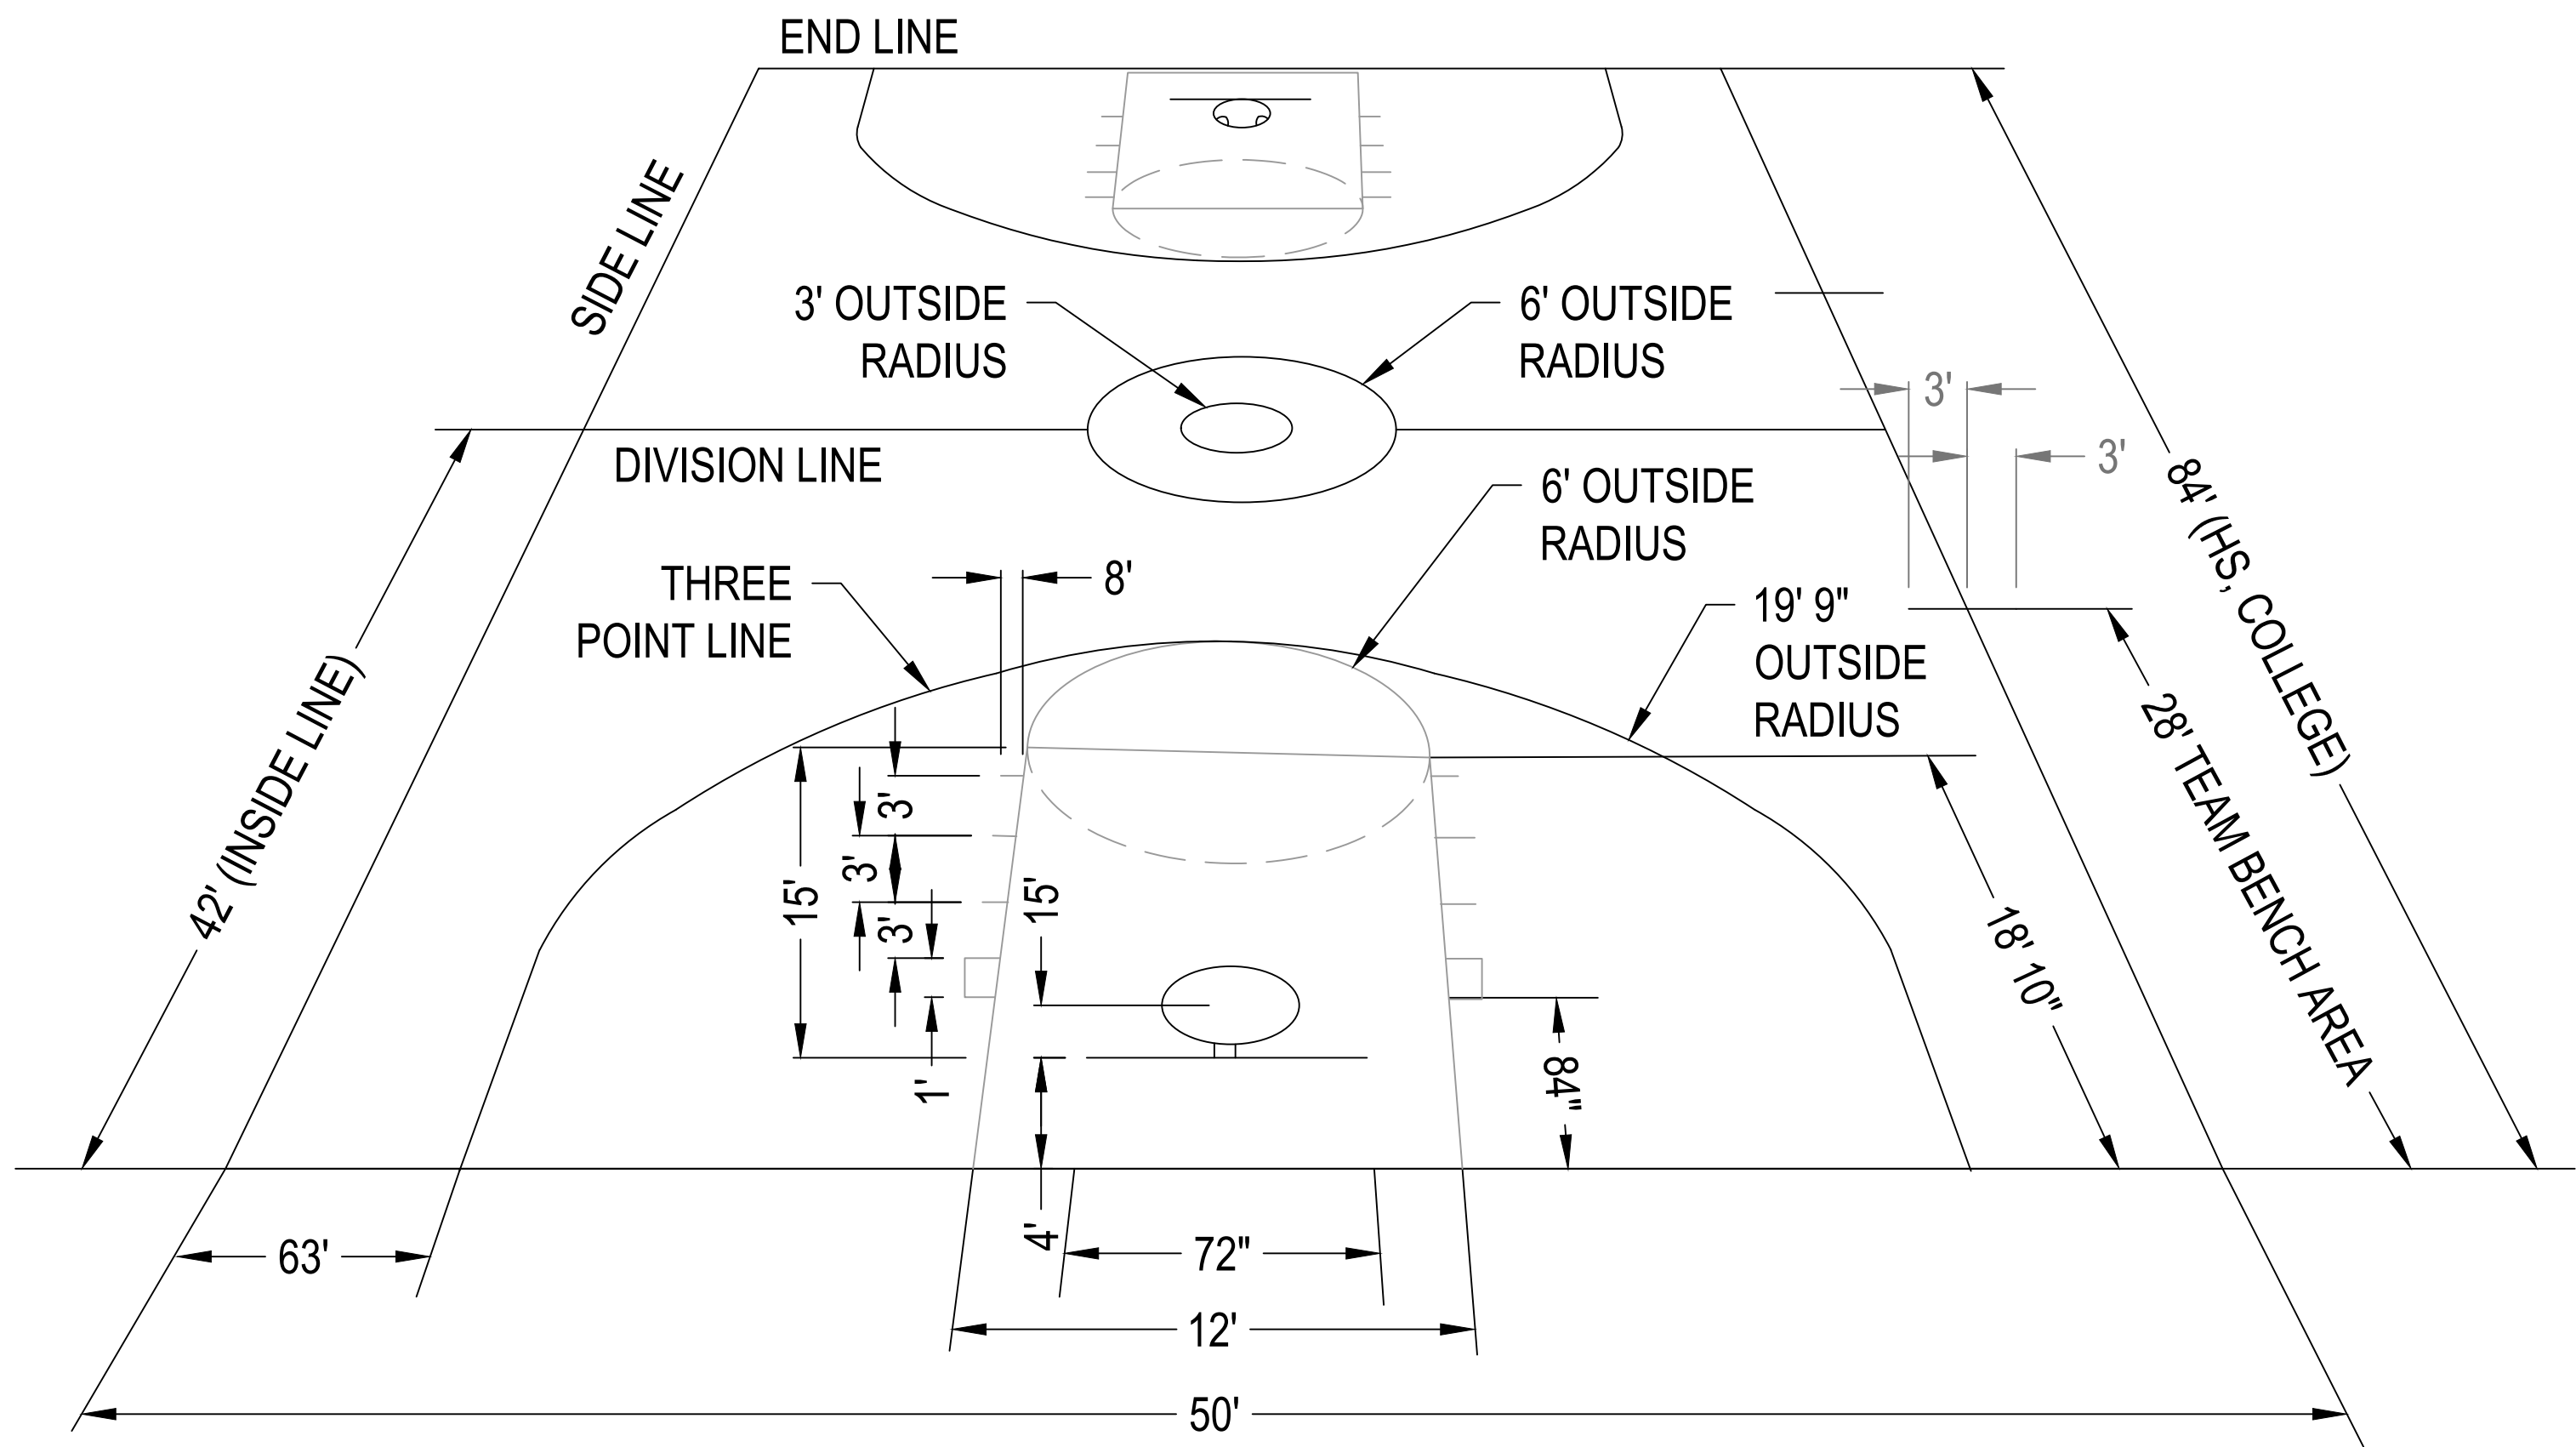

NOTES:

1. ALL DIMENSIONS ARE TO THE OUTSIDE EDGE OF THE LINES.
2. INSTALLATION TO BE COMPLETED IN ACCORDANCE WITH MANUFACTURER'S SPECIFICATIONS.

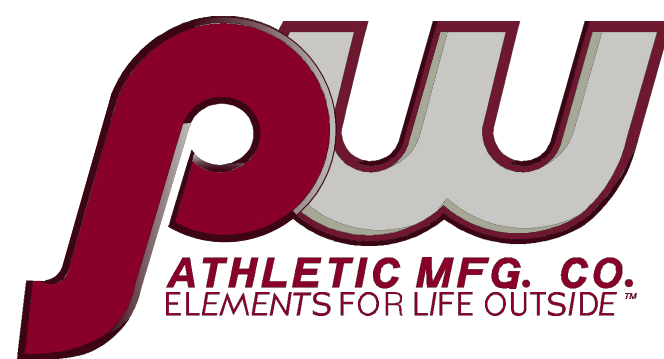

PW ATHLETIC
PO BOX 1290
SALEM, IL 62881
TOLL FREE: 1-888-442-2925
PHONE: (800) 687-5768
FAX: (618) 548-2890
www.pwathletic.com


DESIRED MODEL:

4 1/2" O.D., 4' OFFSET - 178 LBS (1516)


DESIRED FINISH:

POWDER COATED (P)


ISOMETRIC VIEW
MODEL 1516

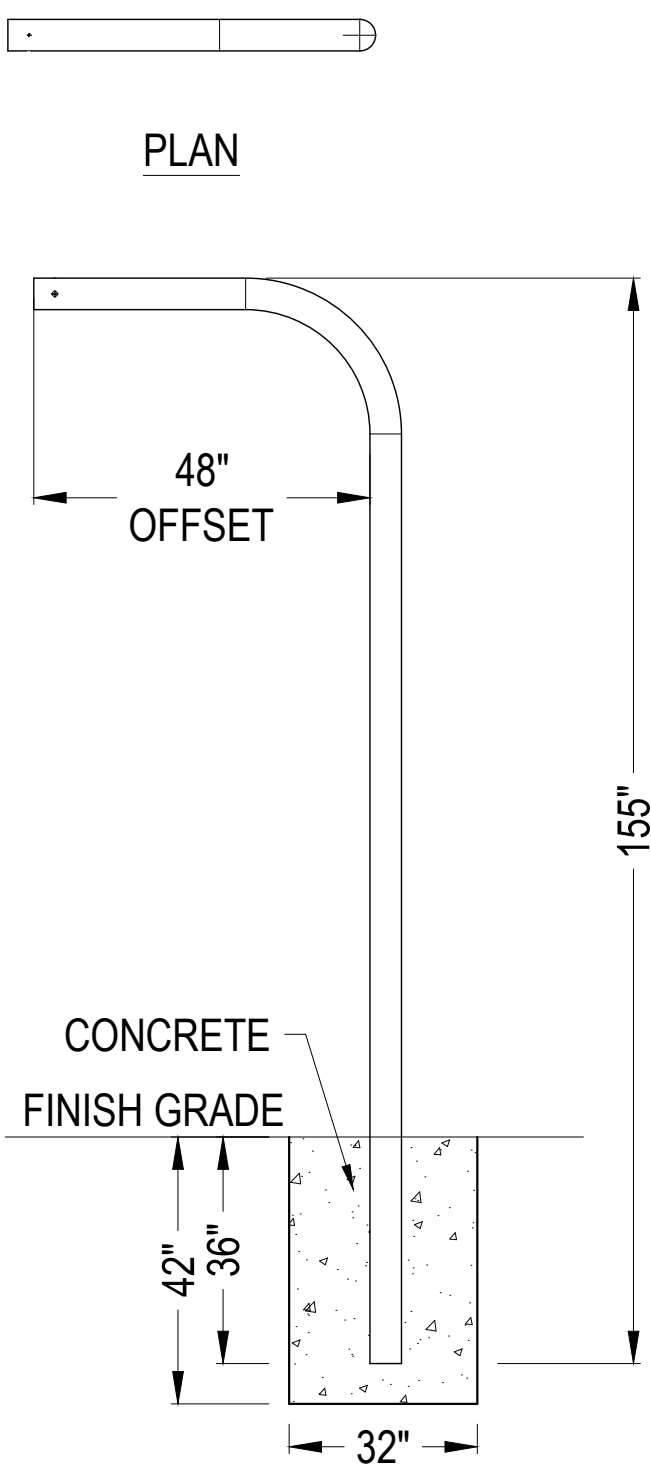


FRONT ELEVATION
MODEL 1516

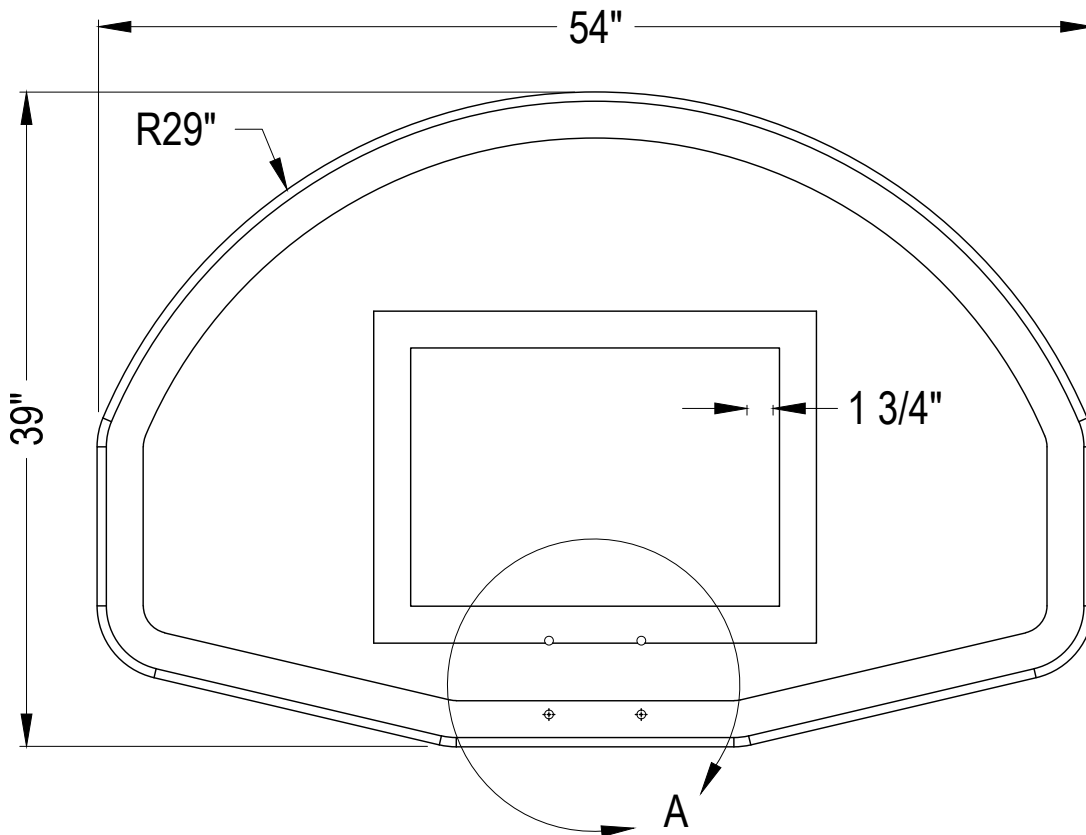

FRONT ELEVATION
MODEL 18

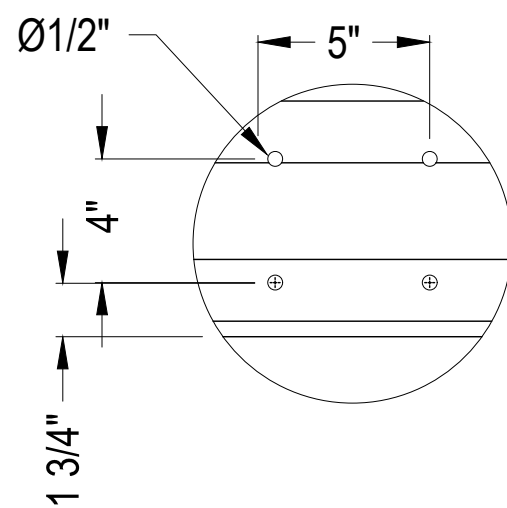

DETAIL A

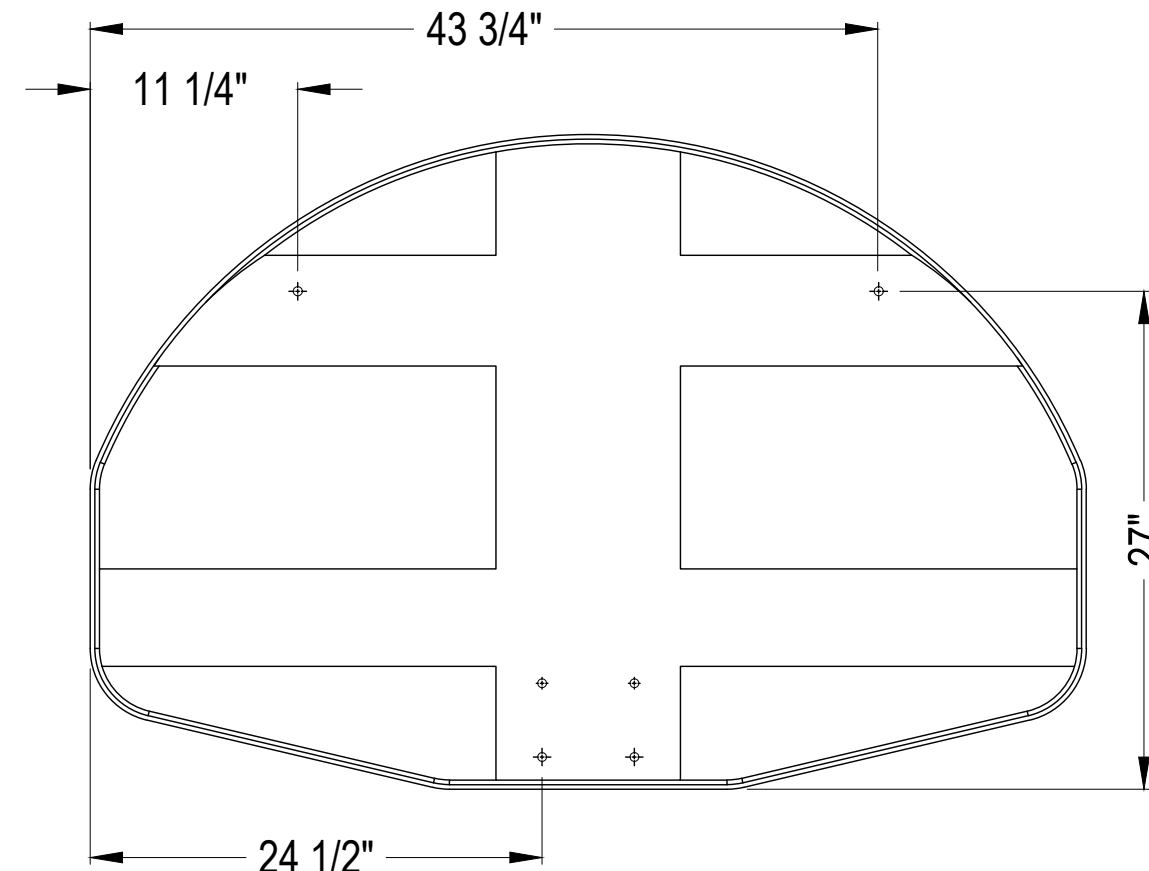


REAR ELEVATION

NOTE: INCLUDE RIM AND NET
PER THE SPECIFICATIONS

CONFORMED SET

09/22/2025

This item has been digitally signed and sealed by Brian R. Shore, PLA on the date adjacent to the seal.
Printed copies of this document are not considered signed and sealed and the signature must be verified on any electronic copies.

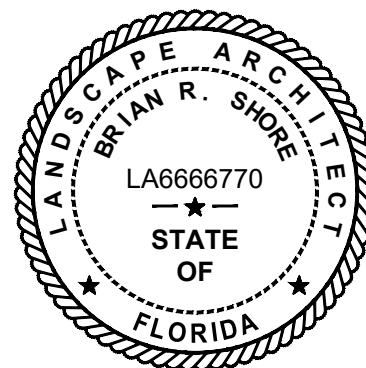

APPROVED: BRIAN R. SHORE, PLA
FLA. REGISTRATION NO. LA6666770 DATE: 10/21/2025

SPECIFICATIONS

MATERIAL: SUPPORT POST IS A SINGLE LENGTH OF 4 1/2" O.D. GALVANIZED STEEL FORMED TO PROVIDE A GRACEFUL 4' OFFSET BACKBOARD MOUNT IS A 6 1/4" X 6 1/2" SCHEDULE 40 STEEL PLATE WELDED TO THE SLEEVE ADAPTER THEN MOUNTED TO SUPPORT POST WITH SET SCREW & DRIVE PINS. ALL WELDS ARE GROUND SMOOTH AND EITHER TREATED WITH COLD-GALVANIZING COMPOUND OR PREPARED FOR POWDER COATING, DEPENDING ON FINISH SELECTED. ALL HARDWARE IS ZINC-COATED FOR LONG RUST-FREE SERVICE

WARRANTY: LIFETIME

CITY OF DELRAY BEACH POMPEY PARK REC CENTER
1101 NW, 2ND ST. DELRAY BEACH, FL 33444
FOR: CITY OF DELRAY BEACH (PROJECT NO.16-102)

MILLER LEGG
South Florida Office: 13680 NW 5th Street, Suite 200
Sunrise, Florida 33325
954-436-7000
www.millerlegg.com


CERTIFICATE OF AUTHORIZATION:		
LB6680		
DES.	DWN.	CHK.
PROJECT / FILE NO.		
21-00053		
DRAWING NO.		
HSP1.8		
DATE DRAWN:		
10/13/25		

HARDSCAPE SPORTS DETAILS



This item has been digitally signed and sealed by Brian R. Shore, PLA on the date adjacent to the seal.

Printed copies of this document are not considered signed and sealed and the signature must be verified on any electronic copies.

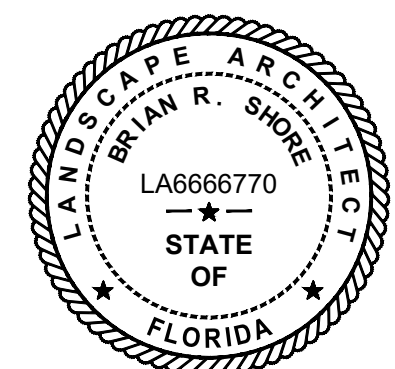

HARDSCAPE SPORTS DETAILS

MILLER LEGG
South Florida Office: 13680 NW 5th Street, Suite 200
Sunrise, Florida • 33325
954-436-7000
www.millerlegg.com


CERTIFICATES OF AUTHORIZATION:		
LB6680		
DES.	DWN.	CHK.
PROJECT / FILE NO.		
21-00053		
DRAWING NO.		
HSP1.9		
DATE DRAWN:		
10/13/25		

CITY OF DELRAY BEACH POMPEY PARK REC CENTER
1101 NW. 2ND ST. DELRAY BEACH, FL 33444
FOR: CITY OF DELRAY BEACH (PROJECT NO.16-102)

[illegible]



Printed copies of this document are not considered signed and sealed and the signature must be verified on any electronic copies.

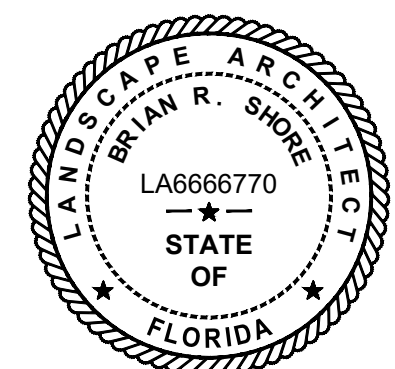

HARDSCAPE SPORTS DETAILS




MILLER LEGG
South Florida Office: 1380 NW 5th Street, Suite 200
Sunrise, Florida 33325
954-436-7000
www.millerlegg.com

CERTIFICATES OF AUTHORIZATION:		
LB6680		
DES.	DWN.	CHK.
PROJECT / FILE NO.		
21-00053		
DRAWING NO.		
HSP1.10		
DATE DRAWN:		
10/13/25		

CITY OF DELRAY BEACH POMPEY PARK REC CENTER
1101 NW. 2ND ST. DELRAY BEACH, FL 33444
FOR: CITY OF DELRAY BEACH (PROJECT NO.16-102)


[illegible]

V:\PROJECTS\2021\11-00053 - POMPEY PARK LANDSCAPE\11-00053_SILVA_CELL_LANDSCAPE.dwg 2026/01/22 16:51 by MBRALEY

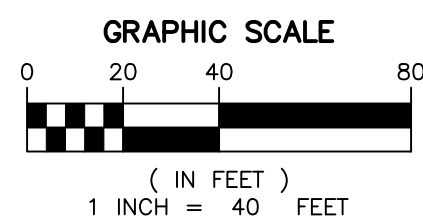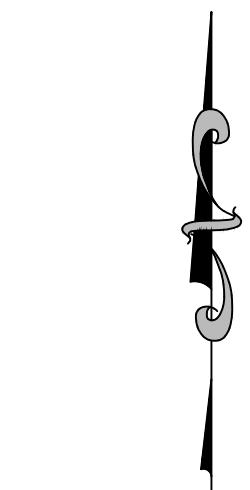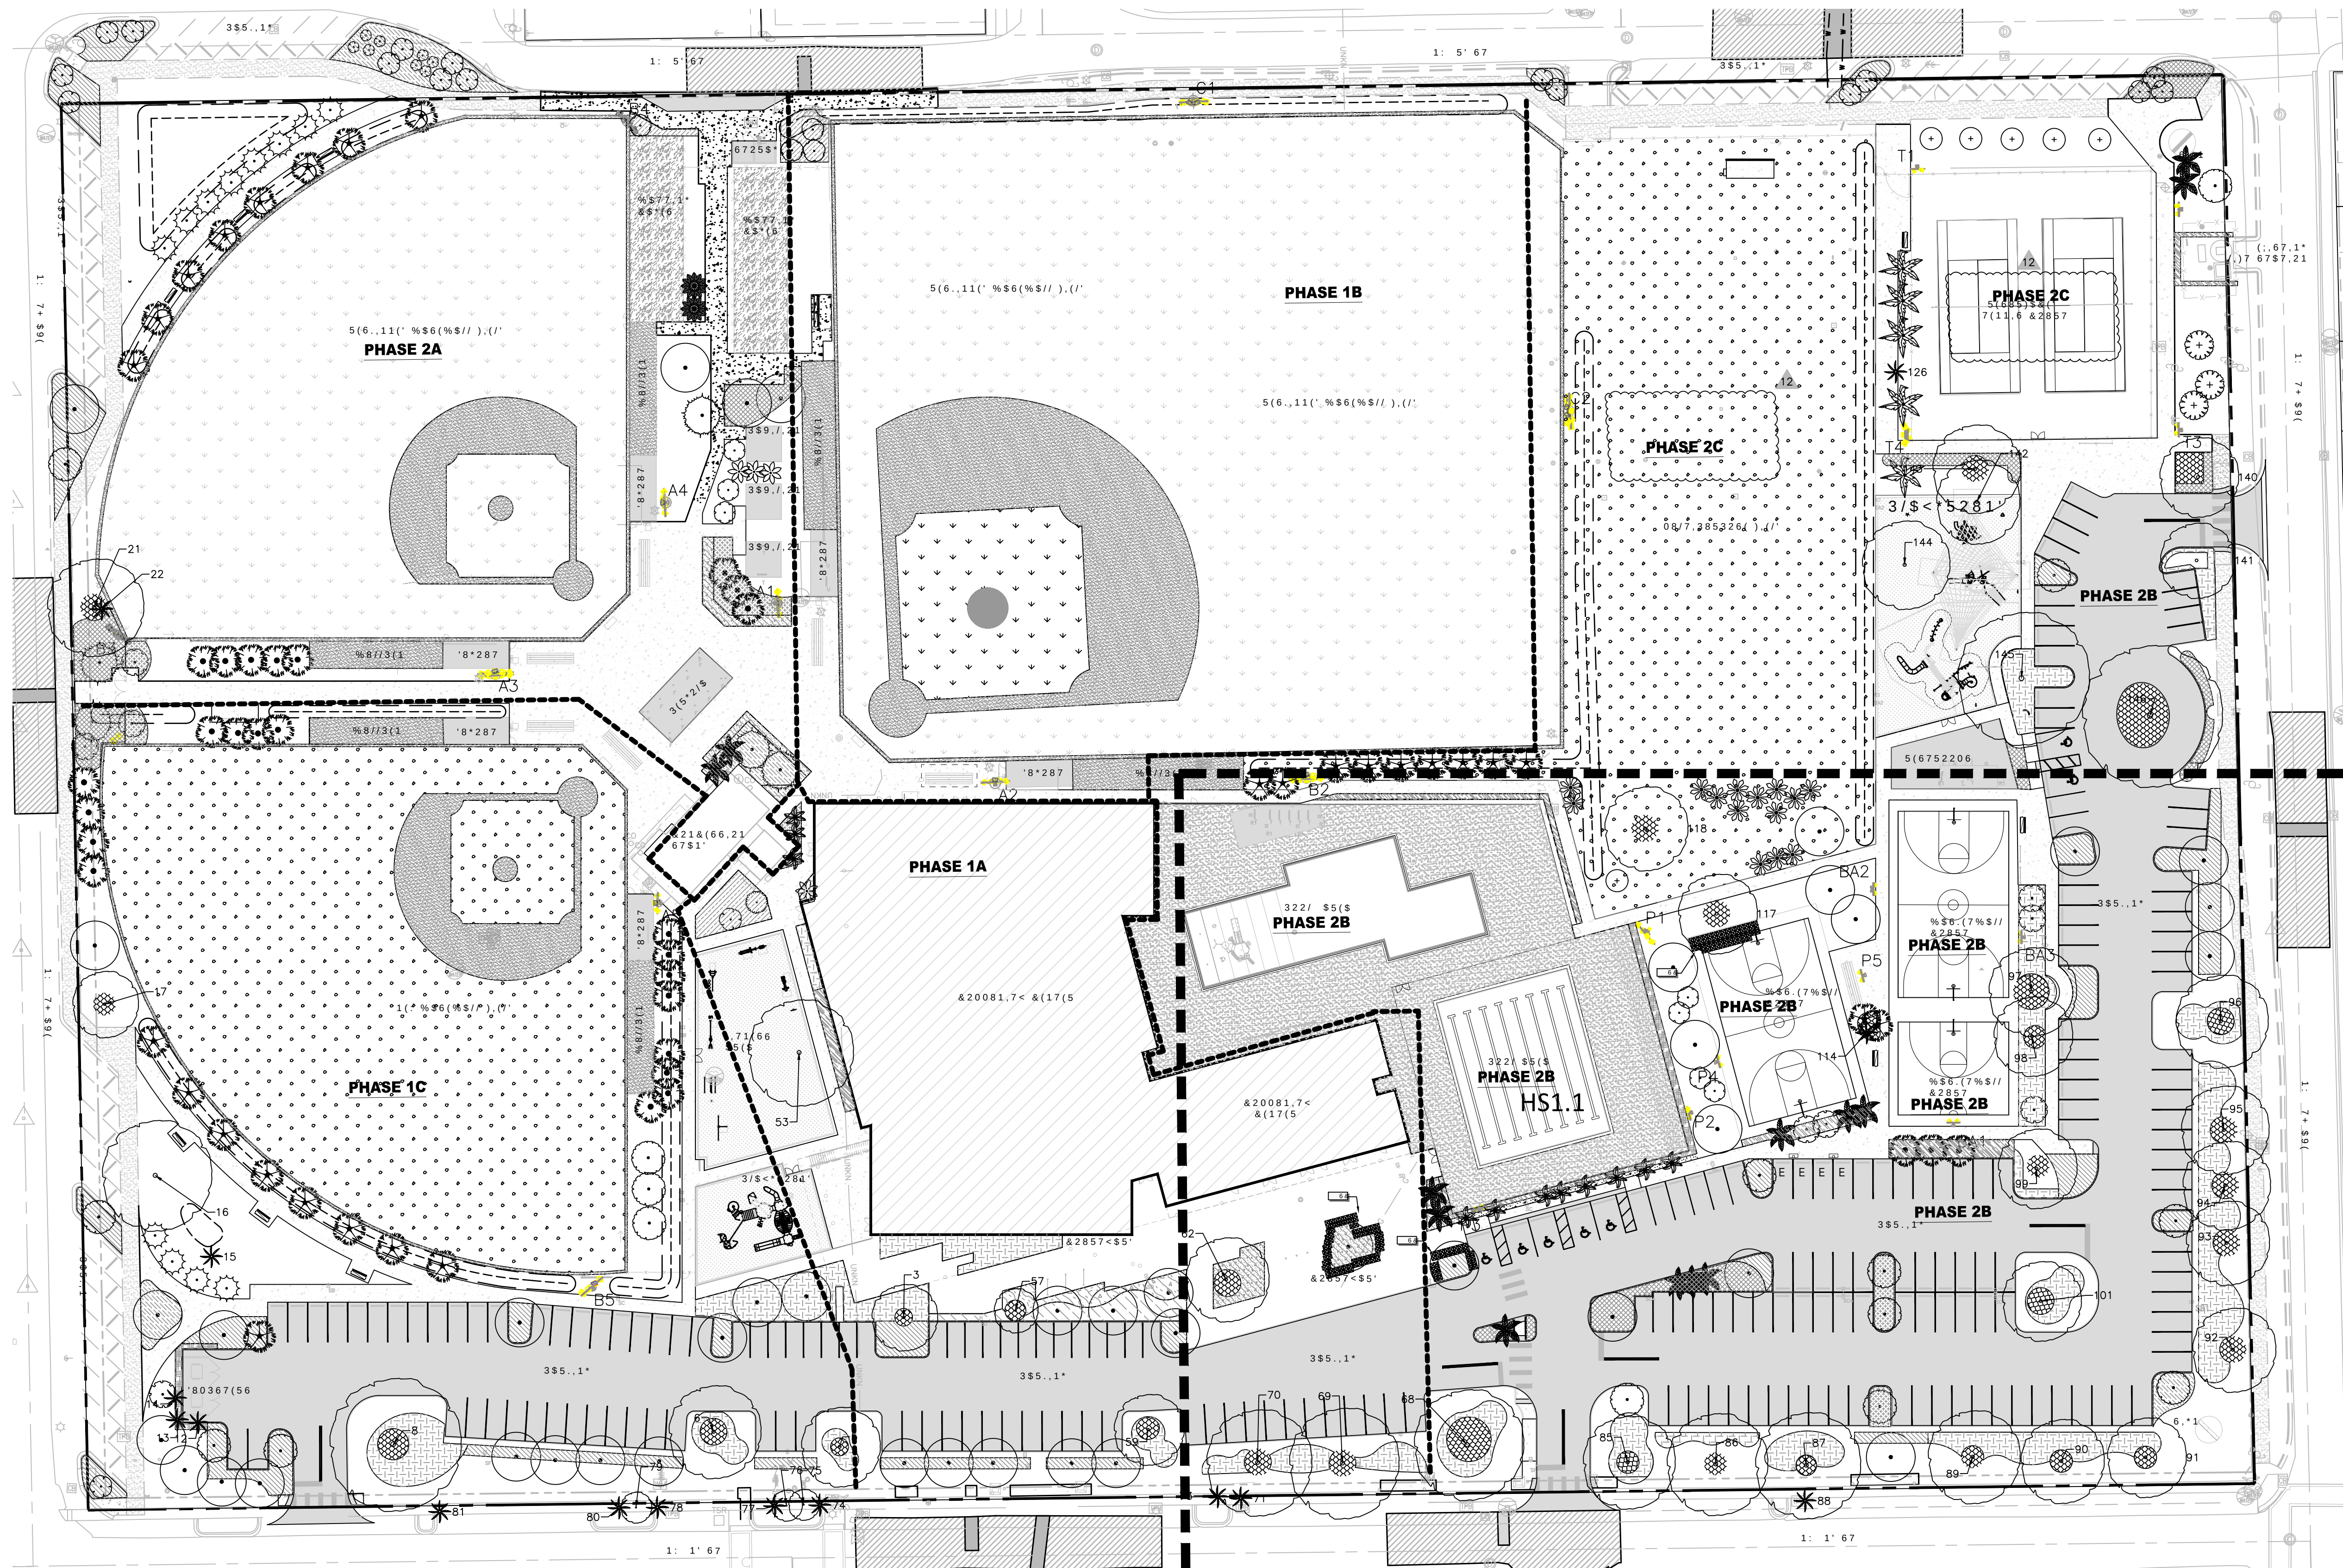

&21)250(' 6(7

This item has been digitally signed and sealed by Brian R. Shore, PLA on the date adjacent to the seal.
Printed copies of this document are not considered signed and sealed and the signature must be verified on any electronic copies.

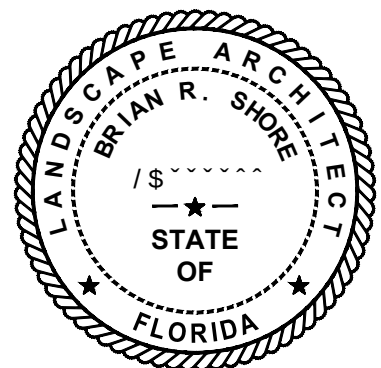

APPROVED: BRIAN R. SHORE, PLA
FLA. REGISTRATION NO. LA6666770 DATE: 1/22/2026

NOTE:
1. REFER TO PROVIDED GENERAL CONTRACTOR'S LOGISTICS PLAN FOR PHASING INFORMATION

HARDSCAPE PLANS SILVA CELL LAYOUT


MILLER LEGG
South Florida Office: 13680 NW 5th Street, Suite 200
Sunrise, Florida 33325
954-436-7000
www.millerlegg.com

CERTIFICATE OF AUTHORIZATION:
LB6680
DES. DWN. CHK.
PROJECT / FILE NO.
21-00053
DRAWING NO.
HS1.0
DATE DRAWN:
1/28/22

CITY OF DELRAY BEACH POMPEY PARK REC CENTER
1101 NW, 2ND ST. DELRAY BEACH, FL 33444
FOR: CITY OF DELRAY BEACH (PROJECT NO.16-102)

NO.	DATE	REVISIONS
1		
2		
MATCH LINE, FOR CONTINUATION SEE #####

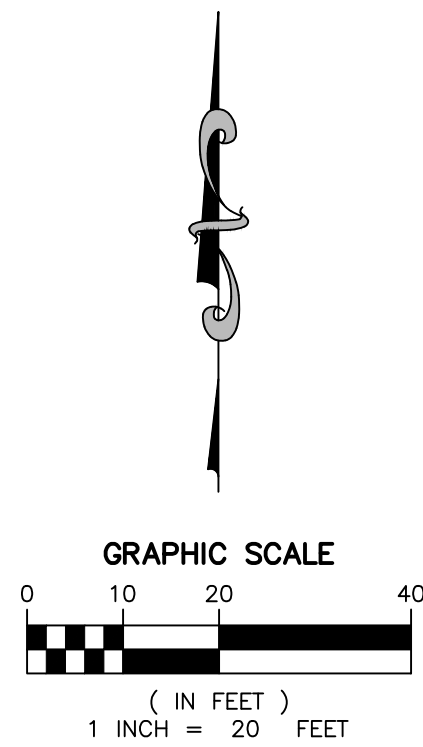


CONFORMED SET
09/22/2025

The seal is circular with a rope-like outer border. Inside the border, the words "LANDSCAPE ARCHITECT" are written in a circle at the top, and "FLORIDA" is at the bottom. In the center, the name "BRIAN R. SHORE" is written above the license number "LA6666770". Below the license number is a horizontal line with a five-pointed star in the center, followed by the words "STATE OF" and "FLORIDA" separated by two more five-pointed stars.

HARDSCAPE SILVA CELL PLANS

CERTIFICATES OF AUTHORIZATION:		
LB6680		
DES.	DWN.	CHK.
PROJECT / FILE NO.		
21-00053		
DRAWING NO.		
HS1.1		
DATE DRAWN:		
1/28/22		

CITY OF DELRAY BEACH POMPEY PARK REC CENTER
1101 NW. 2ND ST. DELRAY BEACH, FL 33444
FOR: CITY OF DELRAY BEACH (PROJECT NO.16-102)

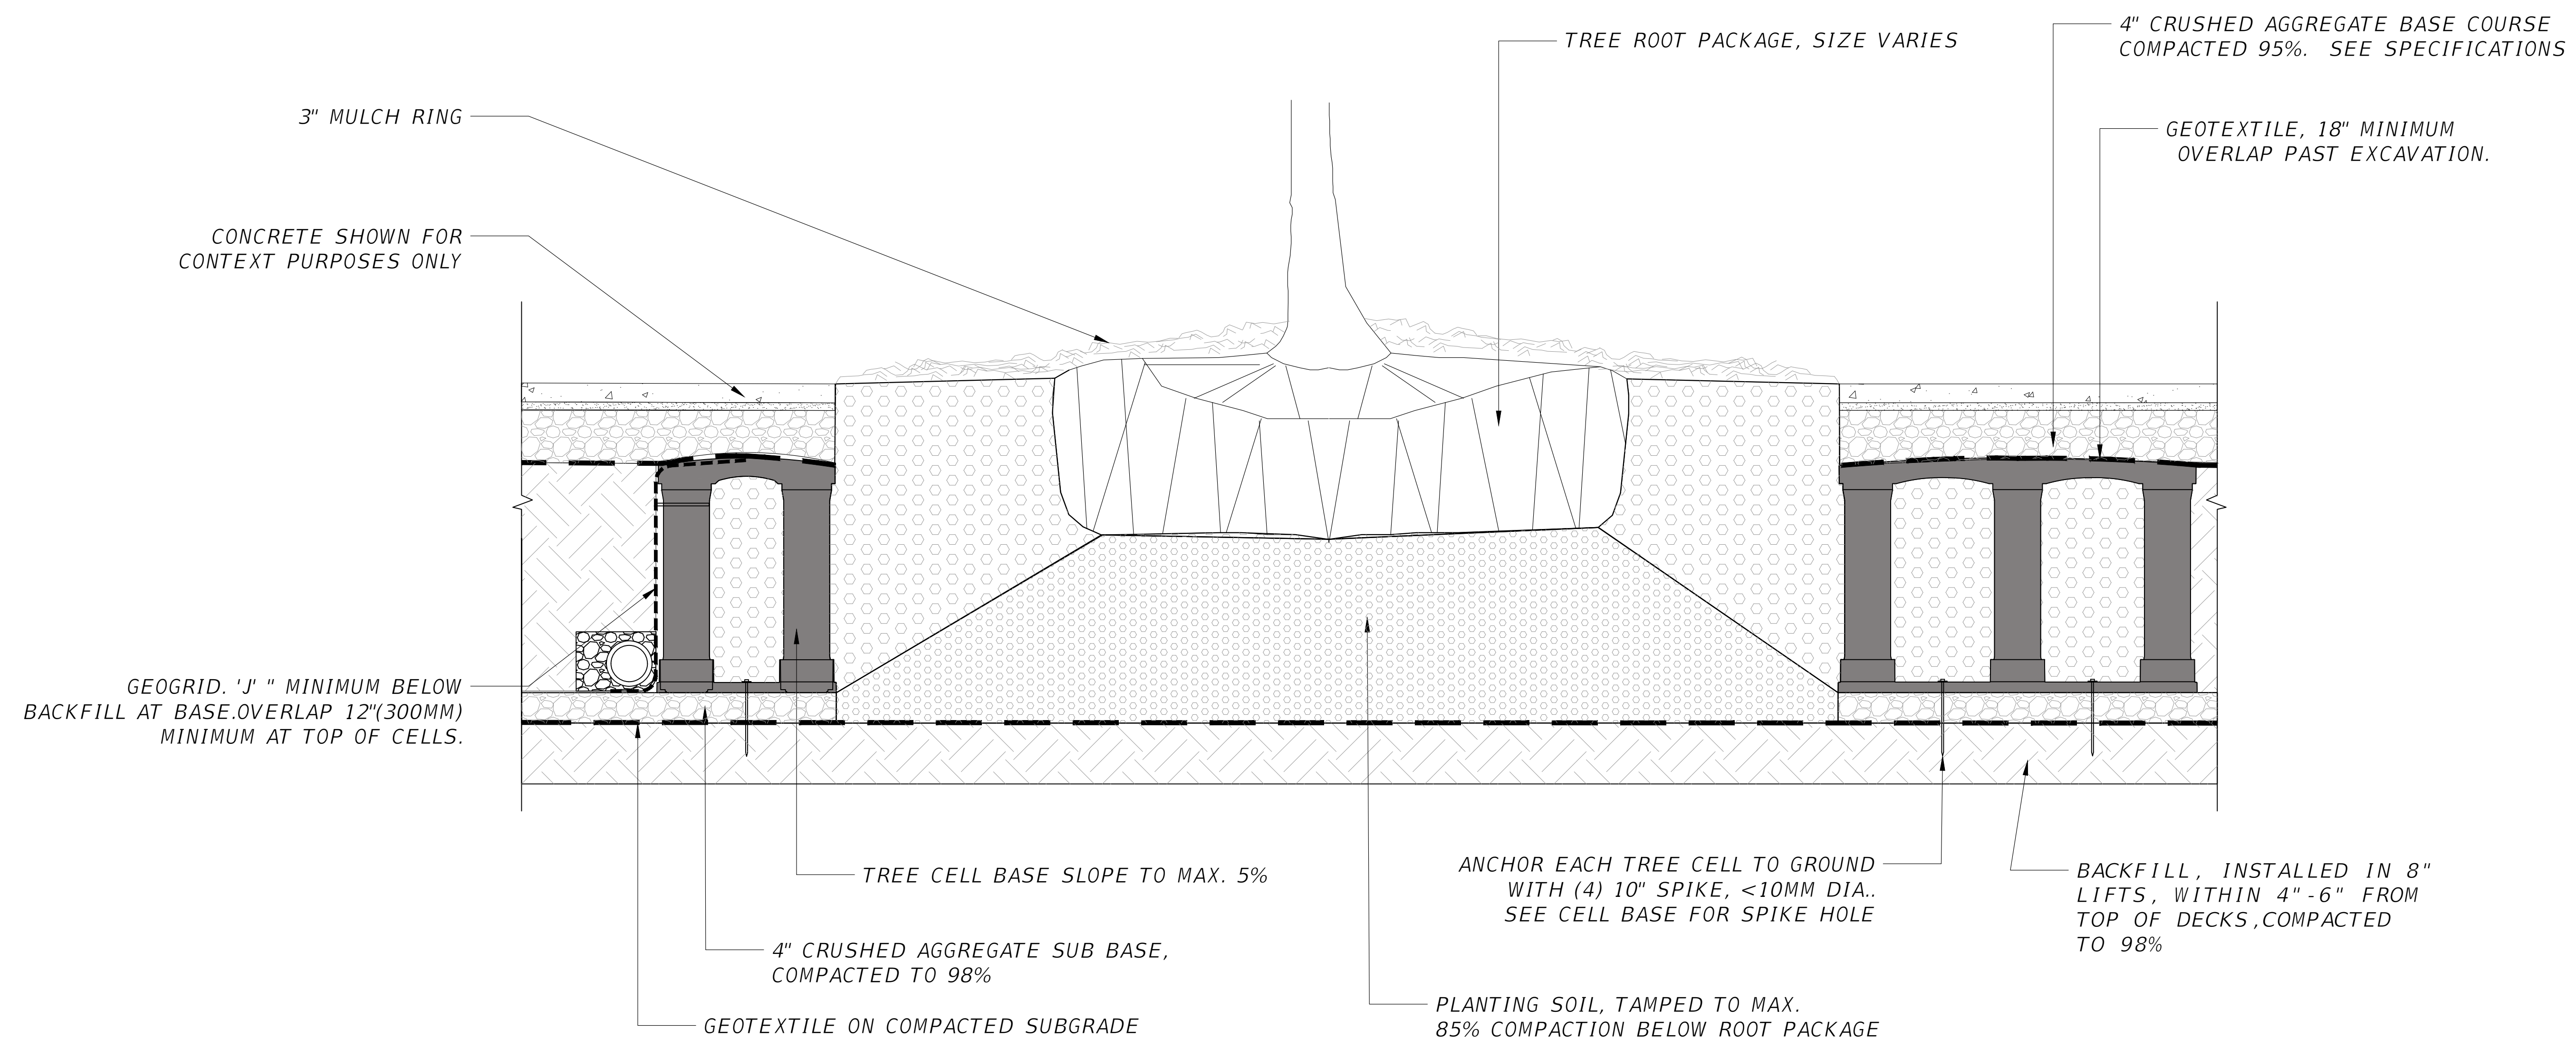


1 TREE CELL DETAIL
N.T.S.

CONFORMED SET
09/22/2025

This item has been digitally signed and sealed by Brian R. Shore, PLA on the date adjacent to the seal.

Printed copies of this document are not considered signed and sealed and the signature must be verified on any electronic copies.

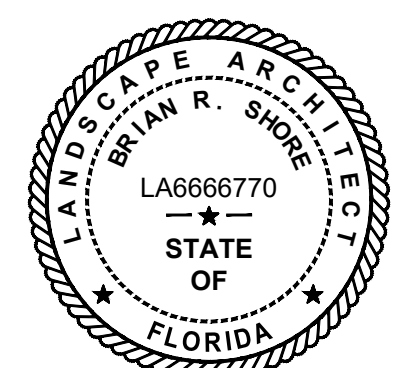

APPROVED : BRIAN R. SHORE, PLA
FLA. REGISTRATION NO. LA6666770 DATE : 10/21/2025

HARDSCAPE SILVA CELL DETAILS

MILLER LEGG
South Florida Office: 13680 NW 5th Street, Suite 200
Sunrise, Florida - 33325
954-436-7000
www.millerlegg.com

CERTIFICATES OF AUTHORIZATION:		
LB6680		
DES.	DWN.	CHK.
PROJECT / FILE NO.		
21-00053		
DRAWING NO.		
HS1.2		
DATE DRAWN:		
1/28/22		

CITY OF DELRAY BEACH POMPEY PARK REC CENTER
1101 NW. 2ND ST. DELRAY BEACH, FL 33444
FOR: CITY OF DELRAY BEACH (PROJECT NO.16-102)

[illegible]