

W	WEST
W	WIDTH
W	WATT
W	WITH
W/O	WITHOUT
WR	WOOD BASE
WC	WATER CLOSET
WC	WALL COVERING (VINYL, PAPER, & TEXTILE)
W	WALL CLEANOUT
W/D	WOOD; WOOD DOOR
WF	WOOD FLOORING
WH	WALL / BUMPER GUARD
WH	WATER HEATER; WALL HYDRANT
WHSE	WAREHOUSE
WM	WATER METER
WMS	WIRE MESH SCREEN
WP	WEATHERPROOF
WP	WATERPROOFING
WP	WOOD PANELING
W.P.	WORKING POINT
WS	WOOD STAIN
WT	WEIGHT
WTR	WATER
WWF	WELDED WIRE FABRIC
X	
XFMR	TRANSFORMER
XPR	TRANSFER
XPS	EXTRUDED POLYSTYRENE

1. DO NOT SCALE DRAWINGS. IF DIMENSIONS ARE IN QUESTION, THE CONTRACTOR SHALL BE RESPONSIBLE FOR OBTAINING CLARIFICATION FROM THE ARCHITECT BEFORE PROCEEDING WITH WORK.
2. THE CONTRACTOR SHALL VERIFY ON SITE ALL EXISTING CONDITIONS, DIMENSIONS, AND EQUIPMENT LOCATIONS. THE CONTRACTOR SHALL NOTIFY THE ARCHITECT PROMPTLY, IN WRITING, IN THE EVENT OF ANY DISCREPANCIES.
3. THE CONTRACTOR SHALL PROVIDE 6" STUD WALLS FOR PLUMBING FIXTURES NOT LOCATED ON WALLS.
4. DOORS THAT ARE NOT DIMENSIONED SHALL BE LOCATED WITH HINGE SIDE 5' FROM PARTITION OR INTERIOR CORNER.
5. PIPING AND CONDUIT LOCATED ABOVE GRADE AND INSIDE THE BUILDING SHALL BE CONCEALED IN FURRED SPACES WITH THE EXCEPTION OF PIPING OR CONDUIT LOCATED IN EQUIPMENT ROOMS. THE CONTRACTOR SHALL COORDINATE TO PROVIDE FURRING FOR PIPING OR CONDUIT INSTALLED IN FINISH SPACES.
6. THE CONTRACTOR SHALL PROVIDE AN ARROUND OF GYPSUM BOARD OR STRUCTURAL SHEATHING PANELS, ETC., ARE TO BE ALIGNED WITH EACH OTHER. CONTRACTOR SHALL OFFSET STUDS AS REQUIRED TO PROVIDE ALIGNMENT OF EXPOSED FACE OF GYPSUM BOARD.
7. THE CONTRACTOR SHALL PROVIDE A MINIMUM OF 1/2" STUDS WHERE PARTITIONS, STUDS SHALL BE BRACED AND FRAMED TO STRUCTURE AS REQUIRED TO PROVIDE ADEQUATE SUPPORT. CONTRACTOR SHALL SEAL ALL PENETRATIONS TO PROVIDE FIRE, SMOKE, AND/OR SOUND RESISTANCE. ELECTRICAL PENETRATIONS SHALL BE MADE FROM A SINGLE MANUFACTURER, AND MAINTAIN ALL FIRE CODE REQUIREMENTS AS REQUIRED.
8. THE CONTRACTOR SHALL VERIFY THAT ACCESS PANELS OF THE TYPE SPECIFIED ARE AVAILABLE AND LOCATED IN THE CLOSEST ACCESSIBLE LOCATION ADJACENT TO MECHANICAL, PLUMBING, OR ELECTRICAL ITEMS MAY BE REQUIRED. ACCESS PANELS SHALL BE OF THE FIRE RATED TYPE EQUAL TO THE RATING OF THE WALL OR CEILING WHERE THEY ARE INSTALLED AND PLACED TO BE SIZED TO ACCOMMODATE ALL SERVICE CHANGES INCLUDING REPLACEMENT OF UNIT.
9. PAINT INSIDE OF METAL DUCTWORK BLACK FLAME WHITE WHERE VISIBLE THROUGH HVAC SUPPLY, RETURN, AND TRANSFER GRILLS.
10. CAUTION AT JUNCTIONS OF INTERIOR FACES OF INTERIOR DOOR FRAMES, WINDOW FRAMES, CASEWORK, AND MILLWORK WITH ADJACENT MATERIALS EVEN THOUGH JOINT MAY NOT BE VISIBLE.
11. REFER TO ELECTRICAL DRAWINGS FOR GENERAL LOCATION OF SMOKE DETECTORS, FIRE ALARM DEVICES, ETC. REFER TO INTERIORS DRAWINGS FOR SPECIFIC GUIDANCE ON LOCATIONS OF WALL MOUNTED DEVICES AND FIXTURES.
12. THE EXPOSED ROOF MAY BE USED AS A STORAGE AREA, IN A COLOR SELECTED BY THE ARCHITECT, EXCEPT THOSE ITEMS WHICH ARE ALUMINUM OR STAINLESS STEEL.
13. THE COLOR OF BRAKE METAL SHALL MATCH THE COLOR OF THE ADJACENT STOREFRONT.
14. THE CONTRACTOR SHALL COORDINATE ALL EMBEDMENTS AND PERFORATIONS OF CONCRETE PRIOR TO POURING CONCRETE. REINFORCEMENT SHALL BE REBAR LOCATING IN CONCRETE. REINFORCEMENT BARS AND/OR POSTS COORDINATE CABLES AS WELL AS CORD DRILLING OR CUTTING OF CONCRETE STRUCTURE AFTER CONCRETE IS IN PLACE. SHALL BE AT CONTRACTOR'S EXPENSE.
15. THE CONTRACTOR SHALL SUBMIT DRAWINGS OF ALL PROPOSED OPENINGS AND SIZES OF PROPOSED CUT OPENINGS AND CORE DRILLED HOLES TO ARCHITECT FOR STRUCTURAL REVIEW AND APPROVAL BY STRUCTURAL ENGINEER OF RECORD. CONTRACTOR SHALL SUBMIT ALL AUTOMATICALLY GENERATED WRITING FROM STRUCTURAL ENGINEER OF RECORD PRIOR TO PROCEEDING WITH WORK.

2. **NON-RATED PARTITIONS** ARE TO EXTEND UP TO THE STRUCTURE ABOVE.
3. **FIRE WALLS** SHALL BE CONTINUOUS HORIZONTALLY FROM EXTERIOR WALL TO EXTERIOR WALL OR EXTERIOR WALL TO EXTERIOR WALL. FIRE WALLS SHALL EXTEND FROM THE INTERIOR SURFACE OF EXTERIOR WALLS OR MAY TERMINATE AT THE INTERIOR SURFACE OF COMBUSTIBLE EXTERIOR SHEATHING OF 1-HOUR RATED EXTERIOR WALLS OR MAY TERMINATE AT THE INTERIOR SURFACE OF NON-COMBUSTIBLE EXTERIOR SHEATHING AS INDICATED ON DRAWINGS. FIRE WALLS SHALL BE CONTINUOUS VERTICALLY FROM FOUNDATION TO EITHER 30 INCHES ABOVE THE ADJACENT ROOF OR SHALL TERMINATE AT THE UNDERSIDE OF NON-COMBUSTIBLE ROOF SHEATHING, DECK OR SLAB WHERE ROOF HAS CLASS B RATING AND THERE ARE NO PENETRATIONS OR OPENINGS WITHIN 4 FEET OF THE FIRE WALL.
4. **FIRE BARRIERS** SHALL EXTEND FROM THE TOP OF FOUNDATION OR FLOOR/CEILING ASSEMBLY BELOW TO THE UNDERSIDE OF THE FLOOR OR ROOF SLAB OR DECK ABOVE AND SHALL BE CONTINUOUS THROUGH CONCEALED SPACES, SUCH AS THE SPACE ABOVE A CEILING.
5. **ROOF PENETRUMS** SHALL EXTEND FROM THE INTERIOR SURFACE OF THE ROOF OR DECK TO THE UNDERSIDE OF THE FIRE-RATED FLOOR/CEILING ASSEMBLY ABOVE OR THE UNDERSIDE OF THE SLAB OR DECK ABOVE AS INDICATED ON DRAWINGS.
6. **GLASS PARTITIONS** SHALL BE CONTINUOUSLY INSTALLED AT THE INTERIOR SIDE OF ALL EXTERIOR WALLS, AND AT TOILETS, SHOWERS, AND BREAKROOM PARTITIONS AND WALLS TO RECEIVE PAINT OR WALL COVERING FINISH.
7. **GLASS MAT TILE BACKER OR CEMENT BOARD** SHALL BE INSTALLED AT PARTITIONS AND WALLS TO RECEIVE TILE FINISH.
8. **ACOUSTIC SEALANT** SHALL BE INSTALLED AT BASE, HEAD AND PENETRATIONS OF ALL SOUND-RATED PARTITIONS AND WALLS.
9. **ACOUSTIC SEALANT** SHALL BE INSTALLED AT HEAD AND PENETRATIONS OF ALL FIRE-RATED PARTITIONS AND WALLS.

	FIRE WALL - 3 HOUR		FIRE PARTITION - 1 HOUR
	FIRE WALL - 2 HOUR		SMOKE BARRIER - 2 HOUR
	FIRE BARRIER - 2 HOUR		SMOKE BARRIER - 1 HOUR
	FIRE BARRIER - 1 HOUR		SMOKE PARTITION - 1 HOUR
			SMOKE PARTITION - 0 HOUR

A	SOUND ATTENUATION BLANKET
C	CEMENTITIOUS WALLBOARD (TYPICALLY AT STONE WALL FINISHES)
G	GLASS MATT TILE BACKER (TYPICALLY AT TILE WALL FINISHES)
L	LOOSE MASONRY FILL INSULATION
M	MOLD AND MOISTURE RESISTANT GYPSUM WALLBOARD (TYPICALLY AT BATH WALLS AND CEILINGS)
X	EXTEND GYPSUM WALLBOARD 6" ABOVE THE FINISH CEILING

EXISTING COLUMN LINE

COLUMN LINE

ROOM IDENTIFIER

ACCESSIBLE UNIT
TYPE A UNIT
HEARING IMPAIRED UNIT (TYPE B UNITS ONLY)
TYPE B UNIT

REVISION

AREA ON HOLD

DOOR NUMBER

WINDOW / LOUVER NUMBER

LIFE SAFETY AREA TAG
AREA
TOTAL OCCUPANTS
LOAD (SF/PERSON)

EQUIPMENT NUMBER

FURNITURE NUMBER

KEYNOTE NUMBER
(D) - DEMOLITION NOTE
(F) - FLOOR PLAN NOTE
(C) - CEILING NOTE
(M) - MATERIAL FINISH

DIMENSION TO EDGE, FACE OF CONSTRUCTION

DIMENSION TO CENTERLINE OF CONSTRUCTION

CORNER GUARD

DETAIL NUMBER

DRAWING NUMBER

INTERIOR ELEVATION

EXTERIOR ELEVATION

SECTION

3D VIEW REFERENCE

PARTITION TYPE INDICATOR

CALLOUT

VIEW NAME

SCALE: 1/8" = 1'-0"


REFERENCE SHEET

	RECESSED TROFFER LIGHTING FIXTURE		WALL MOUNTED STRIP LIGHTING FIXTURE
	SUSPENDED/SURFACE MOUNTED TROFFER LIGHTING FIXTURE		WALL MOUNTED LIGHTING FIXTURE (SCONCE)
	SURFACE MOUNTED STRIP LIGHTING FIXTURE		WALL MOUNTED CLOCK
	RECESSED DOWNLIGHT FIXTURE		LINEAR SUPPLY/ RETURN AIR DIFFUSER
	RECESSED WALL WASH LIGHTING FIXTURE		SUPPLY AIR GRILLE
	TRACK / MONOPOINT LIGHTING FIXTURE		RETURN AIR GRILLE
	SURFACE MOUNTED LIGHTING FIXTURE		HEAT / EXHAUST FAN / LIGHTING FIXTURE
	PENDANT MOUNTED LIGHTING FIXTURE		EXHAUST FAN
	CEILING MOUNTED EXIT SIGN		SPRINKLER HEAD
	WALL MOUNTED EXIT SIGN		FIRE ALARM SPEAKER
	CEILING MOUNTED EMERGENCY EGRESS LIGHTING		FIRE ALARM STROBE
	WALL MOUNTED EMERGENCY EGRESS LIGHTING		FIRE ALARM SPEAKER / STROBE
	CONTINUOUS COVE LIGHTING / FIXTURE		SMOKE DETECTOR
	CEILING FAN		HEAT DETECTOR
	PA SPEAKER		ACCESS PANEL
	OCCUPANCY SENSOR		JUNCTION BOX
	CAMERA		CLG TYPE / HEIGHT FINISH / FINISH NUMBER


	EARTH		CONTINUOUS WOOD (LUMBER)
	SAND		INTERRUPTED WOOD (BLOCKING)
	GRAVEL		FINISH WOOD
	CAST IN PLACE / PRECAST CONCRETE		PLYWOOD
	CONCRETE MASONRY UNIT		SEALANT / CAULK JOINT FILLER
	BRICK		BATT INSULATION
	STONE		POLYISOCYANURATE (ROOF) INSULATION
	STEEL		EXTRUDED RIGID INSULATION
	ALUMINUM		SPRAY ON FIREPROOFING SPRAY ON INSULATION
	BRASS/BRONZE/COPPER		ACOUSTICAL TILE
	GLASS		CERAMIC TILE
			PLASTIC LAMINATE
			CARPET

[illegible]

Autodesk Docs://MCP - Stage 2 - MC_AL_LU/2021009_WCR_IL-BLDG_ARCH_P24.rvt

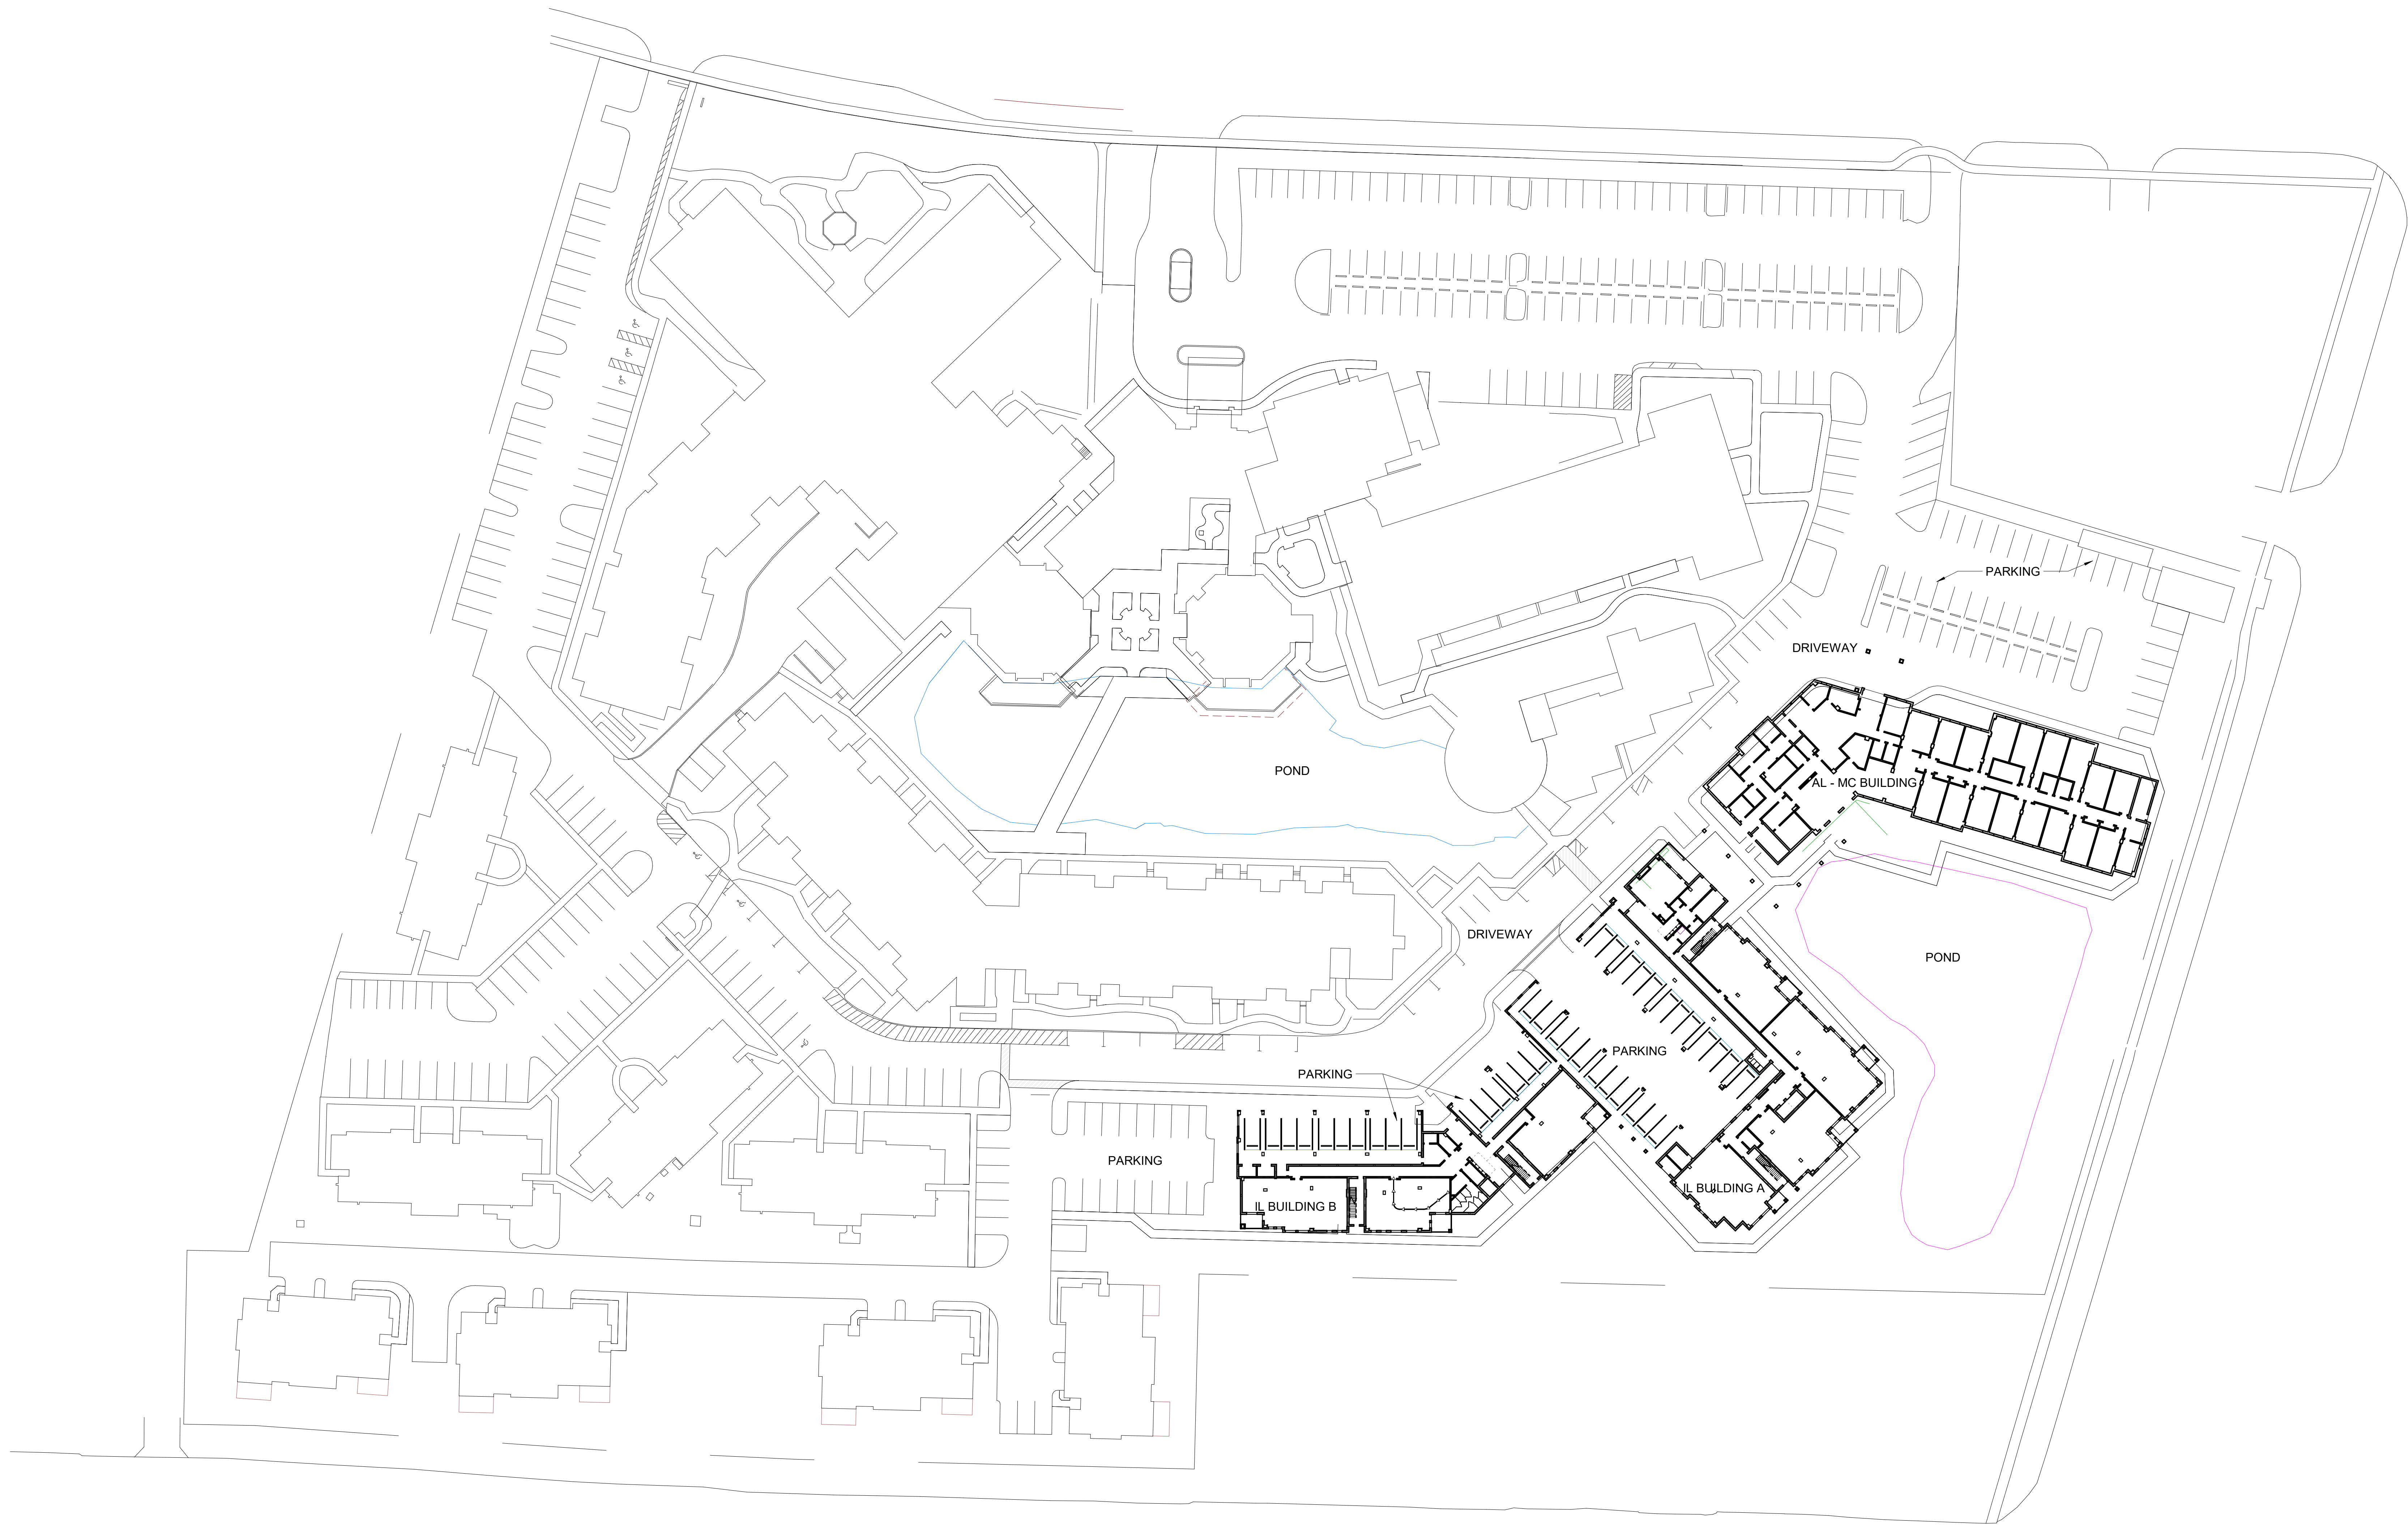


1 ARCHITECTURAL SITE PLAN
A-100 SCALE: 1" = 40'-0"

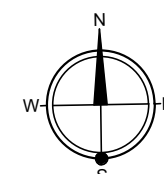

NO.	DATE	DESCRIPTION
08/22/25	DESIGN DEVELOPMENT	
04/07/25	SCHEMATIC DESIGN	

**WATERFORD CAMPUS
IL BUILDING**
601 UNIVERSE BLVD. JUNO BEACH, FL 33408

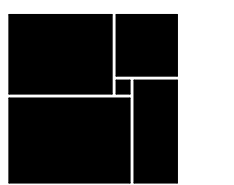

THW
DESIGN

COPYRIGHT © 2017
THOMPSON HANCOCK WITTE &
ASSOCIATES, INC.

2100 RiverEdge Parkway
Suite 900
Atlanta, GA 30328

PH: 770 916 2220
FAX: 770 916 2299

www.thw.com

PRELIMINARY DRAWINGS.
NOT TO BE USED FOR
RECORDING,
IMPLEMENTATION,
REGULATORY APPROVAL,
PERMITTING, OR
CONSTRUCTION.


**DESIGN
DEVELOPMENT**

Project No.: 2021009
Date: 08/22/2025

**ARCHITECTURAL
SITE PLAN**

A-100

Autodesk Docs://MCH - Stage 2 - MC_AL_L/2021009_WCR_L-BLDG_ARCH_R24.rvt

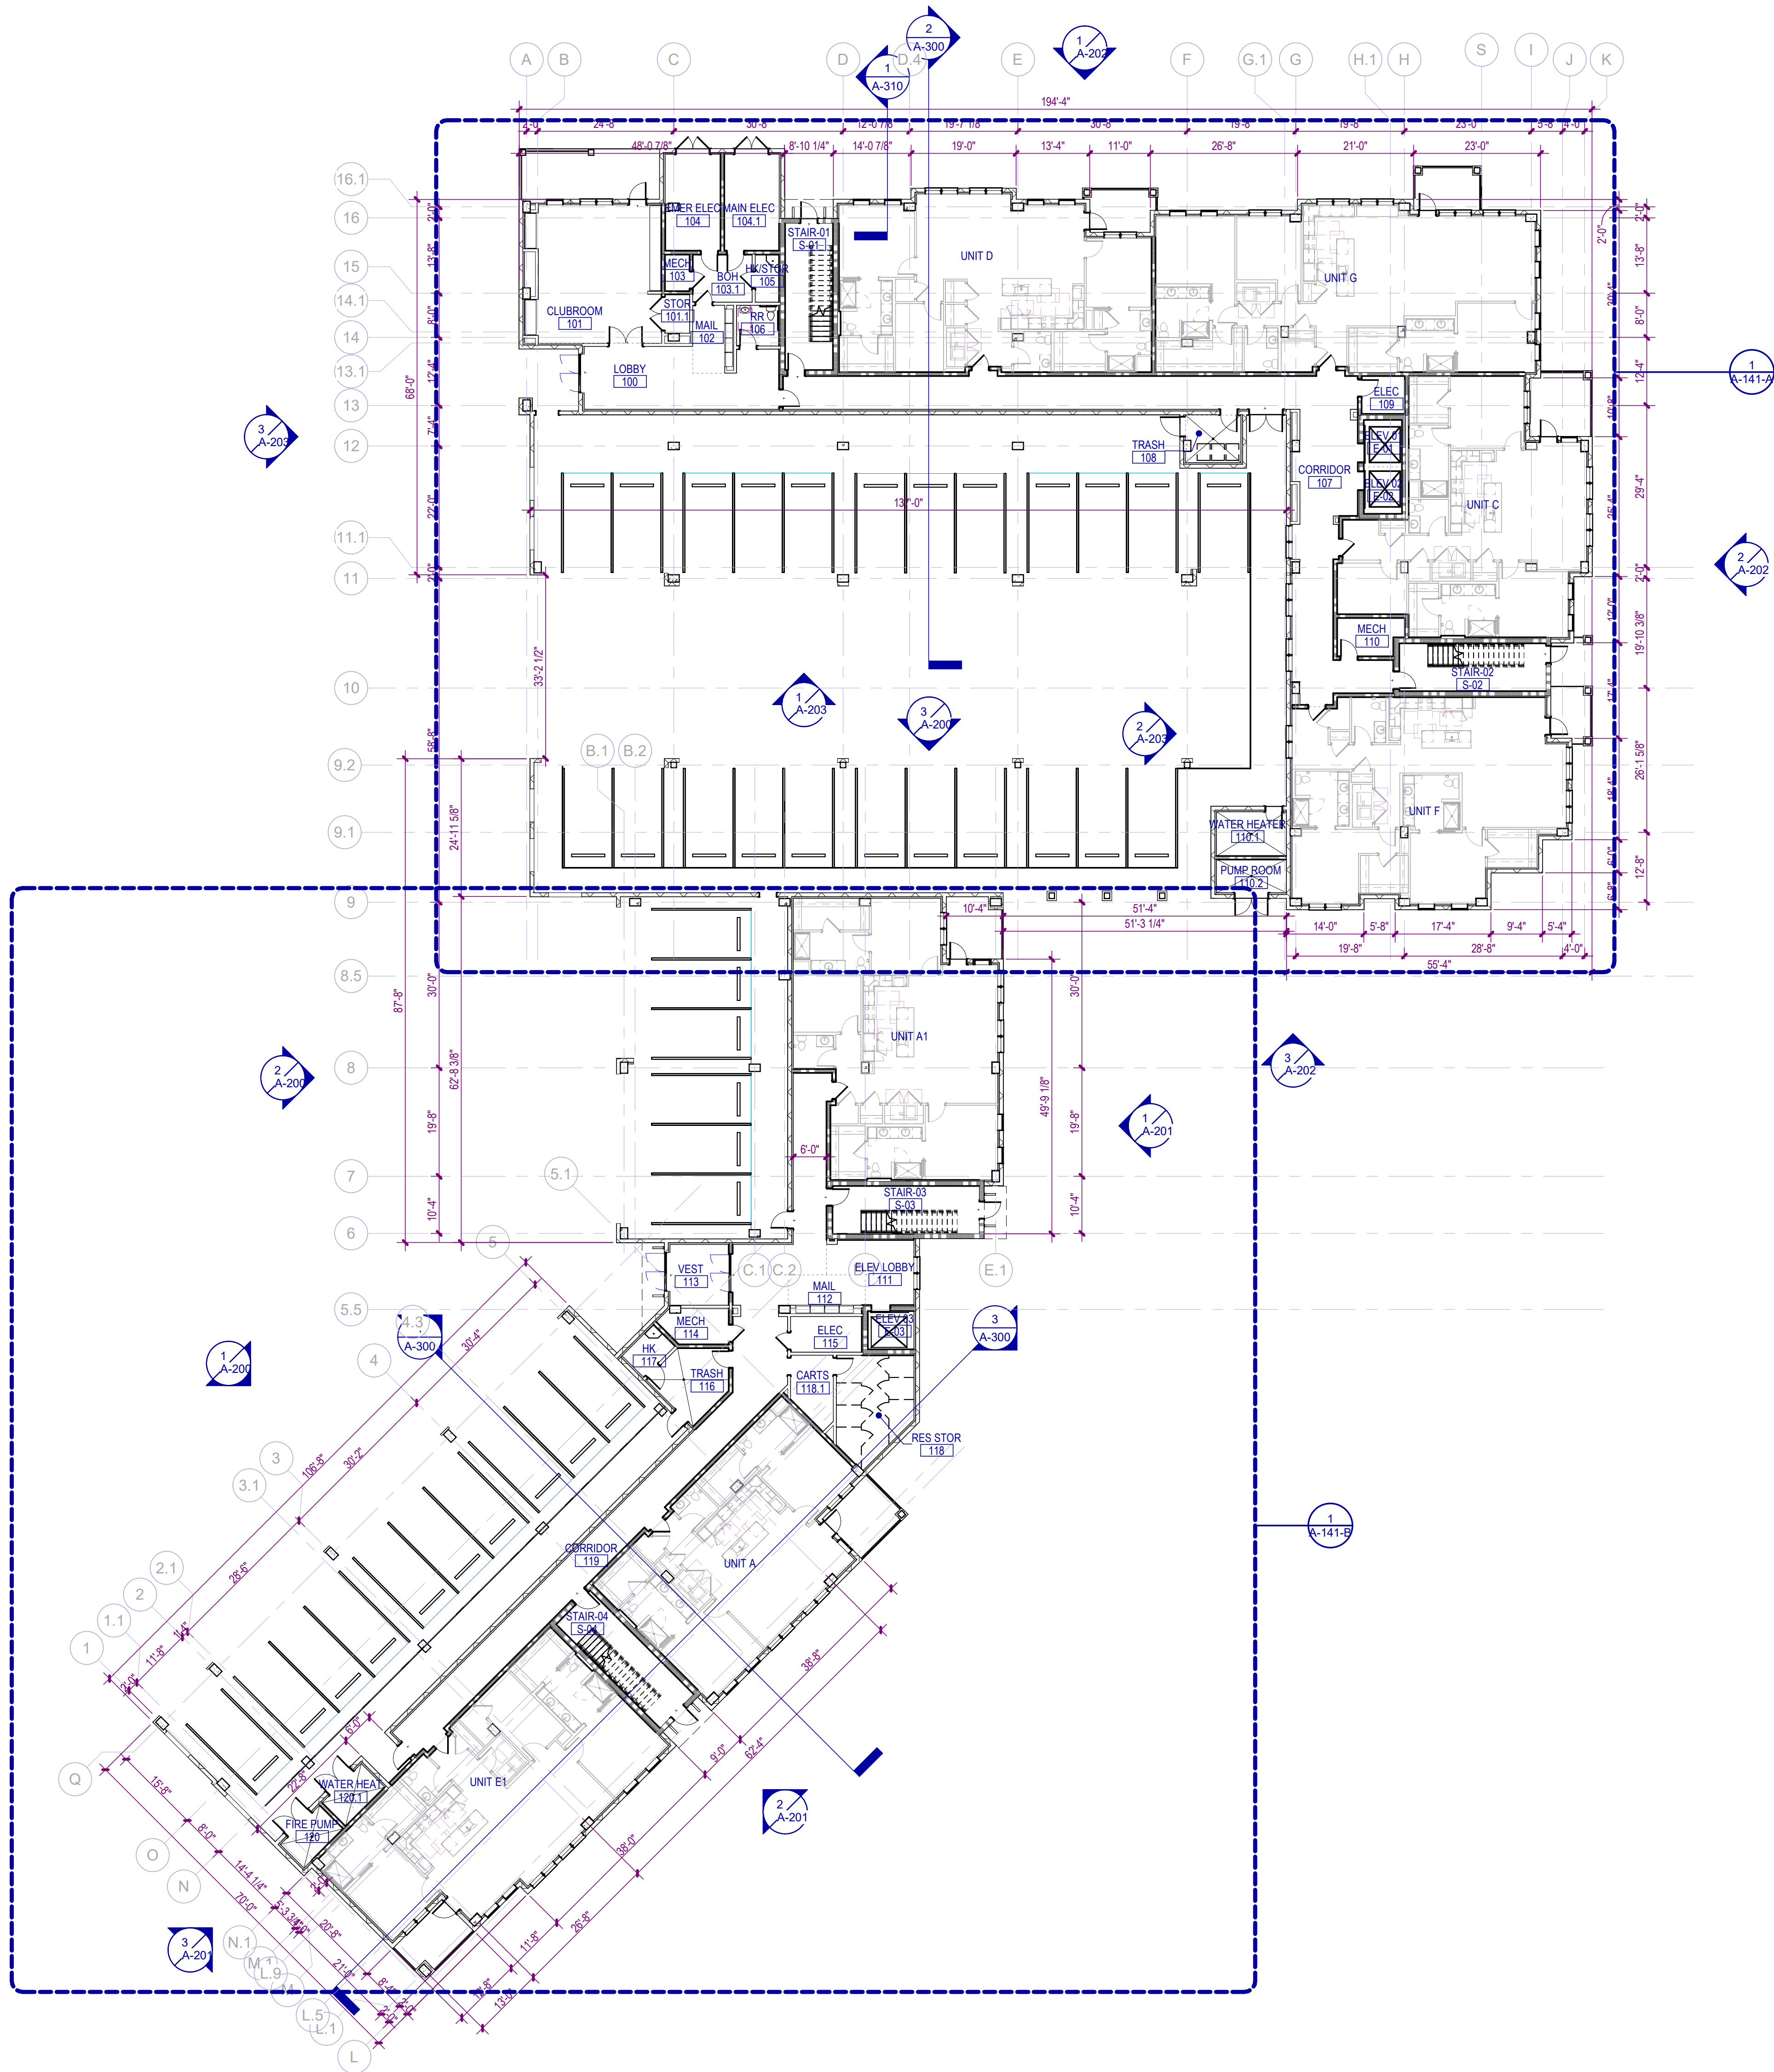

1 FIRST FLOOR OVERALL PLAN		
A-121 SCALE: 1/16" = 1'-0"		
AREA GROSS (1ST FLOOR)		
Level	AREA CLASS	AREA
FIRST FLOOR		0 SF
FIRST FLOOR	CONDITIONED	20,273 SF
FIRST FLOOR	GARAGE	16,836 SF
FIRST FLOOR	UNCONDITIONED	1,109 SF
TOTAL GROSS		38,218 SF

FLOOR PLAN NOTES

1. EXTERIOR DIMENSIONS ARE FROM EXTERIOR FACE OF SHEATHING, EXTERIOR FACE OF CONCRETE BLOCK, AND EXTERIOR FACE OF CONCRETE. WHERE MULTIPLE LAYERS OF GYPSUM BOARD, BACKER BOARD, AND/OR SHEATHING ARE LOCATED ON THE SAME SIDE OF A PARTITION, DIMENSION IS FROM THE FACE OF THE OUTERMOST LAYER.
2. INTERIOR PARTITIONS SHALL BE TYPE "SA" UNLESS NOTED OTHERWISE.
3. REFER TO ELEVATIONS FOR ADDITIONAL INFORMATION.
4. CONTRACTOR SHALL VERIFY ALL DIMENSIONS SHOWN ON THE PLAN AND NOTIFY THE ARCHITECT OF ANY DISCREPANCIES PRIOR TO CONSTRUCTION.
5. CONTRACTOR SHALL VERIFY PARTITION LAYOUT WITH MECHANICAL, ELECTRICAL, AND PLUMBING WORK. NOTIFY THE ARCHITECT TO RESOLVE ANY CONFLICTS PRIOR TO CONSTRUCTION.

GENERAL PARTITION NOTES

1. NON-RATED PARTITIONS ARE TO EXTEND UP TO THE STRUCTURE ABOVE.
2. FIRE WALLS SHALL BE CONTINUOUS HORIZONTALLY FROM EXTERIOR WALL TO EXTERIOR WALL AND SHALL EXTEND 18 INCHES BEYOND THE EXTERIOR SURFACE OF EXTERIOR WALLS OR MAY TERMINATE AT THE INTERIOR SURFACE OF COMBUSTIBLE EXTERIOR SHEATHING OF 1-HOUR RATED EXTERIOR WALLS OR MAY TERMINATE AT THE INTERIOR SURFACE OF NON-COMBUSTIBLE EXTERIOR SHEATHING AS INDICATED ON DRAWINGS. FIRE WALLS SHALL BE CONTINUOUS VERTICALLY FROM THE FOUNDATION TO EITHER 30 INCHES ABOVE THE ADJACENT ROOFS OR SHALL TERMINATE AT THE UNDERSIDE OF NON-COMBUSTIBLE ROOF SHEATHING, DECK, OR SLAB WHERE ROOF HAS CLASS R RATING AND THERE ARE NO PENETRATIONS OR OPENINGS WITHIN 4 FEET OF THE FIRE WALL ON EITHER SIDE.
3. FIRE BARRIERS SHALL EXTEND FROM THE TOP OF FOUNDATION OR FLOOR/CEILING ASSEMBLY BELOW TO THE UNDERSIDE OF THE FLOOR OR ROOF SLAB OR DECK ABOVE AND SHALL BE CONTINUOUS THROUGH CONCEALED SPACES, SUCH AS THE SPACE ABOVE A CEILING.
4. FIRE PARTITIONS SHALL EXTEND FROM TOP OF FLOOR/CEILING ASSEMBLY BELOW TO EITHER THE UNDERSIDE OF THE FIRE-RATED FLOOR/CEILING ASSEMBLY ABOVE OR THE UNDERSIDE OF THE SLAB OR DECK ABOVE AS INDICATED ON DRAWINGS.
5. MOISTURE RESISTANT GYPSUM BOARD SHALL BE INSTALLED AT THE INTERIOR SIDE OF ALL EXTERIOR WALLS AND AT TOILETS, SHOWERS, AND BREAKROOM PARTITIONS AND WALLS TO RECEIVE TILE FINISH.
6. GLASS MATT TILE BACKER OR CEMENT BOARD SHALL BE INSTALLED AT PARTITIONS AND WALLS TO RECEIVE TILE FINISH.
7. ACOUSTIC SEALANT SHALL BE INSTALLED AT BASE, HEAD AND PENETRATIONS OF ALL SOUND-RATED PARTITIONS AND WALLS.
8. FIRE SEALANT SHALL BE INSTALLED AT BASE, HEAD AND PENETRATIONS OF ALL FIRE-RATED PARTITIONS AND WALLS.

PARTITION PATTERNS - SEE TAG FOR RATING TYPE

EXISTING PARTITION TO BE DEMOLISHED	2 HOUR RATED
EXISTING PARTITION TO REMAIN	3 HOUR RATED
PARTITIONS NON-RATED	SMOKE BARRIER
1 HOUR RATED	SMOKE PARTITION

WALL TAG RATING SYMBOLS


FIRE WALL - 3 HOUR	FIRE PARTITION - 1 HOUR
FIRE WALL - 2 HOUR	SMOKE BARRIER - 2 HOUR
FIRE BARRIER - 2 HOUR	SMOKE BARRIER - 1 HOUR
FIRE BARRIER - 1 HOUR	SMOKE PARTITION - 1 HOUR
	SMOKE PARTITION - 0 HOUR

PARTITION PREFIXES & MODIFIERS

A	SOUND ATTENUATION BLANKET
C	CEMENTITIOUS WALLBOARD (TYPICALLY AT STONE WALL FINISHES)
G	GLASS MATT TILE BACKER (TYPICALLY AT TILE WALL FINISHES)
L	LOOSE MASONRY FILL INSULATION
M	MOLD AND MOISTURE RESISTANT GYPSUM WALLBOARD (TYPICALLY AT BATH WALLS AND CEILINGS)
X	EXTEND GYPSUM WALLBOARD 6" ABOVE THE FINISH CEILING


AREA PLAN NOTES

1. GROSS AREAS ARE CALCULATED AT THE WALL LAYERS NOTED BELOW:
 - A. THE EXTERIOR FACE OF SHEATHING FOR ABOVE GRADE WALLS.
 - B. THE EXTERIOR FACE OF BELOW GRADE WALLS.
 - C. THE EXTERIOR FACE OF FLOOR FOR BALCONIES, PATIOS AND PORTE COCHERES.
2. DWELLING UNIT GROSS AREAS ARE CALCULATED AT THE WALL LAYERS NOTED BELOW:
 - A. THE EXTERIOR FACE OF SHEATHING FOR EXTERIOR WALLS.
 - B. THE CENTERLINE OF DEMISING (PARTI) AND COORIDOR OR SEPARATION WALLS.
 - C. THE EXTERIOR FACE OF FLOOR FOR BALCONIES AND PORCHES.
3. ALL OTHER AREAS & ROOMS ARE CALCULATED AT THE INTERIOR FINISH FACE OR SEPARATION BOUNDARY OF EACH ROOM.
4. STRUCTURAL & WALL GROSSING AREA MAY BE EXTRACTED BY SUBTRACTING THE UNIT GROSS + THE OTHER AREAS FROM THE BUILDING GROSS. FORMULA: BUILDING GROSS - (UNIT GROSS + OTHER) = STRUCT GROSSING AREA

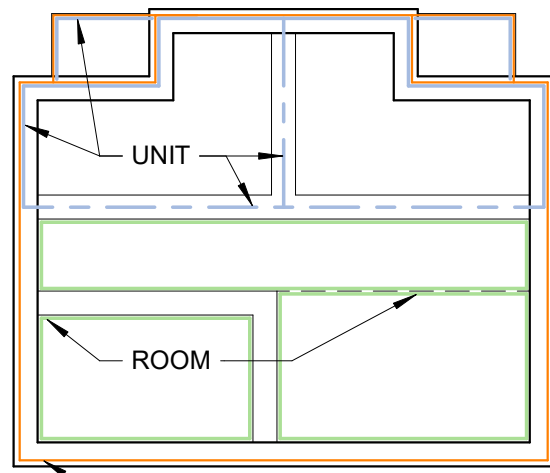


AREA KEY

CONDITIONED
GARAGE
UNCONDITIONED

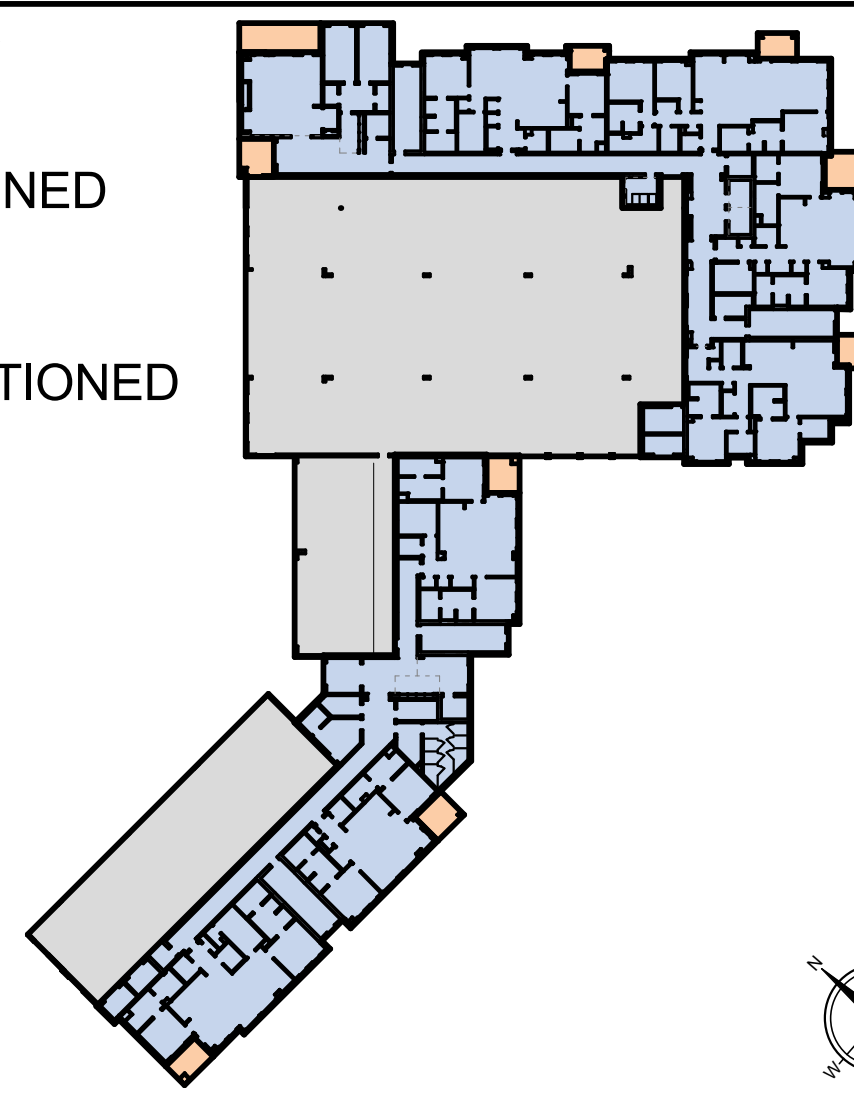

NO.	DATE	DESCRIPTION
08/22/25	DESIGN	DEVELOPMENT
04/07/25	SCHEMATIC	DESIGN

WATERFORD CAMPUS
IL BUILDING
601 UNIVERSE BLVD. JUNO BEACH, FL 33408

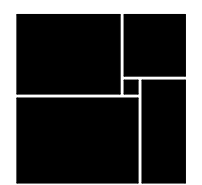

THW
DESIGN

COPYRIGHT © 2017
THOMPSON HANCOCK WITTE &
ASSOCIATES, INC.

2100 RiverEdge Parkway
Suite 900
Atlanta, GA 30328

PH: 770 916 2220
FAX: 770 916 2299

www.thw.com

PRELIMINARY DRAWINGS.
NOT TO BE USED FOR
RECORDING,
IMPLEMENTATION,
REGULATORY APPROVAL,
PERMITTING, OR
CONSTRUCTION.


DESIGN
DEVELOPMENT

Project No.: 2021009
Date: 08/22/2025

OVERALL FIRST
FLOOR PLAN

A-121

Autodesk Docs://MCP - Stage 2 - MC_AL_L/2021009_WCR_L-BLDG_ARCH_R24.rvt

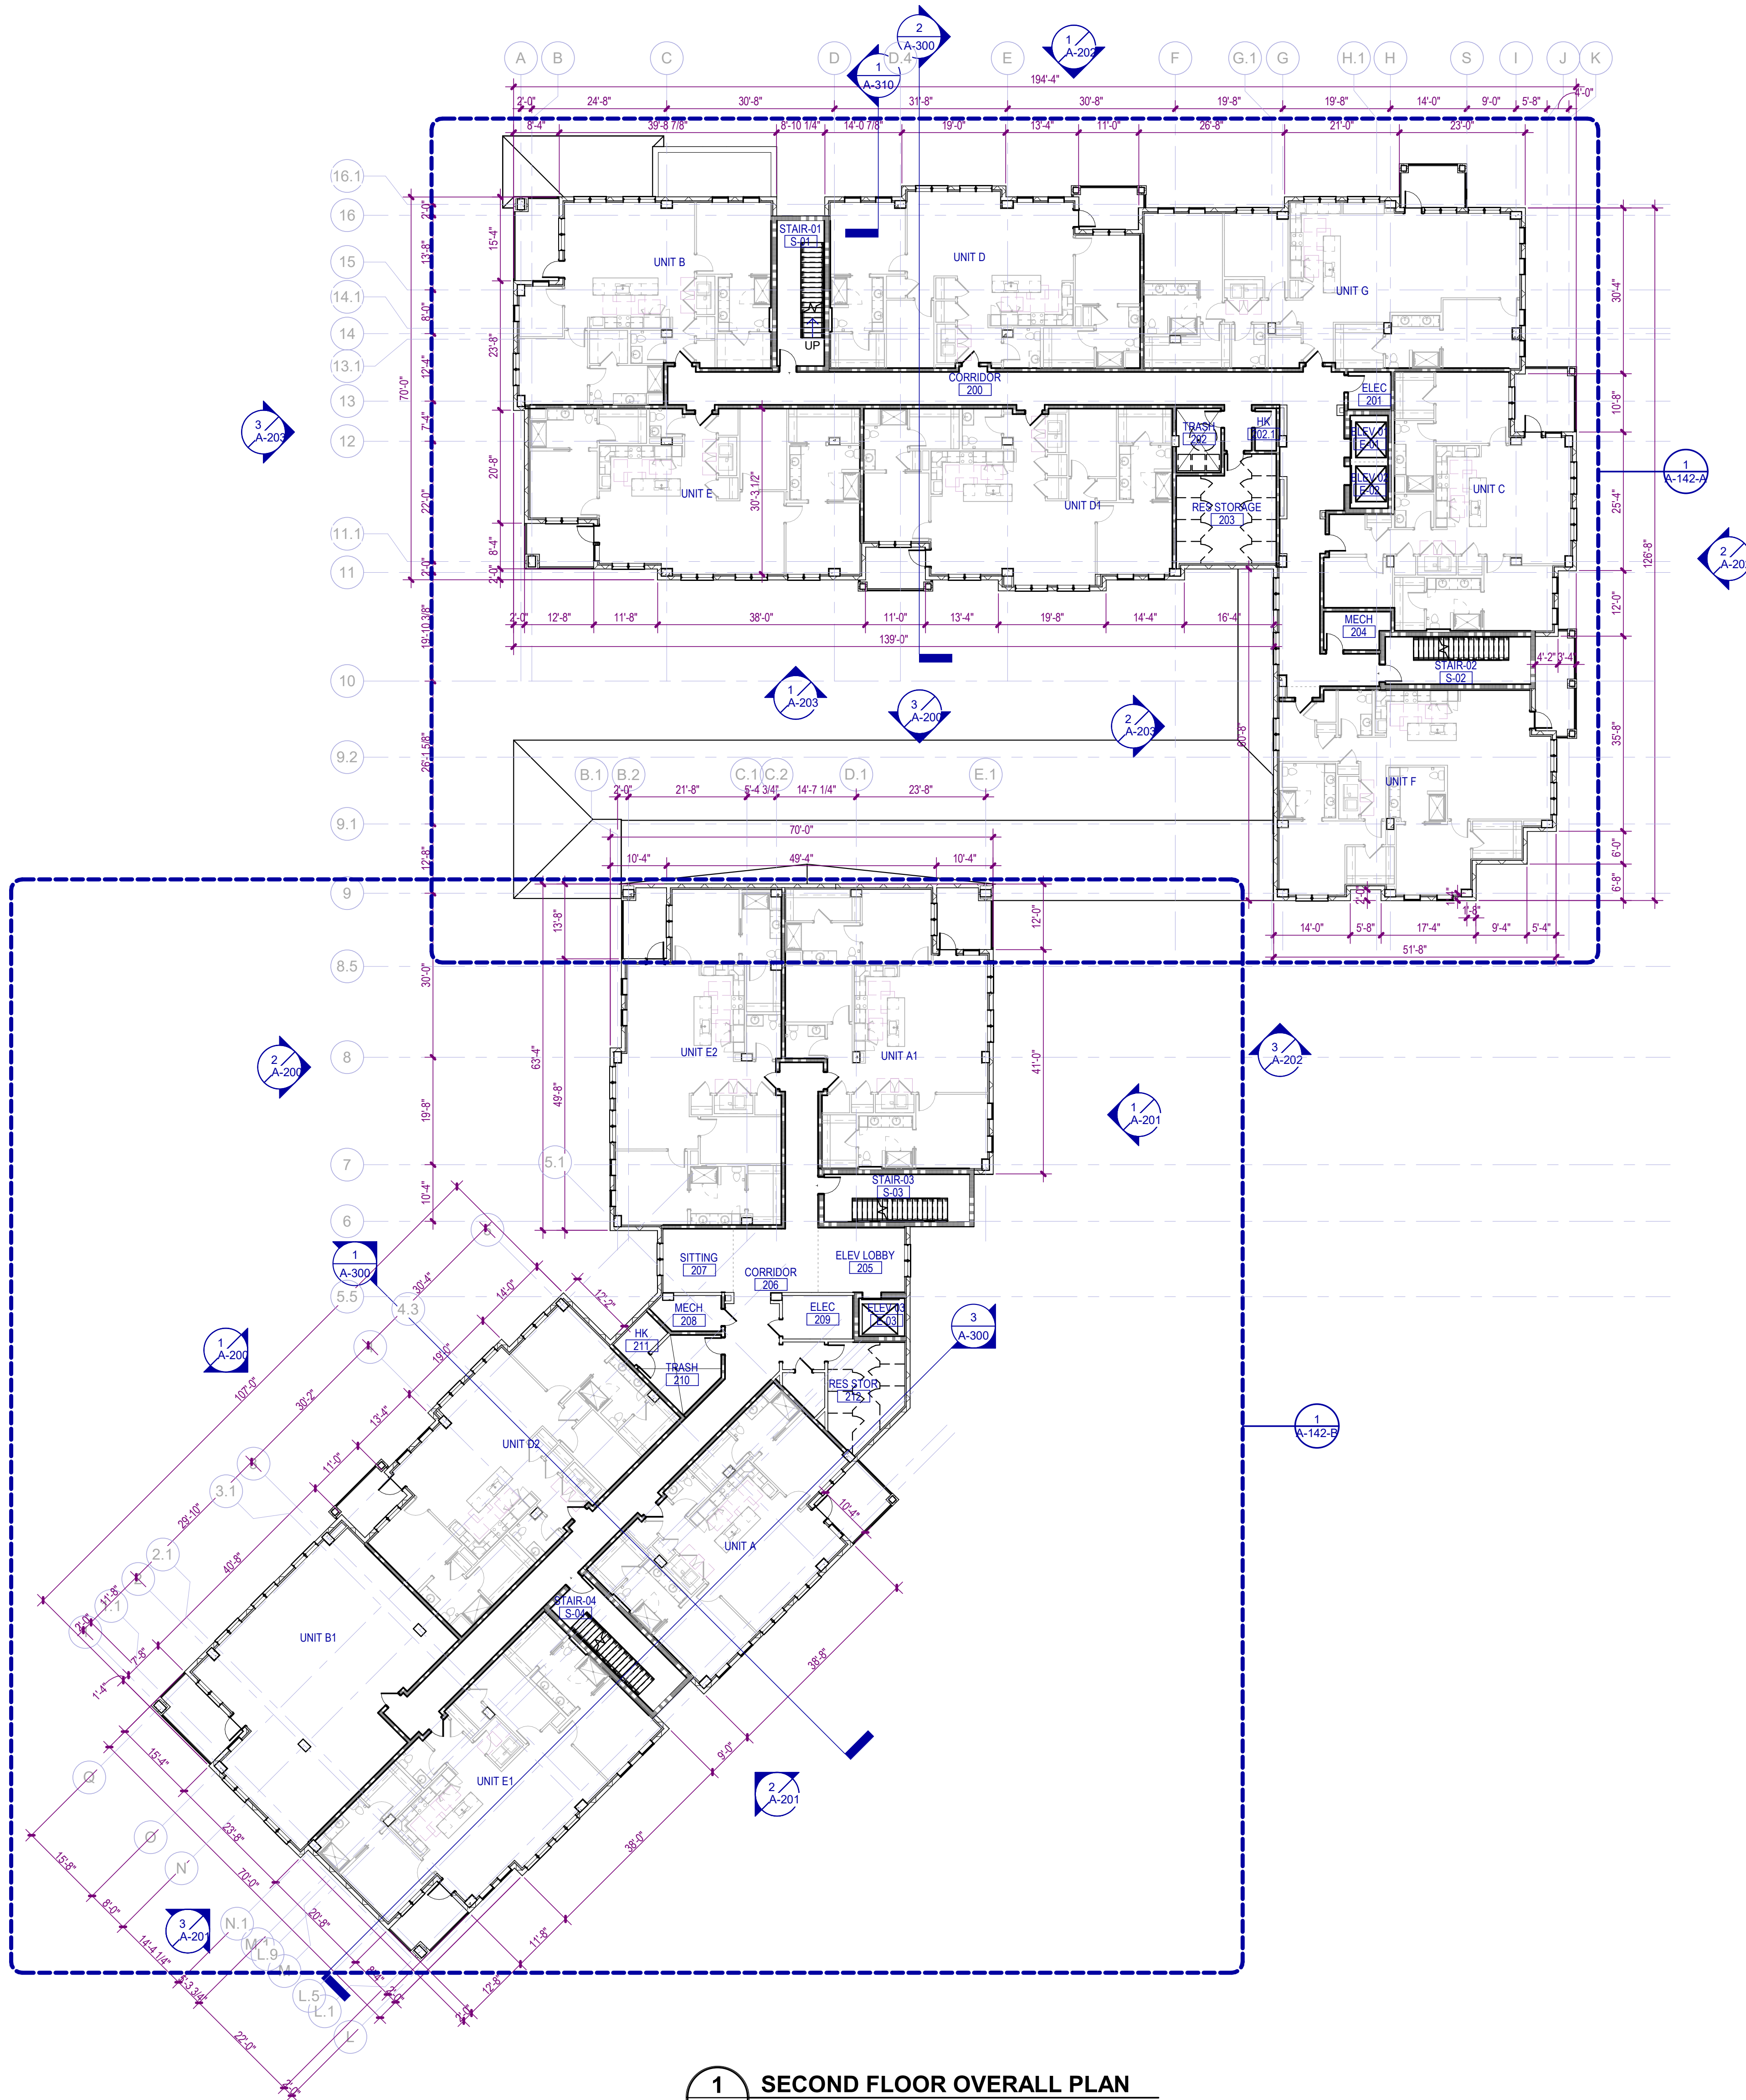

1 SECOND FLOOR OVERALL PLAN
A-122 SCALE: 1/16" = 1'-0"

AREA GROSS (2ND FLOOR)	
AREA CLASS	AREA
CONDITIONED	28,672 SF
UNCONDITIONED	1,481 SF
TOTAL GROSS	30,153 SF

FLOOR PLAN NOTES

- EXTERIOR DIMENSIONS ARE FROM EXTERIOR FACE OF SHEATHING, EXTERIOR FACE OF CONCRETE BLOCK, AND EXTERIOR FACE OF CONCRETE.
- INTERIOR DIMENSIONS ARE FROM FACE OF GYPSUM BOARD, FACE OF TILE BACKER BOARD, FACE OF SHEATHING, FACE OF CONCRETE BLOCK, AND FACE OF CONCRETE. WHERE MULTIPLE LAYERS OF GYPSUM BOARD, BACKER BOARD, AND/OR SHEATHING ARE LOCATED ON THE SAME SIDE OF A PARTITION, DIMENSION IS FROM THE FACE OF THE OUTERMOST LAYER.
- INTERIOR PARTITIONS SHALL BE TYPE "SA" UNLESS NOTED OTHERWISE.
- REFER TO ELEVATIONS FOR ADDITIONAL INFORMATION.
- CONTRACTOR SHALL VERIFY ALL DIMENSIONS SHOWN ON THE PLAN AND NOTIFY THE ARCHITECT OF ANY DISCREPANCIES PRIOR TO CONSTRUCTION.
- CONTRACTOR SHALL VERIFY PARTITION LAYOUT WITH MECHANICAL, ELECTRICAL, AND PLUMBING WORK. NOTIFY THE ARCHITECT TO RESOLVE ANY CONFLICTS PRIOR TO CONSTRUCTION.

GENERAL PARTITION NOTES

- NON-RATED PARTITIONS** ARE TO EXTEND UP TO THE STRUCTURE ABOVE.
- FIRE WALLS** SHALL BE CONTINUOUS HORIZONTALLY FROM EXTERIOR WALL TO EXTERIOR WALL AND SHALL EXTEND 18 INCHES BEYOND THE EXTERIOR SURFACE OF EXTERIOR WALLS OR MAY TERMINATE AT THE INTERIOR SURFACE OF COMBUSTIBLE EXTERIOR SHEATHING OF 1-HOUR RATED EXTERIOR WALLS OR MAY TERMINATE AT THE INTERIOR SURFACE OF NON-COMBUSTIBLE EXTERIOR SHEATHING AS INDICATED ON DRAWINGS. FIRE WALLS SHALL BE CONTINUOUS VERTICALLY FROM THE FOUNDATION TO EITHER 30 INCHES ABOVE THE ADJACENT ROOFS OR SHALL TERMINATE AT THE UNDERSIDE OF NON-COMBUSTIBLE ROOF SHEATHING, DECK, OR SLAB WHERE ROOF HAS CLASS R RATING AND THERE ARE NO PENETRATIONS OR OPENINGS WITHIN 4 FEET OF THE FIRE WALL ON EITHER SIDE.
- FIRE BARRIERS** SHALL EXTEND FROM THE TOP OF FOUNDATION OR FLOOR/CEILING ASSEMBLY BELOW TO THE UNDERSIDE OF THE FLOOR OR ROOF SLAB OR DECK ABOVE AND SHALL BE CONTINUOUS THROUGH CONCEALED SPACES, SUCH AS THE SPACE ABOVE A CEILING.
- FIRE PARTITIONS** SHALL EXTEND FROM TOP OF FLOOR/CEILING ASSEMBLY BELOW TO EITHER THE UNDERSIDE OF THE FIRE-RATED FLOOR/CEILING ASSEMBLY ABOVE OR THE UNDERSIDE OF THE SLAB OR DECK ABOVE AS INDICATED ON DRAWINGS.
- MOISTURE RESISTANT GYPSUM BOARD** SHALL BE INSTALLED AT THE INTERIOR SIDE OF ALL EXTERIOR WALLS AND AT TOILETS, SHOWERS, AND BREAKROOM PARTITIONS AND WALLS TO RECEIVE PAINT OR WALL COVERING FINISH.
- GLASS MAT TILE BACKER OR CEMENT BOARD** SHALL BE INSTALLED AT PARTITIONS AND WALLS TO RECEIVE TILE FINISH.
- ACOUSTIC SEALANT** SHALL BE INSTALLED AT BASE, HEAD AND PENETRATIONS OF ALL SOUND-RATED PARTITIONS AND WALLS.
- FIRE SEALANT** SHALL BE INSTALLED AT BASE, HEAD AND PENETRATIONS OF ALL FIRE-RATED PARTITIONS AND WALLS.

PARTITION PATTERNS - SEE TAG FOR RATING TYPE

	EXISTING PARTITION TO BE DEMOLISHED		2 HOUR RATED
	EXISTING PARTITION TO REMAIN		3 HOUR RATED
	PARTITIONS NON-RATED		SMOKE BARRIER
	1 HOUR RATED		SMOKE PARTITION

WALL TAG RATING SYMBOLS


	FIRE WALL - 3 HOUR		FIRE PARTITION - 1 HOUR
	FIRE WALL - 2 HOUR		SMOKE BARRIER - 2 HOUR
	FIRE BARRIER - 2 HOUR		SMOKE BARRIER - 1 HOUR
	FIRE BARRIER - 1 HOUR		SMOKE PARTITION - 1 HOUR
			SMOKE PARTITION - 0 HOUR

PARTITION PREFIXES & MODIFIERS

A	SOUND ATTENUATION BLANKET
C	CEMENTITIOUS WALLBOARD (TYPICALLY AT STONE WALL FINISHES)
G	GLASS MATT TILE BACKER (TYPICALLY AT TILE WALL FINISHES)
L	LOOSE MASONRY FILL INSULATION
M	MOLD AND MOISTURE RESISTANT GYPSUM WALLBOARD (TYPICALLY AT BATH WALLS AND CEILINGS)
X	EXTEND GYPSUM WALLBOARD 6" ABOVE THE FINISH CEILING

AREA PLAN NOTES

- GROSS AREAS ARE CALCULATED AT THE WALL LAYERS NOTED BELOW:
 - THE EXTERIOR FACE OF SHEATHING FOR ABOVE GRADE WALLS.
 - THE EXTERIOR FACE OF BELOW GRADE WALLS.
 - THE EXTERIOR FACE OF FLOOR FOR BALCONIES, PATIOS AND PORTE COCHERES.
- DWELLING UNIT GROSS AREAS ARE CALCULATED AT THE WALL LAYERS NOTED BELOW:
 - THE EXTERIOR FACE OF SHEATHING FOR EXTERIOR WALLS.
 - THE CENTERLINE OF DEMISING (PART) AND COORIDOR OR SEPARATION WALLS.
 - THE EXTERIOR FACE OF FLOOR FOR BALCONIES AND PORCHES.
- ALL OTHER AREAS & ROOMS ARE CALCULATED AT THE INTERIOR FINISH FACE OR SEPARATION BOUNDARY OF EACH ROOM.
- STRUCTURAL & WALL GROSSING AREA MAY BE EXTRACTED BY SUBTRACTING THE UNIT GROSS + THE OTHER AREAS FROM THE BUILDING GROSS. FORMULA: BUILDING GROSS - (UNIT GROSS + OTHER) = STRUCT GROSSING AREA

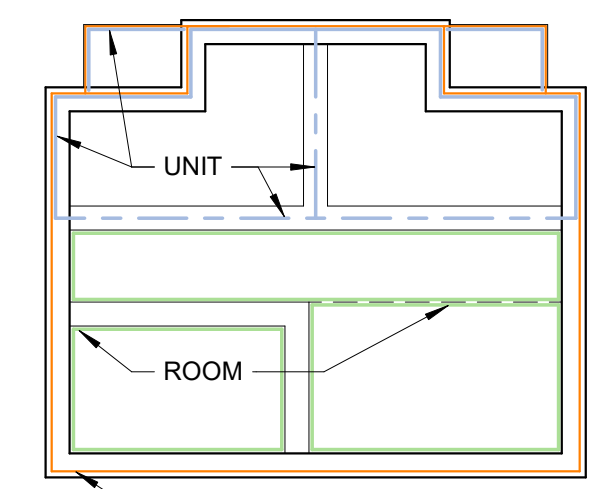


AREA KEY

- CONDITIONED
- UNCONDITIONED



NO.	DATE	DESCRIPTION
08/22/25	DESIGN DEVELOPMENT	
04/07/25	SCHEMATIC DESIGN	

**WATERFORD CAMPUS
IL BUILDING**
601 UNIVERSE BLVD. JUNO BEACH, FL 33408

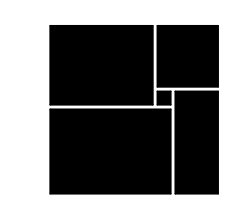

**THW
DESIGN**

COPYRIGHT © 2017
THOMPSON HANCOCK WITTE &
ASSOCIATES, INC.

2100 RiverEdge Parkway
Suite 900
Atlanta, GA 30328

PH: 770 916 2220
FAX: 770 916 2299

www.thw.com


PRELIMINARY DRAWINGS.
NOT TO BE USED FOR
RECORDING,
IMPLEMENTATION,
REGULATORY APPROVAL,
PERMITTING, OR
CONSTRUCTION.

**DESIGN
DEVELOPMENT**

Project No.: 2021009
Date: 08/22/2025

**OVERALL
SECOND
FLOOR PLAN**

A-122

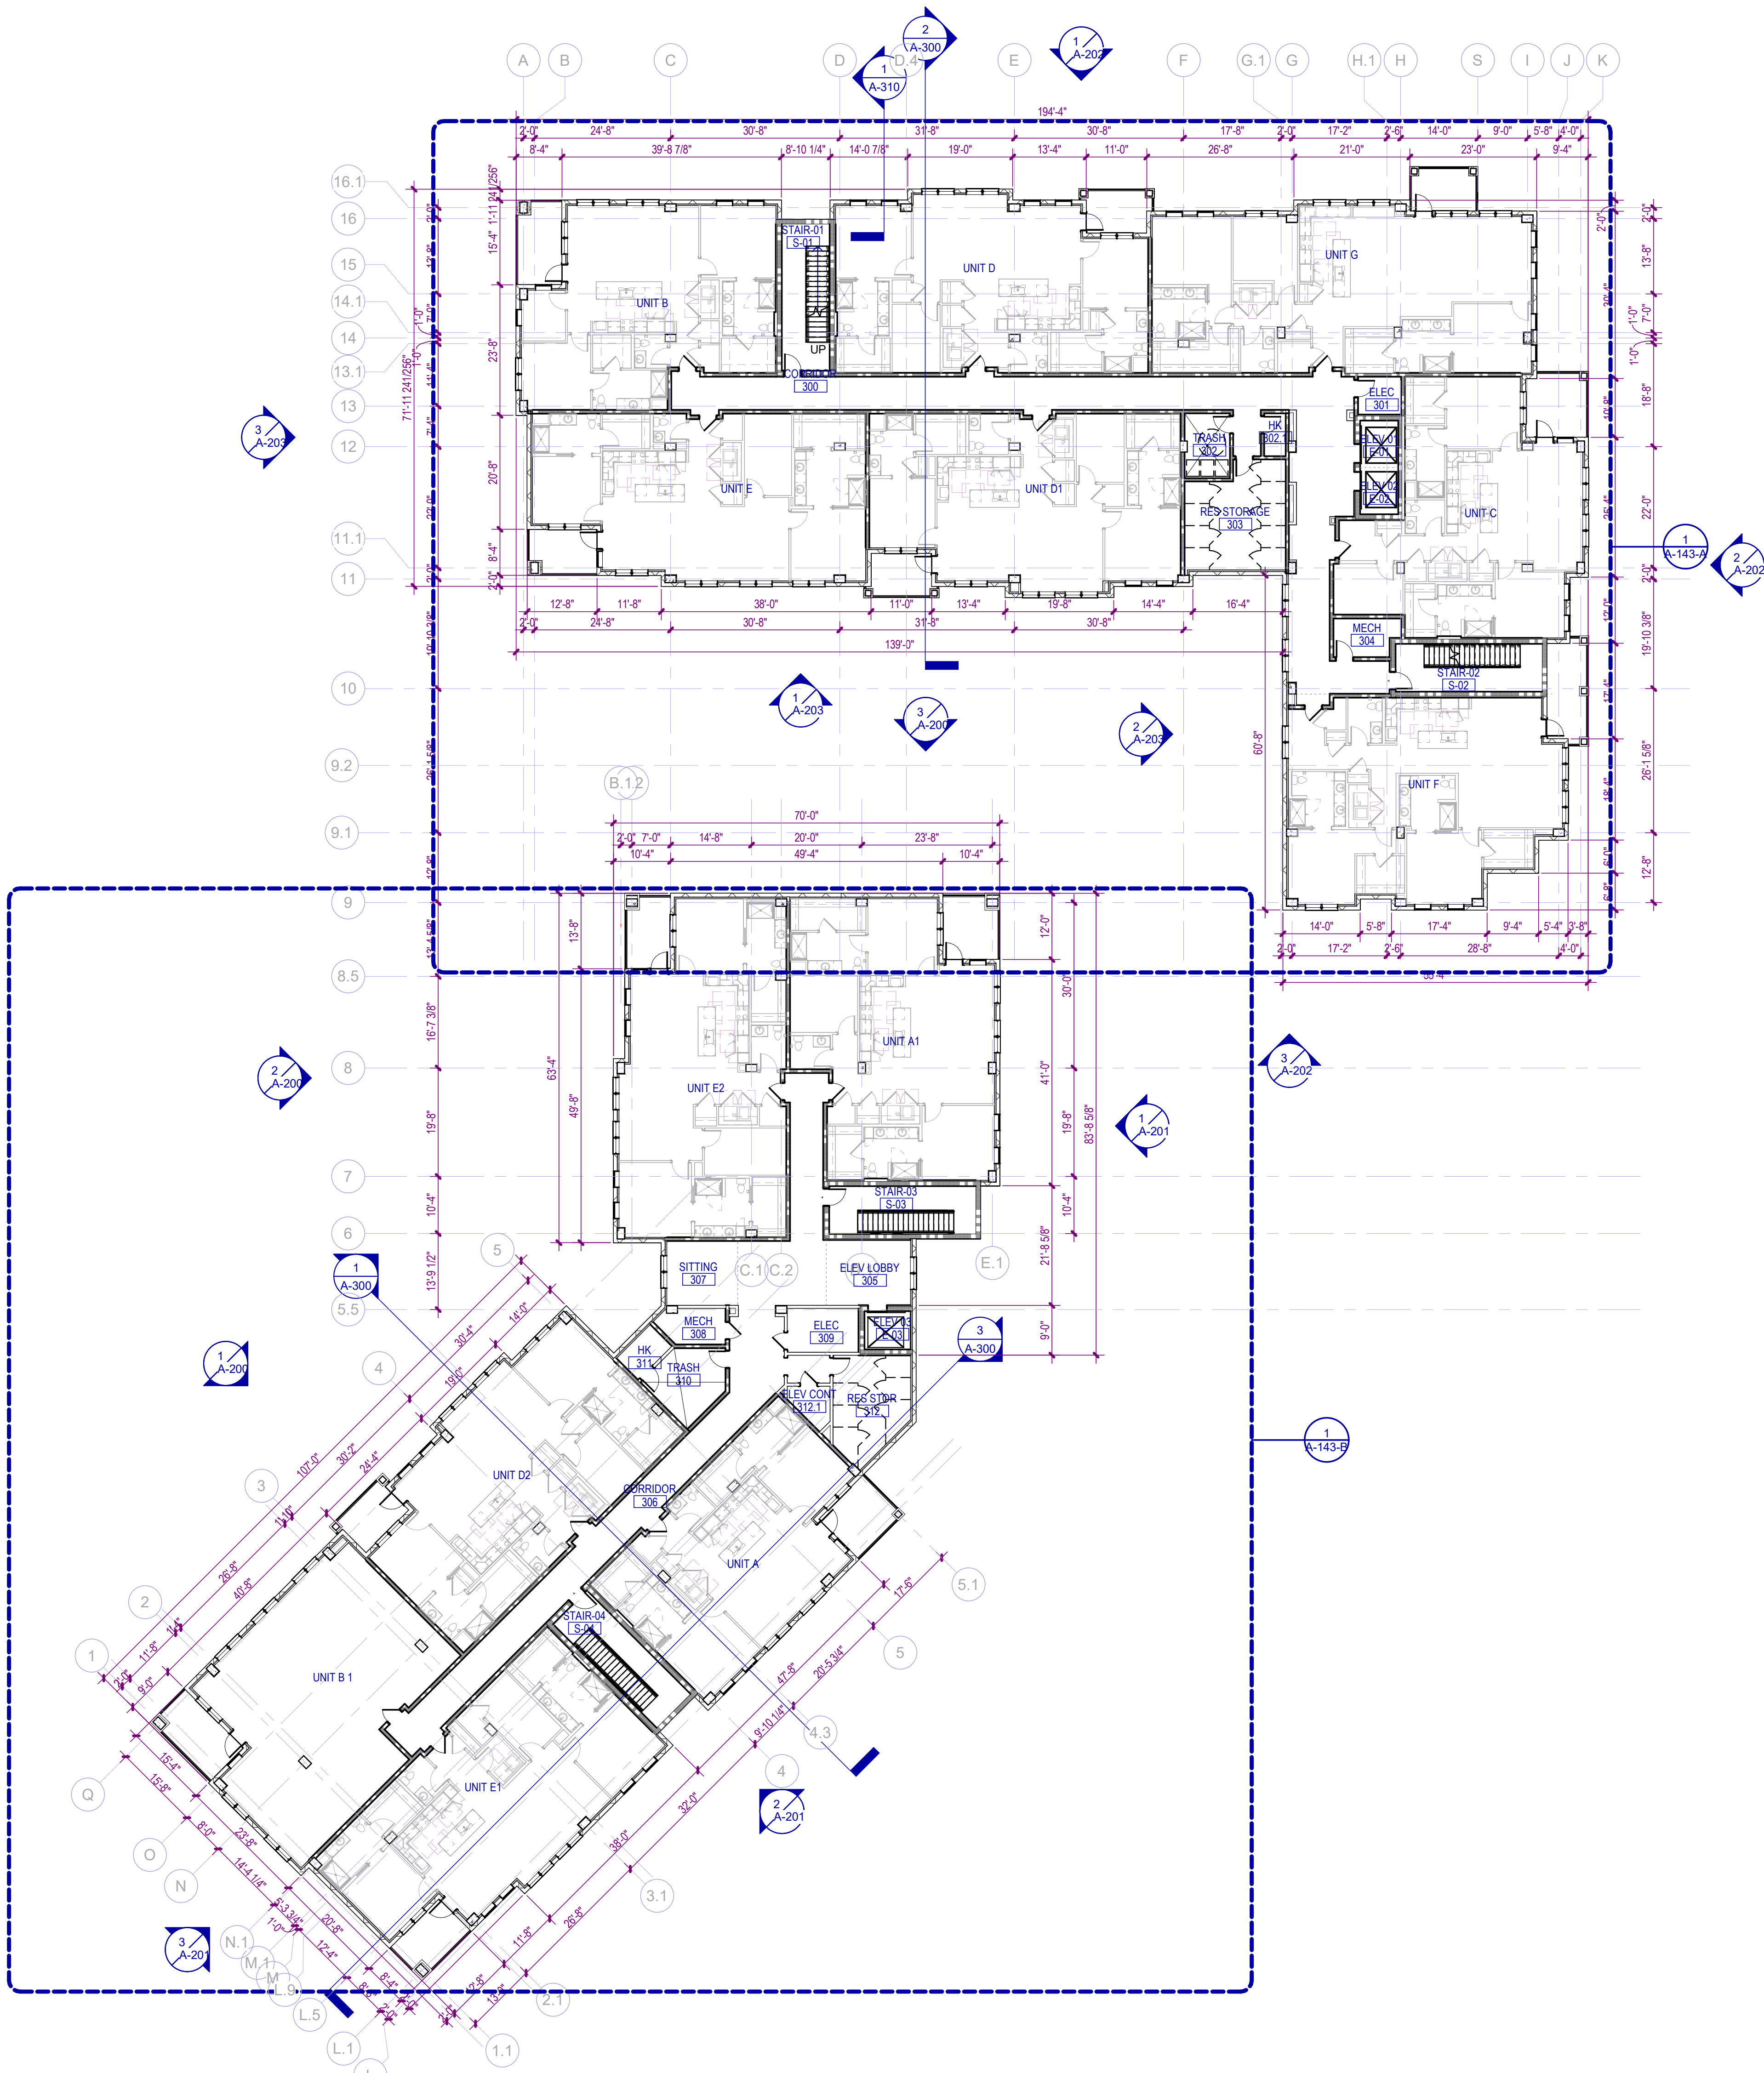

1 THIRD FLOOR OVERALL PLAN
A-123 SCALE: 1/16" = 1'-0"

AREA GROSS (3RD FLOOR)	
AREA CLASS	AREA
CONDITIONED	28,643 SF
UNCONDITIONED	1,503 SF
TOTAL GROSS	30,146 SF

FLOOR PLAN NOTES

1. EXTERIOR DIMENSIONS ARE FROM EXTERIOR FACE OF SHEATHING, EXTERIOR FACE OF CONCRETE BLOCK, AND EXTERIOR FACE OF CONCRETE. WHERE MULTIPLE LAYERS OF GYPSUM BOARD, BACKER BOARD, AND/OR SHEATHING ARE LOCATED ON THE SAME SIDE OF A PARTITION, DIMENSION IS FROM THE FACE OF THE OUTERMOST LAYER.
2. INTERIOR PARTITIONS SHALL BE TYPE "SA4" UNLESS NOTED OTHERWISE.
3. REFER TO ELEVATIONS FOR ADDITIONAL INFORMATION.
4. CONTRACTOR SHALL VERIFY ALL DIMENSIONS SHOWN ON THE PLAN AND NOTIFY THE ARCHITECT OF ANY DISCREPANCIES PRIOR TO CONSTRUCTION.
5. CONTRACTOR SHALL VERIFY PARTITION LAYOUT WITH MECHANICAL, ELECTRICAL, AND PLUMBING WORK. NOTIFY THE ARCHITECT TO RESOLVE ANY CONFLICTS PRIOR TO CONSTRUCTION.

GENERAL PARTITION NOTES

1. **NON-RATED PARTITIONS** ARE TO EXTEND UP TO THE STRUCTURE ABOVE.
2. **FIRE WALLS** SHALL BE CONTINUOUS HORIZONTALLY FROM EXTERIOR WALL TO EXTERIOR WALL AND SHALL EXTEND 18 INCHES BEYOND THE EXTERIOR SURFACE OF EXTERIOR WALLS OR MAY TERMINATE AT THE INTERIOR SURFACE OF COMBUSTIBLE EXTERIOR SHEATHING OF 1-HOUR RATED EXTERIOR WALLS OR MAY TERMINATE AT THE INTERIOR SURFACE OF NON-COMBUSTIBLE EXTERIOR SHEATHING AS INDICATED ON DRAWINGS. FIRE WALLS SHALL BE CONTINUOUS VERTICALLY FROM THE FOUNDATION TO EITHER 30 INCHES ABOVE THE ADJACENT ROOFS OR SHALL TERMINATE AT THE UNDERSIDE OF NON-COMBUSTIBLE ROOF SHEATHING, DECK, OR SLAB WHERE ROOF HAS CLASS R RATING AND THERE ARE NO PENETRATIONS OR OPENINGS WITHIN 4 FEET OF THE FIRE WALL ON EITHER SIDE.
3. **FIRE BARRIERS** SHALL EXTEND FROM THE TOP OF FOUNDATION OR FLOOR/CEILING ASSEMBLY BELOW TO THE UNDERSIDE OF THE FLOOR OR ROOF SLAB OR DECK ABOVE AND SHALL BE CONTINUOUS THROUGH CONCEALED SPACES, SUCH AS THE SPACE ABOVE A CEILING.
4. **FIRE PARTITIONS** SHALL EXTEND FROM TOP OF FLOOR/CEILING ASSEMBLY BELOW TO EITHER THE UNDERSIDE OF THE FIRE-RATED FLOOR/CEILING ASSEMBLY ABOVE OR THE UNDERSIDE OF THE SLAB OR DECK ABOVE AS INDICATED ON DRAWINGS.
5. **MOISTURE RESISTANT GYPSUM BOARD** SHALL BE INSTALLED AT THE INTERIOR SIDE OF ALL EXTERIOR WALLS AND AT TOILETS, SHOWERS, AND BREAKROOM PARTITIONS AND WALLS TO RECEIVE PAINT OR WALL COVERING FINISH.
6. **GLASS MAT TILE BACKER OR CEMENT BOARD** SHALL BE INSTALLED AT PARTITIONS AND WALLS TO RECEIVE TILE FINISH.
7. **ACOUSTIC SEALANT** SHALL BE INSTALLED AT BASE, HEAD AND PENETRATIONS OF ALL SOUND-RATED PARTITIONS AND WALLS.
8. **FIRE SEALANT** SHALL BE INSTALLED AT BASE, HEAD AND PENETRATIONS OF ALL FIRE-RATED PARTITIONS AND WALLS.

PARTITION PATTERNS - SEE TAG FOR RATING TYPE

	EXISTING PARTITION TO BE DEMOLISHED		2 HOUR RATED
	EXISTING PARTITION TO REMAIN		3 HOUR RATED
	PARTITIONS NON-RATED		SMOKE BARRIER
	1 HOUR RATED		SMOKE PARTITION

WALL TAG RATING SYMBOLS


	FIRE WALL - 3 HOUR		FIRE PARTITION - 1 HOUR
	FIRE WALL - 2 HOUR		SMOKE BARRIER - 2 HOUR
	FIRE BARRIER - 2 HOUR		SMOKE BARRIER - 1 HOUR
	FIRE BARRIER - 1 HOUR		SMOKE PARTITION - 1 HOUR
			SMOKE PARTITION - 0 HOUR

PARTITION PREFIXES & MODIFIERS

A	SOUND ATTENUATION BLANKET
C	CEMENTITIOUS WALLBOARD (TYPICALLY AT STONE WALL FINISHES)
G	GLASS MATT TILE BACKER (TYPICALLY AT TILE WALL FINISHES)
L	LOOSE MASONRY FILL INSULATION
M	MOLD AND MOISTURE RESISTANT GYPSUM WALLBOARD (TYPICALLY AT BATH WALLS AND CEILINGS)
X	EXTEND GYPSUM WALLBOARD 6" ABOVE THE FINISH CEILING



AREA PLAN NOTES

1. GROSS AREAS ARE CALCULATED AT THE WALL LAYERS NOTED BELOW:
 - A. THE EXTERIOR FACE OF SHEATHING FOR ABOVE GRADE WALLS.
 - B. THE EXTERIOR FACE OF BELOW GRADE WALLS.
 - C. THE EXTERIOR FACE OF FLOOR FOR BALCONIES, PATIOS AND PORTE COCHERES.
2. DWELLING UNIT GROSS AREAS ARE CALCULATED AT THE WALL LAYERS NOTED BELOW:
 - A. THE EXTERIOR FACE OF SHEATHING FOR EXTERIOR WALLS.
 - B. THE CENTERLINE OF DEMISING (PART) AND COORIDOR OR SEPARATION WALLS.
 - C. THE EXTERIOR FACE OF FLOOR FOR BALCONIES AND PORCHES.
3. ALL OTHER AREAS & ROOMS ARE CALCULATED AT THE INTERIOR FINISH FACE OR SEPARATION BOUNDARY OF EACH ROOM.
4. STRUCTURAL & WALL GROSSING AREA MAY BE EXTRACTED BY SUBTRACTING THE UNIT GROSS + THE OTHER AREAS FROM THE BUILDING GROSS. FORMULA: BUILDING GROSS - (UNIT GROSS + OTHER) = STRUCT GROSSING AREA

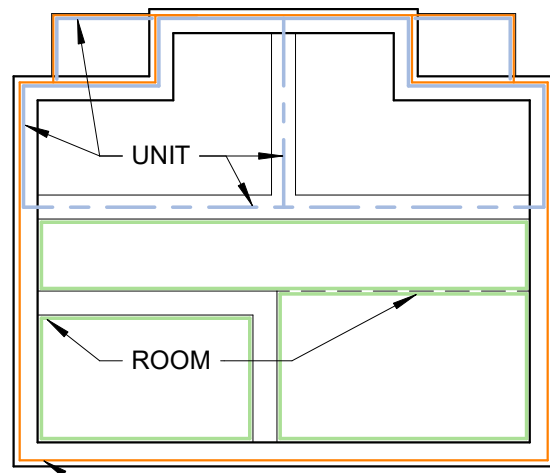

AREA KEY

	CONDITIONED
	UNCONDITIONED

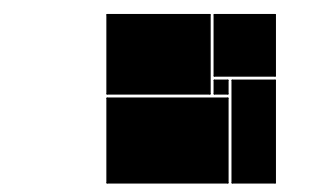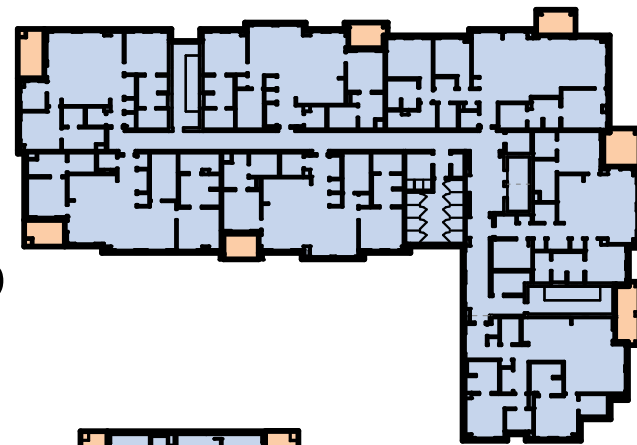

THW
DESIGN

COPYRIGHT © 2017
THOMPSON HANCOCK WITTE &
ASSOCIATES, INC.

2100 RiverEdge Parkway
Suite 900
Atlanta, GA 30328

PH: 770 916 2220
FAX: 770 916 2299

www.thw.com

PRELIMINARY DRAWINGS.
NOT TO BE USED FOR
RECORDING,
IMPLEMENTATION,
REGULATORY APPROVAL,
PERMITTING, OR
CONSTRUCTION.


DESIGN
DEVELOPMENT

Project No.: 2021009
Date: 08/22/2025

OVERALL THIRD
FLOOR PLAN

A-123

Autodesk Docs://MCH - Stage 2 - MC_AL_LU2021009_WCR [L-BLDG_ARCH_R24.v4]

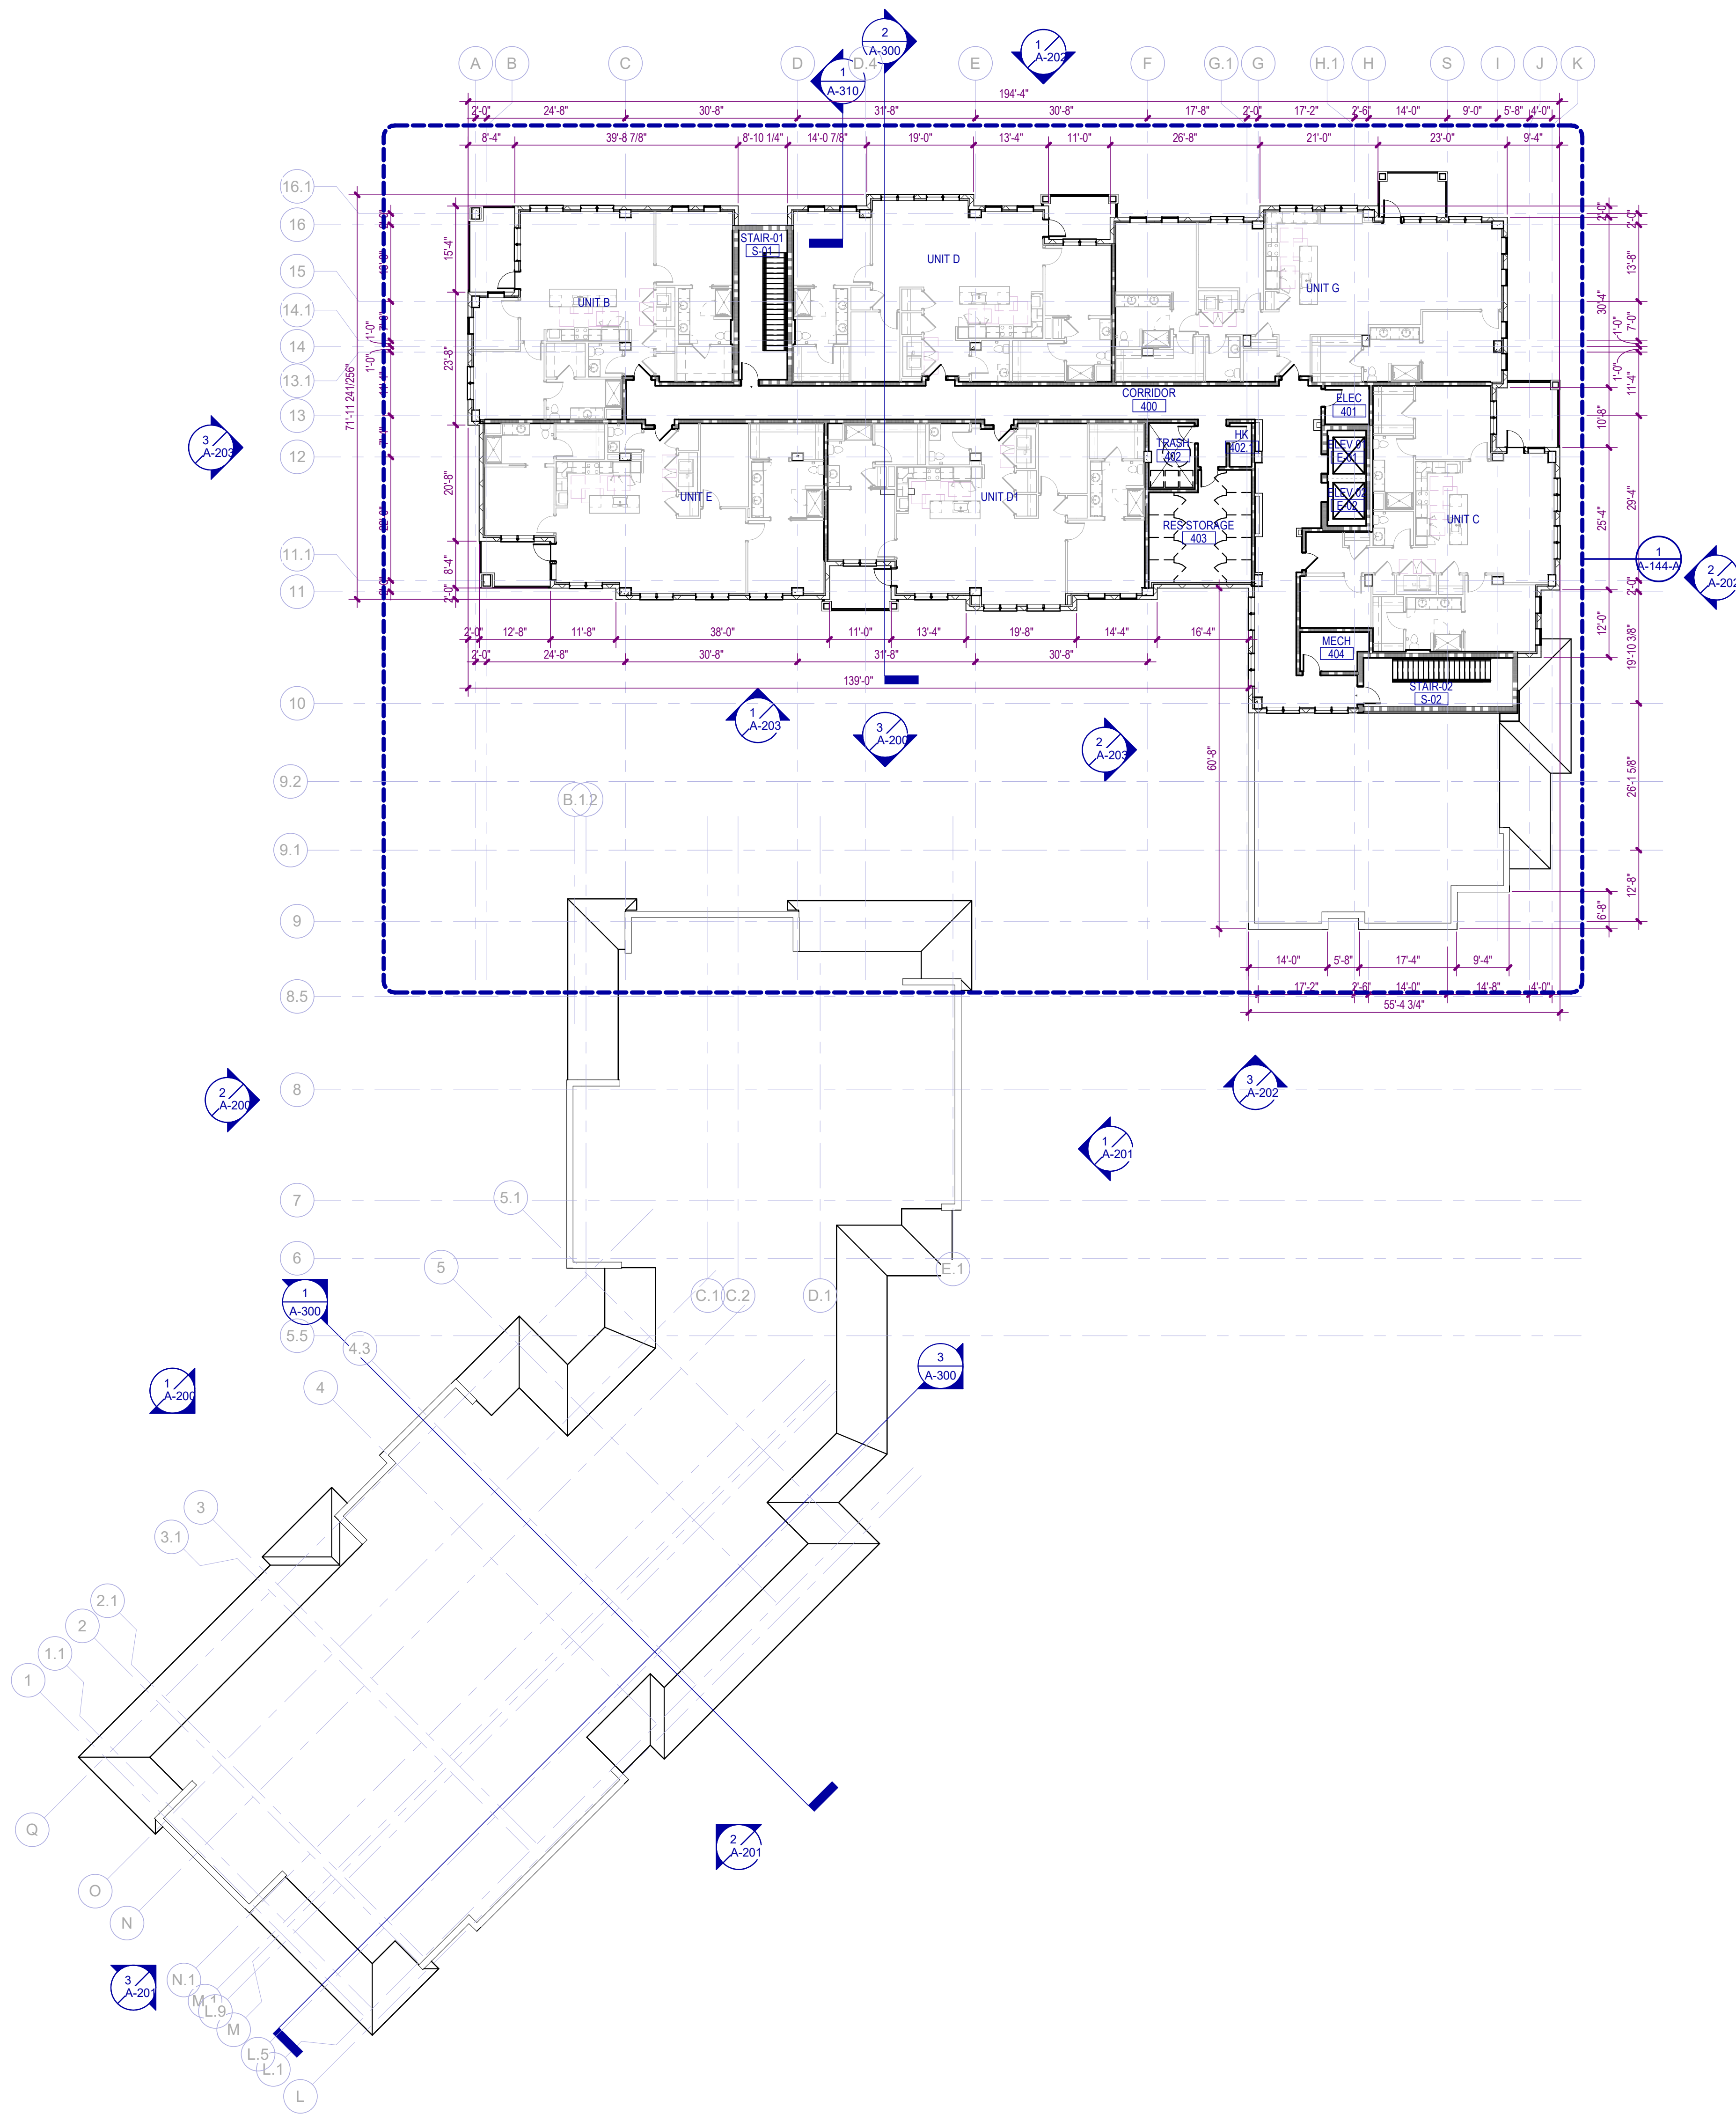

1 FOURTH FLOOR OVERALL PLAN	
A-124 SCALE: 1/16" = 1'-0" 0 10 20	
AREA GROSS (4TH FLOOR)	
AREA CLASS	AREA
CONDITIONED	15,430 SF
UNCONDITIONED	782 SF
TOTAL GROSS	16,212 SF

FLOOR PLAN NOTES

1. EXTERIOR DIMENSIONS ARE FROM EXTERIOR FACE OF SHEATHING, EXTERIOR FACE OF CONCRETE BLOCK, AND EXTERIOR FACE OF CONCRETE. WHERE MULTIPLE LAYERS OF GYPSUM BOARD, BACKER BOARD, AND/OR SHEATHING ARE LOCATED ON THE SAME SIDE OF A PARTITION, DIMENSION IS FROM THE FACE OF THE OUTERMOST LAYER.
2. INTERIOR PARTITIONS SHALL BE TYPE 'SA' UNLESS NOTED OTHERWISE.
3. REFER TO ELEVATIONS FOR ADDITIONAL INFORMATION.
4. CONTRACTOR SHALL VERIFY ALL DIMENSIONS SHOWN ON THE PLAN AND NOTIFY THE ARCHITECT OF ANY DISCREPANCIES PRIOR TO CONSTRUCTION.
5. CONTRACTOR SHALL VERIFY PARTITION LAYOUT WITH MECHANICAL, ELECTRICAL, AND PLUMBING WORK. NOTIFY THE ARCHITECT TO RESOLVE ANY CONFLICTS PRIOR TO CONSTRUCTION.

GENERAL PARTITION NOTES

1. **NON-RATED PARTITIONS** ARE TO EXTEND UP TO THE STRUCTURE ABOVE.
2. **FIRE WALLS** SHALL BE CONTINUOUS HORIZONTALLY FROM EXTERIOR WALL TO EXTERIOR WALL AND SHALL EXTEND 18 INCHES BEYOND THE EXTERIOR SURFACE OF EXTERIOR WALLS OR MAY TERMINATE AT THE INTERIOR SURFACE OF COMBUSTIBLE EXTERIOR SHEATHING OF 1-HOUR RATED EXTERIOR WALLS OR MAY TERMINATE AT THE INTERIOR SURFACE OF NON-COMBUSTIBLE EXTERIOR SHEATHING AS INDICATED ON DRAWINGS. FIRE WALLS SHALL BE CONTINUOUS VERTICALLY FROM THE FOUNDATION TO EITHER 30 INCHES ABOVE THE ADJACENT ROOFS OR SHALL TERMINATE AT THE UNDERSIDE OF NON-COMBUSTIBLE ROOF SHEATHING, DECK, OR SLAB WHERE ROOF HAS CLASS R RATING AND THERE ARE NO PENETRATIONS OR OPENINGS WITHIN 4 FEET OF THE FIRE WALL ON EITHER SIDE.
3. **FIRE BARRIERS** SHALL EXTEND FROM THE TOP OF FOUNDATION OR FLOOR/CEILING ASSEMBLY BELOW TO THE UNDERSIDE OF THE FLOOR OR ROOF SLAB OR DECK ABOVE AND SHALL BE CONTINUOUS THROUGH CONCEALED SPACES, SUCH AS THE SPACE ABOVE A CEILING.
4. **FIRE PARTITIONS** SHALL EXTEND FROM TOP OF FLOOR/CEILING ASSEMBLY BELOW TO EITHER THE UNDERSIDE OF THE FIRE-RATED FLOOR/CEILING ASSEMBLY ABOVE OR THE UNDERSIDE OF THE SLAB OR DECK ABOVE AS INDICATED ON DRAWINGS.
5. **MOISTURE RESISTANT GYPSUM BOARD** SHALL BE INSTALLED AT THE INTERIOR SIDE OF ALL EXTERIOR WALLS AND AT TOILETS, SHOWERS, AND BREAKROOM PARTITIONS AND WALLS TO RECEIVE TILE FINISH.
6. **GLASS MAT TILE BACKER OR CEMENT BOARD** SHALL BE INSTALLED AT PARTITIONS AND WALLS TO RECEIVE TILE FINISH.
7. **ACOUSTIC SEALANT** SHALL BE INSTALLED AT BASE, HEAD AND PENETRATIONS OF ALL SOUND-RATED PARTITIONS AND WALLS.
8. **FIRE SEALANT** SHALL BE INSTALLED AT BASE, HEAD AND PENETRATIONS OF ALL FIRE-RATED PARTITIONS AND WALLS.

PARTITION PATTERNS - SEE TAG FOR RATING TYPE

	EXISTING PARTITION TO BE DEMOLISHED		2 HOUR RATED
	EXISTING PARTITION TO REMAIN		3 HOUR RATED
	PARTITIONS NON-RATED		SMOKE BARRIER
	1 HOUR RATED		SMOKE PARTITION

WALL TAG RATING SYMBOLS


	FIRE WALL - 3 HOUR		FIRE PARTITION - 1 HOUR
	FIRE WALL - 2 HOUR		SMOKE BARRIER - 2 HOUR
	FIRE BARRIER - 2 HOUR		SMOKE BARRIER - 1 HOUR
	FIRE BARRIER - 1 HOUR		SMOKE PARTITION - 1 HOUR
			SMOKE PARTITION - 0 HOUR

PARTITION PREFIXES & MODIFIERS

A	SOUND ATTENUATION BLANKET
C	CEMENTITIOUS WALLBOARD (TYPICALLY AT STONE WALL FINISHES)
G	GLASS MATT TILE BACKER (TYPICALLY AT TILE WALL FINISHES)
L	LOOSE MASONRY FILL INSULATION
M	MOLD AND MOISTURE RESISTANT GYPSUM WALLBOARD (TYPICALLY AT BATH WALLS AND CEILINGS)
X	EXTEND GYPSUM WALLBOARD 6" ABOVE THE FINISH CEILING


AREA PLAN NOTES

1. GROSS AREAS ARE CALCULATED AT THE WALL LAYERS NOTED BELOW:
 - A. THE EXTERIOR FACE OF SHEATHING FOR ABOVE GRADE WALLS.
 - B. THE EXTERIOR FACE OF BELOW GRADE WALLS.
 - C. THE EXTERIOR FACE OF FLOOR FOR BALCONIES, PATIOS AND PORTE COCHERES.
2. DWELLING UNIT GROSS AREAS ARE CALCULATED AT THE WALL LAYERS NOTED BELOW:
 - A. THE EXTERIOR FACE OF SHEATHING FOR EXTERIOR WALLS.
 - B. THE CENTERLINE OF DEMISING (PART) AND COORIDOR OR SEPARATION WALLS.
 - C. THE EXTERIOR FACE OF FLOOR FOR BALCONIES AND PORCHES.
3. ALL OTHER AREAS & ROOMS ARE CALCULATED AT THE INTERIOR FINISH FACE OR SEPARATION BOUNDARY OF EACH ROOM.
4. STRUCTURAL & WALL GROSSING AREA MAY BE EXTRACTED BY SUBTRACTING THE UNIT GROSS GROSS. FORMULA: BUILDING GROSS - (UNIT GROSS + OTHER) = STRUCT GROSSING AREA

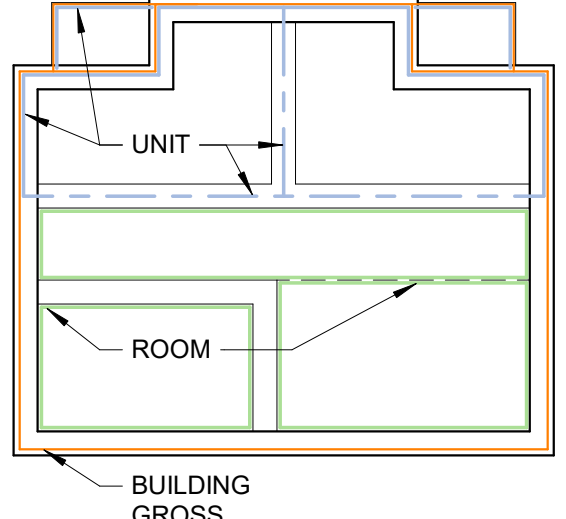

AREA KEY

	CONDITIONED
	UNCONDITIONED

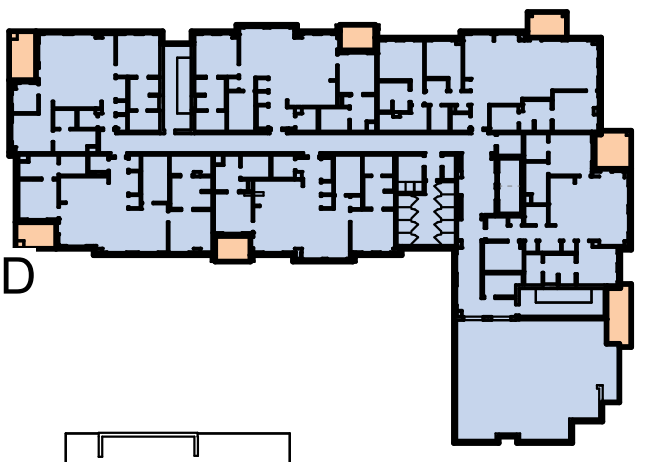

WATERFORD CAMPUS
IL BUILDING
601 UNIVERSE BLVD. JUNO BEACH, FL 33408



COPYRIGHT © 2017
THOMPSON HANCOCK WITTE &
ASSOCIATES, INC.
2100 RiverEdge Parkway
Suite 900
Atlanta, GA 30328
PH: 770 916 2220
FAX: 770 916 2299
www.thw.com

PRELIMINARY DRAWINGS.
NOT TO BE USED FOR
RECORDING,
IMPLEMENTATION,
REGULATORY APPROVAL,
PERMITTING, OR
CONSTRUCTION.


DESIGN
DEVELOPMENT

Project No.: 2021009
Date: 08/22/2025

OVERALL
FOURTH FLOOR
PLAN

A-124

Autodesk Docs://MCP - Stage 2 - MC_AL_LL/2021009_WCR_IL-BLDG_ARCH_R24.rvt

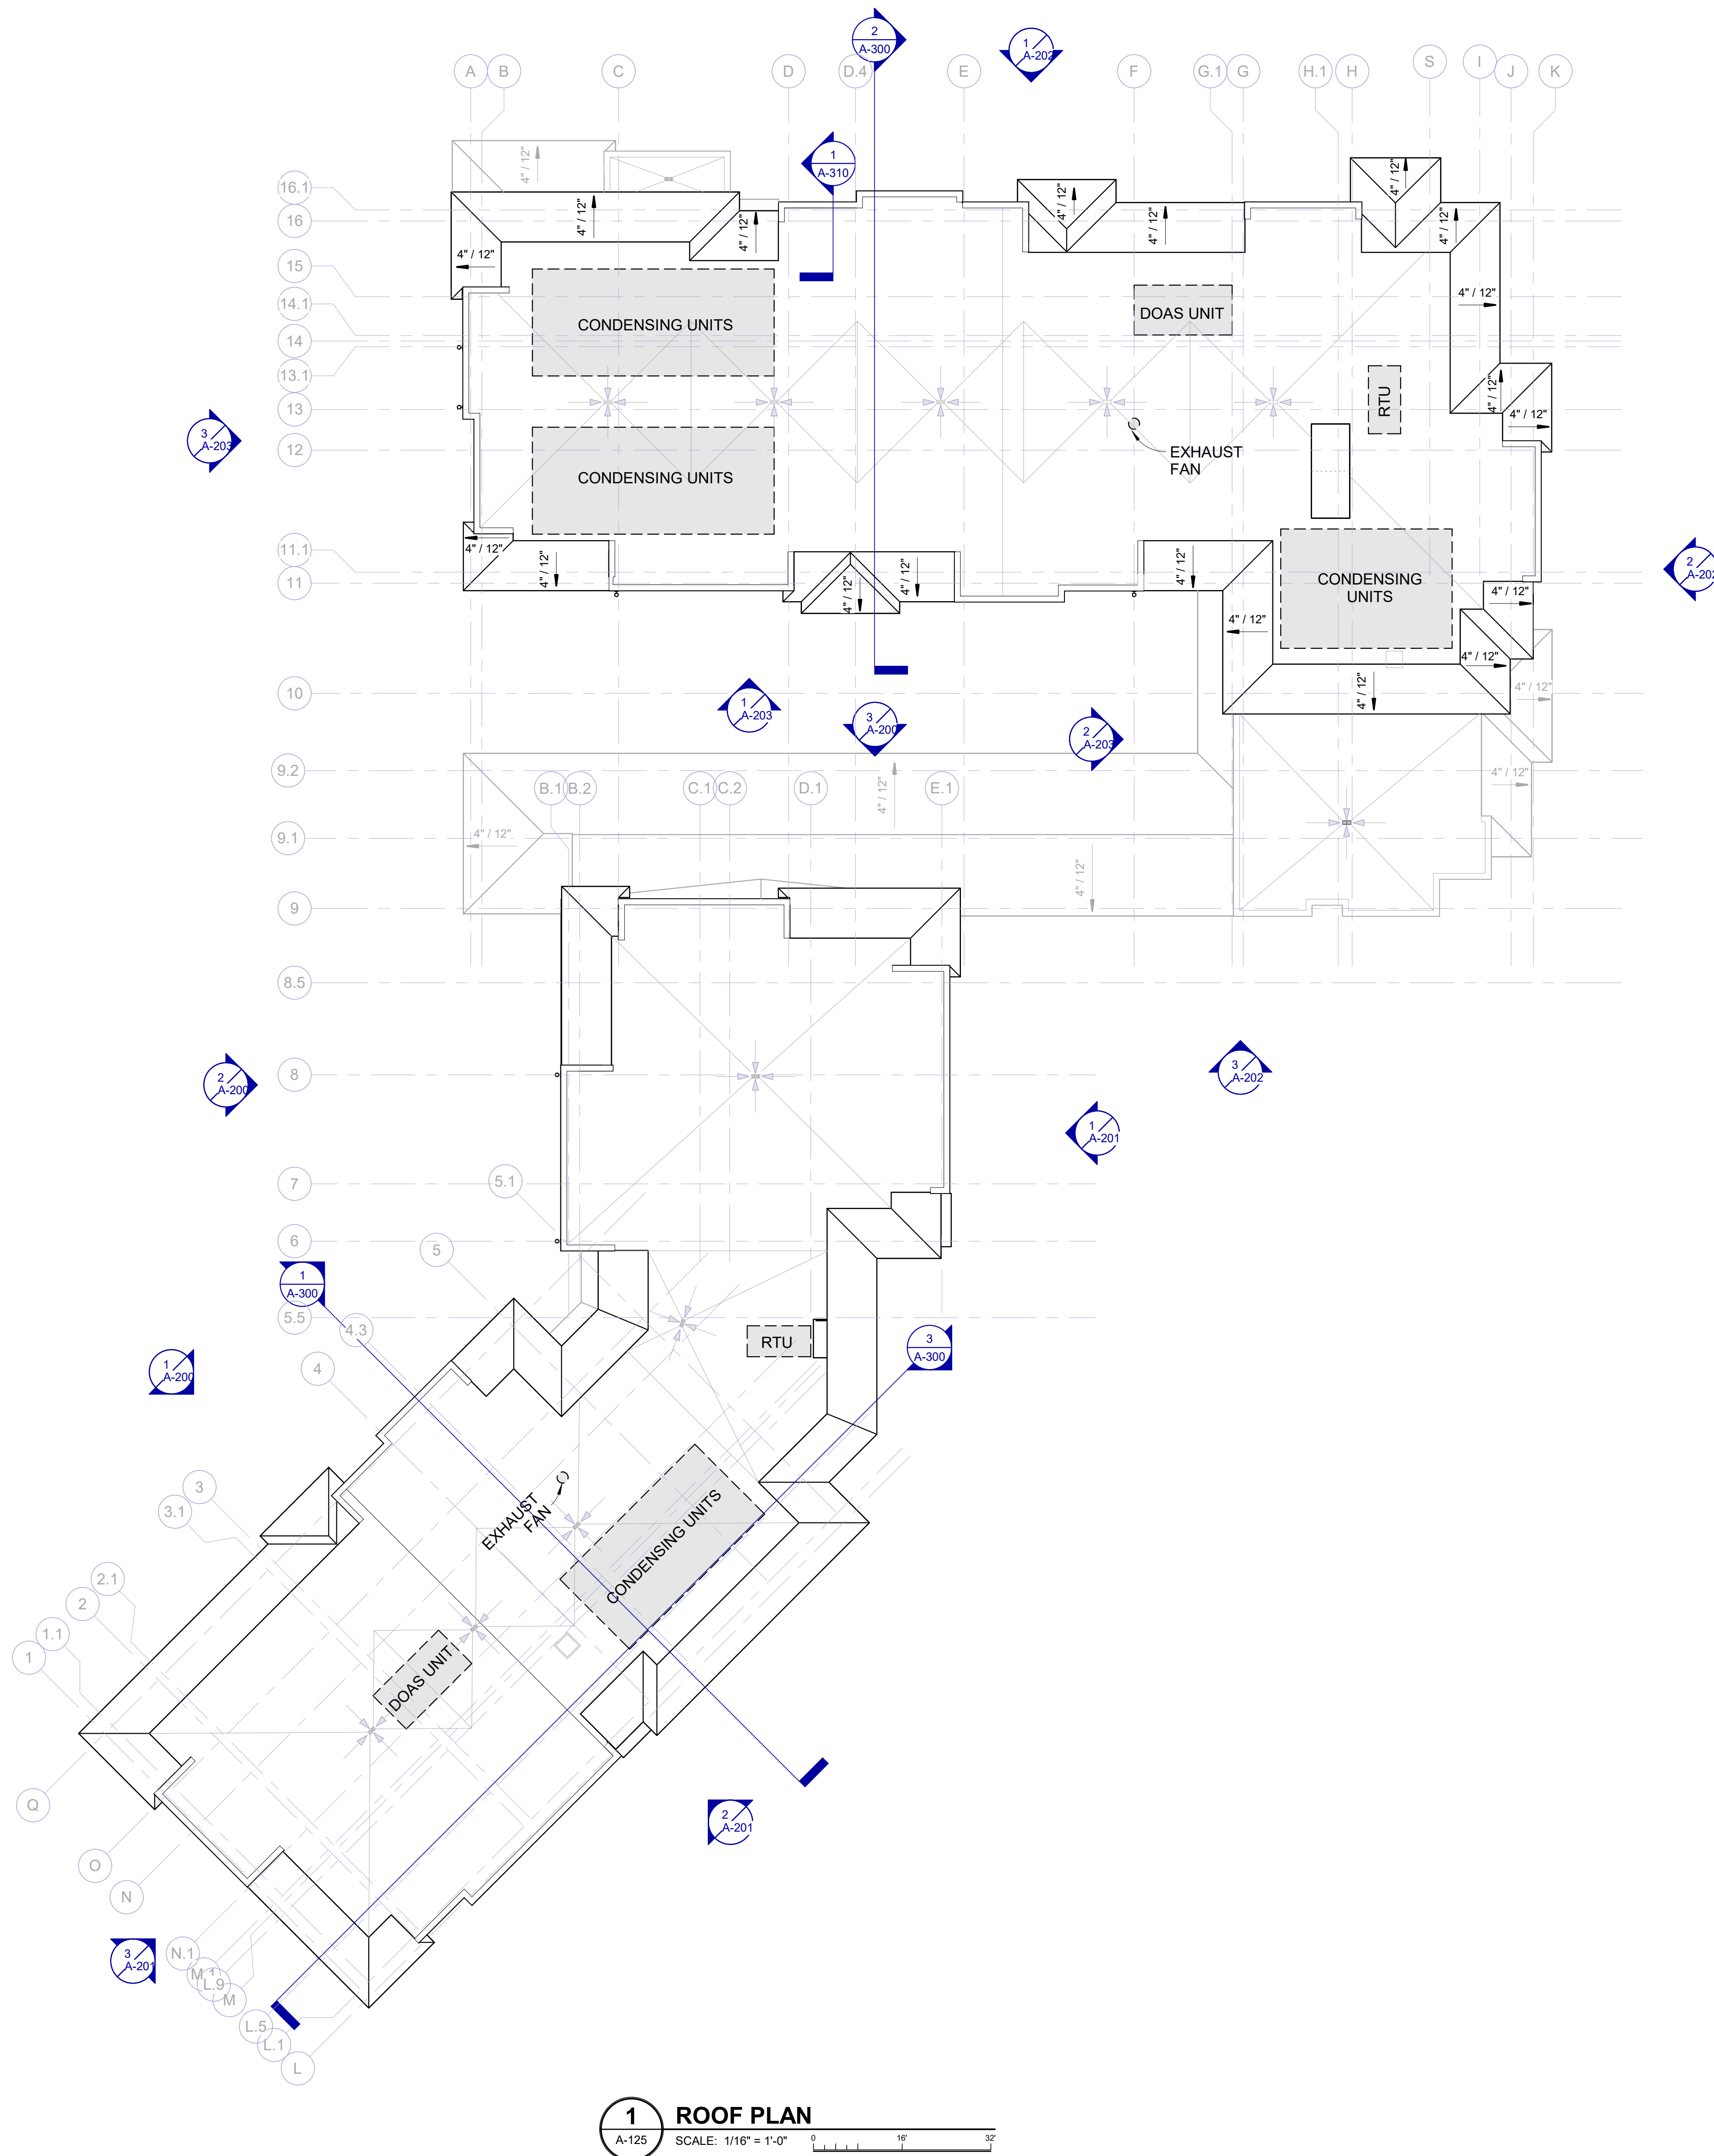

ROOF PLAN NOTES

1. INSTALL WALK PADS FROM ROOF HATCH OR ROOF ACCESS DOOR TO ALL ROOFTOP EQUIPMENT.
2. ALL ROOF AREAS SHALL HAVE PRIMARY AND SECONDARY ROOF DRAINAGE.
3. ROOF SLOPES TO APPEAR ON DRAWINGS. NOTE THAT MINIMUM ROOF SLOPE IS 1/4" PER FOOT AND CRICKET SLOPE IS 1/2" PER FOOT.
4. DOWNSPOUT SHALL BE A MINIMUM OF XX". *CALCULATIONS NEEDED TO VERIFY MINIMUM SIZE OF DOWNSPOUT. SEE ROOF DRAINAGE CALCULATION IN SMACNA ON SHAREPOINT, REFERENCE SHELF.* SEE SPECIFICATIONS FOR MATERIAL, FINISH, & SHAPE.
5. DOWNSPOUTS SHALL HAVE DOWNSPOUT BOOTS AND BE PIPED TO THE UNDERGROUND STORM SYSTEM.
6. SPLASHBLOCK SET IN MASTIC COMPATIBLE ROOFING SYSTEM PER ROOFING SYSTEM MANUFACTURER'S WRITTEN INSTRUCTIONS.
7. GUTTERS SHALL BE SIZED FOR THE SPECIFIC LOCATIONS, BUT SHALL NOT BE LESS THAN 6", AND CONSTRUCTED OF ALUMINUM.
8. OVERFLOW LAMP'S TONGUES SHALL BE PROVIDED 18" ABOVE GRADE.
9. PROVIDE INSULATED PREMANUFACTURED ROOF EQUIPMENT CURBS.

WATERFORD CAMPUS
IL BUILDING
601 UNIVERSE BLVD. JUNO BEACH, FL 33408



THW
DESIGN

COPYRIGHT © 2017
THOMPSON HANCOCK WITTE &
ASSOCIATES, INC.

2100 RiverEdge Parkway
Suite 900
Atlanta, GA 30328

PH: 770 916 2220
FAX: 770 916 2299

www.thw.com

PRELIMINARY DRAWINGS.
NOT TO BE USED FOR
RECORDING,
IMPLEMENTATION,
REGULATORY APPROVAL,
PERMITTING, OR
CONSTRUCTION.



DESIGN
DEVELOPMENT


Project No.: 2021009
Date: 08/22/2025

OVERALL ROOF
PLAN

A-125

KEY PLAN

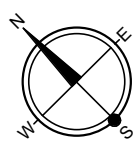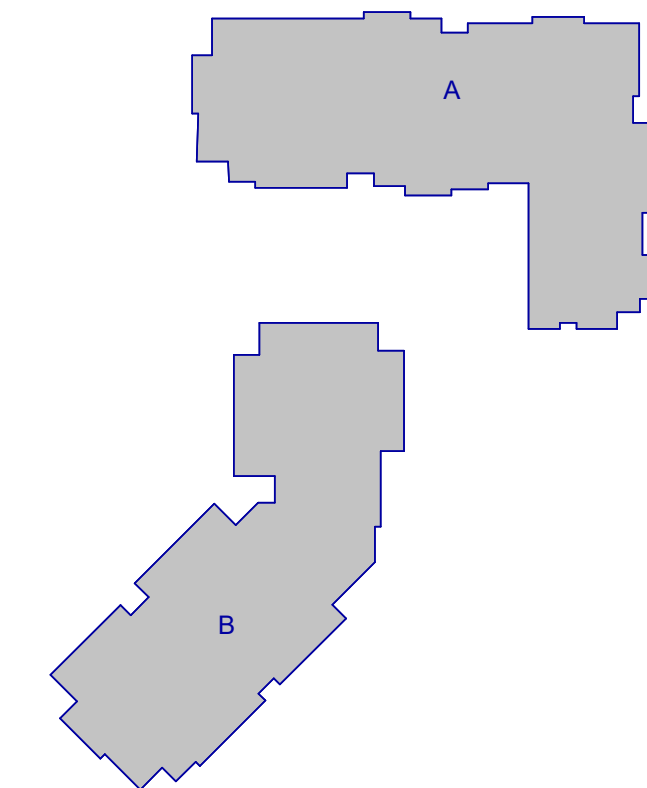

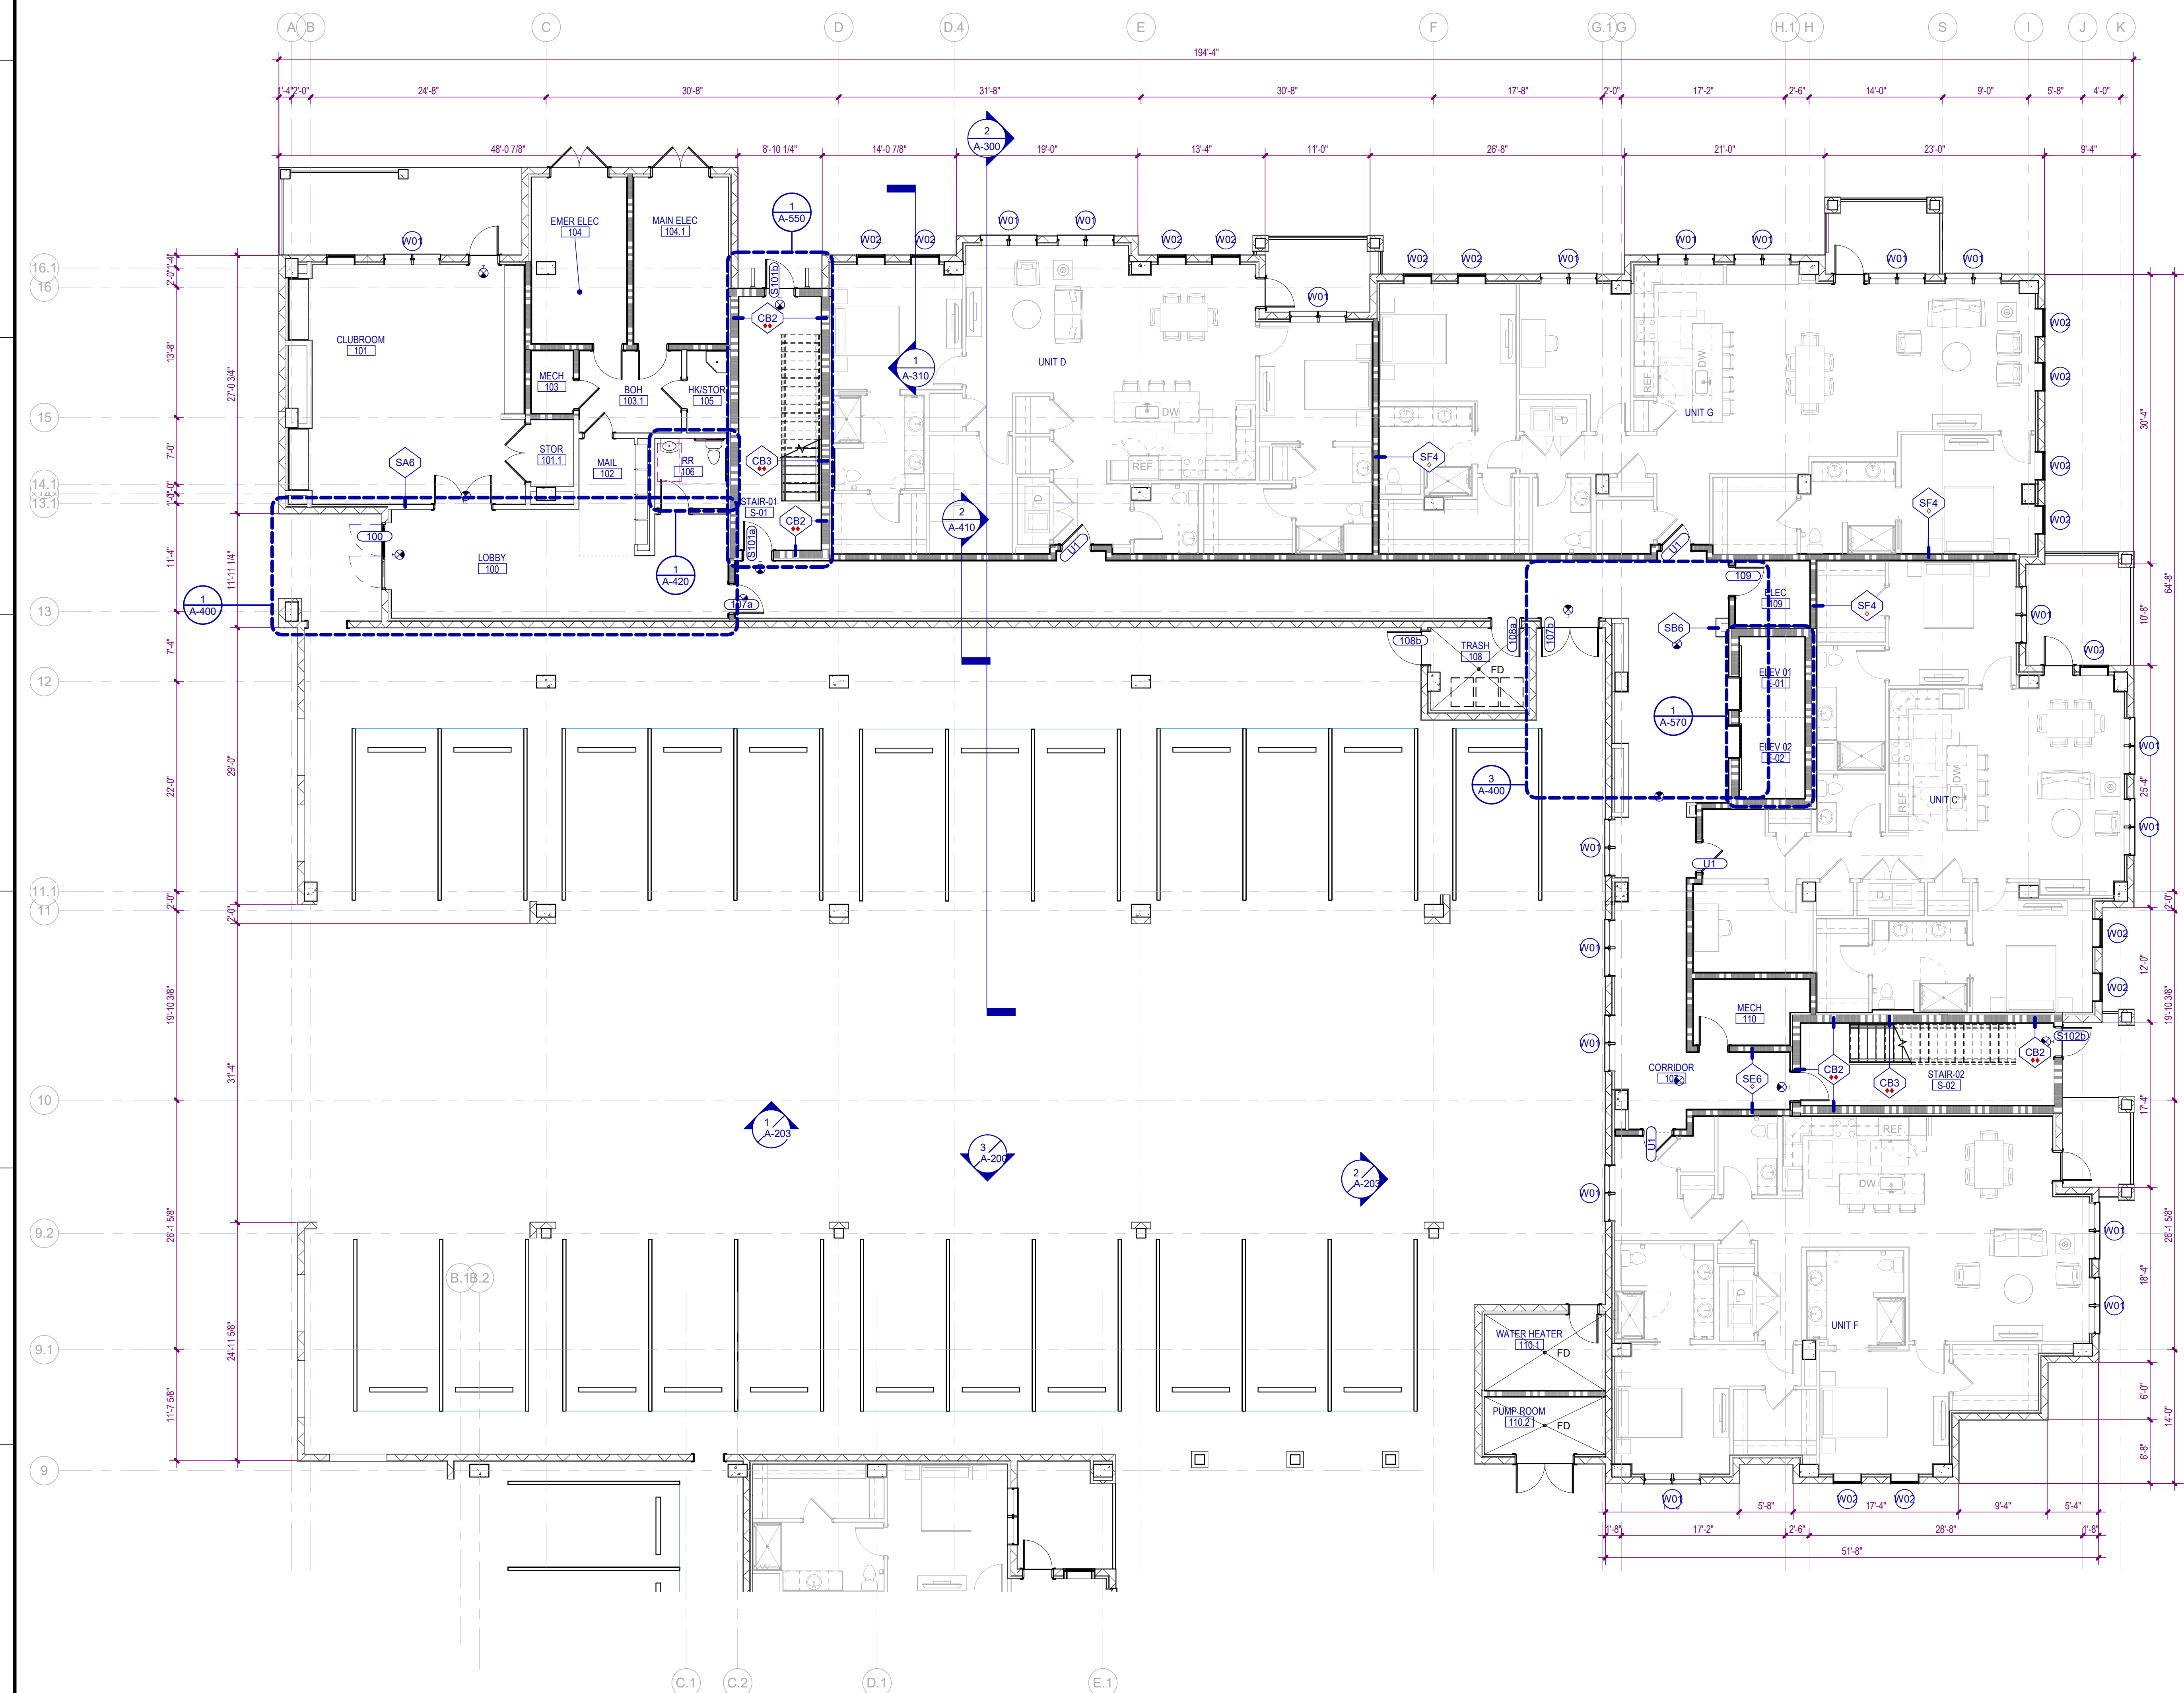

1 FIRST FLOOR PLAN - AREA A

AREA GROSS (1ST FLOOR)		
Level	AREA CLASS	AREA
FIRST FLOOR		0 SF
FIRST FLOOR	CONDITIONED	20,273 SF
FIRST FLOOR	GARAGE	16,836 SF
FIRST FLOOR	UNCONDITIONED	1,109 SF
TOTAL GROSS		38,218 SF

FLOOR PLAN NOTES

1. EXTERIOR DIMENSIONS ARE FROM EXTERIOR FACE OF SHEATHING, EXTERIOR FACE OF CONCRETE BLOCK, AND EXTERIOR FACE OF CONCRETE.
2. INTERIOR DIMENSIONS ARE FROM FACE OF GYPSUM BOARD, FACE OF TILE BACKER BOARD, OR INTERIOR FINISHING FACE OF CONCRETE, FACE OF GYPSUM BOARD OF CONCRETE, WHERE MULTIPLE LAYERS OF GYPSUM BOARD, BACKER BOARD, AND/OR SHEATHING ARE LOCATED ON THE SAME SIDE OF A PARTITION, DIMENSION IS FROM THE FACE OF THE OUTERMOST LAYER.
3. INTERIOR PARTITIONS SHALL BE TYPE "SA4" UNLESS NOTED OTHERWISE.
4. FINISH ELEVATIONS FOR ALL PARTITIONS SHALL BE SHOWN ON THE PLAN.
5. CONTRACTOR SHALL VERIFY ALL DIMENSIONS SHOWN ON THE PLAN AND NOTIFY THE ARCHITECT OF ANY DISCREPANCIES PRIOR TO CONSTRUCTION.
6. CONTRACTOR SHALL VERIFY PARTITION LAYOUT WITH MECHANICAL, ELECTRICAL, AND PLUMBING WORK. NOTIFY THE ARCHITECT TO RESOLVE ANY CONFLICTS PRIOR TO CONSTRUCTION.

	08/22/25	DESIGN DEVELOPMENT
NO.	DATE	DESCRIPTION

GENERAL PARTITION NOTES

1. **NON-FRATED PARTITIONS** ARE TO EXTEND UP TO THE STRUCTURE ABOVE.
2. **FIRE WALLS** SHALL BE CONTINUOUS HORIZONTALLY FROM EXTERIOR WALL TO EXTERIOR WALL AND SHALL EXTEND 18 INCHES BEYOND THE EXTERIOR SURFACE OF EXTERIOR WALLS OR MAY TERMINATE AT THE INTERIOR SURFACE OF EXTERIOR WALLS IF THE 1-HOUR RATED EXTERIOR WALLS OR MAY TERMINATE AT THE INTERIOR SURFACE OF NON-COMBUSTIBLE EXTERIOR SHEATHING AS INDICATED ON DRAWINGS. FIRE WALLS SHALL BE CONTINUOUS FROM THE TOP OF FOUNDATION OR FLOOR/CEILING ASSEMBLY ABOVE OR THE UNDERSIDE OF THE FIRE-RATED FLOOR/CEILING ASSEMBLY ABOVE OR THE UNDERSIDE OF THE SLAB OR DECK ABOVE AS INDICATED ON DRAWINGS.
3. **NON-FRATED PARTITIONS** SHALL BE CONTINUOUS FROM THE TOP OF FOUNDATION OR FLOOR/CEILING ASSEMBLY ABOVE OR THE UNDERSIDE OF THE FLOOR OR ROOF SLAB OR DECK ABOVE AND SHALL BE CONTINUOUS THROUGH CONCEALED SPACES, SUCH AS THE SPACE ABOVE A CEILING.
4. **NON-FRATED PARTITIONS** SHALL BE CONTINUOUS FROM THE TOP OF FOUNDATION OR FLOOR/CEILING ASSEMBLY ABOVE OR THE UNDERSIDE OF THE FIRE-RATED FLOOR/CEILING ASSEMBLY ABOVE OR THE UNDERSIDE OF THE SLAB OR DECK ABOVE AS INDICATED ON DRAWINGS.
5. **WOOD PARTITIONS** SHALL BE CONTINUOUS FROM THE TOP OF FOUNDATION OR FLOOR/CEILING ASSEMBLY ABOVE OR THE UNDERSIDE OF THE SLAB OR DECK ABOVE AS INDICATED ON DRAWINGS.
6. **WOOD PARTITIONS** SHALL BE CONTINUOUS FROM THE TOP OF FOUNDATION OR FLOOR/CEILING ASSEMBLY ABOVE OR THE UNDERSIDE OF THE SLAB OR DECK ABOVE AS INDICATED ON DRAWINGS.
7. **GLASS MAX TILE BACKER OR CEMENT BOARD** SHALL BE INSTALLED AT PARTITIONS AND WALLS TO RECEIVE TILE FINISH.
8. **ACOUSTIC SEALANT** SHALL BE INSTALLED AT BASE, HEAD AND PENETRATIONS OF ALL SOUND-RATED PARTITIONS AND WALLS.
9. **FIRE SEALANT** SHALL BE INSTALLED AT BASE, HEAD AND PENETRATIONS OF ALL FIRE-RATED PARTITIONS AND WALLS.

PARTITION PATTERNS - SEE TAG FOR RATING TYPE

	EXISTING PARTITION TO BE DEMOLISHED		2 HOUR RATED
	EXISTING PARTITION TO REMAIN		3 HOUR RATED
	PARTITIONS NON-RATED		SMOKE BARRIER
	1 HOUR RATED		SMOKE PARTITION

WALL TAG RATING SYMBOLS


	FIRE WALL - 3 HOUR		FIRE PARTITION - 1 HOUR
	FIRE WALL - 2 HOUR		SMOKE BARRIER - 2 HOUR
	FIRE BARRIER - 2 HOUR		SMOKE BARRIER - 1 HOUR
	FIRE BARRIER - 1 HOUR		SMOKE PARTITION - 1 HOUR
			SMOKE PARTITION - 0 HOUR

PARTITION PREFIXES & MODIFIERS



A	SOUND ATTENUATION BLANKET
C	CEMENTITIOUS WALLBOARD (TYPICALLY AT STONE WALL FINISHES)
G	GLASS MATT TILE BACKER (TYPICALLY AT TILE WALL FINISHES)
L	LOOSE MASONRY FILL INSULATION
M	MOLD AND MOISTURE RESISTANT GYPSUM WALLBOARD (TYPICALLY AT BATH WALLS AND CEILINGS)
X	EXTEND GYPSUM WALLBOARD 6" ABOVE THE FINISH CEILING

AREA PLAN NOTES

1. GROSS AREAS ARE CALCULATED AT THE WALL LAYERS NOTED BELOW:
 - A. THE EXTERIOR FACE OF SHEATHING FOR ABOVE GRADE WALLS.
 - B. THE EXTERIOR FACE OF BELOW GRADE WALLS.
 - C. THE EXTERIOR FACE OF FLOOR FOR BALCONIES, PATIOS AND PORTE COCHERES.
 2. DWELLING UNIT GROSS AREAS ARE CALCULATED AT THE WALL LAYERS NOTED BELOW:
 - A. THE EXTERIOR FACE OF SHEATHING FOR EXTERIOR WALLS.
 - B. THE CENTERLINE OF DEMISING (PARTI) AND CORRIDOR OR SEPARATION WALLS.
 - C. THE EXTERIOR FACE OF FLOOR FOR BALCONIES AND PORCHES.
 3. ALL OTHER AREAS & ROOMS ARE CALCULATED AT THE INTERIOR FINISH FLOOR OR SEPARATION BOUNDARY OF EACH ROOM.
 4. STRUCTURAL & WALL GROSSING AREA MAY BE EXTRACTED BY SUBTRACTING THE UNIT GROSS + THE OTHER AREAS FROM THE BUILDING GROSS. FORMULA:
 UNIT GROSS (SQUARE UNIT) GROSS + OTHER = STRUCT GROSSING AREA
-

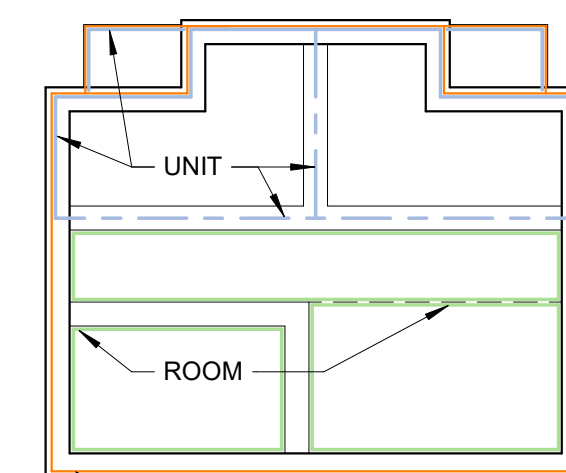

KEY PLAN

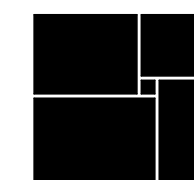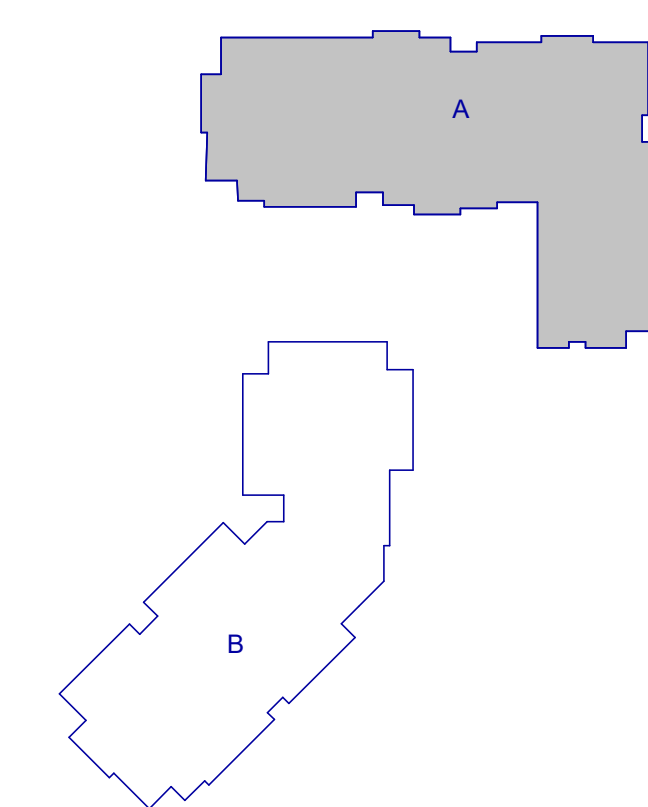

THW
DESIGN

COPYRIGHT © 2017
THOMPSON HANCOCK WITTE &
ASSOCIATES, INC.

2100 RiverEdge Parkway
Suite 900
Atlanta, GA 30328

PH: 770 916 2220
FAX: 770 916 2299

www.thw.com

www.thw.com

0051141N1ADY(0001141N1

PRELIMINARY DRAWINGS.
NOT TO BE USED FOR
RECORDING,
IMPLEMENTATION,
REGULATORY APPROVAL,
PERMITTING, OR
CONSTRUCTION.

DESIGN DEVELOPMENT

Project No.: 2021009
Date: 08/22/2025

PARTIAL FIRST
FLOOR PLAN -
AREA A

A-141-A

1 SECOND FLOOR PLAN - AREA A
A-142-A SCALE: 1/8" = 1'-0"

AREA GROSS (2ND FLOOR)	
AREA CLASS	AREA
CONDITIONED	28,672 SF
UNCONDITIONED	1,481 SF
TOTAL GROSS	30,153 SF

FLOOR PLAN NOTES

1. EXTERIOR DIMENSIONS ARE FROM EXTERIOR FACE OF SHEATHING, EXTERIOR FACE OF CONCRETE BLOCK, AND EXTERIOR FACE OF CONCRETE.
2. INTERIOR DIMENSIONS ARE FROM FACE OF GYPSUM BOARD, FACE OF TILE BACKER BOARD, FACE OF SHEATHING, FACE OF CONCRETE BLOCK, AND FACE OF CONCRETE. WHERE MULTIPLE LAYERS OF GYPSUM BOARD, BACKER BOARD, AND/OR SHEATHING ARE LOCATED ON THE SAME SIDE OF A PARTITION, DIMENSION IS FROM THE FACE OF THE OUTERMOST LAYER.
3. INTERIOR PARTITIONS SHALL BE TYPE "SA" UNLESS NOTED OTHERWISE.
4. REFER TO ELEVATIONS FOR ADDITIONAL INFORMATION.
5. CONTRACTOR SHALL VERIFY ALL DIMENSIONS SHOWN ON THE PLAN AND NOTIFY THE ARCHITECT OF ANY DISCREPANCIES PRIOR TO CONSTRUCTION.
6. CONTRACTOR SHALL VERIFY PARTITION LAYOUT WITH MECHANICAL, ELECTRICAL, AND PLUMBING WORK. NOTIFY THE ARCHITECT TO RESOLVE ANY CONFLICTS PRIOR TO CONSTRUCTION.

08/22/25	DESIGN DEVELOPMENT
NO.	DATE DESCRIPTION

GENERAL PARTITION NOTES

1. NON-RATED PARTITIONS ARE TO EXTEND UP TO THE STRUCTURE ABOVE.
2. FIRE WALLS SHALL BE CONTINUOUS HORIZONTALLY FROM EXTERIOR WALL TO EXTERIOR WALL AND SHALL EXTEND 18 INCHES BEYOND THE EXTERIOR SURFACE OF EXTERIOR WALLS OR MAY TERMINATE AT THE INTERIOR SURFACE OF COMBUSTIBLE EXTERIOR SHEATHING OF 1-HOUR RATED EXTERIOR WALLS OR MAY TERMINATE AT THE INTERIOR SURFACE OF NON-COMBUSTIBLE EXTERIOR SHEATHING AS INDICATED ON DRAWINGS. FIRE WALLS SHALL BE CONTINUOUS VERTICALLY FROM THE FOUNDATION TO EITHER 30 INCHES ABOVE THE ADJACENT ROOFS OR SHALL TERMINATE AT THE UNDERSIDE OF NON-COMBUSTIBLE ROOF SHEATHING, DECK, OR SLAB WHERE ROOF HAS CLASS B RATING AND THERE ARE NO PENETRATIONS OR OPENINGS WITHIN 4 FEET OF THE FIRE WALL ON EITHER SIDE.
3. FIRE BARRIERS SHALL EXTEND FROM THE TOP OF FOUNDATION OR FLOOR/CEILING ASSEMBLY BELOW TO THE UNDERSIDE OF THE FLOOR OR ROOF SLAB OR DECK ABOVE AND SHALL BE CONTINUOUS THROUGH CONCEALED SPACES, SUCH AS THE SPACE ABOVE A CEILING.
4. FIRE PARTITIONS SHALL EXTEND FROM TOP OF FLOOR/CEILING ASSEMBLY BELOW TO EITHER THE UNDERSIDE OF THE FIRE-RATED FLOOR/CEILING ASSEMBLY ABOVE OR THE UNDERSIDE OF THE SLAB OR DECK ABOVE AS INDICATED ON DRAWINGS.
5. MOISTURE RESISTANT GYPSUM BOARD SHALL BE INSTALLED AT THE INTERIOR SIDE OF ALL EXTERIOR WALLS AND AT TOILETS, SHOWERS, AND BREAKROOM PARTITIONS AND WALLS TO RECEIVE PAINT OR WALL COVERING FINISH.
6. GLASS MATT TILE BACKER OR CEMENT BOARD SHALL BE INSTALLED AT PARTITIONS AND WALLS TO RECEIVE TILE FINISH.
7. ACOUSTIC SEALANT SHALL BE INSTALLED AT BASE, HEAD AND PENETRATIONS OF ALL SOUND-RATED PARTITIONS AND WALLS.
8. FIRE SEALANT SHALL BE INSTALLED AT BASE, HEAD AND PENETRATIONS OF ALL FIRE-RATED PARTITIONS AND WALLS.

PARTITION PATTERNS - SEE TAG FOR RATING TYPE

EXISTING PARTITION TO BE DEMOLISHED	2 HOUR RATED
EXISTING PARTITION TO REMAIN	3 HOUR RATED
PARTITIONS NON-RATED	SMOKE BARRIER
1 HOUR RATED	SMOKE PARTITION

WALL TAG RATING SYMBOLS


◆◆◆◆	FIRE WALL - 3 HOUR	◇	FIRE PARTITION - 1 HOUR
◆◆◆	FIRE WALL - 2 HOUR	◆◆S	SMOKE BARRIER - 2 HOUR
◆◆	FIRE BARRIER - 2 HOUR	◆S	SMOKE BARRIER - 1 HOUR
◆	FIRE BARRIER - 1 HOUR	◇S	SMOKE PARTITION - 1 HOUR
		S	SMOKE PARTITION - 0 HOUR

PARTITION PREFIXES & MODIFIERS


A	SOUND ATTENUATION BLANKET
C	CEMENTITIOUS WALLBOARD (TYPICALLY AT STONE WALL FINISHES)
G	GLASS MATT TILE BACKER (TYPICALLY AT TILE WALL FINISHES)
L	LOOSE MASONRY FILL INSULATION
M	MOLD AND MOISTURE RESISTANT GYPSUM WALLBOARD (TYPICALLY AT BATH WALLS AND CEILINGS)
X	EXTEND GYPSUM WALLBOARD 6" ABOVE THE FINISH CEILING

AREA PLAN NOTES


1. GROSS AREAS ARE CALCULATED AT THE WALL LAYERS NOTED BELOW:
 - A. THE EXTERIOR FACE OF SHEATHING FOR ABOVE GRADE WALLS.
 - B. THE EXTERIOR FACE OF BELOW GRADE WALLS.
 - C. THE EXTERIOR FACE OF FLOOR FOR BALCONIES, PATIOS AND PORTE COCHERES.
2. DWELLING UNIT GROSS AREAS ARE CALCULATED AT THE WALL LAYERS NOTED BELOW:
 - A. THE EXTERIOR FACE OF SHEATHING FOR EXTERIOR WALLS.
 - B. THE CENTERLINE OF DEMISING (PARTI) AND COORIDOR OR SEPARATION WALLS.
 - C. THE EXTERIOR FACE OF FLOOR FOR BALCONIES AND PORCHES.
3. ALL OTHER AREAS & ROOMS ARE CALCULATED AT THE INTERIOR FINISH FACE OR SEPARATION BOUNDARY OF EACH ROOM.
4. STRUCTURAL & WALL GROSSING AREA MAY BE EXTRACTED BY SUBTRACTING THE UNIT GROSS + THE OTHER AREAS FROM THE BUILDING GROSS. FORMULA: BUILDING GROSS - (UNIT GROSS + OTHER) = STRUCT GROSSING AREA

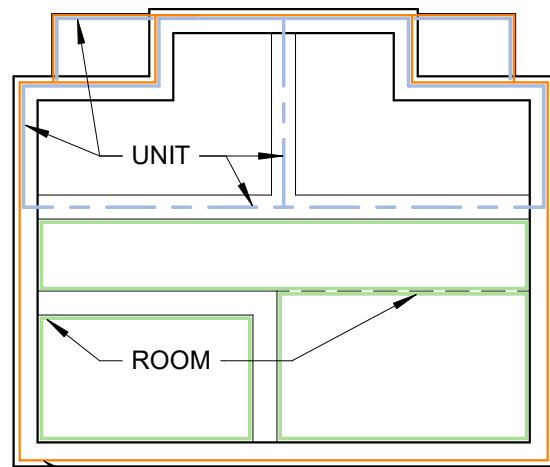

KEY PLAN

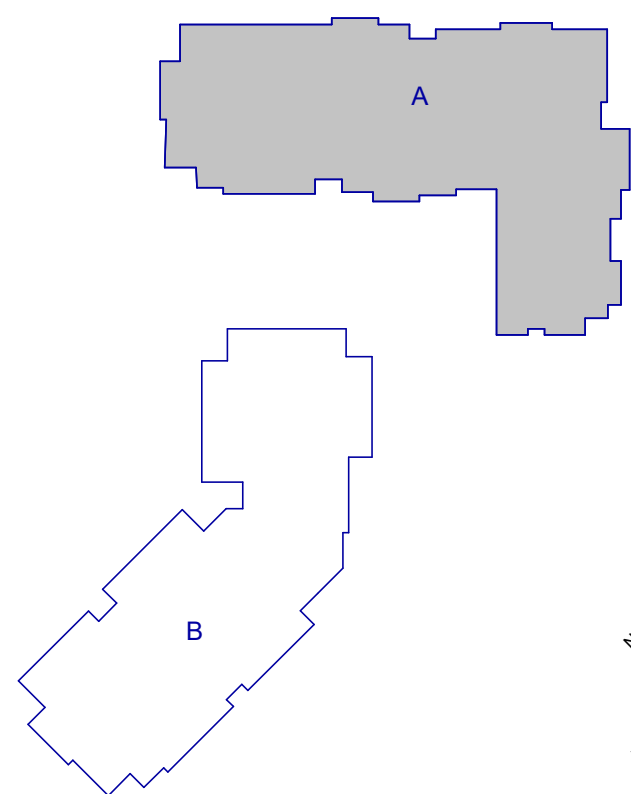

WATERFORD CAMPUS
IL BUILDING
601 UNIVERSE BLVD. JUNO BEACH, FL 33408

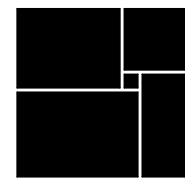

THW
DESIGN

COPYRIGHT © 2017
THOMPSON HANCOCK WITTE &
ASSOCIATES, INC.

2100 RiverEdge Parkway
Suite 900
Atlanta, GA 30328

PH: 770 916 2220
FAX: 770 916 2299

www.thw.com

PRELIMINARY DRAWINGS.
NOT TO BE USED FOR
RECORDING,
IMPLEMENTATION,
REGULATORY APPROVAL,
PERMITTING, OR
CONSTRUCTION.


DESIGN
DEVELOPMENT

Project No.: 2021009
Date: 08/22/2025

PARTIAL
SECOND
FLOOR PLAN -
AREA A

A-142-A

Autodesk Docs://MCP - Stage 2 - MC_AL_LU2021009_WCR - L-BLDG_ARCH_R24.rvt

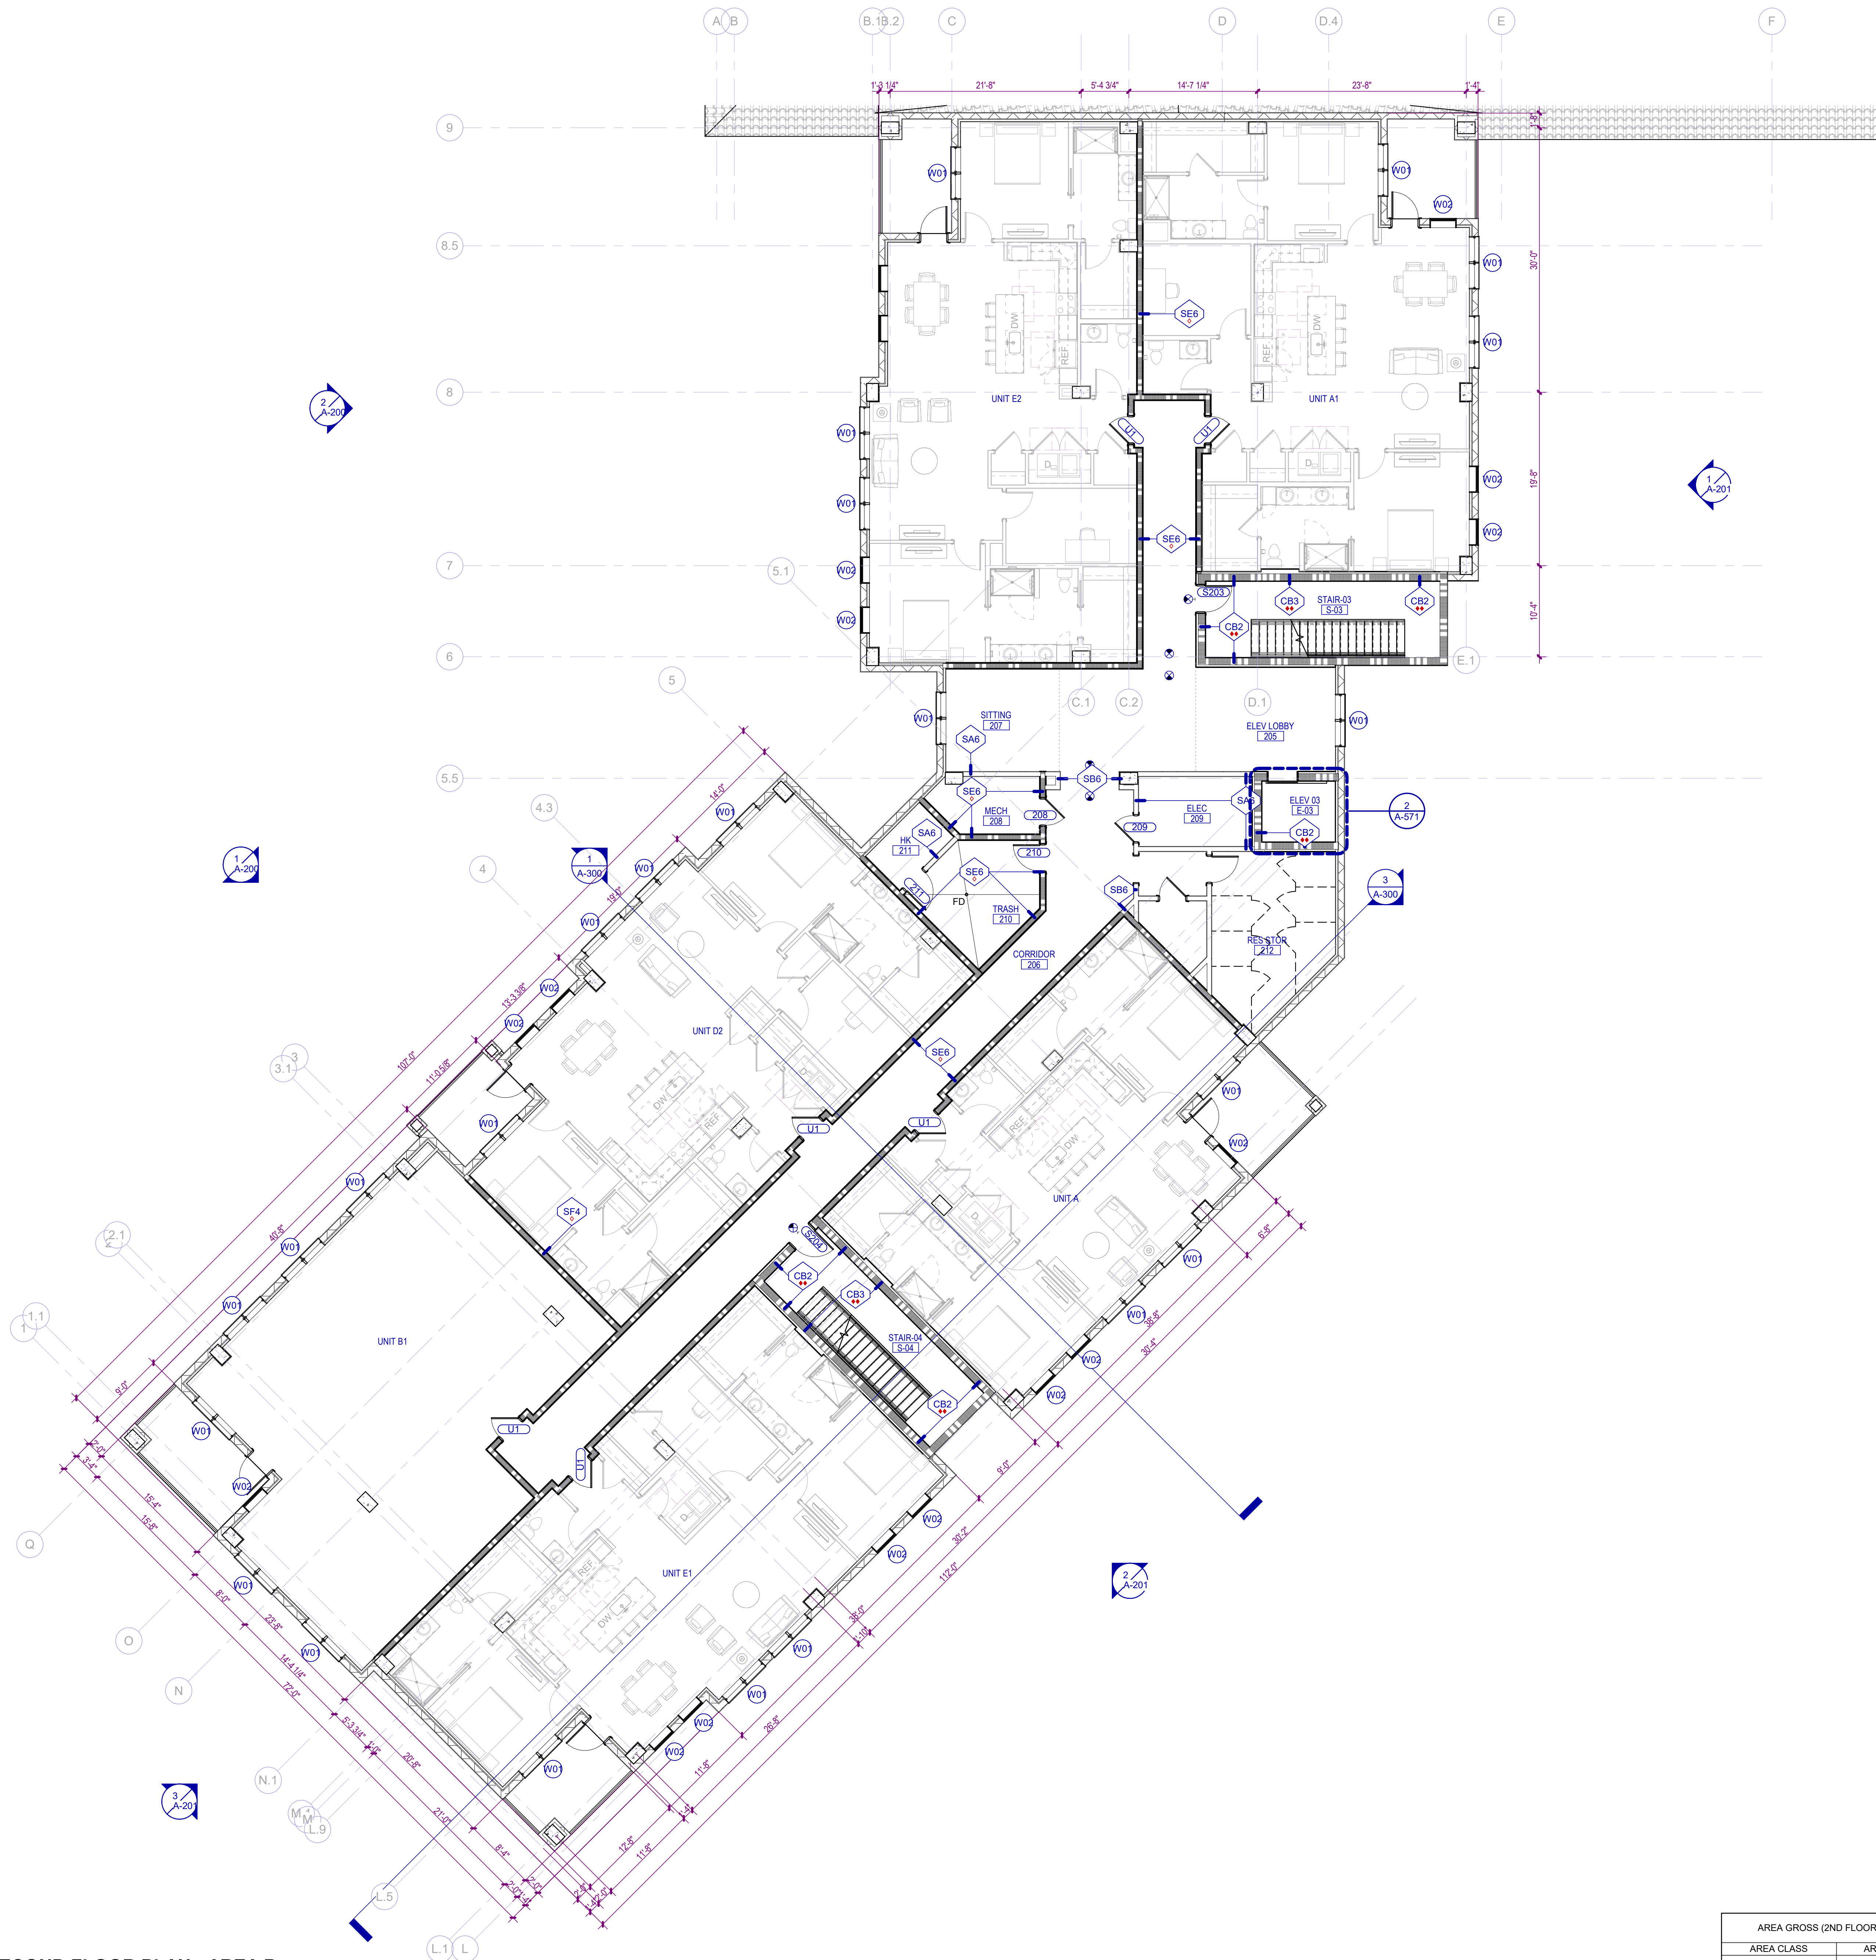

1 SECOND FLOOR PLAN - AREA B
A-142-B SCALE: 1/8" = 1'-0"

AREA GROSS (2ND FLOOR)	
AREA CLASS	AREA
CONDITIONED	28,872 SF
UNCONDITIONED	1,481 SF
TOTAL GROSS	30,353 SF

FLOOR PLAN NOTES

1. EXTERIOR DIMENSIONS ARE FROM EXTERIOR FACE OF SHEATHING, EXTERIOR FACE OF CONCRETE BLOCK, AND EXTERIOR FACE OF CONCRETE.
2. INTERIOR DIMENSIONS ARE FROM FACE OF GYPSUM BOARD, FACE OF TILE BACKER BOARD, FACE OF SHEATHING, FACE OF CONCRETE BLOCK, AND FACE OF CONCRETE. WHERE MULTIPLE LAYERS OF GYPSUM BOARD, BACKER BOARD, AND/OR SHEATHING ARE LOCATED ON THE SAME SIDE OF A PARTITION, DIMENSION IS FROM THE FACE OF THE OUTERMOST LAYER.
3. INTERIOR PARTITIONS SHALL BE TYPE "SA4" UNLESS NOTED OTHERWISE.
4. REFER TO ELEVATIONS FOR ADDITIONAL INFORMATION.
5. CONTRACTOR SHALL VERIFY ALL DIMENSIONS SHOWN ON THE PLAN AND NOTIFY THE ARCHITECT OF ANY DISCREPANCIES PRIOR TO CONSTRUCTION.
6. CONTRACTOR SHALL VERIFY PARTITION LAYOUT WITH MECHANICAL, ELECTRICAL, AND PLUMBING WORK. NOTIFY THE ARCHITECT TO RESOLVE ANY CONFLICTS PRIOR TO CONSTRUCTION.

GENERAL PARTITION NOTES

1. **NON-RATED PARTITIONS** ARE TO EXTEND UP TO THE STRUCTURE ABOVE.
2. **FIRE WALLS** SHALL BE CONTINUOUS HORIZONTALLY FROM EXTERIOR WALL TO EXTERIOR WALL AND SHALL EXTEND 18 INCHES BEYOND THE EXTERIOR SURFACE OF EXTERIOR WALLS OR MAY TERMINATE AT THE INTERIOR SURFACE OF COMBUSTIBLE EXTERIOR SHEATHING OF 1-HOUR RATED EXTERIOR WALLS OR MAY TERMINATE AT THE INTERIOR SURFACE OF NON-COMBUSTIBLE EXTERIOR SHEATHING AS INDICATED ON DRAWINGS. FIRE WALLS SHALL BE CONTINUOUS VERTICALLY FROM THE FOUNDATION TO EITHER 30 INCHES ABOVE THE ADJACENT ROOFS OR SHALL TERMINATE AT THE UNDERSIDE OF NON-COMBUSTIBLE ROOF SHEATHING, DECK, OR SLAB WHERE ROOF HAS CLASS B RATING AND THERE ARE NO PENETRATIONS OR OPENINGS WITHIN 4 FEET OF THE FIRE WALL ON EITHER SIDE.
3. **FIRE BARRIERS** SHALL EXTEND FROM THE TOP OF FOUNDATION OR FLOOR/CEILING ASSEMBLY BELOW TO THE UNDERSIDE OF THE FLOOR OR ROOF SLAB OR DECK ABOVE AND SHALL BE CONTINUOUS THROUGH CONCEALED SPACES, SUCH AS THE SPACE ABOVE A CEILING.
4. **FIRE PARTITIONS** SHALL EXTEND FROM TOP OF FLOOR/CEILING ASSEMBLY BELOW TO EITHER THE UNDERSIDE OF THE FIRE-RATED FLOOR/CEILING ASSEMBLY ABOVE OR THE UNDERSIDE OF THE SLAB OR DECK ABOVE AS INDICATED ON DRAWINGS.
5. **MOISTURE RESISTANT GYPSUM BOARD** SHALL BE INSTALLED AT THE INTERIOR SIDE OF ALL EXTERIOR WALLS AND AT TOILETS, SHOWERS, AND BREAKROOM PARTITIONS AND WALLS TO RECEIVE PAINT OR WALL COVERING FINISH.
6. **GLASS MAT TILE BACKER OR CEMENT BOARD** SHALL BE INSTALLED AT PARTITIONS AND WALLS TO RECEIVE TILE FINISH.
7. **ACOUSTIC SEALANT** SHALL BE INSTALLED AT BASE, HEAD AND PENETRATIONS OF ALL SOUND-RATED PARTITIONS AND WALLS.
8. **FIRE SEALANT** SHALL BE INSTALLED AT BASE, HEAD AND PENETRATIONS OF ALL FIRE-RATED PARTITIONS AND WALLS.

PARTITION PATTERNS - SEE TAG FOR RATING TYPE

	EXISTING PARTITION TO BE DEMOLISHED		2 HOUR RATED
	EXISTING PARTITION TO REMAIN		3 HOUR RATED
	PARTITIONS NON-RATED		SMOKE BARRIER
	1 HOUR RATED		SMOKE PARTITION

WALL TAG RATING SYMBOLS


	FIRE WALL - 3 HOUR		FIRE PARTITION - 1 HOUR
	FIRE WALL - 2 HOUR		SMOKE BARRIER - 2 HOUR
	FIRE BARRIER - 2 HOUR		SMOKE BARRIER - 1 HOUR
	FIRE BARRIER - 1 HOUR		SMOKE PARTITION - 1 HOUR
			SMOKE PARTITION - 0 HOUR

PARTITION PREFIXES & MODIFIERS


A	SOUND ATTENUATION BLANKET
C	CEMENTITIOUS WALLBOARD (TYPICALLY AT STONE WALL FINISHES)
G	GLASS MATT TILE BACKER (TYPICALLY AT TILE WALL FINISHES)
L	LOOSE MASONRY FILL INSULATION
M	MOLD AND MOISTURE RESISTANT GYPSUM WALLBOARD (TYPICALLY AT BATH WALLS AND CEILINGS)
X	EXTEND GYPSUM WALLBOARD 6" ABOVE THE FINISH CEILING

AREA PLAN NOTES


1. GROSS AREAS ARE CALCULATED AT THE WALL LAYERS NOTED BELOW:
 - A. THE EXTERIOR FACE OF SHEATHING FOR ABOVE GRADE WALLS.
 - B. THE EXTERIOR FACE OF BELOW GRADE WALLS.
 - C. THE EXTERIOR FACE OF FLOOR FOR BALCONIES, PATIOS AND PORTE COCHERES.
2. DWELLING UNIT GROSS AREAS ARE CALCULATED AT THE WALL LAYERS NOTED BELOW:
 - A. THE EXTERIOR FACE OF SHEATHING FOR EXTERIOR WALLS.
 - B. THE CENTERLINE OF DEMISING (PARTI) AND COORIDOR OR SEPARATION WALLS.
 - C. THE EXTERIOR FACE OF FLOOR FOR BALCONIES AND PORCHES.
3. ALL OTHER AREAS & ROOMS ARE CALCULATED AT THE INTERIOR FINISH FACE OR SEPARATION BOUNDARY OF EACH ROOM.
4. STRUCTURAL & WALL GROSSING AREA MAY BE EXTRACTED BY SUBTRACTING THE UNIT GROSS + THE OTHER AREAS FROM THE BUILDING GROSS. FORMULA: BUILDING GROSS - (UNIT GROSS + OTHER) = STRUCT GROSSING AREA

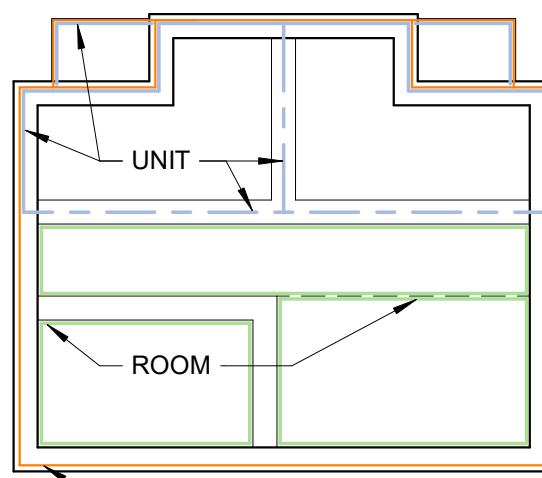

KEY PLAN

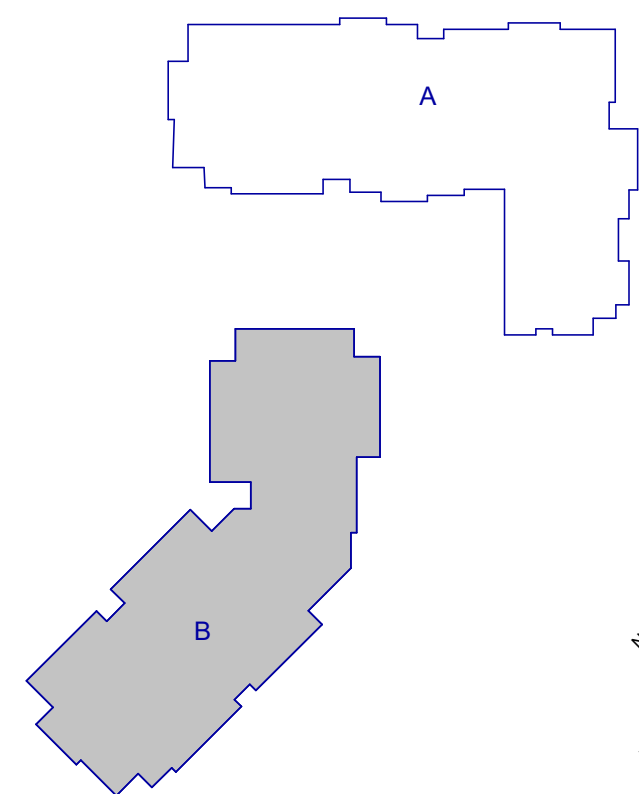

WATERFORD CAMPUS
IL BUILDING
601 UNIVERSE BLVD. JUNO BEACH, FL 33408

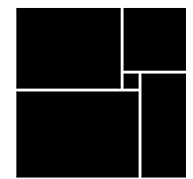

THW
DESIGN

COPYRIGHT © 2017
THOMPSON HANCOCK WITTE &
ASSOCIATES, INC.

2100 RiverEdge Parkway
Suite 900
Atlanta, GA 30328

PH: 770 916 2220
FAX: 770 916 2299

www.thw.com

PRELIMINARY DRAWINGS.
NOT TO BE USED FOR
RECORDING,
IMPLEMENTATION,
REGULATORY APPROVAL,
PERMITTING, OR
CONSTRUCTION.

DESIGN
DEVELOPMENT

Project No.: 2021009
Date: 08/22/2025

PARTIAL
SECOND
FLOOR PLAN -
AREA B

A-142-B

Autodesk Docs://MCH - Stage 2 - MC_AL_LU2021009_WCR [L-BLDG_ARCH_R24.v4]

1 THIRD FLOOR PLAN - AREA A

SCALE: 1/8" = 1'-0"

AREA GROSS (3RD FLOOR)	
AREA CLASS	AREA
CONDITIONED	28,643 SF
UNCONDITIONED	1,593 SF
TOTAL GROSS	30,146 SF

FLOOR PLAN NOTES

1. EXTERIOR DIMENSIONS ARE FROM EXTERIOR FACE OF SHEATHING, EXTERIOR FACE OF CONCRETE BLOCK, AND EXTERIOR FACE OF CONCRETE.
2. INTERIOR DIMENSIONS ARE FROM FACE OF GYPSUM BOARD, FACE OF TILE BACKER BOARD, FACE OF SHEATHING, FACE OF CONCRETE BLOCK, AND FACE OF CONCRETE. WHERE MULTIPLE LAYERS OF GYPSUM BOARD, BACKER BOARD, AND/OR SHEATHING ARE LOCATED ON THE SAME SIDE OF A PARTITION, DIMENSION IS FROM THE FACE OF THE OUTERMOST LAYER.
3. INTERIOR PARTITIONS SHALL BE TYPE "SA" UNLESS NOTED OTHERWISE.
4. REFER TO ELEVATIONS FOR ADDITIONAL INFORMATION.
5. CONTRACTOR SHALL VERIFY ALL DIMENSIONS SHOWN ON THE PLAN AND NOTIFY THE ARCHITECT OF ANY DISCREPANCIES PRIOR TO CONSTRUCTION.
6. CONTRACTOR SHALL VERIFY PARTITION LAYOUT WITH MECHANICAL, ELECTRICAL, AND PLUMBING WORK. NOTIFY THE ARCHITECT TO RESOLVE ANY CONFLICTS PRIOR TO CONSTRUCTION.

08/22/25	DESIGN DEVELOPMENT
NO.	DATE DESCRIPTION

GENERAL PARTITION NOTES

1. **NON-RATED PARTITIONS** ARE TO EXTEND UP TO THE STRUCTURE ABOVE.
2. **FIRE WALLS** SHALL BE CONTINUOUS HORIZONTALLY FROM EXTERIOR WALL TO EXTERIOR WALL AND SHALL EXTEND 18 INCHES BEYOND THE EXTERIOR SURFACE OF EXTERIOR WALLS OR MAY TERMINATE AT THE INTERIOR SURFACE OF COMBUSTIBLE EXTERIOR SHEATHING OF 1-HOUR RATED EXTERIOR WALLS OR MAY TERMINATE AT THE INTERIOR SURFACE OF NON-COMBUSTIBLE EXTERIOR SHEATHING AS INDICATED ON DRAWINGS. FIRE WALLS SHALL BE CONTINUOUS VERTICALLY FROM THE FOUNDATION TO EITHER 30 INCHES ABOVE THE ADJACENT ROOFS OR SHALL TERMINATE AT THE UNDERSIDE OF NON-COMBUSTIBLE ROOF SHEATHING, DECK, OR SLAB WHERE ROOF HAS CLASS B RATING AND THERE ARE NO PENETRATIONS OR OPENINGS WITHIN 4 FEET OF THE FIRE WALL ON EITHER SIDE.
3. **FIRE BARRIERS** SHALL EXTEND FROM THE TOP OF FOUNDATION OR FLOOR/CEILING ASSEMBLY BELOW TO THE UNDERSIDE OF THE FLOOR OR ROOF SLAB OR DECK ABOVE AND SHALL BE CONTINUOUS THROUGH CONCEALED SPACES, SUCH AS THE SPACE ABOVE A CEILING.
4. **FIRE PARTITIONS** SHALL EXTEND FROM TOP OF FLOOR/CEILING ASSEMBLY BELOW TO EITHER THE UNDERSIDE OF THE FIRE-RATED FLOOR/CEILING ASSEMBLY ABOVE OR THE UNDERSIDE OF THE SLAB OR DECK ABOVE AS INDICATED ON DRAWINGS.
5. **MOISTURE RESISTANT GYPSUM BOARD** SHALL BE INSTALLED AT THE INTERIOR SIDE OF ALL EXTERIOR WALLS AND AT TOILETS, SHOWERS, AND BREAKROOM PARTITIONS AND WALLS TO RECEIVE PAINT OR WALL COVERING FINISH.
6. **GLASS MATT TILE BACKER OR CEMENT BOARD** SHALL BE INSTALLED AT PARTITIONS AND WALLS TO RECEIVE TILE FINISH.
7. **ACOUSTIC SEALANT** SHALL BE INSTALLED AT BASE, HEAD AND PENETRATIONS OF ALL SOUND-RATED PARTITIONS AND WALLS.
8. **FIRE SEALANT** SHALL BE INSTALLED AT BASE, HEAD AND PENETRATIONS OF ALL FIRE-RATED PARTITIONS AND WALLS.

PARTITION PATTERNS - SEE TAG FOR RATING TYPE

	EXISTING PARTITION TO BE DEMOLISHED		2 HOUR RATED
	EXISTING PARTITION TO REMAIN		3 HOUR RATED
	PARTITIONS NON-RATED		SMOKE BARRIER
	1 HOUR RATED		SMOKE PARTITION

WALL TAG RATING SYMBOLS


	FIRE WALL - 3 HOUR		FIRE PARTITION - 1 HOUR
	FIRE WALL - 2 HOUR		SMOKE BARRIER - 2 HOUR
	FIRE BARRIER - 2 HOUR		SMOKE BARRIER - 1 HOUR
	FIRE BARRIER - 1 HOUR		SMOKE PARTITION - 1 HOUR
			SMOKE PARTITION - 0 HOUR

PARTITION PREFIXES & MODIFIERS


A	SOUND ATTENUATION BLANKET
C	CEMENTITIOUS WALLBOARD (TYPICALLY AT STONE WALL FINISHES)
G	GLASS MATT TILE BACKER (TYPICALLY AT TILE WALL FINISHES)
L	LOOSE MASONRY FILL INSULATION
M	MOLD AND MOISTURE RESISTANT GYPSUM WALLBOARD (TYPICALLY AT BATH WALLS AND CEILINGS)
X	EXTEND GYPSUM WALLBOARD 6" ABOVE THE FINISH CEILING

AREA PLAN NOTES


1. GROSS AREAS ARE CALCULATED AT THE WALL LAYERS NOTED BELOW:
 - A. THE EXTERIOR FACE OF SHEATHING FOR ABOVE GRADE WALLS.
 - B. THE EXTERIOR FACE OF BELOW GRADE WALLS.
 - C. THE EXTERIOR FACE OF FLOOR FOR BALCONIES, PATIOS AND PORTE COCHERES.
2. DWELLING UNIT GROSS AREAS ARE CALCULATED AT THE WALL LAYERS NOTED BELOW:
 - A. THE EXTERIOR FACE OF SHEATHING FOR EXTERIOR WALLS.
 - B. THE CENTERLINE OF DEMISING (PARTI) AND COORIDOR OR SEPARATION WALLS.
 - C. THE EXTERIOR FACE OF FLOOR FOR BALCONIES AND PORCHES.
3. ALL OTHER AREAS & ROOMS ARE CALCULATED AT THE INTERIOR FINISH FACE OR SEPARATION BOUNDARY OF EACH ROOM.
4. STRUCTURAL & WALL GROSSING AREA MAY BE EXTRACTED BY SUBTRACTING THE UNIT GROSS + THE OTHER AREAS FROM THE BUILDING GROSS. FORMULA: BUILDING GROSS - (UNIT GROSS + OTHER) = STRUCT GROSSING AREA

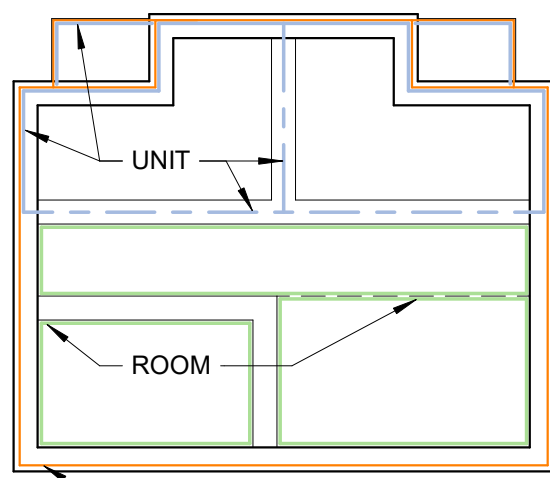

KEY PLAN

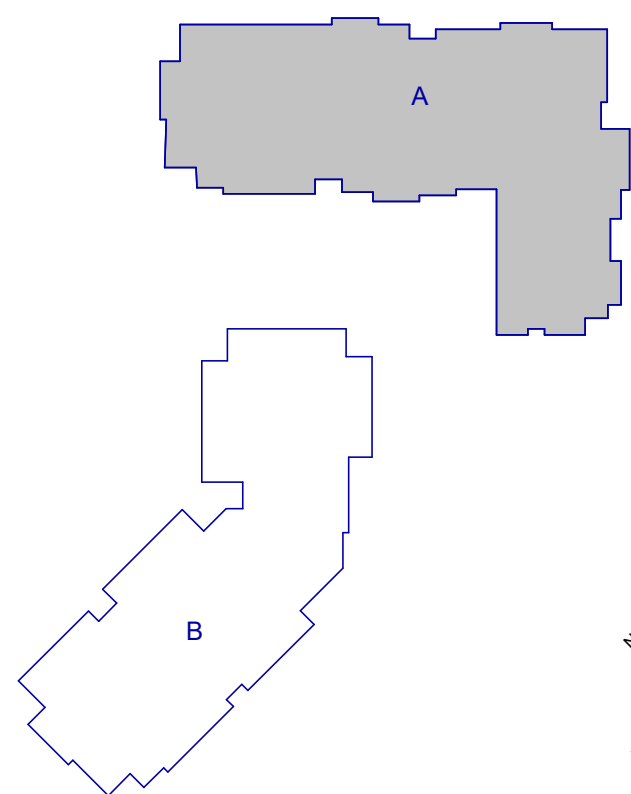

**WATERFORD CAMPUS
IL BUILDING**
601 UNIVERSE BLVD. JUNO BEACH, FL 33408

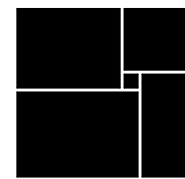

**THW
DESIGN**

COPYRIGHT © 2017
THOMPSON HANCOCK WITTE &
ASSOCIATES, INC.

2100 RiverEdge Parkway
Suite 900
Atlanta, GA 30328

PH: 770 916 2220
FAX: 770 916 2299

www.thw.com

PRELIMINARY DRAWINGS.
NOT TO BE USED FOR
RECORDING,
IMPLEMENTATION,
REGULATORY APPROVAL,
PERMITTING, OR
CONSTRUCTION.

**DESIGN
DEVELOPMENT**

Project No.: 2021009
Date: 08/22/2025

**PARTIAL THIRD
FLOOR PLAN -
AREA A**


A-143-A

Autodesk Docs://MCP - Stage 2 - MC_AL_LL/2021009_WCR_IL-BLDG_ARCH_R24.rvt

1 THIRD FLOOR PLAN - AREA B
A-143-B SCALE: 1/8" = 1'-0"

AREA GROSS (3RD FLOOR)	
AREA CLASS	AREA
CONDITIONED	28,643 SF
UNCONDITIONED	1,503 SF
TOTAL GROSS	30,146 SF

KEY PLAN

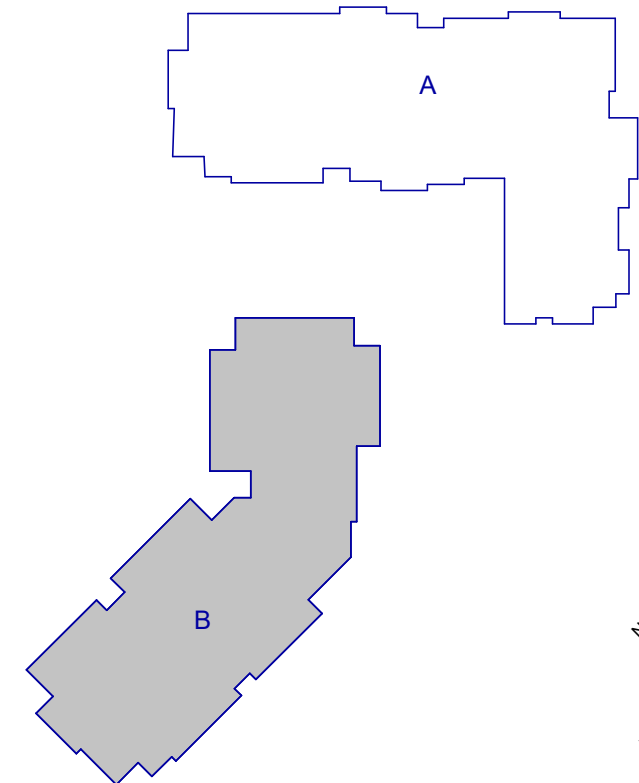

FLOOR PLAN NOTES

1. EXTERIOR DIMENSIONS ARE FROM EXTERIOR FACE OF SHEATHING, EXTERIOR FACE OF CONCRETE BLOCK, AND EXTERIOR FACE OF CONCRETE.
2. INTERIOR DIMENSIONS ARE FROM FACE OF GYPSUM BOARD, FACE OF TILE BACKER BOARD, FACE OF SHEATHING, FACE OF CONCRETE BLOCK, AND FACE OF CONCRETE. WHERE MULTIPLE LAYERS OF GYPSUM BOARD, BACKER BOARD, AND/OR SHEATHING ARE LOCATED ON THE SAME SIDE OF A PARTITION, DIMENSION IS FROM THE FACE OF THE OUTERMOST LAYER.
3. INTERIOR PARTITIONS SHALL BE TYPE "SA4" UNLESS NOTED OTHERWISE.
4. REFER TO ELEVATIONS FOR ADDITIONAL INFORMATION.
5. CONTRACTOR SHALL VERIFY ALL DIMENSIONS SHOWN ON THE PLAN AND NOTIFY THE ARCHITECT OF ANY DISCREPANCIES PRIOR TO CONSTRUCTION.
6. CONTRACTOR SHALL VERIFY PARTITION LAYOUT WITH MECHANICAL, ELECTRICAL, AND PLUMBING WORK. NOTIFY THE ARCHITECT TO RESOLVE ANY CONFLICTS PRIOR TO CONSTRUCTION.

GENERAL PARTITION NOTES

1. **NON-RATED PARTITIONS** ARE TO EXTEND UP TO THE STRUCTURE ABOVE.
2. **FIRE WALLS** SHALL BE CONTINUOUS HORIZONTALLY FROM EXTERIOR WALL TO EXTERIOR WALL AND SHALL EXTEND 18 INCHES BEYOND THE EXTERIOR SURFACE OF EXTERIOR WALLS OR MAY TERMINATE AT THE INTERIOR SURFACE OF COMBUSTIBLE EXTERIOR SHEATHING OF 1-HOUR RATED EXTERIOR WALLS OR MAY TERMINATE AT THE INTERIOR SURFACE OF NON-COMBUSTIBLE EXTERIOR SHEATHING AS INDICATED ON DRAWINGS. FIRE WALLS SHALL BE CONTINUOUS VERTICALLY FROM THE FOUNDATION TO EITHER 30 INCHES ABOVE THE ADJACENT ROOFS OR SHALL TERMINATE AT THE UNDERSIDE OF NON-COMBUSTIBLE ROOF SHEATHING, DECK, OR SLAB WHERE ROOF HAS CLASS B RATING AND THERE ARE NO PENETRATIONS OR OPENINGS WITHIN 4 FEET OF THE FIRE WALL ON EITHER SIDE.
3. **FIRE BARRIERS** SHALL EXTEND FROM THE TOP OF FOUNDATION OR FLOOR/CEILING ASSEMBLY BELOW TO THE UNDERSIDE OF THE FLOOR OR ROOF SLAB OR DECK ABOVE AND SHALL BE CONTINUOUS THROUGH CONCEALED SPACES, SUCH AS THE SPACE ABOVE A CEILING.
4. **FIRE PARTITIONS** SHALL EXTEND FROM TOP OF FLOOR/CEILING ASSEMBLY BELOW TO EITHER THE UNDERSIDE OF THE FIRE-RATED FLOOR/CEILING ASSEMBLY ABOVE OR THE UNDERSIDE OF THE SLAB OR DECK ABOVE AS INDICATED ON DRAWINGS.
5. **MOISTURE RESISTANT GYPSUM BOARD** SHALL BE INSTALLED AT THE INTERIOR SIDE OF ALL EXTERIOR WALLS AND AT TOILETS, SHOWERS, AND BREAKROOM PARTITIONS AND WALLS TO RECEIVE TILE FINISH.
6. **GLASS MAT TILE BACKER OR CEMENT BOARD** SHALL BE INSTALLED AT PARTITIONS AND WALLS TO RECEIVE TILE FINISH.
7. **ACOUSTIC SEALANT** SHALL BE INSTALLED AT BASE, HEAD AND PENETRATIONS OF ALL SOUND-RATED PARTITIONS AND WALLS.
8. **FIRE SEALANT** SHALL BE INSTALLED AT BASE, HEAD AND PENETRATIONS OF ALL FIRE-RATED PARTITIONS AND WALLS.

PARTITION PATTERNS - SEE TAG FOR RATING TYPE

	EXISTING PARTITION TO BE DEMOLISHED		2 HOUR RATED
	EXISTING PARTITION TO REMAIN		3 HOUR RATED
	PARTITIONS NON-RATED		SMOKE BARRIER
	1 HOUR RATED		SMOKE PARTITION

WALL TAG RATING SYMBOLS


	FIRE WALL - 3 HOUR		FIRE PARTITION - 1 HOUR
	FIRE WALL - 2 HOUR		SMOKE BARRIER - 2 HOUR
	FIRE BARRIER - 2 HOUR		SMOKE BARRIER - 1 HOUR
	FIRE BARRIER - 1 HOUR		SMOKE PARTITION - 1 HOUR
			SMOKE PARTITION - 0 HOUR

PARTITION PREFIXES & MODIFIERS


A	SOUND ATTENUATION BLANKET
C	CEMENTITIOUS WALLBOARD (TYPICALLY AT STONE WALL FINISHES)
G	GLASS MATT TILE BACKER (TYPICALLY AT TILE WALL FINISHES)
L	LOOSE MASONRY FILL INSULATION
M	MOLD AND MOISTURE RESISTANT GYPSUM WALLBOARD (TYPICALLY AT BATH WALLS AND CEILINGS)
X	EXTEND GYPSUM WALLBOARD 6" ABOVE THE FINISH CEILING

AREA PLAN NOTES

1. GROSS AREAS ARE CALCULATED AT THE WALL LAYERS NOTED BELOW:
 - A. THE EXTERIOR FACE OF SHEATHING FOR ABOVE GRADE WALLS.
 - B. THE EXTERIOR FACE OF BELOW GRADE WALLS.
 - C. THE EXTERIOR FACE OF FLOOR FOR BALCONIES, PATIOS AND PORTE COCHERES.
2. DWELLING UNIT GROSS AREAS ARE CALCULATED AT THE WALL LAYERS NOTED BELOW:
 - A. THE EXTERIOR FACE OF SHEATHING FOR EXTERIOR WALLS.
 - B. THE CENTERLINE OF DEMISING (PARTI) AND CORRIDOR OR SEPARATION WALLS.
 - C. THE EXTERIOR FACE OF FLOOR FOR BALCONIES AND PORCHES.
3. ALL OTHER AREAS & ROOMS ARE CALCULATED AT THE INTERIOR FINISH FACE OR SEPARATION BOUNDARY OF EACH ROOM.
4. STRUCTURAL & WALL GROSSING AREA MAY BE EXTRACTED BY SUBTRACTING THE UNIT GROSS AREA FROM THE BUILDING GROSS. FORMULA: BUILDING GROSS - (UNIT GROSS + OTHER) = STRUCT GROSSING AREA

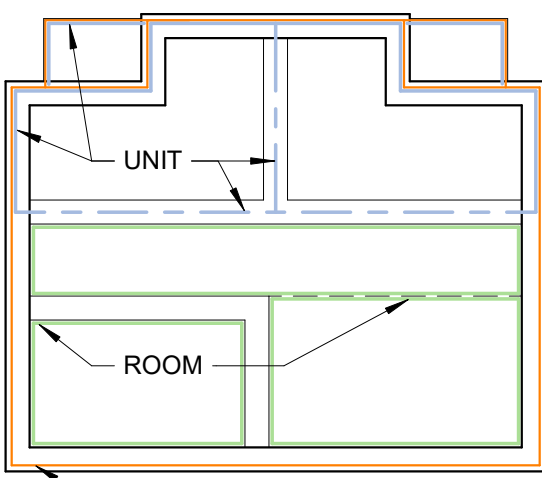

**WATERFORD CAMPUS
IL BUILDING**
601 UNIVERSE BLVD. JUNO BEACH, FL 33408

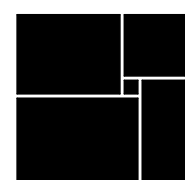

**THW
DESIGN**

COPYRIGHT © 2017
THOMPSON HANCOCK WITTE &
ASSOCIATES, INC.

2100 RiverEdge Parkway
Suite 900
Atlanta, GA 30328

PH: 770 916 2220
FAX: 770 916 2299

www.thw.com

PRELIMINARY DRAWINGS.
NOT TO BE USED FOR
RECORDING,
IMPLEMENTATION,
REGULATORY APPROVAL,
PERMITTING, OR
CONSTRUCTION.

**DESIGN
DEVELOPMENT**

Project No.: 2021009
Date: 08/22/2025

**PARTIAL THIRD
FLOOR PLAN -
AREA B**

A-143-B

8/22/2025 3:47:08 PM

Autodesk Docs://MCP - Stage 2 - MC_AL_LU2021009_WCR [L-BLDG_ARCH_R24.v1]

1 FOURTH FLOOR PLAN - AREA A

SCALE: 1/8" = 1'-0"

0 5 10

AREA GROSS (4TH FLOOR)	
AREA CLASS	AREA
CONDITIONED	15,430 SF
UNCONDITIONED	782 SF
TOTAL GROSS	16,212 SF

FLOOR PLAN NOTES

1. EXTERIOR DIMENSIONS ARE FROM EXTERIOR FACE OF SHEATHING, EXTERIOR FACE OF CONCRETE BLOCK, AND EXTERIOR FACE OF CONCRETE.
2. INTERIOR DIMENSIONS ARE FROM FACE OF GYPSUM BOARD, FACE OF TILE BACKER BOARD, FACE OF SHEATHING, FACE OF CONCRETE BLOCK, AND FACE OF CONCRETE. WHERE MULTIPLE LAYERS OF GYPSUM BOARD, BACKER BOARD, AND/OR SHEATHING ARE LOCATED ON THE SAME SIDE OF A PARTITION, DIMENSION IS FROM THE FACE OF THE OUTERMOST LAYER.
3. INTERIOR PARTITIONS SHALL BE TYPE 'SA' UNLESS NOTED OTHERWISE.
4. REFER TO ELEVATIONS FOR ADDITIONAL INFORMATION.
5. CONTRACTOR SHALL VERIFY ALL DIMENSIONS SHOWN ON THE PLAN AND NOTIFY THE ARCHITECT OF ANY DISCREPANCIES PRIOR TO CONSTRUCTION.
6. CONTRACTOR SHALL VERIFY PARTITION LAYOUT WITH MECHANICAL, ELECTRICAL, AND PLUMBING WORK. NOTIFY THE ARCHITECT TO RESOLVE ANY CONFLICTS PRIOR TO CONSTRUCTION.

NO.	DATE	DESCRIPTION
08/22/25	DESIGN DEVELOPMENT	

GENERAL PARTITION NOTES

1. **NON-RATED PARTITIONS** ARE TO EXTEND UP TO THE STRUCTURE ABOVE.
2. **FIRE WALLS** SHALL BE CONTINUOUS HORIZONTALLY FROM EXTERIOR WALL TO EXTERIOR WALL AND SHALL EXTEND 18 INCHES BEYOND THE EXTERIOR SURFACE OF EXTERIOR WALLS OR MAY TERMINATE AT THE INTERIOR SURFACE OF COMBUSTIBLE EXTERIOR SHEATHING OF 1-HOUR RATED EXTERIOR WALLS OR MAY TERMINATE AT THE INTERIOR SURFACE OF NON-COMBUSTIBLE EXTERIOR SHEATHING AS INDICATED ON DRAWINGS. FIRE WALLS SHALL BE CONTINUOUS VERTICALLY FROM THE FOUNDATION TO EITHER 30 INCHES ABOVE THE ADJACENT ROOFS OR SHALL TERMINATE AT THE UNDERSIDE OF NON-COMBUSTIBLE ROOF SHEATHING, DECK, OR SLAB WHERE ROOF HAS CLASS B RATING AND THERE ARE NO PENETRATIONS OR OPENINGS WITHIN 4 FEET OF THE FIRE WALL ON EITHER SIDE.
3. **FIRE BARRIERS** SHALL EXTEND FROM THE TOP OF FOUNDATION OR FLOOR/CEILING ASSEMBLY BELOW TO THE UNDERSIDE OF THE FLOOR OR ROOF SLAB OR DECK ABOVE AND SHALL BE CONTINUOUS THROUGH CONCEALED SPACES, SUCH AS THE SPACE ABOVE A CEILING.
4. **FIRE PARTITIONS** SHALL EXTEND FROM TOP OF FLOOR/CEILING ASSEMBLY BELOW TO EITHER THE UNDERSIDE OF THE FIRE-RATED FLOOR/CEILING ASSEMBLY ABOVE OR THE UNDERSIDE OF THE SLAB OR DECK ABOVE AS INDICATED ON DRAWINGS.
5. **MOISTURE RESISTANT GYPSUM BOARD** SHALL BE INSTALLED AT THE INTERIOR SIDE OF ALL EXTERIOR WALLS AND AT TOILETS, SHOWERS, AND BREAKROOM PARTITIONS AND WALLS TO RECEIVE PAINT OR WALL COVERING FINISH.
6. **GLASS MAT TILE BACKER OR CEMENT BOARD** SHALL BE INSTALLED AT PARTITIONS AND WALLS TO RECEIVE TILE FINISH.
7. **ACOUSTIC SEALANT** SHALL BE INSTALLED AT BASE, HEAD AND PENETRATIONS OF ALL SOUND-RATED PARTITIONS AND WALLS.
8. **FIRE SEALANT** SHALL BE INSTALLED AT BASE, HEAD AND PENETRATIONS OF ALL FIRE-RATED PARTITIONS AND WALLS.

PARTITION PATTERNS - SEE TAG FOR RATING TYPE

	EXISTING PARTITION TO BE DEMOLISHED		2 HOUR RATED
	EXISTING PARTITION TO REMAIN		3 HOUR RATED
	PARTITIONS NON-RATED		SMOKE BARRIER
	1 HOUR RATED		SMOKE PARTITION

WALL TAG RATING SYMBOLS


	FIRE WALL - 3 HOUR		FIRE PARTITION - 1 HOUR
	FIRE WALL - 2 HOUR		SMOKE BARRIER - 2 HOUR
	FIRE BARRIER - 2 HOUR		SMOKE BARRIER - 1 HOUR
	FIRE BARRIER - 1 HOUR		SMOKE PARTITION - 1 HOUR
			SMOKE PARTITION - 0 HOUR

PARTITION PREFIXES & MODIFIERS


A	SOUND ATTENUATION BLANKET
C	CEMENTITIOUS WALLBOARD (TYPICALLY AT STONE WALL FINISHES)
G	GLASS MATT TILE BACKER (TYPICALLY AT TILE WALL FINISHES)
L	LOOSE MASONRY FILL INSULATION
M	MOLD AND MOISTURE RESISTANT GYPSUM WALLBOARD (TYPICALLY AT BATH WALLS AND CEILINGS)
X	EXTEND GYPSUM WALLBOARD 6" ABOVE THE FINISH CEILING

AREA PLAN NOTES


1. GROSS AREAS ARE CALCULATED AT THE WALL LAYERS NOTED BELOW:
 - A. THE EXTERIOR FACE OF SHEATHING FOR ABOVE GRADE WALLS.
 - B. THE EXTERIOR FACE OF BELOW GRADE WALLS.
 - C. THE EXTERIOR FACE OF FLOOR FOR BALCONIES, PATIOS AND PORTE COCHERES.
2. DWELLING UNIT GROSS AREAS ARE CALCULATED AT THE WALL LAYERS NOTED BELOW:
 - A. THE EXTERIOR FACE OF SHEATHING FOR EXTERIOR WALLS.
 - B. THE CENTERLINE OF DEMISING (PARTI) AND COORIDOR OR SEPARATION WALLS.
 - C. THE EXTERIOR FACE OF FLOOR FOR BALCONIES AND PORCHES.
3. ALL OTHER AREAS & ROOMS ARE CALCULATED AT THE INTERIOR FINISH FACE OR SEPARATION BOUNDARY OF EACH ROOM.
4. STRUCTURAL & WALL GROSSING AREA MAY BE EXTRACTED BY SUBTRACTING THE UNIT GROSS + THE OTHER AREAS FROM THE BUILDING GROSS. FORMULA: BUILDING GROSS - (UNIT GROSS + OTHER) = STRUCT GROSSING AREA

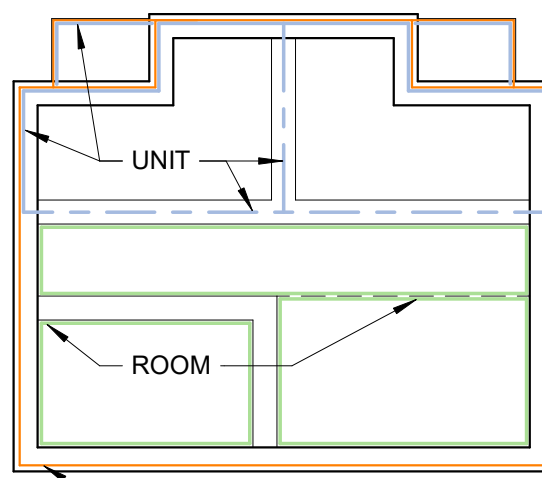

KEY PLAN

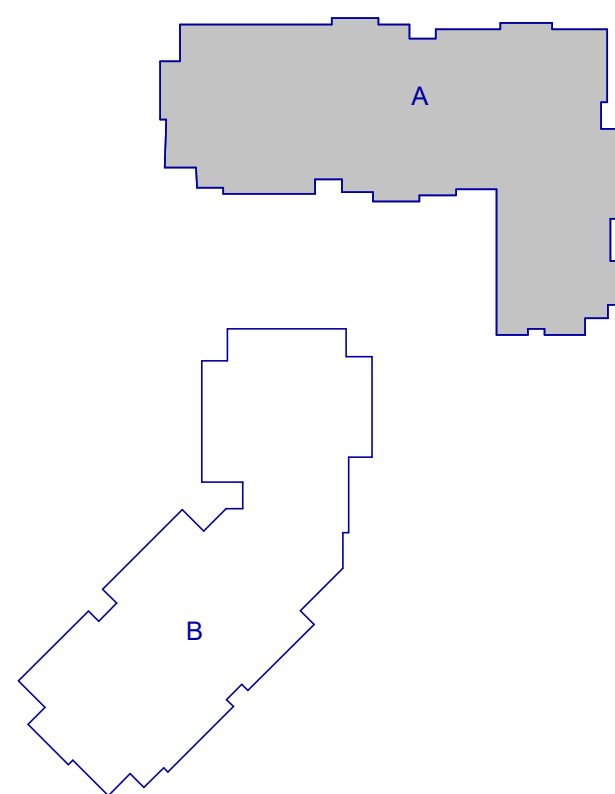

WATERFORD CAMPUS
IL BUILDING
601 UNIVERSE BLVD. JUNO BEACH, FL 33408

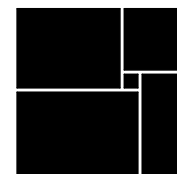

THW
DESIGN

COPYRIGHT © 2017
THOMPSON HANCOCK WITTE &
ASSOCIATES, INC.

2100 RiverEdge Parkway
Suite 900
Atlanta, GA 30328

PH: 770 916 2220
FAX: 770 916 2299

www.thw.com

PRELIMINARY DRAWINGS.
NOT TO BE USED FOR
RECORDING,
IMPLEMENTATION,
REGULATORY APPROVAL,
PERMITTING, OR
CONSTRUCTION.


DESIGN
DEVELOPMENT

Project No.: 2021009
Date: 08/22/2025

PARTIAL
FOURTH FLOOR
PLAN - AREA A

A-144-A

Autodesk Docs://MCR - Stage 2 - MC_AL_LU2021009_WCR [L-BLDG_ARCH_R24.v4]

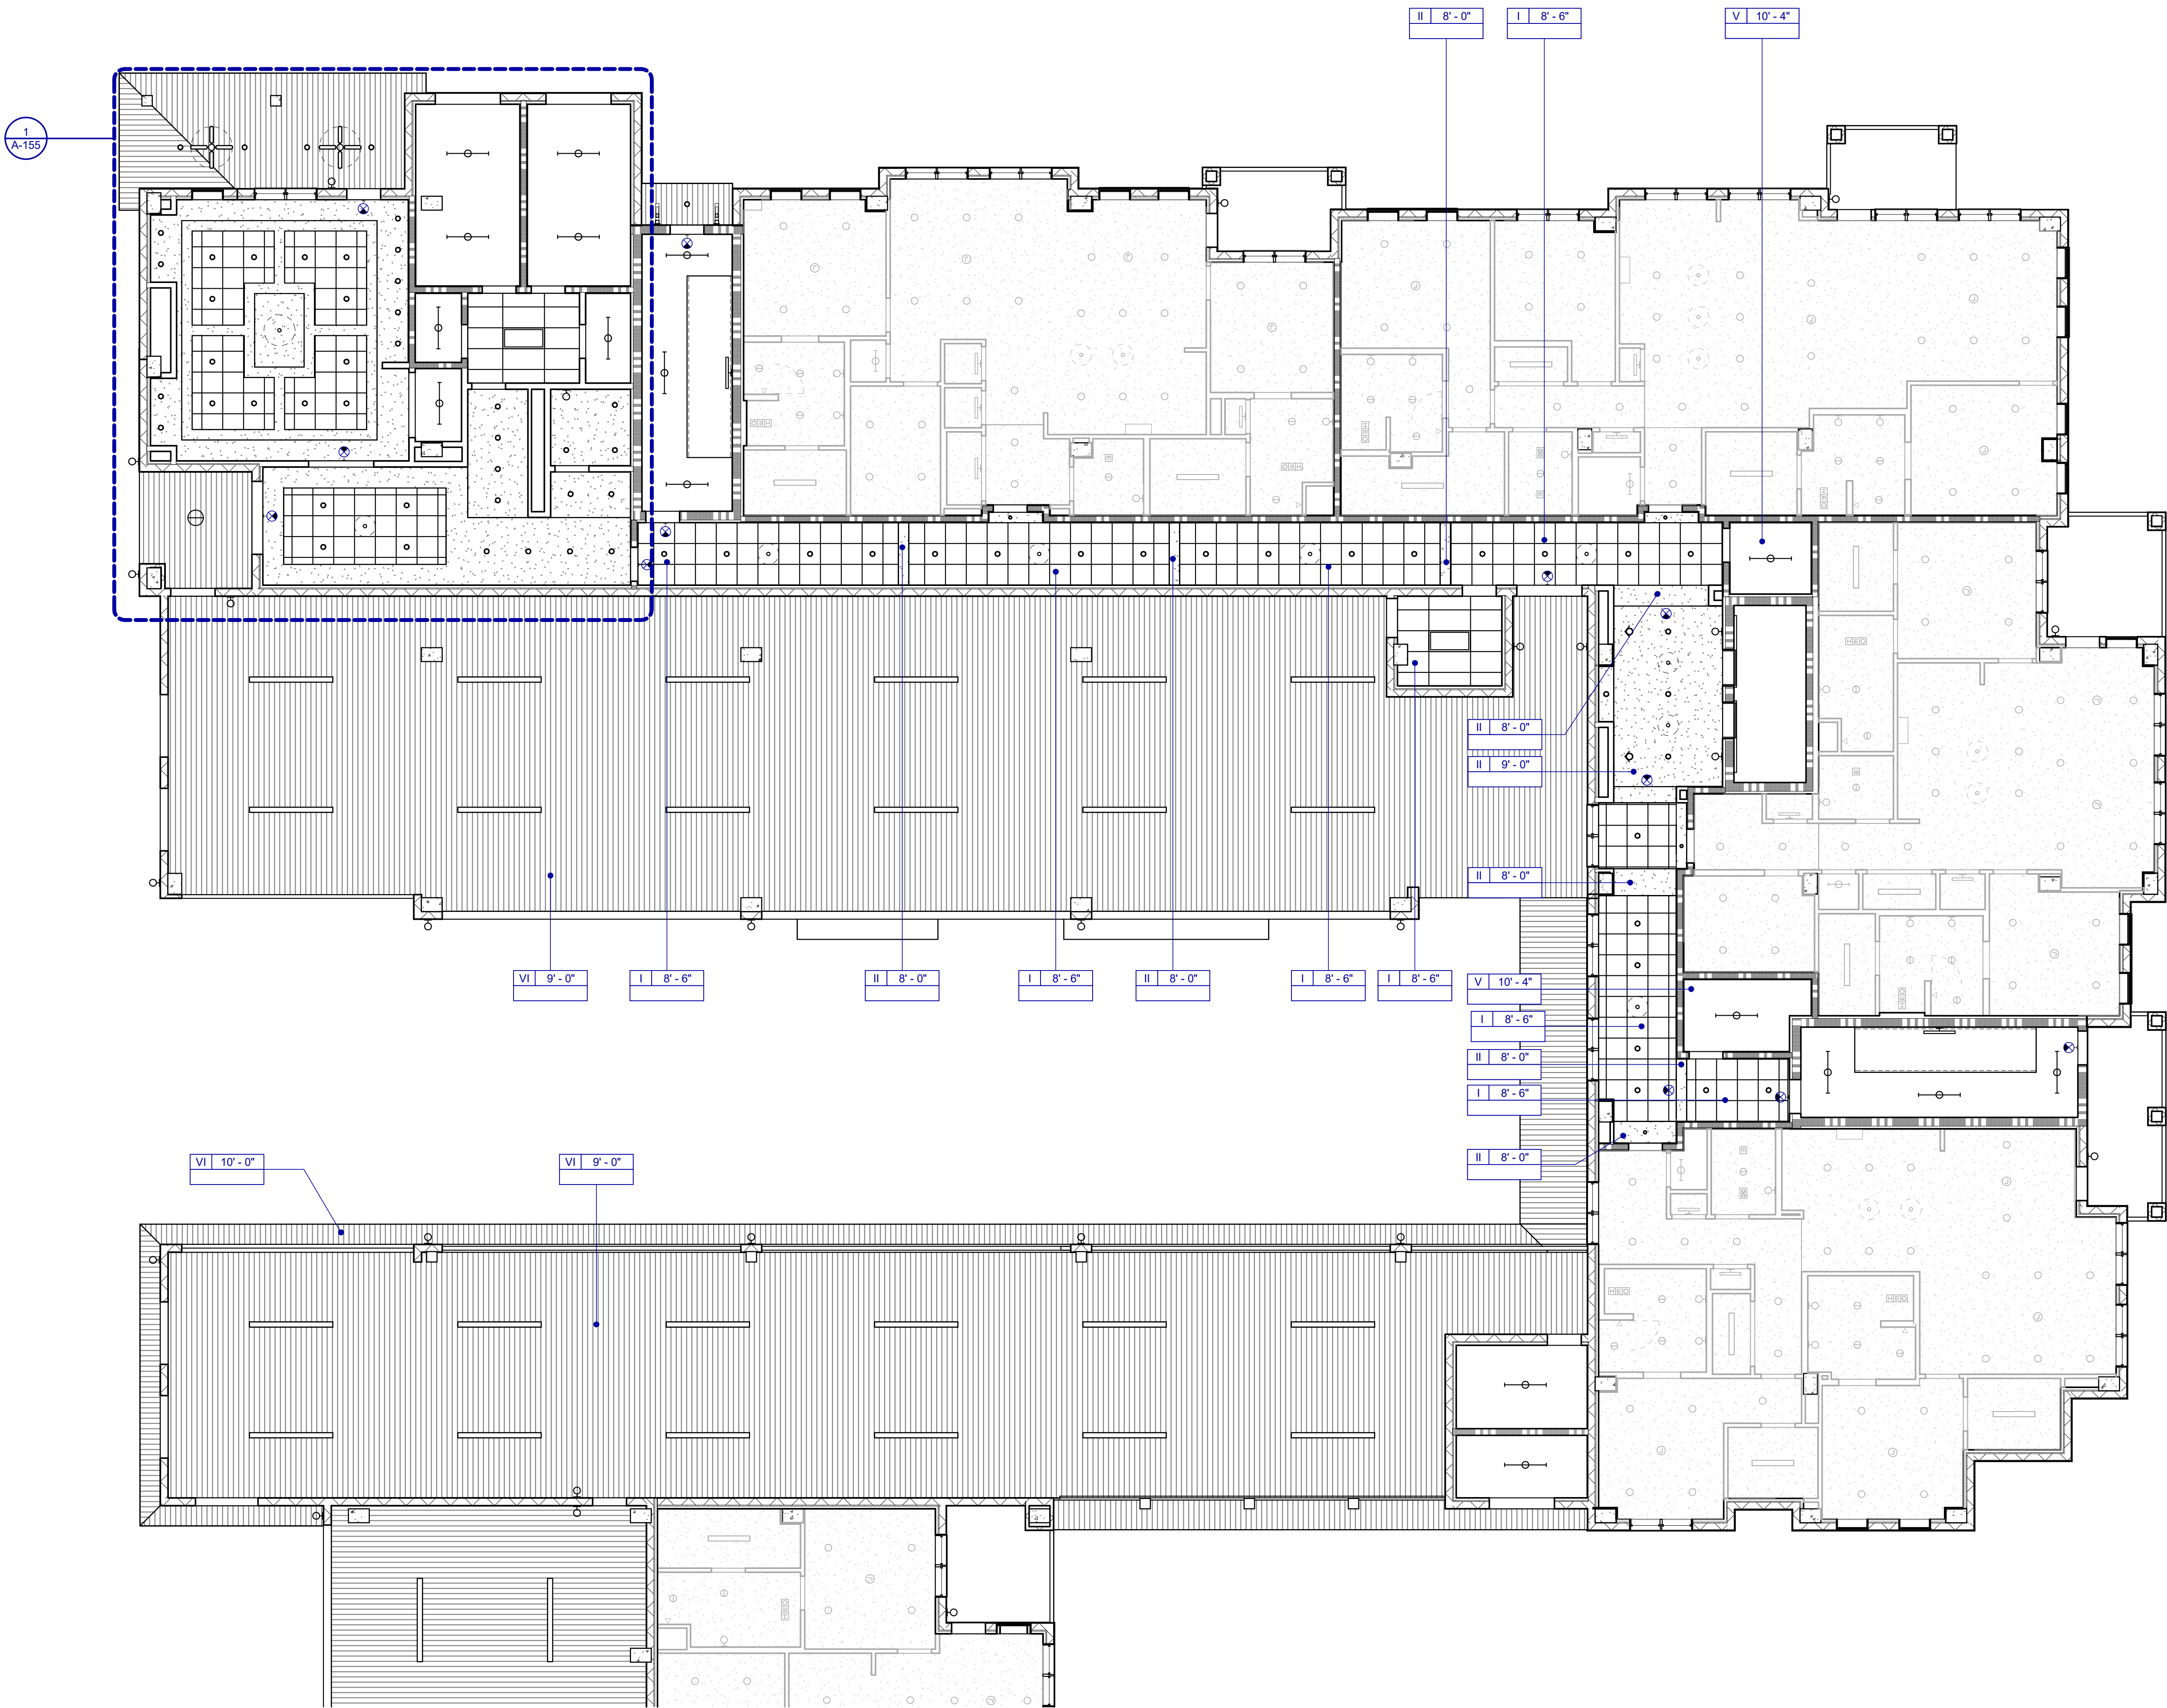

1 FIRST FLOOR CEILING PLAN - AREA A
A-151-A SCALE: 1/8" = 1'-0"

CEILING NOTES

1. LIGHTING FIXTURES, SPEAKERS, FIRE PROTECTION AND / OR ELECTRICAL DEVICES LOCATED WITHIN TYPES II, I & 2 ACOUSTICAL CEILINGS IN PUBLIC AREAS, SHALL BE CENTERED WITHIN TILES. LIGHTING FIXTURES, SPEAKERS, FIRE PROTECTION AND / OR ELECTRICAL DEVICES LOCATED WITHIN OTHER ACOUSTICAL CEILINGS IN SERVICE AREAS SHALL BE LOCATED WITHIN A 3' CONCENTRIC CIRCULAR ZONE ABOUT TILE CENTERS.
2. COORDINATE MEAN ELEVATIONS AND HEIGHTS OF CEILINGS, SOFFITS AND OTHER VERTICAL ELEMENTS AND DEVICES INDICATED AS ABOVE FINISHED FLOOR SURFACES.
3. CONTINUE GYPSUM BOARD CEILING CONTROL JOINTS VERTICALLY ONTO ADJACENT SOFFITS WHERE APPLICABLE.
4. DOWNLIGHTS SHALL BE CENTERED OVER PLUMBING FIXTURES, TYPICAL EACH (LAVATORY / URINAL AND) WATER CLOSET.
5. CLEAN, ADJUST AND REPAIR AS MAY BE REQUIRED, EXISTING HVAC DISTRIBUTION DEVICES. VERIFY AND COORDINATE EXISTING GYPSUM BOARD CEILING DEMOLITION LIMITS. REFER TO TYPE III CEILING.
- 6.


CEILING TYPE LEGEND

TYPE I	SUSPENDED ACOUSTICAL CEILING - REFER TO FINISH SCHEDULE OR SPECIFICATIONS FOR TYPE, SIZE, COLOR AND FINISH.
TYPE II	GYPSUM BOARD CEILING OR SOFFIT.
TYPE III	EXTERIOR ARCHITECTURAL WOODWORK PANEL.
TYPE IV	INTERIOR ARCHITECTURAL WOODWORK PANEL.
TYPE V	EXPOSED TO STRUCTURE
TYPE VI	EXTERIOR ALUMINUM SUSPENDED LINEAR CEILING SYSTEM


CEILING SYMBOLS

	RECESSED TROFFER LIGHTING FIXTURE		WALL MOUNTED STRIP LIGHTING FIXTURE
	SUSPENDED/SURFACE MOUNTED TROFFER LIGHTING FIXTURE		WALL MOUNTED LIGHTING FIXTURE (SCONCE)
	SURFACE MOUNTED STRIP LIGHTING FIXTURE		WALL MOUNTED CLOCK
	RECESSED DOWNLIGHT FIXTURE		LINEAR SUPPLY/RETURN AIR DIFFUSER
	RECESSED WALL WASH LIGHTING FIXTURE		SUPPLY AIR GRILLE
	TRACK / MONOPOINT LIGHTING FIXTURE		RETURN AIR GRILLE
	SURFACE MOUNTED LIGHTING FIXTURE		HEAT / EXHAUST FAN / LIGHTING FIXTURE
	PENDANT MOUNTED LIGHTING FIXTURE		EXHAUST FAN
	CEILING MOUNTED EXIT SIGN		SPRINKLER HEAD
	WALL MOUNTED EXIT SIGN		FIRE ALARM SPEAKER
	CEILING MOUNTED EMERGENCY EGRESS LIGHTING		FIRE ALARM STROBE
	WALL MOUNTED EMERGENCY EGRESS LIGHTING		FIRE ALARM SPEAKER / STROBE
	CONTINUOUS COVE LIGHTING / FIXTURE		SMOKE DETECTOR
	CEILING FAN		HEAT DETECTOR
	PA SPEAKER		ACCESS PANEL
	OCCUPANCY SENSOR		JUNCTION BOX
	CAMERA		

KEY PLAN

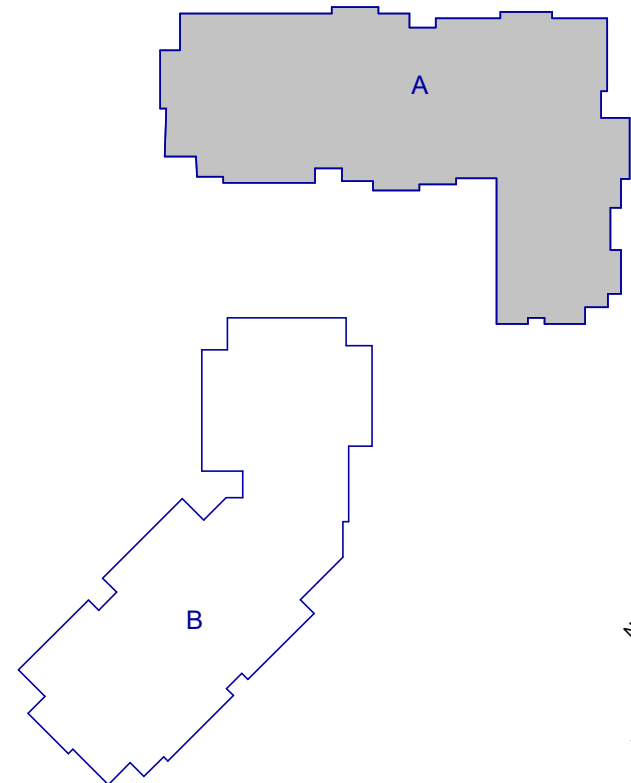

**WATERFORD CAMPUS
IL BUILDING**
601 UNIVERSE BLVD. JUNO BEACH, FL 33408

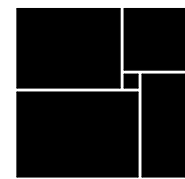

**THW
DESIGN**

COPYRIGHT © 2017
THOMPSON HANCOCK WITTE &
ASSOCIATES, INC.

2100 RiverEdge Parkway
Suite 900
Atlanta, GA 30328

PH: 770 916 2220
FAX: 770 916 2299

www.thw.com

PRELIMINARY DRAWINGS.
NOT TO BE USED FOR
RECORDING,
IMPLEMENTATION,
REGULATORY APPROVAL,
PERMITTING, OR
CONSTRUCTION.

**DESIGN
DEVELOPMENT**

Project No.: 2021009
Date: 08/22/2025

**PARTIAL FIRST
FLOOR RCP -
AREA A**


A-151-A

1. LIGHTING FIXTURES, SPEAKERS, FIRE PROTECTION AND /OR ELECTRICAL DEVICES LOCATED WITHIN TYPES 1 & 2 ACoustICAL CEILINGs IN PUBLIC AREAS, SHALL BE CENTERED WITHIN TILES. LIGHTING FIXTURES, SPEAKERS, FIRE PROTECTION AND /OR ELECTRICAL DEVICES LOCATED WITHIN OTHER ACoustICAL CEILINGs IN SERVICE AREAS SHALL BE LOCATED WITHIN A 3", CENTRIC, CIRCULAR ZONE AROUND TILE CENTERs.
2. COORDINATE MEAN ELEVATIONS AND HEIGHTS OF CEILINGs, SOFFITS AND OTHER VERTICAL SURFACES AND DEVICES WITHIN A ROOM TO MATCH FLOOR SURFACES.
3. CONTINUE GYPSUM BOARD CEILING CONTROL JOINTS VERTICALLY onto ADJACENT SOFFITS WHERE APPLICABLE.
4. DOWNLIGHTS SHALL BE CENTERED OVER PLUMBING FIXTURES, TYPICAL EACH (LAVATORY, URINAL AND) WATER CLOSET.
5. CLEAN, ADJUST AND REPAIR AS MAY BE REQUIRED, EXISTING HVAC DISTRIBUTION DEVICES, VERIFY AND COORDINATE EXISTING GYPSUM BOARD CEILING DEMOLITION LIMITS. REFER TO TYPE 11 CEILING.

TYPE I	SUSPENDED ACOUSTICAL CEILING. REFER TO FINISH SCHEDULE OR SPECIFICATIONS FOR TYPE, SIZE, COLOR AND FINISH.
TYPE II	GYPSUM BOARD CEILING OR SOFFIT.
TYPE III	EXTERIOR ARCHITECTURAL WOODWORK PANEL.
TYPE IV	INTERIOR ARCHITECTURAL WOODWORK PANEL.
TYPE V	EXPOSED TO STRUCTURE
TYPE VI	EXTERIOR ALUMINUM SUSPENDED LINEAR CEILING SYSTEM

	RECESSED TROFFER LIGHTING FIXTURE		WALL MOUNTED STRIP LIGHTING FIXTURE
	SUSPENDED/SURFACE MOUNTED TROFFER LIGHTING FIXTURE		WALL MOUNTED LIGHTING (SCONCE)
	SURFACE MOUNTED STRIP LIGHTING FIXTURE		WALL MOUNTED CLOCK
	RECESSED DOWNLIGHT FIXTURE		LINEAR SUPPLY/ RETURN AIR DIFFUSER
	RECESSED WALL WASH LIGHTING FIXTURE		SUPPLY AIR GRILLE
	TRACK / MONOPOINT LIGHTING FIXTURE		RETURN AIR GRILLE
	SURFACE MOUNTED LIGHTING FIXTURE		HEAT / EXHAUST FAN / LIGHTING FIXTURE
	PENDANT MOUNTED LIGHTING FIXTURE		EXHAUST FAN
	CEILING MOUNTED EXIT SIGN		SPRINKLER HEAD
	WALL MOUNTED EXIT SIGN		FIRE ALARM SPEAKER
	CEILING MOUNTED EMERGENCY EGRESS LIGHTING		FIRE ALARM STROBE
	WALL MOUNTED EMERGENCY EGRESS LIGHTING		FIRE ALARM SPEAKER / STROBE
	CONTINUOUS COVE LIGHTING / FIXTURE		SMOKE DETECTOR
	CEILING FAN		HEAT DETECTOR
	PA SPEAKER		ACCESS PANEL
	OCCUPANCY SENSOR		JUNCTION BOX
	CAMERA	CLG FIN HGT FIN NO	CLG TYPE / HEIGHT FINISH / FINISH NUMBER

Autodesk Docs://MCP - Stage 2 - MC_AL_L/2021009_WCR/[L-BLDG_ARCH_R24.rvt

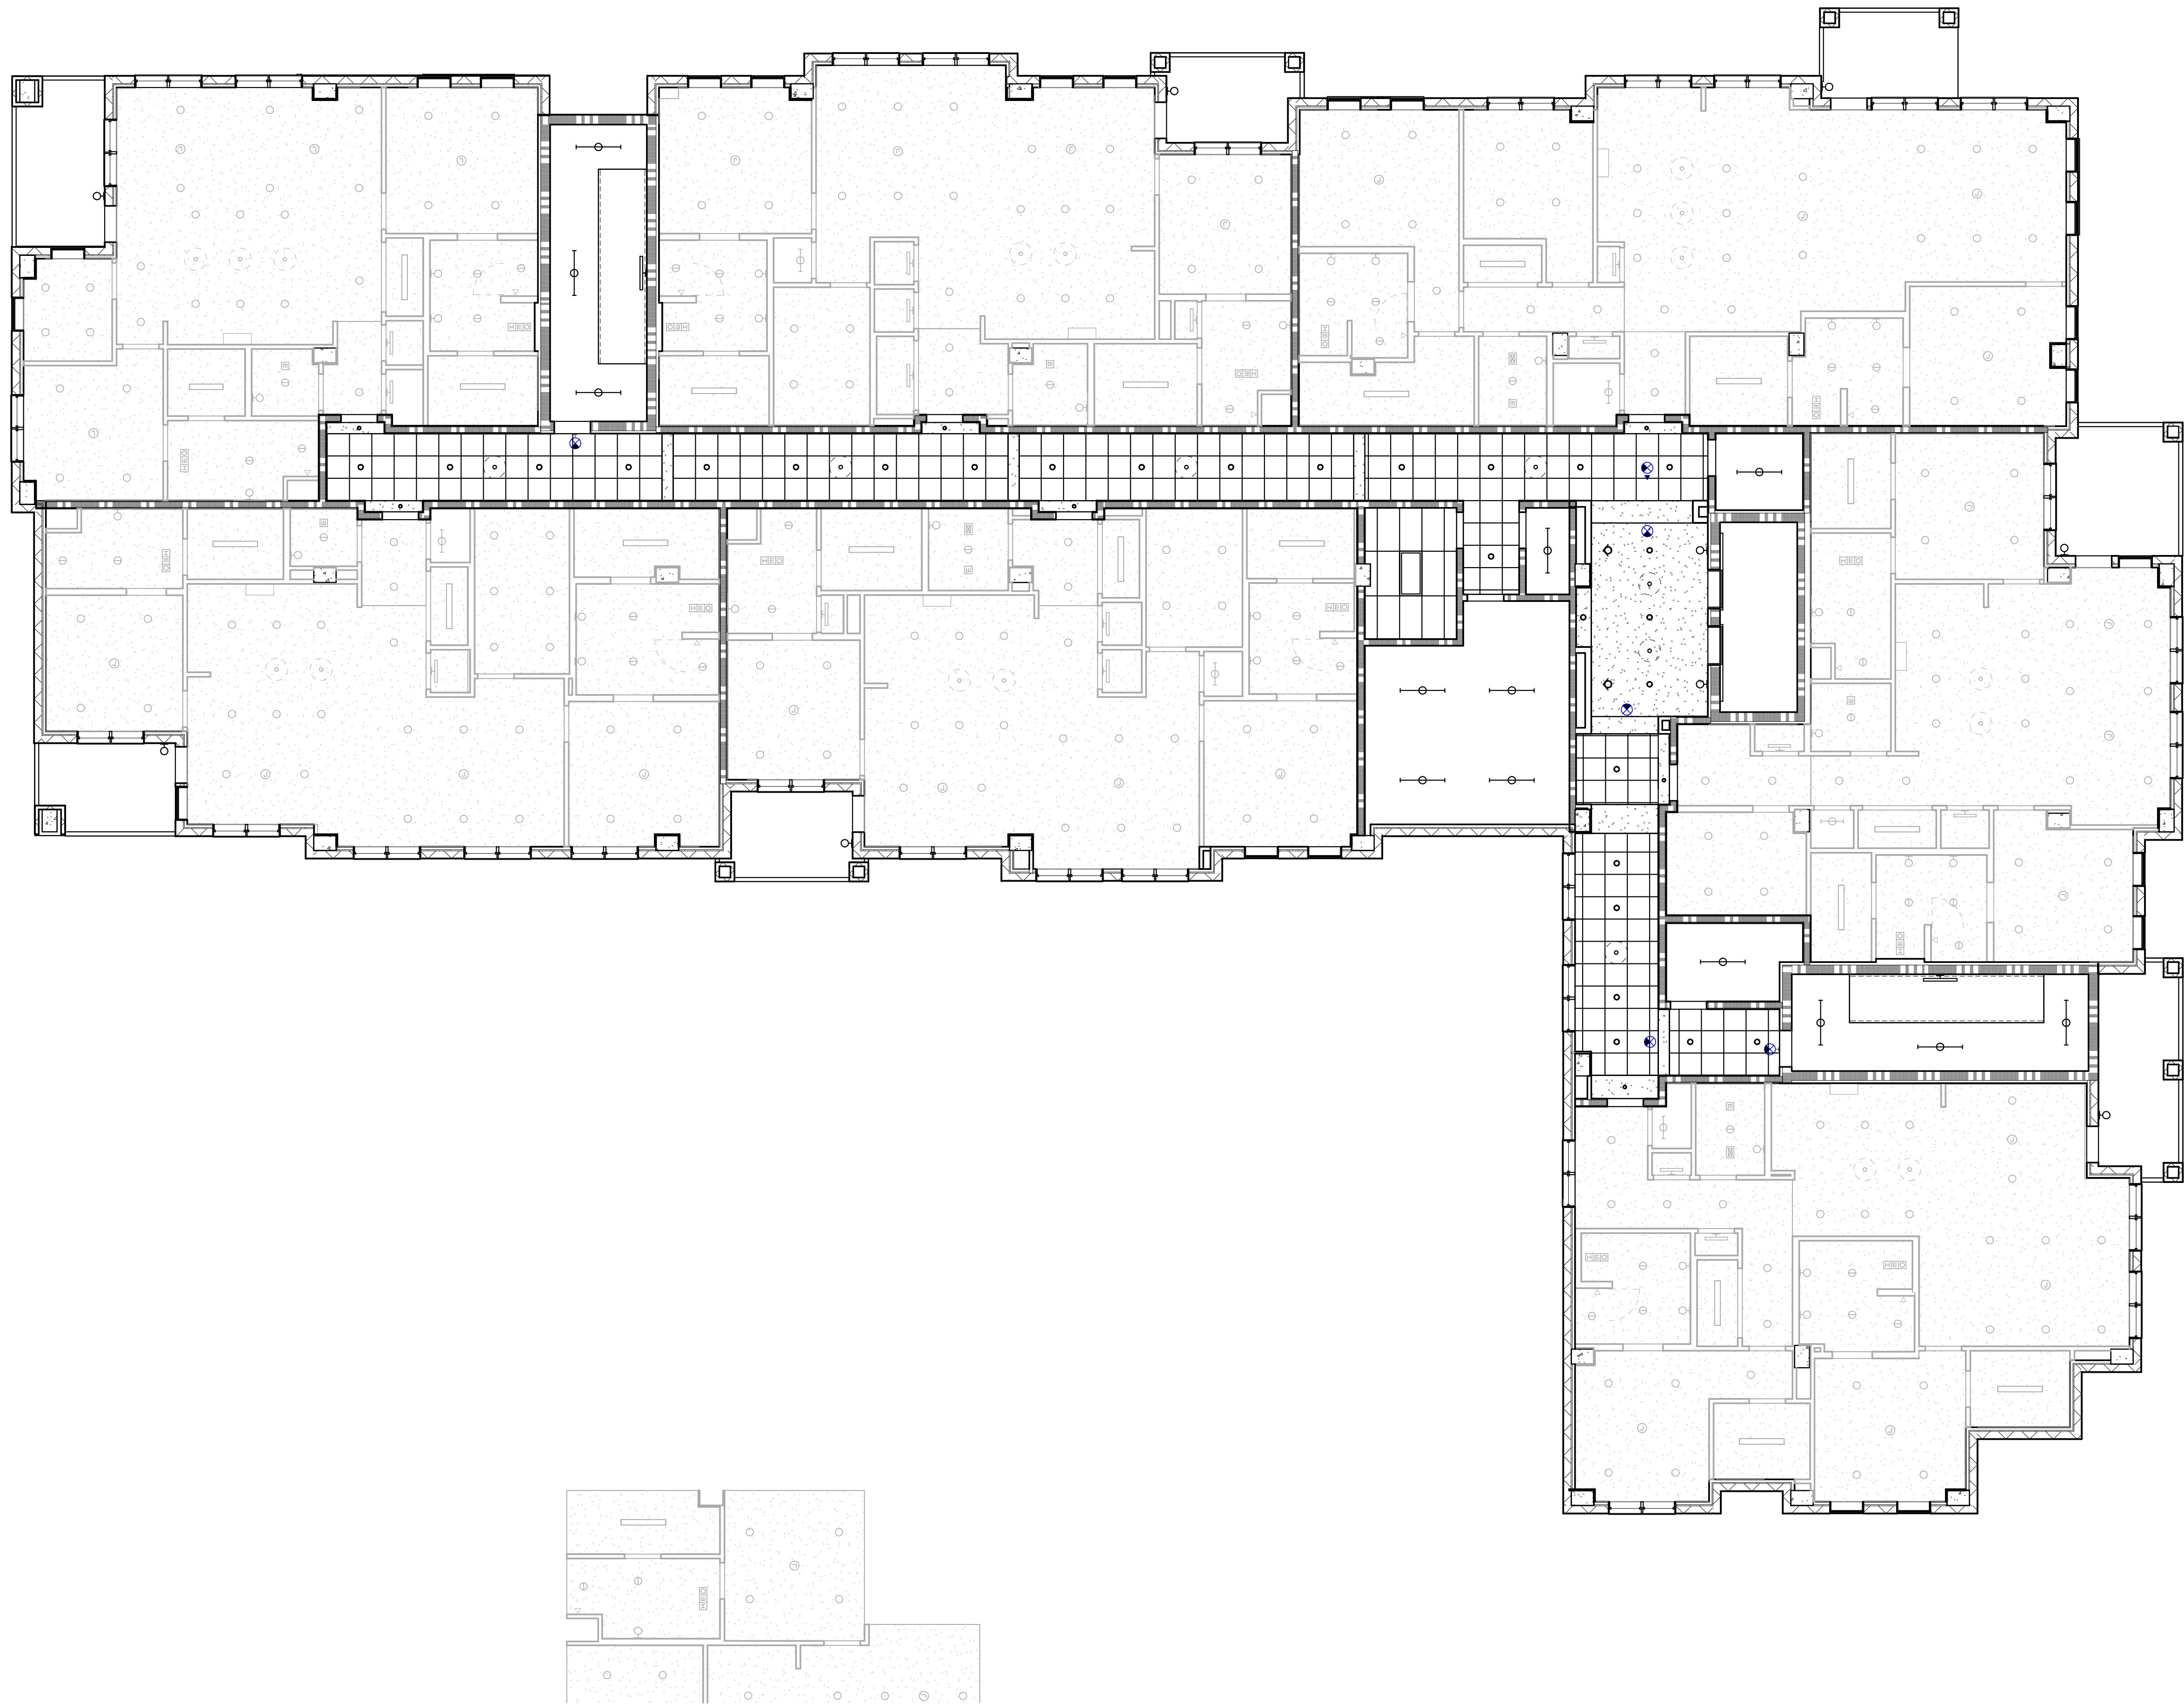

1 SECOND FLOOR CEILING PLAN - AREA A
1/8" = 1'-0"




CEILING NOTES

1. LIGHTING FIXTURES, SPEAKERS, FIRE PROTECTION AND / OR ELECTRICAL DEVICES LOCATED WITHIN TYPES II, I & 2 ACOUSTICAL CEILINGS IN PUBLIC AREAS, SHALL BE CENTERED WITHIN TILES. LIGHTING FIXTURES, SPEAKERS, FIRE PROTECTION AND / OR ELECTRICAL DEVICES LOCATED WITHIN OTHER ACOUSTICAL CEILINGS IN SERVICE AREAS SHALL BE LOCATED WITHIN A 3' CONCENTRIC CIRCULAR ZONE ABOUT TILE CENTERS.
2. COORDINATE MEAN ELEVATIONS AND HEIGHTS OF CEILINGS, SOFFITS AND OTHER VERTICAL ELEMENTS AND DEVICES INDICATED AS ABOVE FINISHED FLOOR SURFACES.
3. CONTINUE GYPSUM BOARD CEILING CONTROL JOINTS VERTICALLY ONTO ADJACENT SOFFITS WHERE APPLICABLE.
4. DOWNLIGHTS SHALL BE CENTERED OVER PLUMBING FIXTURES, TYPICAL EACH (LAVATORY/JURNAL AND) WATER CLOSET.
5. CLEAN, ADJUST AND REPAIR AS MAY BE REQUIRED, EXISTING HVAC DISTRIBUTION DEVICES.
6. VERIFY AND COORDINATE EXISTING GYPSUM BOARD CEILING DEMOLITION LIMITS. REFER TO TYPE III CEILING.


CEILING TYPE LEGEND

TYPE I	SUSPENDED ACOUSTICAL CEILING. REFER TO FINISH SCHEDULE OR SPECIFICATIONS FOR TYPE, SIZE, COLOR AND FINISH.
TYPE II	GYPSUM BOARD CEILING OR SOFFIT.
TYPE III	EXTERIOR ARCHITECTURAL WOODWORK PANEL.
TYPE IV	INTERIOR ARCHITECTURAL WOODWORK PANEL.
TYPE V	EXPOSED TO STRUCTURE
TYPE VI	EXTERIOR ALUMINUM SUSPENDED LINEAR CEILING SYSTEM


CEILING SYMBOLS

   	RECESSED TROFFER LIGHTING FIXTURE		WALL MOUNTED STRIP LIGHTING FIXTURE				
	SUSPENDED/SURFACE MOUNTED TROFFER LIGHTING FIXTURE		WALL MOUNTED LIGHTING FIXTURE (SCONCE)				
	SURFACE MOUNTED STRIP LIGHTING FIXTURE		WALL MOUNTED CLOCK				
	RECESSED DOWNLIGHT FIXTURE		LINEAR SUPPLY/ RETURN AIR DIFFUSER				
	RECESSED WALL WASH LIGHTING FIXTURE		SUPPLY AIR GRILLE				
	TRACK / MONOPOINT LIGHTING FIXTURE		RETURN AIR GRILLE				
	SURFACE MOUNTED LIGHTING FIXTURE		HEAT / EXHAUST FAN / LIGHTING FIXTURE				
	PENDANT MOUNTED LIGHTING FIXTURE		EXHAUST FAN				
	CEILING MOUNTED EXIT SIGN		SPRINKLER HEAD				
	WALL MOUNTED EXIT SIGN		FIRE ALARM SPEAKER				
	CEILING MOUNTED EMERGENCY EGRESS LIGHTING		FIRE ALARM STROBE				
	WALL MOUNTED EMERGENCY EGRESS LIGHTING		FIRE ALARM SPEAKER / STROBE				
	CONTINUOUS COVE LIGHTING / FIXTURE		SMOKE DETECTOR				
	CEILING FAN		HEAT DETECTOR				
	PA SPEAKER		ACCESS PANEL				
	OCCUPANCY SENSOR		JUNCTION BOX				
	CAMERA	<table border="1"><tr><td>CLG</td><td>HGT</td></tr><tr><td>FIN</td><td>FIN</td></tr></table>	CLG	HGT	FIN	FIN	CLG TYPE / HEIGHT FINISH / FINISH NUMBER
CLG	HGT						
FIN	FIN						

KEY PLAN

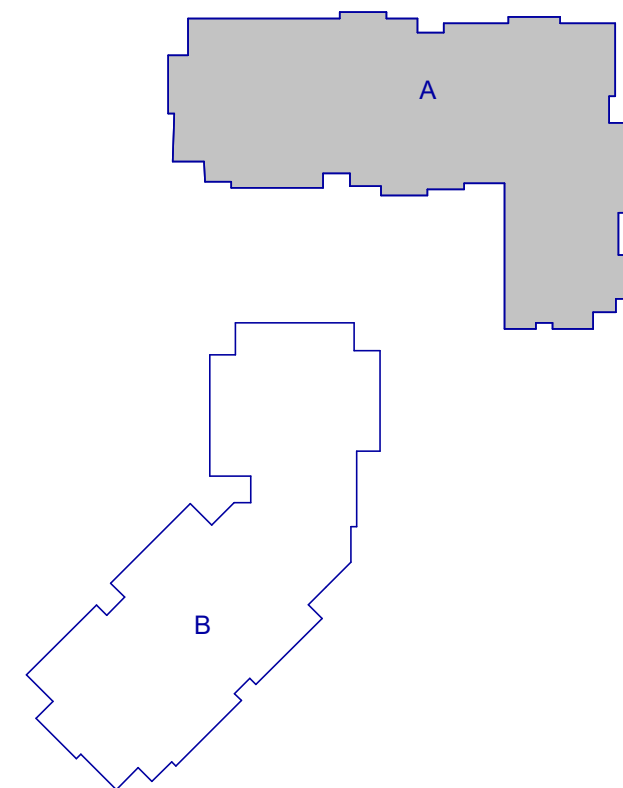

WATERFORD CAMPUS
IL BUILDING
601 UNIVERSE BLVD. JUNO BEACH, FL 33408

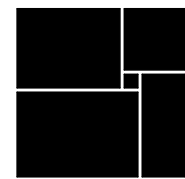

THW
DESIGN

COPYRIGHT © 2017
THOMPSON HANCOCK WITTE &
ASSOCIATES, INC.

2100 RiverEdge Parkway
Suite 900
Atlanta, GA 30328

PH: 770 916 2220
FAX: 770 916 2299

www.thw.com

PRELIMINARY DRAWINGS.
NOT TO BE USED FOR
RECORDING,
IMPLEMENTATION,
REGULATORY APPROVAL,
PERMITTING, OR
CONSTRUCTION.

DESIGN
DEVELOPMENT

Project No.: 2021009
Date: 08/22/2025

PARTIAL
SECOND
FLOOR RCP -
AREA A

A-152-A

Autodesk Docs://MCR - Stage 2 - MC_AL_LU2021009_WCR [L-BLDG_ARCH_R24.rvt

1 SECOND FLOOR CEILING PLAN - AREA B
1/8" = 1'-0"



CEILING NOTES

1. LIGHTING FIXTURES, SPEAKERS, FIRE PROTECTION AND / OR ELECTRICAL DEVICES LOCATED WITHIN TYPES II, 1 & 2 ACOUSTICAL CEILINGS IN PUBLIC AREAS, SHALL BE CENTERED WITHIN TILES. LIGHTING FIXTURES, SPEAKERS, FIRE PROTECTION AND / OR ELECTRICAL DEVICES LOCATED WITHIN OTHER ACOUSTICAL CEILINGS IN SERVICE AREAS SHALL BE LOCATED WITHIN A 3" CONCENTRIC, CIRCULAR ZONE ABOUT TILE CENTERS.
2. COORDINATE MEAN ELEVATIONS AND HEIGHTS OF CEILINGS, SOFFITS AND OTHER VERTICAL ELEMENTS AND DEVICES INDICATED AS ABOVE FINISHED FLOOR SURFACES.
3. CONTINUE GYPSUM BOARD CEILING CONTROL JOINTS VERTICALLY ONTO ADJACENT SOFFITS WHERE APPLICABLE.
4. DOWNLIGHTS SHALL BE CENTERED OVER PLUMBING FIXTURES, TYPICAL EACH (LAVATORY URINAL AND) WATER CLOSET.
5. CLEAN, ADJUST AND REPAIR AS MAY BE REQUIRED, EXISTING HVAC DISTRIBUTION DEVICES.
6. VERIFY AND COORDINATE EXISTING GYPSUM BOARD CEILING DEMOLITION LIMITS. REFER TO TYPE III CEILING.


CEILING TYPE LEGEND

- | | |
|----------|--|
| TYPE I | SUSPENDED ACOUSTICAL CEILING. REFER TO FINISH SCHEDULE OR SPECIFICATIONS FOR TYPE, SIZE, COLOR AND FINISH. |
| TYPE II | GYPSUM BOARD CEILING OR SOFFIT. |
| TYPE III | EXTERIOR ARCHITECTURAL WOODWORK PANEL. |
| TYPE IV | INTERIOR ARCHITECTURAL WOODWORK PANEL. |
| TYPE V | EXPOSED TO STRUCTURE |
| TYPE VI | EXTERIOR ALUMINUM SUSPENDED LINEAR CEILING SYSTEM |


CEILING SYMBOLS

- | | | | |
|--|--|--|--|
| | RECESSED TROFFER LIGHTING FIXTURE | | WALL MOUNTED STRIP LIGHTING FIXTURE |
| | SUSPENDED/SURFACE MOUNTED TROFFER LIGHTING FIXTURE | | WALL MOUNTED LIGHTING FIXTURE (SCONCE) |
| | SURFACE MOUNTED STRIP LIGHTING FIXTURE | | WALL MOUNTED CLOCK |
| | RECESSED DOWNLIGHT FIXTURE | | LINEAR SUPPLY/ RETURN AIR DIFFUSER |
| | RECESSED WALL WASH LIGHTING FIXTURE | | SUPPLY AIR GRILLE |
| | TRACK / MONOPOINT LIGHTING FIXTURE | | RETURN AIR GRILLE |
| | SURFACE MOUNTED LIGHTING FIXTURE | | HEAT / EXHAUST FAN / LIGHTING FIXTURE |
| | PENDANT MOUNTED LIGHTING FIXTURE | | EXHAUST FAN |
| | CEILING MOUNTED EXIT SIGN | | SPRINKLER HEAD |
| | WALL MOUNTED EXIT SIGN | | FIRE ALARM SPEAKER |
| | CEILING MOUNTED EMERGENCY EGRESS LIGHTING | | FIRE ALARM STROBE |
| | WALL MOUNTED EMERGENCY EGRESS LIGHTING | | FIRE ALARM SPEAKER / STROBE |
| | CONTINUOUS COVE LIGHTING / FIXTURE | | SMOKE DETECTOR |
| | CEILING FAN | | HEAT DETECTOR |
| | PA SPEAKER | | ACCESS PANEL |
| | OCCUPANCY SENSOR | | JUNCTION BOX |
| | CAMERA | | |
- | | | |
|-----|--------|------------------------|
| CLG | HGT | CLG TYPE / HEIGHT |
| FIN | FIN NO | FINISH / FINISH NUMBER |

KEY PLAN

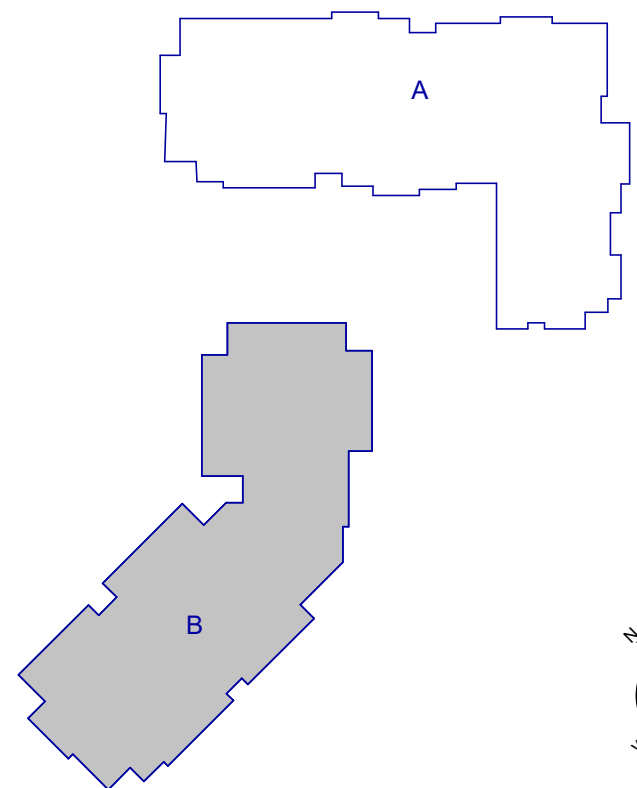

WATERFORD CAMPUS
IL BUILDING
601 UNIVERSE BLVD. JUNO BEACH, FL 33408

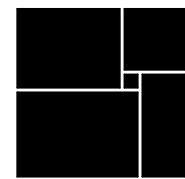

THW
DESIGN

COPYRIGHT © 2017
THOMPSON HANCOCK WITTE &
ASSOCIATES, INC.

2100 RiverEdge Parkway
Suite 900
Atlanta, GA 30328

PH: 770 916 2220
FAX: 770 916 2299

www.thw.com

PRELIMINARY DRAWINGS.
NOT TO BE USED FOR
RECORDING,
IMPLEMENTATION,
REGULATORY APPROVAL,
PERMITTING, OR
CONSTRUCTION.

DESIGN
DEVELOPMENT

Project No.: 2021009
Date: 08/22/2025


PARTIAL
SECOND
FLOOR RCP -
AREA B

A-152-B

Autodesk Docs://MCR - Stage 2 - MC_AL_LL/2021009_WCR [L-BLDG_ARCH_R24.rvt

1 THIRD FLOOR CEILING PLAN - AREA A

1/8" = 1'-0"

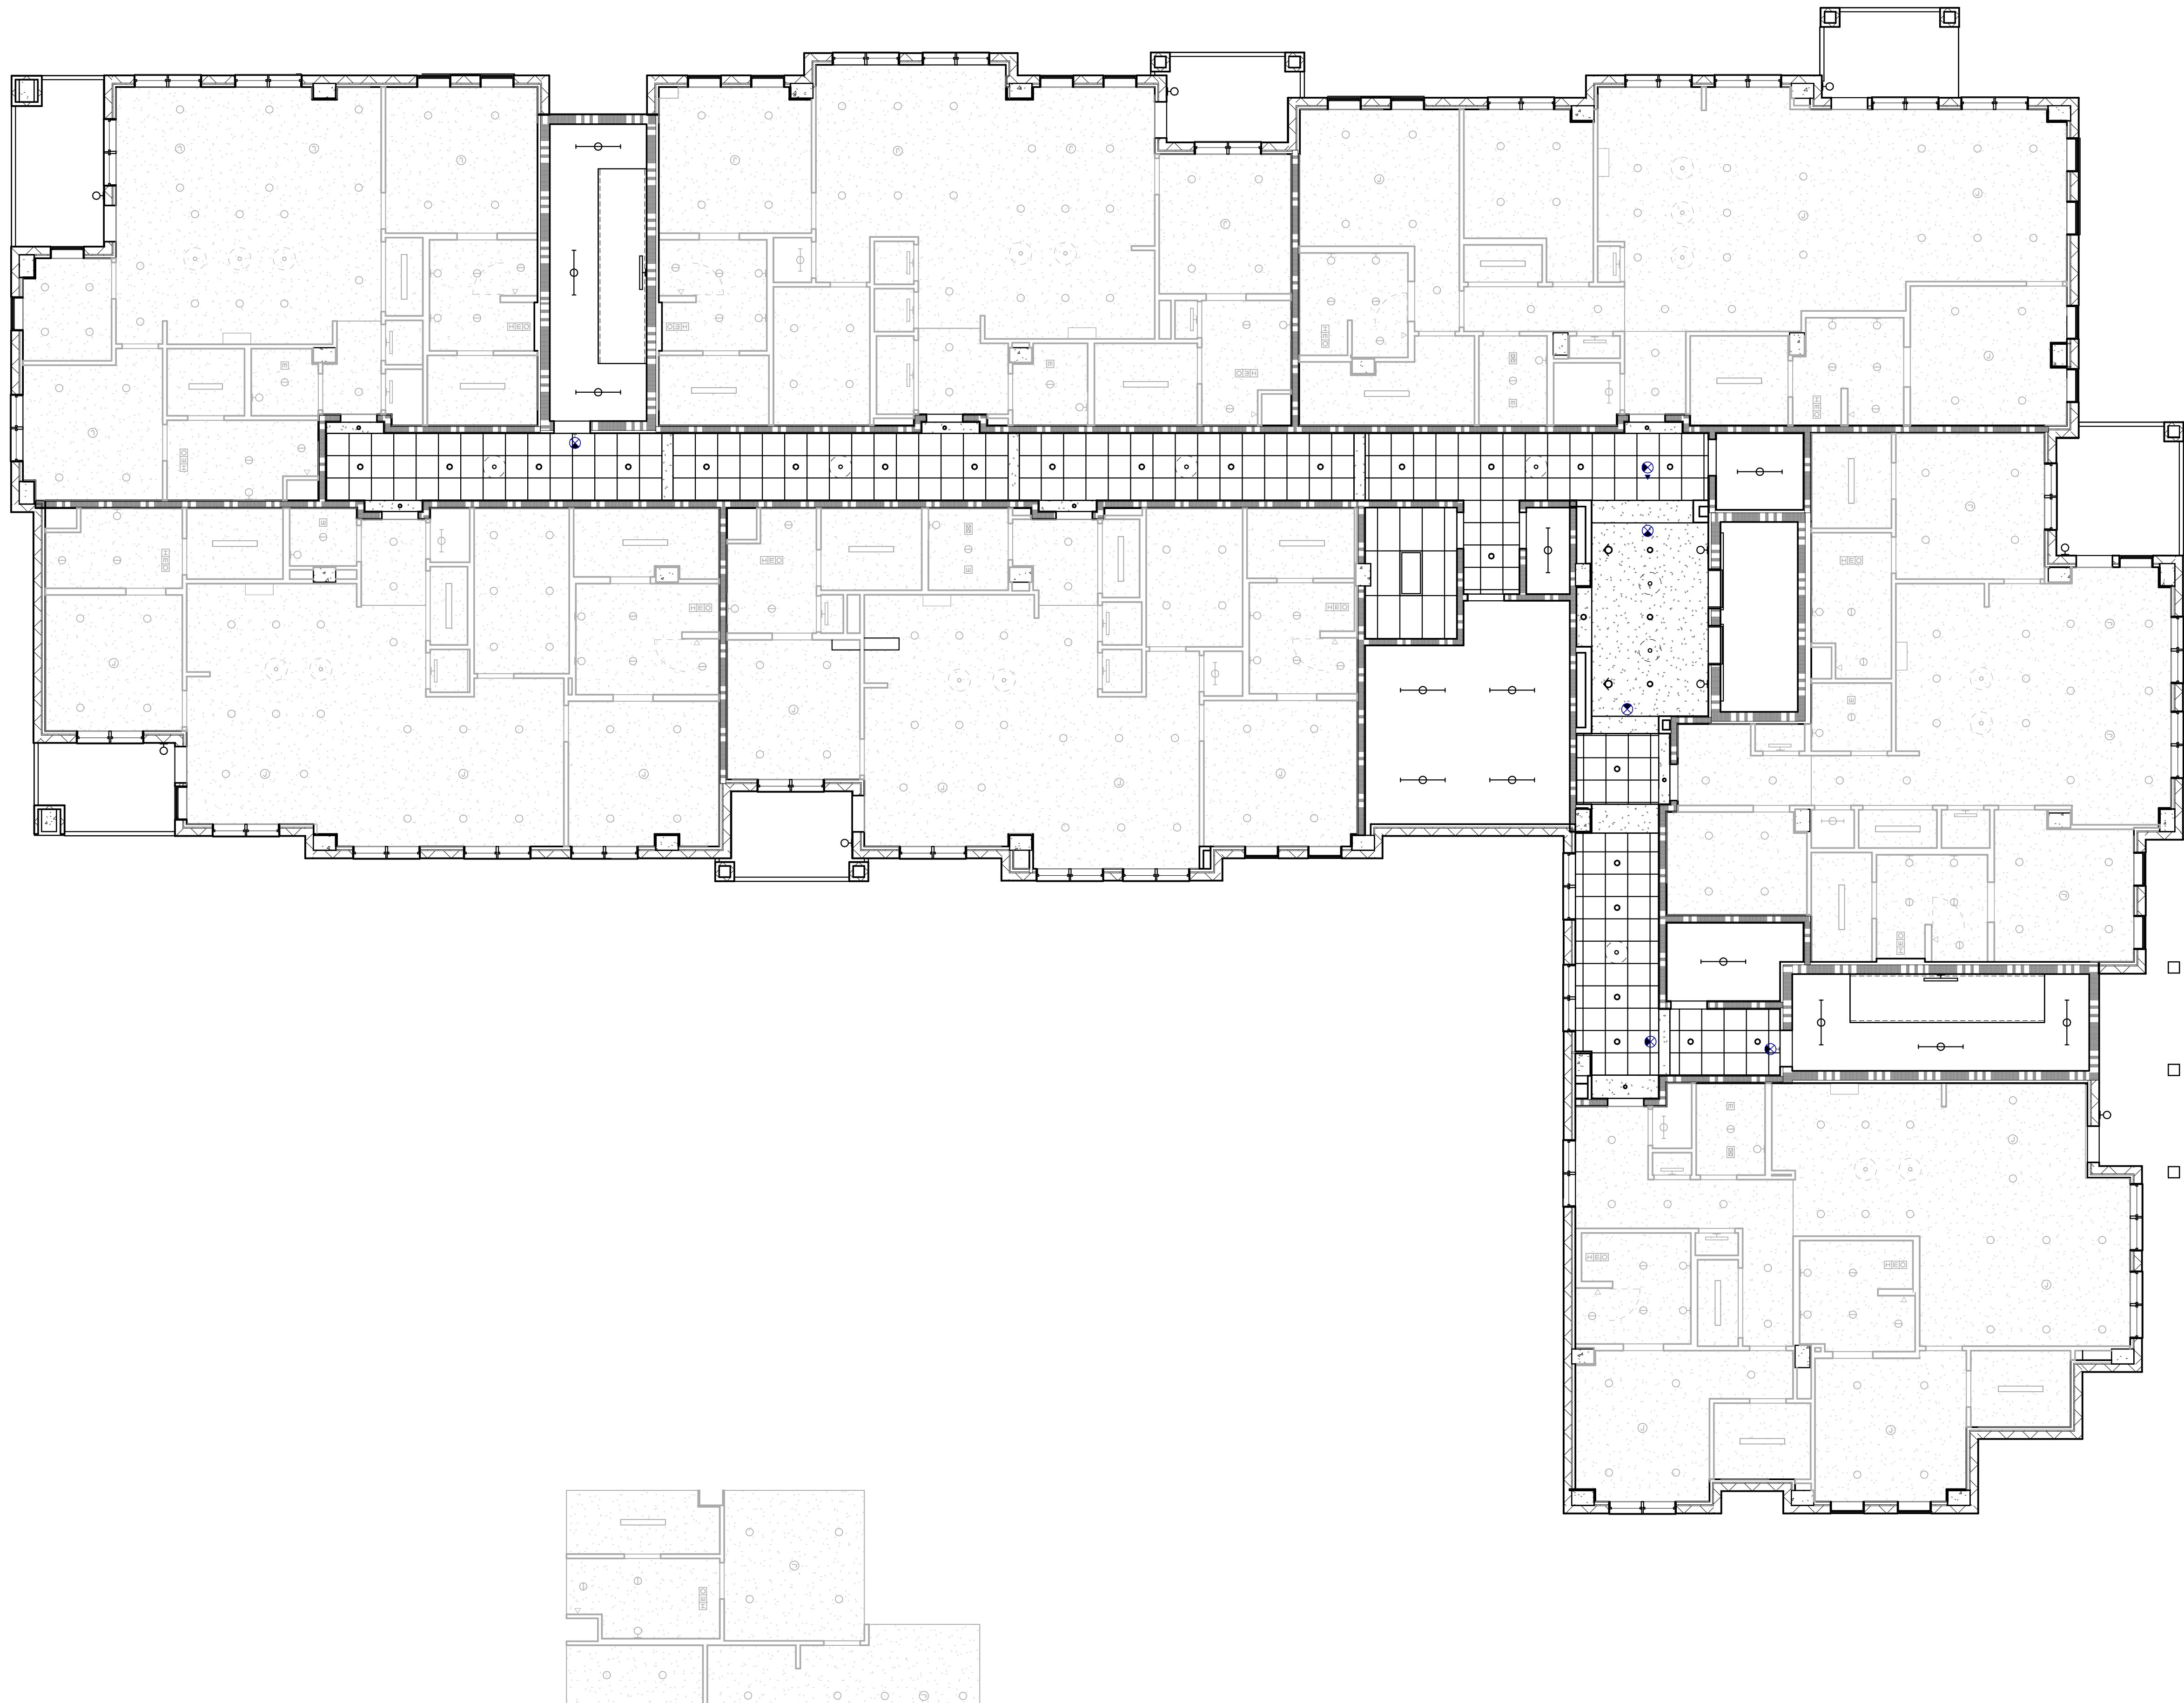

CEILING NOTES

1. LIGHTING FIXTURES, SPEAKERS, FIRE PROTECTION AND / OR ELECTRICAL DEVICES LOCATED WITHIN TYPES II, I & 2 ACOUSTICAL CEILINGS IN PUBLIC AREAS, SHALL BE CENTERED WITHIN TILES. LIGHTING FIXTURES, SPEAKERS, FIRE PROTECTION AND / OR ELECTRICAL DEVICES LOCATED WITHIN OTHER ACOUSTICAL CEILINGS IN SERVICE AREAS SHALL BE LOCATED WITHIN A 3' CONCENTRIC CIRCULAR ZONE ABOUT TILE CENTERS.
2. COORDINATE MEAN ELEVATIONS AND HEIGHTS OF CEILINGS, SOFFITS AND OTHER VERTICAL ELEMENTS AND DEVICES INDICATED AS ABOVE FINISHED FLOOR SURFACES.
3. CONTINUE GYPSUM BOARD CEILING CONTROL JOINTS VERTICALLY ONTO ADJACENT SOFFITS WHERE APPLICABLE.
4. DOWNLIGHTS SHALL BE CENTERED OVER PLUMBING FIXTURES, TYPICAL EACH (LAVATORY, URINAL AND) WATER CLOSET.
5. CLEAN, ADJUST AND REPAIR AS MAY BE REQUIRED, EXISTING HVAC DISTRIBUTION DEVICES.
6. VERIFY AND COORDINATE EXISTING GYPSUM BOARD CEILING DEMOLITION LIMITS. REFER TO TYPE III CEILING.



CEILING TYPE LEGEND

- TYPE I SUSPENDED ACOUSTICAL CEILING. REFER TO FINISH SCHEDULE OR SPECIFICATIONS FOR TYPE, SIZE, COLOR AND FINISH.
- TYPE II GYPSUM BOARD CEILING OR SOFFIT.
- TYPE III EXTERIOR ARCHITECTURAL WOODWORK PANEL.
- TYPE IV INTERIOR ARCHITECTURAL WOODWORK PANEL.
- TYPE V EXPOSED TO STRUCTURE
- TYPE VI EXTERIOR ALUMINUM SUSPENDED LINEAR CEILING SYSTEM


CEILING SYMBOLS

- | | RECESSED TROFFER LIGHTING FIXTURE | | WALL MOUNTED STRIP LIGHTING FIXTURE | | | | | | |
|-----|--|---|--|-----|-----|--------|--|--|---|
| | SUSPENDED/SURFACE MOUNTED TROFFER LIGHTING FIXTURE | | WALL MOUNTED LIGHTING FIXTURE (SCONCE) | | | | | | |
| | SURFACE MOUNTED STRIP LIGHTING FIXTURE | | WALL MOUNTED CLOCK | | | | | | |
| | RECESSED DOWNLIGHT FIXTURE | | LINEAR SUPPLY/RETURN AIR DIFFUSER | | | | | | |
| | RECESSED WALL WASH LIGHTING FIXTURE | | SUPPLY AIR GRILLE | | | | | | |
| | TRACK / MONOPOINT LIGHTING FIXTURE | | RETURN AIR GRILLE | | | | | | |
| | SURFACE MOUNTED LIGHTING FIXTURE | | HEAT / EXHAUST FAN / LIGHTING FIXTURE | | | | | | |
| | PENDANT MOUNTED LIGHTING FIXTURE | | EXHAUST FAN | | | | | | |
| | CEILING MOUNTED EXIT SIGN | | SPRINKLER HEAD | | | | | | |
| | WALL MOUNTED EXIT SIGN | | FIRE ALARM SPEAKER | | | | | | |
| | CEILING MOUNTED EMERGENCY EGRESS LIGHTING | | FIRE ALARM STROBE | | | | | | |
| | WALL MOUNTED EMERGENCY EGRESS LIGHTING | | FIRE ALARM SPEAKER / STROBE | | | | | | |
| | CONTINUOUS COVE LIGHTING / FIXTURE | | SMOKE DETECTOR | | | | | | |
| | CEILING FAN | | HEAT DETECTOR | | | | | | |
| | PA SPEAKER | | ACCESS PANEL | | | | | | |
| | OCCUPANCY SENSOR | | JUNCTION BOX | | | | | | |
| | CAMERA | <table><thead><tr><th>CLG</th><th>HST</th></tr><tr><th>FIN</th><th>FIN NO</th></tr></thead><tbody><tr><td></td><td></td></tr></tbody></table> | CLG | HST | FIN | FIN NO | | | CLG TYPE / HEIGHT
FINISH / FINISH NUMBER |
| CLG | HST | | | | | | | | |
| FIN | FIN NO | | | | | | | | |
| | | | | | | | | | |

KEY PLAN

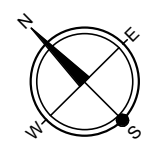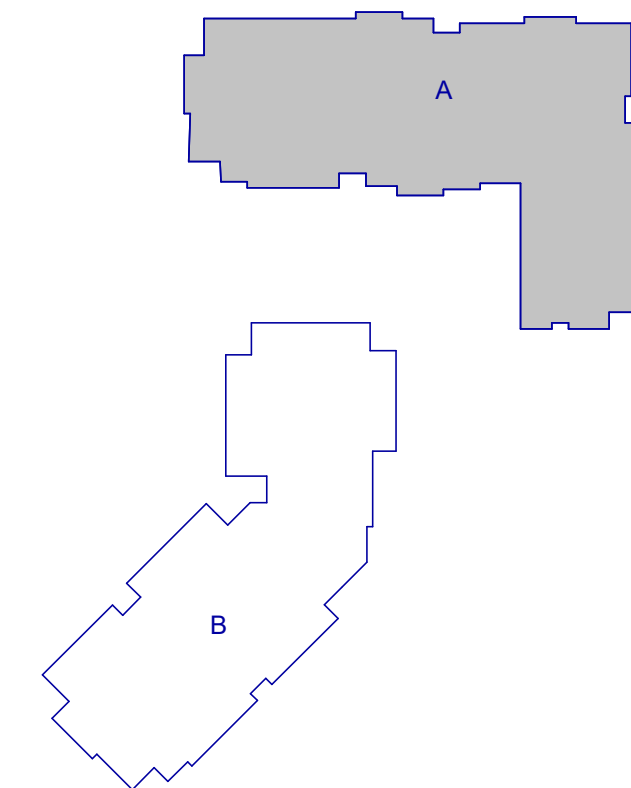

WATERFORD CAMPUS
IL BUILDING
601 UNIVERSE BLVD. JUNO BEACH, FL 33408

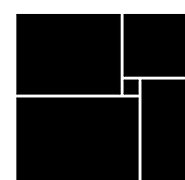

THW
DESIGN

COPYRIGHT © 2017
THOMPSON HANCOCK WITTE &
ASSOCIATES, INC.

2100 RiverEdge Parkway
Suite 900
Atlanta, GA 30328

PH: 770 916 2220
FAX: 770 916 2299

www.thw.com

PRELIMINARY DRAWINGS.
NOT TO BE USED FOR
RECORDING,
IMPLEMENTATION,
REGULATORY APPROVAL,
PERMITTING, OR
CONSTRUCTION.

DESIGN
DEVELOPMENT

Project No.: 2021009
Date: 08/22/2025

PARTIAL THIRD
FLOOR RCP -
AREA A

A-153-A

Autodesk Docs:\MCR - Stage 2 - MC_AL_LL\2021009\MCR_LL\BLDG_ARCH_R24.rvt

1 THIRD FLOOR CEILING PLAN - AREA B
1/8" = 1'-0"



CEILING NOTES

1. LIGHTING FIXTURES, SPEAKERS, FIRE PROTECTION AND / OR ELECTRICAL DEVICES LOCATED WITHIN TYPES II, 1 & 2 ACOUSTICAL CEILINGS IN PUBLIC AREAS, SHALL BE CENTERED WITHIN TILES. LIGHTING FIXTURES, SPEAKERS, FIRE PROTECTION AND / OR ELECTRICAL DEVICES LOCATED WITHIN OTHER ACOUSTICAL CEILINGS IN SERVICE AREAS SHALL BE LOCATED WITHIN A 3" CONCENTRIC CIRCULAR ZONE ABOUT TILE CENTERS.
2. COORDINATE MEAN ELEVATIONS AND HEIGHTS OF CEILINGS, SOFFITS AND OTHER VERTICAL ELEMENTS AND DEVICES INDICATED AS ABOVE FINISHED FLOOR SURFACES.
3. CONTINUE GYPSUM BOARD CEILING CONTROL JOINTS VERTICALLY ONTO ADJACENT SOFFITS WHERE APPLICABLE.
4. DOWNLIGHTS SHALL BE CENTERED OVER PLUMBING FIXTURES, TYPICAL EACH (LAVATORY URINAL AND) WATER CLOSET.
5. CLEAN, ADJUST AND REPAIR AS MAY BE REQUIRED, EXISTING HVAC DISTRIBUTION DEVICES.
6. VERIFY AND COORDINATE EXISTING GYPSUM BOARD CEILING DEMOLITION LIMITS. REFER TO TYPE III CEILING.


CEILING TYPE LEGEND

- | | |
|----------|--|
| TYPE I | SUSPENDED ACOUSTICAL CEILING. REFER TO FINISH SCHEDULE OR SPECIFICATIONS FOR TYPE, SIZE, COLOR AND FINISH. |
| TYPE II | GYPSUM BOARD CEILING OR SOFFIT. |
| TYPE III | EXTERIOR ARCHITECTURAL WOODWORK PANEL. |
| TYPE IV | INTERIOR ARCHITECTURAL WOODWORK PANEL. |
| TYPE V | EXPOSED TO STRUCTURE |
| TYPE VI | EXTERIOR ALUMINUM SUSPENDED LINEAR CEILING SYSTEM |


CEILING SYMBOLS

- | | | | |
|--|--|--|--|
| | RECESSED TROFFER LIGHTING FIXTURE | | WALL MOUNTED STRIP LIGHTING FIXTURE |
| | SUSPENDED/SURFACE MOUNTED TROFFER LIGHTING FIXTURE | | WALL MOUNTED LIGHTING FIXTURE (SCONCE) |
| | SURFACE MOUNTED STRIP LIGHTING FIXTURE | | WALL MOUNTED CLOCK |
| | RECESSED DOWNLIGHT FIXTURE | | LINEAR SUPPLY/ RETURN AIR DIFFUSER |
| | RECESSED WALL WASH LIGHTING FIXTURE | | SUPPLY AIR GRILLE |
| | TRACK / MONOPOINT LIGHTING FIXTURE | | RETURN AIR GRILLE |
| | SURFACE MOUNTED LIGHTING FIXTURE | | HEAT / EXHAUST FAN / LIGHTING FIXTURE |
| | PENDANT MOUNTED LIGHTING FIXTURE | | EXHAUST FAN |
| | CEILING MOUNTED EXIT SIGN | | SPRINKLER HEAD |
| | WALL MOUNTED EXIT SIGN | | FIRE ALARM SPEAKER |
| | CEILING MOUNTED EMERGENCY EGRESS LIGHTING | | FIRE ALARM STROBE |
| | WALL MOUNTED EMERGENCY EGRESS LIGHTING | | FIRE ALARM SPEAKER / STROBE |
| | CONTINUOUS COVE LIGHTING / FIXTURE | | SMOKE DETECTOR |
| | CEILING FAN | | HEAT DETECTOR |
| | PA SPEAKER | | ACCESS PANEL |
| | OCCUPANCY SENSOR | | JUNCTION BOX |
| | CAMERA | | |
- | | | |
|-----|--------|------------------------|
| CLG | HTG | CLG TYPE / HEIGHT |
| FIN | FIN NO | FINISH / FINISH NUMBER |

KEY PLAN

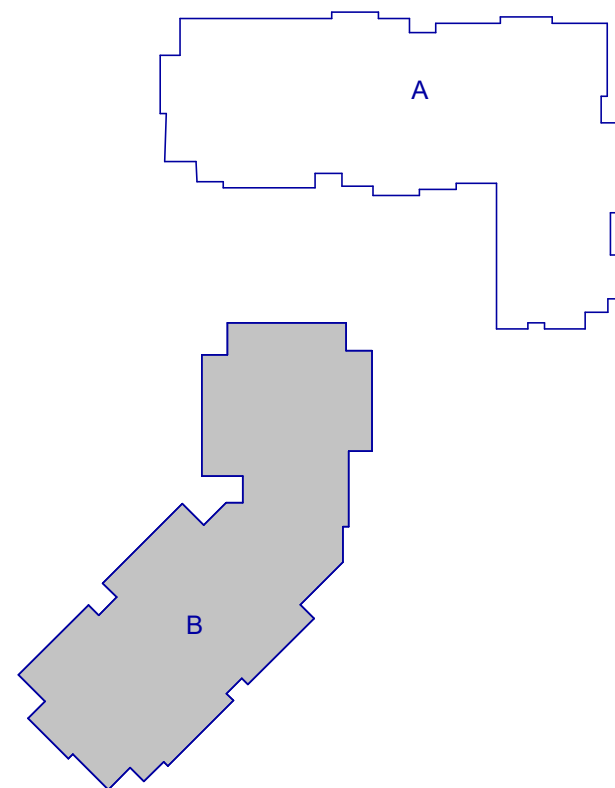

WATERFORD CAMPUS
IL BUILDING
601 UNIVERSE BLVD. JUNO BEACH, FL 33408

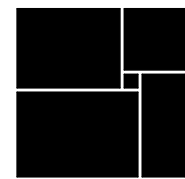

THW
DESIGN

COPYRIGHT © 2017
THOMPSON HANCOCK WITTE &
ASSOCIATES, INC.

2100 RiverEdge Parkway
Suite 900
Atlanta, GA 30328

PH: 770 916 2220
FAX: 770 916 2299

www.thw.com

PRELIMINARY DRAWINGS.
NOT TO BE USED FOR
RECORDING,
IMPLEMENTATION,
REGULATORY APPROVAL,
PERMITTING, OR
CONSTRUCTION.

DESIGN
DEVELOPMENT

Project No.: 2021009
Date:



PARTIAL THIRD
FLOOR RCP -
AREA B

A-153-B

Autodesk Docs://MCR - Stage 2 - MC_AL_LU2021009_WCR [L-BLDG_ARCH_R24.rvt

1 **FOURTH FLOOR CEILING PLAN - AREA A**

SCALE: 1/8" = 1'-0"

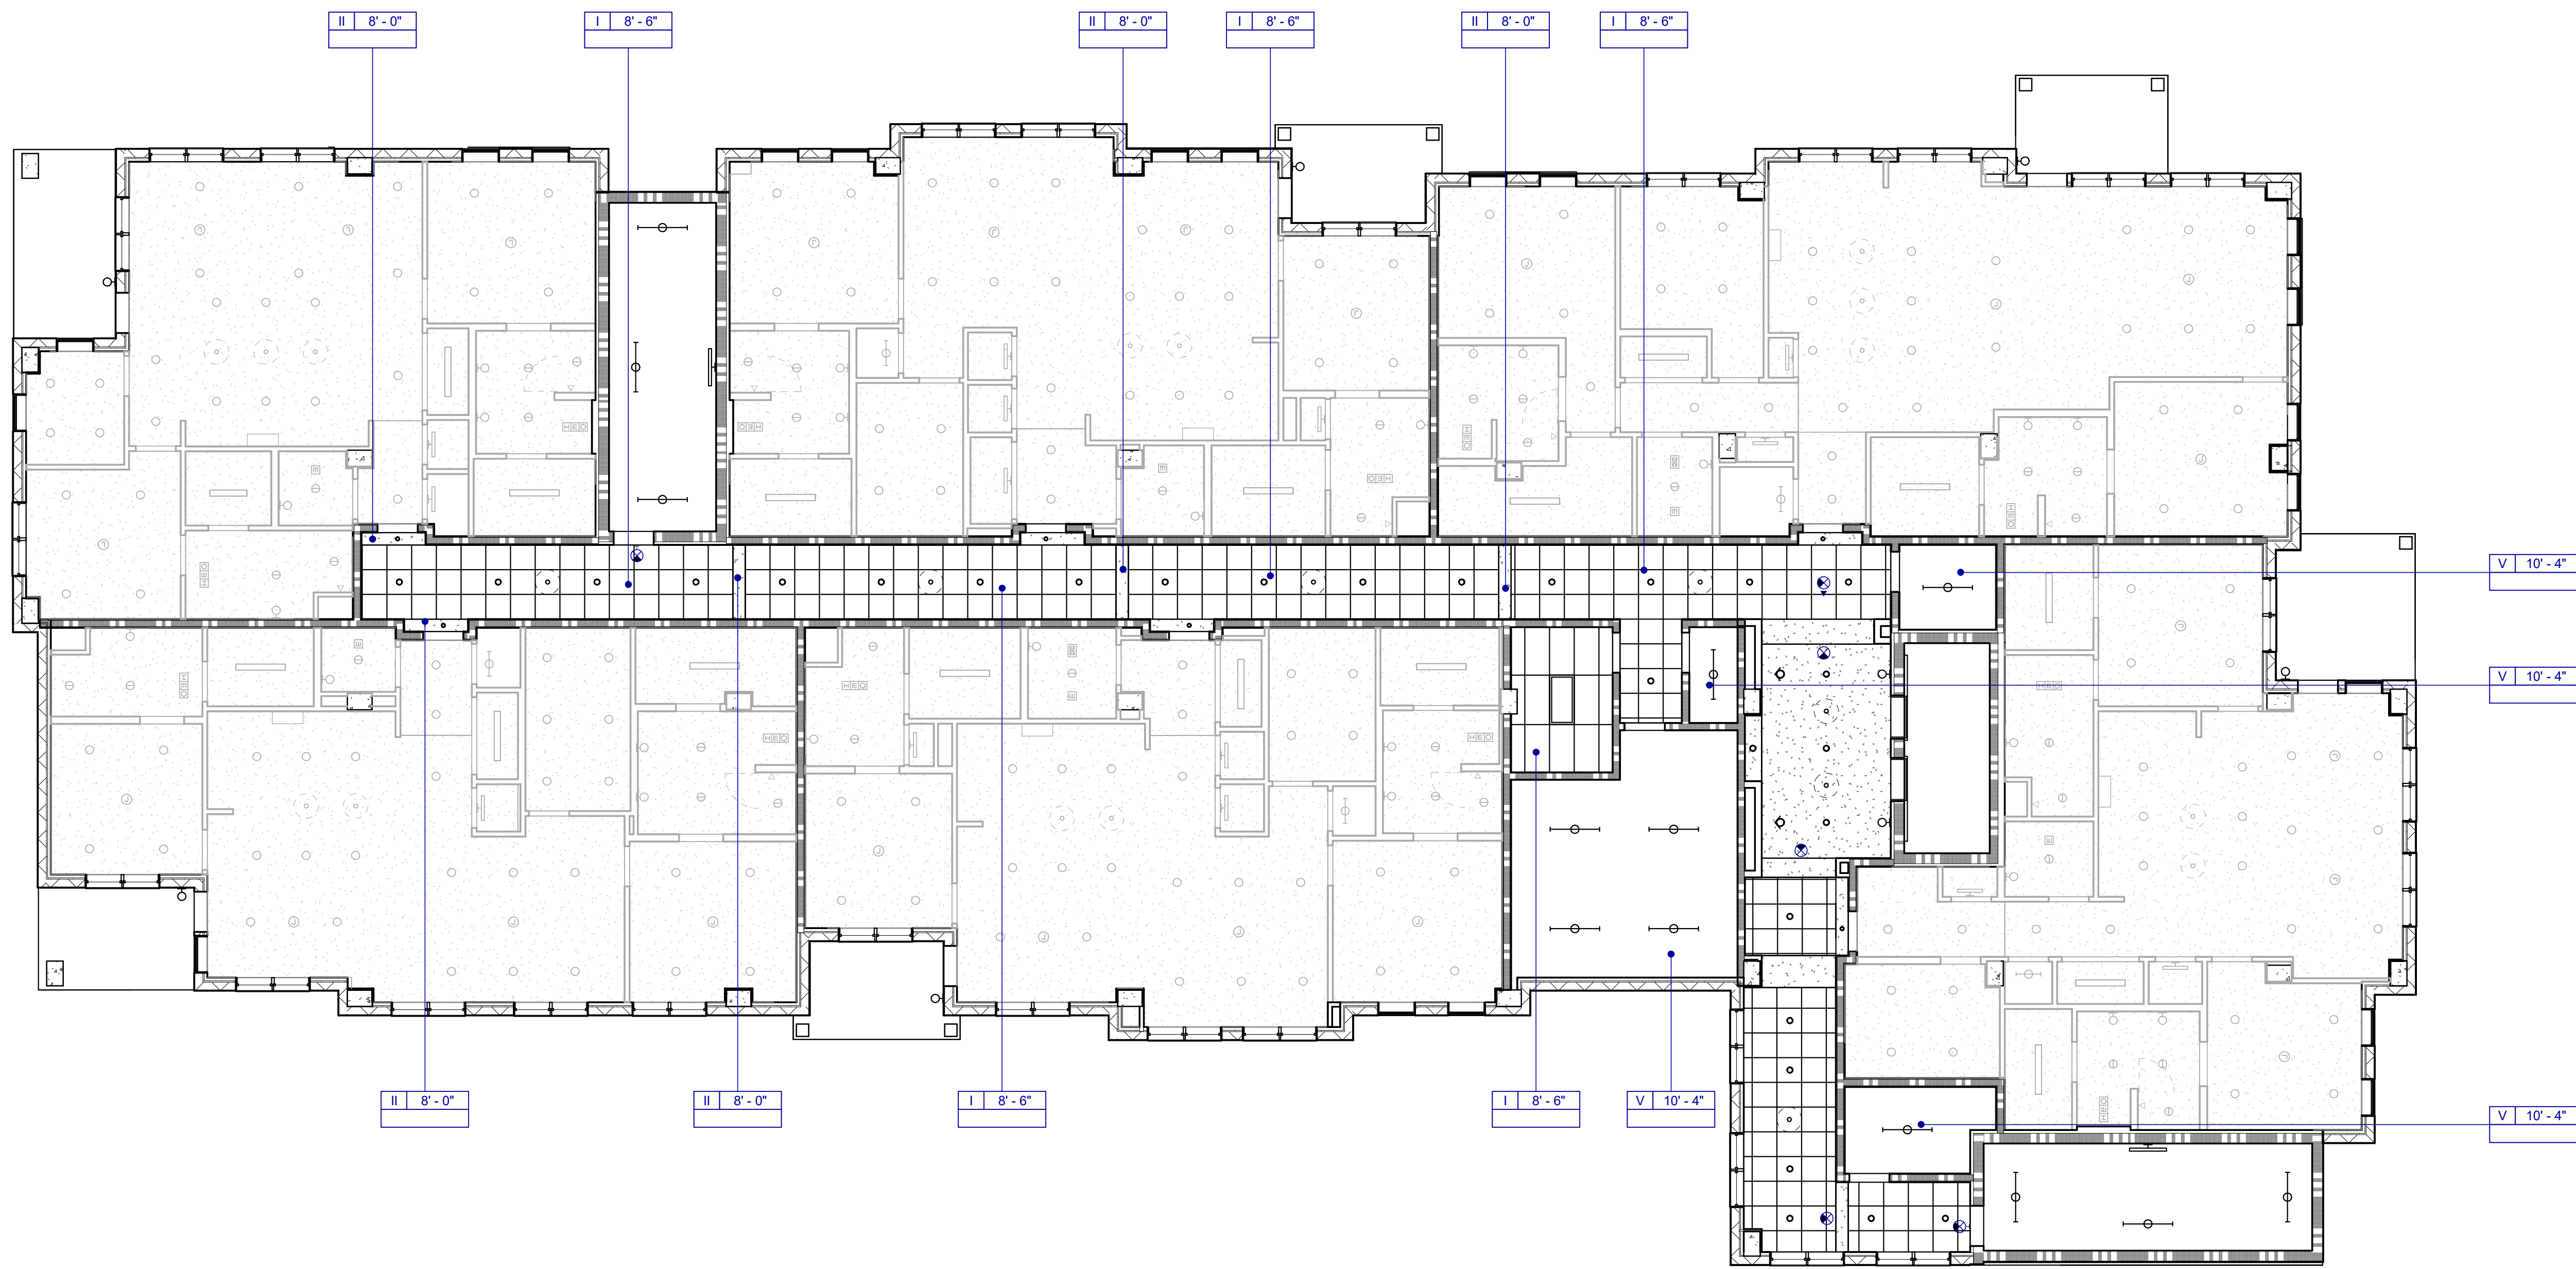 



CEILING NOTES

1. LIGHTING FIXTURES, SPEAKERS, FIRE PROTECTION AND / OR ELECTRICAL DEVICES LOCATED WITHIN TYPES II, I & 2 ACOUSTICAL CEILINGS IN PUBLIC AREAS, SHALL BE CENTERED WITHIN TILES. LIGHTING FIXTURES, SPEAKERS, FIRE PROTECTION AND / OR ELECTRICAL DEVICES LOCATED WITHIN OTHER ACOUSTICAL CEILINGS IN SERVICE AREAS SHALL BE LOCATED WITHIN A 3' CONCENTRIC CIRCULAR ZONE ABOUT TILE CENTERS.
2. COORDINATE MEAN ELEVATIONS AND HEIGHTS OF CEILINGS, SOFFITS AND OTHER VERTICAL ELEMENTS AND DEVICES INDICATED AS ABOVE FINISHED FLOOR SURFACES.
3. CONTINUE GYPSUM BOARD CEILING CONTROL JOINTS VERTICALLY ONTO ADJACENT SOFFITS WHERE APPLICABLE.
4. DOWNLIGHTS SHALL BE CENTERED OVER PLUMBING FIXTURES, TYPICAL EACH (LAVATORY/JURNAL AND) WATER CLOSET.
5. CLEAN, ADJUST AND REPAIR AS MAY BE REQUIRED, EXISTING HVAC DISTRIBUTION DEVICES. VERIFY AND COORDINATE EXISTING GYPSUM BOARD CEILING DEMOLITION LIMITS. REFER TO TYPE III CEILING.
- 6.


CEILING TYPE LEGEND

TYPE I	SUSPENDED ACOUSTICAL CEILING - REFER TO FINISH SCHEDULE OR SPECIFICATIONS FOR TYPE, SIZE, COLOR AND FINISH.
TYPE II	GYPSUM BOARD CEILING OR SOFFIT.
TYPE III	EXTERIOR ARCHITECTURAL WOODWORK PANEL.
TYPE IV	INTERIOR ARCHITECTURAL WOODWORK PANEL.
TYPE V	EXPOSED TO STRUCTURE
TYPE VI	EXTERIOR ALUMINUM SUSPENDED LINEAR CEILING SYSTEM


CEILING SYMBOLS

  	RECESSED TROFFER LIGHTING FIXTURE		WALL MOUNTED STRIP LIGHTING FIXTURE				
	SUSPENDED/SURFACE MOUNTED TROFFER LIGHTING FIXTURE		WALL MOUNTED LIGHTING FIXTURE (SCONCE)				
	SURFACE MOUNTED STRIP LIGHTING FIXTURE		WALL MOUNTED CLOCK				
	RECESSED DOWNLIGHT FIXTURE		LINEAR SUPPLY/ RETURN AIR DIFFUSER				
	RECESSED WALL WASH LIGHTING FIXTURE		SUPPLY AIR GRILLE				
	TRACK / MONOPOINT LIGHTING FIXTURE		RETURN AIR GRILLE				
	SURFACE MOUNTED LIGHTING FIXTURE		HEAT / EXHAUST FAN / LIGHTING FIXTURE				
	PENDANT MOUNTED LIGHTING FIXTURE		EXHAUST FAN				
	CEILING MOUNTED EXIT SIGN		SPRINKLER HEAD				
	WALL MOUNTED EXIT SIGN		FIRE ALARM SPEAKER				
	CEILING MOUNTED EMERGENCY EGRESS LIGHTING		FIRE ALARM STROBE				
	WALL MOUNTED EMERGENCY EGRESS LIGHTING		FIRE ALARM SPEAKER / STROBE				
	CONTINUOUS COVE LIGHTING / FIXTURE		SMOKE DETECTOR				
	CEILING FAN		HEAT DETECTOR				
	PA SPEAKER		ACCESS PANEL				
	OCCUPANCY SENSOR		JUNCTION BOX				
	CAMERA	<table border="1" data-bbox="2496 1270 2543 1291"><tr><td>CLG</td><td>HST</td></tr><tr><td>FIN</td><td>FIN</td></tr></table>	CLG	HST	FIN	FIN	CLG TYPE / HEIGHT FINISH / FINISH NUMBER
CLG	HST						
FIN	FIN						

KEY PLAN

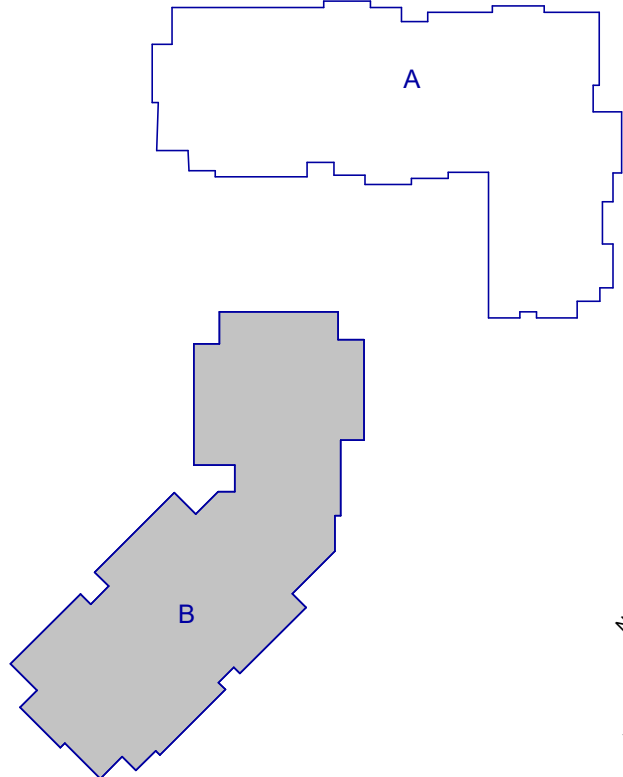

**WATERFORD CAMPUS
IL BUILDING**
601 UNIVERSE BLVD. JUNO BEACH, FL 33408

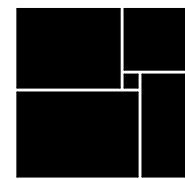

**THW
DESIGN**

COPYRIGHT © 2017
THOMPSON HANCOCK WITTE &
ASSOCIATES, INC.

2100 RiverEdge Parkway
Suite 900
Atlanta, GA 30328

PH: 770 916 2220
FAX: 770 916 2299

www.thw.com

PRELIMINARY DRAWINGS.
NOT TO BE USED FOR
RECORDING,
IMPLEMENTATION,
REGULATORY APPROVAL,
PERMITTING, OR
CONSTRUCTION.


**DESIGN
DEVELOPMENT**

Project No.: 2021009
Date: 08/22/2025

**PARTIAL
FOURTH FLOOR
RCP - AREA A**

A-154-A

Autodesk Docs://WCR - Stage 2 - MC_AL_L/2021009_WCR_L-BLDG_ARCH_R24.rvt

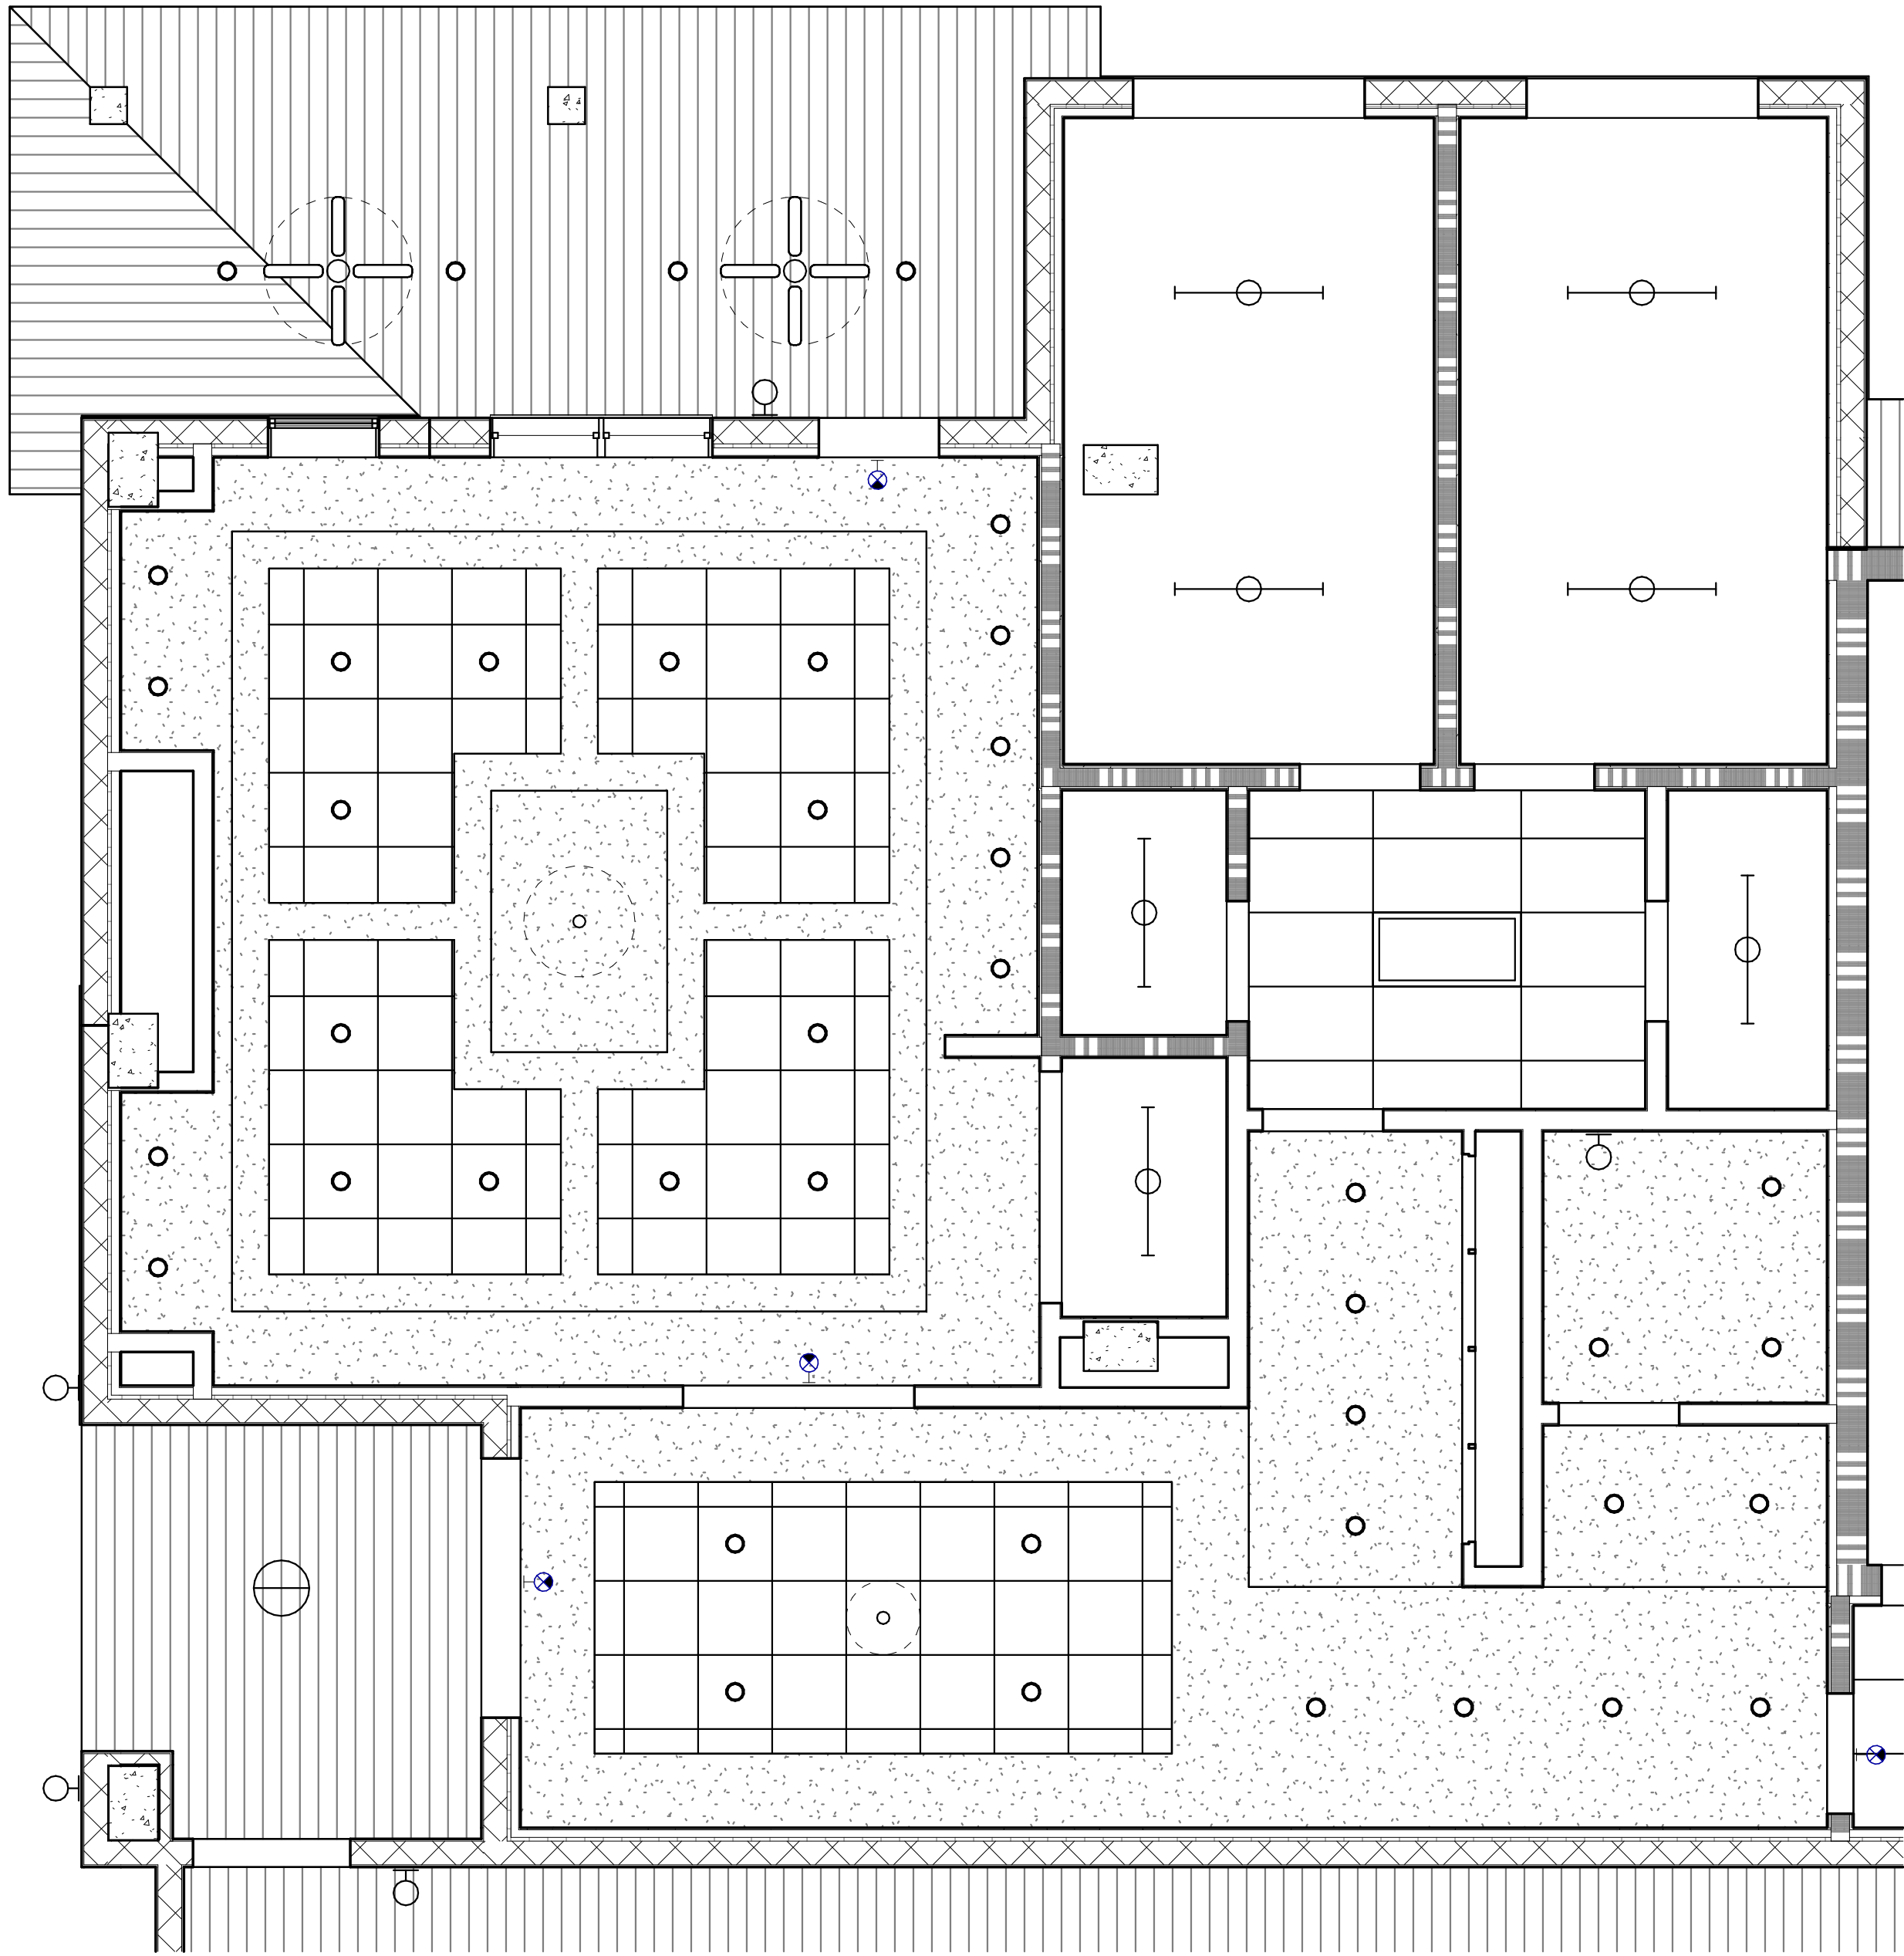

1 ENLARGED CLUB ROOM AND BOH RCP
1/4" = 1'-0"

CEILING NOTES

1. LIGHTING FIXTURES, SPEAKERS, FIRE PROTECTION AND / OR ELECTRICAL DEVICES LOCATED WITHIN TYPES II, I & 2 ACOUSTICAL CEILINGS IN PUBLIC AREAS, SHALL BE CENTERED WITHIN TILES. LIGHTING FIXTURES, SPEAKERS, FIRE PROTECTION AND / OR ELECTRICAL DEVICES LOCATED WITHIN OTHER ACOUSTICAL CEILINGS IN SERVICE AREAS SHALL BE LOCATED WITHIN A 3' CONCENTRIC CIRCULAR ZONE ABOUT TILE CENTERS.
2. COORDINATE MEAN ELEVATIONS AND HEIGHTS OF CEILINGS, SOFFITS AND OTHER VERTICAL ELEMENTS AND DEVICES INDICATED AS ABOVE FINISHED FLOOR SURFACES.
3. CONTINUE GYPSUM BOARD CEILING CONTROL JOINTS VERTICALLY ONTO ADJACENT SOFFITS WHERE APPLICABLE.
4. DOWNLIGHTS SHALL BE CENTERED OVER PLUMBING FIXTURES, TYPICAL EACH (LAVATORY, URINAL AND) WATER CLOSET.
5. CLEAN, ADJUST AND REPAIR AS MAY BE REQUIRED, EXISTING HVAC DISTRIBUTION DEVICES.
6. VERIFY AND COORDINATE EXISTING GYPSUM BOARD CEILING DEMOLITION LIMITS. REFER TO TYPE III CEILING.


CEILING TYPE LEGEND

- TYPE I SUSPENDED ACOUSTICAL CEILING - REFER TO FINISH SCHEDULE OR SPECIFICATIONS FOR TYPE, SIZE, COLOR AND FINISH.
- TYPE II GYPSUM BOARD CEILING OR SOFFIT.
- TYPE III EXTERIOR ARCHITECTURAL WOODWORK PANEL.
- TYPE IV INTERIOR ARCHITECTURAL WOODWORK PANEL.
- TYPE V EXPOSED TO STRUCTURE
- TYPE VI EXTERIOR ALUMINUM SUSPENDED LINEAR CEILING SYSTEM

CEILING SYMBOLS

- | | RECESSED TROFFER LIGHTING FIXTURE | | WALL MOUNTED STRIP LIGHTING FIXTURE | | | | | | |
|-----|--|---|--|-----|-----|--------|--|--|---|
| | SUSPENDED/SURFACE MOUNTED TROFFER LIGHTING FIXTURE | | WALL MOUNTED LIGHTING FIXTURE (SCONCE) | | | | | | |
| | SURFACE MOUNTED STRIP LIGHTING FIXTURE | | WALL MOUNTED CLOCK | | | | | | |
| | RECESSED DOWNLIGHT FIXTURE | | LINEAR SUPPLY/RETURN AIR DIFFUSER | | | | | | |
| | RECESSED WALL WASH LIGHTING FIXTURE | | SUPPLY AIR GRILLE | | | | | | |
| | TRACK / MONOPOINT LIGHTING FIXTURE | | RETURN AIR GRILLE | | | | | | |
| | SURFACE MOUNTED LIGHTING FIXTURE | | HEAT / EXHAUST FAN / LIGHTING FIXTURE | | | | | | |
| | PENDANT MOUNTED LIGHTING FIXTURE | | EXHAUST FAN | | | | | | |
| | CEILING MOUNTED EXIT SIGN | | SPRINKLER HEAD | | | | | | |
| | WALL MOUNTED EXIT SIGN | | FIRE ALARM SPEAKER | | | | | | |
| | CEILING MOUNTED EMERGENCY EGRESS LIGHTING | | FIRE ALARM STROBE | | | | | | |
| | WALL MOUNTED EMERGENCY EGRESS LIGHTING | | FIRE ALARM SPEAKER / STROBE | | | | | | |
| | CONTINUOUS COVE LIGHTING / FIXTURE | | SMOKE DETECTOR | | | | | | |
| | CEILING FAN | | HEAT DETECTOR | | | | | | |
| | PA SPEAKER | | ACCESS PANEL | | | | | | |
| | OCCUPANCY SENSOR | | JUNCTION BOX | | | | | | |
| | CAMERA | <table><thead><tr><th>CLG</th><th>HST</th></tr><tr><th>FIN</th><th>FIN NO</th></tr></thead><tbody><tr><td></td><td></td></tr></tbody></table> | CLG | HST | FIN | FIN NO | | | CLG TYPE / HEIGHT
FINISH / FINISH NUMBER |
| CLG | HST | | | | | | | | |
| FIN | FIN NO | | | | | | | | |
| | | | | | | | | | |

WATERFORD CAMPUS
IL BUILDING
601 UNIVERSE BLVD. JUNO BEACH, FL 33408

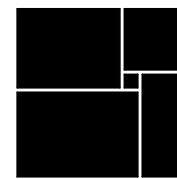

THW
DESIGN

COPYRIGHT © 2017
THOMPSON HANCOCK WITTE &
ASSOCIATES, INC.

2100 RiverEdge Parkway
Suite 900
Atlanta, GA 30328

PH: 770 916 2220
FAX: 770 916 2299

www.thw.com

PRELIMINARY DRAWINGS.
NOT TO BE USED FOR
RECORDING,
IMPLEMENTATION,
REGULATORY APPROVAL,
PERMITTING, OR
CONSTRUCTION.

DESIGN
DEVELOPMENT


Project No.: 2021009
Date: 08/22/2025

ENLARGED
REFLECTED
CEILING PLANS

A-155

[illegible]

**WATERFORD CAMPUS
IL BUILDING**
601 UNIVERSE BLVD. JUNO BEACH, FL 33408

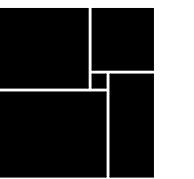

THW
DESIGN

COPYRIGHT © 2017
THOMPSON HANCOCK WITTE &
ASSOCIATES, INC.

2100 RiverEdge Parkway
Suite 900
Atlanta, GA 30328

PH: 770 916 2220
FAX: 770 916 2299

www.thw.com


PRELIMINARY DRAWINGS.
NOT TO BE USED FOR
RECORDING,
IMPLEMENTATION,
REGULATORY APPROVAL,
PERMITTING, OR
CONSTRUCTION.

DESIGN DEVELOPMENT

Project No.: 2021009
Date: 08/22/2025

EXTERIOR ELEVATIONS

A-200

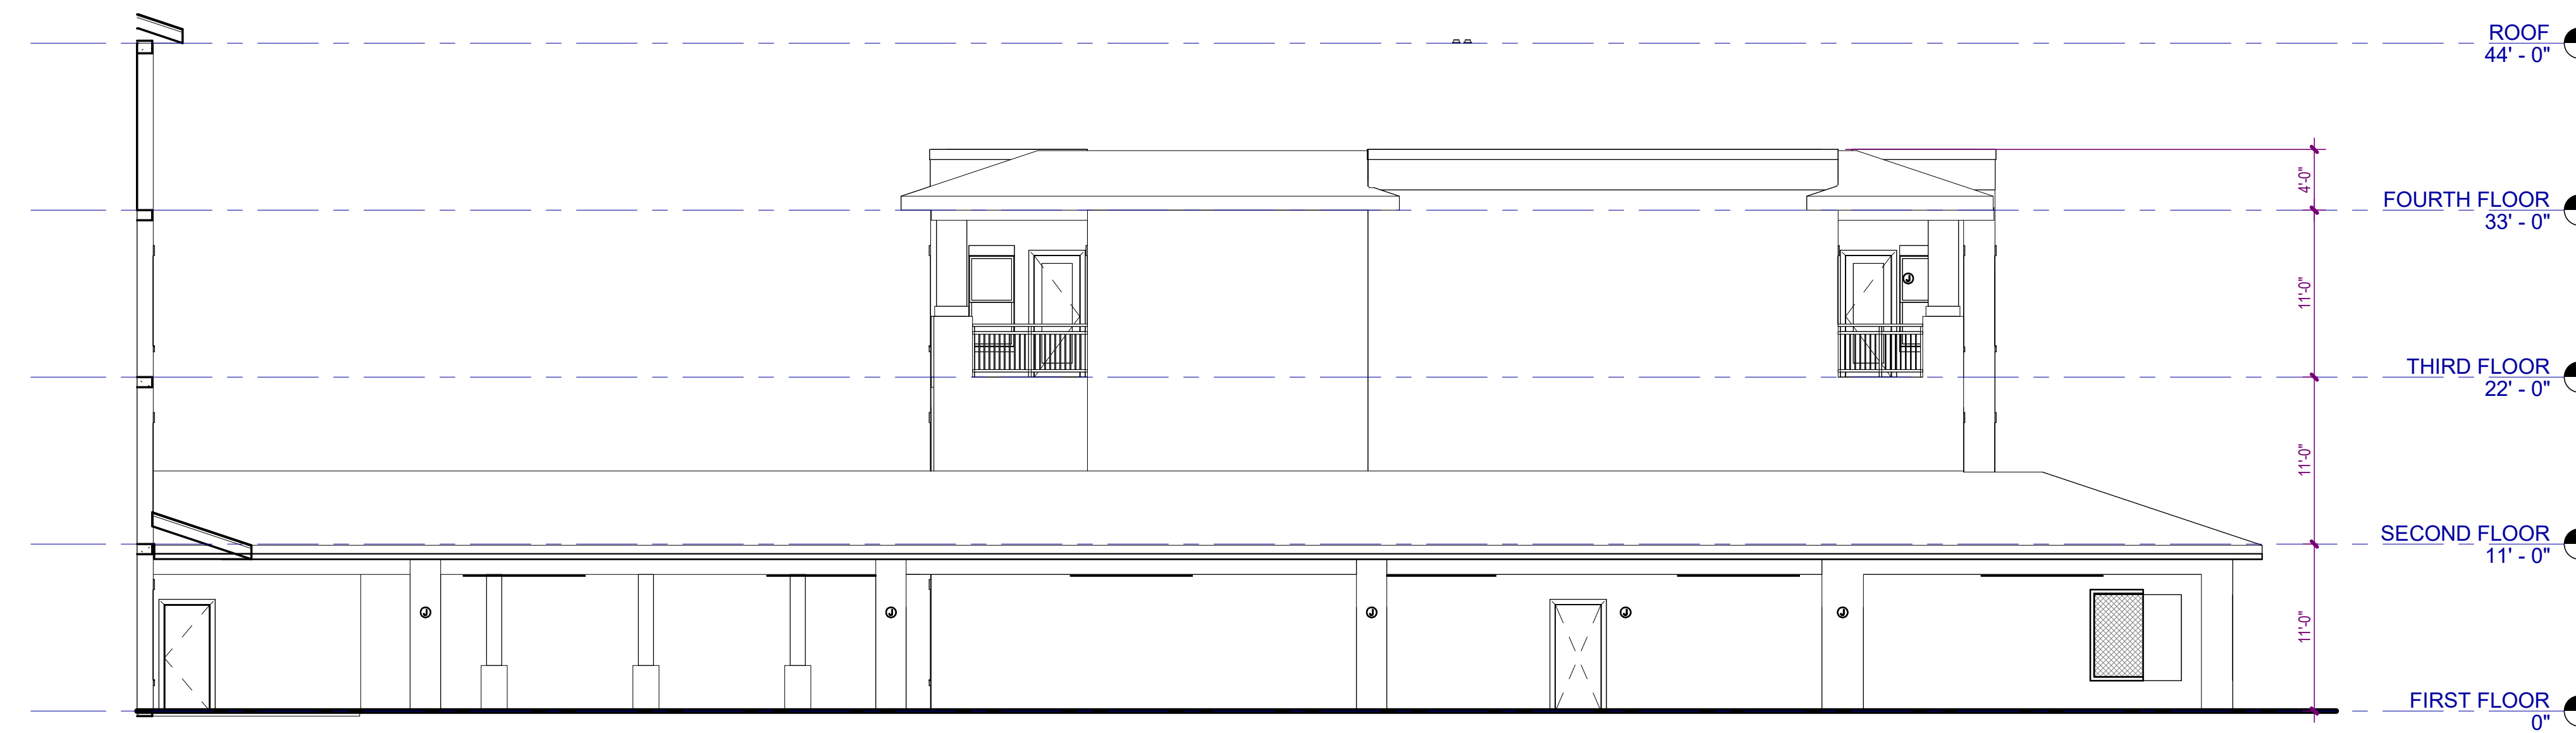


3 BUILDING ELEVATION
A-200 SCALE: 1/8" = 1'-0" 0 1 2 3 4 5 6 7 8'



2 BUILDING ELEVATION



1 BUILDING ELEVATION

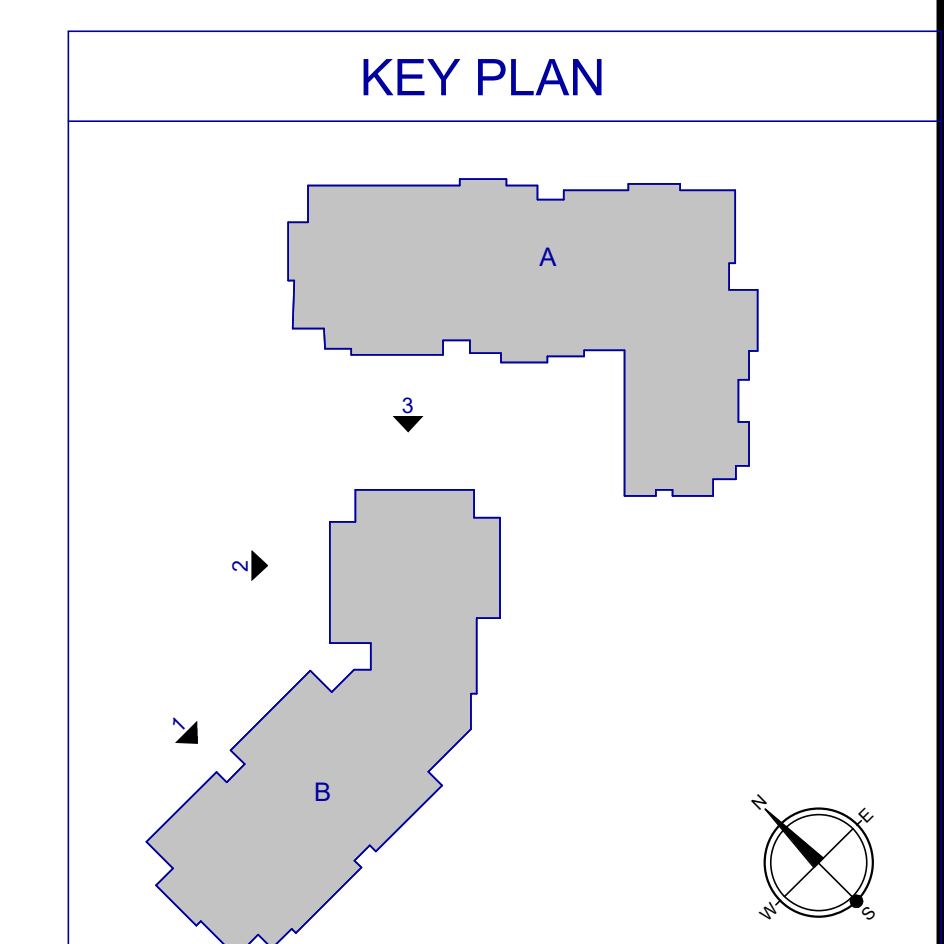

[illegible]

THW
DESIGN

COPYRIGHT © 2017
THOMPSON HANCOCK WITTE &
ASSOCIATES, INC.

2100 RiverEdge Parkway
Suite 900
Atlanta, GA 30328

PH: 770 916 2220
FAX: 770 916 2299

www.thw.com





PRELIMINARY DRAWINGS.
NOT TO BE USED FOR
RECORDING,
IMPLEMENTATION,
REGULATORY APPROVAL,
PERMITTING, OR
CONSTRUCTION.

DESIGN DEVELOPMENT

Project No.: 2021009
Date: 08/22/2025

EXTERIOR ELEVATIONS

A-201

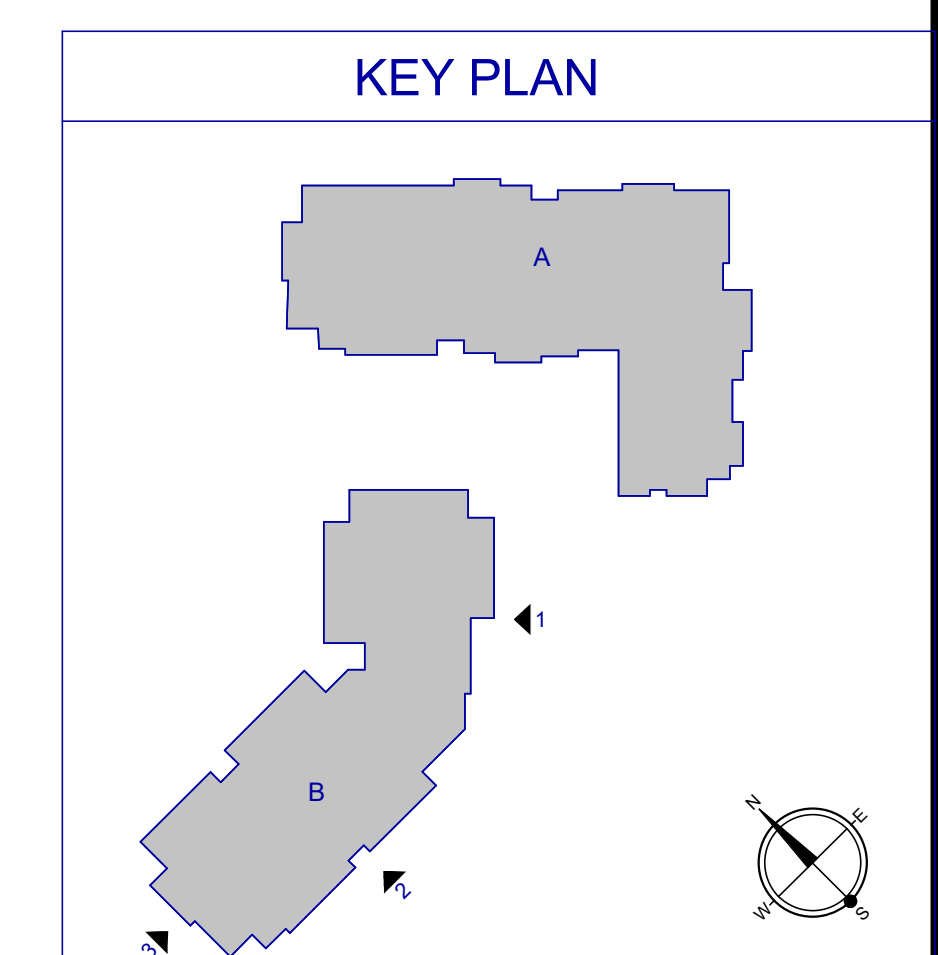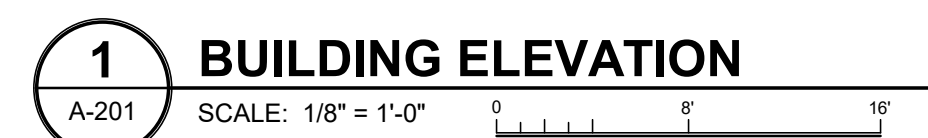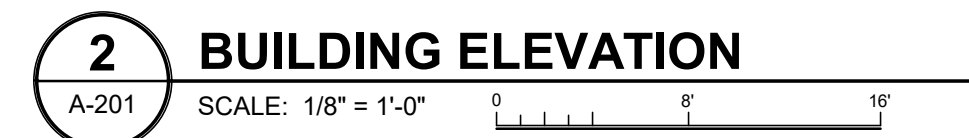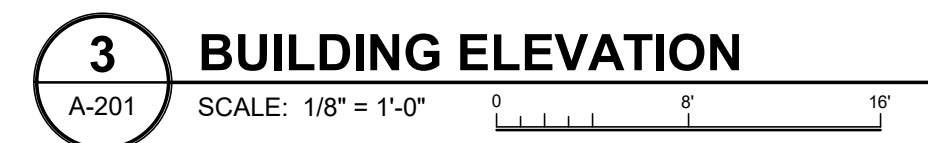

Autodesk Docs://MCR - Stage 2 - MC_AL_IL/2021009_WCR_IL-BLDG_ARCH_R24.rvt

EXTERIOR COLOR PALETTE

A. SW7028 - INCREDIBLE WHITE
B. SW7030 - ANEW GRAY
C. SW7018 - DOVETAIL
D. SW7020 - BLACK FOX



3 BUILDING ELEVATION
A-202 SCALE: 1/8" = 1'-0" 0' 5' 10'




2 BUILDING ELEVATION
A-202 SCALE: 1/8" = 1'-0" 0' 5' 10'




1 BUILDING ELEVATION
A-202 SCALE: 1/8" = 1'-0" 0' 5' 10'

KEY PLAN

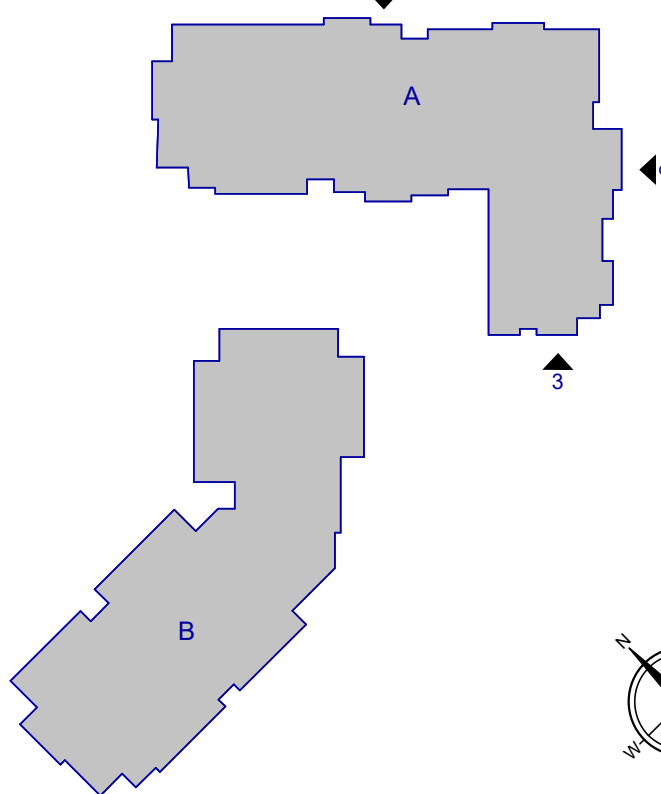

WATERFORD CAMPUS
IL BUILDING
601 UNIVERSE BLVD. JUNO BEACH, FL 33408

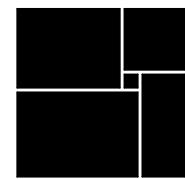

THW
DESIGN

COPYRIGHT © 2017
THOMPSON HANCOCK WITTE &
ASSOCIATES, INC.

2100 RiverEdge Parkway
Suite 900
Atlanta, GA 30328

PH: 770 916 2220
FAX: 770 916 2299

www.thw.com

PRELIMINARY DRAWINGS.
NOT TO BE USED FOR
RECORDING,
IMPLEMENTATION,
REGULATORY APPROVAL,
PERMITTING, OR
CONSTRUCTION.

DESIGN
DEVELOPMENT

Project No.: 2021009
Date: 08/22/2025

EXTERIOR
ELEVATIONS

A-202

	08/22/25	DESIGN DEVELOPMENT
	04/07/25	SCHEMATIC DESIGN
NO.	DATE	DESCRIPTION



THW
DESIGN

COPYRIGHT © 2017
THOMPSON HANCOCK WITTE &
ASSOCIATES, INC.

2100 RiverEdge Parkway
Suite 900
Atlanta, GA 30328

PH: 770 916 2220
FAX: 770 916 2299

www.thw.com

PRELIMINARY DRAWINGS.
NOT TO BE USED FOR
RECORDING,
IMPLEMENTATION,
REGULATORY APPROVAL,
PERMITTING, OR
CONSTRUCTION.

DESIGN DEVELOPMENT

Project No.: 2021009
Date: 08/22/2025

EXTERIOR ELEVATIONS

A-203




3 BUILDING ELEVATION
A-203 SCALE: 1/8" = 1'-0" 




2 BUILDING ELEVATION
A-203 SCALE: 1/8" = 1'-0"




1 BUILDING ELEVATION
A-203 SCALE: 1/8" = 1'-0"

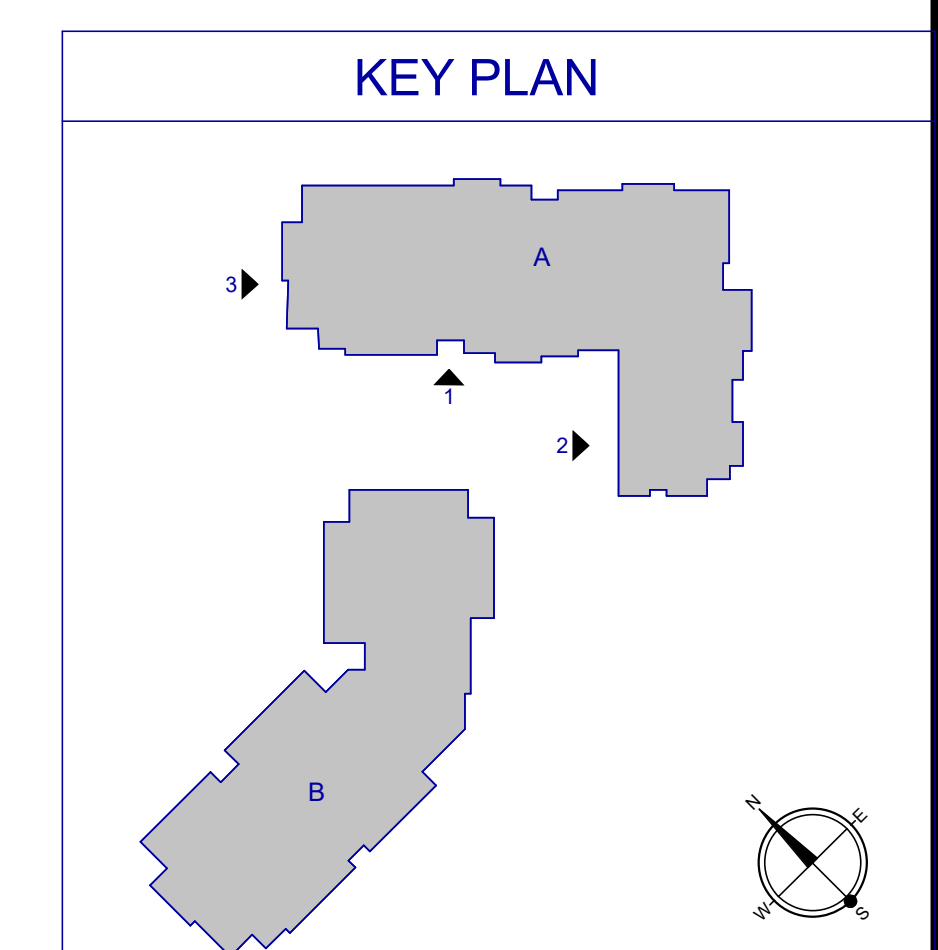

Autodesk Docs://MCP - Stage 2 - MC_AL_IL/2021009_WCR_IL-BLDG_ARCH_R24.rvt

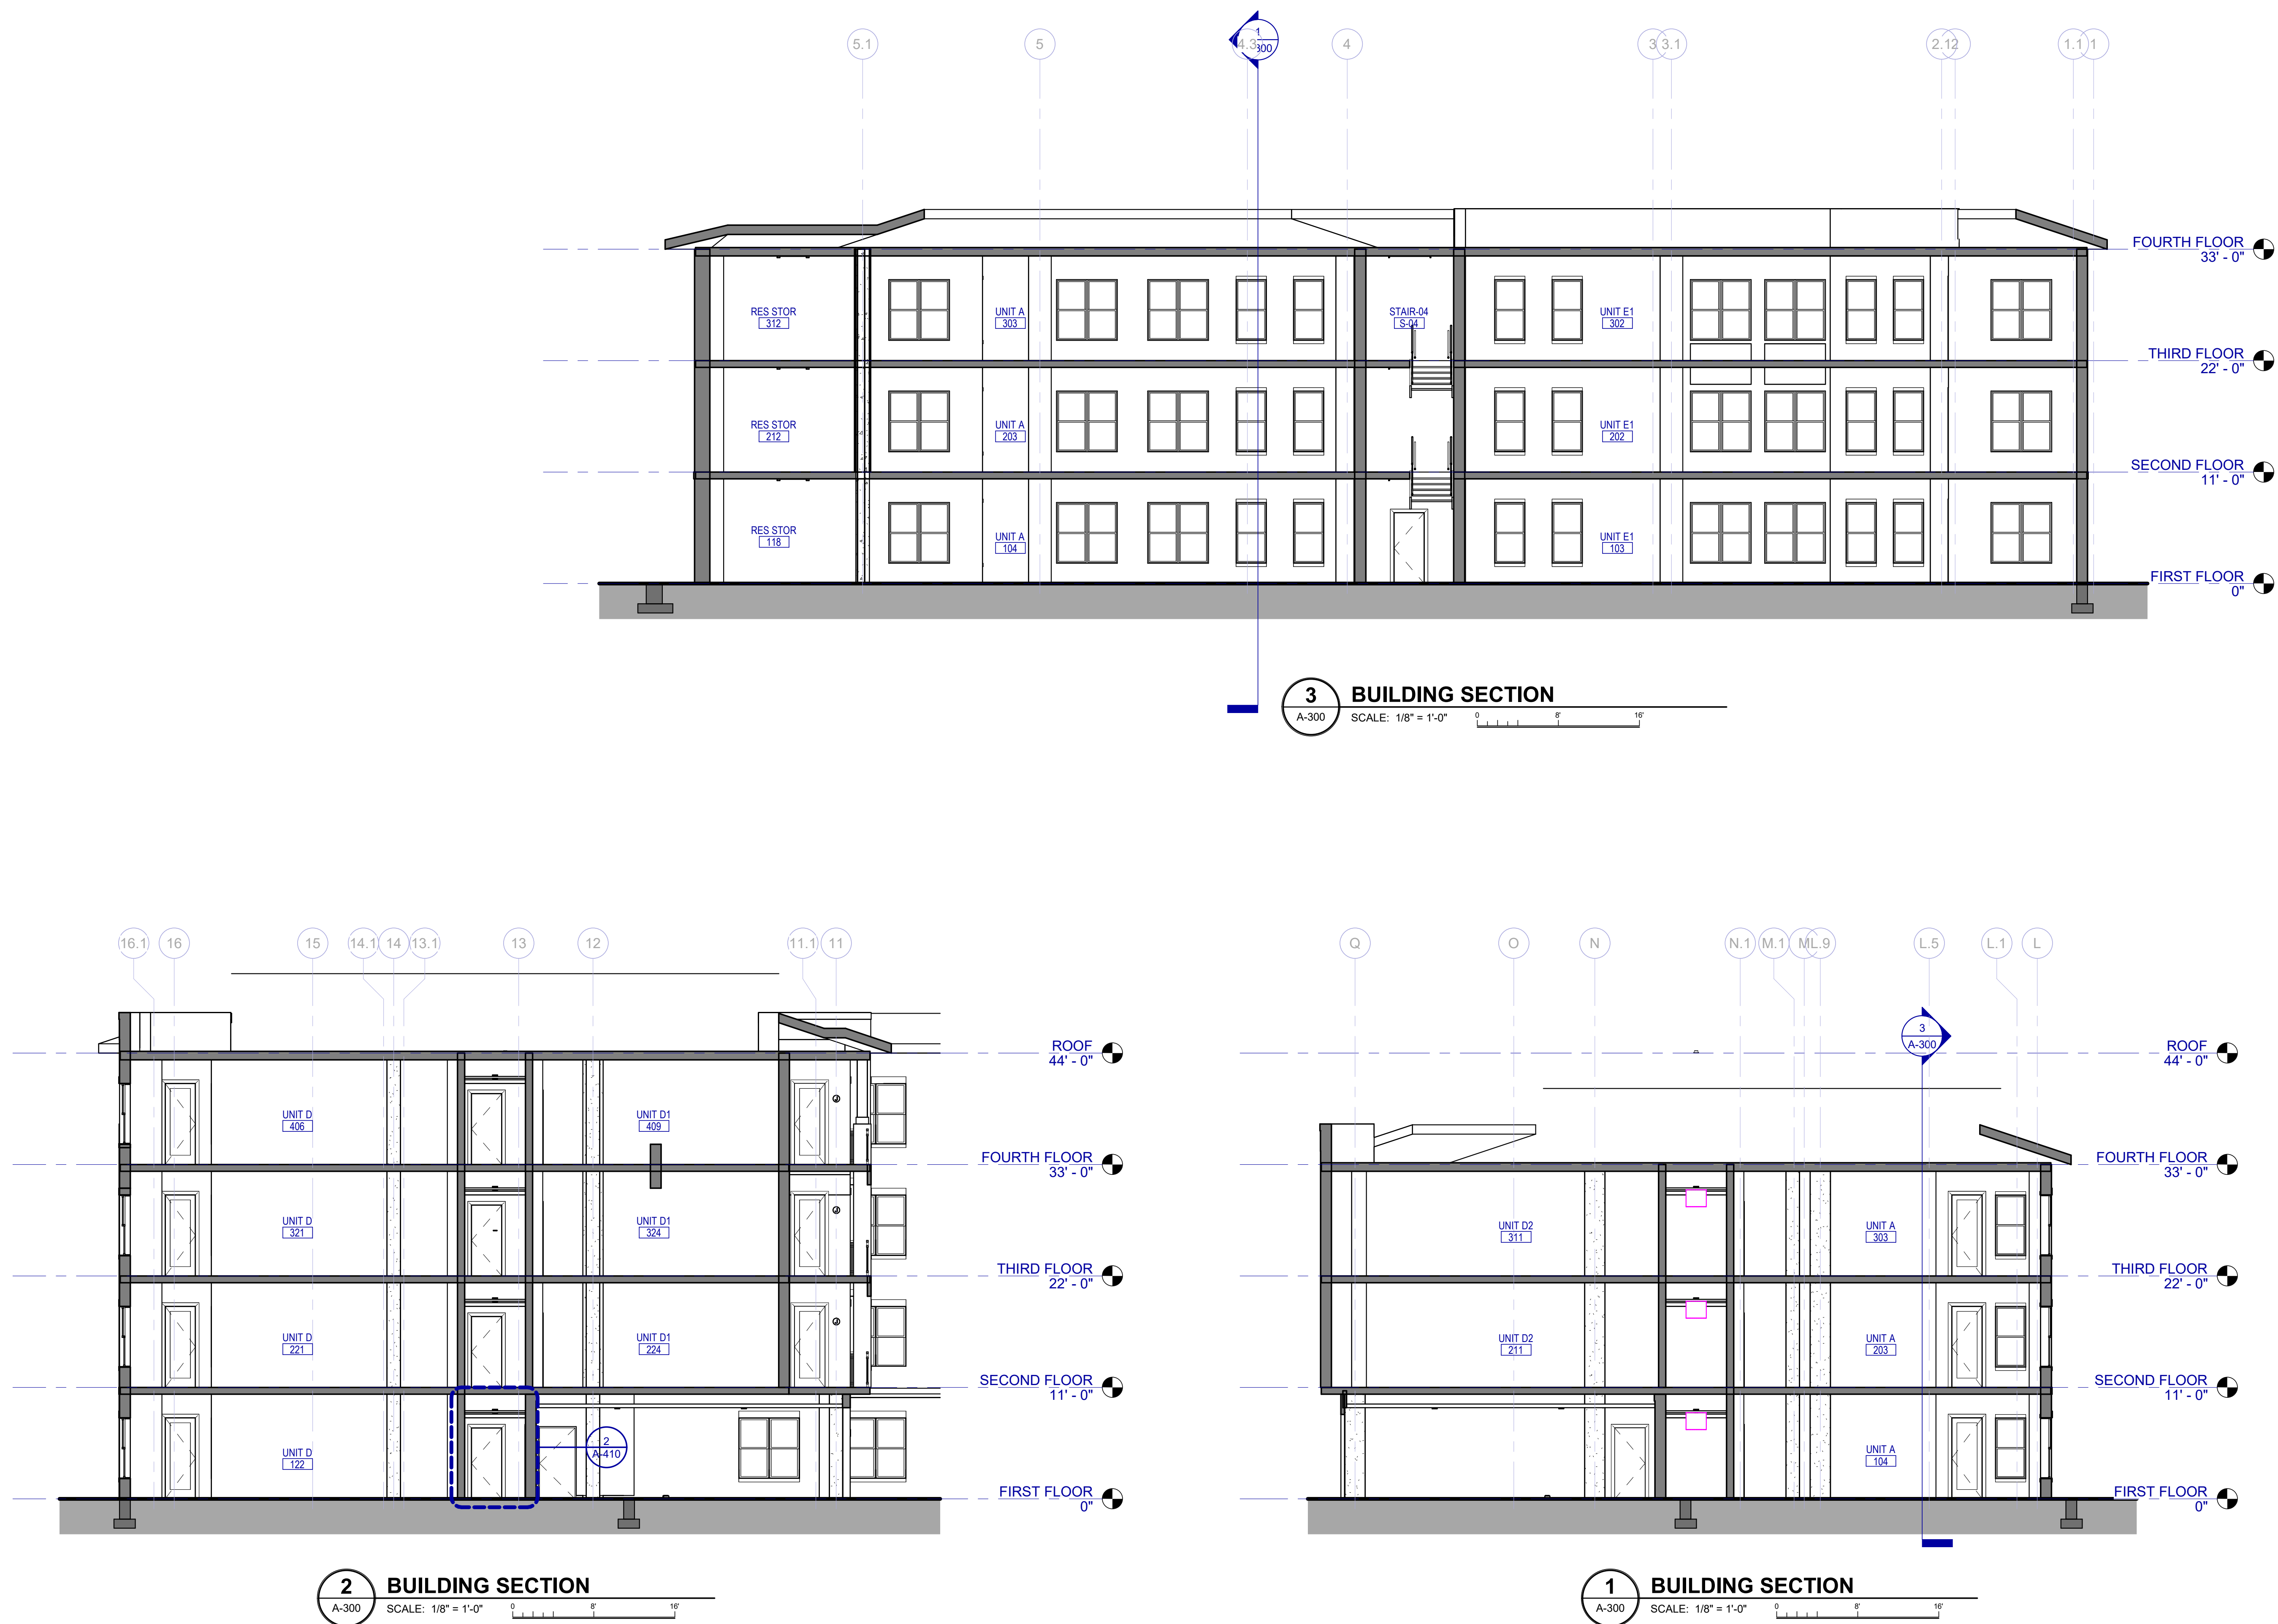

WATERFORD CAMPUS
IL BUILDING
601 UNIVERSE BLVD. JUNO BEACH, FL 33408

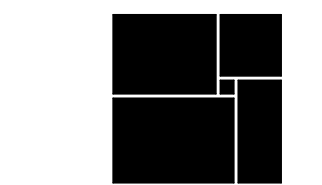

THW
DESIGN

COPYRIGHT © 2017
THOMPSON HANCOCK WITTE &
ASSOCIATES, INC.

2100 RiverEdge Parkway
Suite 900
Atlanta, GA 30328

PH: 770 916 2220
FAX: 770 916 2299

www.thw.com

PRELIMINARY DRAWINGS.
NOT TO BE USED FOR
RECORDING,
IMPLEMENTATION,
REGULATORY APPROVAL,
PERMITTING, OR
CONSTRUCTION.


DESIGN
DEVELOPMENT

Project No.: 2021009
Date: 08/22/2025

BUILDING
SECTIONS

A-300

Autodesk Docs://MCP - Stage 2 - MC_AL_LU2021009_WCR [L-BLDG_ARCH_R24.rvt

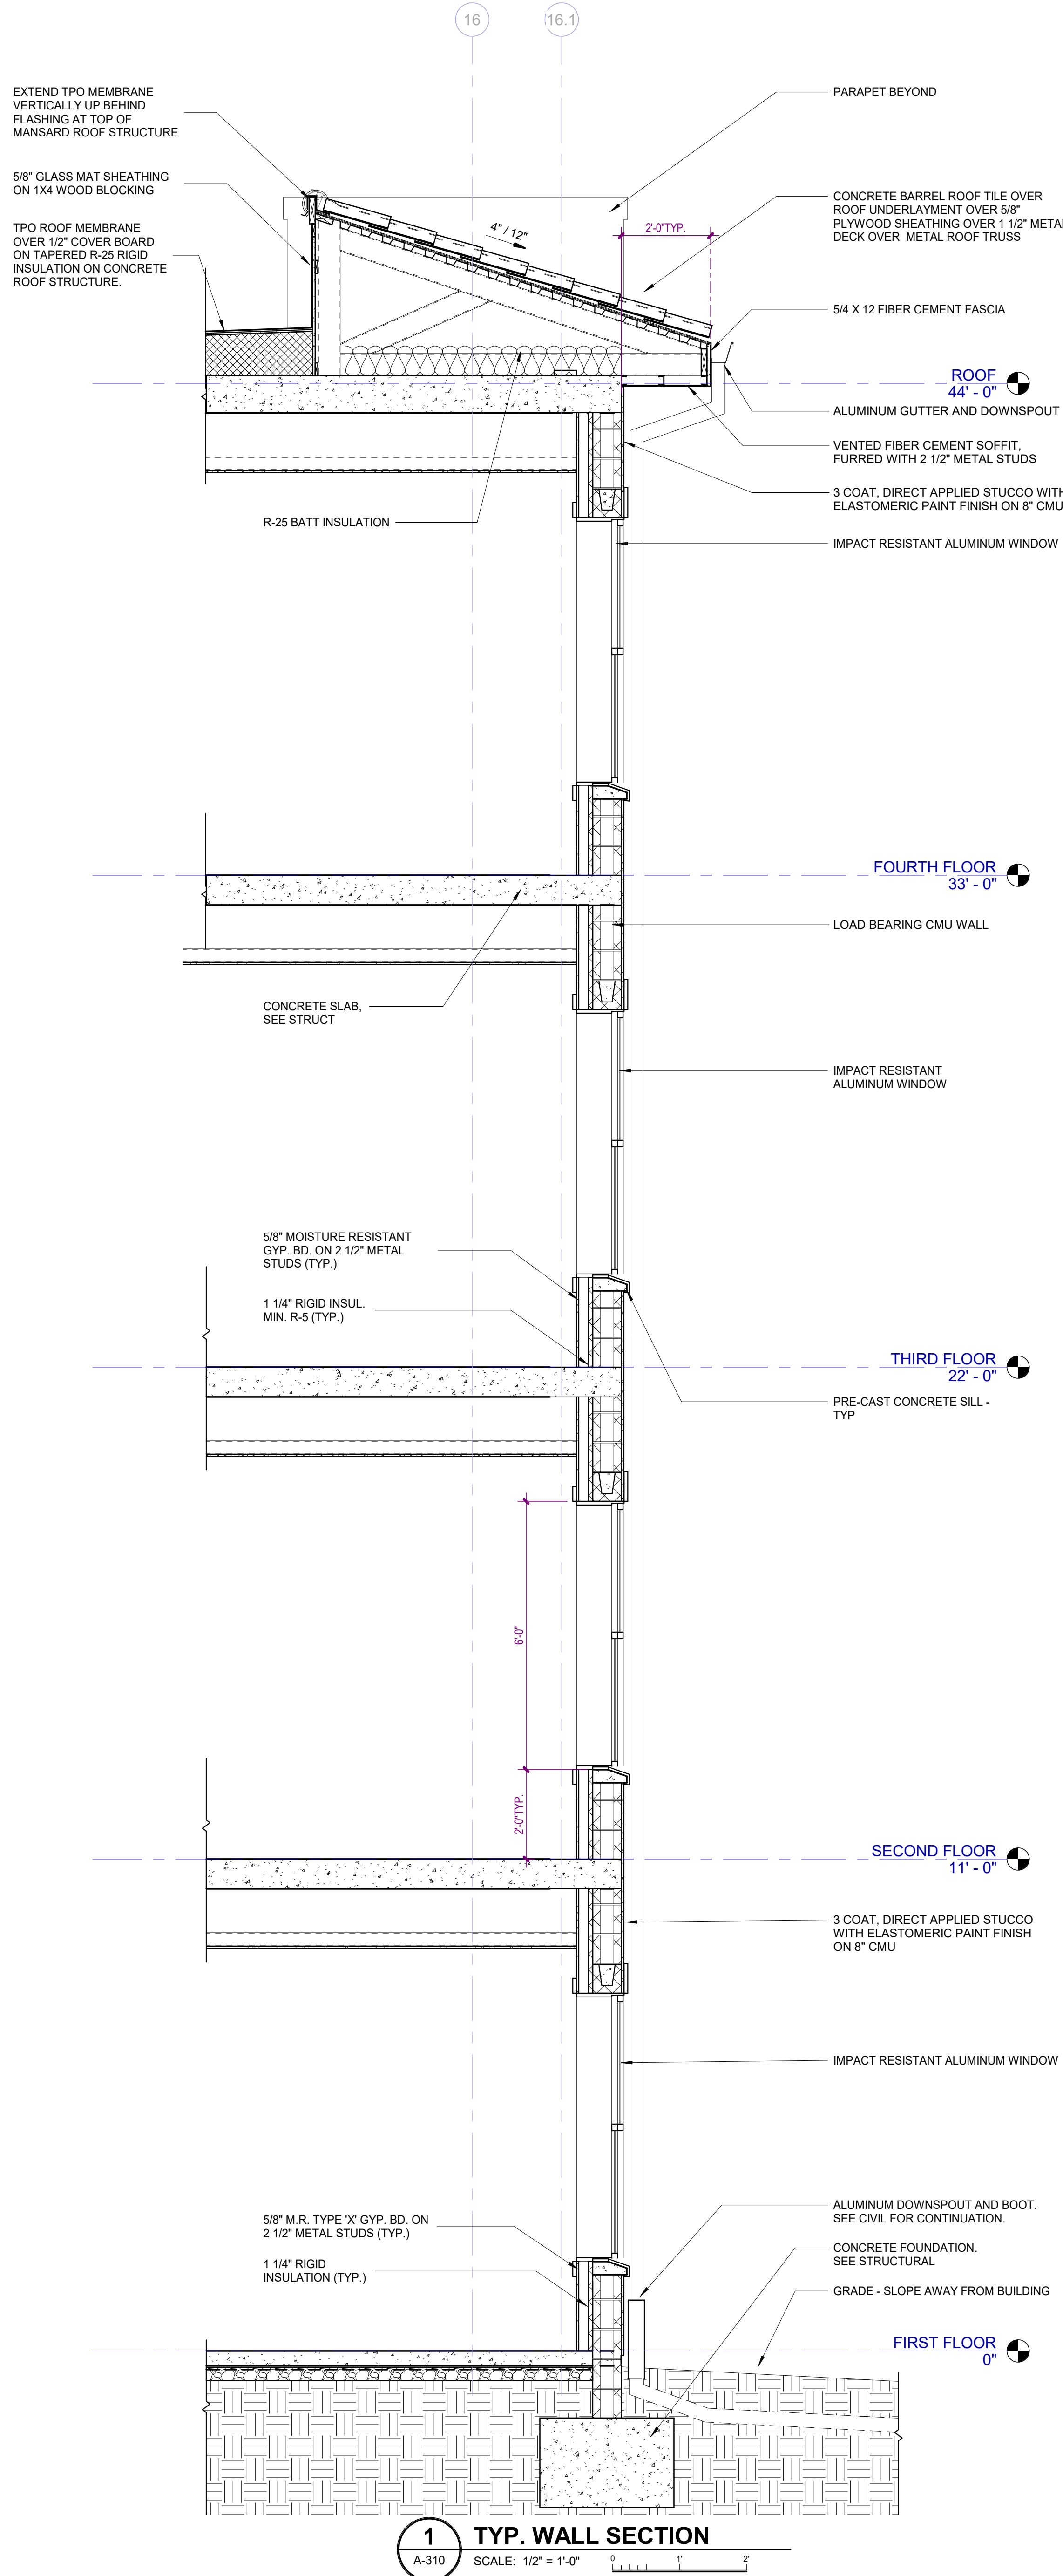

WATERFORD CAMPUS
IL BUILDING
601 UNIVERSE BLVD. JUNO BEACH, FL 33408



THW
DESIGN

COPYRIGHT © 2017
THOMPSON HANCOCK WITTE &
ASSOCIATES, INC.

2100 RiverEdge Parkway
Suite 900
Atlanta, GA 30328

PH: 770 916 2220
FAX: 770 916 2299

www.thw.com



PRELIMINARY DRAWINGS.
NOT TO BE USED FOR
RECORDING,
IMPLEMENTATION,
REGULATORY APPROVAL,
PERMITTING, OR
CONSTRUCTION.

DESIGN
DEVELOPMENT

Project No.: 2021009
Date: 08/22/2025

WALL SECTIONS

A-310








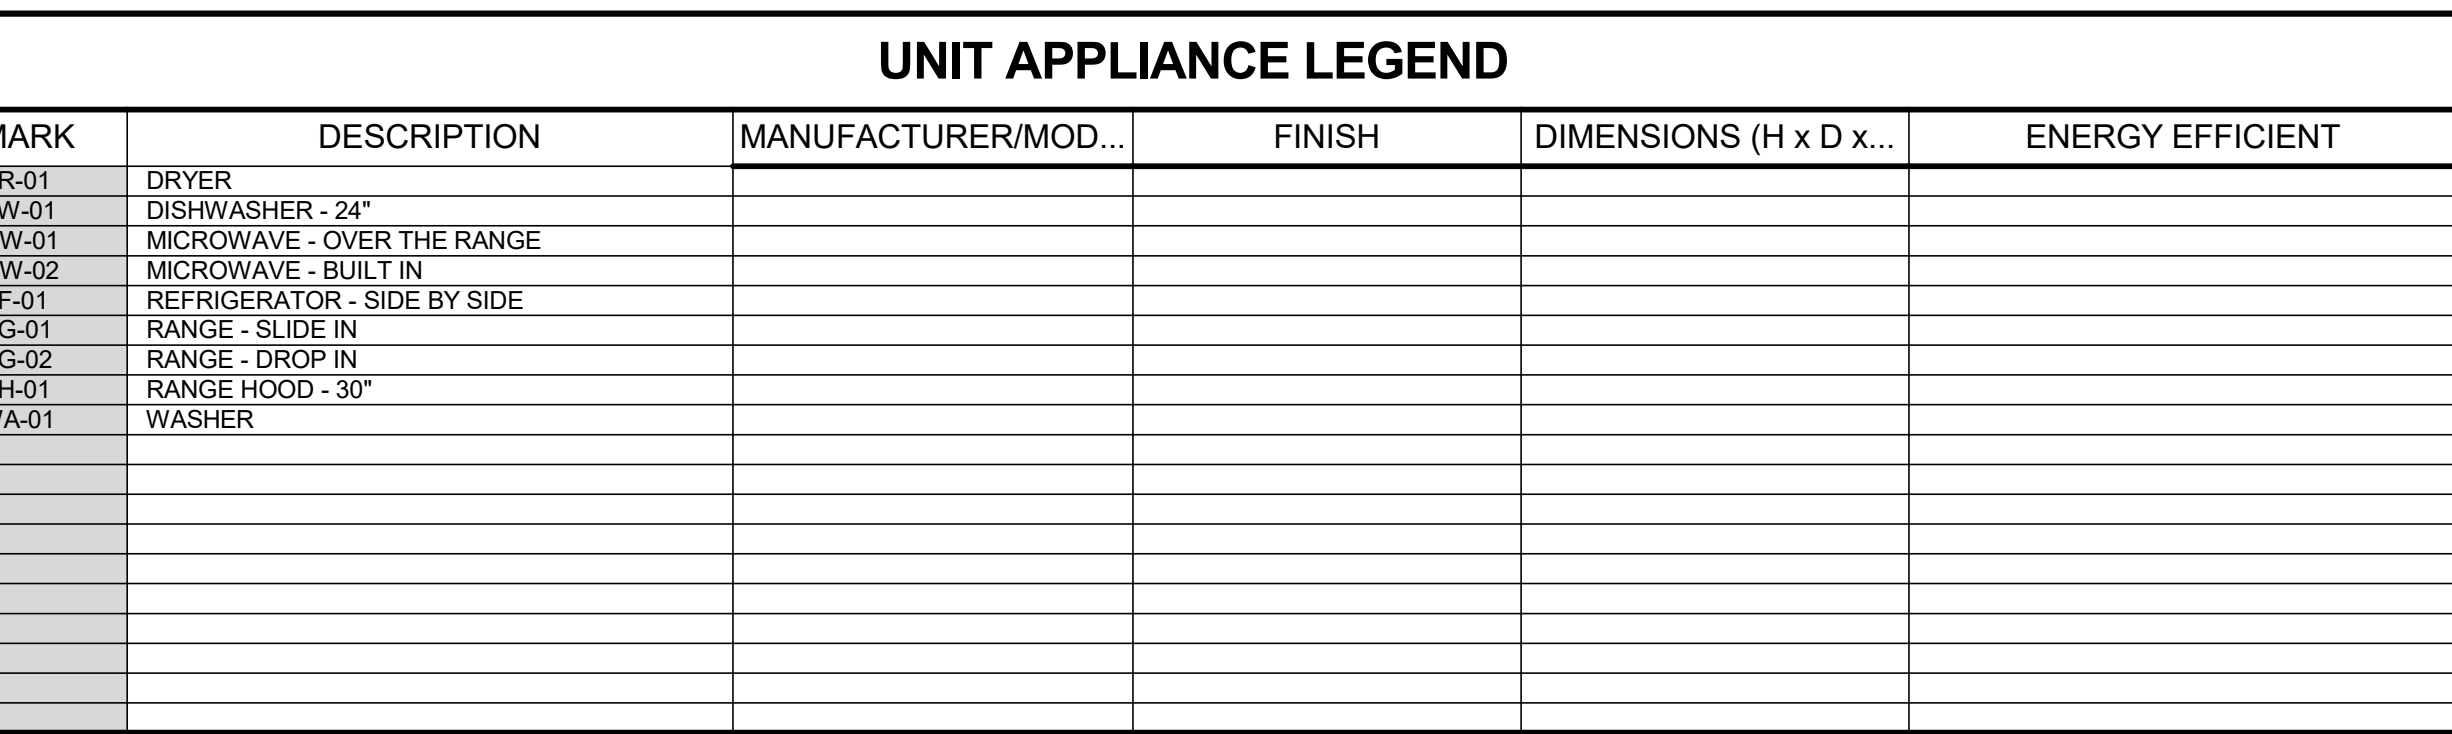
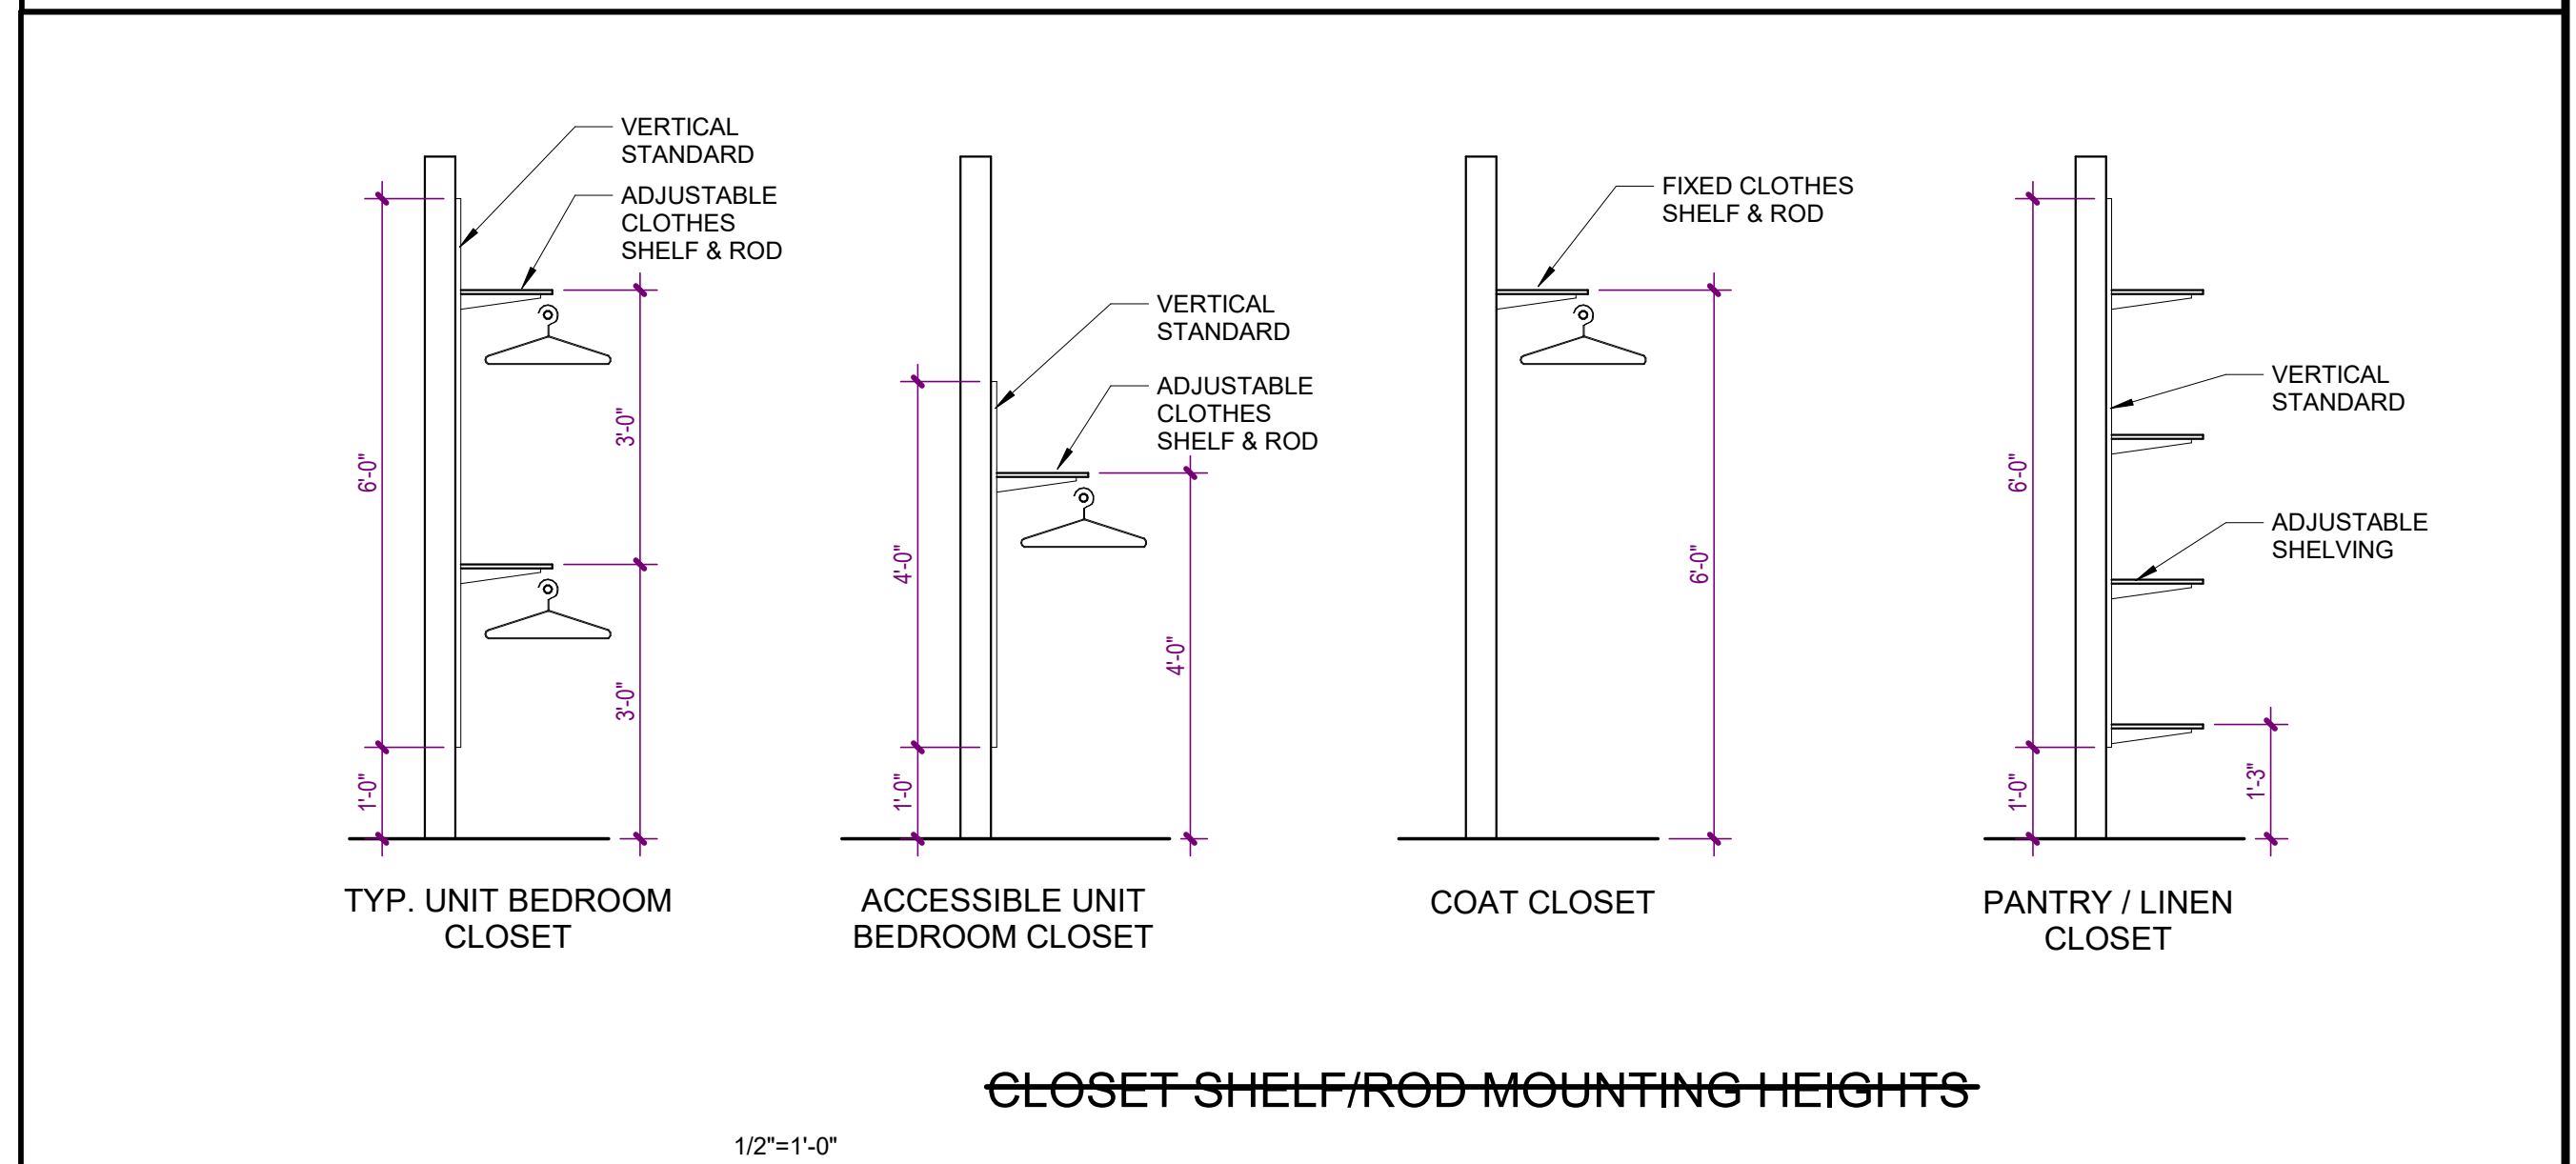


UNIT NOTES

1. INTERIOR DIMENSIONS ARE FROM FACE OF GYPSUM BOARD, FACE OF TILE BACKER BOARD, FACE OF SHEATHING, FACE OF CONCRETE BLOCK, AND FACE OF CONCRETE. WHERE MULTIPLE LAYERS OF GYPSUM BOARD, GYPSUM BOARD, AND/OR SHEATHING ARE LOCATED ON THE SAME SIDE OF A PARTITION, DIMENSION IS FROM THE FACE OF THE OUTERMOST LAYER.
2. INTERIOR PARTITIONS SHALL BE TYPE "S4" UNLESS NOTED OTHERWISE.
3. REFER TO ELEVATIONS FOR ADDITIONAL INFORMATION.
4. CONTRACTOR SHALL VERIFY ALL DIMENSIONS SHOWN ON THE PLAN AND NOTIFY THE ARCHITECT OF ANY DISCREPANCIES PRIOR TO CONSTRUCTION.
5. CONTRACTOR SHALL VERIFY PARTITION LAYOUT WITH MECHANICAL, ELECTRICAL, AND PLUMBING WORK. NOTIFY THE ARCHITECT TO RESOLVE ANY CONFLICTS PRIOR TO CONSTRUCTION.
6. REFER TO SHEET A-20 FOR INTERIOR DOOR SCHEDULE.
7. REFER TO SHEET A-10 FOR CEILING TYPE LEGEND.

	08/22/25	DESIGN DEVELOPMENT
	04/07/25	SCHEMATIC DESIGN
NO.	DATE	DESCRIPTION

**WATERFORD CAMPUS
IL BUILDING**
601 UNIVERSE BLVD. JUNO BEACH, FL 33408

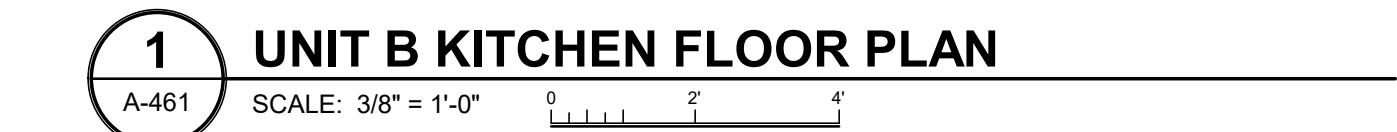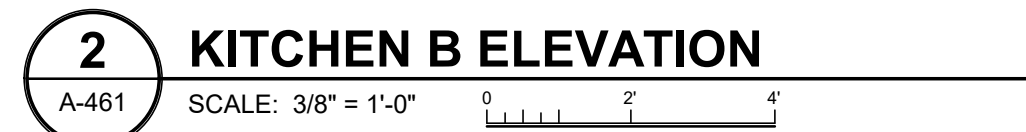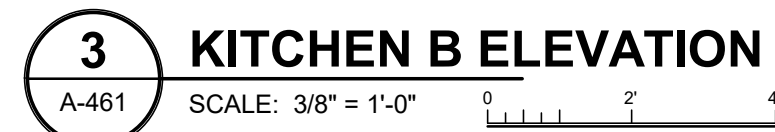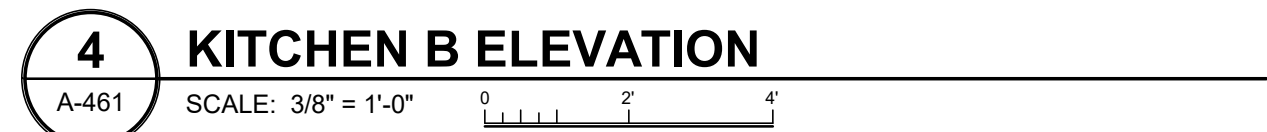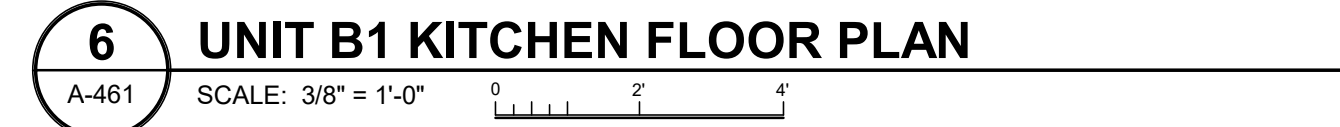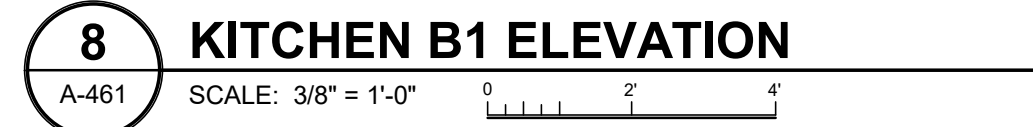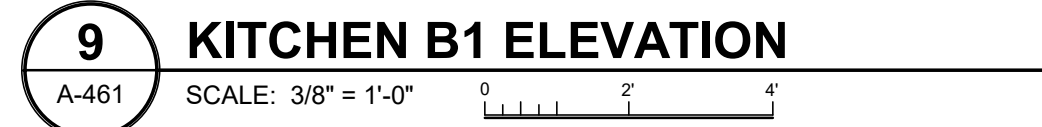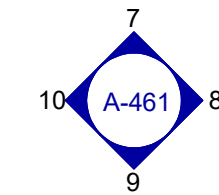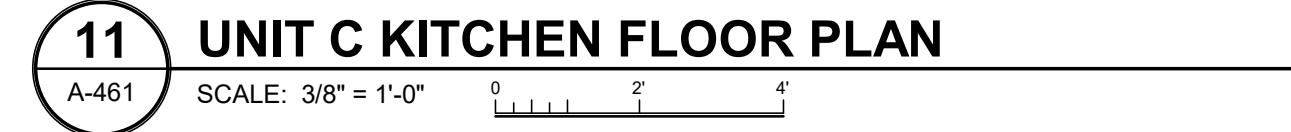[illegible]

UNIT NOTES

1. INTERIOR DIMENSIONS ARE FROM FACE OF GYPSUM BOARD, FACE OF THE BACKER BOARD, FACE OF SHEATHING, FACE OF CONCRETE BLOCK, AND FACE OF CONCRETE. WHERE THE INTERIOR DIMENSIONS ARE FROM THE FACE OF THE BACKER BOARD, AND THE DIMENSIONS ARE NOTED ON THE SAME SIDE OF A PARTITION, DIMENSION IS FROM THE FACE OF THE OUTERMOST LAYER.
2. INTERIOR PARTITIONS SHALL BE TYPE "SA" UNLESS NOTED OTHERWISE.
3. REFER TO ELEVATIONS FOR ADDITIONAL INFORMATION.
4. CONTRACTOR SHALL VERIFY ALL DIMENSIONS SHOWN ON THE PLAN AND NOTIFY THE ARCHITECT OF ANY DISCREPANCIES IMMEDIATELY.
5. CONTRACTOR SHALL VERIFY PARTITION LAYOUT WITH MECHANICAL, ELECTRICAL, AND PLUMBING WORK. NOTIFY THE ARCHITECT IMMEDIATELY TO RESOLVE ANY CONFLICTS PRIOR TO CONSTRUCTION.
6. REFER TO SHEET A-200 FOR UNIT DOOR SCHED. REDUCE TO SHEET A-100 FOR CEILING TYPE Legend.

DESIGN DEVELOPMENT

Project No.: 2021009
Date: 08/22/2025

UNIT KITCHEN - ELEVATIONS

A-461

	08/22/25	DESIGN DEVELOPMENT
NO.	DATE	DESCRIPTION

**WATERFORD CAMPUS
IL BUILDING**
601 UNIVERSE BLVD. JUNO BEACH, FL 33408



COPYRIGHT © 2017
THOMPSON HANCOCK WITTE &
ASSOCIATES, INC.

2100 RiverEdge Parkway
Suite 900
Atlanta, GA 30328

PH: 770 916 2220
FAX: 770 916 2299

www.thw.com

RELIMINARY DRAWINGS.


PRELIMINARY DRAWINGS.
NOT TO BE USED FOR
RECORDING,
IMPLEMENTATION,
REGULATORY APPROVAL,
PERMITTING, OR
CONSTRUCTION.

DESIGN DEVELOPMENT


Project No.: 2021009
Date: 08/22/2025

UNIT KITCHEN - ELEVATIONS


A-462

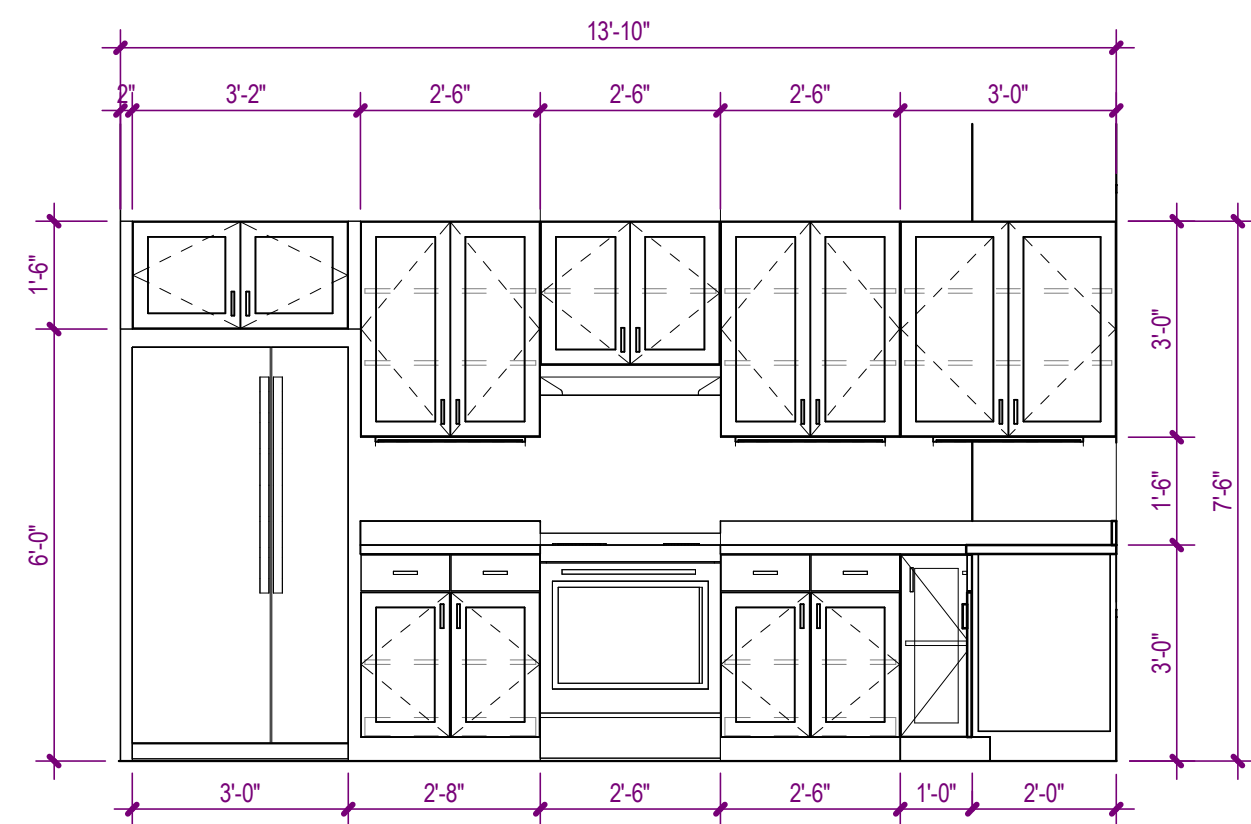


5 KITCHEN G ELEVATION
A-462 SCALE: 3/8" = 1'-0"

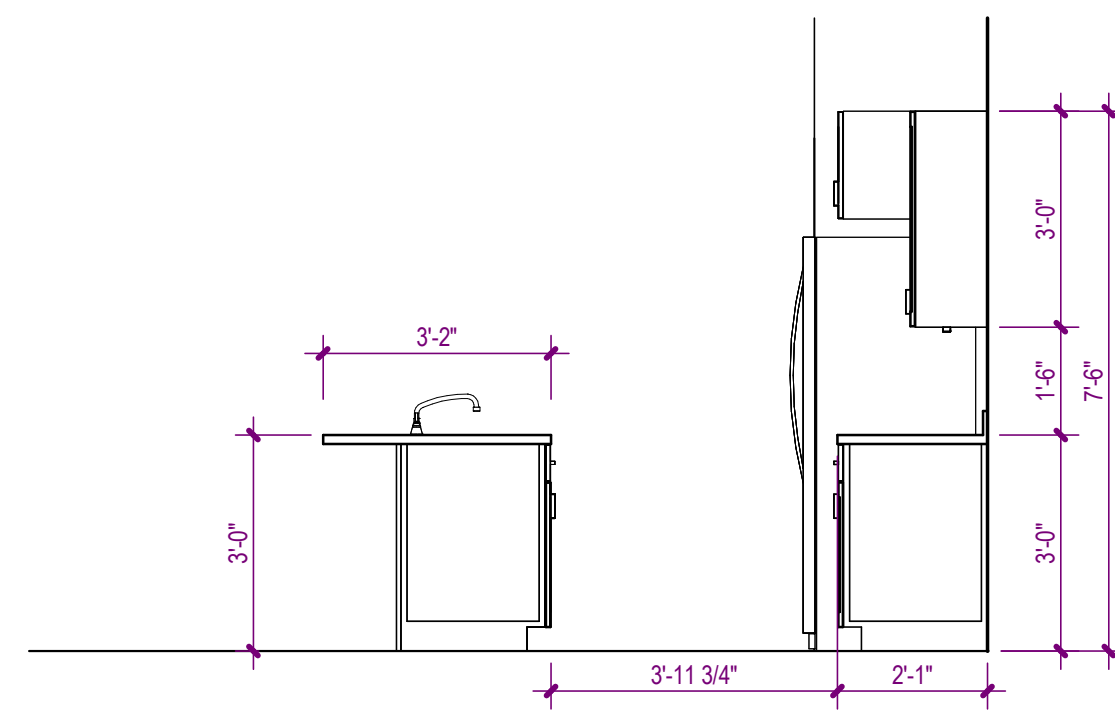


4 KITCHEN G ELEVATION
A-462 SCALE: 3/8" = 1'-0" 0 2

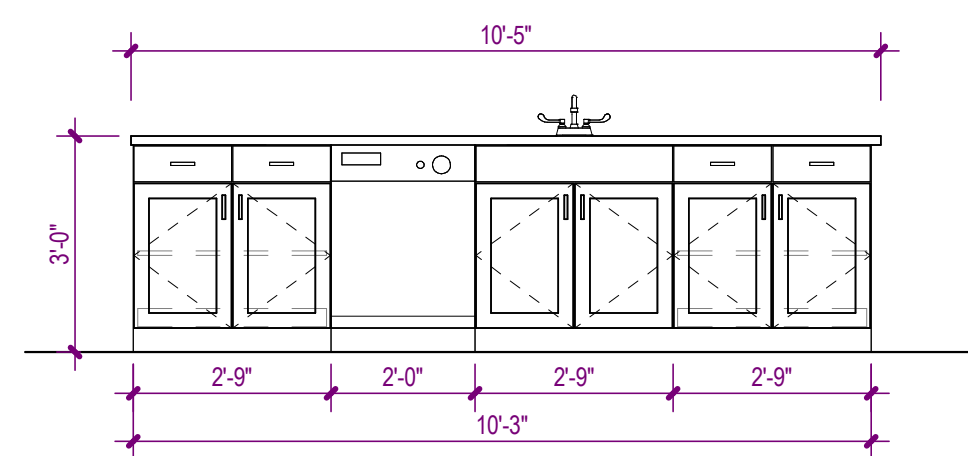

3 KITCHEN G ELEVATION
A-462 SCALE: 3/8" = 1'-0"

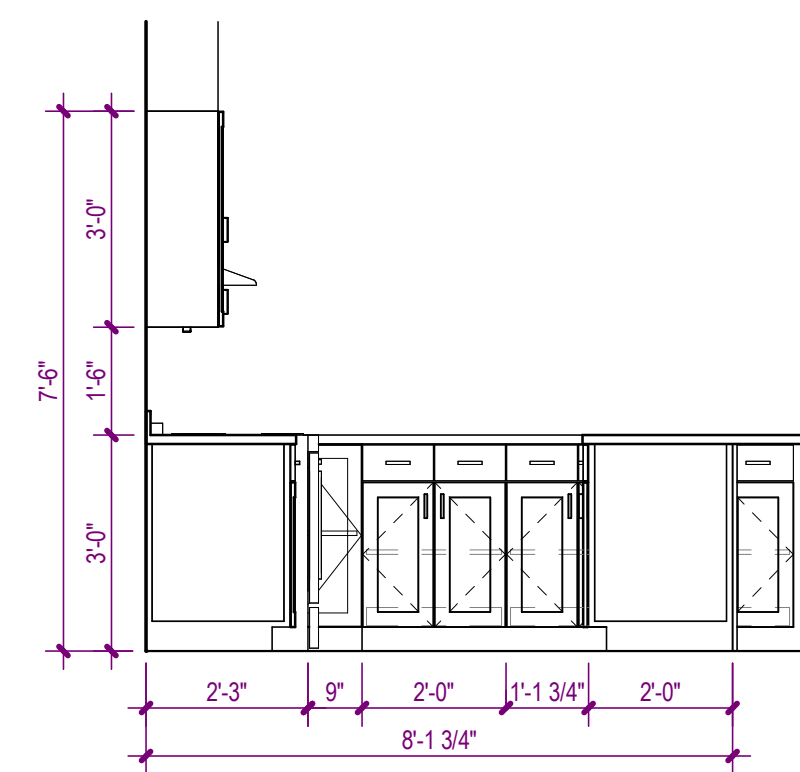

2 KITCHEN G ELEVATION
A-462 SCALE: 3/8" = 1'-0"

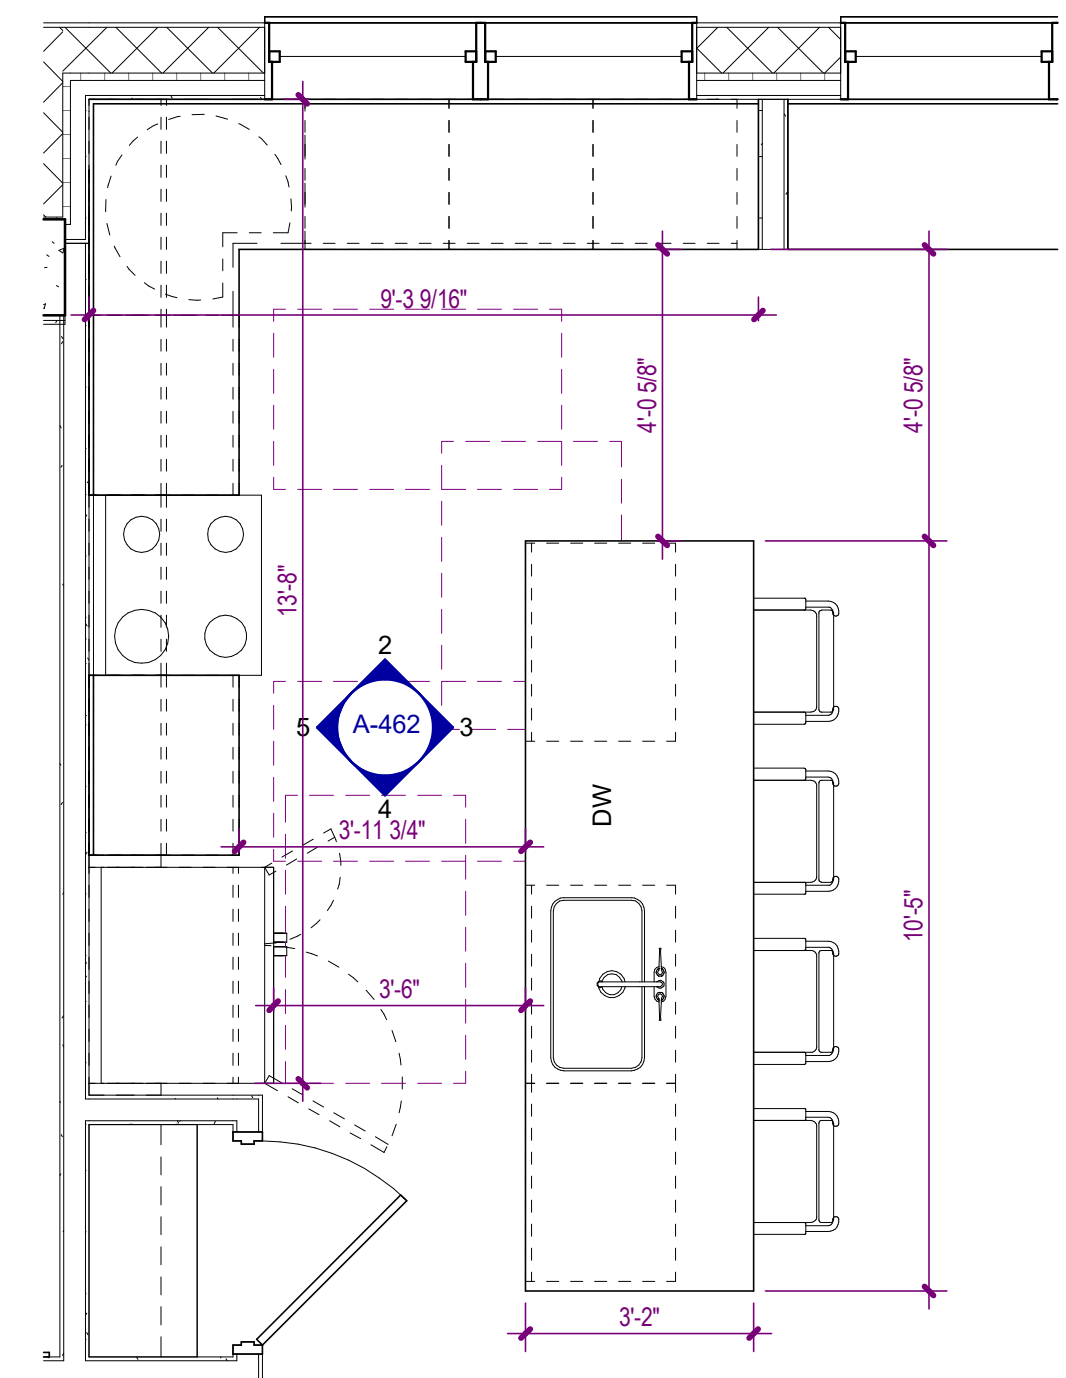


1 UNIT G KITCHEN FLOOR PLAN

[illegible]


UNIT NOTES

1. INTERIOR DIMENSIONS ARE FROM FACE OF GYPSUM BOARD, FACE OF TILE BACKER BOARD, FACE OF SHEATHING, FACE OF CONCRETE BLOCK, AND FACE OF CONCRETE. WHERE DIMENSIONS OF GYPSUM BOARD, BACKER BOARD, AND CONCRETE ARE LOCATED ON THE SAME SIDE OF A PARTITION, DIMENSION IS FROM THE FACE OF THE OUTERMOST LAYER OF PARTITION. DIMENSIONS MAY BE TYPED OR WRITTEN OTHERWISE.
2. REFER TO ELEVATIONS FOR ADDITIONAL INFORMATION.
3. CONTRACTOR SHALL VERIFY ALL DIMENSIONS SHOWN ON THE PLAN AND NOTIFY THE ARCHITECT OF ANY DISCREPANCIES.
4. CONTRACTOR SHALL VERIFY PARTITION LAYOUT WITH MECHANICAL, ELECTRICAL, AND PLUMBING. NOTIFY THE ARCHITECT IMMEDIATELY OF ANY CONFLICTS PRIOR TO CONSTRUCTION.
5. REFER TO SHEET A-420S FOR UNIT DOOR SCHEDULE.
6. REFER TO SHEET A-10 FOR CEILING TILE LEGEND.


Autodesk Docs://WCR - Stage 2 - WC_AL_L/2021009_WCR_L-BLDG_ARCH_R24.rvt

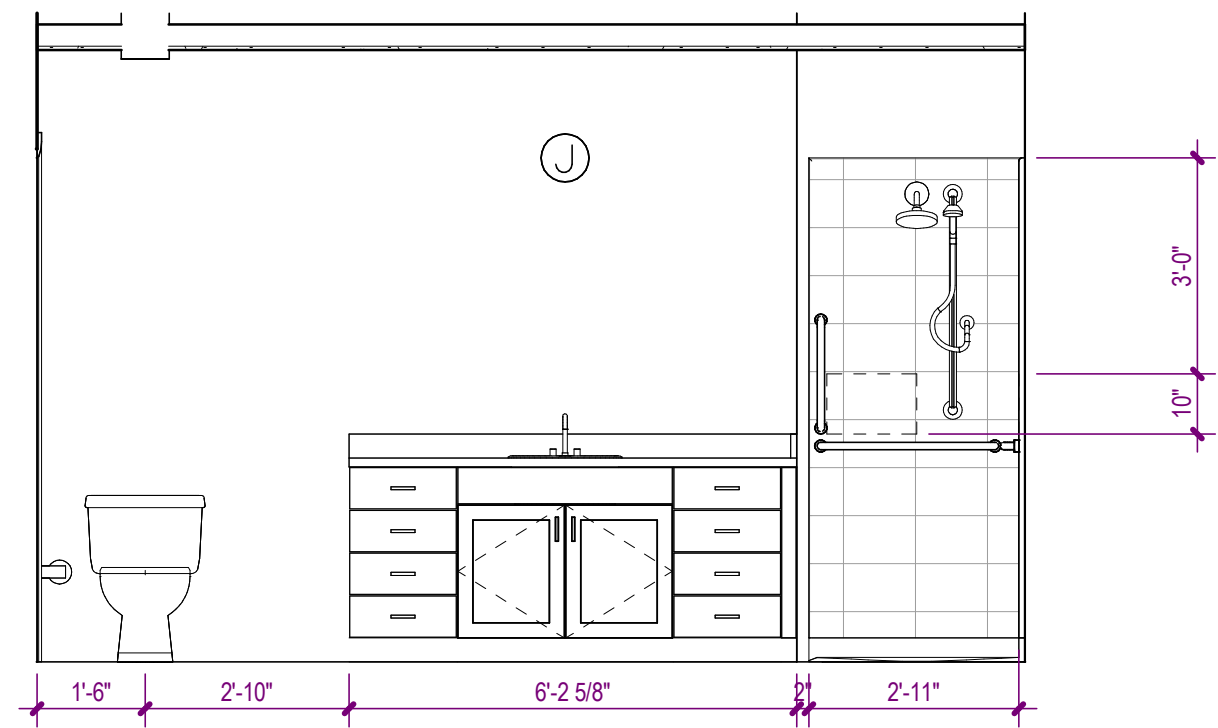


14 UNIT A1 SECONDARY BATH
A-463 SCALE: 3/8" = 1'-0"

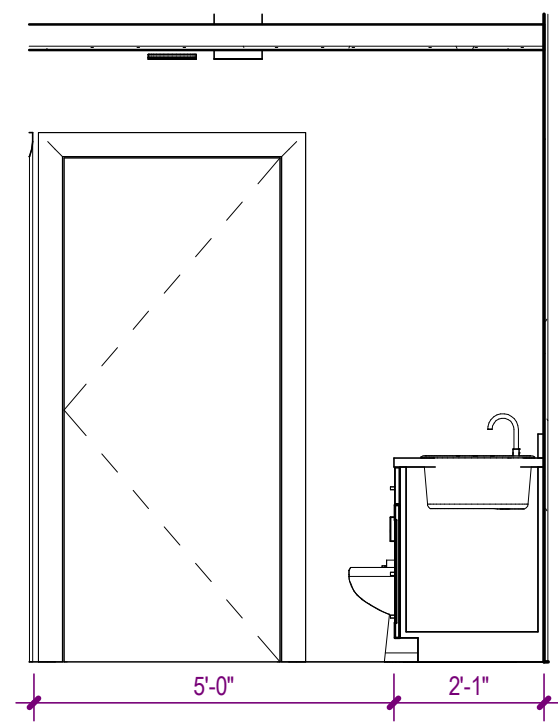


13 UNIT A1 SECONDARY BATH
A-463 SCALE: 3/8" = 1'-0"

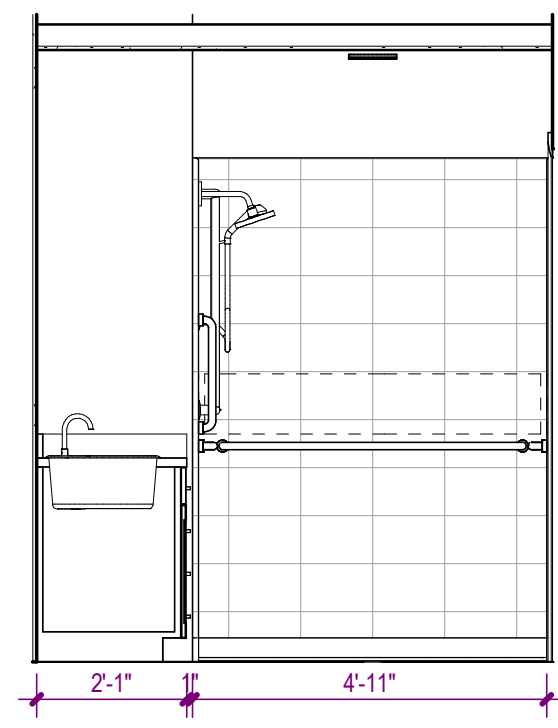


12 UNIT A1 SECONDARY BATH
A-463 SCALE: 3/8" = 1'-0"

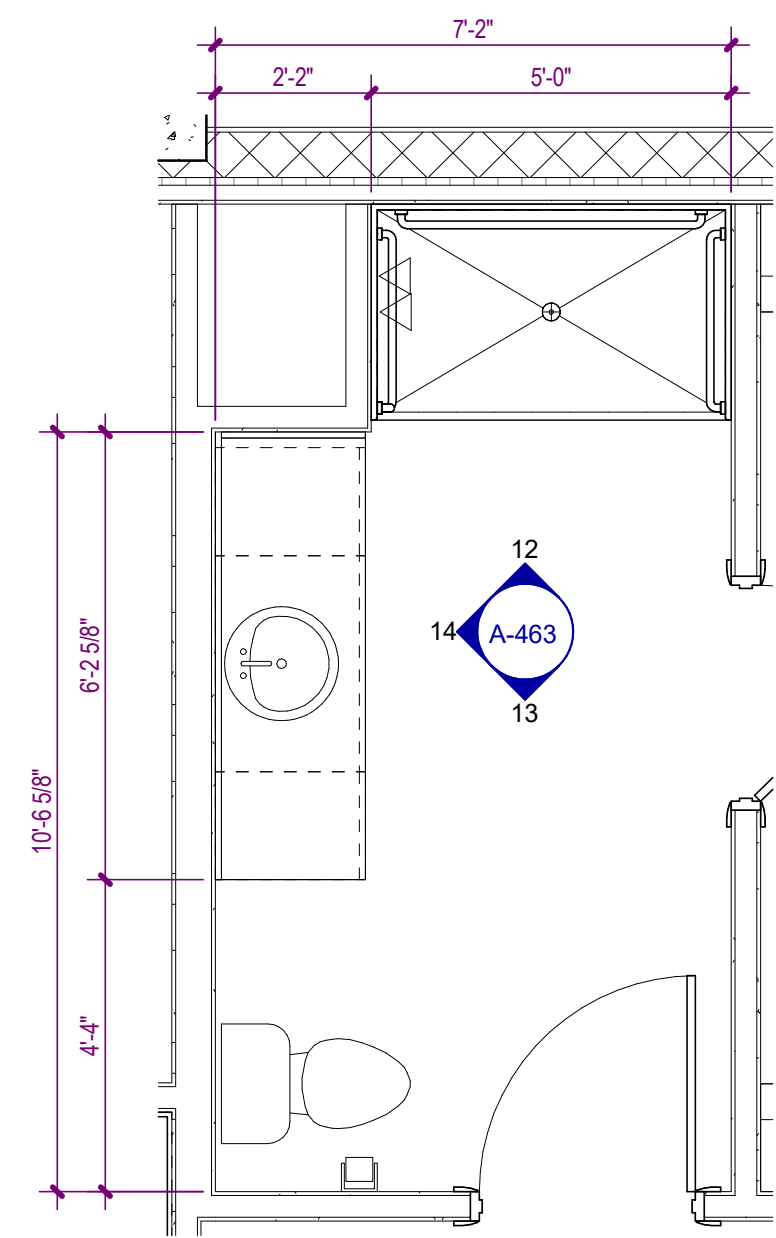


11 UNIT A1 FLOOR PLAN - SECONDARY BATH
A-463 SCALE: 3/8" = 1'-0"

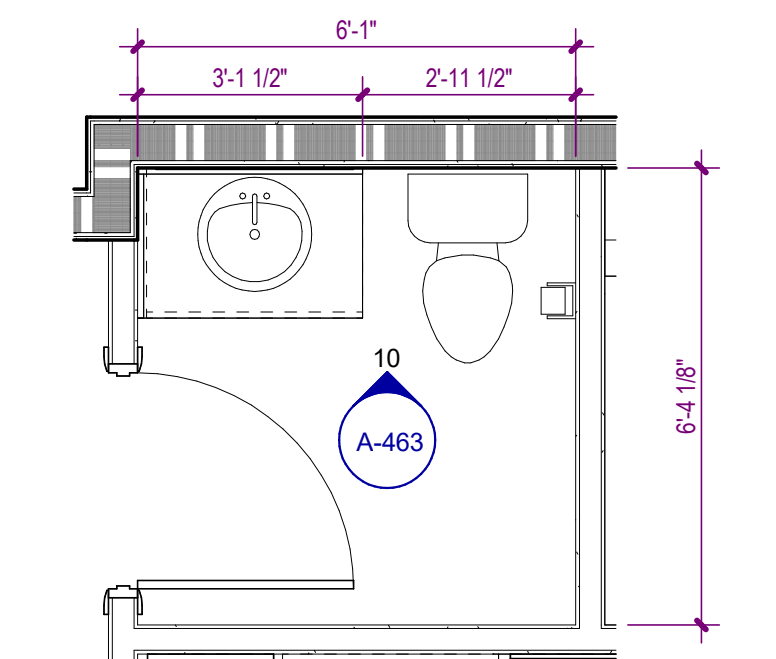


9 UNIT A FLOOR PLAN - POWDER ROOM
A-463 SCALE: 3/8" = 1'-0"

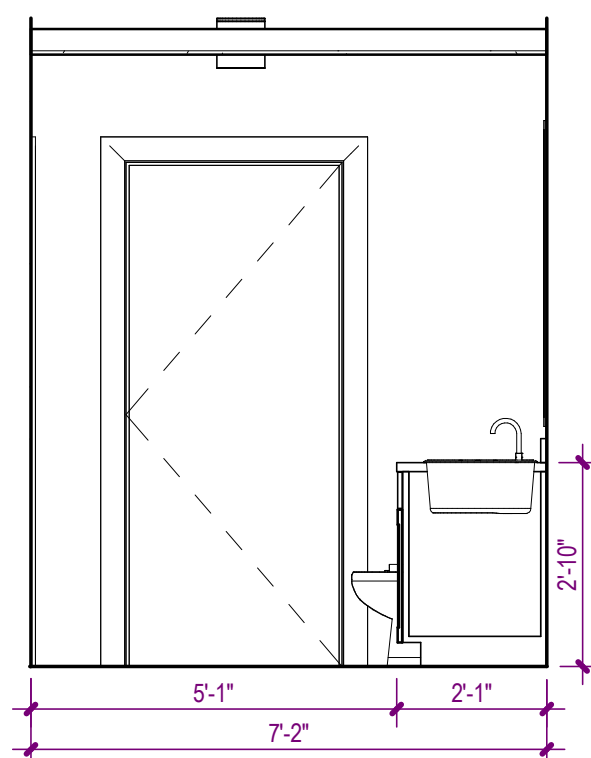


8 UNIT A SECONDARY BATH
A-463 SCALE: 3/8" = 1'-0"

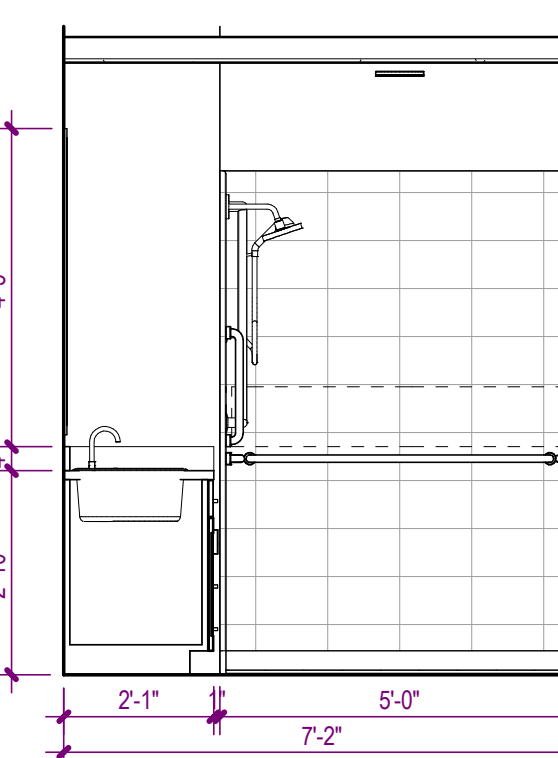


7 UNIT A SECONDARY BATH
A-463 SCALE: 3/8" = 1'-0"

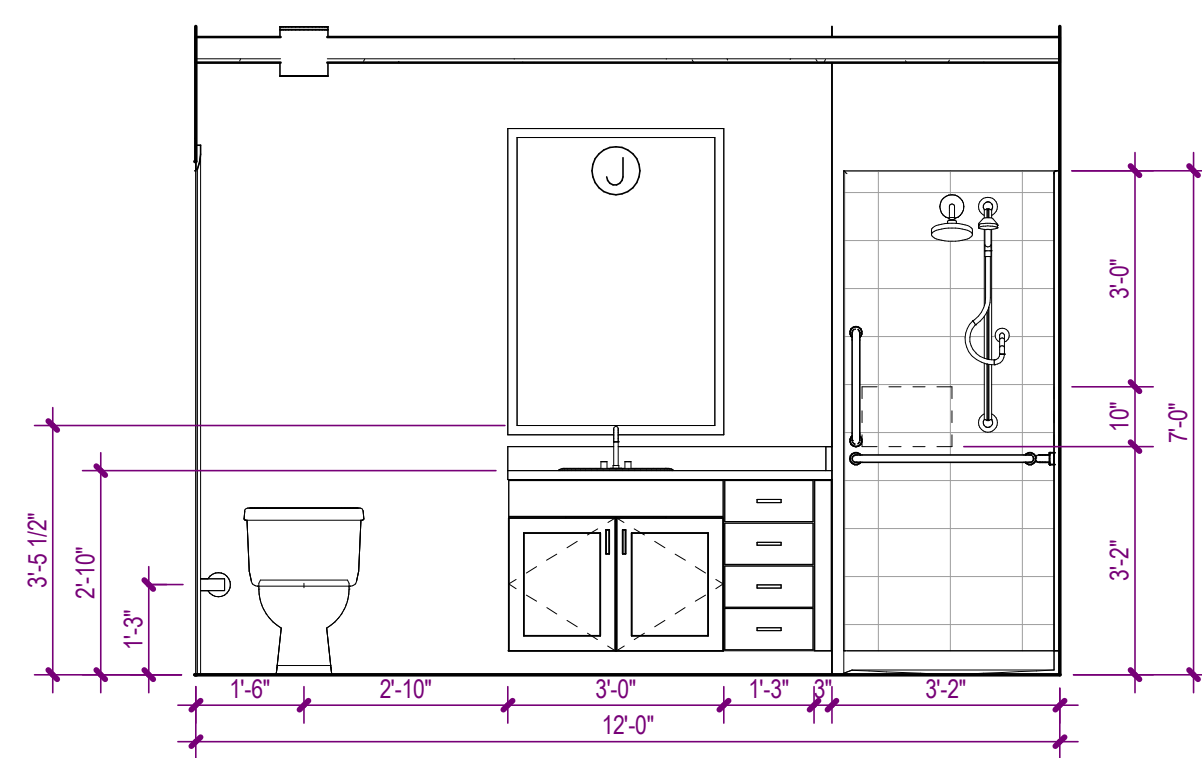


6 UNIT A SECONDARY BATH
A-463 SCALE: 3/8" = 1'-0"

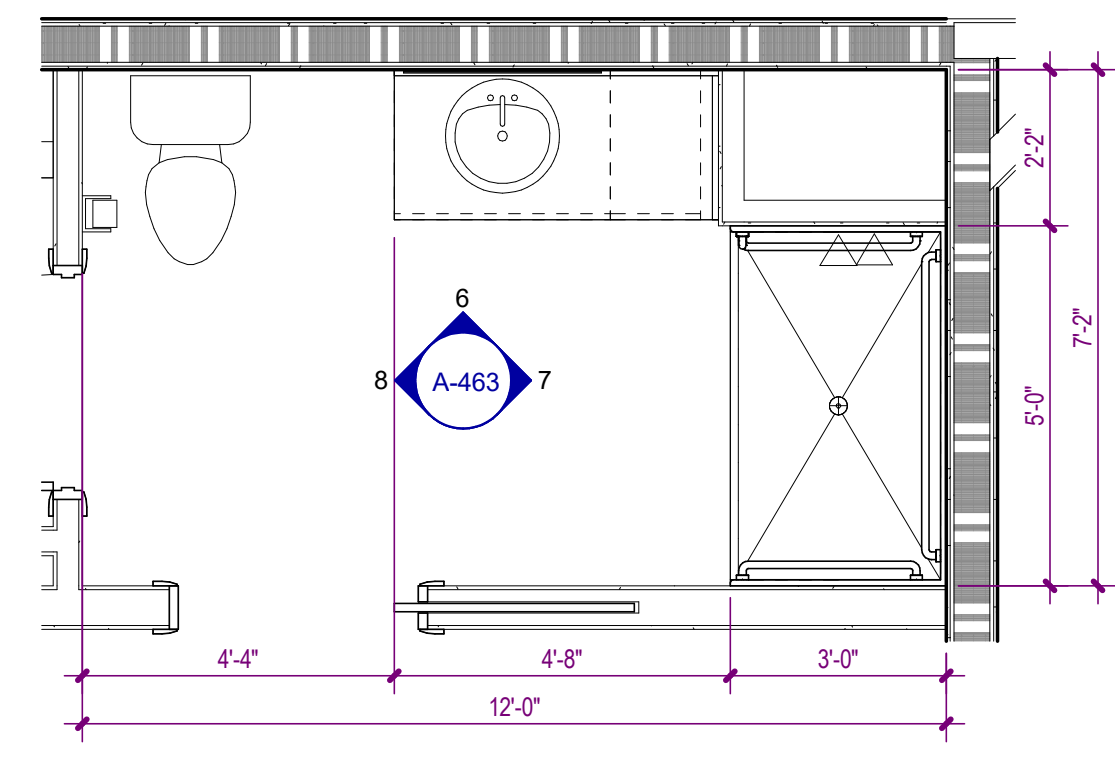


5 UNIT A FLOOR PLAN - SECONDARY BATH
A-463 SCALE: 3/8" = 1'-0"

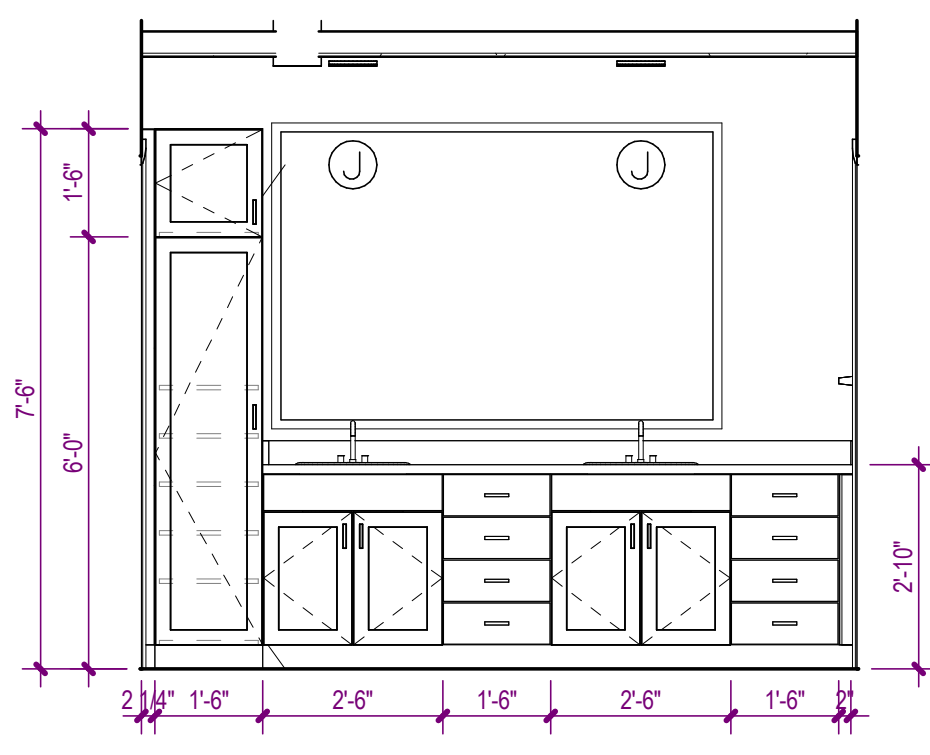


4 UNIT A PRIMARY BATH
A-463 SCALE: 3/8" = 1'-0"

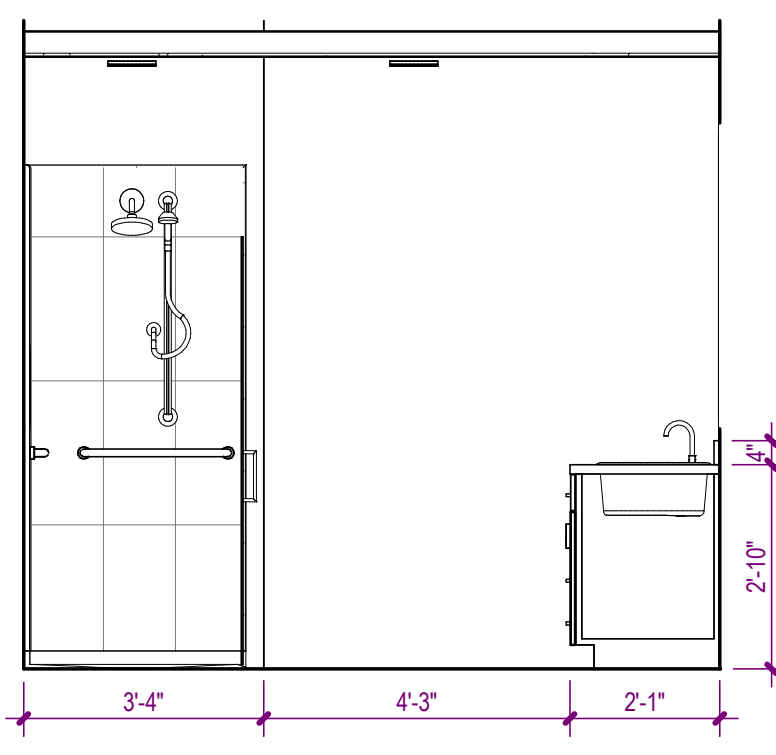

3 UNIT A PRIMARY BATH
A-463 SCALE: 3/8" = 1'-0"

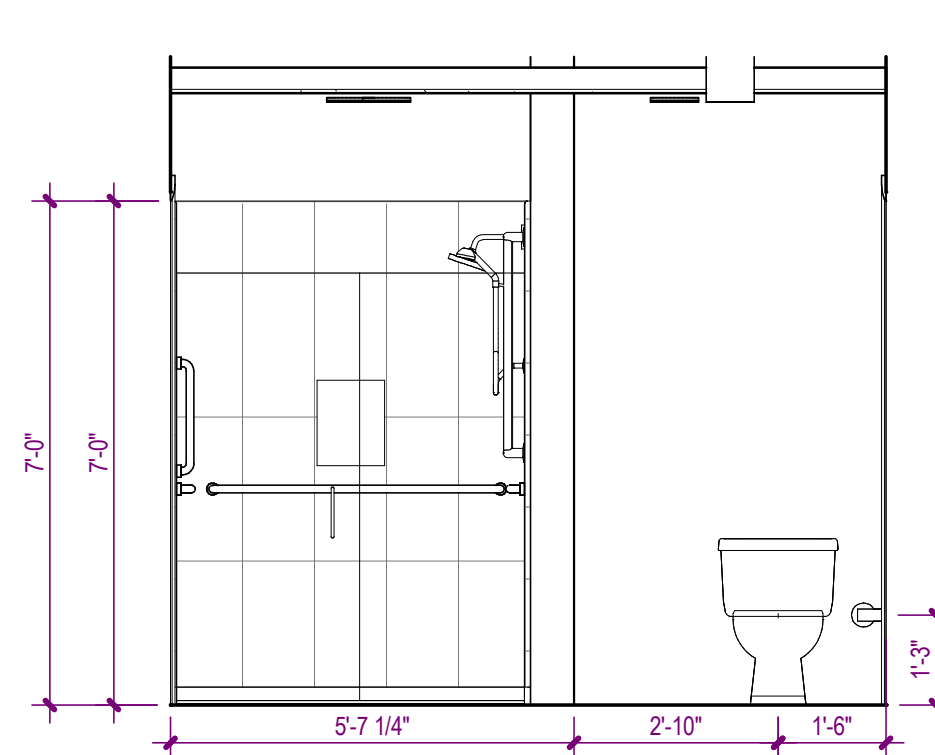

2 UNIT A PRIMARY BATH
A-463 SCALE: 3/8" = 1'-0"

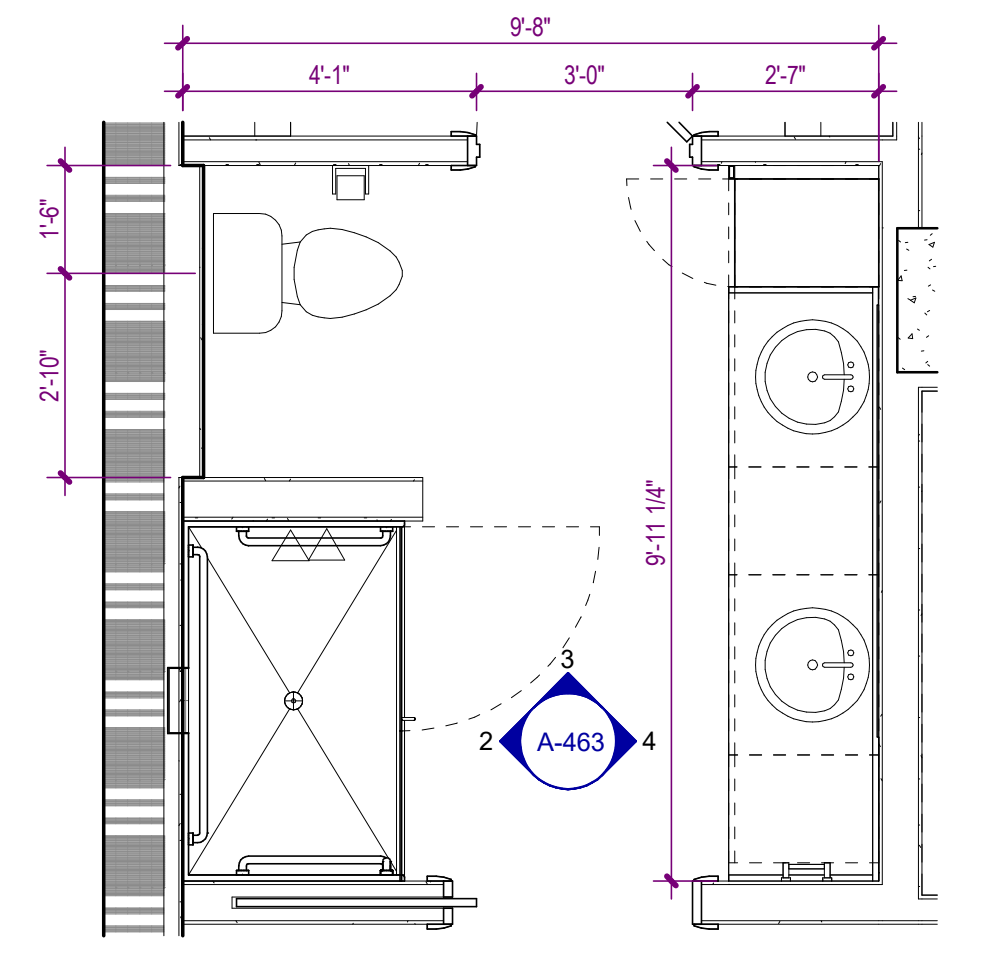

1 UNIT A FLOOR PLAN - PRIMARY BATH
A-463 SCALE: 3/8" = 1'-0"


UNIT TOILET & BATH ACCESSORY LEGEND

MARK	DESCRIPTION	MANUFACTURER, CODE	FINISH	MOUNTING HEIGHT	LOCATION
TBU-01A	GRAB BAR - 18"				
TBU-01B	GRAB BAR - 24"				
TBU-01C	GRAB BAR - 24" VERTICAL				
TBU-01D	GRAB BAR - 36"				
TBU-01E	GRAB BAR - 42"				
TBU-01F	GRAB BAR - 48"				
TBU-02	TOILET PAPER HOLDER, SINGLE ROLL				
TBU-03A	TOWEL BAR - 24"				
TBU-03B	TOWEL BAR - 18"				
TBU-04	TOWEL RING				
TBU-05	ROBE HOOK				
TBU-06	MEDICINE CABINET				
TBU-07	MIRROR				
TBU-08A	SHOWER CURTAIN / ROD / RINGS				
TBU-08B	TUB CURTAIN / ROD / RINGS				
TBU-09	SHOWER SEAT				

UNIT NOTES

- INTERIOR DIMENSIONS ARE FROM FACE OF GYPSUM BOARD, FACE OF TILE BACKER BOARD, FACE OF SHEATHING, FACE OF CONCRETE BLOCK, AND FACE OF CONCRETE. WHERE MULTIPLE LAYERS OF GYPSUM BOARD, BACKER BOARD, AND/OR SHEATHING ARE LOCATED ON THE SAME SIDE OF A PARTITION, DIMENSION IS FROM THE FACE OF THE OUTERMOST LAYER.
- INTERIOR PARTITIONS SHALL BE TYPE "SAI" UNLESS NOTED OTHERWISE.
- REFER TO ELEVATIONS FOR ADDITIONAL INFORMATION.
- CONTRACTOR SHALL VERIFY ALL DIMENSIONS SHOWN ON THE PLAN AND NOTIFY THE ARCHITECT OF ANY DISCREPANCIES PRIOR TO CONSTRUCTION.
- CONTRACTOR SHALL VERIFY PARTITION LAYOUT WITH MECHANICAL, ELECTRICAL, AND PLUMBING WORK. NOTIFY THE ARCHITECT TO RESOLVE ANY CONFLICTS PRIOR TO CONSTRUCTION.
- REFER TO SHEET A-620 FOR UNIT DOOR SCHEDULE.
- REFER TO SHEET A-150 FOR CEILING TYPE LEGEND.

WATERFORD CAMPUS
IL BUILDING
601 UNIVERSE BLVD. JUNO BEACH, FL 33408

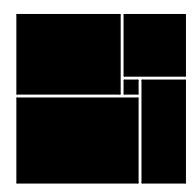

THW
DESIGN

COPYRIGHT © 2017
THOMPSON HANCOCK WITTE &
ASSOCIATES, INC.

2100 RiverEdge Parkway
Suite 900
Atlanta, GA 30328

PH: 770 916 2220
FAX: 770 916 2299

www.thw.com

PRELIMINARY DRAWINGS.
NOT TO BE USED FOR
RECORDING,
IMPLEMENTATION,
REGULATORY APPROVAL,
PERMITTING, OR
CONSTRUCTION.


DESIGN
DEVELOPMENT

Project No.: 2021009
Date: 08/22/2025

UNIT BATH -
ELEVATIONS

A-463


Autodesk Docs:\WCR - Stage 2 - WC_AL_L\2021009_WCR_L-BLDG_ARCH_R24.rvt

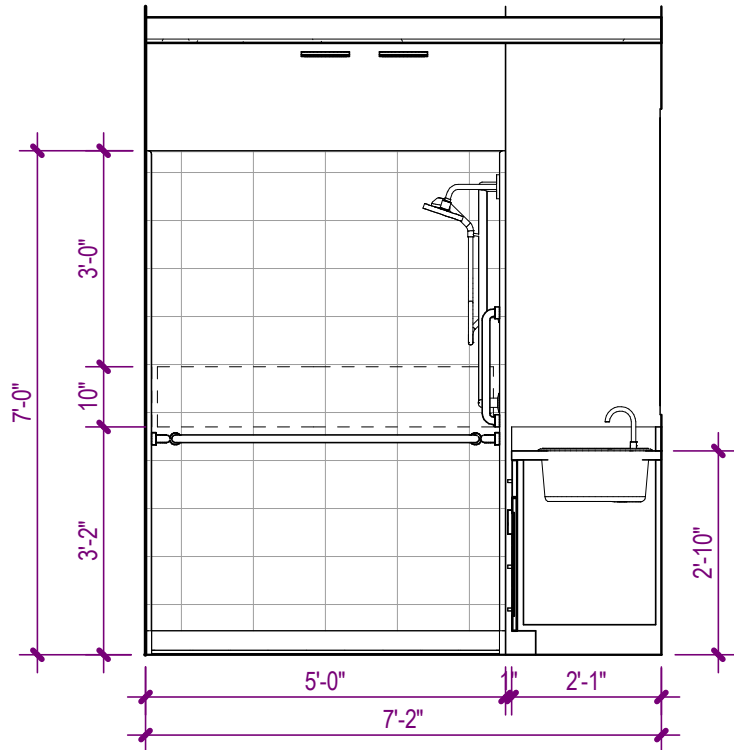

15 UNIT C SECONDARY BATH

A-464


SCALE: 3/8" = 1'-0"

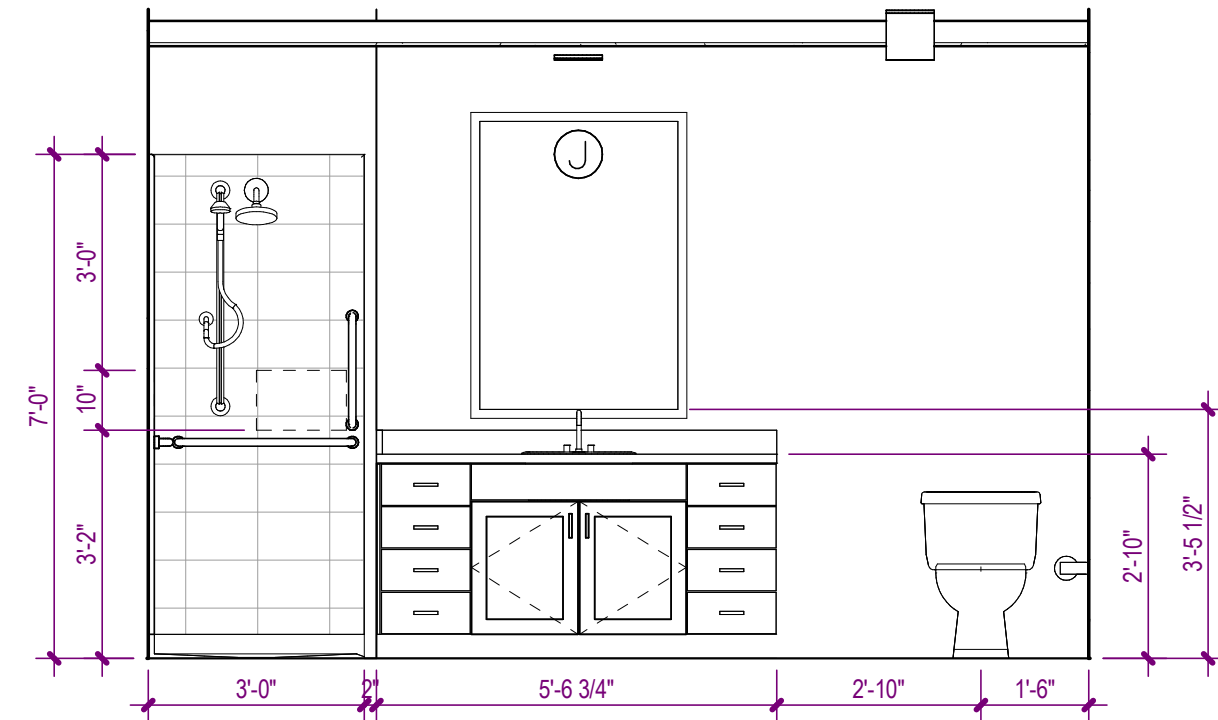

14 UNIT C SECONDARY BATH

A-464


SCALE: 3/8" = 1'-0"

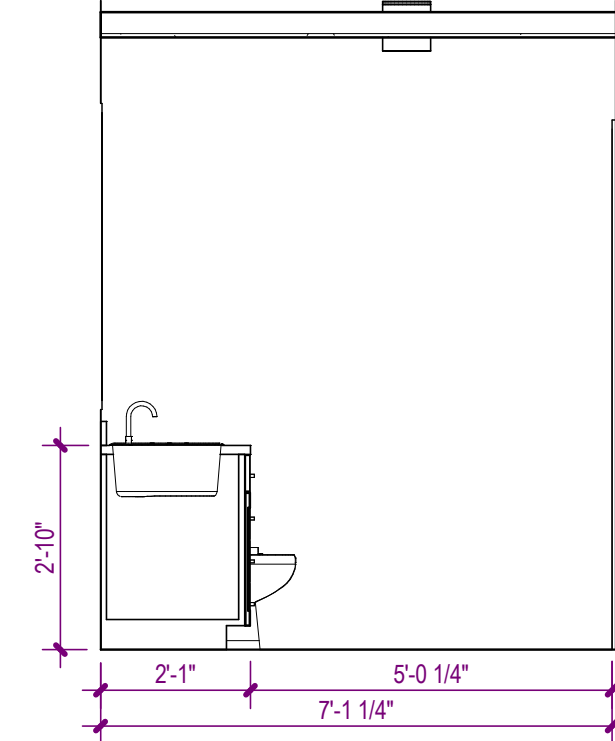

13 UNIT C SECONDARY BATH

A-464


SCALE: 3/8" = 1'-0"

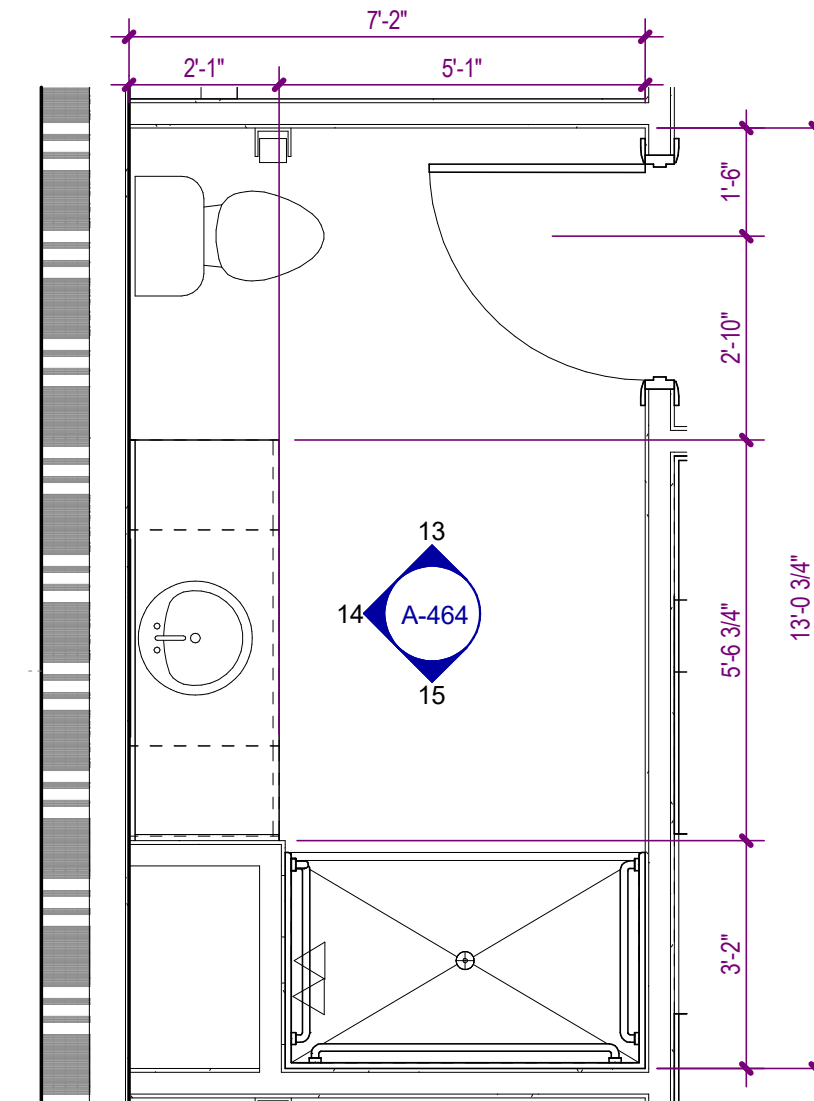

12 UNIT C FLOOR PLAN - SECONDARY BATH

A-464


SCALE: 3/8" = 1'-0"

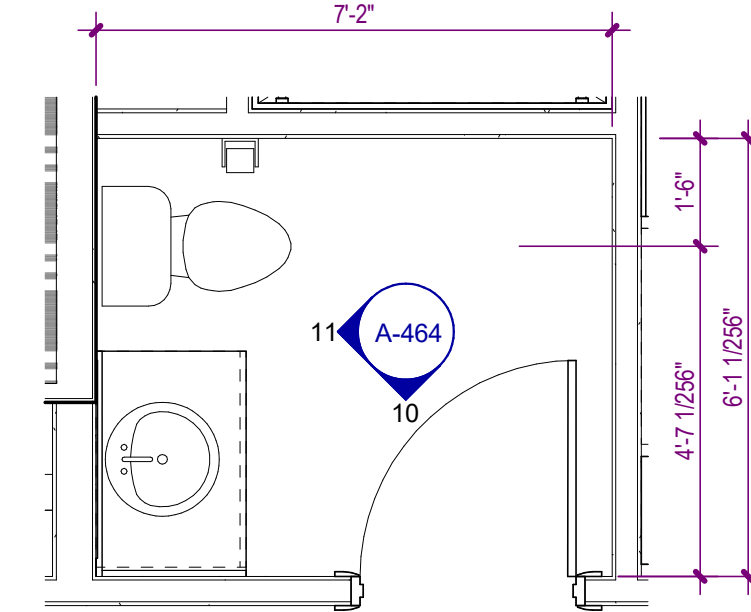

9 UNIT C FLOOR PLAN - POWDER ROOM

A-464


SCALE: 3/8" = 1'-0"

 

8 UNIT B1 SECONDARY BATH

A-464


SCALE: 3/8" = 1'-0"

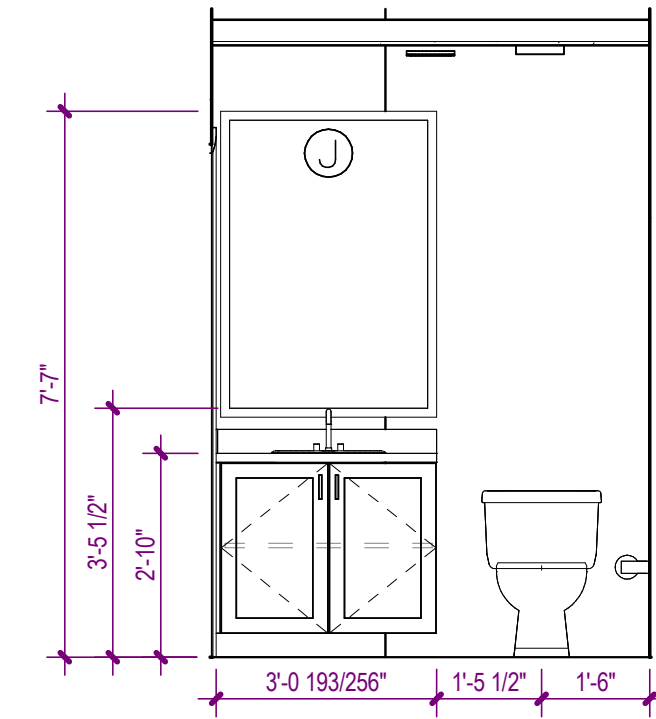

11 UNIT C POWDER ROOM

A-464


SCALE: 3/8" = 1'-0"

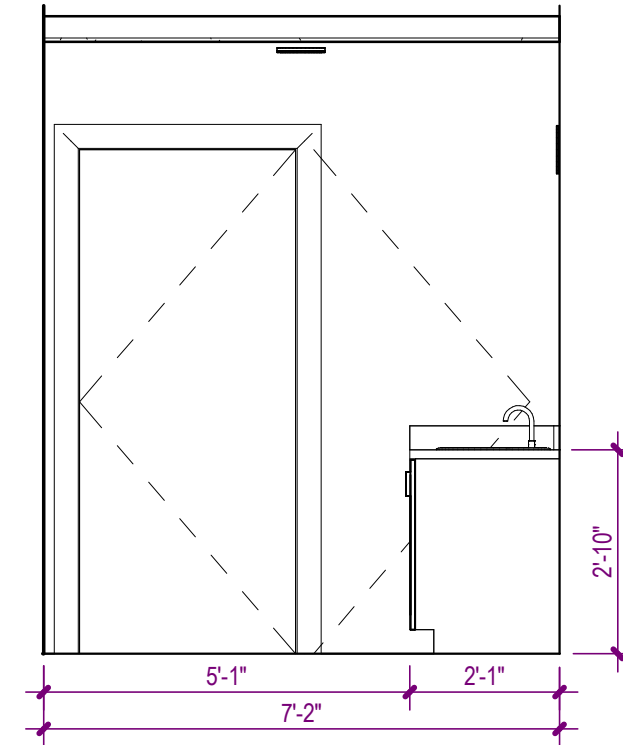

10 UNIT C POWDER ROOM

A-464


SCALE: 3/8" = 1'-0"

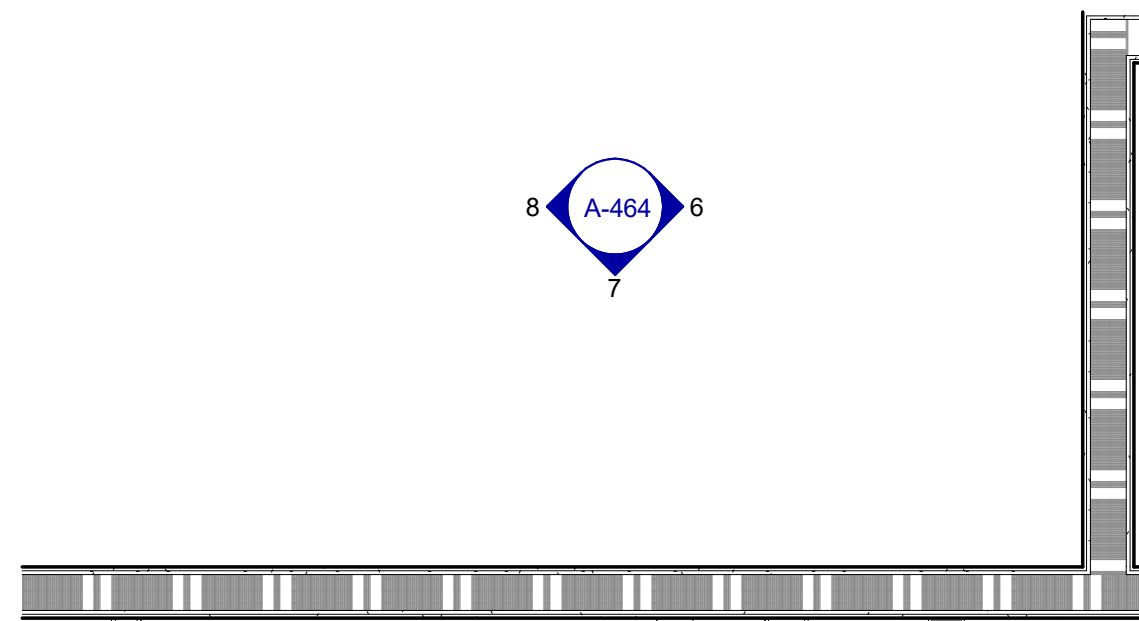

5 UNIT B1 FLOOR PLAN - SECONDARY BATH

A-464


SCALE: 3/8" = 1'-0"

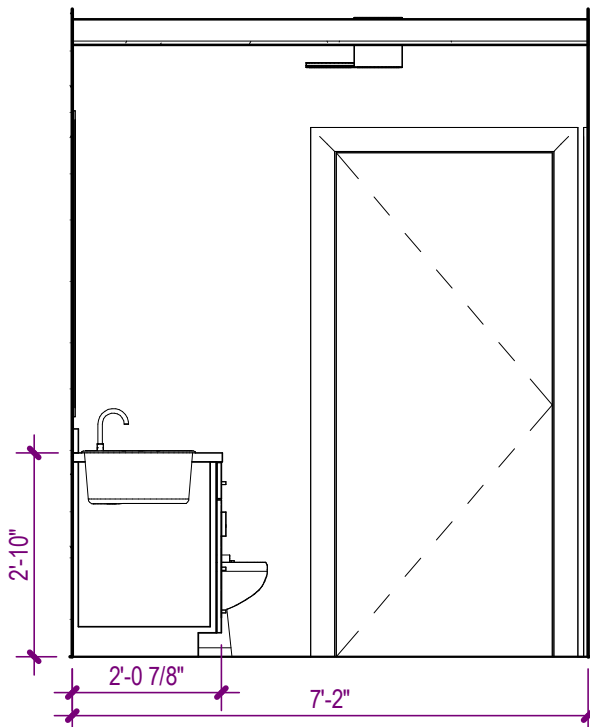

4 UNIT B SECONDARY BATH

A-464


SCALE: 3/8" = 1'-0"

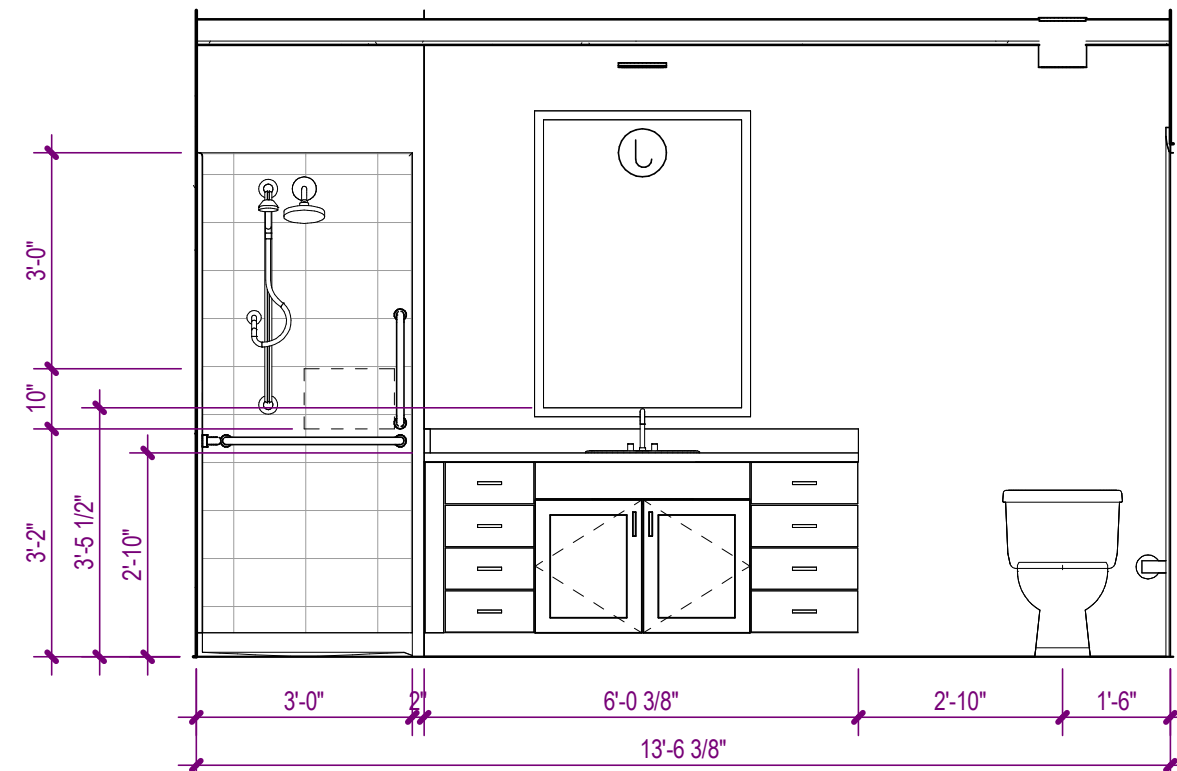

3 UNIT B SECONDARY BATH

A-464


SCALE: 3/8" = 1'-0"

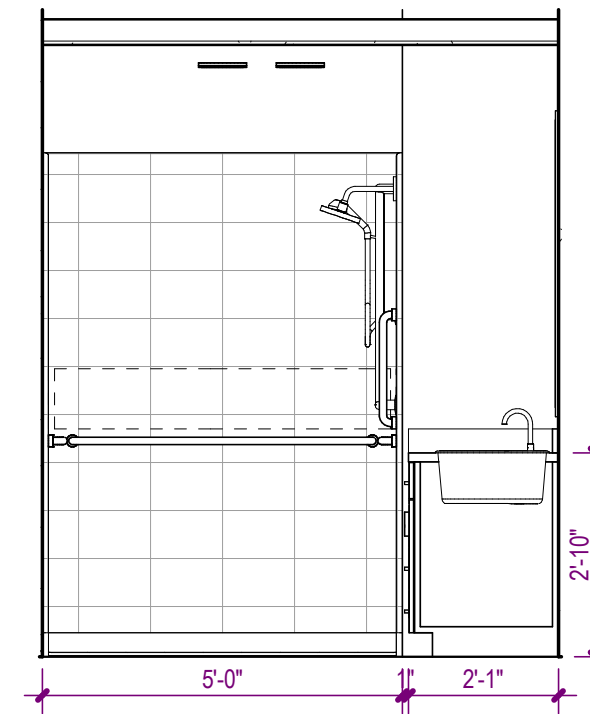

2 UNIT B SECONDARY BATH

A-464

SCALE: 3/8" = 1'-0"

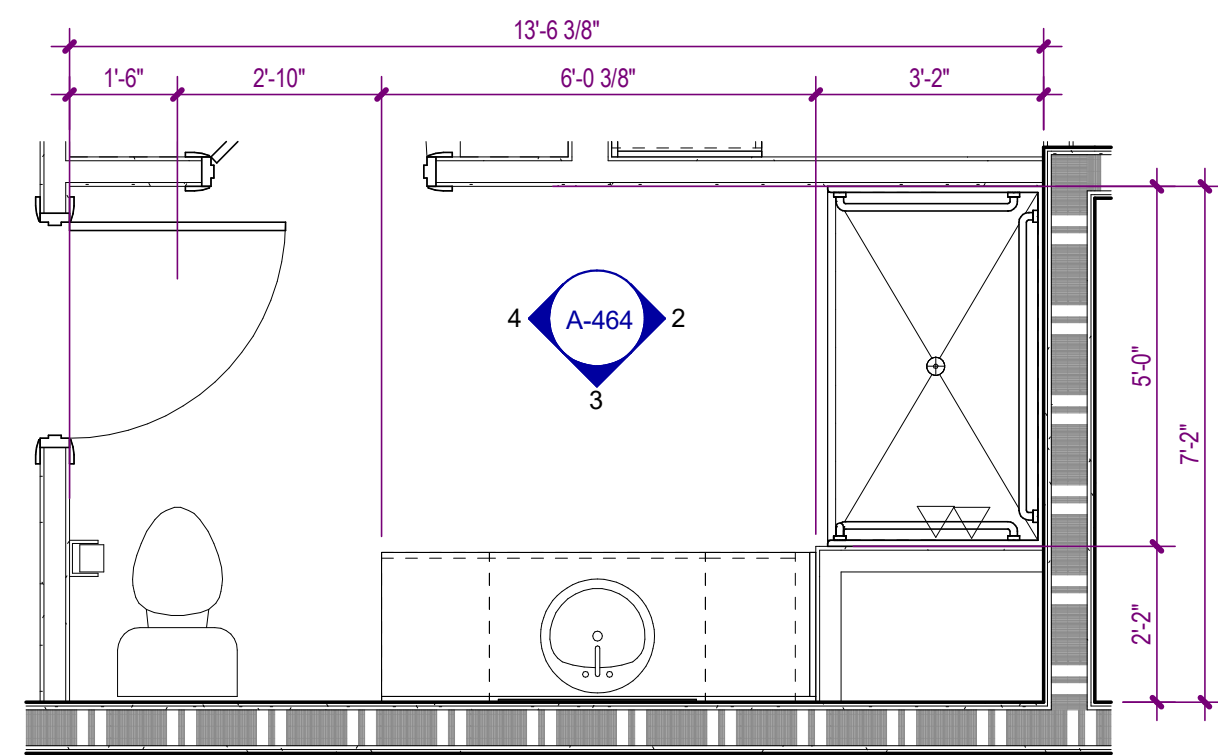

1 UNIT B FLOOR PLAN - SECONDARY BATH

A-464

SCALE: 3/8" = 1'-0"


UNIT TOILET & BATH ACCESSORY LEGEND

MARK	DESCRIPTION	MANUFACTURER, CODE	FINISH	MOUNTING HEIGHT	LOCATION
TBU-01A	GRAB BAR - 18"				
TBU-01B	GRAB BAR - 24"				
TBU-01C	GRAB BAR - 24" VERTICAL				
TBU-01D	GRAB BAR - 36"				
TBU-01E	GRAB BAR - 42"				
TBU-01F	GRAB BAR - 48"				
TBU-02	TOILET PAPER HOLDER, SINGLE ROLL				
TBU-03A	TOWEL BAR - 24"				
TBU-03B	TOWEL BAR - 18"				
TBU-04	TOWEL RING				
TBU-05	ROBE HOOK				
TBU-06	MEDICINE CABINET				
TBU-07	MIRROR				
TBU-08A	SHOWER CURTAIN / ROD / RINGS				
TBU-08B	TUB CURTAIN / ROD / RINGS				
TBU-09	SHOWER SEAT				

UNIT NOTES

- INTERIOR DIMENSIONS ARE FROM FACE OF GYPSUM BOARD, FACE OF TILE BACKER BOARD, FACE OF SHEATHING, FACE OF CONCRETE BLOCK, AND FACE OF CONCRETE. WHERE MULTIPLE LAYERS OF GYPSUM BOARD, BACKER BOARD, AND/OR SHEATHING ARE LOCATED ON THE SAME SIDE OF A PARTITION, DIMENSION IS FROM THE FACE OF THE OUTERMOST LAYER.
- INTERIOR PARTITIONS SHALL BE TYPE "SAM" UNLESS NOTED OTHERWISE.
- REFER TO ELEVATIONS FOR ADDITIONAL INFORMATION.
- CONTRACTOR SHALL VERIFY ALL DIMENSIONS SHOWN ON THE PLAN AND NOTIFY THE ARCHITECT OF ANY DISCREPANCIES PRIOR TO CONSTRUCTION.
- CONTRACTOR SHALL VERIFY PARTITION LAYOUT WITH MECHANICAL, ELECTRICAL, AND PLUMBING WORK. NOTIFY THE ARCHITECT TO RESOLVE ANY CONFLICTS PRIOR TO CONSTRUCTION.
- REFER TO SHEET A-620 FOR UNIT DOOR SCHEDULE.
- REFER TO SHEET A-150 FOR CEILING TYPE LEGEND.

WATERFORD CAMPUS
IL BUILDING
601 UNIVERSE BLVD. JUNO BEACH, FL 33408

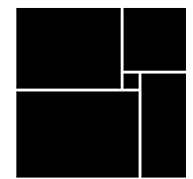

THW
DESIGN

COPYRIGHT © 2017
THOMPSON HANCOCK WITTE &
ASSOCIATES, INC.

2100 RiverEdge Parkway
Suite 900
Atlanta, GA 30328

PH: 770 916 2220
FAX: 770 916 2299

www.thw.com

PRELIMINARY DRAWINGS.
NOT TO BE USED FOR
RECORDING,
IMPLEMENTATION,
REGULATORY APPROVAL,
PERMITTING, OR
CONSTRUCTION.


DESIGN
DEVELOPMENT

Project No.: 2021009
Date: 08/22/2025


UNIT BATH -
ELEVATIONS

A-464


Autodesk Docs:\WCR - Stage 2 - WC_AL_L\2021009_WCR_L-BLDG_ARCH_R24.rvt

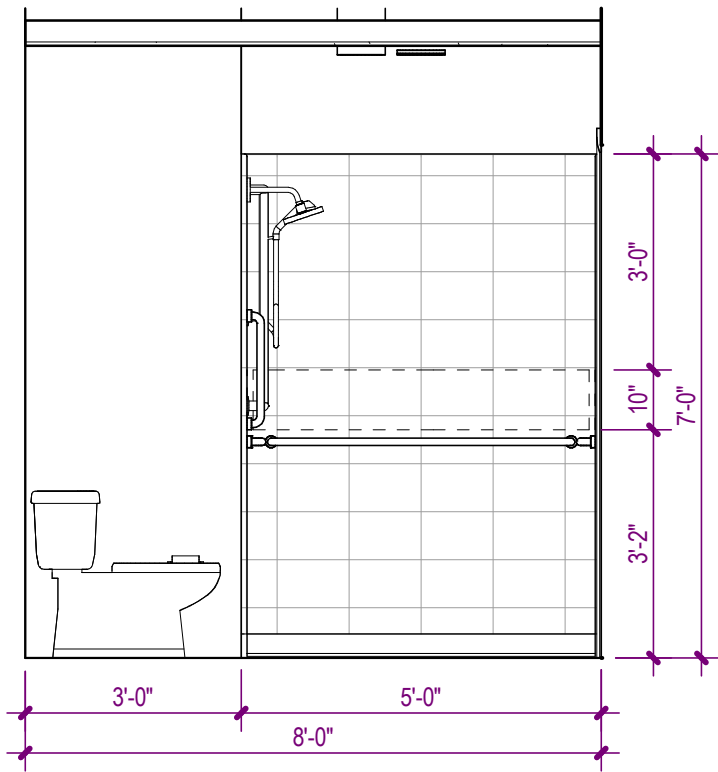


4 UNIT D SECONDARY BATH
A-465 SCALE: 3/8" = 1'-0" 0 1 2 3 4

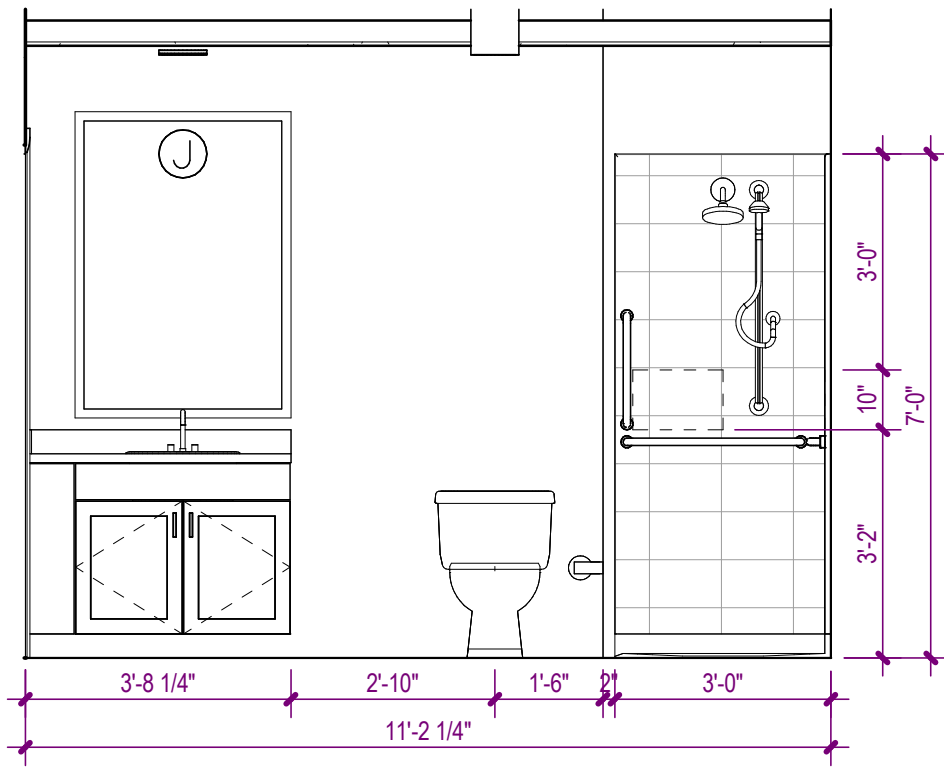


3 UNIT D SECONDARY BATH
A-465 SCALE: 3/8" = 1'-0" 0 1 2 3 4

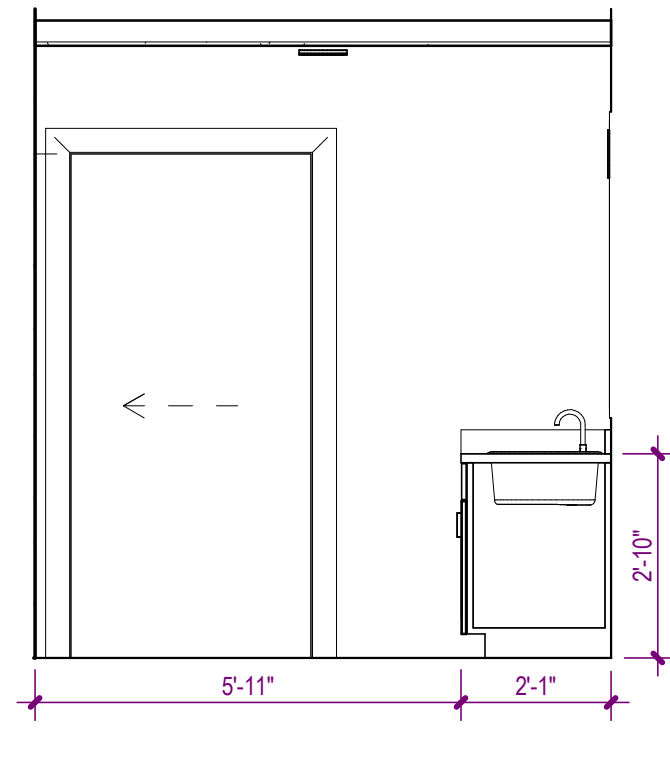


2 UNIT D SECONDARY BATH
A-465 SCALE: 3/8" = 1'-0" 0 1 2 3 4

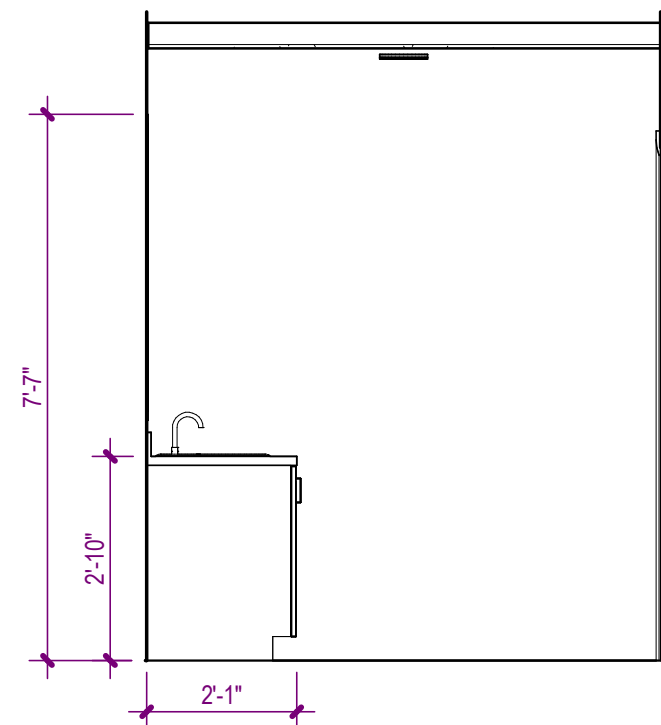


7 UNIT D1 POWDER ROOM
A-465 SCALE: 3/8" = 1'-0" 0 1 2 3 4

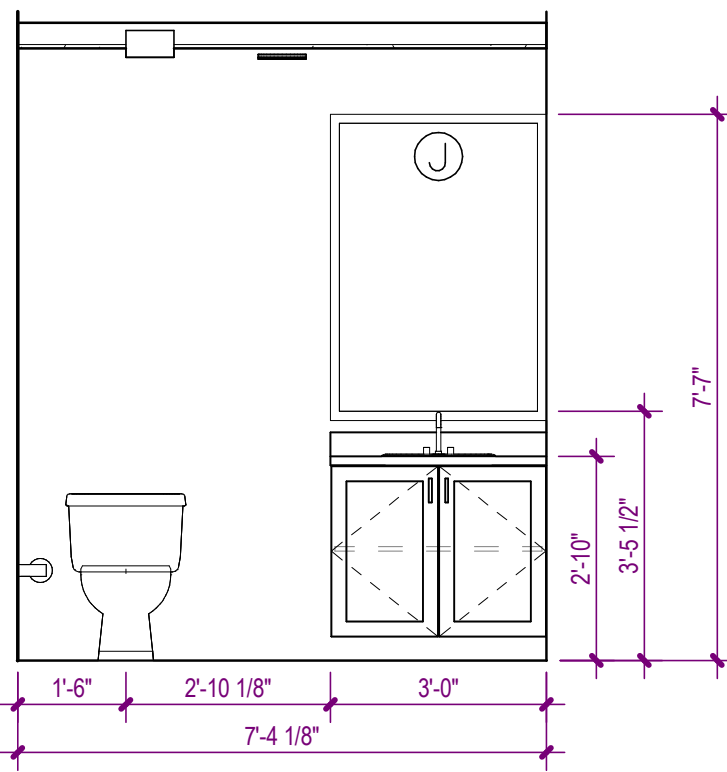


6 UNIT D1 POWDER ROOM
A-465 SCALE: 3/8" = 1'-0" 0 1 2 3 4

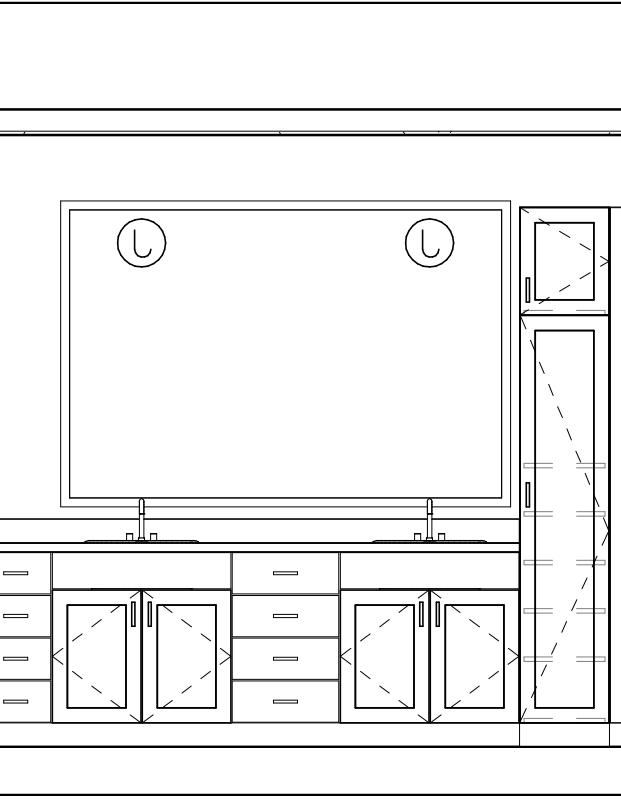


9 UNIT D2 PRIMARY BATH
A-465 SCALE: 3/8" = 1'-0" 0 1 2 3 4

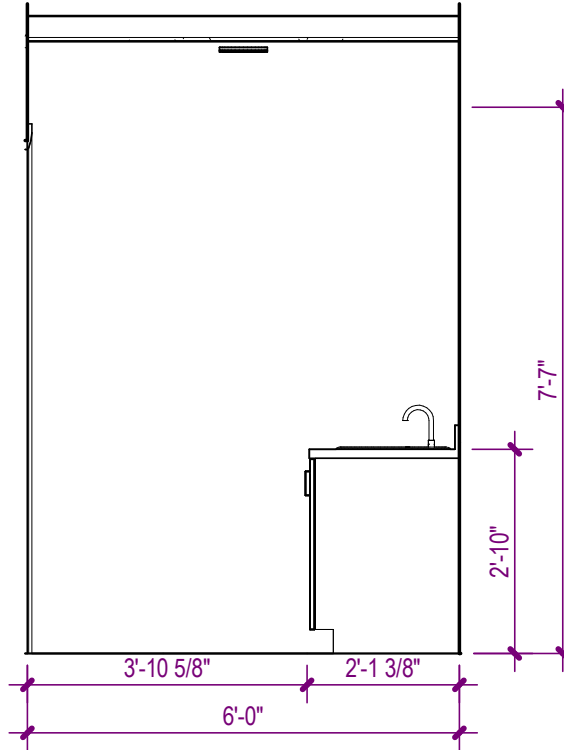


11 UNIT E POWDER ROOM
A-465 SCALE: 3/8" = 1'-0" 0 1 2 3 4

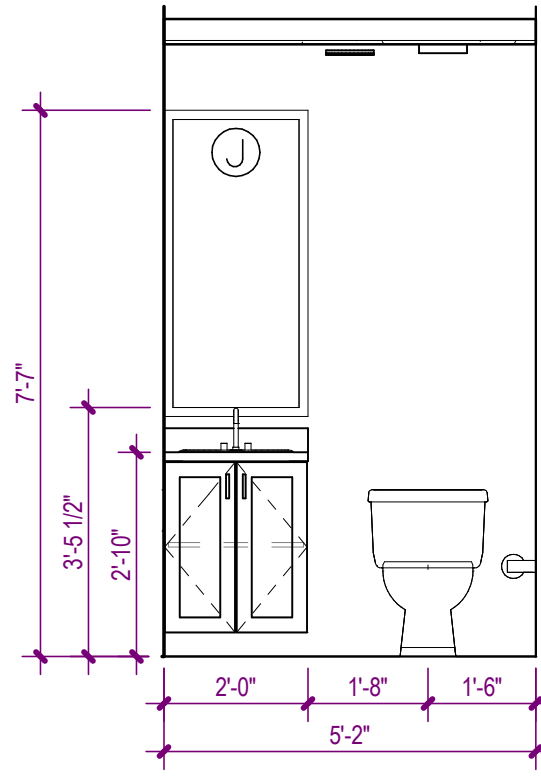


12 UNIT E POWDER ROOM
A-465 SCALE: 3/8" = 1'-0" 0 1 2 3 4

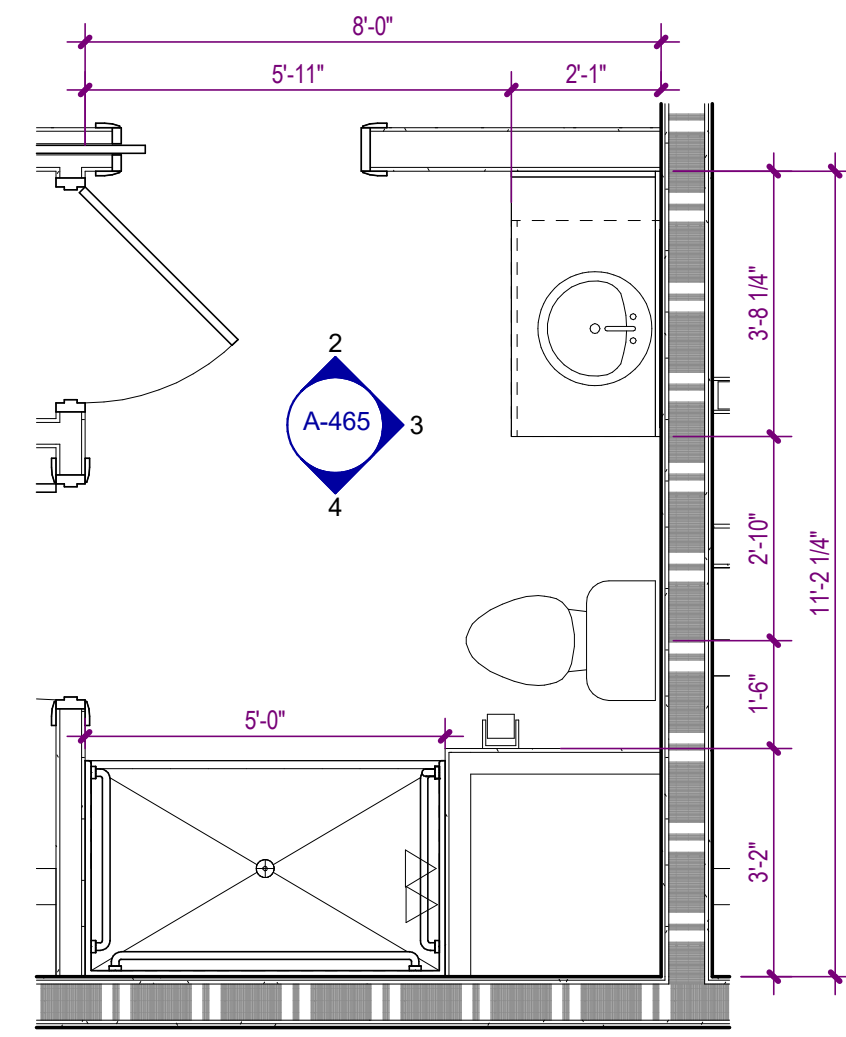


1 UNIT D FLOOR PLAN - SECONDARY BATH
A-465 SCALE: 3/8" = 1'-0" 0 1 2 3 4

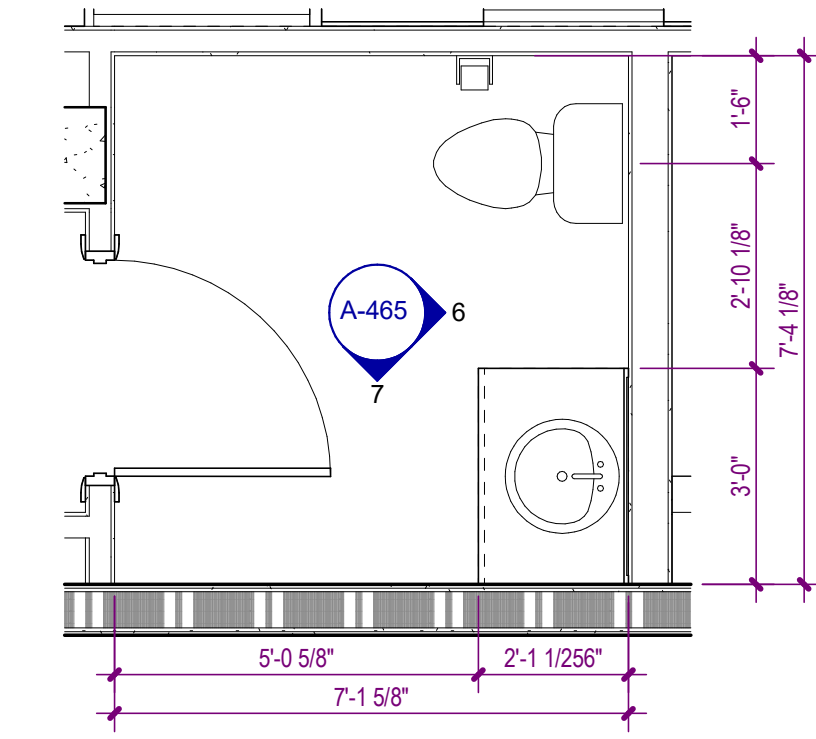

5 UNIT D1 FLOOR PLAN - POWDER ROOM
A-465 SCALE: 3/8" = 1'-0" 0 1 2 3 4

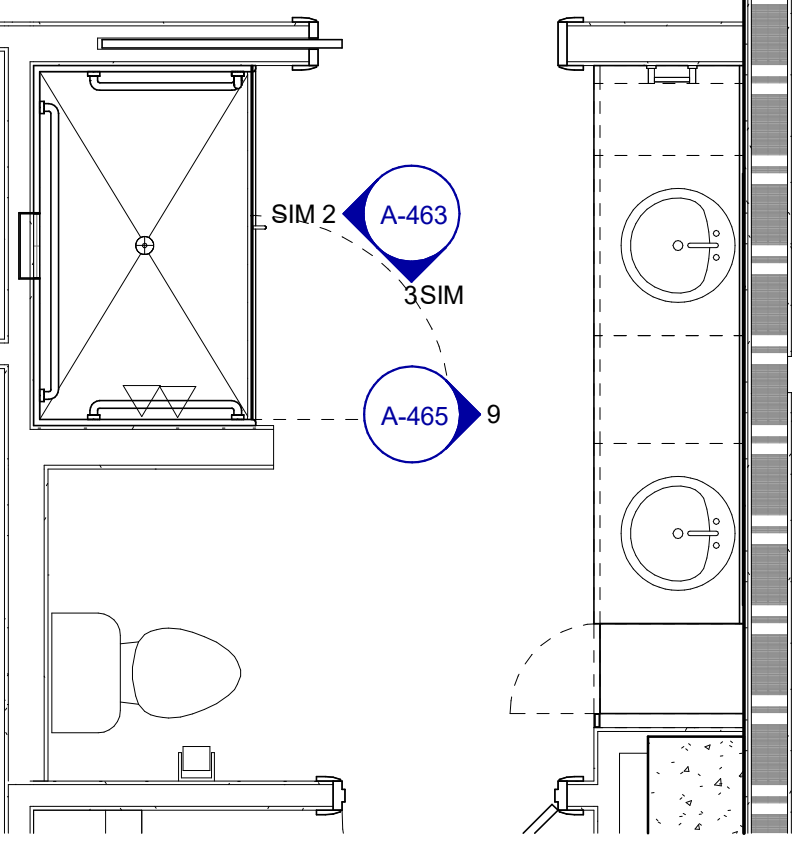

8 UNIT D2 FLOOR PLAN - PRIMARY BATH
A-465 SCALE: 3/8" = 1'-0" 0 1 2 3 4

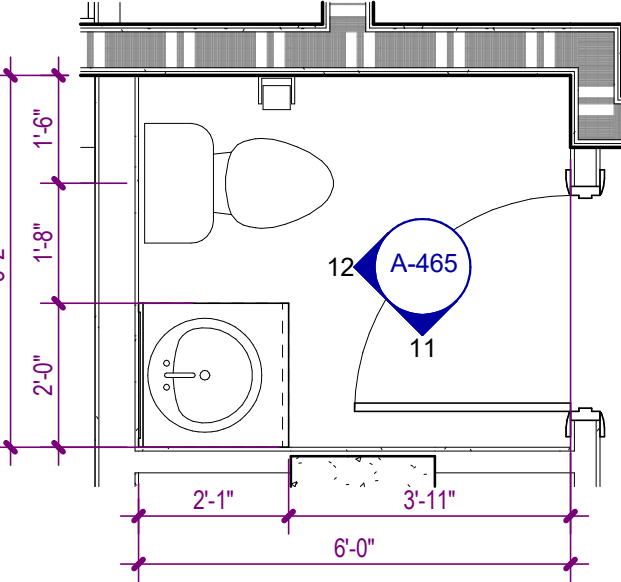

10 UNIT E FLOOR PLAN - POWDER ROOM
A-465 SCALE: 3/8" = 1'-0" 0 1 2 3 4

UNIT TOILET & BATH ACCESSORY LEGEND					
MARK	DESCRIPTION	MANUFACTURER, CODE	FINISH	MOUNTING HEIGHT	LOCATION
TBU-01A	GRAB BAR - 18"				
TBU-01B	GRAB BAR - 24"				
TBU-01C	GRAB BAR - 24" VERTICAL				
TBU-01D	GRAB BAR - 36"				
TBU-01E	GRAB BAR - 42"				
TBU-01F	GRAB BAR - 48"				
TBU-02	TOILET PAPER HOLDER, SINGLE ROLL				
TBU-03A	TOWEL BAR - 24"				
TBU-03B	TOWEL BAR - 18"				
TBU-04	TOWEL RING				
TBU-05	ROBE HOOK				
TBU-06	MEDICINE CABINET				
TBU-07	MIRROR				
TBU-08A	SHOWER CURTAIN / ROD / RINGS				
TBU-08B	TUB CURTAIN / ROD / RINGS				
TBU-09	SHOWER SEAT				

- UNIT NOTES**
- INTERIOR DIMENSIONS ARE FROM FACE OF GYPSUM BOARD, FACE OF TILE BACKER BOARD, FACE OF SHEATHING, FACE OF CONCRETE BLOCK, AND FACE OF CONCRETE. WHERE MULTIPLE LAYERS OF GYPSUM BOARD, BACKER BOARD, AND/OR SHEATHING ARE LOCATED ON THE SAME SIDE OF A PARTITION, DIMENSION IS FROM THE FACE OF THE OUTERMOST LAYER.
 - INTERIOR PARTITIONS SHALL BE TYPE 'SAM' UNLESS NOTED OTHERWISE.
 - REFER TO ELEVATIONS FOR ADDITIONAL INFORMATION.
 - CONTRACTOR SHALL VERIFY ALL DIMENSIONS SHOWN ON THE PLAN AND NOTIFY THE ARCHITECT OF ANY DISCREPANCIES PRIOR TO CONSTRUCTION.
 - CONTRACTOR SHALL VERIFY PARTITION LAYOUT WITH MECHANICAL, ELECTRICAL, AND PLUMBING WORK. NOTIFY THE ARCHITECT TO RESOLVE ANY CONFLICTS PRIOR TO CONSTRUCTION.
 - REFER TO SHEET A-620 FOR UNIT DOOR SCHEDULE.
 - REFER TO SHEET A-150 FOR CEILING TYPE LEGEND.

**WATERFORD CAMPUS
IL BUILDING**
601 UNIVERSE BLVD. JUNO BEACH, FL 33408

**THW
DESIGN**
COPYRIGHT © 2017
THOMPSON HANCOCK WITTE &
ASSOCIATES, INC.
2100 RiverEdge Parkway
Suite 900
Atlanta, GA 30328
PH: 770 916 2220
FAX: 770 916 2299
www.thw.com

PRELIMINARY DRAWINGS.
NOT TO BE USED FOR
RECORDING,
IMPLEMENTATION,
REGULATORY APPROVAL,
PERMITTING, OR
CONSTRUCTION.

















**DESIGN
DEVELOPMENT**

Project No.: 2021009
Date: 08/22/2025

**UNIT BATH -
ELEVATIONS**

A-465

Autodesk Docs://MCR - Stage 2 - WC_AL_L/2021009_WCR_L-BLDG_ARCH_R24.rvt

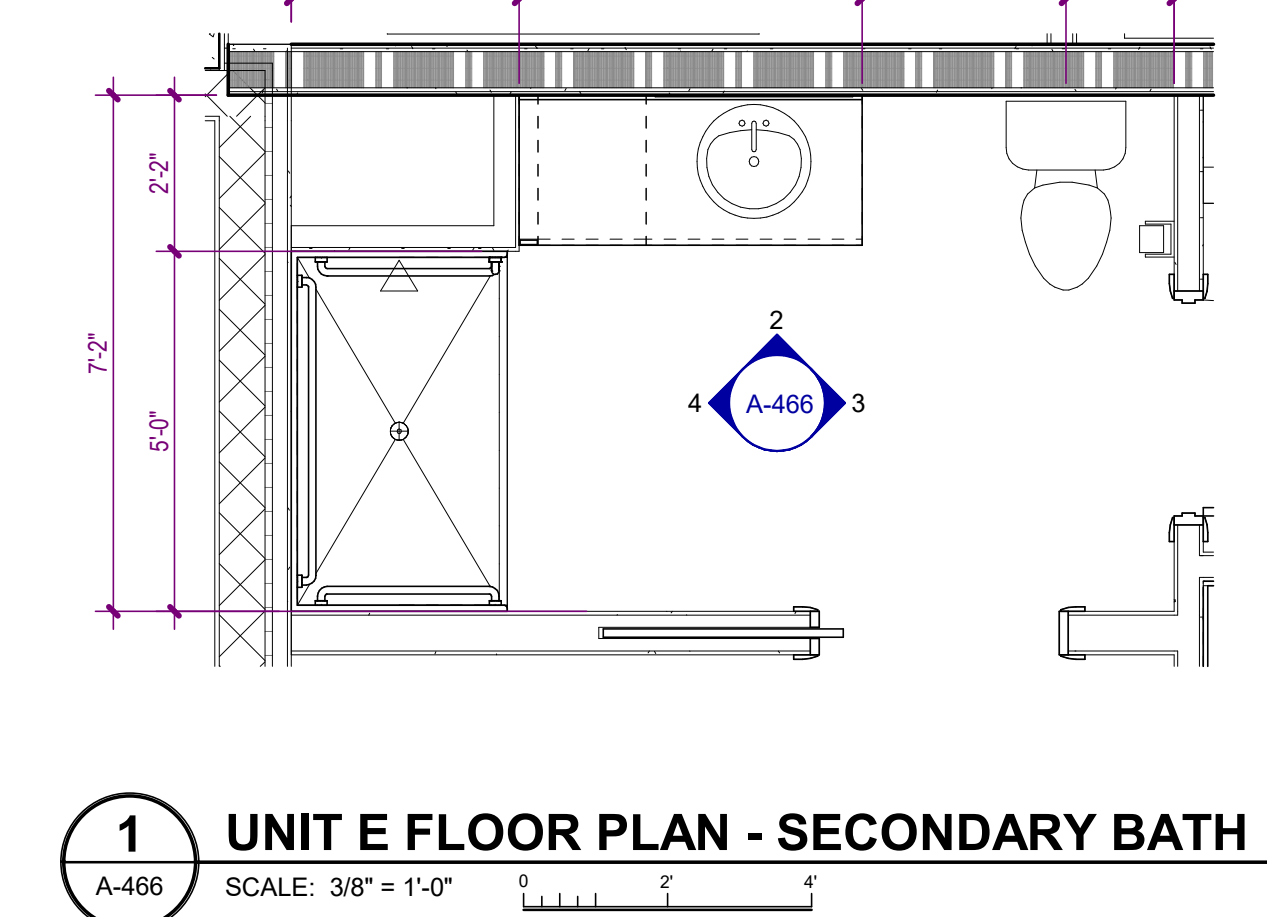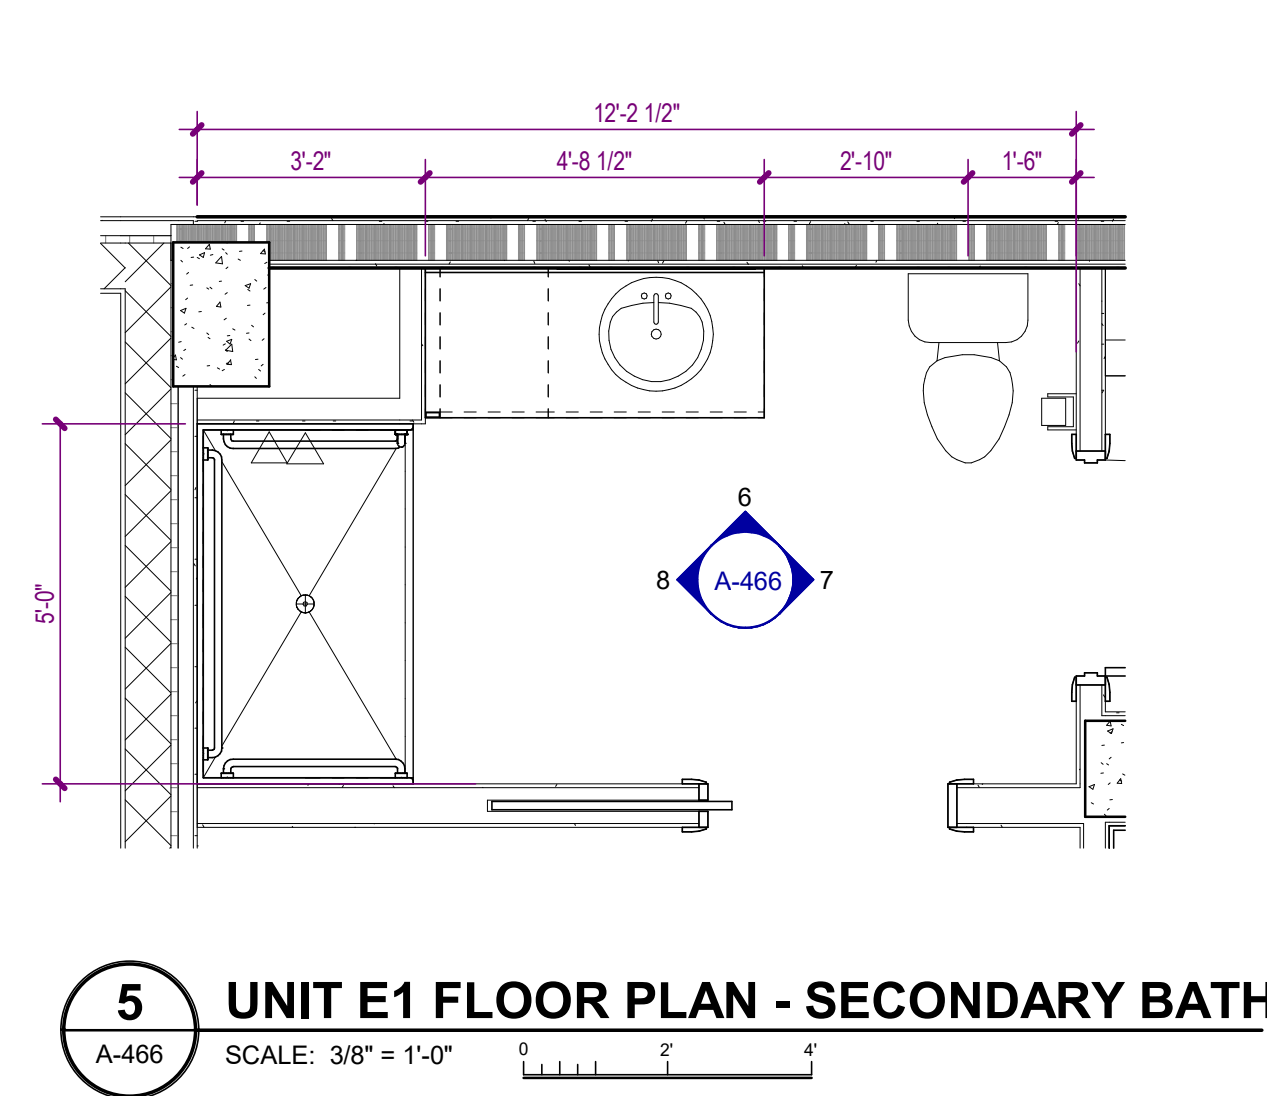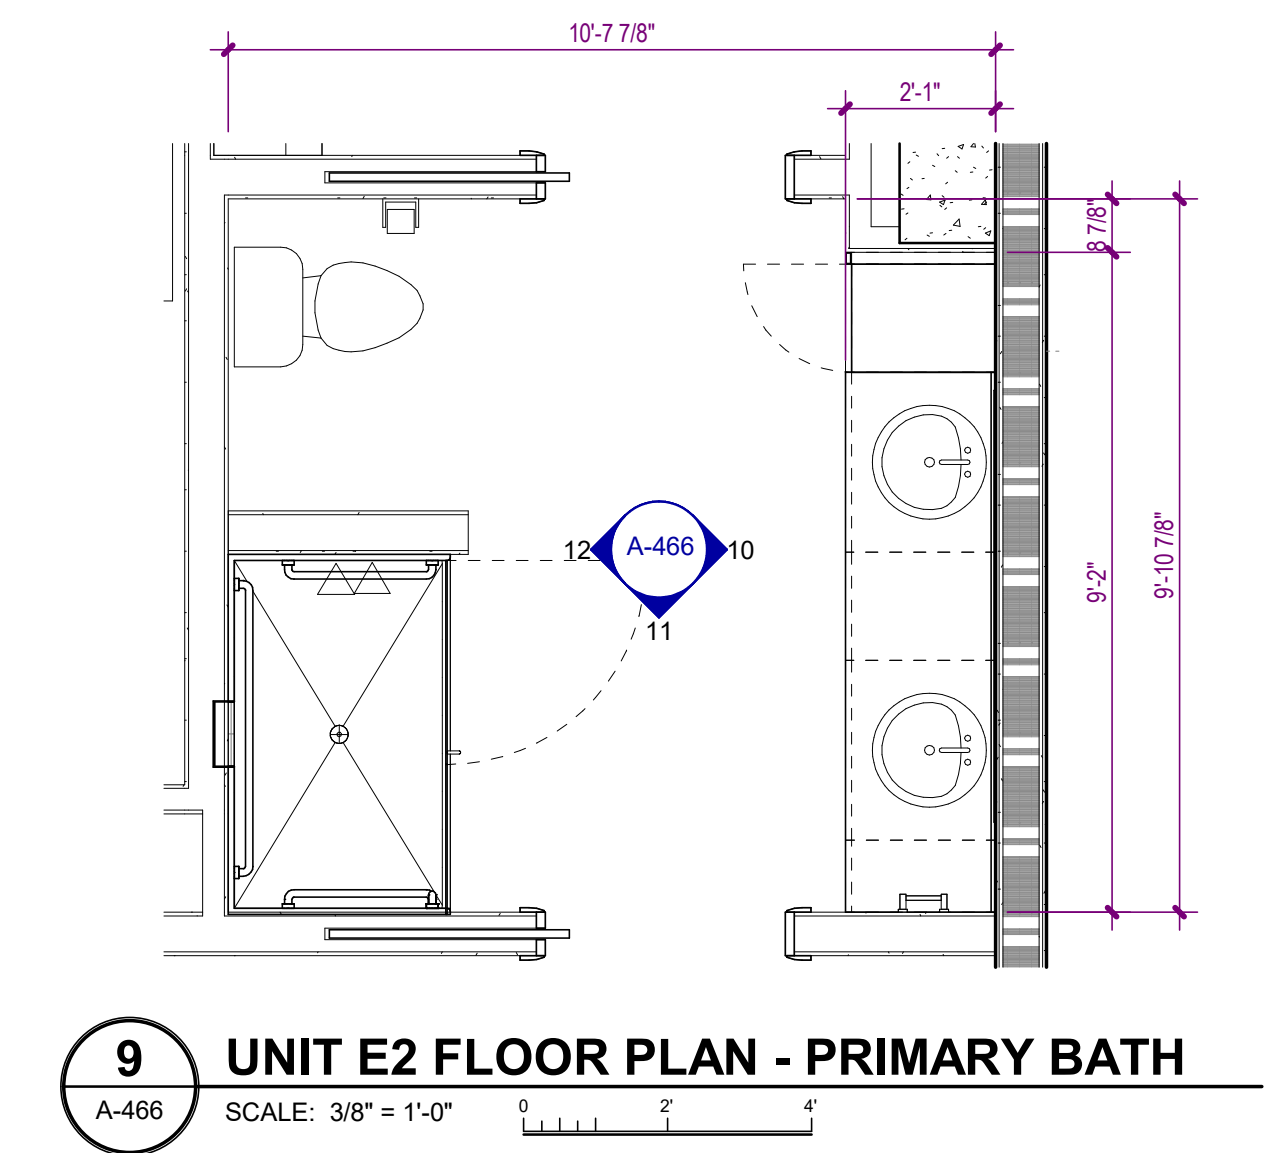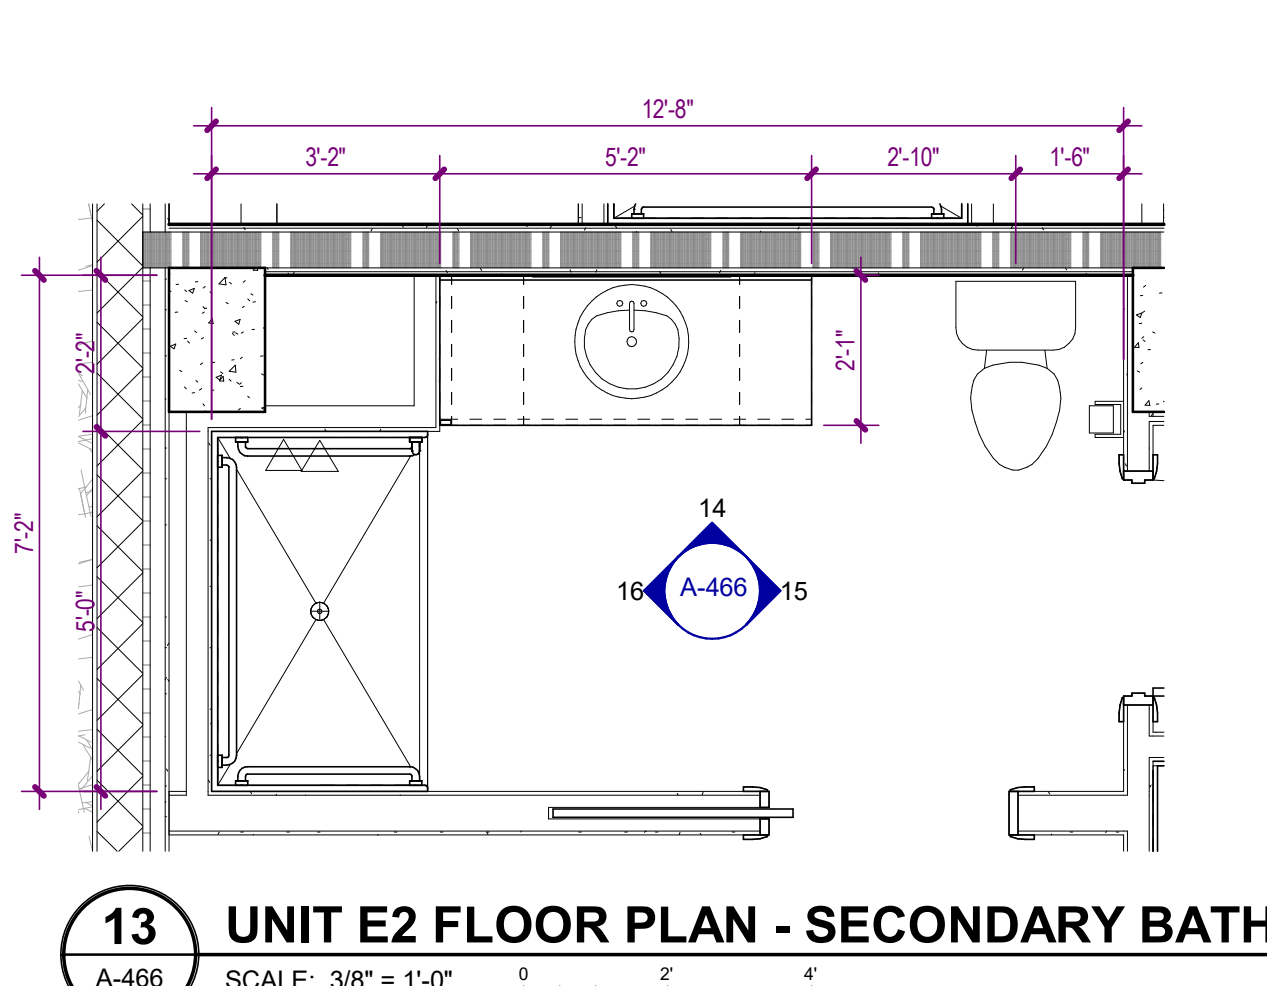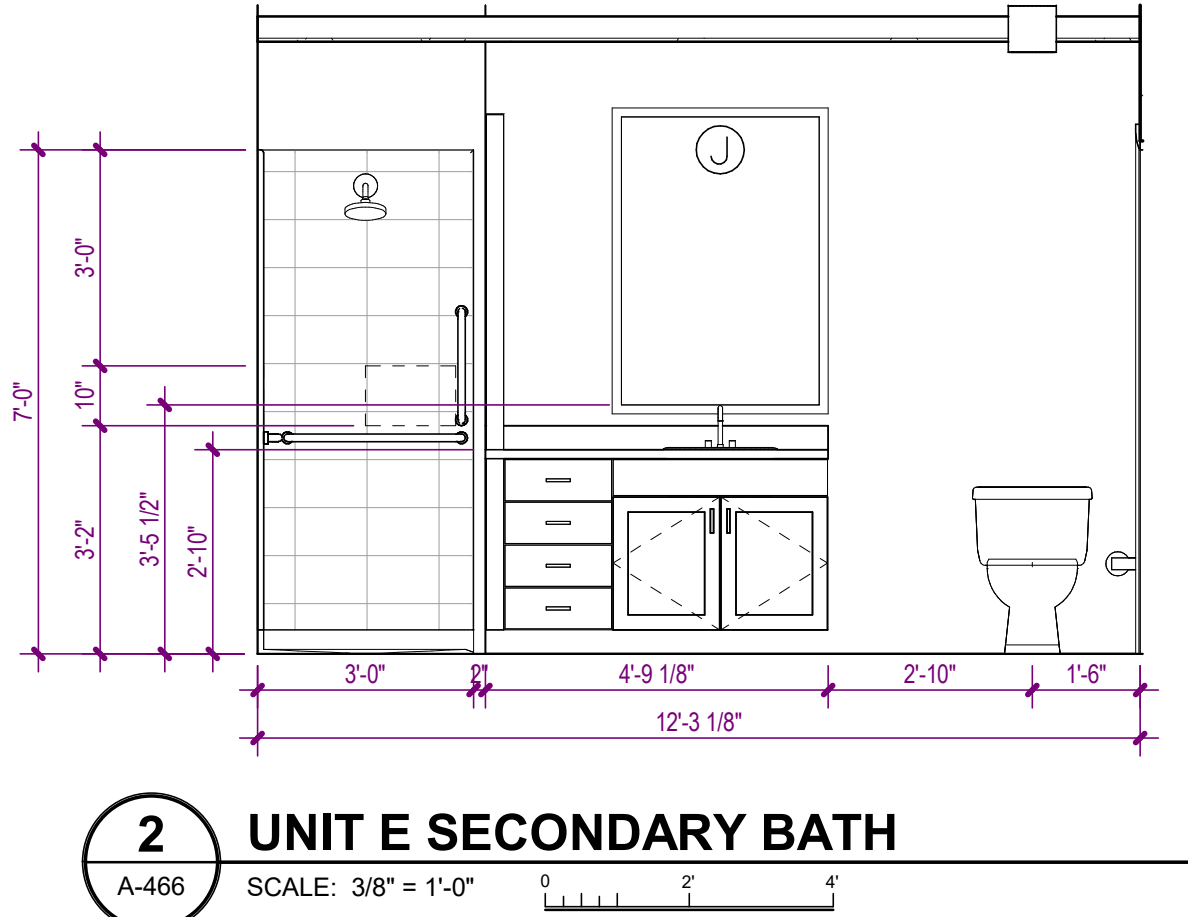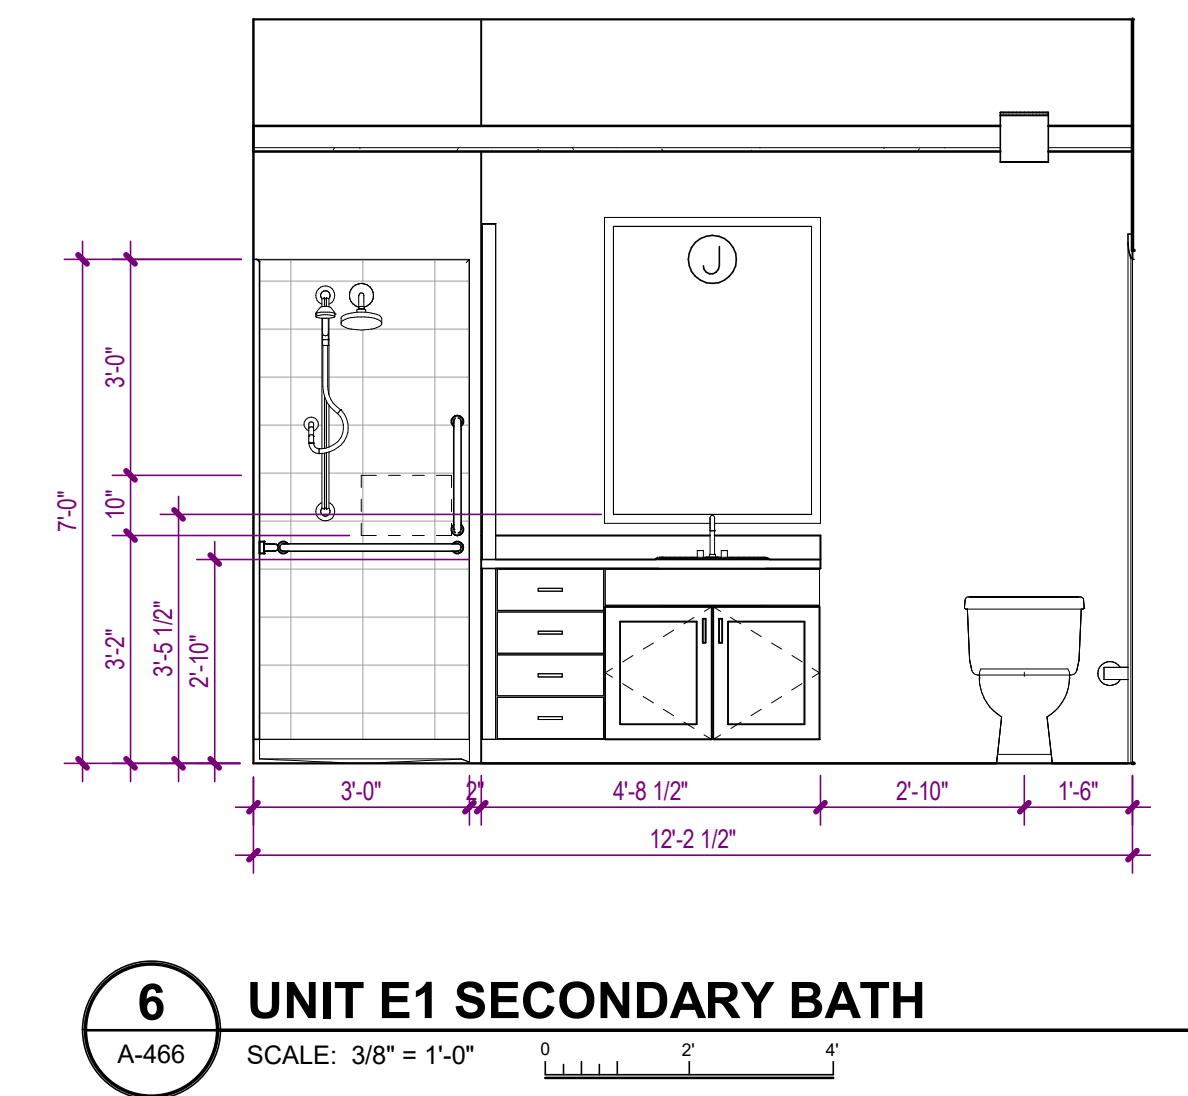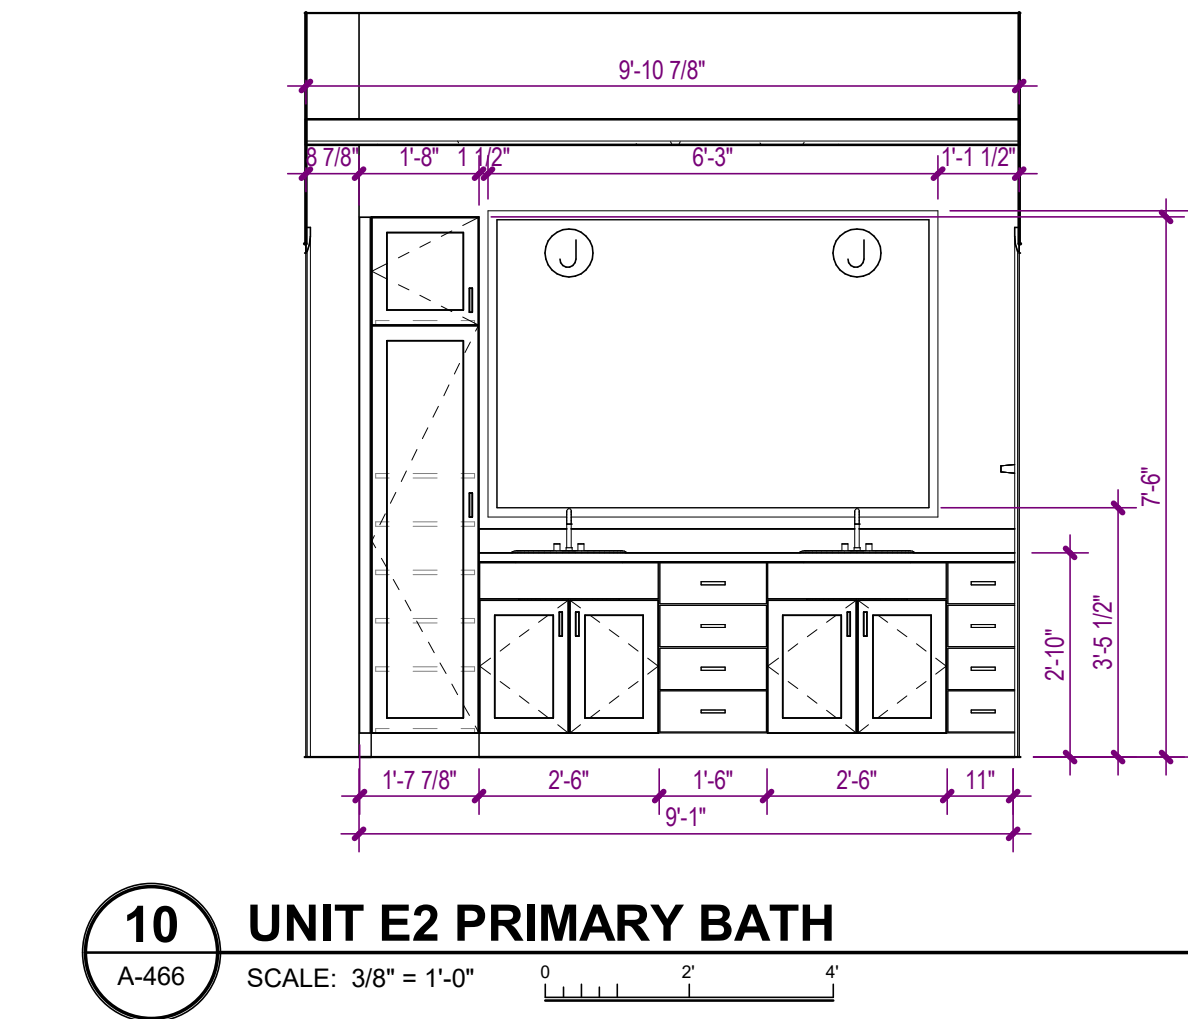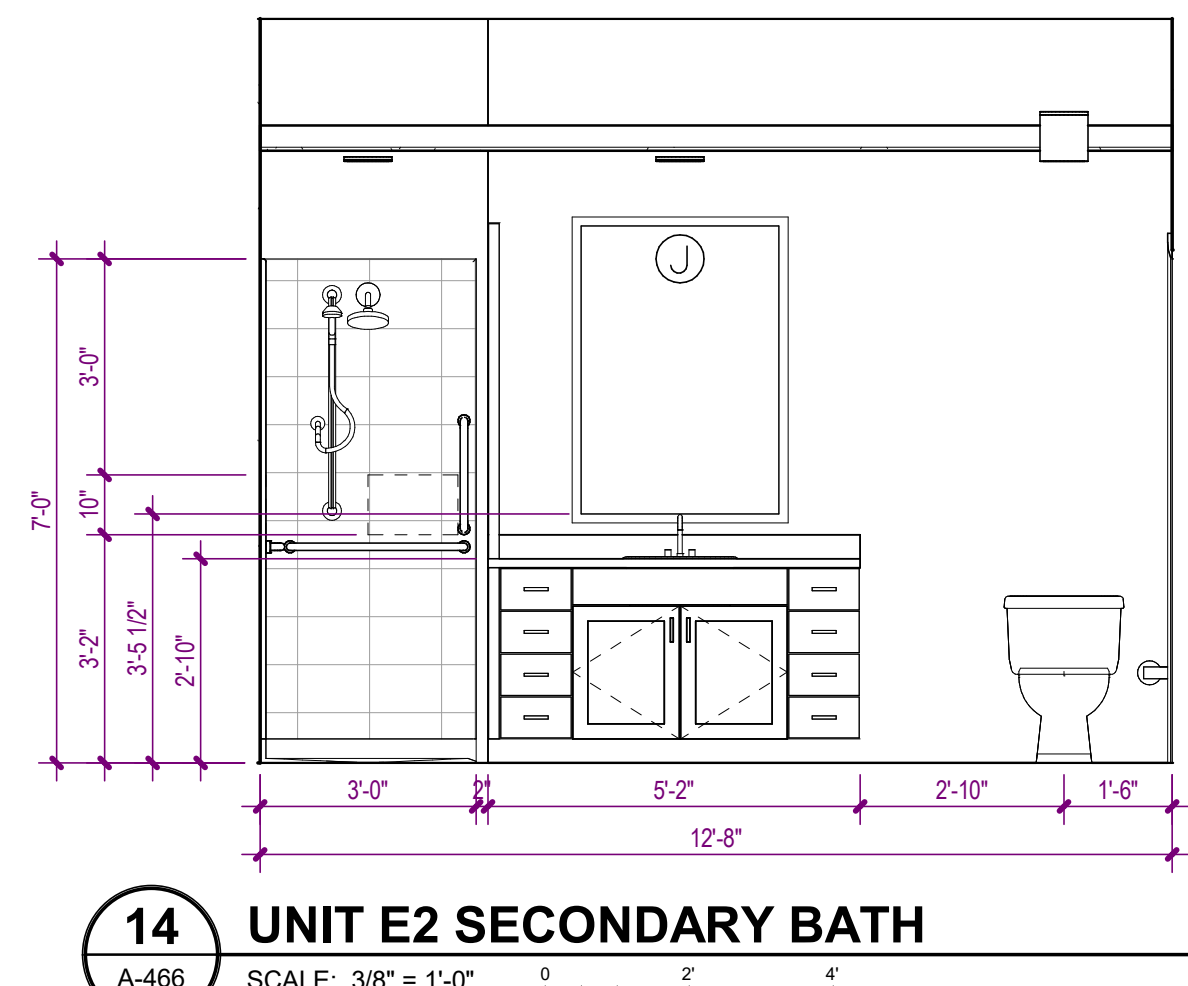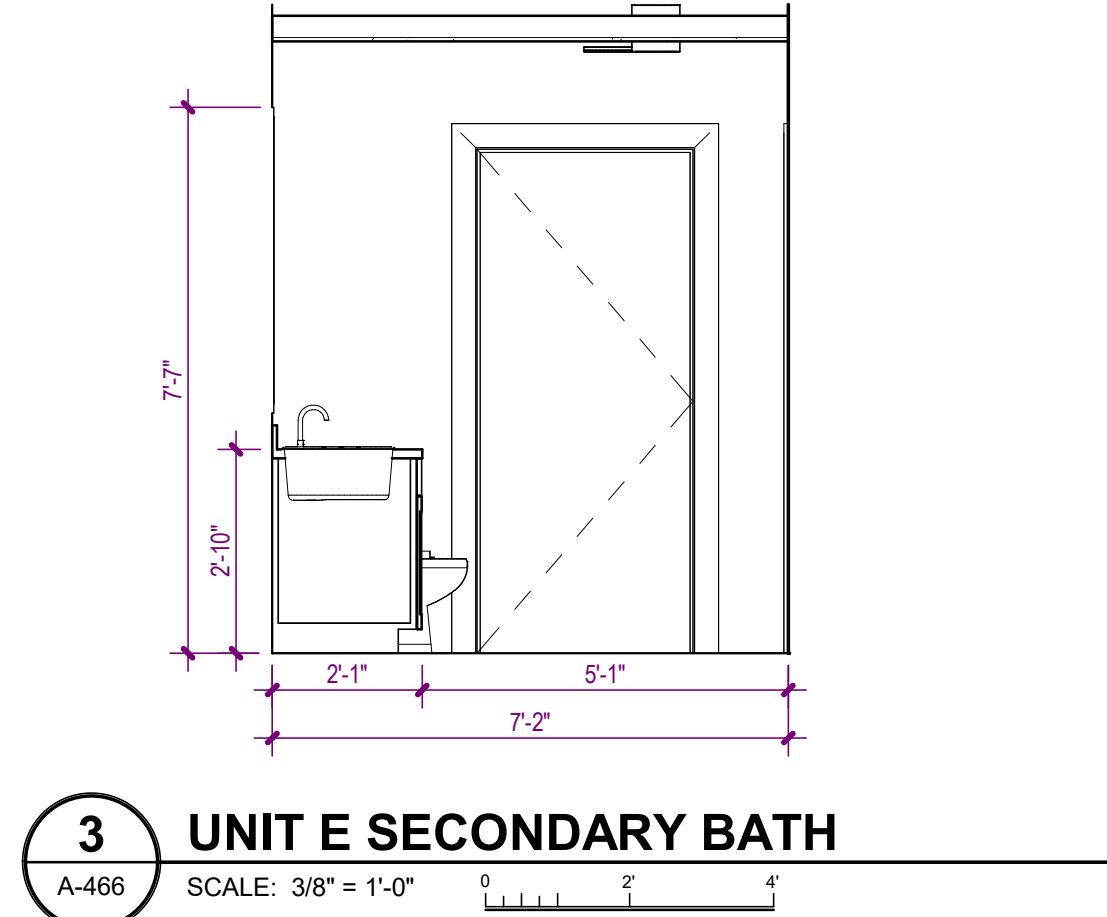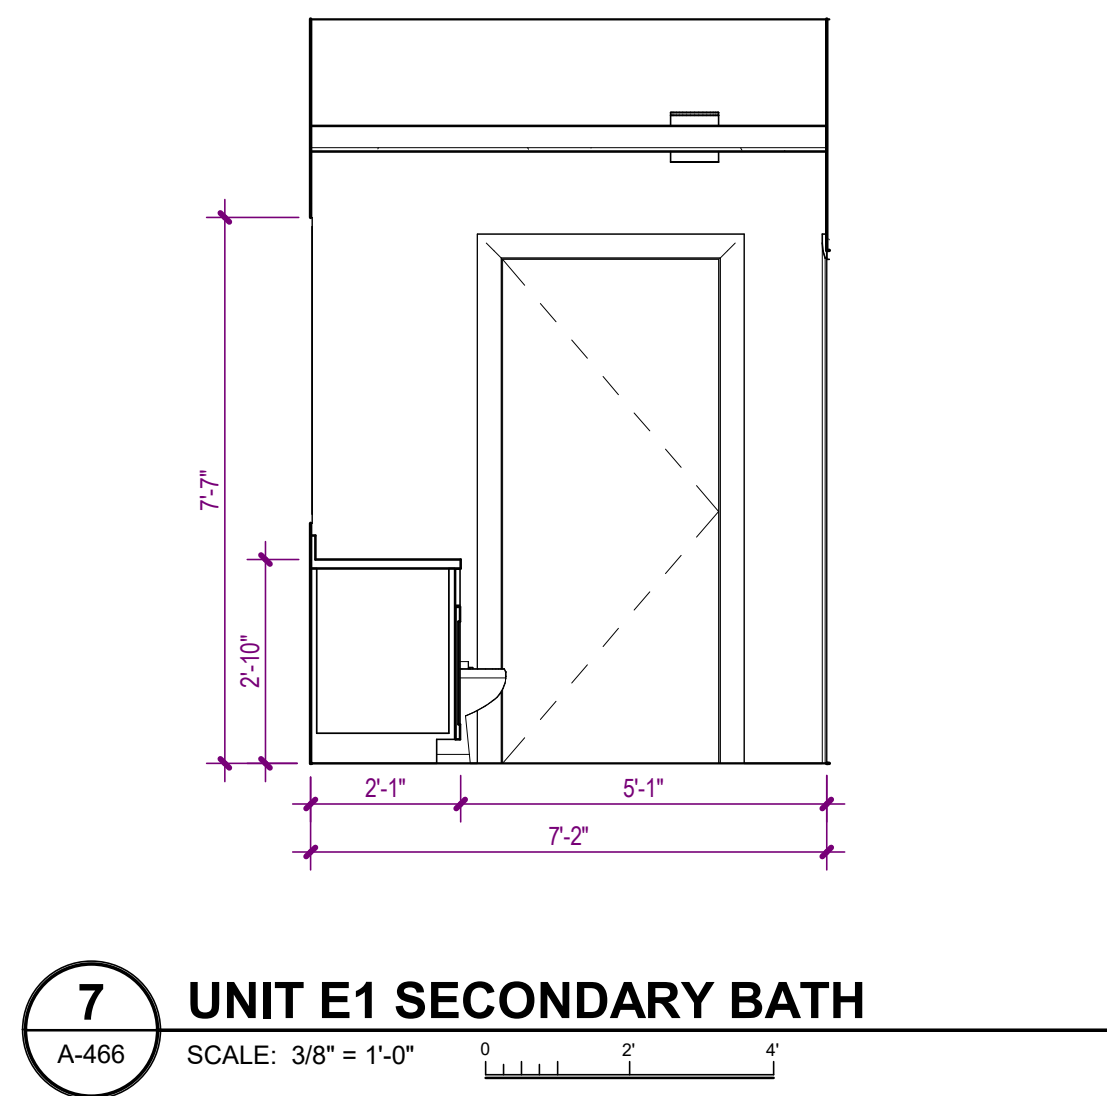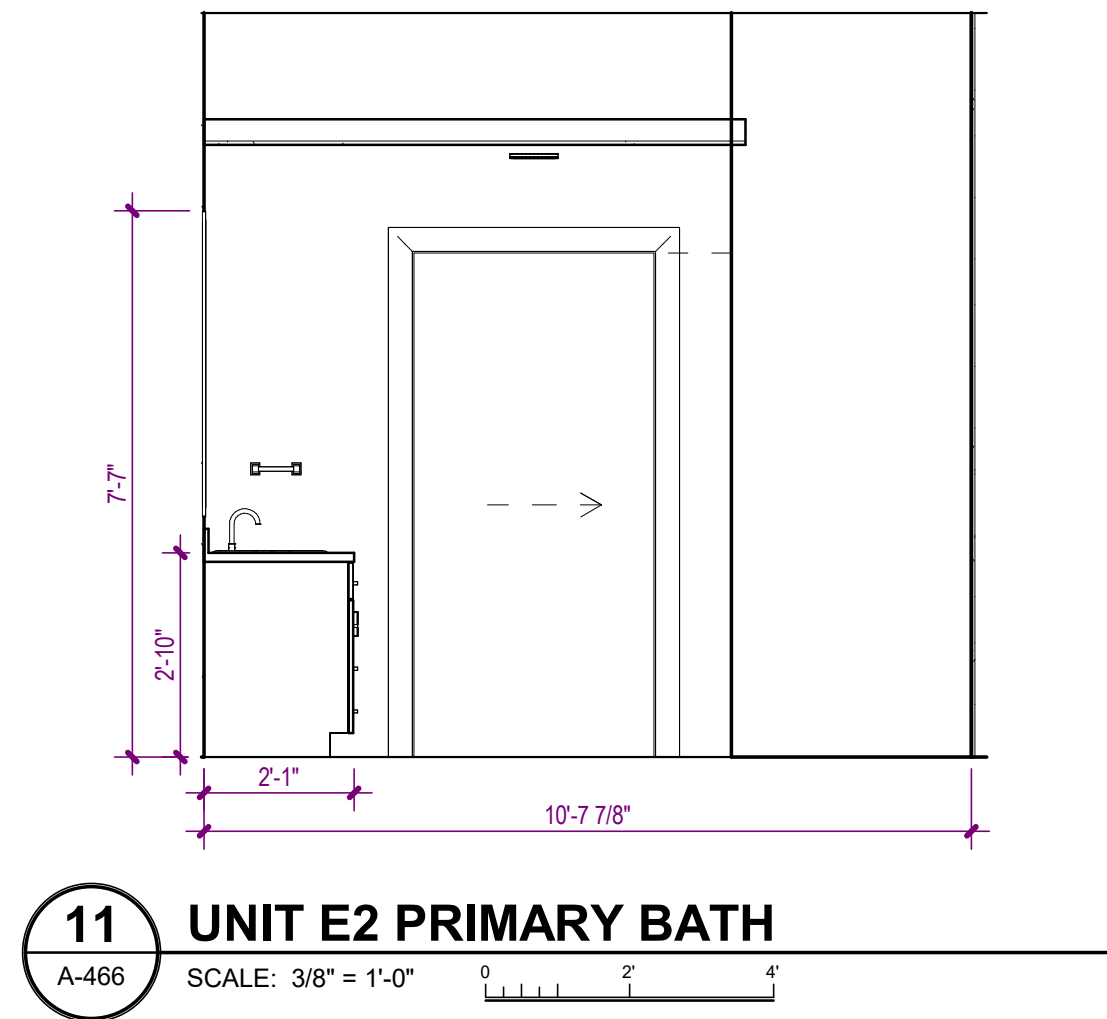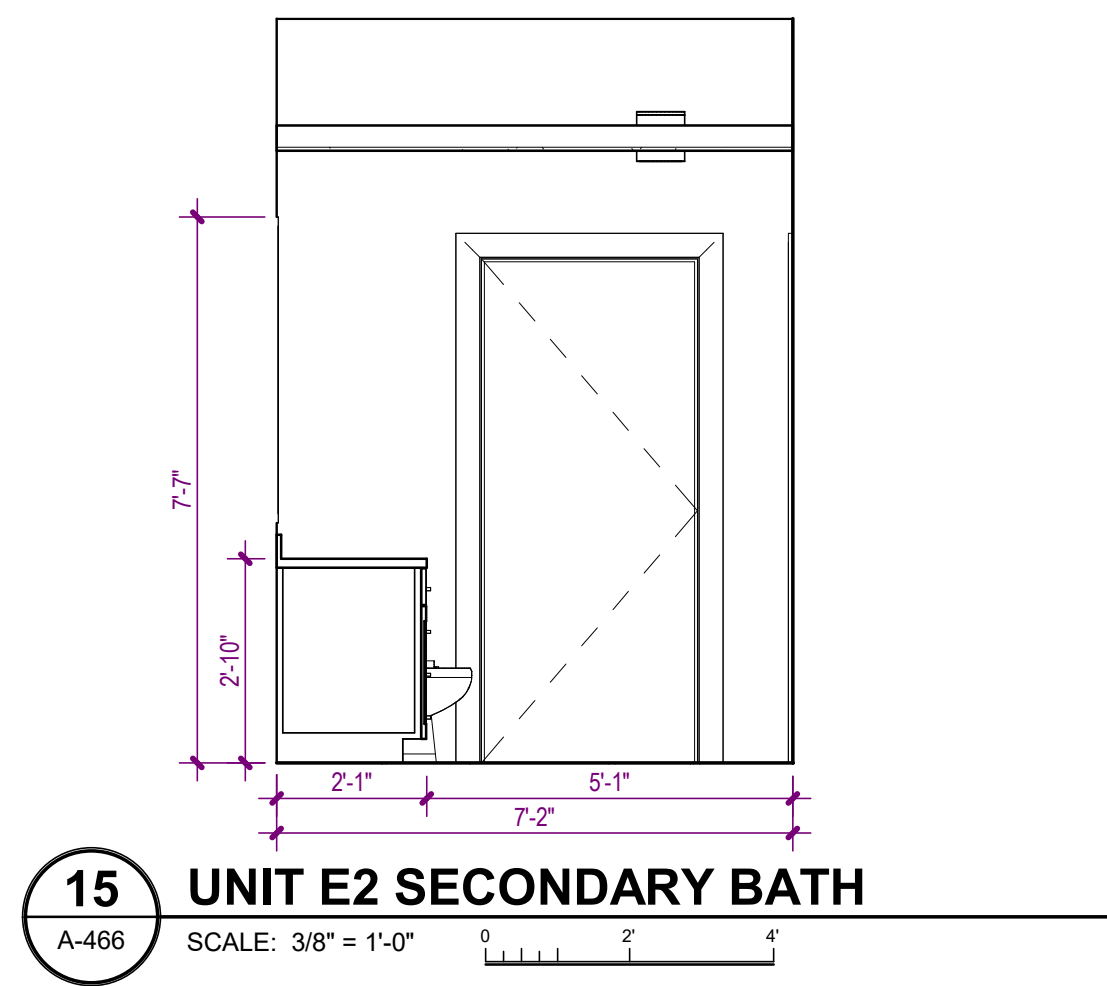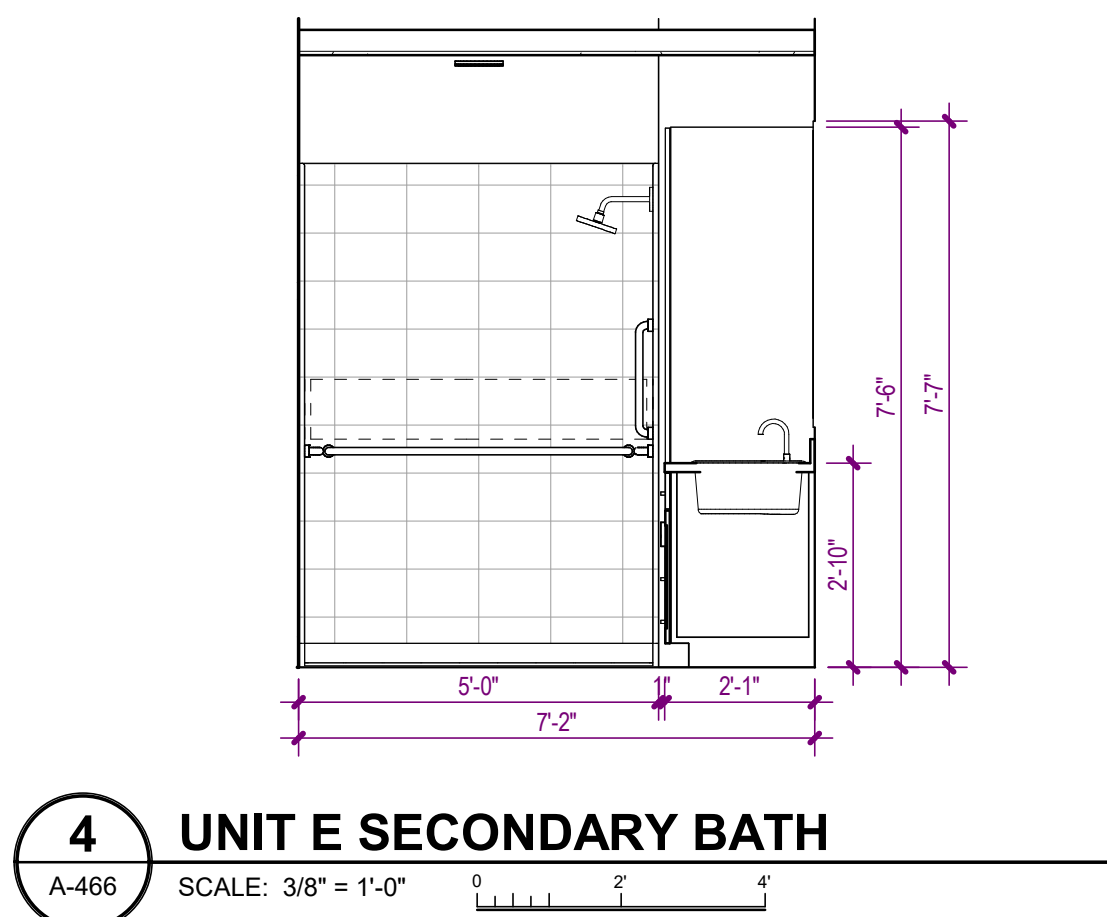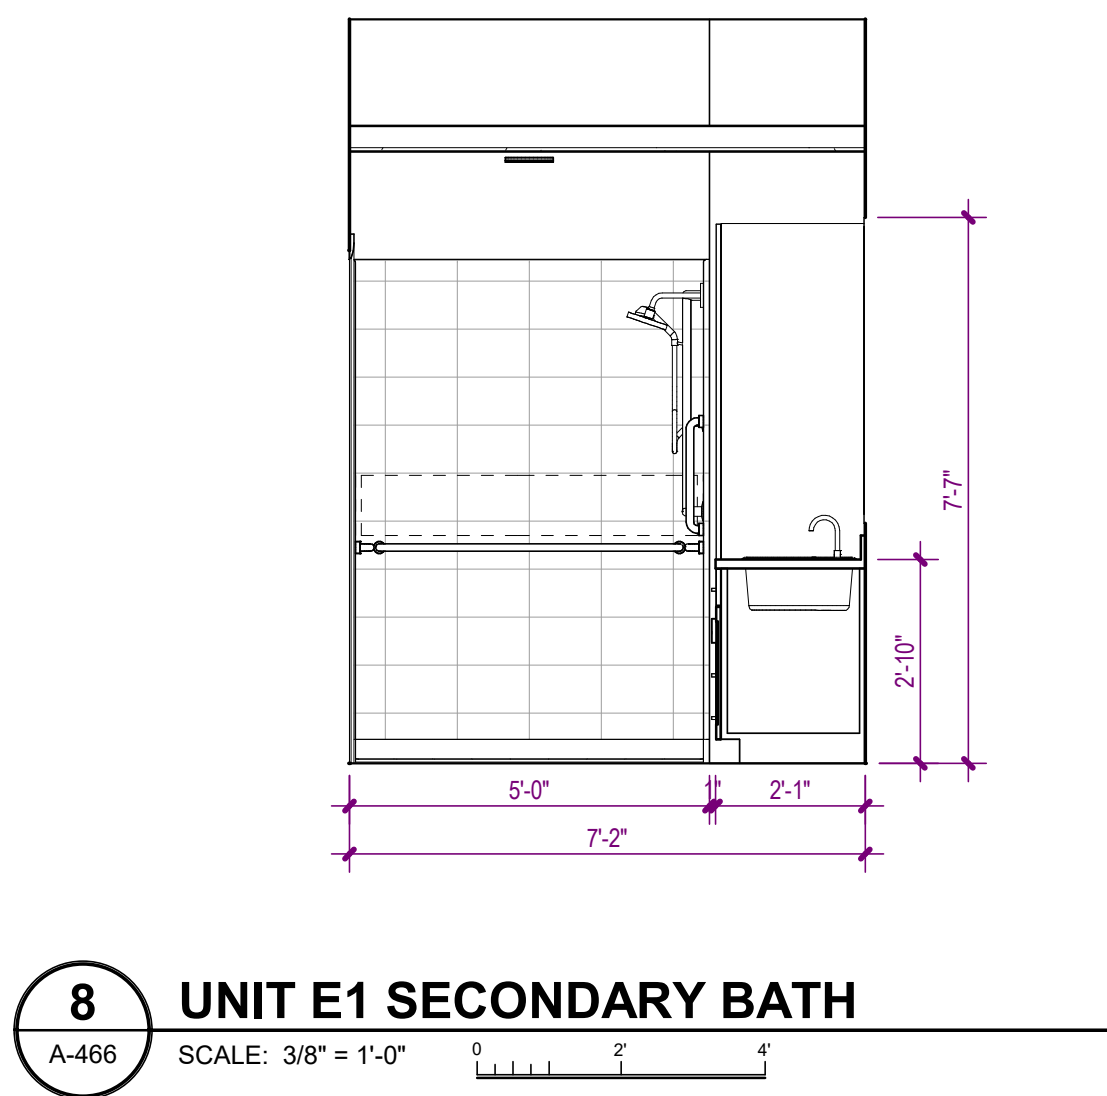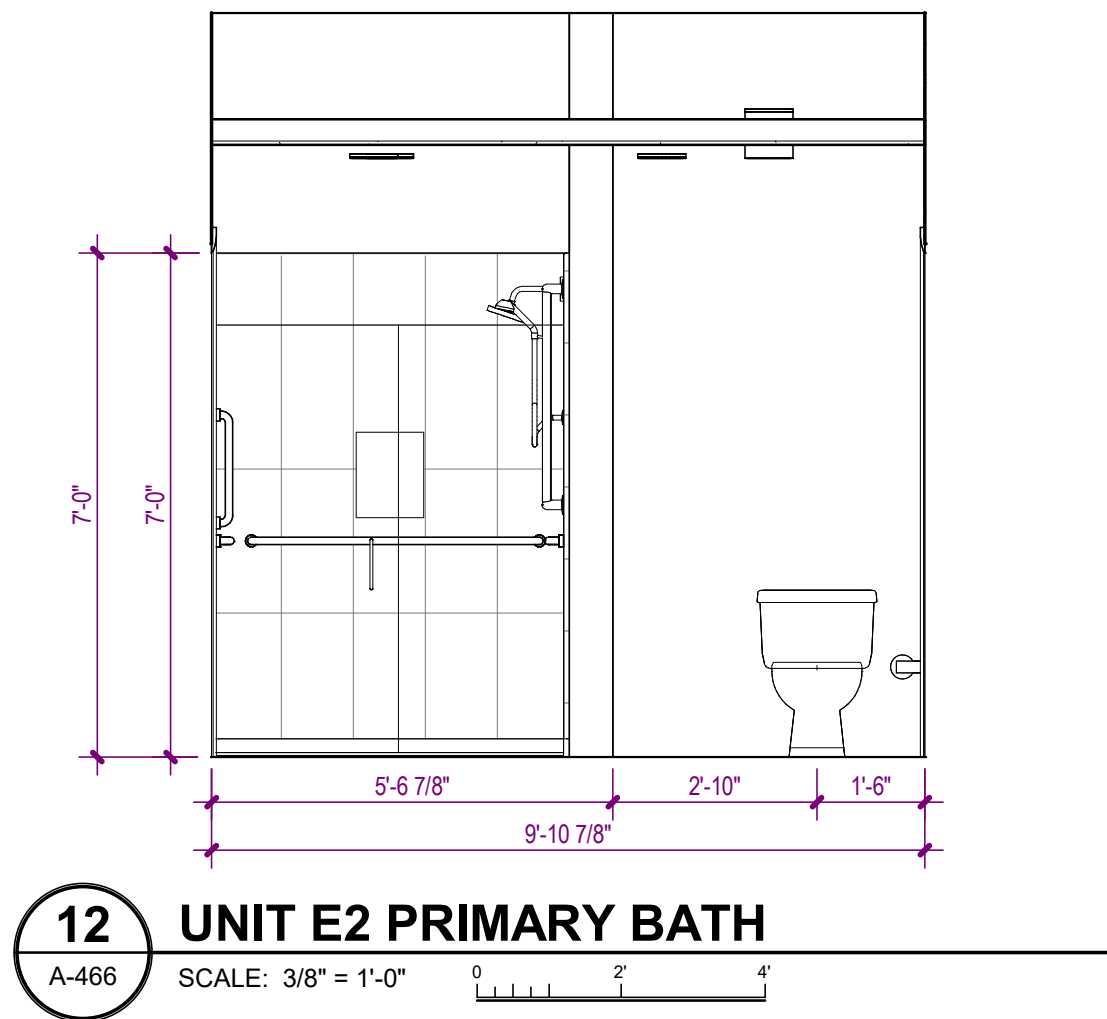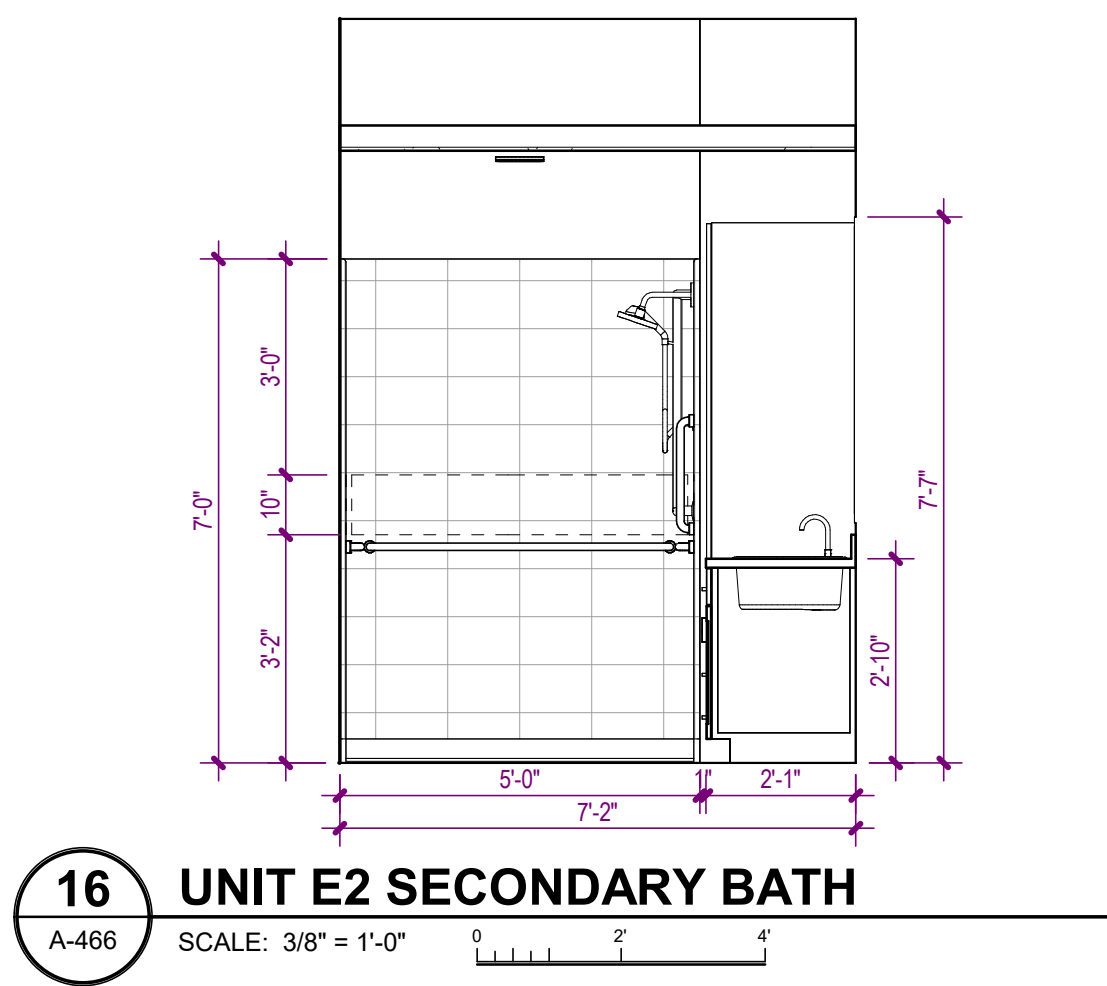

UNIT TOILET & BATH ACCESSORY LEGEND					
MARK	DESCRIPTION	MANUFACTURER, CODE	FINISH	MOUNTING HEIGHT	LOCATION
TBU-01A	GRAB BAR - 18"				
TBU-01B	GRAB BAR - 24"				
TBU-01C	GRAB BAR - 24" VERTICAL				
TBU-01D	GRAB BAR - 36"				
TBU-01E	GRAB BAR - 42"				
TBU-01F	GRAB BAR - 48"				
TBU-02	TOILET PAPER HOLDER, SINGLE ROLL				
TBU-03A	TOWEL BAR - 24"				
TBU-03B	TOWEL BAR - 18"				
TBU-04	TOWEL RING				
TBU-05	ROBE HOOK				
TBU-06	MEDICINE CABINET				
TBU-07	MIRROR				
TBU-08A	SHOWER CURTAIN / ROD / RINGS				
TBU-08B	TUB CURTAIN / ROD / RINGS				
TBU-09	SHOWER SEAT				

- UNIT NOTES
- INTERIOR DIMENSIONS ARE FROM FACE OF GYPSUM BOARD, FACE OF TILE BACKER BOARD, FACE OF SHEATHING, FACE OF CONCRETE BLOCK, AND FACE OF CONCRETE. WHERE MULTIPLE LAYERS OF GYPSUM BOARD, BACKER BOARD, AND/OR SHEATHING ARE LOCATED ON THE SAME SIDE OF A PARTITION, DIMENSION IS FROM THE FACE OF THE OUTERMOST LAYER.
 - INTERIOR PARTITIONS SHALL BE TYPE 'SAM' UNLESS NOTED OTHERWISE.
 - REFER TO ELEVATIONS FOR ADDITIONAL INFORMATION.
 - CONTRACTOR SHALL VERIFY ALL DIMENSIONS SHOWN ON THE PLAN AND NOTIFY THE ARCHITECT OF ANY DISCREPANCIES PRIOR TO CONSTRUCTION.
 - CONTRACTOR SHALL VERIFY PARTITION LAYOUT WITH MECHANICAL, ELECTRICAL, AND PLUMBING WORK. NOTIFY THE ARCHITECT TO RESOLVE ANY CONFLICTS PRIOR TO CONSTRUCTION.
 - REFER TO SHEET A-620 FOR UNIT DOOR SCHEDULE.
 - REFER TO SHEET A-150 FOR CEILING TYPE LEGEND.

NO.	DATE	DESIGN DEVELOPMENT	DESCRIPTION
08/22/25			

WATERFORD CAMPUS
IL BUILDING
601 UNIVERSE BLVD. JUNO BEACH, FL 33408

THW
DESIGN
COPYRIGHT © 2017
THOMPSON HANCOCK WITTE &
ASSOCIATES, INC.
2100 RiverEdge Parkway
Suite 900
Atlanta, GA 30328
PH: 770 916 2220
FAX: 770 916 2299
www.thw.com

PRELIMINARY DRAWINGS.
NOT TO BE USED FOR
RECORDING,
IMPLEMENTATION,
REGULATORY APPROVAL,
PERMITTING, OR
CONSTRUCTION.


DESIGN
DEVELOPMENT

Project No.: 2021009
Date: 08/22/2025


UNIT BATH -
ELEVATIONS

A-466


Autodesk Docs://WCR - Stage 2 - WC_AL_L/2021009_WCR_L-BLDG_ARCH-R24.rvt

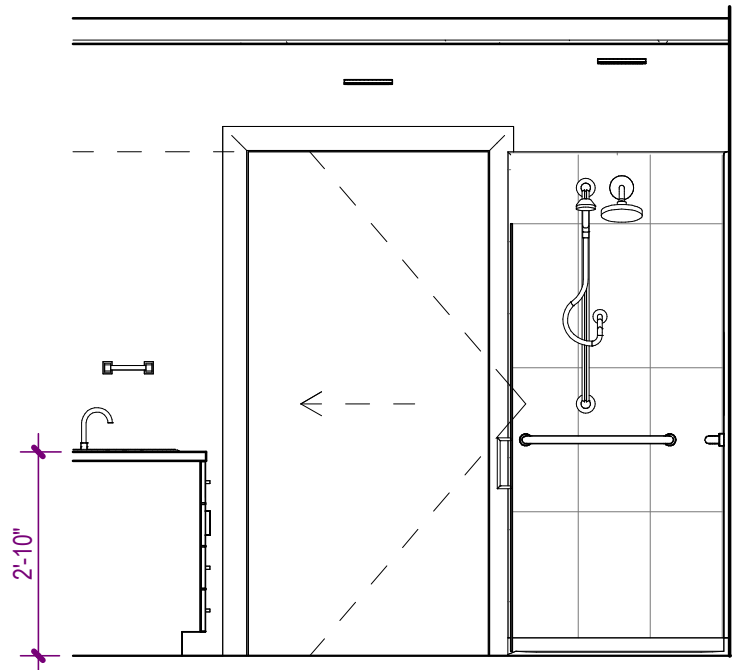


15 UNIT G PRIMARY BATH
A-467 SCALE: 3/8" = 1'-0"

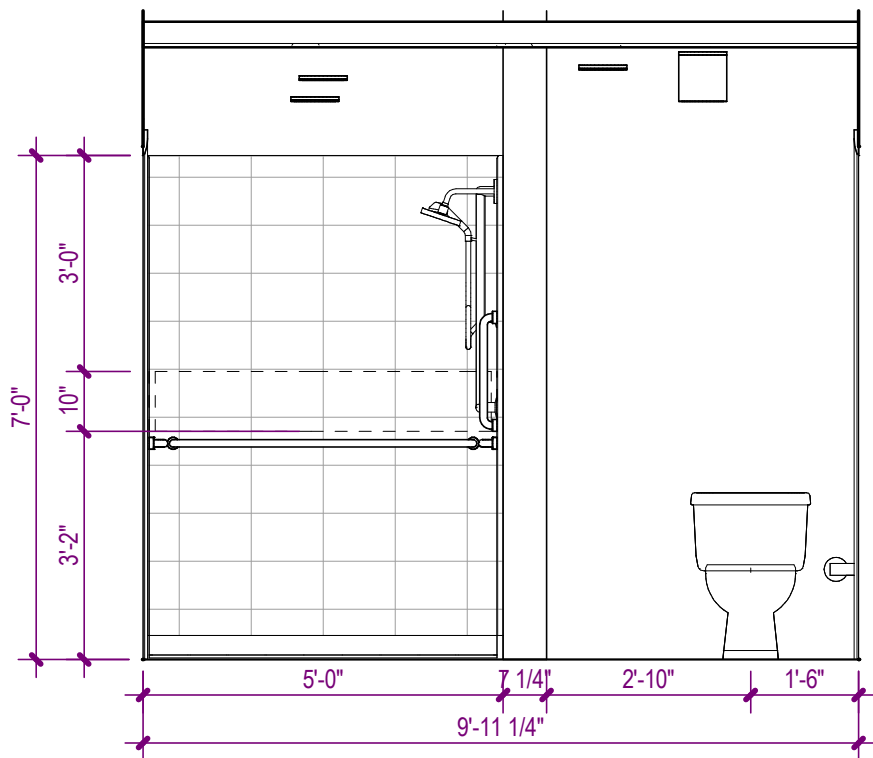


11 UNIT G SECONDARY BATH
A-467 SCALE: 3/8" = 1'-0"

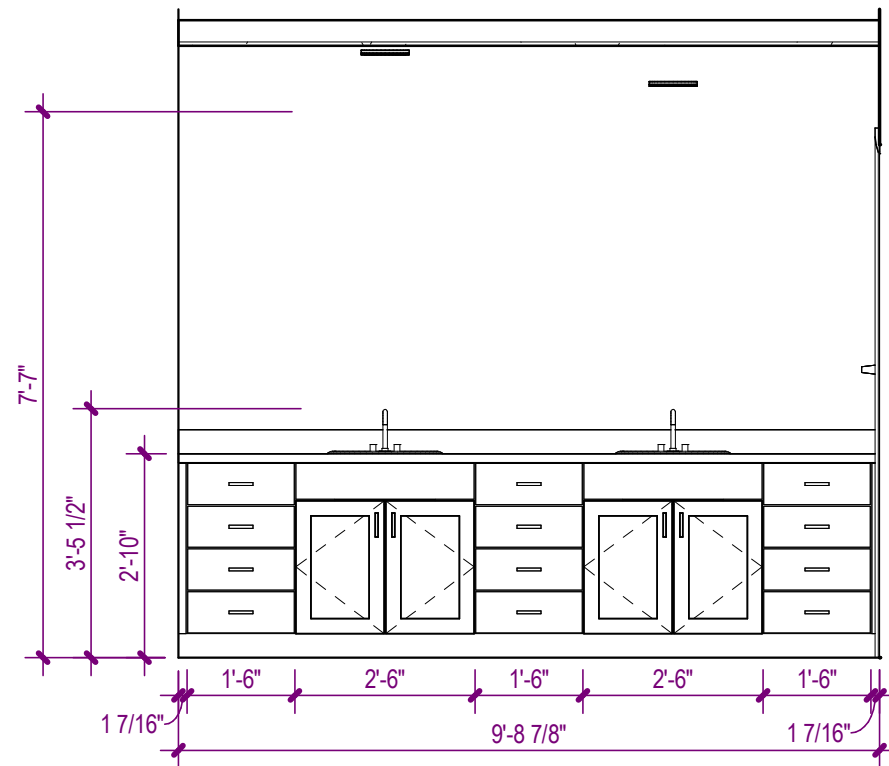


14 UNIT G PRIMARY BATH
A-467 SCALE: 3/8" = 1'-0"

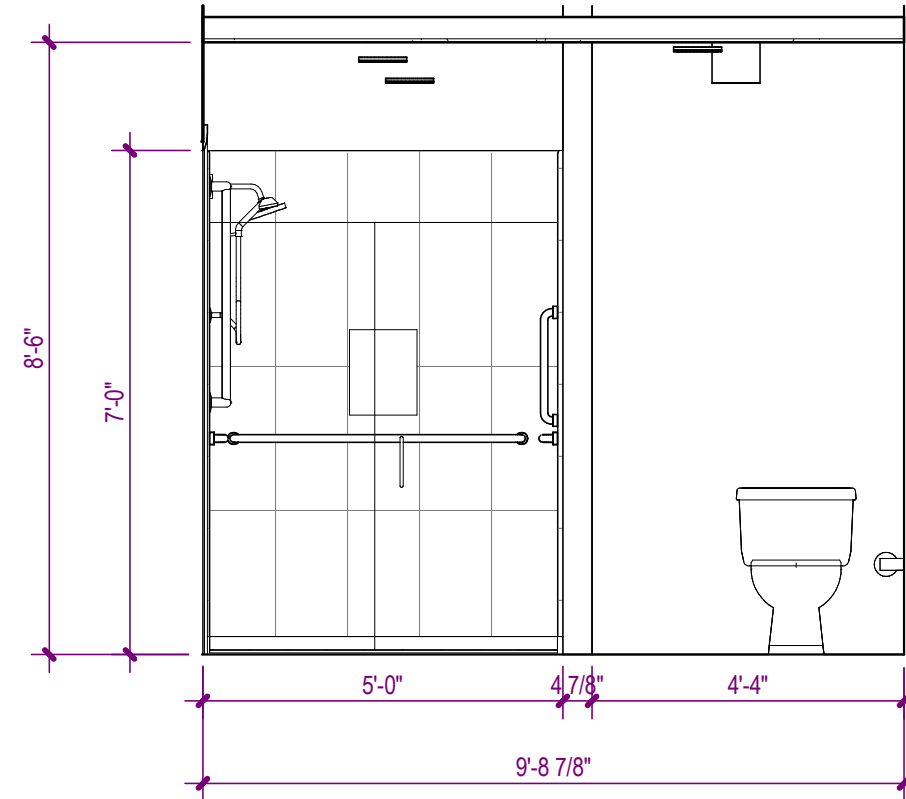


13 UNIT G PRIMARY BATH
A-467 SCALE: 3/8" = 1'-0"

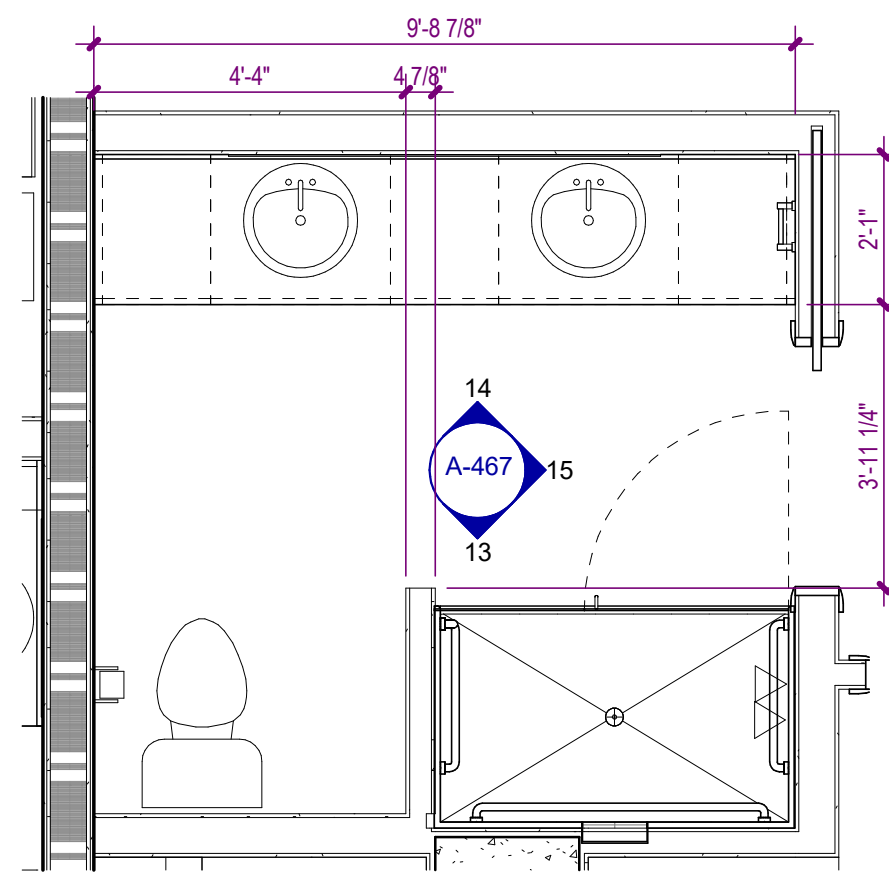


12 UNIT G FLOOR PLAN - PRIMARY BATH
A-467 SCALE: 3/8" = 1'-0"

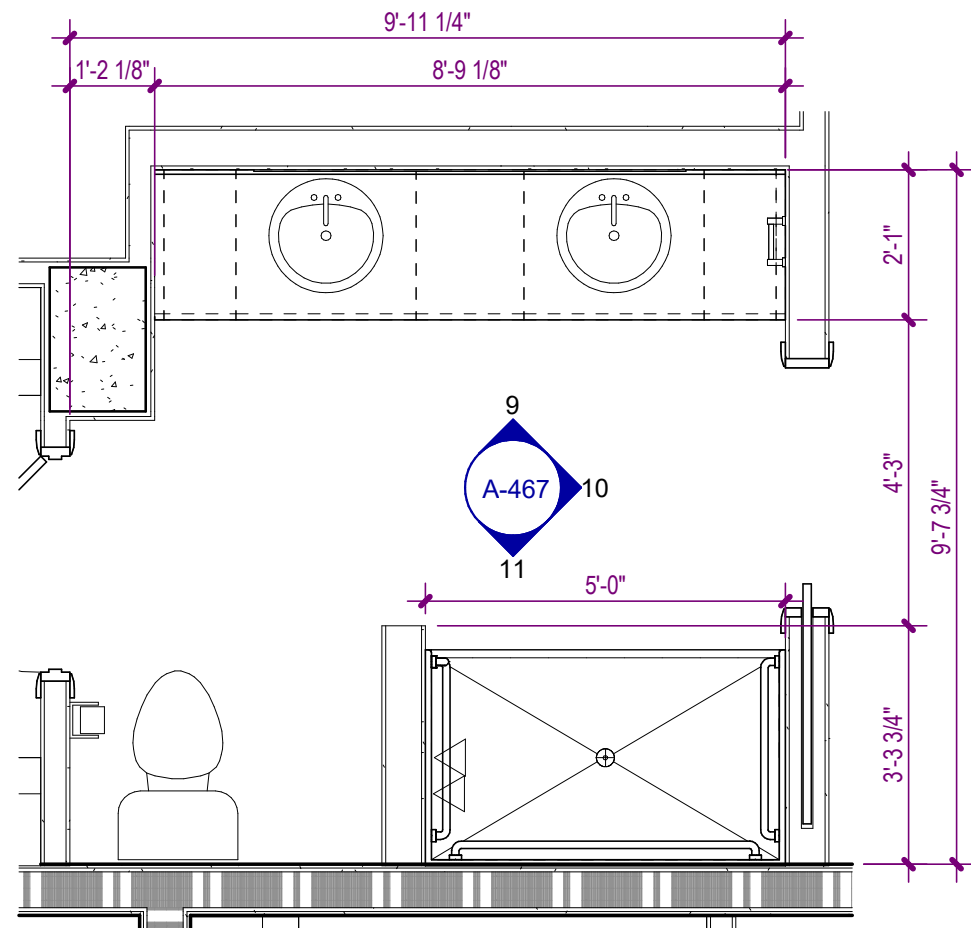


8 UNIT G FLOOR PLAN - SECONDARY BATH
A-467 SCALE: 3/8" = 1'-0"

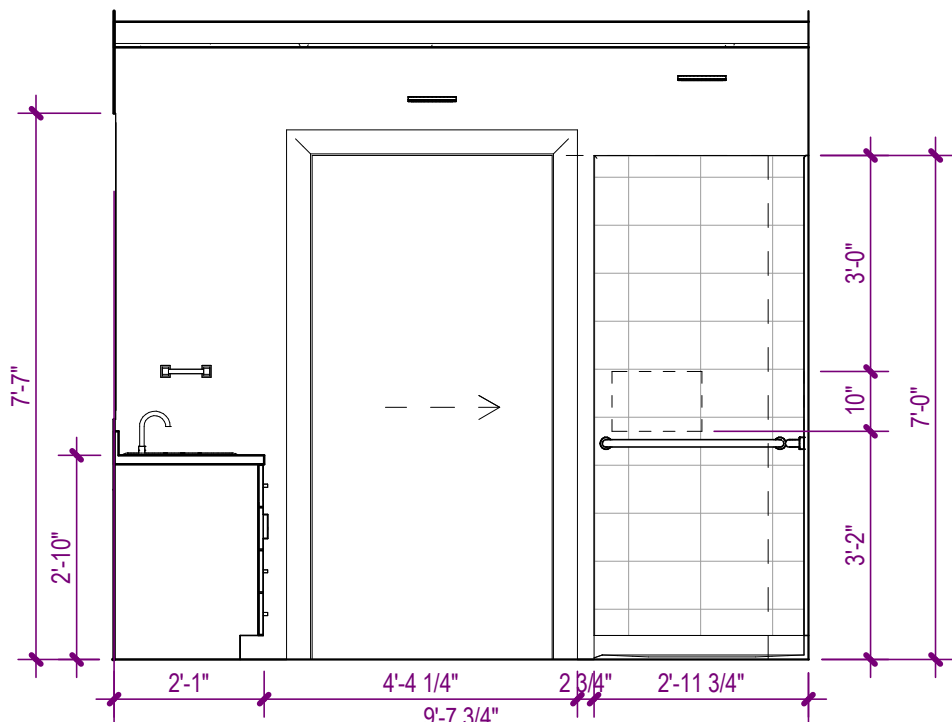


10 UNIT G SECONDARY BATH
A-467 SCALE: 3/8" = 1'-0"

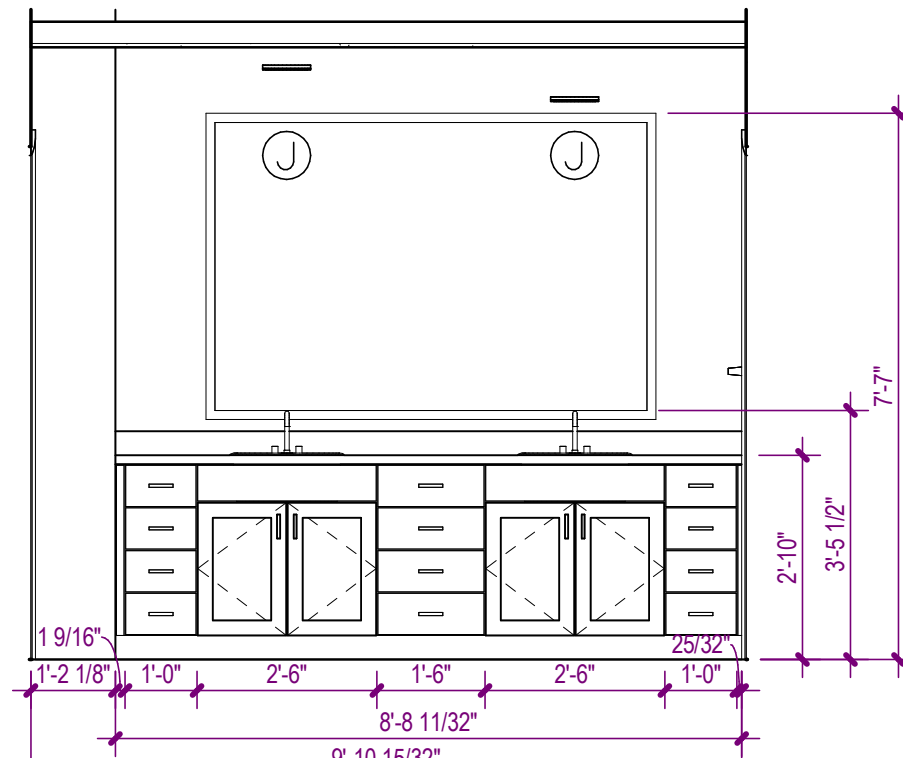


9 UNIT G SECONDARY BATH
A-467 SCALE: 3/8" = 1'-0"

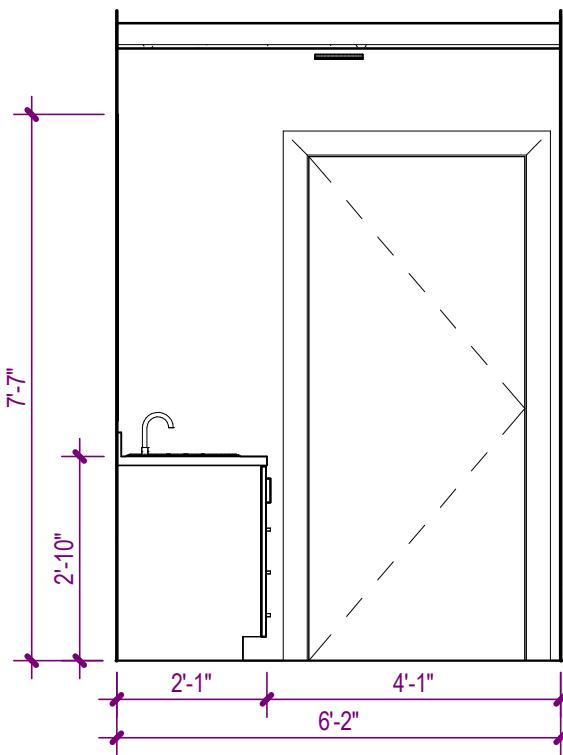


7 UNIT F POWDER ROOM
A-467 SCALE: 3/8" = 1'-0"

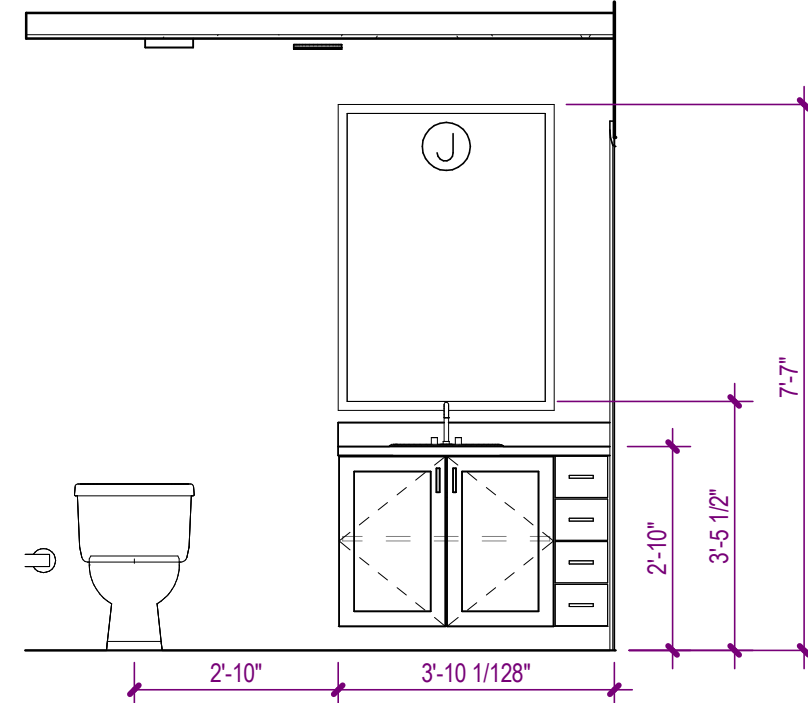


6 UNIT F POWDER ROOM
A-467 SCALE: 3/8" = 1'-0"

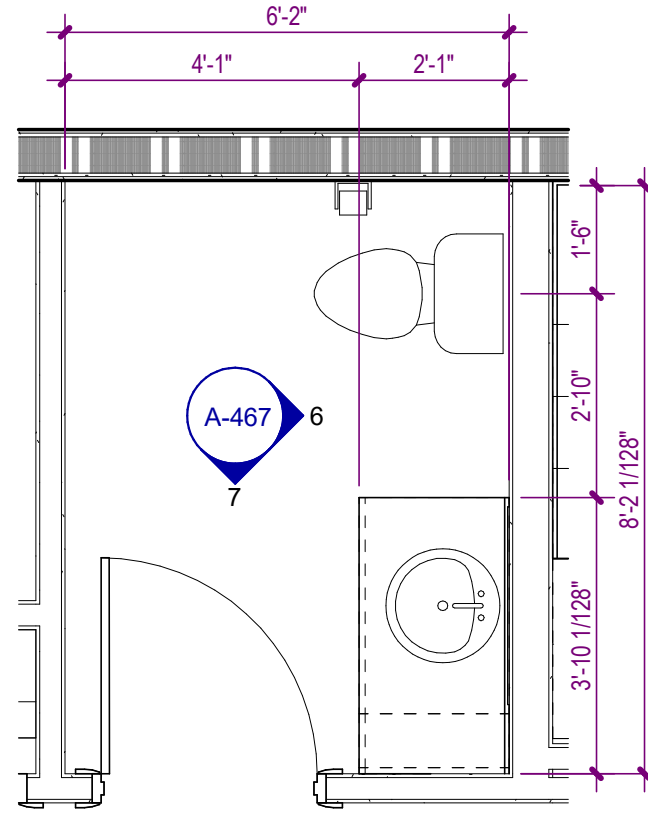


5 UNIT F FLOOR PLAN - POWDER ROOM
A-467 SCALE: 3/8" = 1'-0"

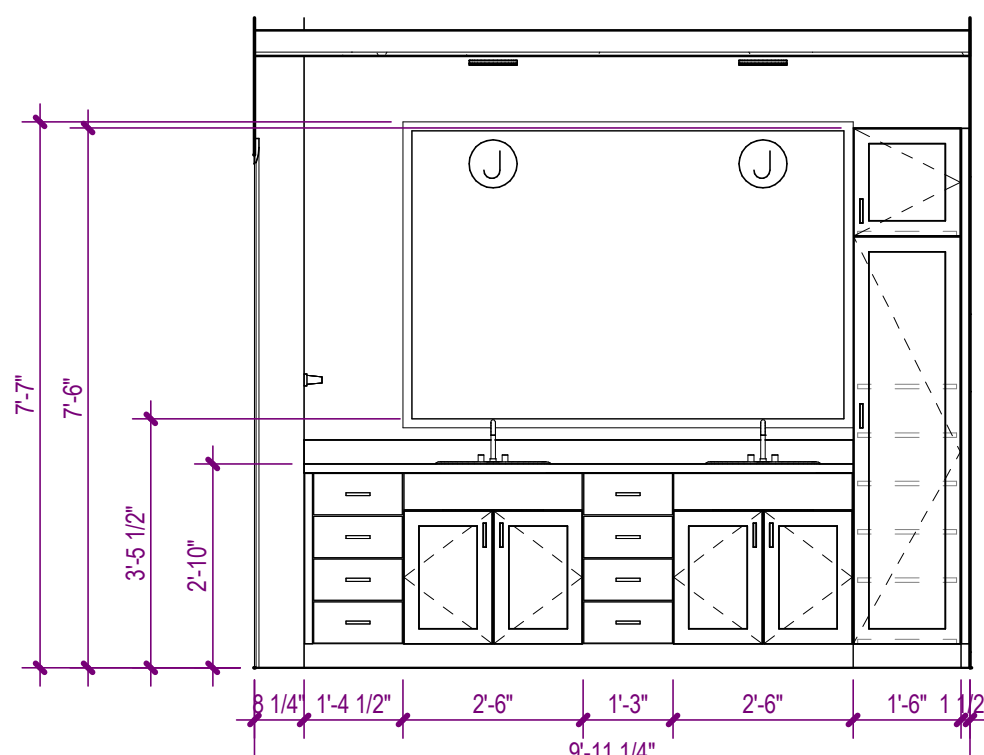


4 UNIT F SECONDARY BATH
A-467 SCALE: 3/8" = 1'-0"

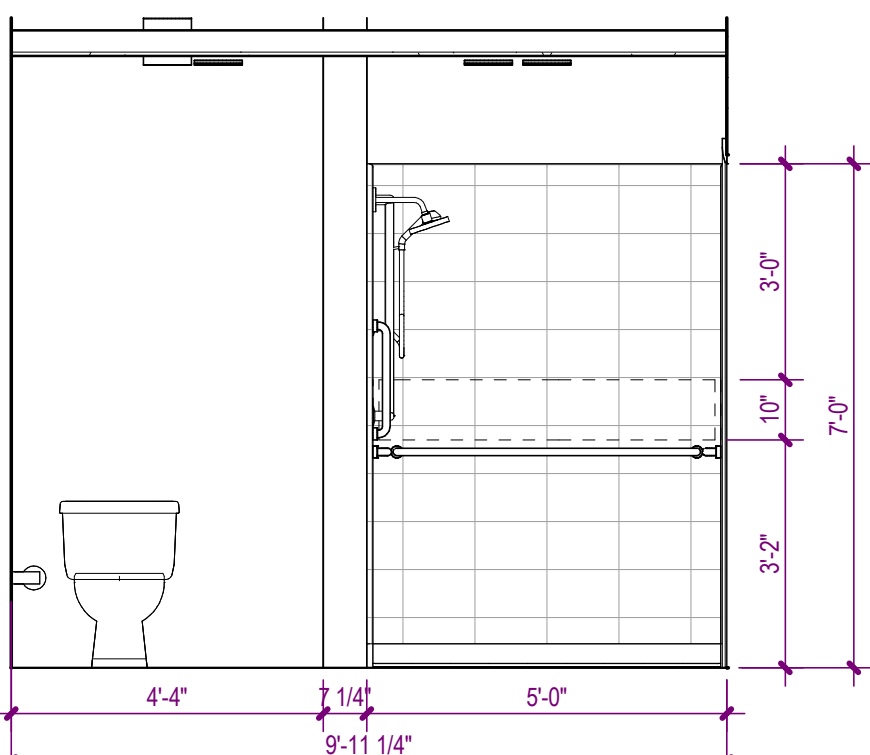

3 UNIT F SECONDARY BATH
A-467 SCALE: 3/8" = 1'-0"

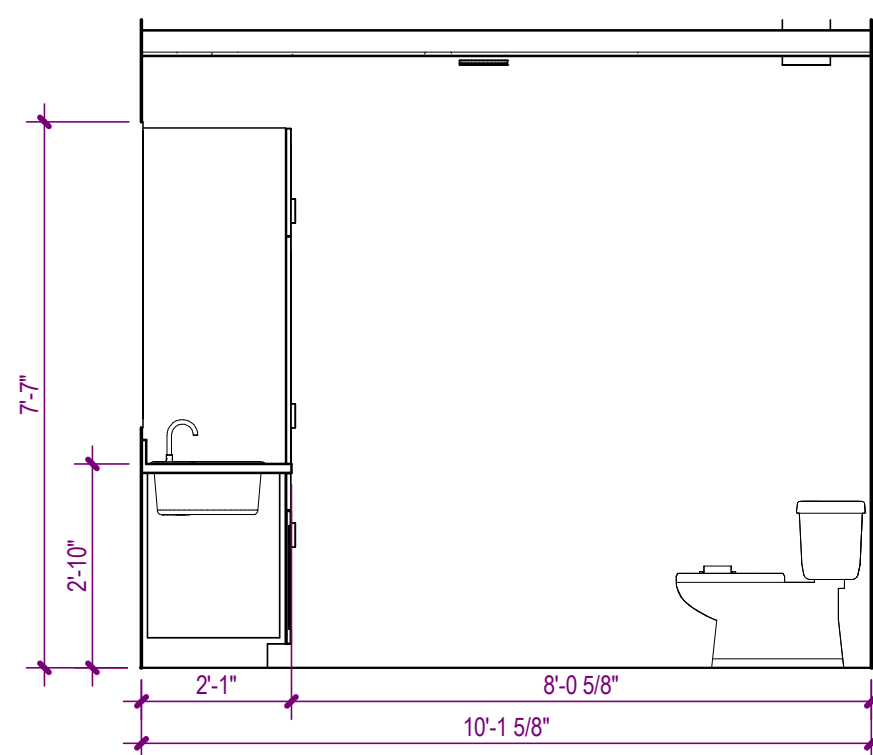

2 UNIT F SECONDARY BATH
A-467 SCALE: 3/8" = 1'-0"

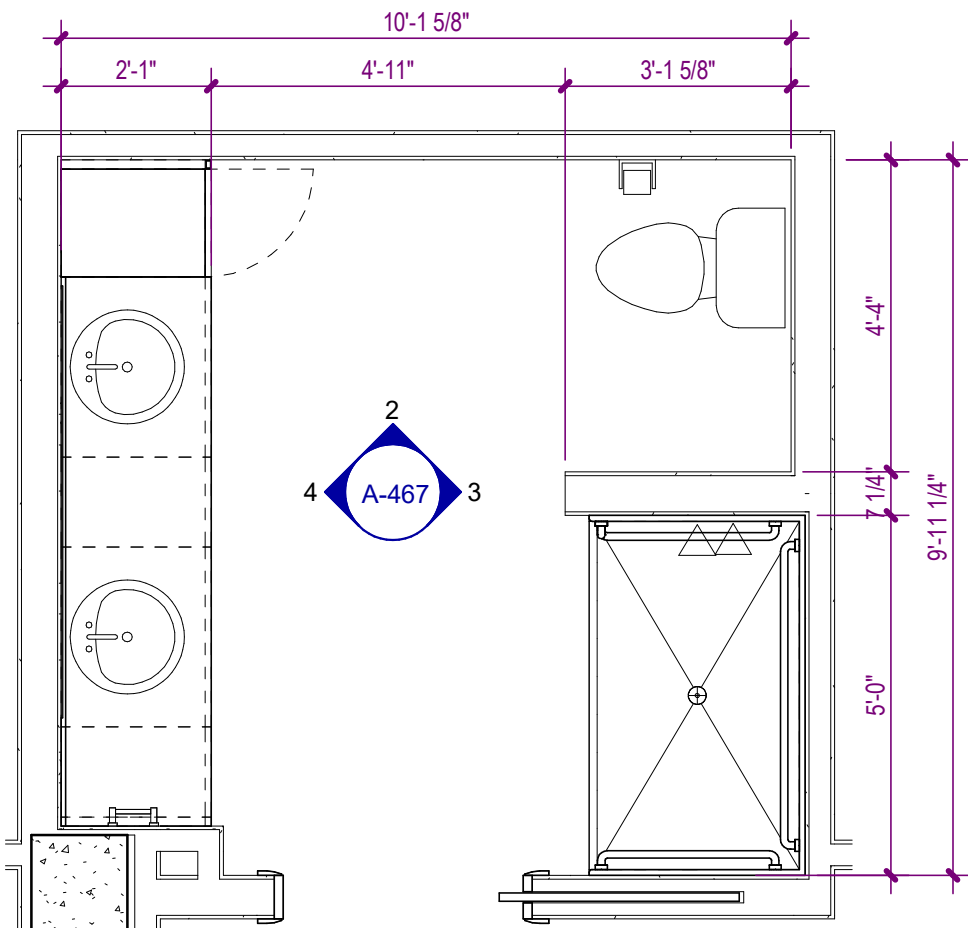

1 UNIT F FLOOR PLAN - SECONDARY BATH
A-467 SCALE: 3/8" = 1'-0"


UNIT TOILET & BATH ACCESSORY LEGEND

MARK	DESCRIPTION	MANUFACTURER, CODE	FINISH	MOUNTING HEIGHT	LOCATION
TBU-01A	GRAB BAR - 18"				
TBU-01B	GRAB BAR - 24"				
TBU-01C	GRAB BAR - 24" VERTICAL				
TBU-01D	GRAB BAR - 36"				
TBU-01E	GRAB BAR - 42"				
TBU-01F	GRAB BAR - 48"				
TBU-02	TOILET PAPER HOLDER, SINGLE ROLL				
TBU-03A	TOWEL BAR - 24"				
TBU-03B	TOWEL BAR - 18"				
TBU-04	TOWEL RING				
TBU-05	ROBE HOOK				
TBU-06	MEDICINE CABINET				
TBU-07	MIRROR				
TBU-08A	SHOWER CURTAIN / ROD / RINGS				
TBU-08B	TUB CURTAIN / ROD / RINGS				
TBU-09	SHOWER SEAT				

UNIT NOTES

- INTERIOR DIMENSIONS ARE FROM FACE OF GYPSUM BOARD, FACE OF TILE BACKER BOARD, FACE OF SHEATHING, FACE OF CONCRETE BLOCK, AND FACE OF CONCRETE. WHERE MULTIPLE LAYERS OF GYPSUM BOARD, BACKER BOARD, AND/OR SHEATHING ARE LOCATED ON THE SAME SIDE OF A PARTITION, DIMENSION IS FROM THE FACE OF THE OUTERMOST LAYER.
- INTERIOR PARTITIONS SHALL BE TYPE "SA" UNLESS NOTED OTHERWISE.
- REFER TO ELEVATIONS FOR ADDITIONAL INFORMATION.
- CONTRACTOR SHALL VERIFY ALL DIMENSIONS SHOWN ON THE PLAN AND NOTIFY THE ARCHITECT OF ANY DISCREPANCIES PRIOR TO CONSTRUCTION.
- CONTRACTOR SHALL VERIFY PARTITION LAYOUT WITH MECHANICAL, ELECTRICAL, AND PLUMBING WORK. NOTIFY THE ARCHITECT TO RESOLVE ANY CONFLICTS PRIOR TO CONSTRUCTION.
- REFER TO SHEET A-620 FOR UNIT DOOR SCHEDULE.
- REFER TO SHEET A-150 FOR CEILING TYPE LEGEND.

WATERFORD CAMPUS
IL BUILDING
601 UNIVERSE BLVD. JUNO BEACH, FL 33408

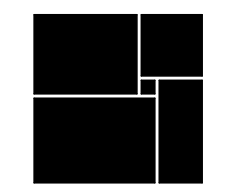

THW
DESIGN

COPYRIGHT © 2017
THOMPSON HANCOCK WITTE &
ASSOCIATES, INC.

2100 RiverEdge Parkway
Suite 900
Atlanta, GA 30328

PH: 770 916 2220
FAX: 770 916 2299

www.thw.com

PRELIMINARY DRAWINGS.
NOT TO BE USED FOR
RECORDING,
IMPLEMENTATION,
REGULATORY APPROVAL,
PERMITTING, OR
CONSTRUCTION.

DESIGN
DEVELOPMENT


Project No.: 2021009
Date: 08/22/2025

UNIT BATH -
ELEVATIONS

A-467

	08/22/25	DESIGN DEVELOPMENT
NO.	DATE	DESCRIPTION

WATERFORD CAMPUS
IL BUILDING
601 UNIVERSE BLVD. JUNO BEACH, FL 33408

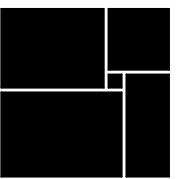

THW
DESIGN

COPYRIGHT © 2017
HOMPSON HANCOCK WITTE &
ASSOCIATES, INC.

100 RiverEdge Parkway
Suite 900
Atlanta, GA 30328

PH: 770 916 2220
FAX: 770 916 2299

www.thw.com




PRELIMINARY DRAWINGS.
NOT TO BE USED FOR
RECORDING,
IMPLEMENTATION,
REGULATORY APPROVAL,
PERMITTING, OR
CONSTRUCTION.

DESIGN DEVELOPMENT

Project No.:	2021009
Date:	08/22/2025

UNIT BATH - ELEVATIONS

A-468

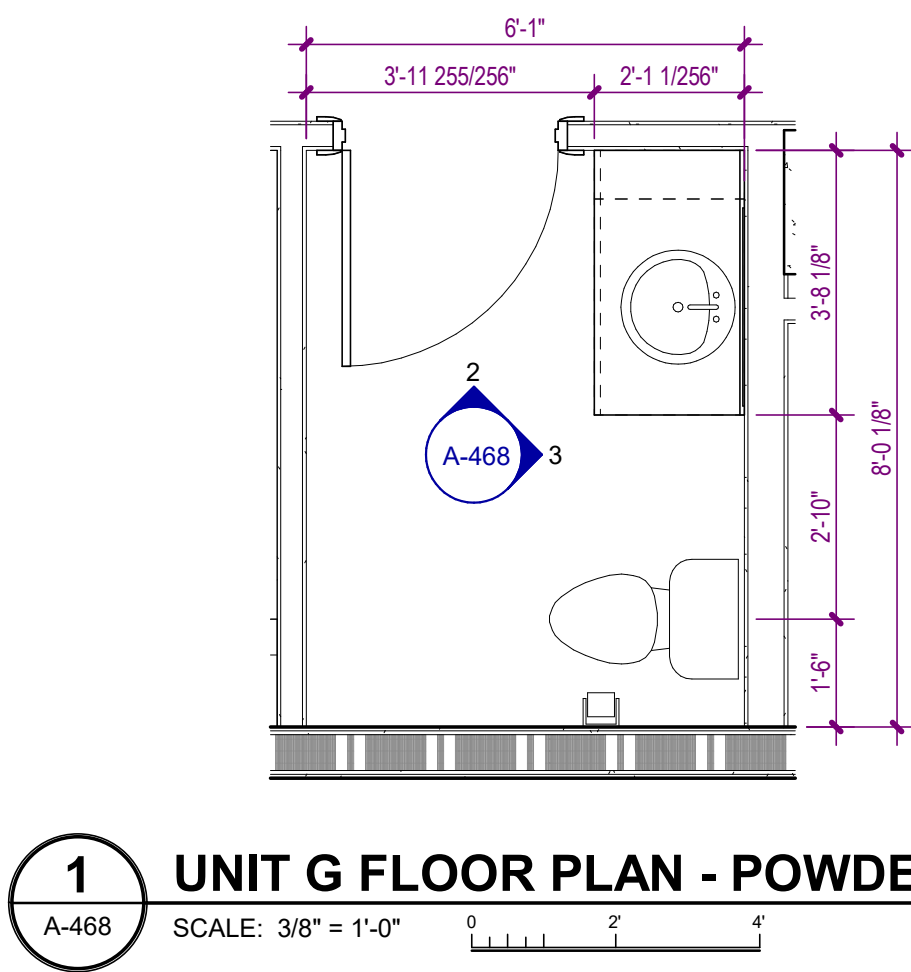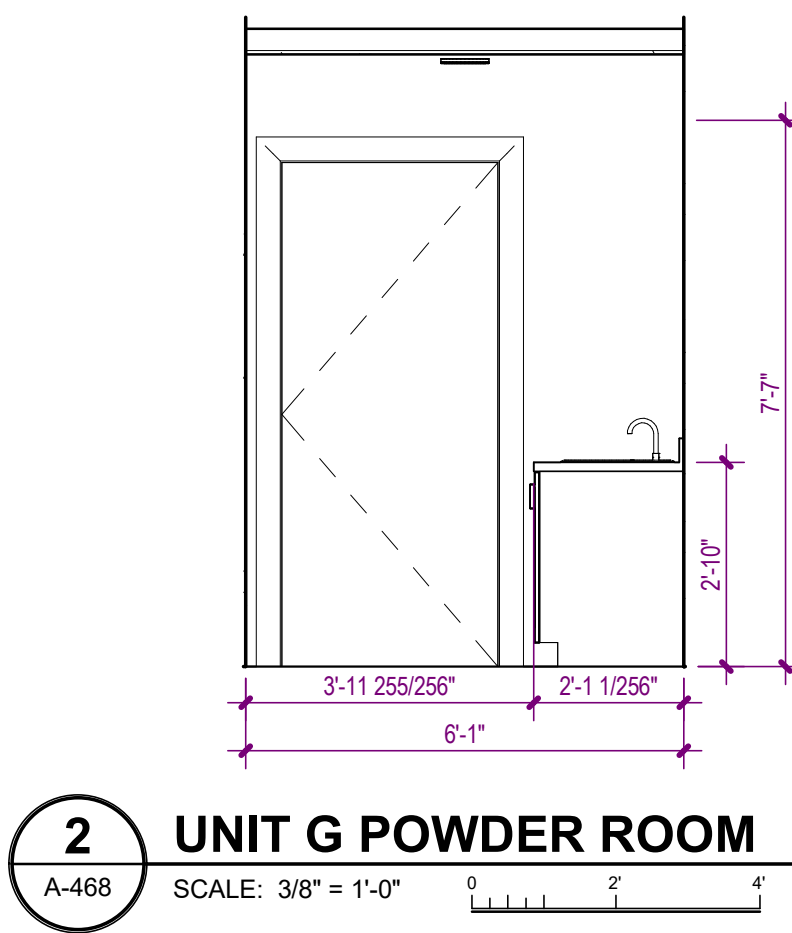
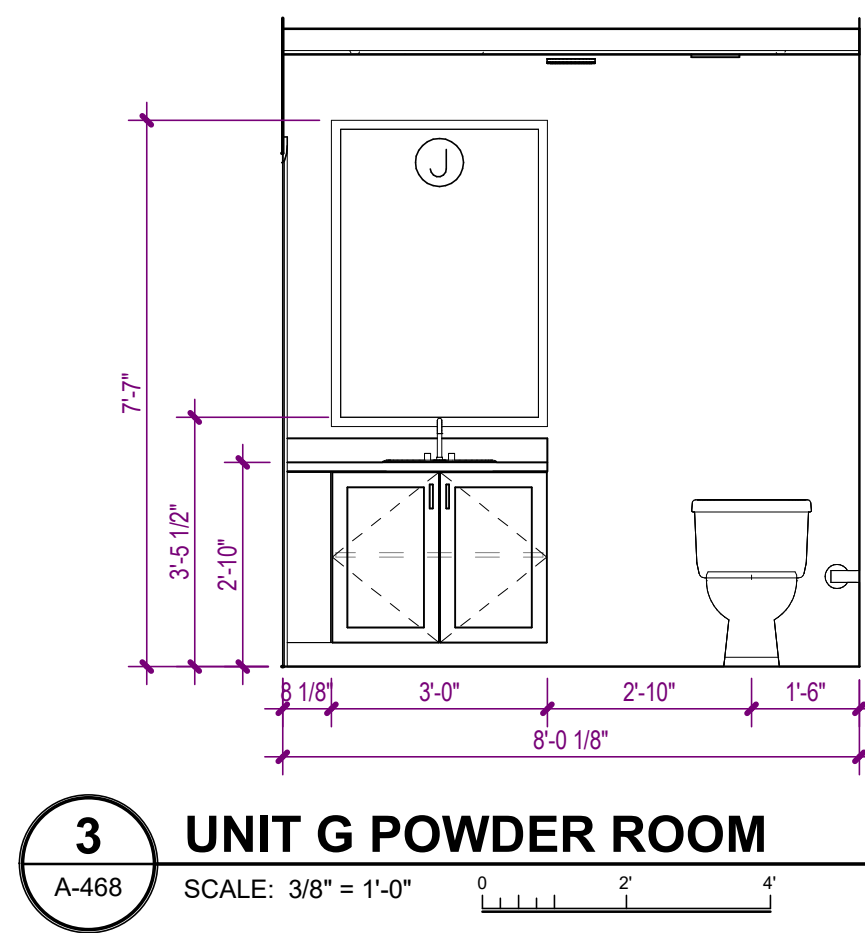


UNIT TOILET & BATH ACCESSORY LEGEND					
MARK	DESCRIPTION	MANUFACTURER CODE	FINISH	MOUNTING HEIGHT	LOCATION
TBU-01A	GRAB BAR - 18"				
TBU-01B	GRAB BAR - 24"				
TBU-01C	GRAB BAR - 24" VERTICAL				
TBU-01D	GRAB BAR - 36"				
TBU-01E	GRAB BAR - 42"				
TBU-01F	GRAB BAR - 48"				
TBU-02	TOILET PAPER HOLDER, SINGLE ROLL				
TBU-03A	TOWEL BAR - 24"				
TBU-03B	TOWEL BAR - 18"				
TBU-04	TOWEL RING				
TBU-05	ROBE HOOK				
TBU-06	MEDICINE CABINET				
TBU-07	MIRROR				
TBU-08A	SHOWER CURTAIN / ROD / RINGS				
TBU-08B	TUB CURTAIN / ROD / RINGS				
TBU-09	SHOWER SEAT				

UNIT NOTES

1. INTERIOR DIMENSIONS ARE FROM FACE OF GYPSUM BOARD, FACE OF TILE BACKER BOARD, FACE OF SHEATHING, FACE OF CONCRETE BLOCK, AND FACE OF CONCRETE. WHERE MULTIPLE LAYERS OF GYPSUM BOARD, BACKER BOARD, AND/OR SHEATHING ARE LOCATED ON THE SAME SIDE OF A PARTITION, DIMENSION IS FROM THE FACE OF THE OUTERMOST LAYER.
2. INTERIOR PARTITIONS SHALL BE TYPED AND NOTED OTHERWISE.
3. REFER TO ELEVATIONS FOR ADDITIONAL INFORMATION.
4. CONTRACTOR SHALL VERIFY ALL DIMENSIONS SHOWN ON THE PLAN AND NOTIFY THE ARCHITECT OF ANY DISCREPANCIES PRIOR TO CONSTRUCTION.
5. CONTRACTOR SHALL VERIFY PARTITION LAYOUT WITH MECHANICAL, ELECTRICAL, AND PLUMBING WORK. NOTIFY THE ARCHITECT TO RESOLVE ANY CONFLICTS PRIOR TO CONSTRUCTION.
6. REFER TO SHEET A-620 FOR INTERIOR DOOR SCHEDULE.
7. REFER TO SHEET A-150 FOR CEILING TYPE LEGEND.

Autodesk Docs://MCP - Stage 2 - MC_AL_LU2021009_WCR [L-BLDG_ARCH_R24.rvt

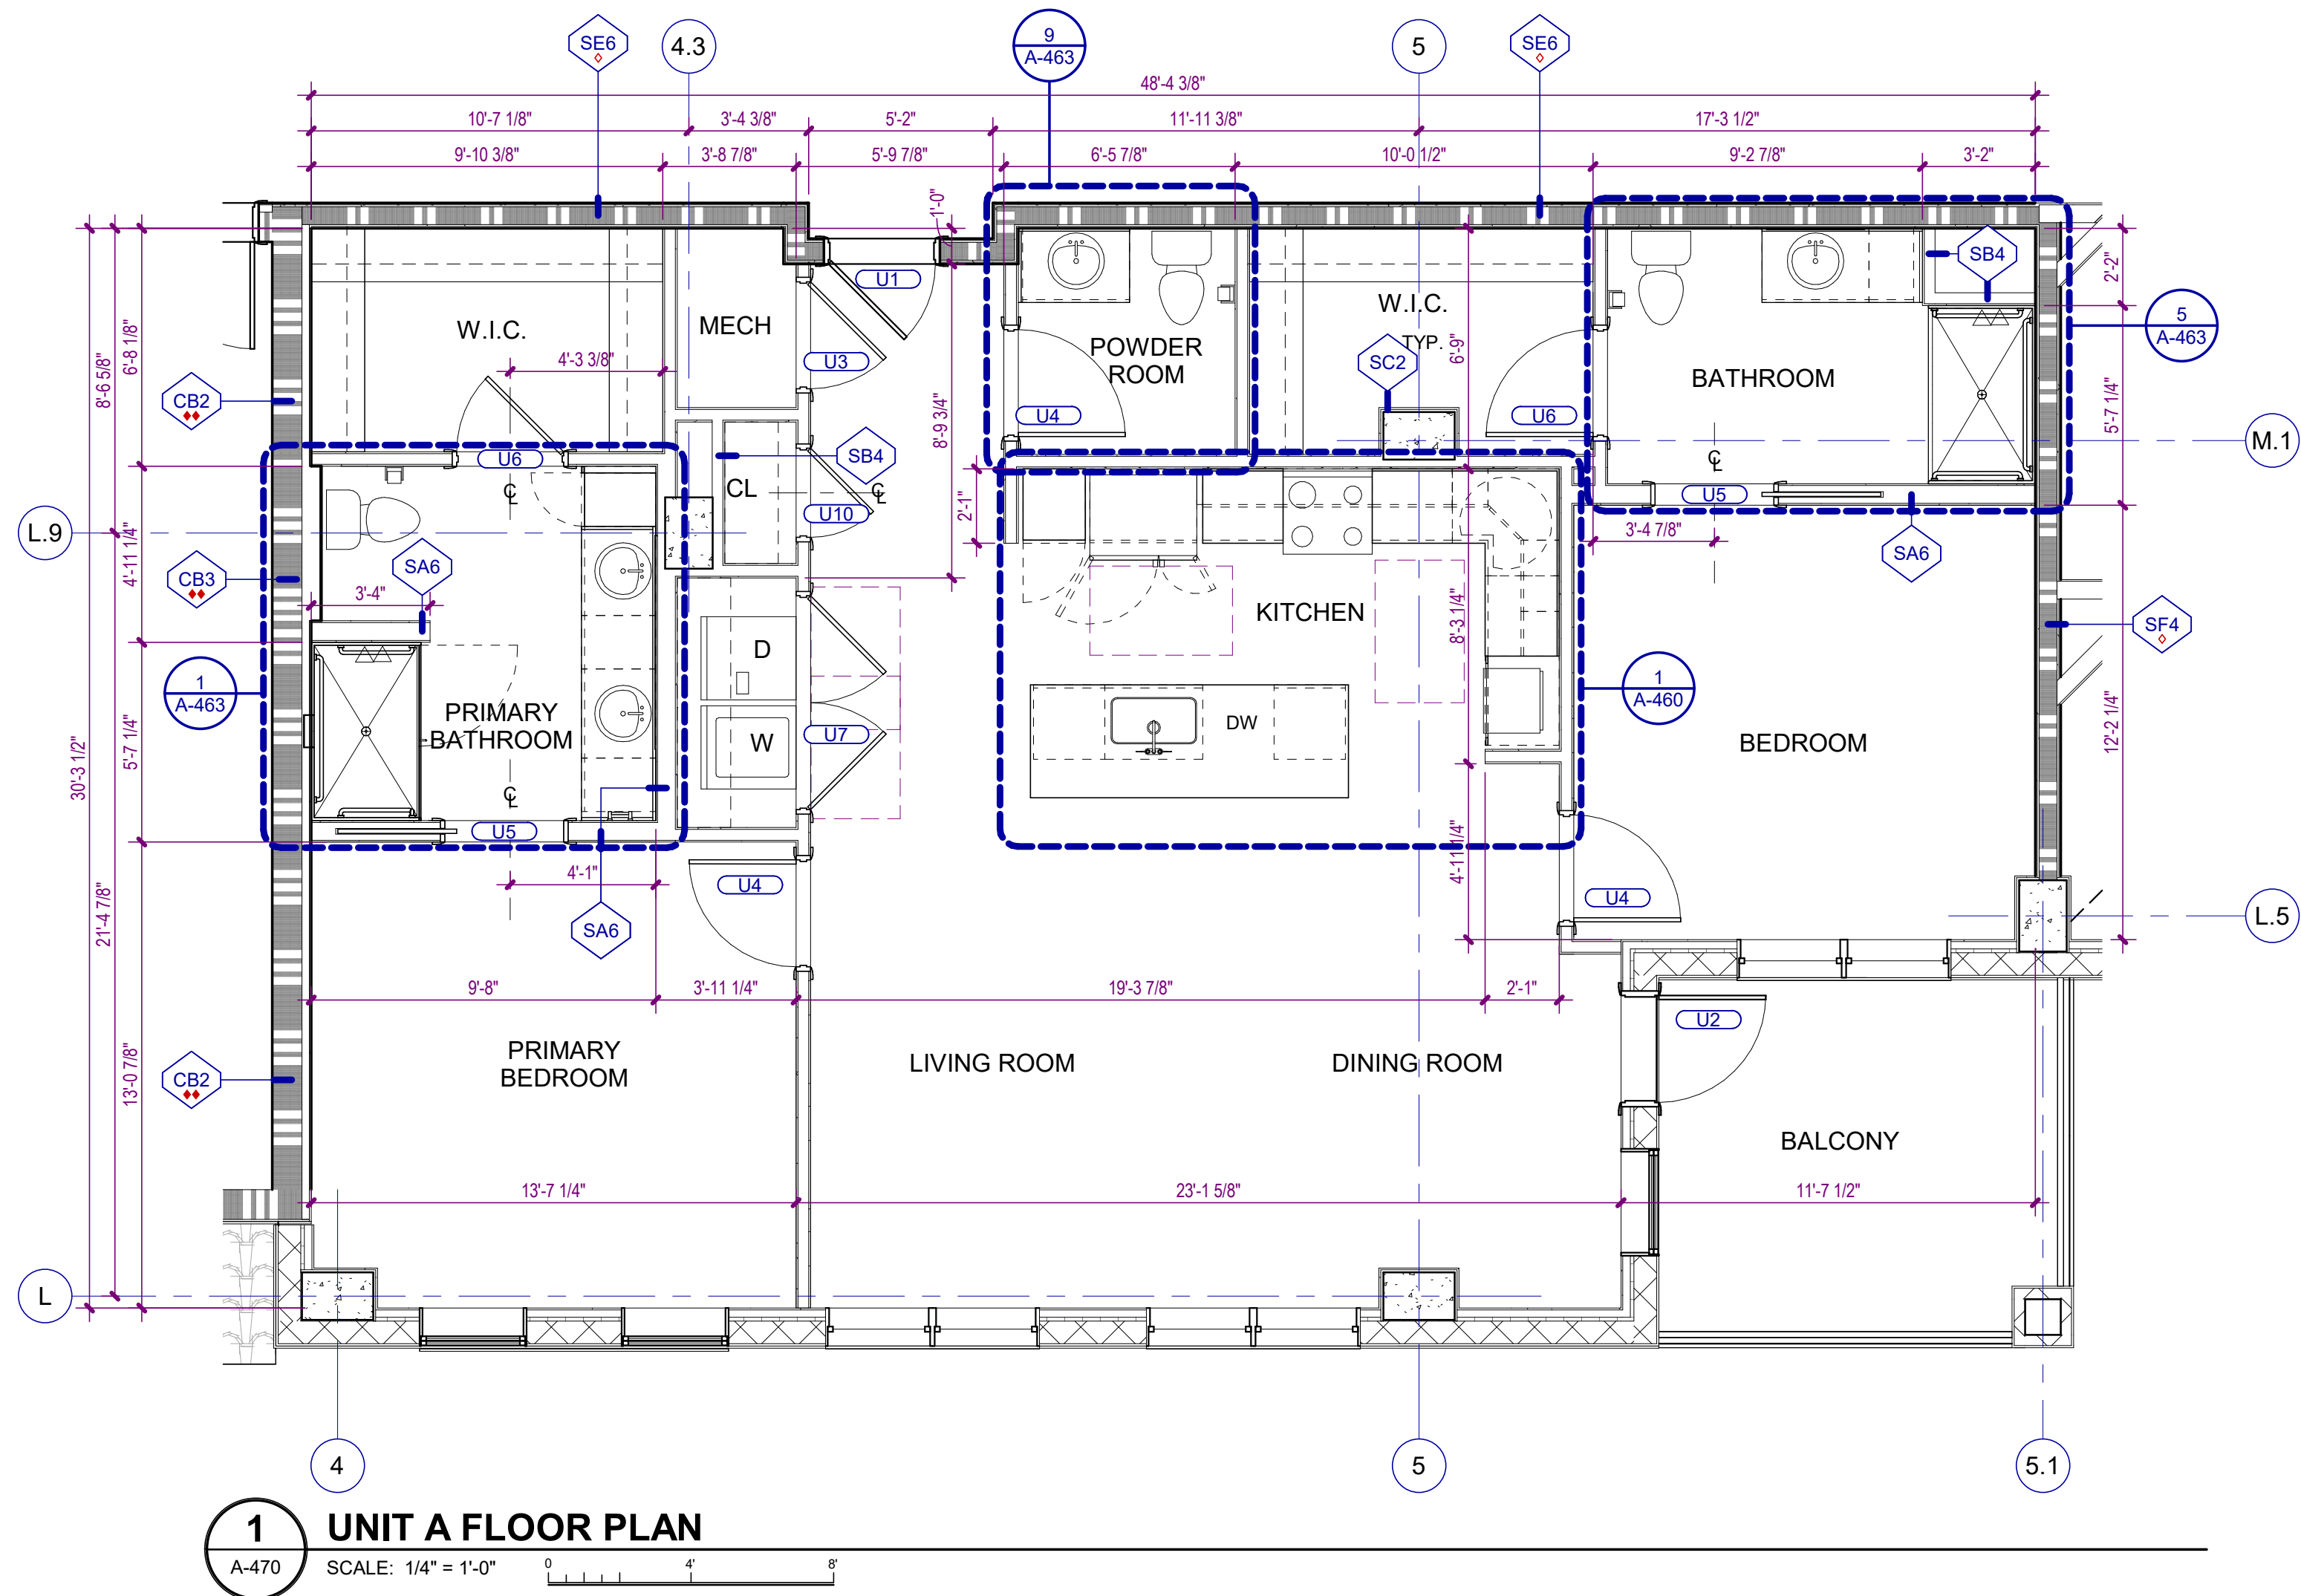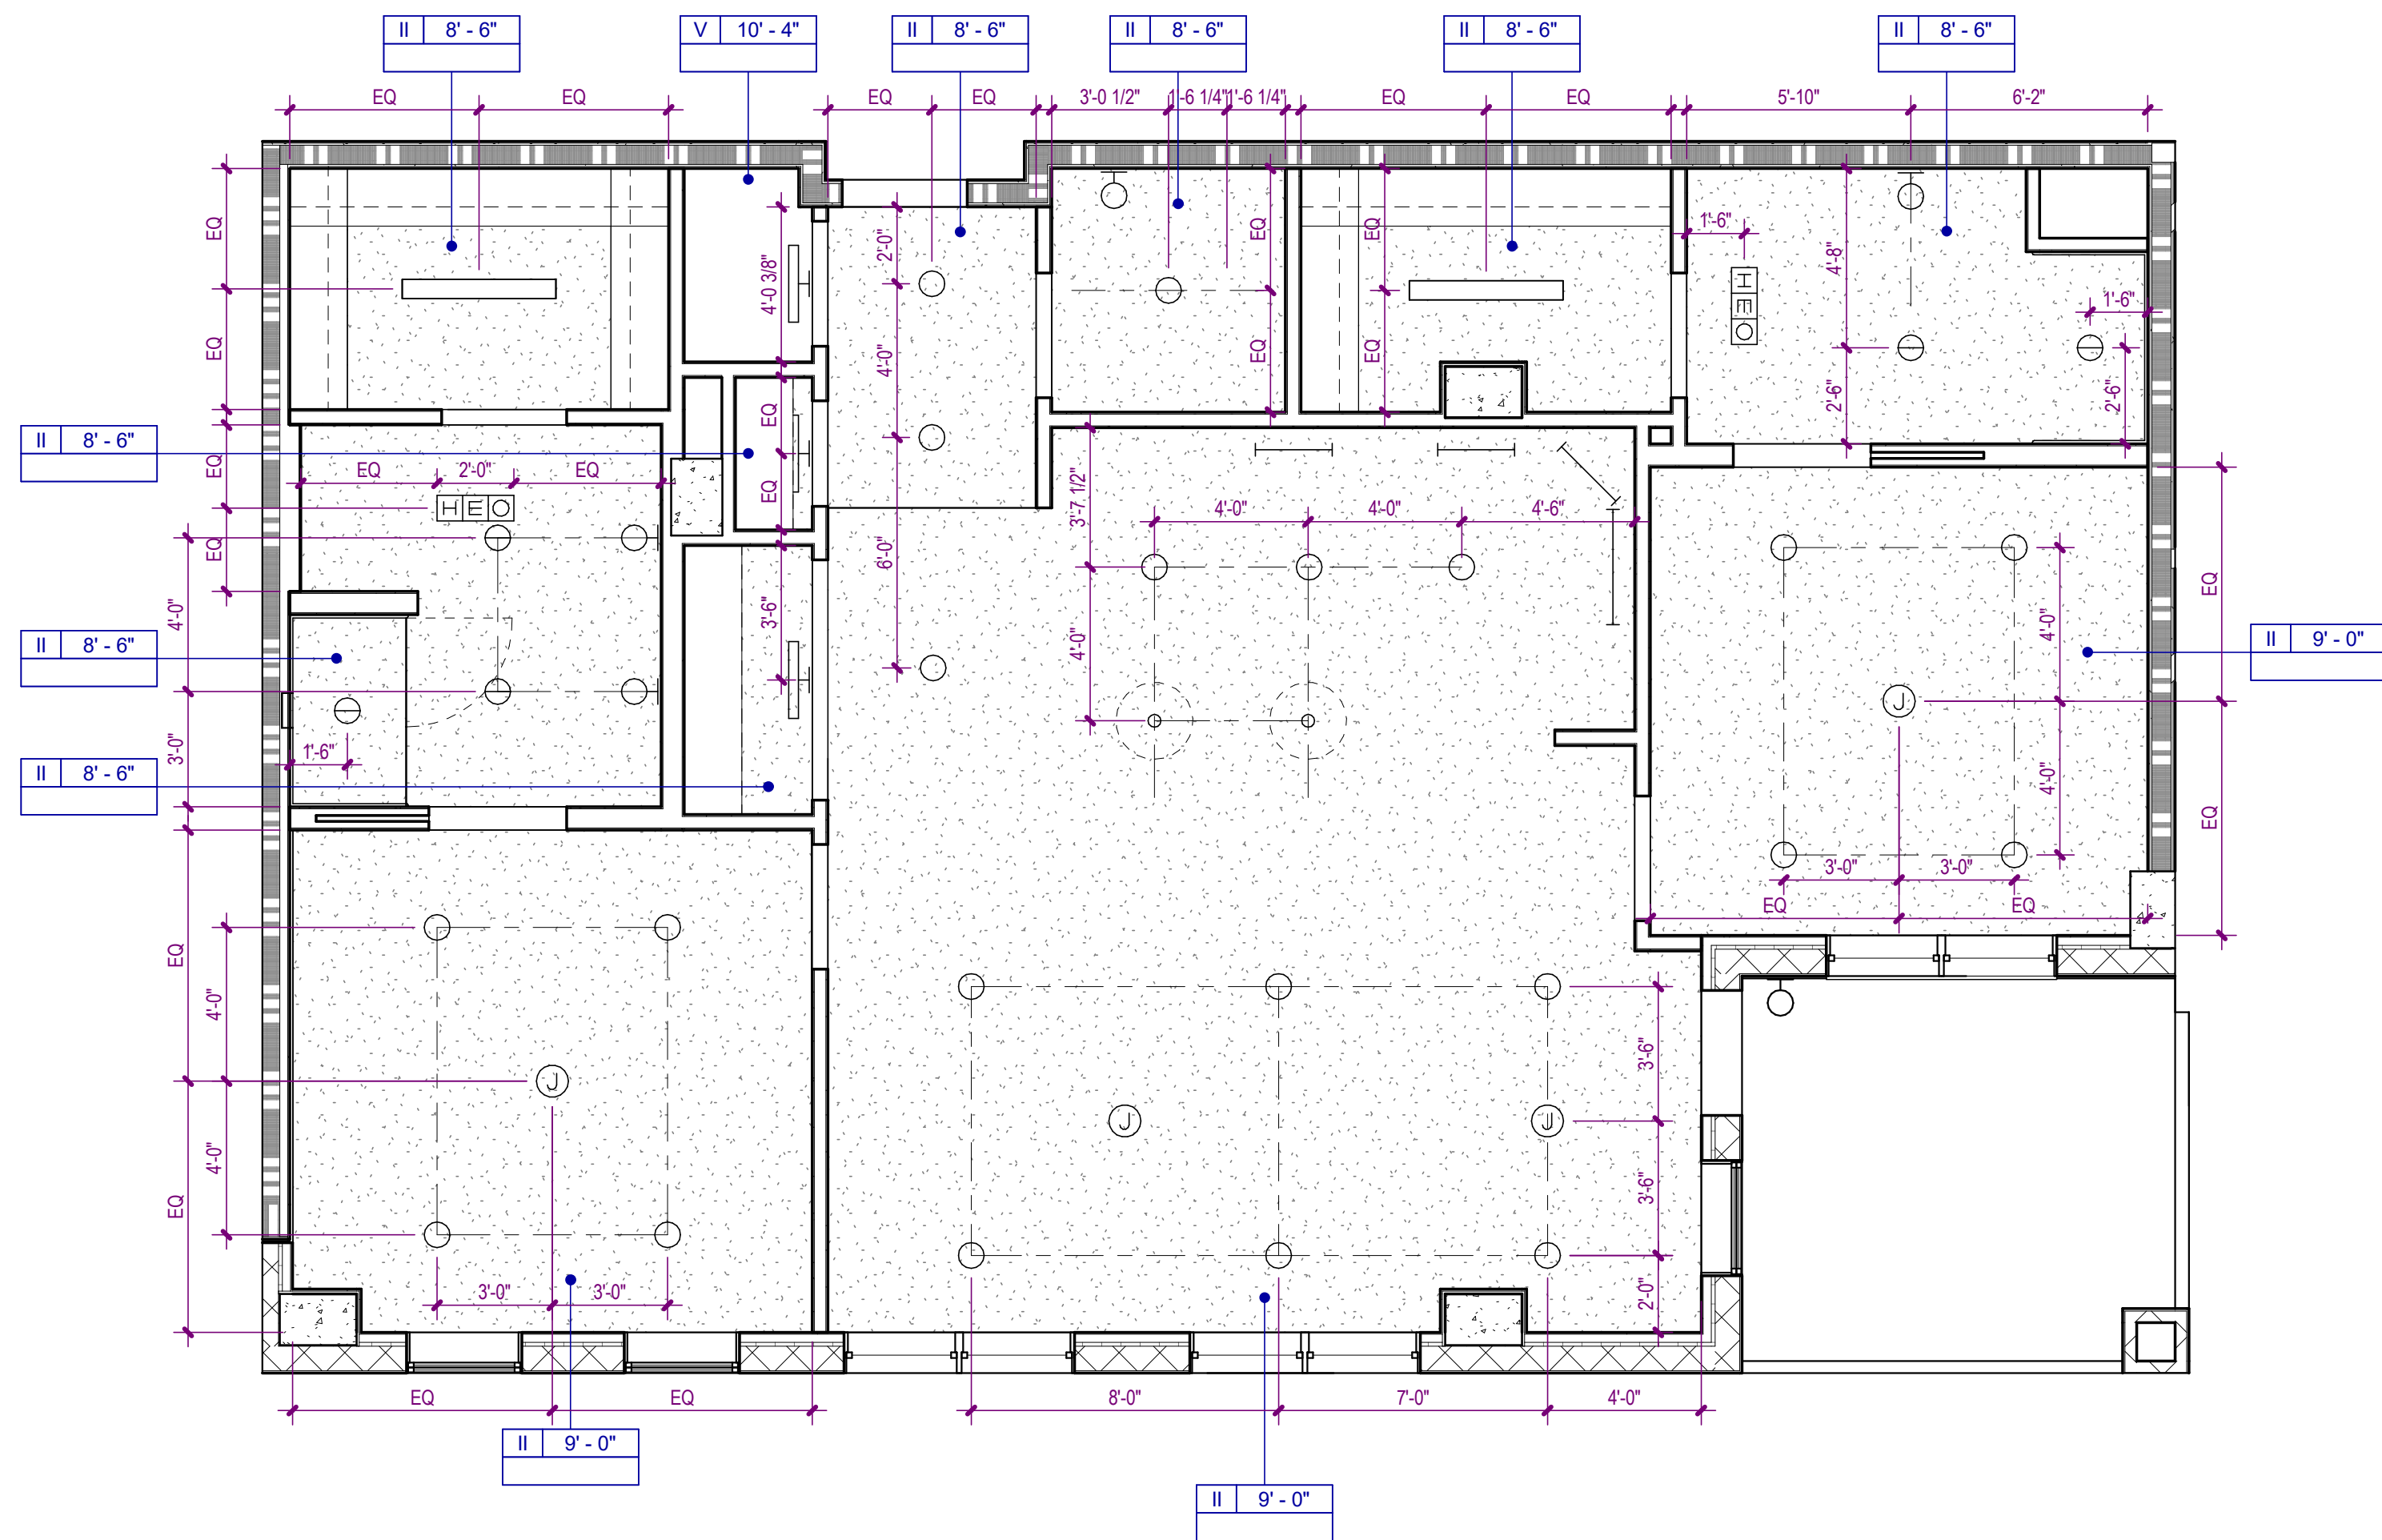

GENERAL PARTITION NOTES

1. **NON-RATED PARTITIONS** ARE TO EXTEND UP TO THE STRUCTURE ABOVE.
2. **FIRE WALLS** SHALL BE CONTINUOUS HORIZONTALLY FROM EXTERIOR WALL TO EXTERIOR WALL AND SHALL EXTEND 18 INCHES BEYOND THE EXTERIOR SURFACE OF EXTERIOR WALLS OR MAY TERMINATE AT THE INTERIOR SURFACE OF COMBUSTIBLE EXTERIOR SHEATHING OF 1-HOUR RATED EXTERIOR WALLS OR MAY TERMINATE AT THE INTERIOR SURFACE OF NON-COMBUSTIBLE EXTERIOR SHEATHING AS INDICATED ON DRAWINGS. FIRE WALLS SHALL BE CONTINUOUS VERTICALLY FROM THE FOUNDATION TO EITHER 30 INCHES ABOVE THE ADJACENT ROOFS OR SHALL TERMINATE AT THE UNDERSIDE OF NON-COMBUSTIBLE ROOF SHEATHING, DECK, OR SLAB WHERE ROOF HAS CLASS B RATING AND THERE ARE NO PENETRATIONS OR OPENINGS WITHIN 4 FEET OF THE FIRE WALL ON EITHER SIDE.
3. **FIRE BARRIERS** SHALL EXTEND FROM THE TOP OF FOUNDATION OR FLOOR/CEILING ASSEMBLY BELOW TO THE UNDERSIDE OF THE FLOOR OR ROOF SLAB OR DECK ABOVE AND SHALL BE CONTINUOUS THROUGH CONCEALED SPACES, SUCH AS THE SPACE ABOVE A CEILING.
4. **FIRE PARTITIONS** SHALL EXTEND FROM TOP OF FLOOR/CEILING ASSEMBLY BELOW TO EITHER THE UNDERSIDE OF THE FIRE-RATED FLOOR/CEILING ASSEMBLY ABOVE OR THE UNDERSIDE OF THE SLAB OR DECK ABOVE AS INDICATED ON DRAWINGS.
5. **MOISTURE RESISTANT GYPSUM BOARD** SHALL BE INSTALLED AT THE INTERIOR SIDE OF ALL EXTERIOR WALLS AND AT TOILETS, SHOWERS, AND BREAKROOM PARTITIONS AND WALLS TO RECEIVE PAINT OR WALL COVERING FINISH.
6. **GLASS MAT TILE BACKER OR CEMENT BOARD** SHALL BE INSTALLED AT PARTITIONS AND WALLS TO RECEIVE TILE FINISH.
7. **ACOUSTIC SEALANT** SHALL BE INSTALLED AT BASE, HEAD AND PENETRATIONS OF ALL SOUND-RATED PARTITIONS AND WALLS.
8. **FIRE SEALANT** SHALL BE INSTALLED AT BASE, HEAD AND PENETRATIONS OF ALL FIRE-RATED PARTITIONS AND WALLS.

PARTITION PATTERNS - SEE TAG FOR RATING TYPE

	EXISTING PARTITION TO BE DEMOLISHED		2 HOUR RATED
	EXISTING PARTITION TO REMAIN		3 HOUR RATED
	PARTITIONS NON-RATED		SMOKE BARRIER
	1 HOUR RATED		SMOKE PARTITION

WALL TAG RATING SYMBOLS

	FIRE WALL - 3 HOUR		FIRE PARTITION - 1 HOUR
	FIRE WALL - 2 HOUR		SMOKE BARRIER - 2 HOUR
	FIRE BARRIER - 2 HOUR		SMOKE BARRIER - 1 HOUR
	FIRE BARRIER - 1 HOUR		SMOKE PARTITION - 1 HOUR
			SMOKE PARTITION - 0 HOUR


PARTITION PREFIXES & MODIFIERS

A	SOUND ATTENUATION BLANKET
C	CEMENTITIOUS WALLBOARD (TYPICALLY AT STONE WALL FINISHES)
G	GLASS MATT TILE BACKER (TYPICALLY AT TILE WALL FINISHES)
L	LOOSE MASONRY FILL INSULATION
M	MOLD AND MOISTURE RESISTANT GYPSUM WALLBOARD (TYPICALLY AT BATH WALLS AND CEILINGS)
X	EXTEND GYPSUM WALLBOARD 6" ABOVE THE FINISH CEILING


CEILING TYPE LEGEND

TYPE I	SUSPENDED ACOUSTICAL CEILING. REFER TO FINISH SCHEDULE OR SPECIFICATIONS FOR TYPE, SIZE, COLOR AND FINISH.
TYPE II	GYPSUM BOARD CEILING OR SOFFIT.
TYPE III	EXTERIOR ARCHITECTURAL WOODWORK PANEL.
TYPE IV	INTERIOR ARCHITECTURAL WOODWORK PANEL.
TYPE V	EXPOSED TO STRUCTURE
TYPE VI	EXTERIOR ALUMINUM SUSPENDED LINEAR CEILING SYSTEM

CEILING SYMBOLS

 	RECESSED TROFFER LIGHTING FIXTURE		WALL MOUNTED STRIP LIGHTING FIXTURE				
	SUSPENDED/SURFACE MOUNTED TROFFER LIGHTING FIXTURE		WALL MOUNTED LIGHTING FIXTURE (SCONCE)				
	SURFACE MOUNTED STRIP LIGHTING FIXTURE		WALL MOUNTED CLOCK				
	RECESSED DOWNLIGHT FIXTURE		LINEAR SUPPLY/ RETURN AIR DIFFUSER				
	RECESSED WALL WASH LIGHTING FIXTURE		SUPPLY AIR GRILLE				
	TRACK / MONOPOINT LIGHTING FIXTURE		RETURN AIR GRILLE				
	SURFACE MOUNTED LIGHTING FIXTURE		HEAT / EXHAUST FAN / LIGHTING FIXTURE				
	PENDANT MOUNTED LIGHTING FIXTURE		EXHAUST FAN				
	CEILING MOUNTED EXIT SIGN		SPRINKLER HEAD				
	WALL MOUNTED EXIT SIGN		FIRE ALARM SPEAKER				
	CEILING MOUNTED EMERGENCY EGRESS LIGHTING		FIRE ALARM STROBE				
	WALL MOUNTED EMERGENCY EGRESS LIGHTING		FIRE ALARM SPEAKER / STROBE				
	CONTINUOUS COVE LIGHTING / FIXTURE		SMOKE DETECTOR				
	CEILING FAN		HEAT DETECTOR				
	PA SPEAKER		ACCESS PANEL				
	OCCUPANCY SENSOR		JUNCTION BOX				
	CAMERA	<table border="1"><tr><td>CLG</td><td>HGT</td></tr><tr><td>FIN</td><td>FIN NO</td></tr></table>	CLG	HGT	FIN	FIN NO	CLG TYPE / HEIGHT FINISH / FINISH NUMBER
CLG	HGT						
FIN	FIN NO						

WATERFORD CAMPUS
IL BUILDING
601 UNIVERSE BLVD. JUNO BEACH, FL 33408

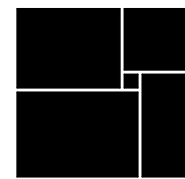

THW
DESIGN

COPYRIGHT © 2017
THOMPSON HANCOCK WITTE &
ASSOCIATES, INC.

2100 RiverEdge Parkway
Suite 900
Atlanta, GA 30328

PH: 770 916 2220
FAX: 770 916 2299

www.thw.com



PRELIMINARY DRAWINGS.
NOT TO BE USED FOR
RECORDING,
IMPLEMENTATION,
REGULATORY APPROVAL,
PERMITTING, OR
CONSTRUCTION.

DESIGN
DEVELOPMENT


Project No.: 2021009
Date: 08/22/2025

ENLARGED
UNIT A PLANS

A-470

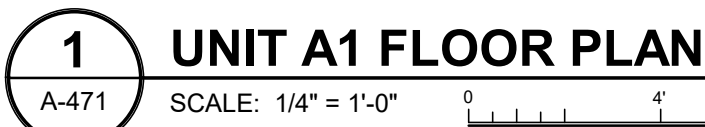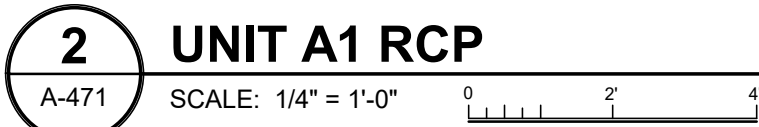


Autodesk Docs://MCP - Stage 2 - MC_AL_LU2021009_WCR - L-BLDG_ARCH_R24.rvt

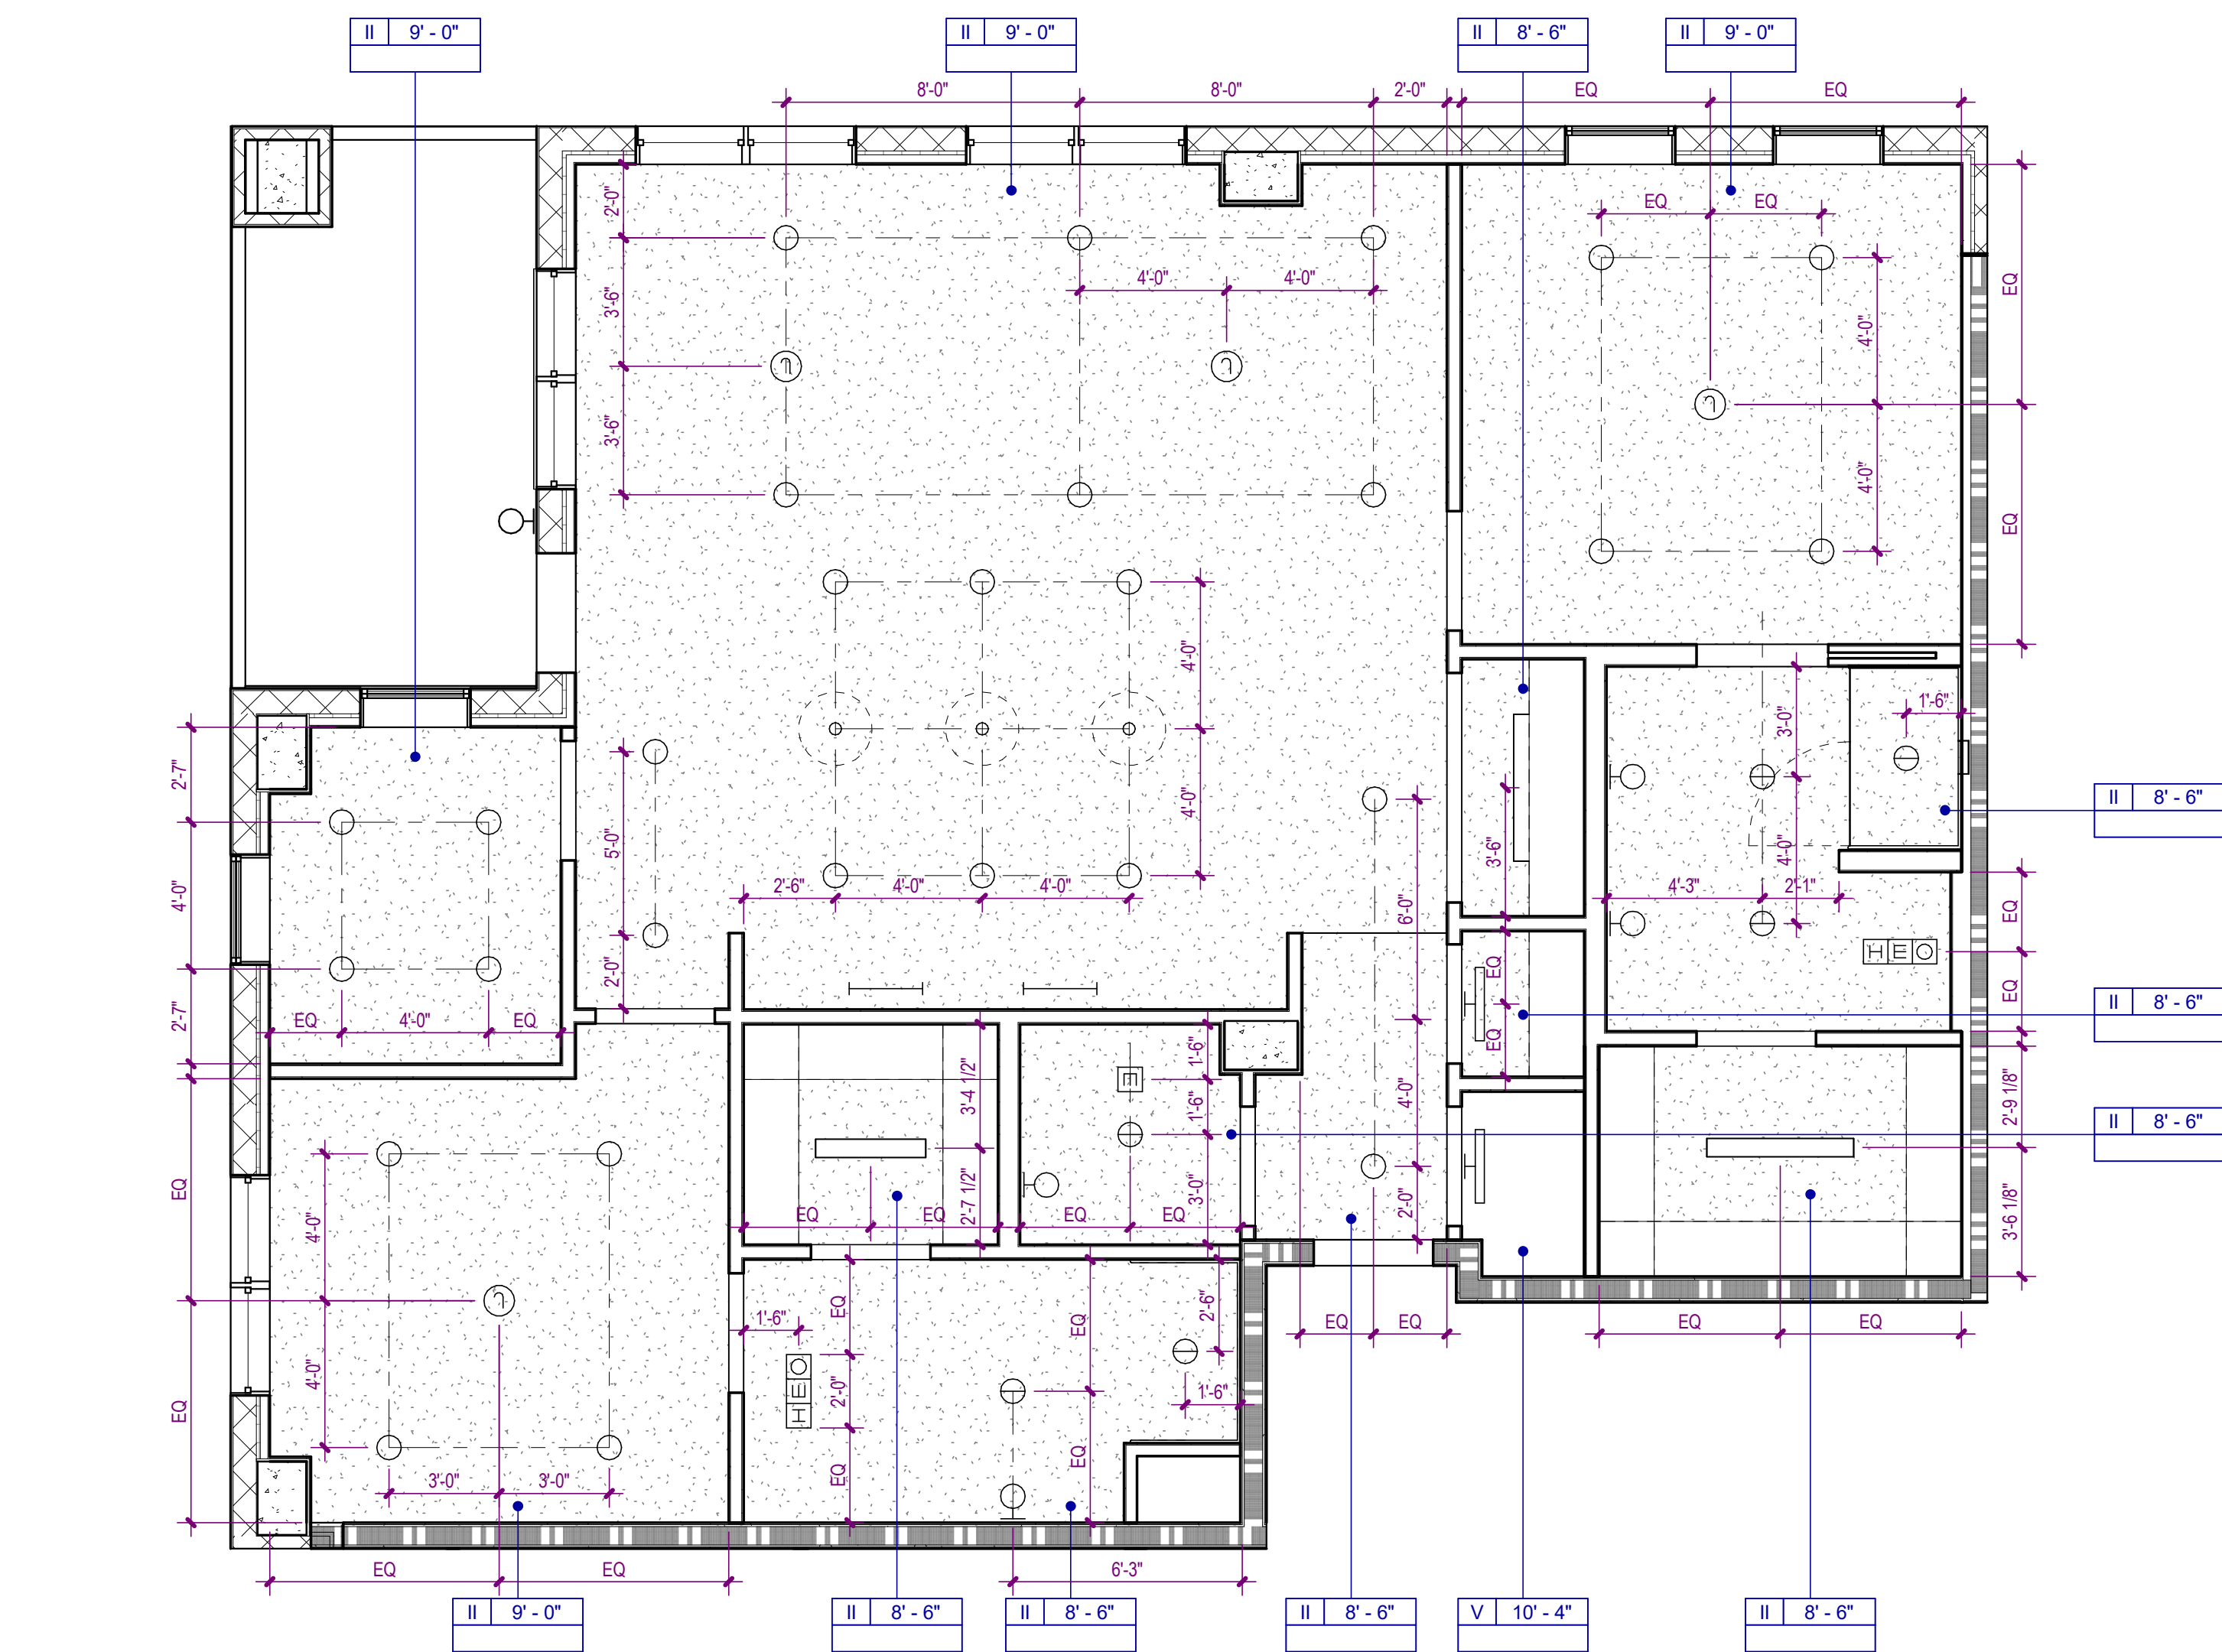

2 UNIT B RCP

A-472 SCALE: 1/4" = 1'-0"

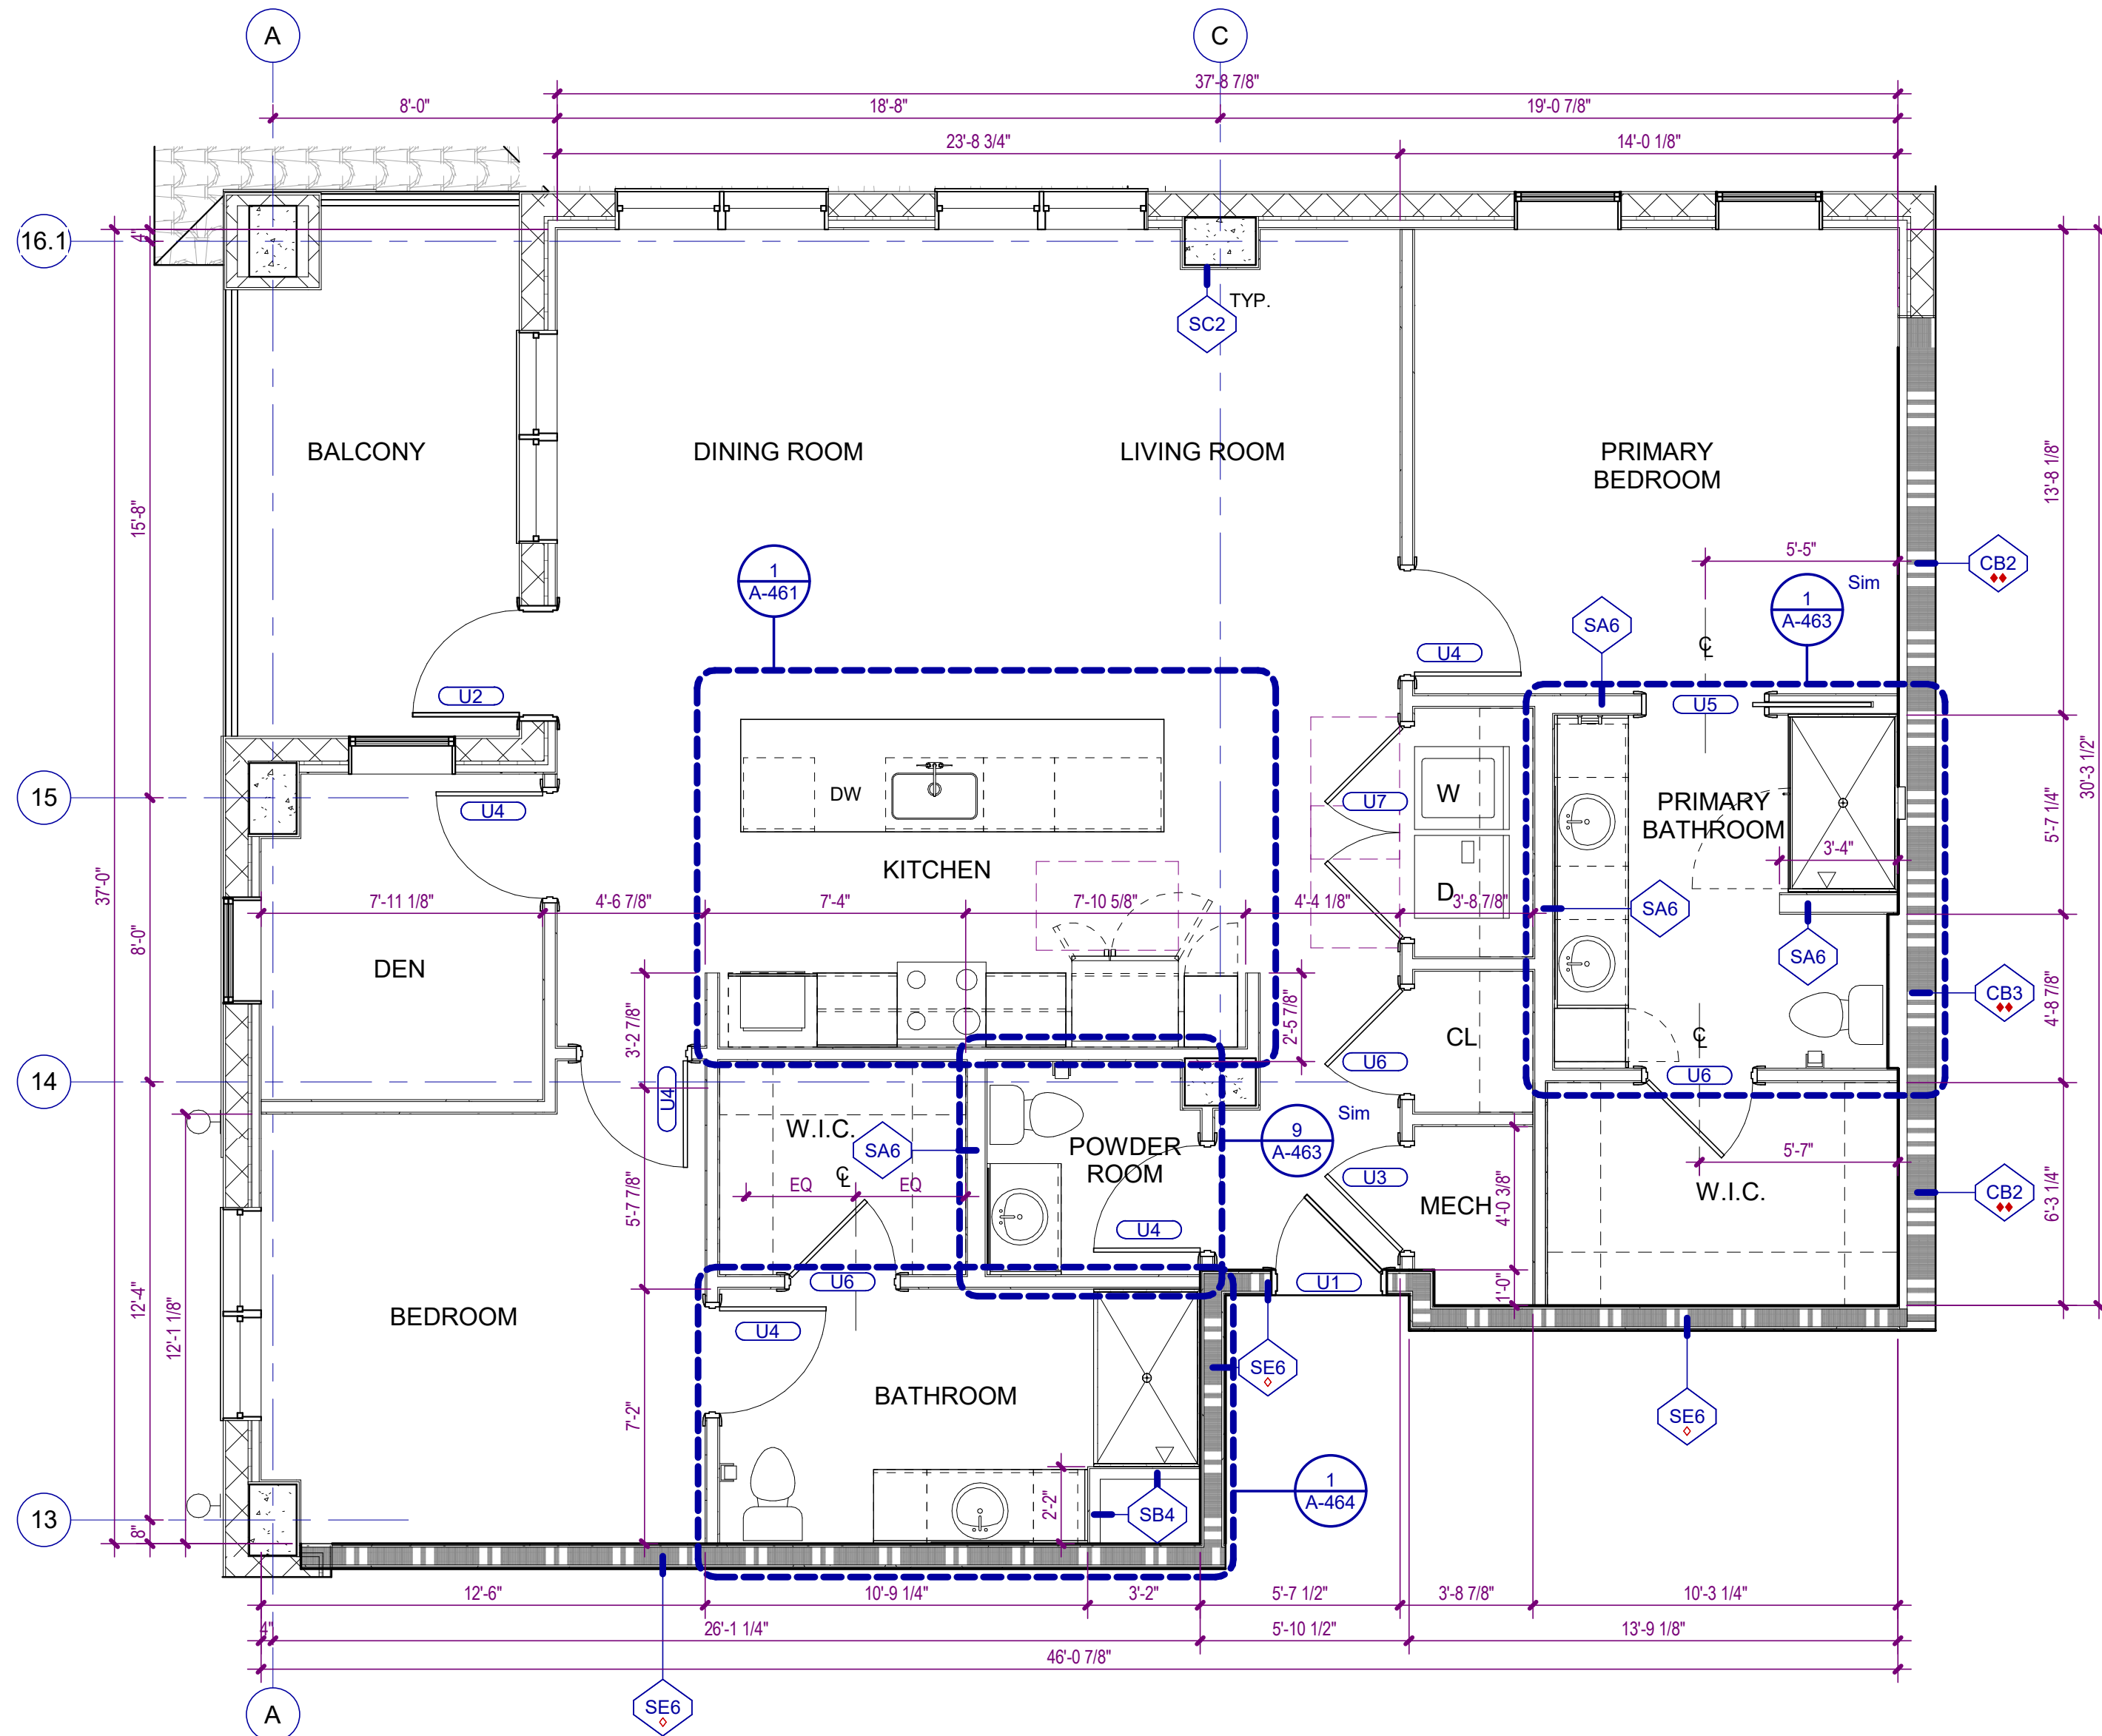

1 UNIT B FLOOR PLAN

A-472 SCALE: 1/4" = 1'-0"

GENERAL PARTITION NOTES

1. **NON-RATED PARTITIONS** ARE TO EXTEND UP TO THE STRUCTURE ABOVE.
2. **FIRE WALLS** SHALL BE CONTINUOUS HORIZONTALLY FROM EXTERIOR WALL TO EXTERIOR WALL AND SHALL EXTEND 18 INCHES BEYOND THE EXTERIOR SURFACE OF EXTERIOR WALLS OR MAY TERMINATE AT THE INTERIOR SURFACE OF COMBUSTIBLE EXTERIOR SHEATHING OF 1-HOUR RATED EXTERIOR WALLS OR MAY TERMINATE AT THE INTERIOR SURFACE OF NON-COMBUSTIBLE EXTERIOR SHEATHING AS INDICATED ON DRAWINGS. FIRE WALLS SHALL BE CONTINUOUS VERTICALLY FROM THE FOUNDATION TO EITHER 30 INCHES ABOVE THE ADJACENT ROOFS OR SHALL TERMINATE AT THE UNDERSIDE OF NON-COMBUSTIBLE ROOF SHEATHING, DECK, OR SLAB WHERE ROOF HAS CLASS B RATING AND THERE ARE NO PENETRATIONS OR OPENINGS WITHIN 4 FEET OF THE FIRE WALL ON EITHER SIDE.
3. **FIRE BARRIERS** SHALL EXTEND FROM THE TOP OF FOUNDATION OR FLOOR/CEILING ASSEMBLY BELOW TO THE UNDERSIDE OF THE FLOOR OR ROOF SLAB OR DECK ABOVE AND SHALL BE CONTINUOUS THROUGH CONCEALED SPACES, SUCH AS THE SPACE ABOVE A CEILING.
4. **FIRE PARTITIONS** SHALL EXTEND FROM TOP OF FLOOR/CEILING ASSEMBLY BELOW TO EITHER THE UNDERSIDE OF THE FIRE-RATED FLOOR/CEILING ASSEMBLY ABOVE OR THE UNDERSIDE OF THE SLAB OR DECK ABOVE AS INDICATED ON DRAWINGS.
5. **MOISTURE RESISTANT GYPSUM BOARD** SHALL BE INSTALLED AT THE INTERIOR SIDE OF ALL EXTERIOR WALLS AND AT TOILETS, SHOWERS, AND BREAKROOM PARTITIONS AND WALLS TO RECEIVE PAINT OR WALL COVERING FINISH.
6. **GLASS MAT TILE BACKER OR CEMENT BOARD** SHALL BE INSTALLED AT PARTITIONS AND WALLS TO RECEIVE TILE FINISH.
7. **ACOUSTIC SEALANT** SHALL BE INSTALLED AT BASE, HEAD AND PENETRATIONS OF ALL SOUND-RATED PARTITIONS AND WALLS.
8. **FIRE SEALANT** SHALL BE INSTALLED AT BASE, HEAD AND PENETRATIONS OF ALL FIRE-RATED PARTITIONS AND WALLS.

PARTITION PATTERNS - SEE TAG FOR RATING TYPE

	EXISTING PARTITION TO BE DEMOLISHED		2 HOUR RATED
	EXISTING PARTITION TO REMAIN		3 HOUR RATED
	PARTITIONS NON-RATED		SMOKE BARRIER
	1 HOUR RATED		SMOKE PARTITION

WALL TAG RATING SYMBOLS

	FIRE WALL - 3 HOUR		FIRE PARTITION - 1 HOUR
	FIRE WALL - 2 HOUR		SMOKE BARRIER - 2 HOUR
	FIRE BARRIER - 2 HOUR		SMOKE BARRIER - 1 HOUR
	FIRE BARRIER - 1 HOUR		SMOKE PARTITION - 1 HOUR
			SMOKE PARTITION - 0 HOUR

PARTITION PREFIXES & MODIFIERS

A	SOUND ATTENUATION BLANKET
C	CEMENTITIOUS WALLBOARD (TYPICALLY AT STONE WALL FINISHES)
G	GLASS MATT TILE BACKER (TYPICALLY AT TILE WALL FINISHES)
L	LOOSE MASONRY FILL INSULATION
M	MOLD AND MOISTURE RESISTANT GYPSUM WALLBOARD (TYPICALLY AT BATH WALLS AND CEILINGS)
X	EXTEND GYPSUM WALLBOARD 6" ABOVE THE FINISH CEILING


CEILING TYPE LEGEND

TYPE I	SUSPENDED ACOUSTICAL CEILING. REFER TO FINISH SCHEDULE OR SPECIFICATIONS FOR TYPE, SIZE, COLOR AND FINISH.
TYPE II	GYPSUM BOARD CEILING OR SOFFIT.
TYPE III	EXTERIOR ARCHITECTURAL WOODWORK PANEL.
TYPE IV	INTERIOR ARCHITECTURAL WOODWORK PANEL.
TYPE V	EXPOSED TO STRUCTURE
TYPE VI	EXTERIOR ALUMINUM SUSPENDED LINEAR CEILING SYSTEM

CEILING SYMBOLS

	RECESSED TROFFER LIGHTING FIXTURE		WALL MOUNTED STRIP LIGHTING FIXTURE
	SUSPENDED/SURFACE MOUNTED TROFFER LIGHTING FIXTURE		WALL MOUNTED LIGHTING FIXTURE (SCONCE)
	SURFACE MOUNTED STRIP LIGHTING FIXTURE		WALL MOUNTED CLOCK
	RECESSED DOWNLIGHT FIXTURE		LINEAR SUPPLY/ RETURN AIR DIFFUSER
	RECESSED WALL WASH LIGHTING FIXTURE		SUPPLY AIR GRILLE
	TRACK / MONOPOINT LIGHTING FIXTURE		RETURN AIR GRILLE
	SURFACE MOUNTED LIGHTING FIXTURE		HEAT / EXHAUST FAN / LIGHTING FIXTURE
	PENDANT MOUNTED LIGHTING FIXTURE		EXHAUST FAN
	CEILING MOUNTED EXIT SIGN		SPRINKLER HEAD
	WALL MOUNTED EXIT SIGN		FIRE ALARM SPEAKER
	CEILING MOUNTED EMERGENCY EGRESS LIGHTING		FIRE ALARM STROBE
	WALL MOUNTED EMERGENCY EGRESS LIGHTING		FIRE ALARM SPEAKER / STROBE
	CONTINUOUS COVE LIGHTING / FIXTURE		SMOKE DETECTOR
	CEILING FAN		HEAT DETECTOR
	PA SPEAKER		ACCESS PANEL
	OCCUPANCY SENSOR		JUNCTION BOX
	CAMERA		CLG TYPE / HEIGHT
			FIN TYPE / HEIGHT

WATERFORD CAMPUS
IL BUILDING
601 UNIVERSE BLVD. JUNO BEACH, FL 33408

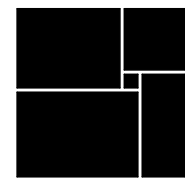

THW
DESIGN

COPYRIGHT © 2017
THOMPSON HANCOCK WITTE &
ASSOCIATES, INC.

2100 RiverEdge Parkway
Suite 900
Atlanta, GA 30328

PH: 770 916 2220
FAX: 770 916 2299

www.thw.com

PRELIMINARY DRAWINGS.
NOT TO BE USED FOR
RECORDING,
IMPLEMENTATION,
REGULATORY APPROVAL,
PERMITTING, OR
CONSTRUCTION.


DESIGN
DEVELOPMENT

Project No.: 2021009
Date: 08/22/2025


ENLARGED
UNIT B PLANS

A-472

Autodesk Docs://MCP - Stage 2 - MC_AL_LJ2021009_WCR - L-BLDG_ARCH_R24.rvt

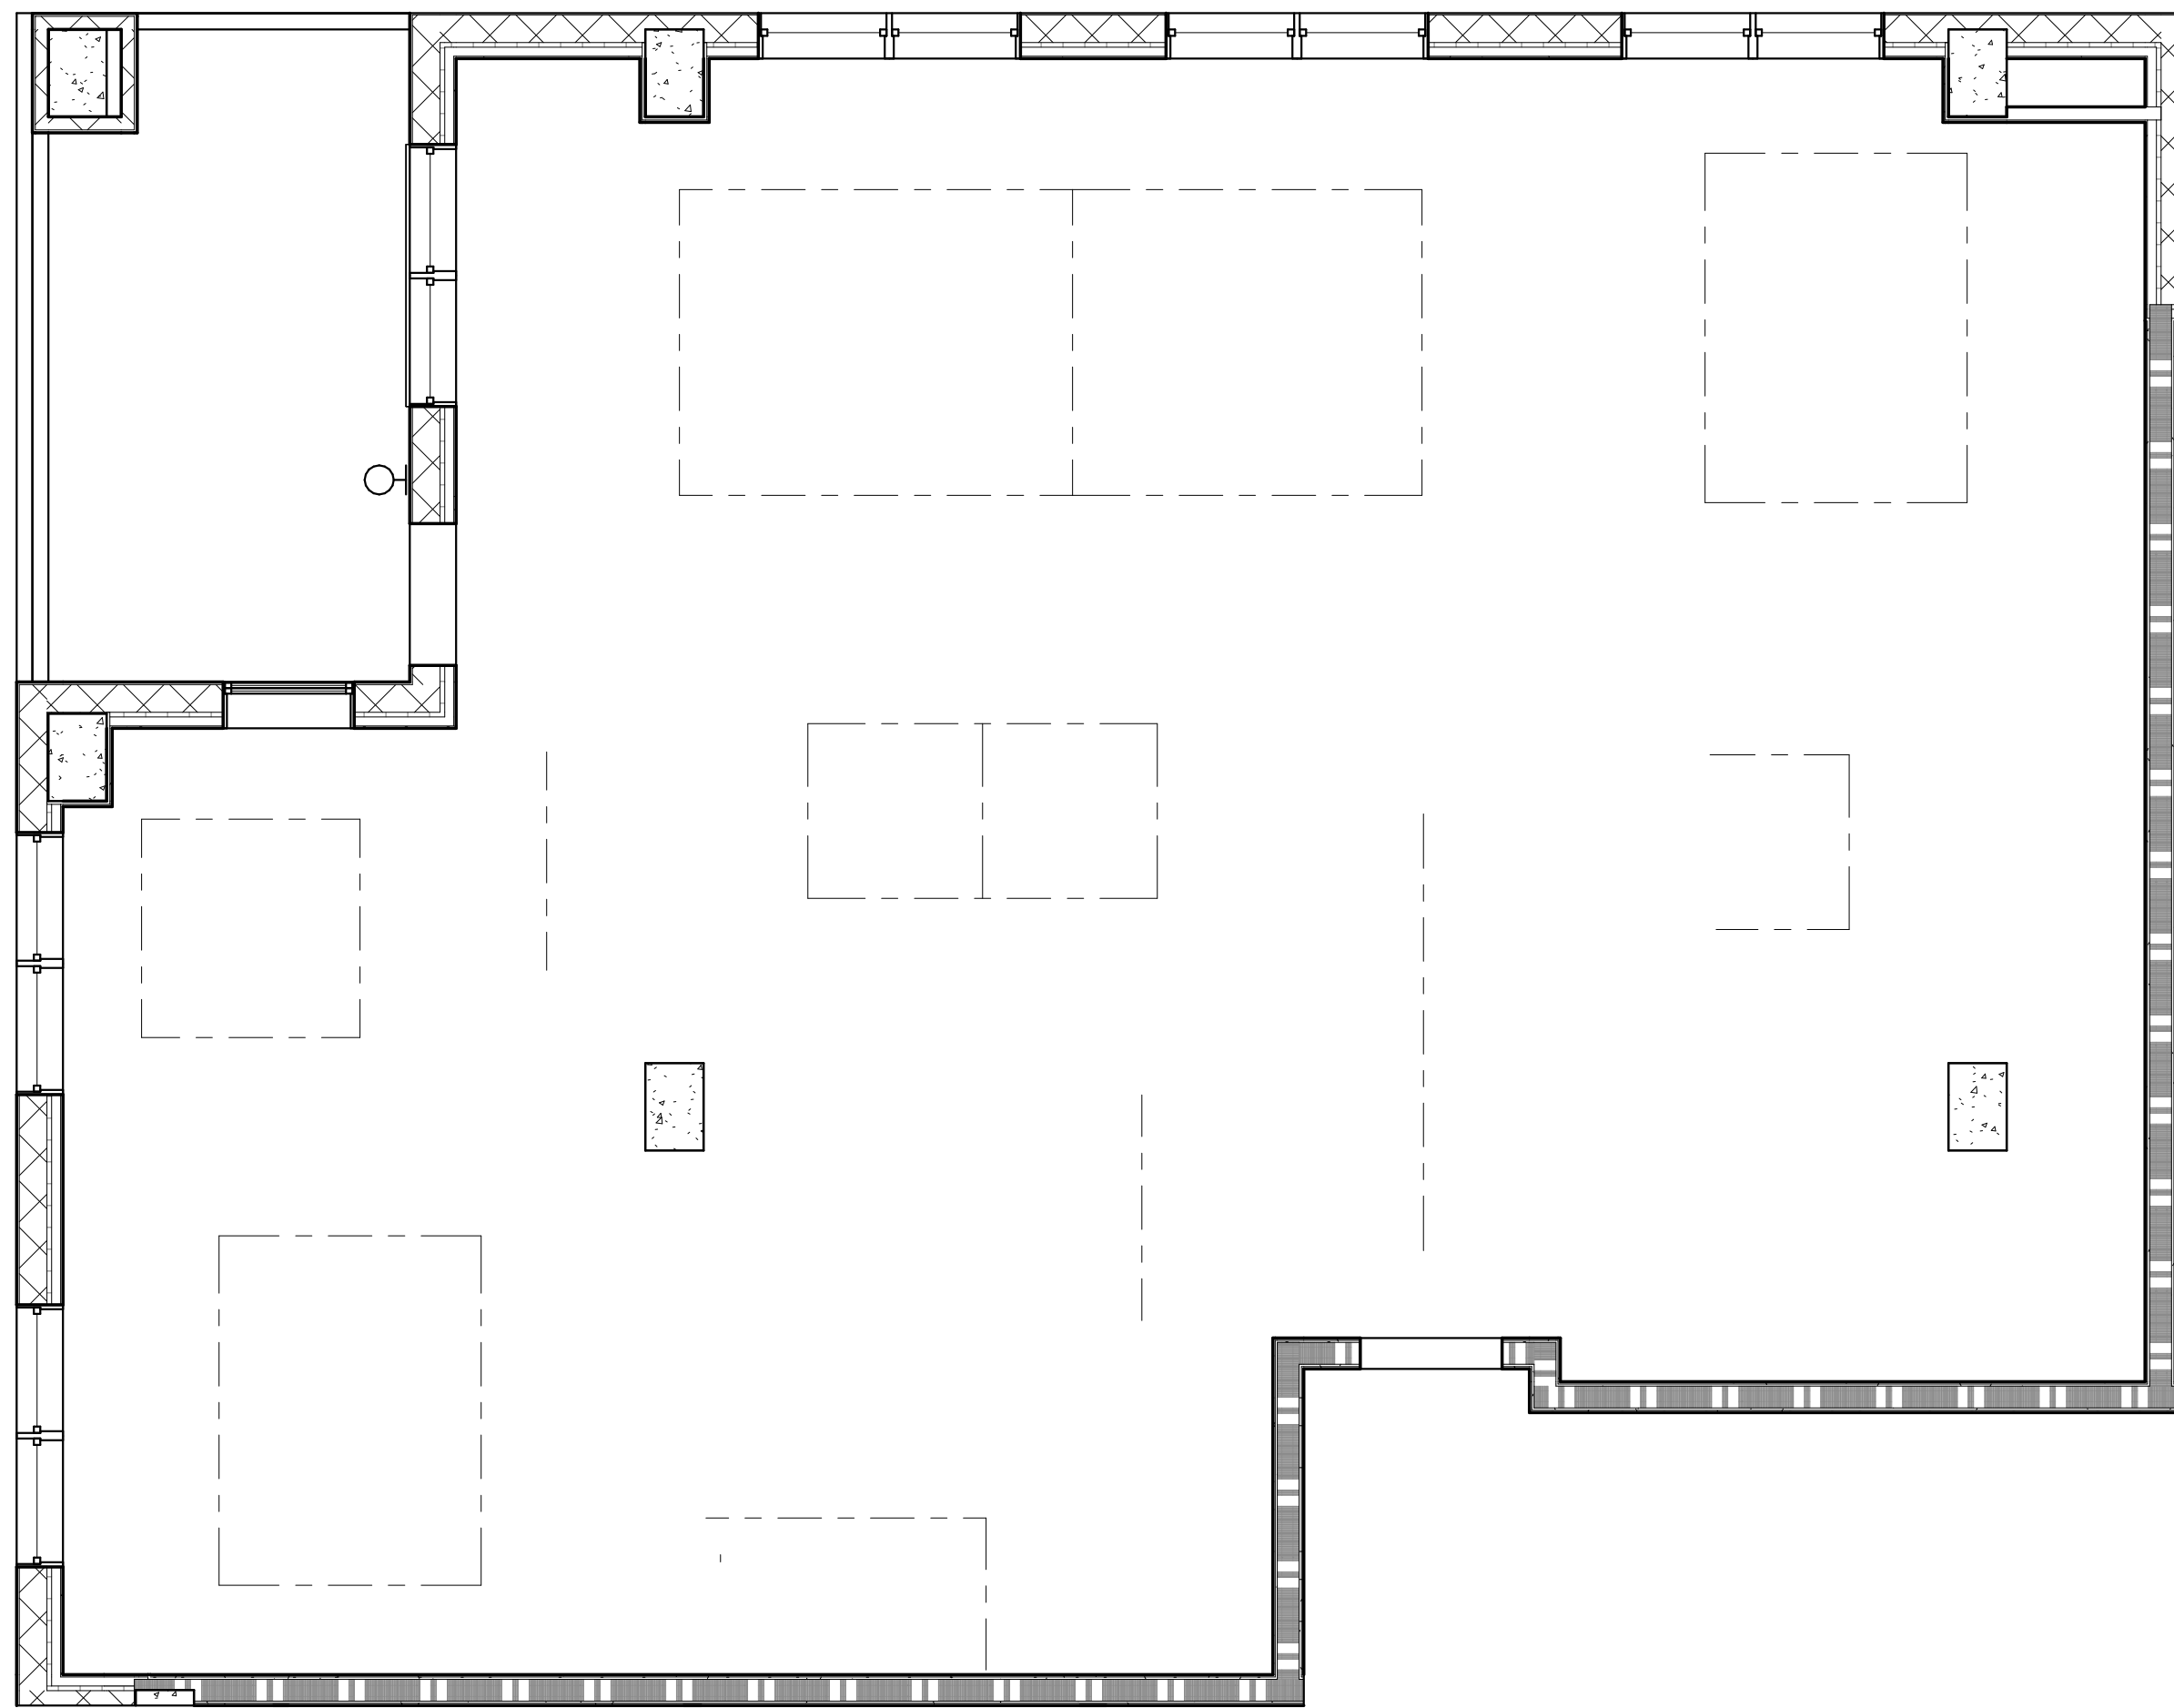

2 UNIT B1 RCP
A-473 SCALE: 1/4" = 1'-0"

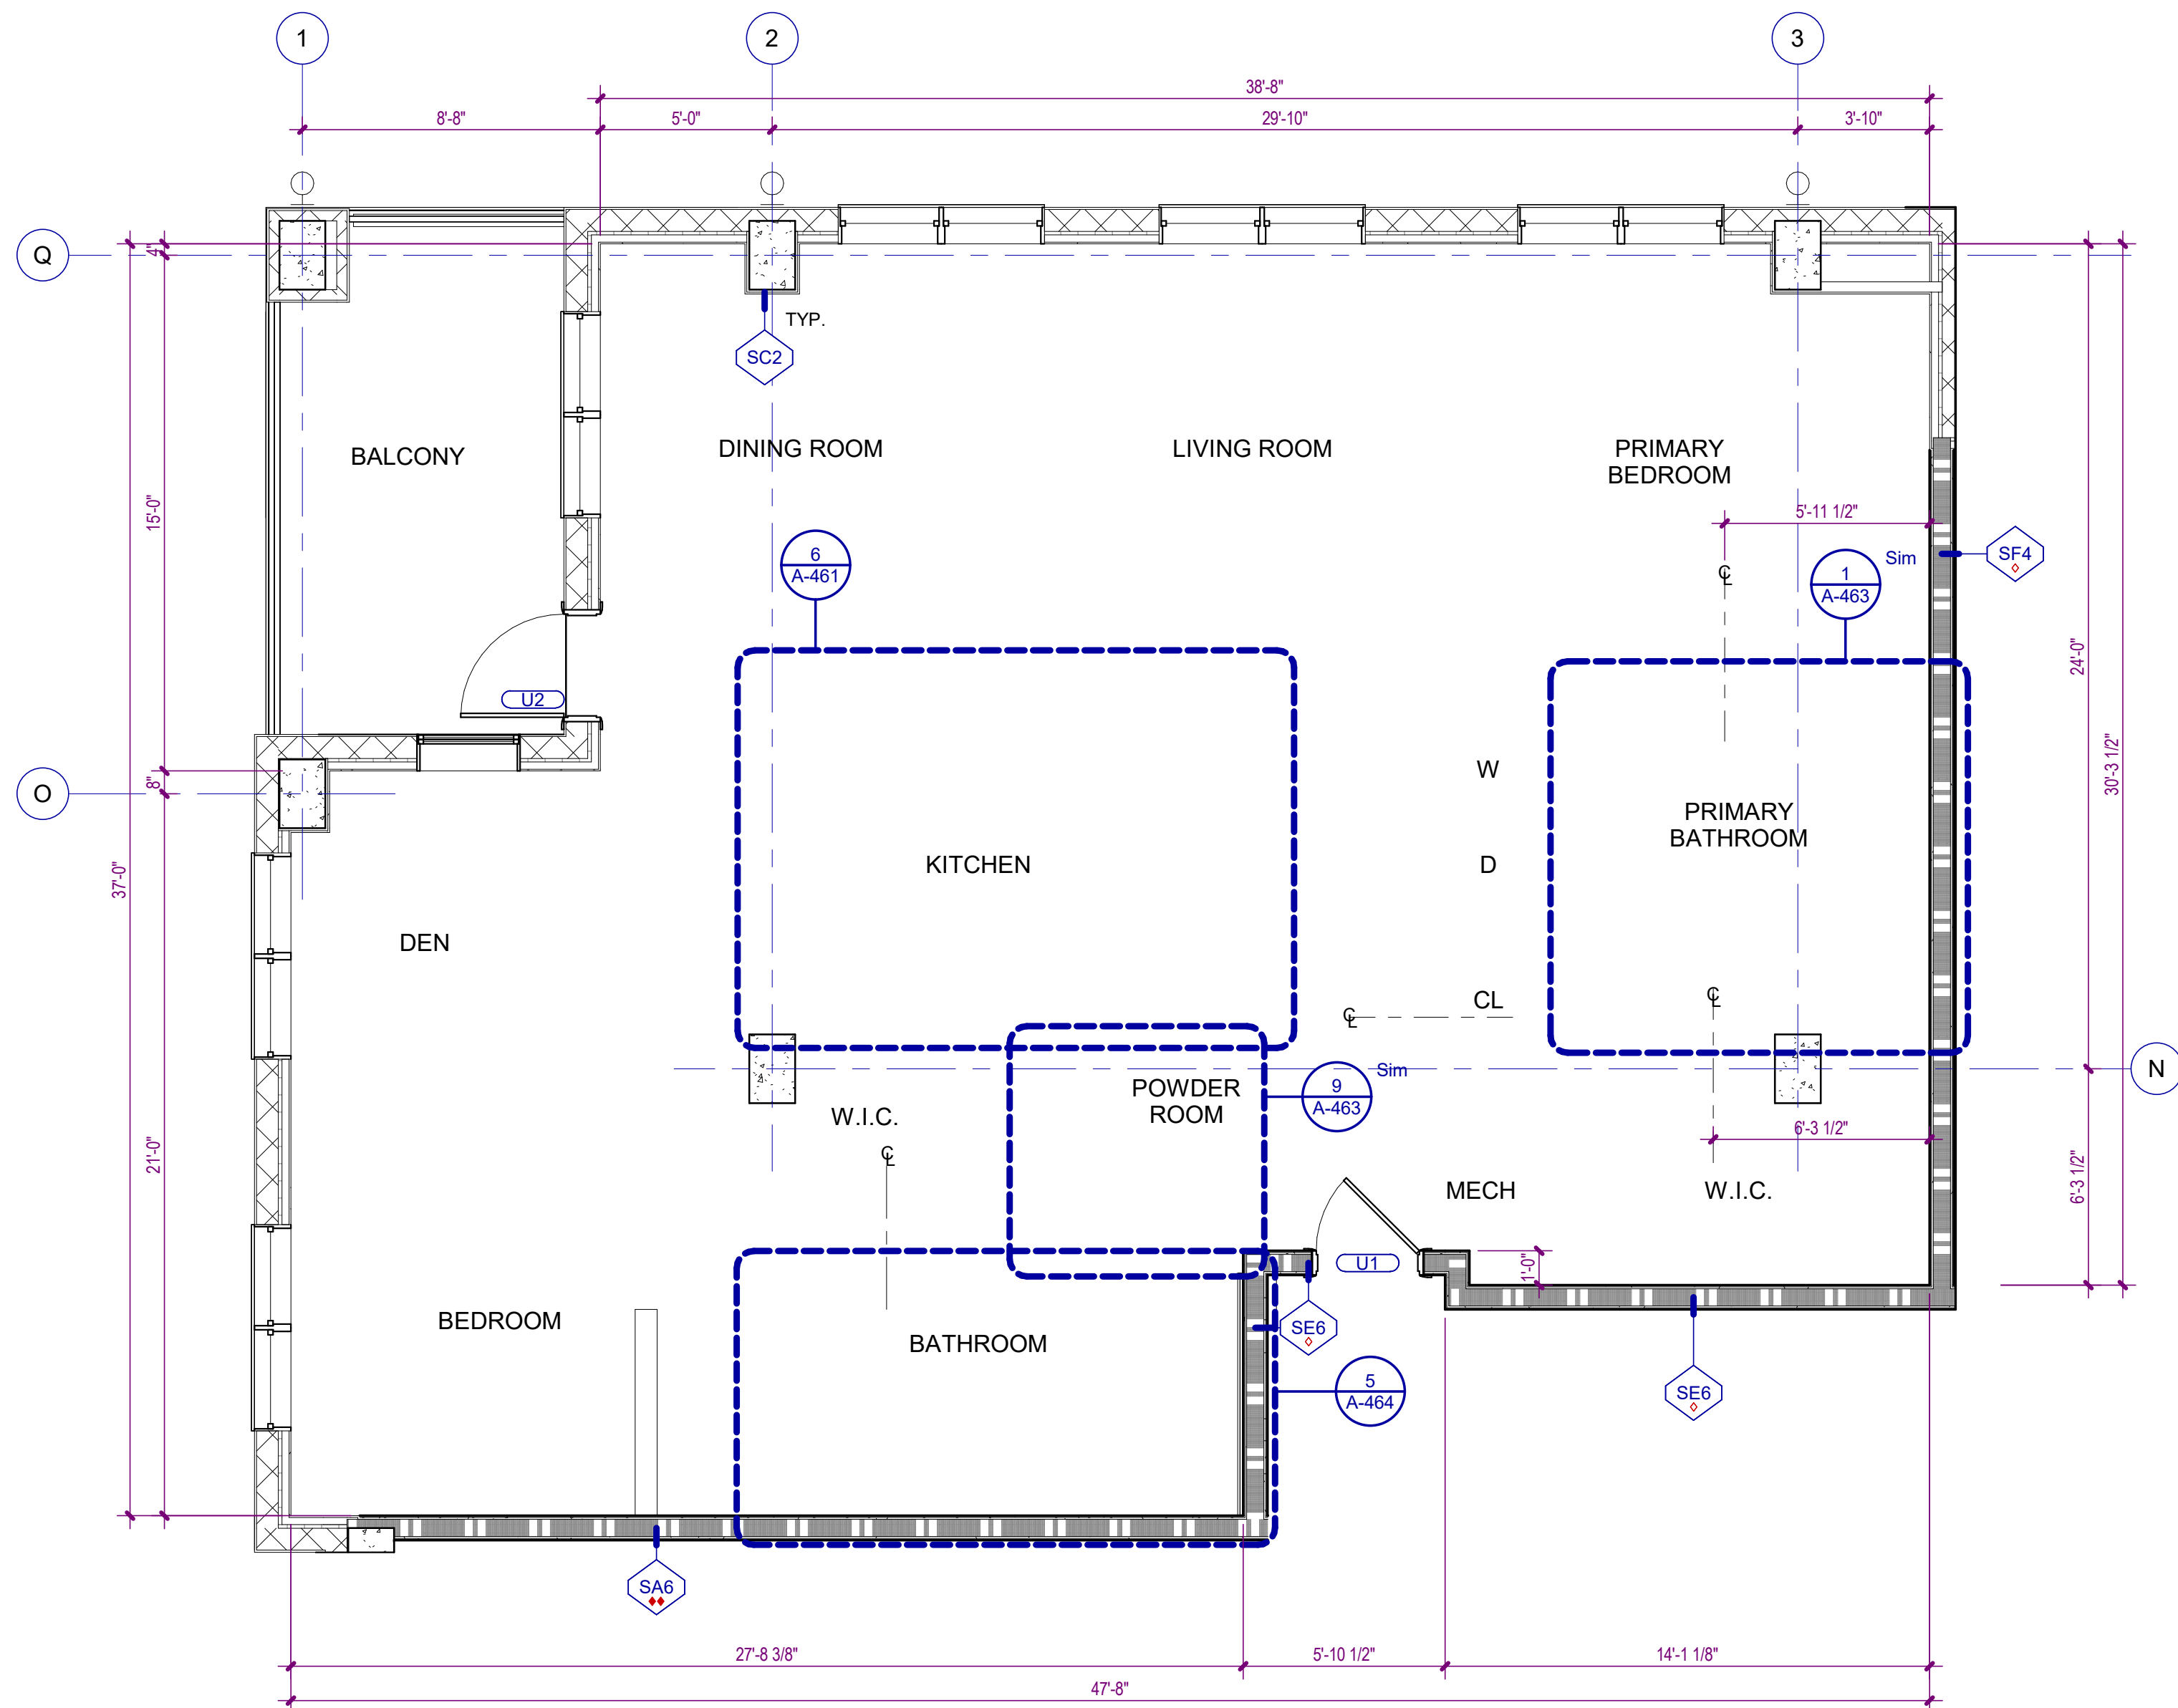

1 UNIT B1 FLOOR PLAN
A-473 SCALE: 1/4" = 1'-0"

GENERAL PARTITION NOTES

- NON-RATED PARTITIONS** ARE TO EXTEND UP TO THE STRUCTURE ABOVE.
- FIRE WALLS** SHALL BE CONTINUOUS HORIZONTALLY FROM EXTERIOR WALL TO EXTERIOR WALL AND SHALL EXTEND 18 INCHES BEYOND THE EXTERIOR SURFACE OF EXTERIOR WALLS OR MAY TERMINATE AT THE INTERIOR SURFACE OF COMBUSTIBLE EXTERIOR SHEATHING OF 1-HOUR RATED EXTERIOR WALLS OR MAY TERMINATE AT THE INTERIOR SURFACE OF NON-COMBUSTIBLE EXTERIOR SHEATHING AS INDICATED ON DRAWINGS. FIRE WALLS SHALL BE CONTINUOUS VERTICALLY FROM THE FOUNDATION TO EITHER 30 INCHES ABOVE THE ADJACENT ROOFS OR SHALL TERMINATE AT THE UNDERSIDE OF NON-COMBUSTIBLE ROOF SHEATHING, DECK, OR SLAB WHERE ROOF HAS CLASS B RATING AND THERE ARE NO PENETRATIONS OR OPENINGS WITHIN 4 FEET OF THE FIRE WALL ON EITHER SIDE.
- FIRE BARRIERS** SHALL EXTEND FROM THE TOP OF FOUNDATION OR FLOOR/CEILING ASSEMBLY BELOW TO THE UNDERSIDE OF THE FLOOR OR ROOF SLAB OR DECK ABOVE AND SHALL BE CONTINUOUS THROUGH CONCEALED SPACES, SUCH AS THE SPACE ABOVE A CEILING.
- FIRE PARTITIONS** SHALL EXTEND FROM TOP OF FLOOR/CEILING ASSEMBLY BELOW TO EITHER THE UNDERSIDE OF THE FIRE-RATED FLOOR/CEILING ASSEMBLY ABOVE OR THE UNDERSIDE OF THE SLAB OR DECK ABOVE AS INDICATED ON DRAWINGS.
- MOISTURE RESISTANT GYPSUM BOARD** SHALL BE INSTALLED AT THE INTERIOR SIDE OF ALL EXTERIOR WALLS AND AT TOILETS, SHOWERS, AND BREAKROOM PARTITIONS AND WALLS TO RECEIVE PAINT OR WALL COVERING FINISH.
- GLASS MAT TILE BACKER OR CEMENT BOARD** SHALL BE INSTALLED AT PARTITIONS AND WALLS TO RECEIVE TILE FINISH.
- ACOUSTIC SEALANT** SHALL BE INSTALLED AT BASE, HEAD AND PENETRATIONS OF ALL SOUND-RATED PARTITIONS AND WALLS.
- FIRE SEALANT** SHALL BE INSTALLED AT BASE, HEAD AND PENETRATIONS OF ALL FIRE-RATED PARTITIONS AND WALLS.

PARTITION PATTERNS - SEE TAG FOR RATING TYPE

	EXISTING PARTITION TO BE DEMOLISHED		2 HOUR RATED
	EXISTING PARTITION TO REMAIN		3 HOUR RATED
	PARTITIONS NON-RATED		SMOKE BARRIER
	1 HOUR RATED		SMOKE PARTITION

WALL TAG RATING SYMBOLS

	FIRE WALL - 3 HOUR		FIRE PARTITION - 1 HOUR
	FIRE WALL - 2 HOUR		SMOKE BARRIER - 2 HOUR
	FIRE BARRIER - 2 HOUR		SMOKE BARRIER - 1 HOUR
	FIRE BARRIER - 1 HOUR		SMOKE PARTITION - 1 HOUR
			SMOKE PARTITION - 0 HOUR

PARTITION PREFIXES & MODIFIERS

A	SOUND ATTENUATION BLANKET
C	CEMENTITIOUS WALLBOARD (TYPICALLY AT STONE WALL FINISHES)
G	GLASS MATT TILE BACKER (TYPICALLY AT TILE WALL FINISHES)
L	LOOSE MASONRY FILL INSULATION
M	MOLD AND MOISTURE RESISTANT GYPSUM WALLBOARD (TYPICALLY AT BATH WALLS AND CEILINGS)
X	EXTEND GYPSUM WALLBOARD 6" ABOVE THE FINISH CEILING


CEILING TYPE LEGEND

TYPE I	SUSPENDED ACOUSTICAL CEILING. REFER TO FINISH SCHEDULE OR SPECIFICATIONS FOR TYPE, SIZE, COLOR AND FINISH.
TYPE II	GYPSUM BOARD CEILING OR SOFFIT.
TYPE III	EXTERIOR ARCHITECTURAL WOODWORK PANEL.
TYPE IV	INTERIOR ARCHITECTURAL WOODWORK PANEL.
TYPE V	EXPOSED TO STRUCTURE
TYPE VI	EXTERIOR ALUMINUM SUSPENDED LINEAR CEILING SYSTEM

CEILING SYMBOLS

	RECESSED TROFFER LIGHTING FIXTURE		WALL MOUNTED STRIP LIGHTING FIXTURE
	SUSPENDED/SURFACE MOUNTED TROFFER LIGHTING FIXTURE		WALL MOUNTED LIGHTING FIXTURE (SCONCE)
	SURFACE MOUNTED STRIP LIGHTING FIXTURE		WALL MOUNTED CLOCK
	RECESSED DOWNLIGHT FIXTURE		LINEAR SUPPLY/ RETURN AIR DIFFUSER
	RECESSED WALL WASH LIGHTING FIXTURE		SUPPLY AIR GRILLE
	TRACK / MONOPOINT LIGHTING FIXTURE		RETURN AIR GRILLE
	SURFACE MOUNTED LIGHTING FIXTURE		HEAT / EXHAUST FAN / LIGHTING FIXTURE
	PENDANT MOUNTED LIGHTING FIXTURE		EXHAUST FAN
	CEILING MOUNTED EXIT SIGN		SPRINKLER HEAD
	WALL MOUNTED EXIT SIGN		FIRE ALARM SPEAKER
	CEILING MOUNTED EMERGENCY EGRESS LIGHTING		FIRE ALARM STROBE
	WALL MOUNTED EMERGENCY EGRESS LIGHTING		FIRE ALARM SPEAKER / STROBE
	CONTINUOUS COVE LIGHTING / FIXTURE		SMOKE DETECTOR
	CEILING FAN		HEAT DETECTOR
	PA SPEAKER		ACCESS PANEL
	OCCUPANCY SENSOR		JUNCTION BOX
	CAMERA		CLG TYPE / HEIGHT FINISH / FINISH NUMBER

WATERFORD CAMPUS
IL BUILDING
601 UNIVERSE BLVD. JUNO BEACH, FL 33408

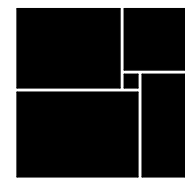

THW
DESIGN

COPYRIGHT © 2017
THOMPSON HANCOCK WITTE &
ASSOCIATES, INC.

2100 RiverEdge Parkway
Suite 900
Atlanta, GA 30328

PH: 770 916 2220
FAX: 770 916 2299

www.thw.com



PRELIMINARY DRAWINGS.
NOT TO BE USED FOR
RECORDING,
IMPLEMENTATION,
REGULATORY APPROVAL,
PERMITTING, OR
CONSTRUCTION.

DESIGN
DEVELOPMENT

Project No.: 2021009
Date: 08/22/2025

ENLARGED
UNIT B1 PLANS

A-473

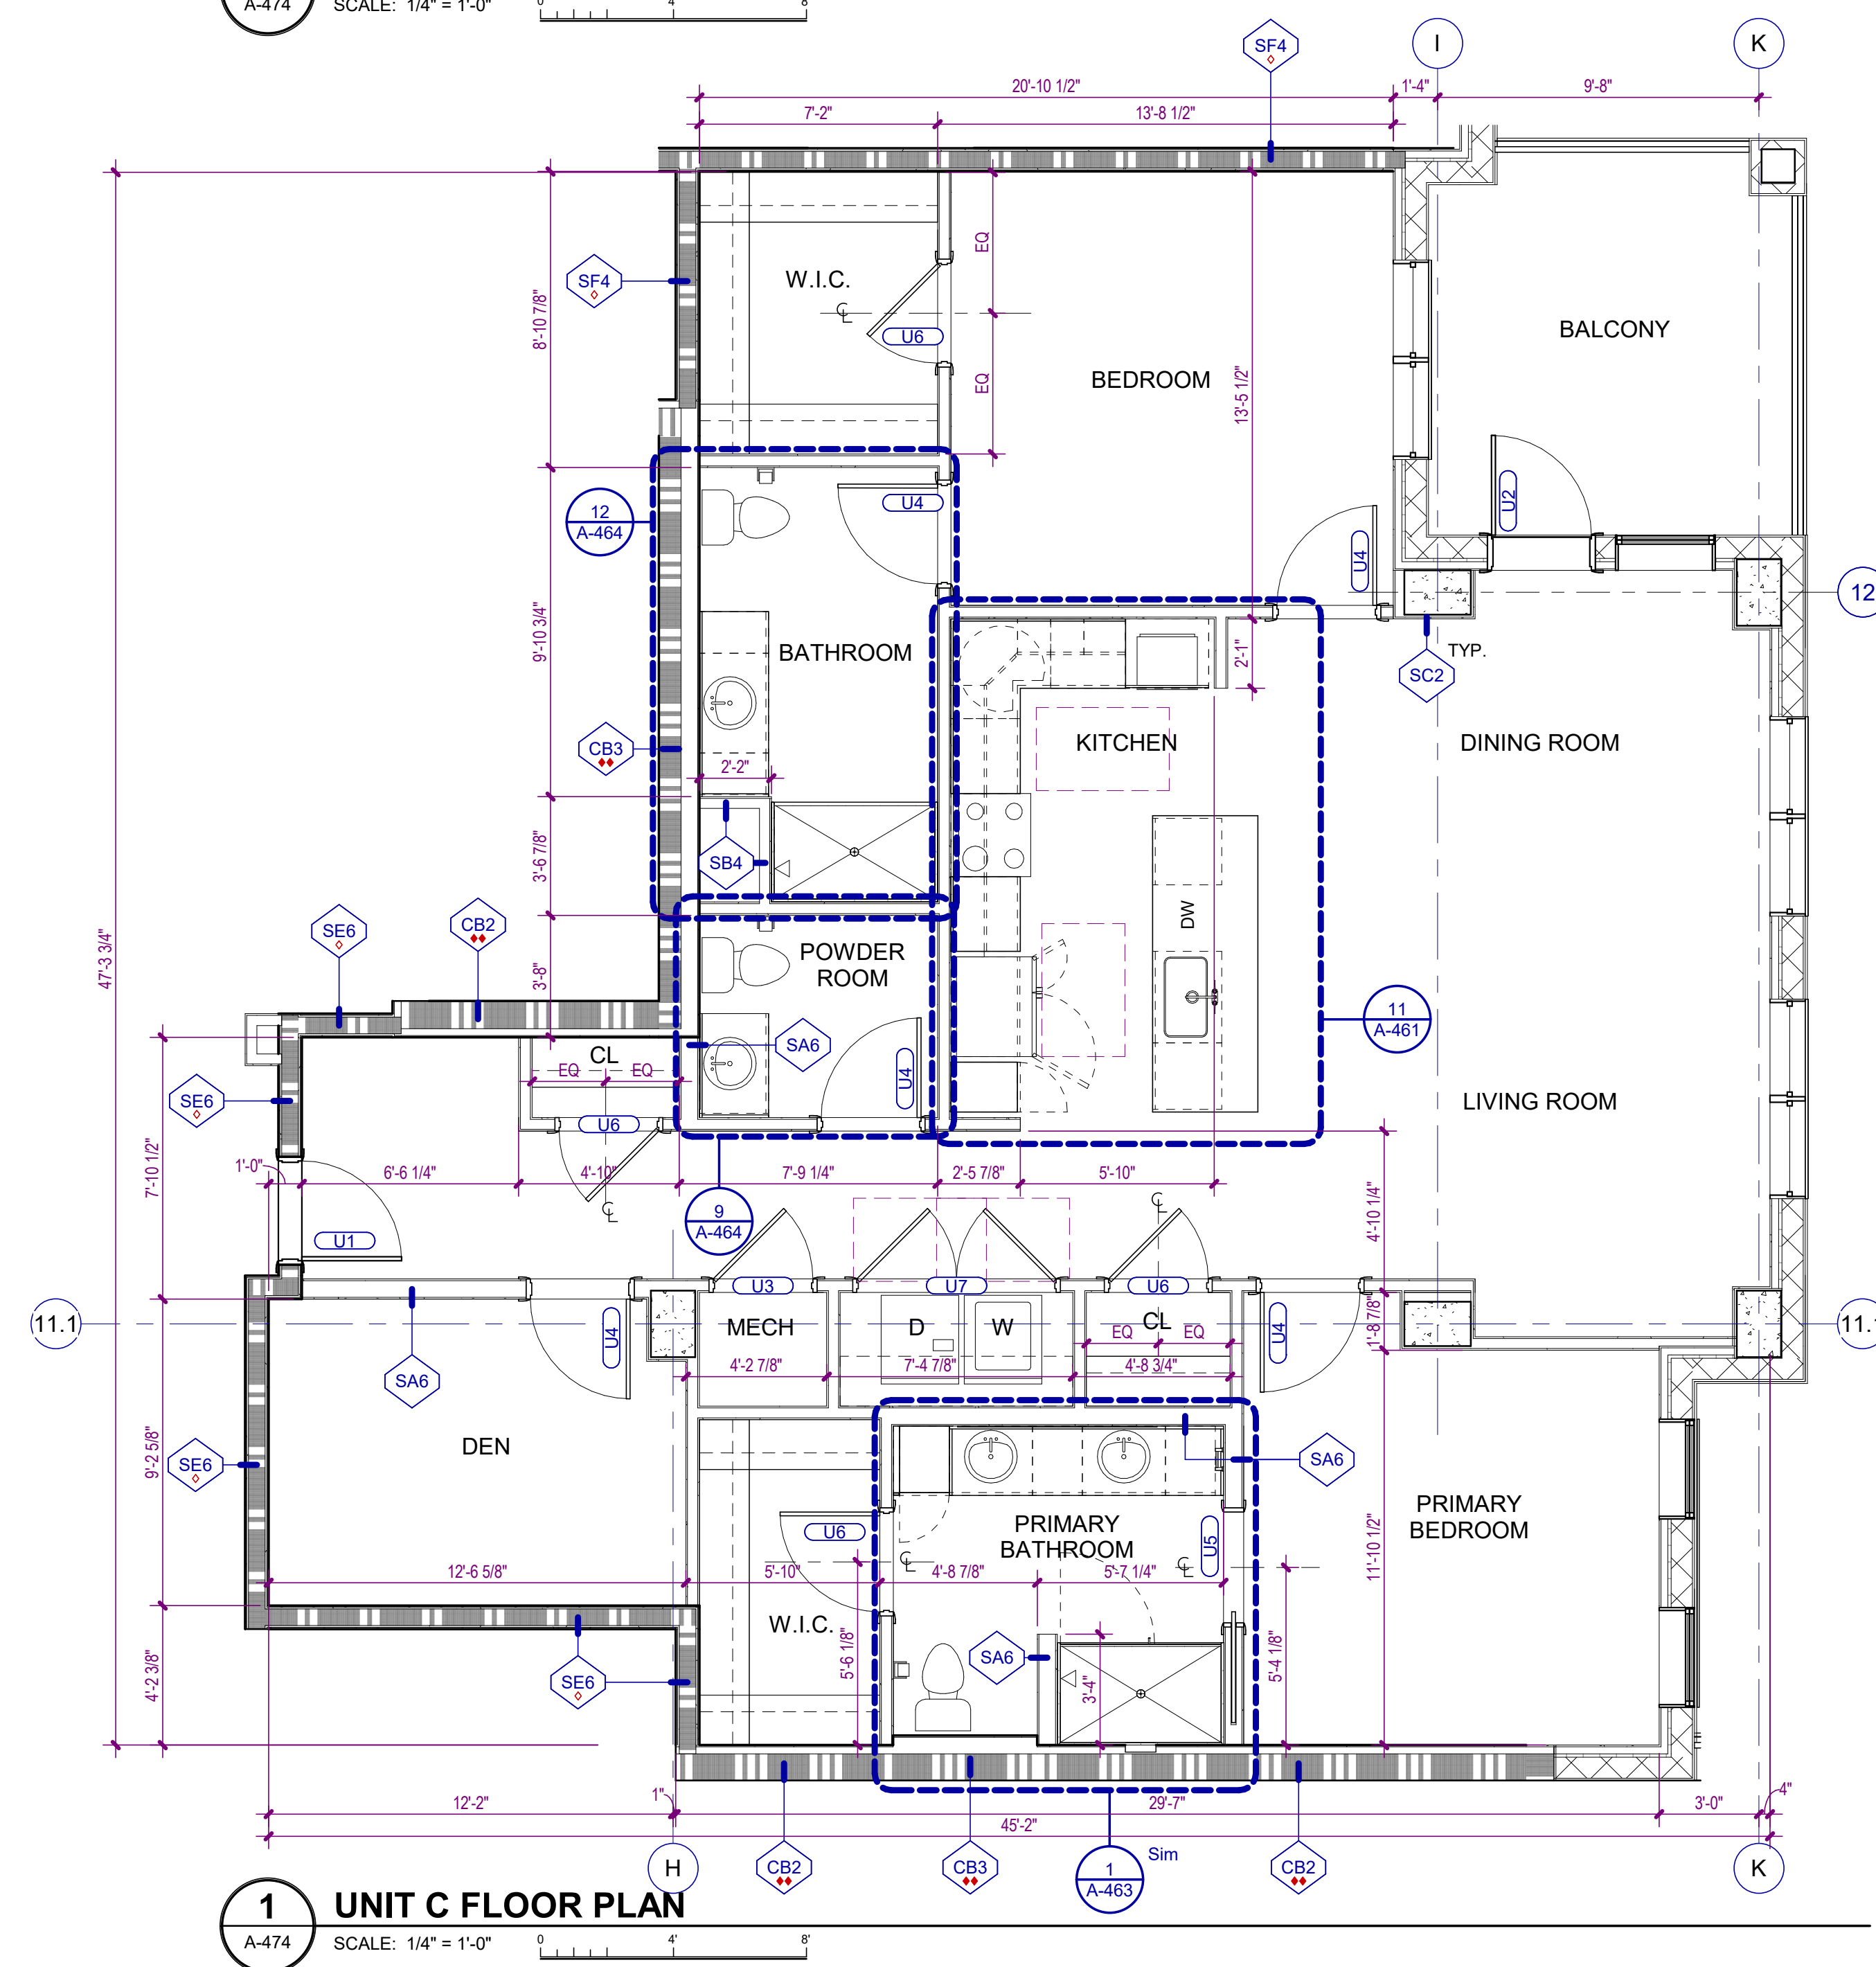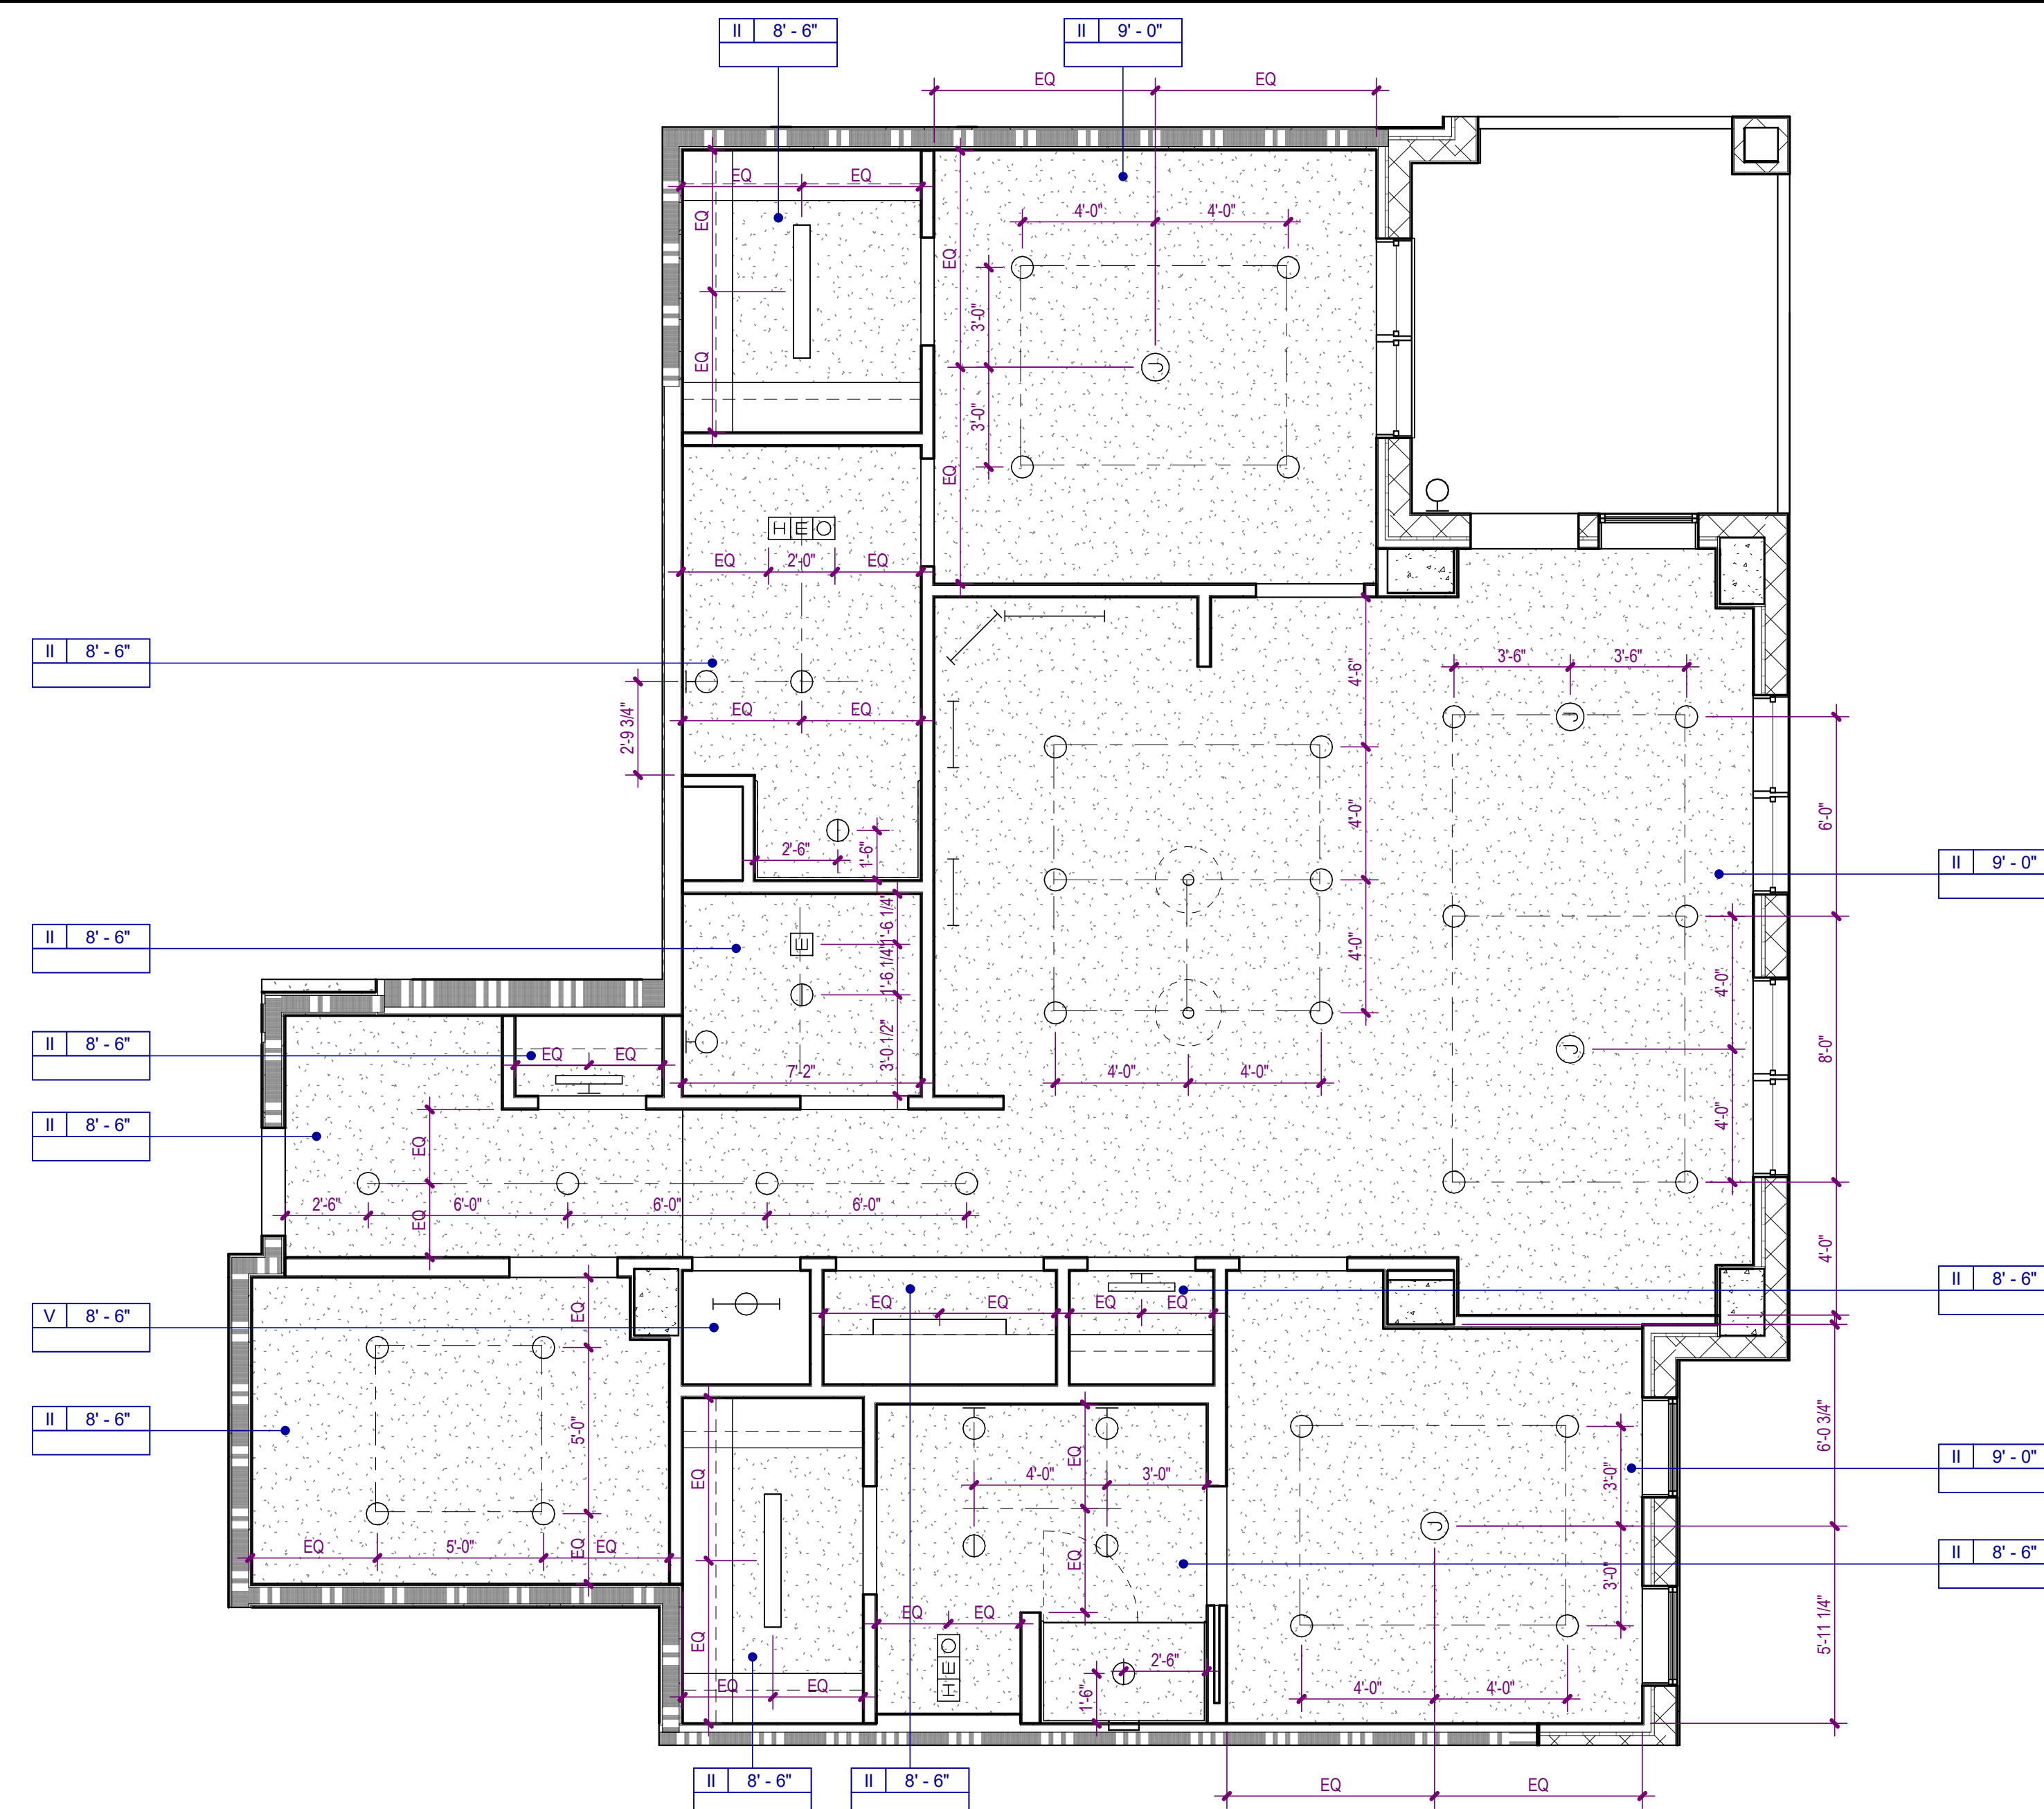

GENERAL PARTITION NOTES

1. **NON-RATED PARTITIONS** ARE TO EXTEND UP TO THE STRUCTURE ABOVE.
2. **FIRE WALLS** SHALL BE CONTINUOUS HORIZONTALLY FROM EXTERIOR WALL TO EXTERIOR WALL AND SHALL EXTEND 18 INCHES BEYOND THE EXTERIOR SURFACE OF EXTERIOR WALLS OR MAY BE TERMINATED AT THE SLAB OR DECK ABOVE. FIRE WALLS SHALL EXTEND 4 FEET ABOVE THE EXTERIOR WALLS OR MAY TERMINATE AT THE INTERIOR SURFACE OF NON-COMBUSTIBLE EXTERIOR SHEATHING AS INDICATED ON DRAWINGS. FIRE WALLS SHALL BE CONTINUOUS FROM THE TOP OF FOUNDATION OR FLOOR/CEILING ASSEMBLY ABOVE TO THE TOP OF SLAB WHERE ROOF HAS CLASS B RATING AND THERE ARE NO PENETRATIONS OR OPENINGS WITHIN 4 FEET OF THE FIRE WALL.
3. **FIRE BARRIERS** SHALL EXTEND FROM THE TOP OF FOUNDATION OR FLOOR/CEILING ASSEMBLY BELOW TO THE UNDERSIDE OF THE FLOOR OR ROOF SLAB OR DECK ABOVE AND SHALL BE CONTINUOUS THROUGH CONCEALED SPACES, SUCH AS THE SPACE ABOVE A CEILING.
4. **SEALANT RESISTANT TO PENETRATIONS** SHALL BE INSTALLED AT THE TOP OF EITHER THE UNDERSIDE OF THE FIRE-RATED FLOOR/CEILING ASSEMBLY ABOVE OR THE UNDERSIDE OF THE SLAB OR DECK ABOVE AS INDICATED ON DRAWINGS.
5. **ACoustic RESISTANT WALLS** SHALL BE INSTALLED AT THE INTERIOR SIDE OF ALL EXTERIOR WALLS, AND AT TOILETS, SHOWERS, AND BREAKROOM PARTITIONS AND WALLS TO RECEIVE PAINT OR WALL COVERINGS FINISH.
6. **GLASS TILE OR CERAMIC OR CEMENT BOARD** SHALL BE INSTALLED AT PARTITIONS AND WALLS TO RECEIVE TILE FINISH.
7. **ACOUSTIC SEALANT** SHALL BE INSTALLED AT BASE, HEAD AND PENETRATIONS OF ALL SOUND-RATED PARTITIONS AND WALLS.
8. **SEALANT** SHALL BE INSTALLED AT BASE, HEAD AND PENETRATIONS OF ALL FIRE-RATED PARTITIONS AND WALLS.

PARTITION PATTERNS - SEE TAG FOR RATING TYPE

	EXISTING PARTITION TO BE DEMOLISHED		2 HOUR RATED
	EXISTING PARTITION TO REMAIN		3 HOUR RATED
	PARTITIONS NON-RATED		SMOKE BARRIER
	1 HOUR RATED		SMOKE PARTITION

WALL TAG RATING SYMBOLS

	FIRE WALL - 3 HOUR		FIRE PARTITION - 1 HOUR
	FIRE WALL - 2 HOUR		SMOKE BARRIER - 2 HOUR
	FIRE BARRIER - 2 HOUR		SMOKE BARRIER - 1 HOUR
	FIRE BARRIER - 1 HOUR		SMOKE PARTITION - 1 HOUR
			SMOKE PARTITION - 0 HOUR




PARTITION PREFIXES & MODIFIERS

A	SOUND ATTENUATION BLANKET
C	CEMENTITIOUS WALLBOARD (TYPICALLY AT STONE WALL FINISHES)
G	GLASS MATT TILE BACKER (TYPICALLY AT TILE WALL FINISHES)
L	LOOSE MASONRY FILL INSULATION
M	MOLD AND MOISTURE RESISTANT GYPSUM WALLBOARD (TYPICALLY AT BATH WALLS AND CEILINGS)
X	EXTEND GYPSUM WALLBOARD 6" ABOVE THE FINISH CEILING



CEILING TYPE LEGEND

TYPE I	SUSPENDED ACOUSTICAL CEILING. REFER TO FINISH SCHEDULE OR SPECIFICATIONS FOR TYPE, SIZE, COLOR AND FINISH.
TYPE II	GYPSUM BOARD CEILING OR SOFFIT.
TYPE III	EXTERIOR ARCHITECTURAL WOODWORK PANEL.
TYPE IV	INTERIOR ARCHITECTURAL WOODWORK PANEL.
TYPE V	EXPPOSED TO STRUCTURE
TYPE VI	EXTERIOR ALUMINUM SUSPENDED LINEAR CEILING SYSTEM

CEILING SYMBOLS

   	RECESSED TROFFER LIGHTING FIXTURE		WALL MOUNTED STRIP LIGHTING FIXTURE
	SUSPENDED/SURFACE MOUNTED TROFFER LIGHTING FIXTURE		WALL MOUNTED LIGHTING FIXTURE (SCONCE)
	SURFACE MOUNTED STRIP LIGHTING FIXTURE		WALL MOUNTED CLOCK
	RECESSED DOWNLIGHT FIXTURE		LINEAR SUPPLY/ RETURN AIR DIFFUSER
	RECESSED WALL WASH LIGHTING FIXTURE		SUPPLY AIR GRILLE
	TRACK / MONOPOINT LIGHTING FIXTURE		RETURN AIR GRILLE
	SURFACE MOUNTED LIGHTING FIXTURE		HEAT / EXHAUST FAN / LIGHTING FIXTURE
	PENDANT MOUNTED LIGHTING FIXTURE		EXHAUST FAN
	CEILING MOUNTED EXIT SIGN		SPRINKLER HEAD
	WALL MOUNTED EXIT SIGN		FIRE ALARM SPEAKER
	CEILING MOUNTED EMERGENCY EGRESS LIGHTING		FIRE ALARM STROBE
	WALL MOUNTED EMERGENCY EGRESS LIGHTING		FIRE ALARM SPEAKER / STROBE
	CONTINUOUS COVE LIGHTING / FIXTURE		SMOKE DETECTOR
	CEILING FAN		HEAT DETECTOR
	PA SPEAKER		ACCESS PANEL
	OCCUPANCY SENSOR		JUNCTION BOX
	CAMERA	CLG FIN HGT FIN FIN NUM	CLG TYPE / HEIGHT FINISH / FINISH NUMBER

Autodesk Docs: \MCH - Stage 2 - MC_AL_L\2021009_WCR_L-BLDG_ARCH_R24.rvt

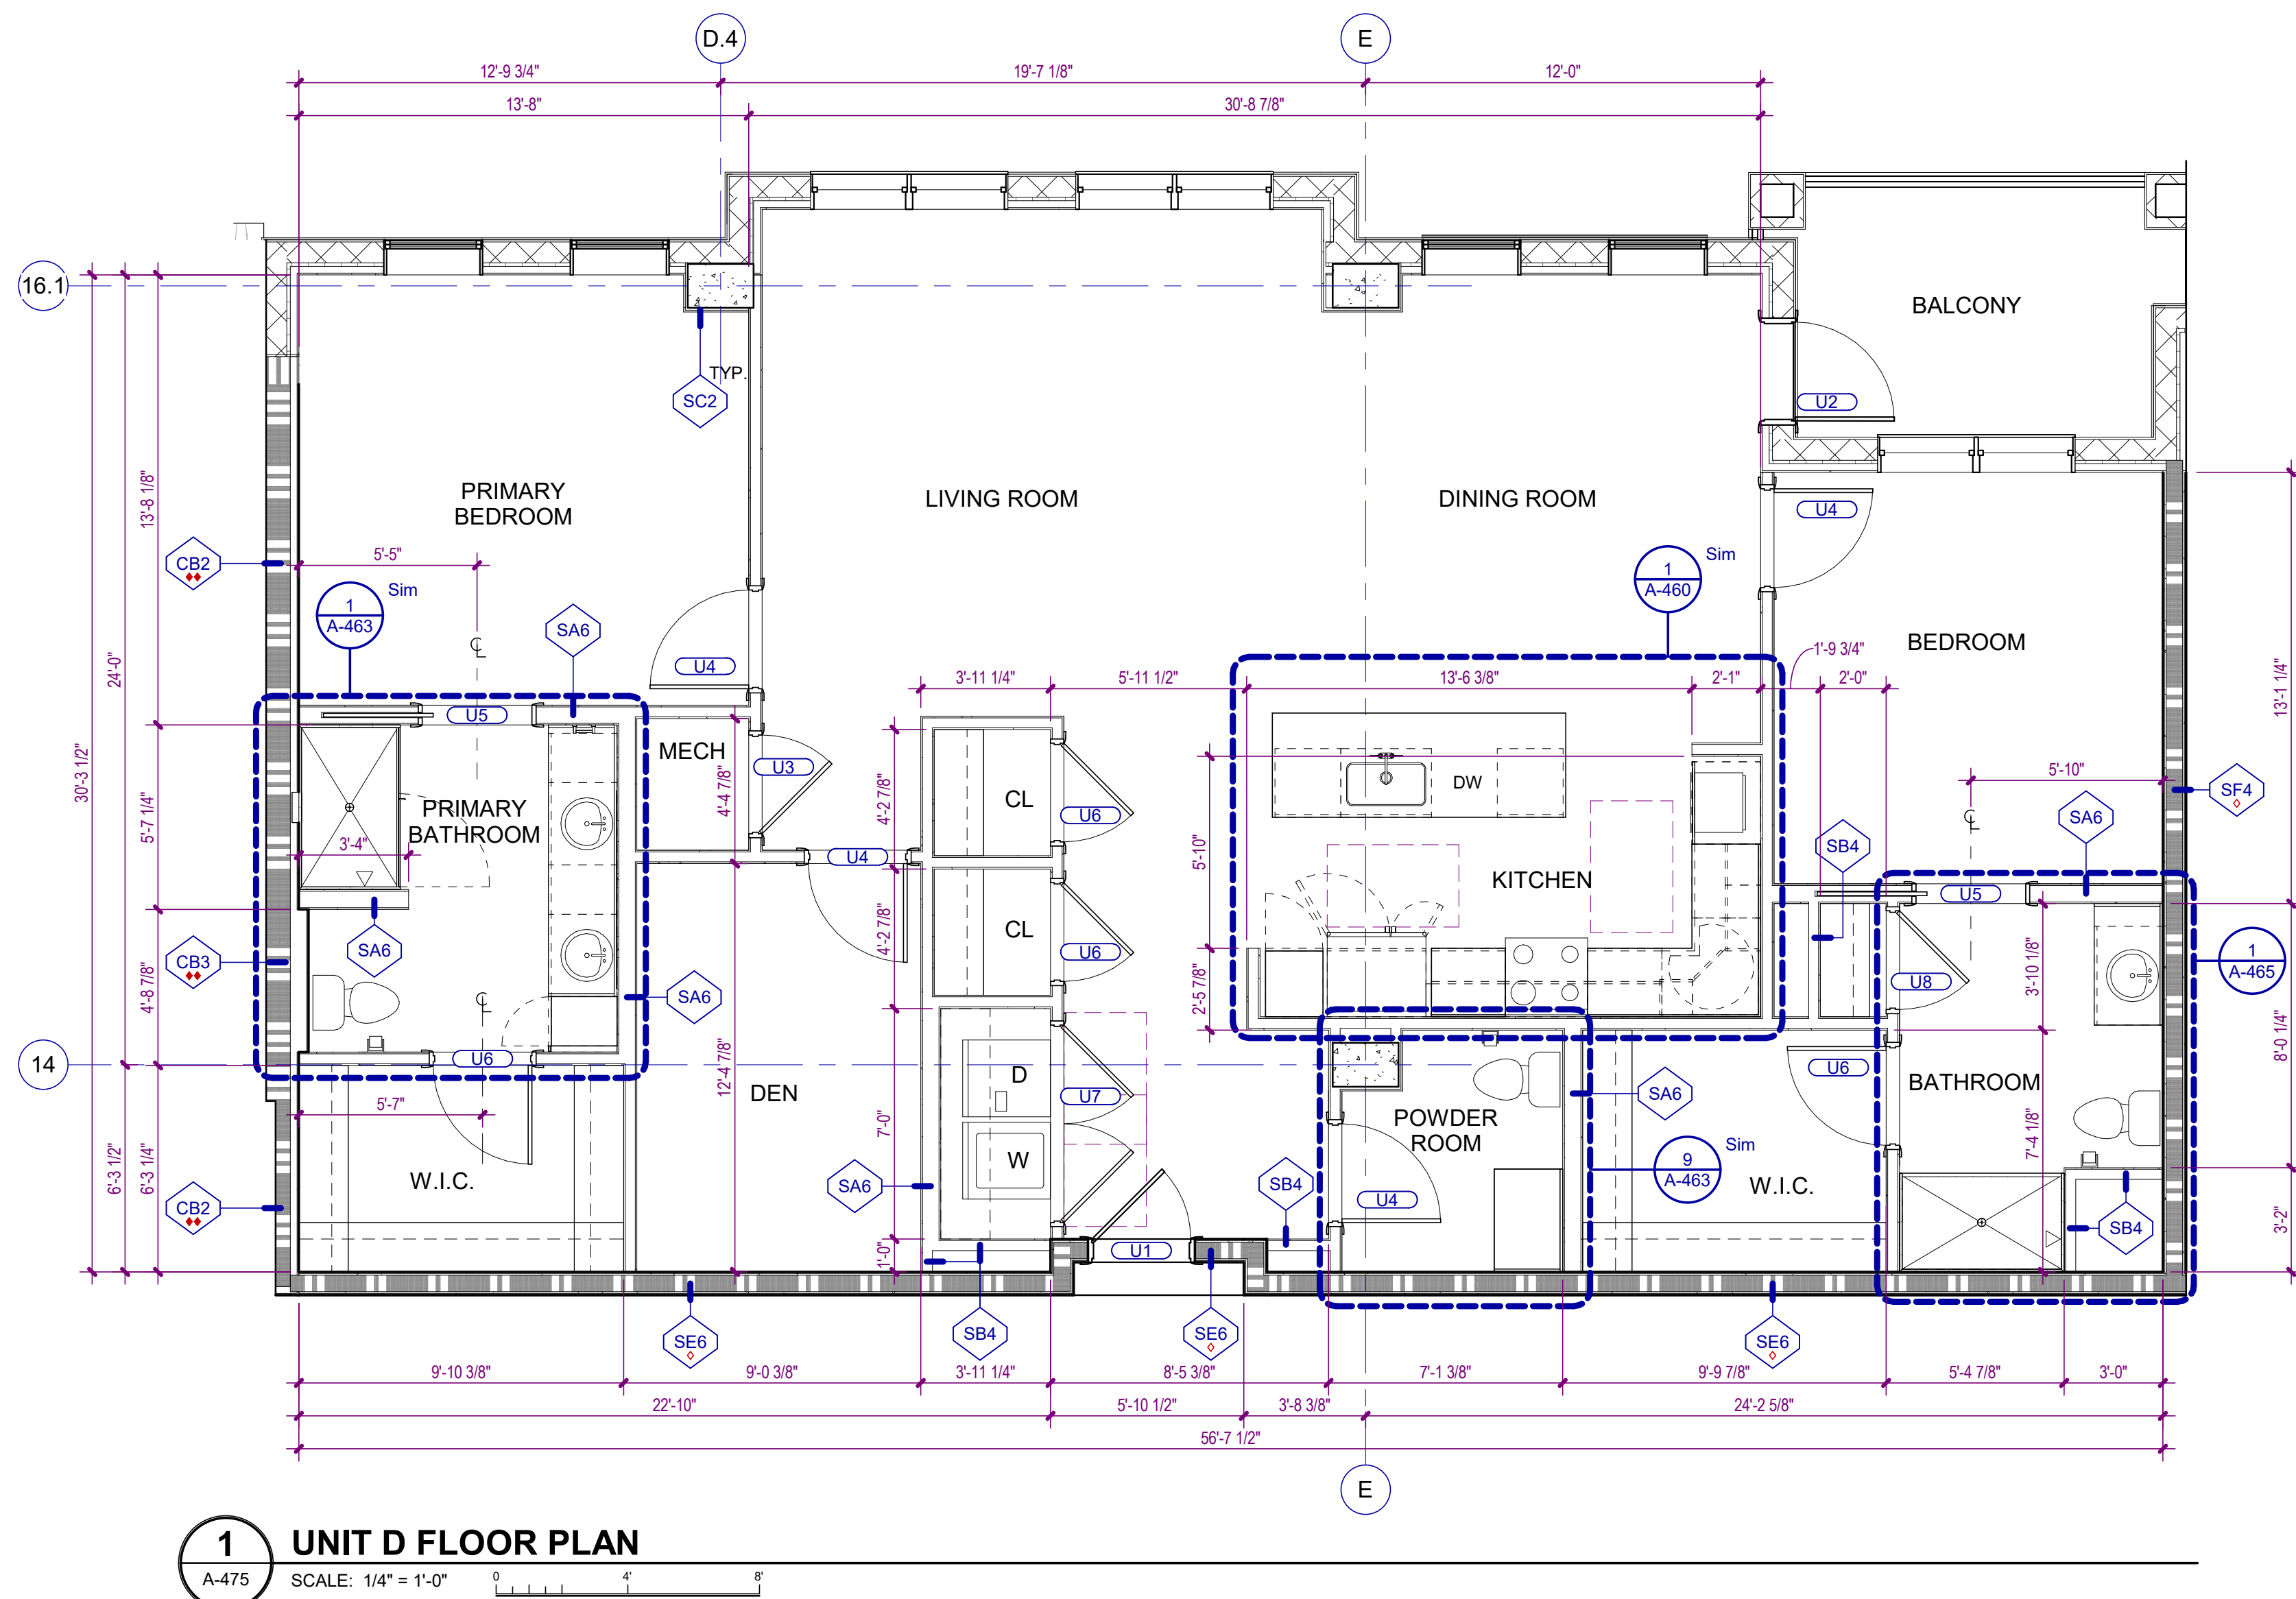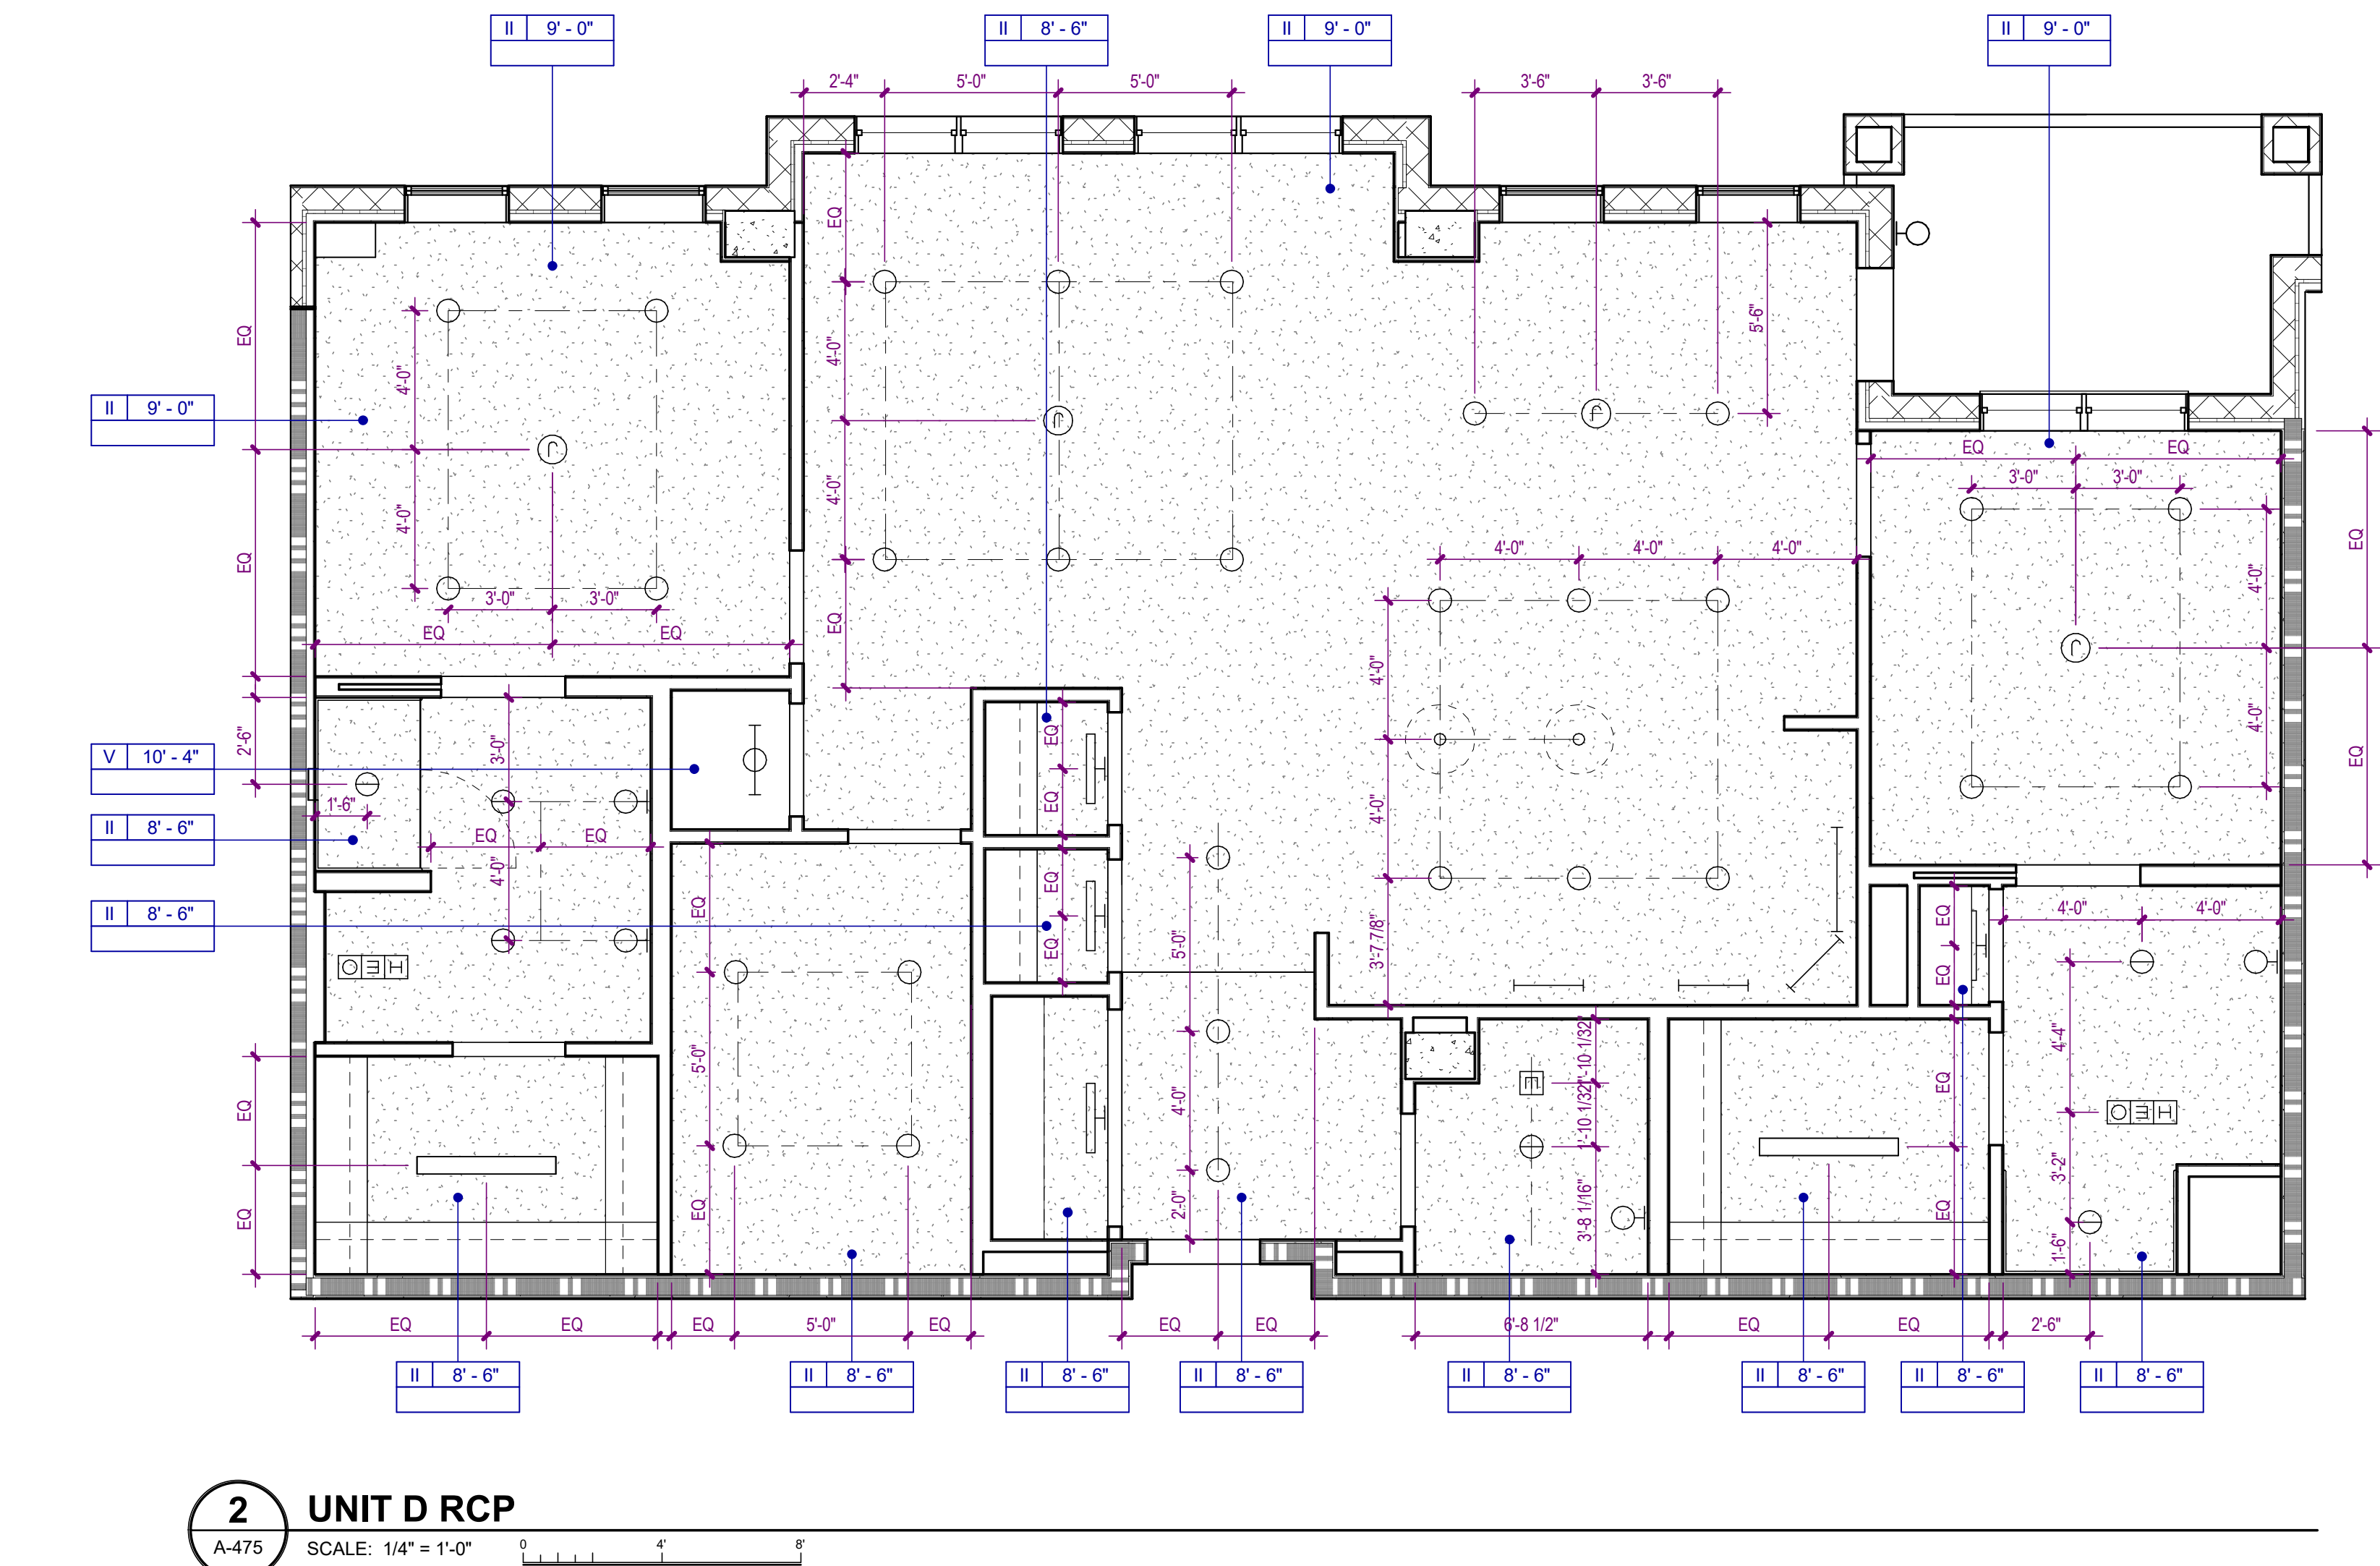

GENERAL PARTITION NOTES

1. **NON-RATED PARTITIONS** ARE TO EXTEND UP TO THE STRUCTURE ABOVE.
2. **FIRE WALLS** SHALL BE CONTINUOUS HORIZONTALLY FROM EXTERIOR WALL TO EXTERIOR WALL AND SHALL EXTEND 18 INCHES BEYOND THE EXTERIOR SURFACE OF EXTERIOR WALLS OR MAY TERMINATE AT THE INTERIOR SURFACE OF COMBUSTIBLE EXTERIOR SHEATHING OF 1-HOUR RATED EXTERIOR WALLS OR MAY TERMINATE AT THE INTERIOR SURFACE OF NON-COMBUSTIBLE EXTERIOR SHEATHING AS INDICATED ON DRAWINGS. FIRE WALLS SHALL BE CONTINUOUS VERTICALLY FROM THE FOUNDATION TO EITHER 30 INCHES ABOVE THE ADJACENT ROOFS OR SHALL TERMINATE AT THE UNDERSIDE OF NON-COMBUSTIBLE ROOF SHEATHING, DECK, OR SLAB WHERE ROOF HAS CLASS B RATING AND THERE ARE NO PENETRATIONS OR OPENINGS WITHIN 4 FEET OF THE FIRE WALL ON EITHER SIDE.
3. **FIRE BARRIERS** SHALL EXTEND FROM THE TOP OF FOUNDATION OR FLOOR/CEILING ASSEMBLY BELOW TO THE UNDERSIDE OF THE FLOOR OR ROOF SLAB OR DECK ABOVE AND SHALL BE CONTINUOUS THROUGH CONCEALED SPACES, SUCH AS THE SPACE ABOVE A CEILING.
4. **FIRE PARTITIONS** SHALL EXTEND FROM TOP OF FLOOR/CEILING ASSEMBLY BELOW TO EITHER THE UNDERSIDE OF THE FIRE-RATED FLOOR/CEILING ASSEMBLY ABOVE OR THE UNDERSIDE OF THE SLAB OR DECK ABOVE AS INDICATED ON DRAWINGS.
5. **MOISTURE RESISTANT GYPSUM BOARD** SHALL BE INSTALLED AT THE INTERIOR SIDE OF ALL EXTERIOR WALLS AND AT TOILETS, SHOWERS, AND BREAKROOM PARTITIONS AND WALLS TO RECEIVE PAINT OR WALL COVERING FINISH.
6. **GLASS MAT TILE BACKER OR CEMENT BOARD** SHALL BE INSTALLED AT PARTITIONS AND WALLS TO RECEIVE TILE FINISH.
7. **ACOUSTIC SEALANT** SHALL BE INSTALLED AT BASE, HEAD AND PENETRATIONS OF ALL SOUND-RATED PARTITIONS AND WALLS.
8. **FIRE SEALANT** SHALL BE INSTALLED AT BASE, HEAD AND PENETRATIONS OF ALL FIRE-RATED PARTITIONS AND WALLS.

PARTITION PATTERNS - SEE TAG FOR RATING TYPE

	EXISTING PARTITION TO BE DEMOLISHED		2 HOUR RATED
	EXISTING PARTITION TO REMAIN		3 HOUR RATED
	PARTITIONS NON-RATED		SMOKE BARRIER
	1 HOUR RATED		SMOKE PARTITION

WALL TAG RATING SYMBOLS

	FIRE WALL - 3 HOUR		FIRE PARTITION - 1 HOUR
	FIRE WALL - 2 HOUR		SMOKE BARRIER - 2 HOUR
	FIRE BARRIER - 2 HOUR		SMOKE BARRIER - 1 HOUR
	FIRE BARRIER - 1 HOUR		SMOKE PARTITION - 1 HOUR
			SMOKE PARTITION - 0 HOUR

PARTITION PREFIXES & MODIFIERS

A	SOUND ATTENUATION BLANKET
C	CEMENTITIOUS WALLBOARD (TYPICALLY AT STONE WALL FINISHES)
G	GLASS MATT TILE BACKER (TYPICALLY AT TILE WALL FINISHES)
L	LOOSE MASONRY FILL INSULATION
M	MOLD AND MOISTURE RESISTANT GYPSUM WALLBOARD (TYPICALLY AT BATH WALLS AND CEILINGS)
X	EXTEND GYPSUM WALLBOARD 6" ABOVE THE FINISH CEILING


CEILING TYPE LEGEND

TYPE I	SUSPENDED ACOUSTICAL CEILING. REFER TO FINISH SCHEDULE OR SPECIFICATIONS FOR TYPE, SIZE, COLOR AND FINISH.
TYPE II	GYPSUM BOARD CEILING OR SOFFIT.
TYPE III	EXTERIOR ARCHITECTURAL WOODWORK PANEL.
TYPE IV	INTERIOR ARCHITECTURAL WOODWORK PANEL.
TYPE V	EXPOSED TO STRUCTURE
TYPE VI	EXTERIOR ALUMINUM SUSPENDED LINEAR CEILING SYSTEM

CEILING SYMBOLS

	RECESSED TROFFER LIGHTING FIXTURE		WALL MOUNTED STRIP LIGHTING FIXTURE
	SUSPENDED/SURFACE MOUNTED TROFFER LIGHTING FIXTURE		WALL MOUNTED LIGHTING FIXTURE (SCONCE)
	SURFACE MOUNTED STRIP LIGHTING FIXTURE		WALL MOUNTED CLOCK
	RECESSED DOWNLIGHT FIXTURE		LINEAR SUPPLY/ RETURN AIR DIFFUSER
	RECESSED WALL WASH LIGHTING FIXTURE		SUPPLY AIR GRILLE
	TRACK / MONOPOINT LIGHTING FIXTURE		RETURN AIR GRILLE
	SURFACE MOUNTED LIGHTING FIXTURE		HEAT / EXHAUST FAN / LIGHTING FIXTURE
	PENDANT MOUNTED LIGHTING FIXTURE		EXHAUST FAN
	CEILING MOUNTED EXIT SIGN		SPRINKLER HEAD
	WALL MOUNTED EXIT SIGN		FIRE ALARM SPEAKER
	CEILING MOUNTED EMERGENCY EGRESS LIGHTING		FIRE ALARM STROBE
	WALL MOUNTED EMERGENCY EGRESS LIGHTING		FIRE ALARM SPEAKER / STROBE
	CONTINUOUS COVE LIGHTING / FIXTURE		SMOKE DETECTOR
	CEILING FAN		HEAT DETECTOR
	PA SPEAKER		ACCESS PANEL
	OCCUPANCY SENSOR		JUNCTION BOX
	CAMERA		

WATERFORD CAMPUS
IL BUILDING
601 UNIVERSE BLVD. JUNO BEACH, FL 33408

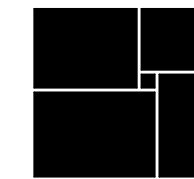

THW
DESIGN

COPYRIGHT © 2017
THOMPSON HANCOCK WITTE &
ASSOCIATES, INC.

2100 RiverEdge Parkway
Suite 900
Atlanta, GA 30328

PH: 770 916 2220
FAX: 770 916 2299

www.thw.com


PRELIMINARY DRAWINGS.
NOT TO BE USED FOR
RECORDING,
IMPLEMENTATION,
REGULATORY APPROVAL,
PERMITTING, OR
CONSTRUCTION.

DESIGN
DEVELOPMENT

Project No.: 2021009
Date: 08/22/2025


ENLARGED
UNIT D PLANS

A-475

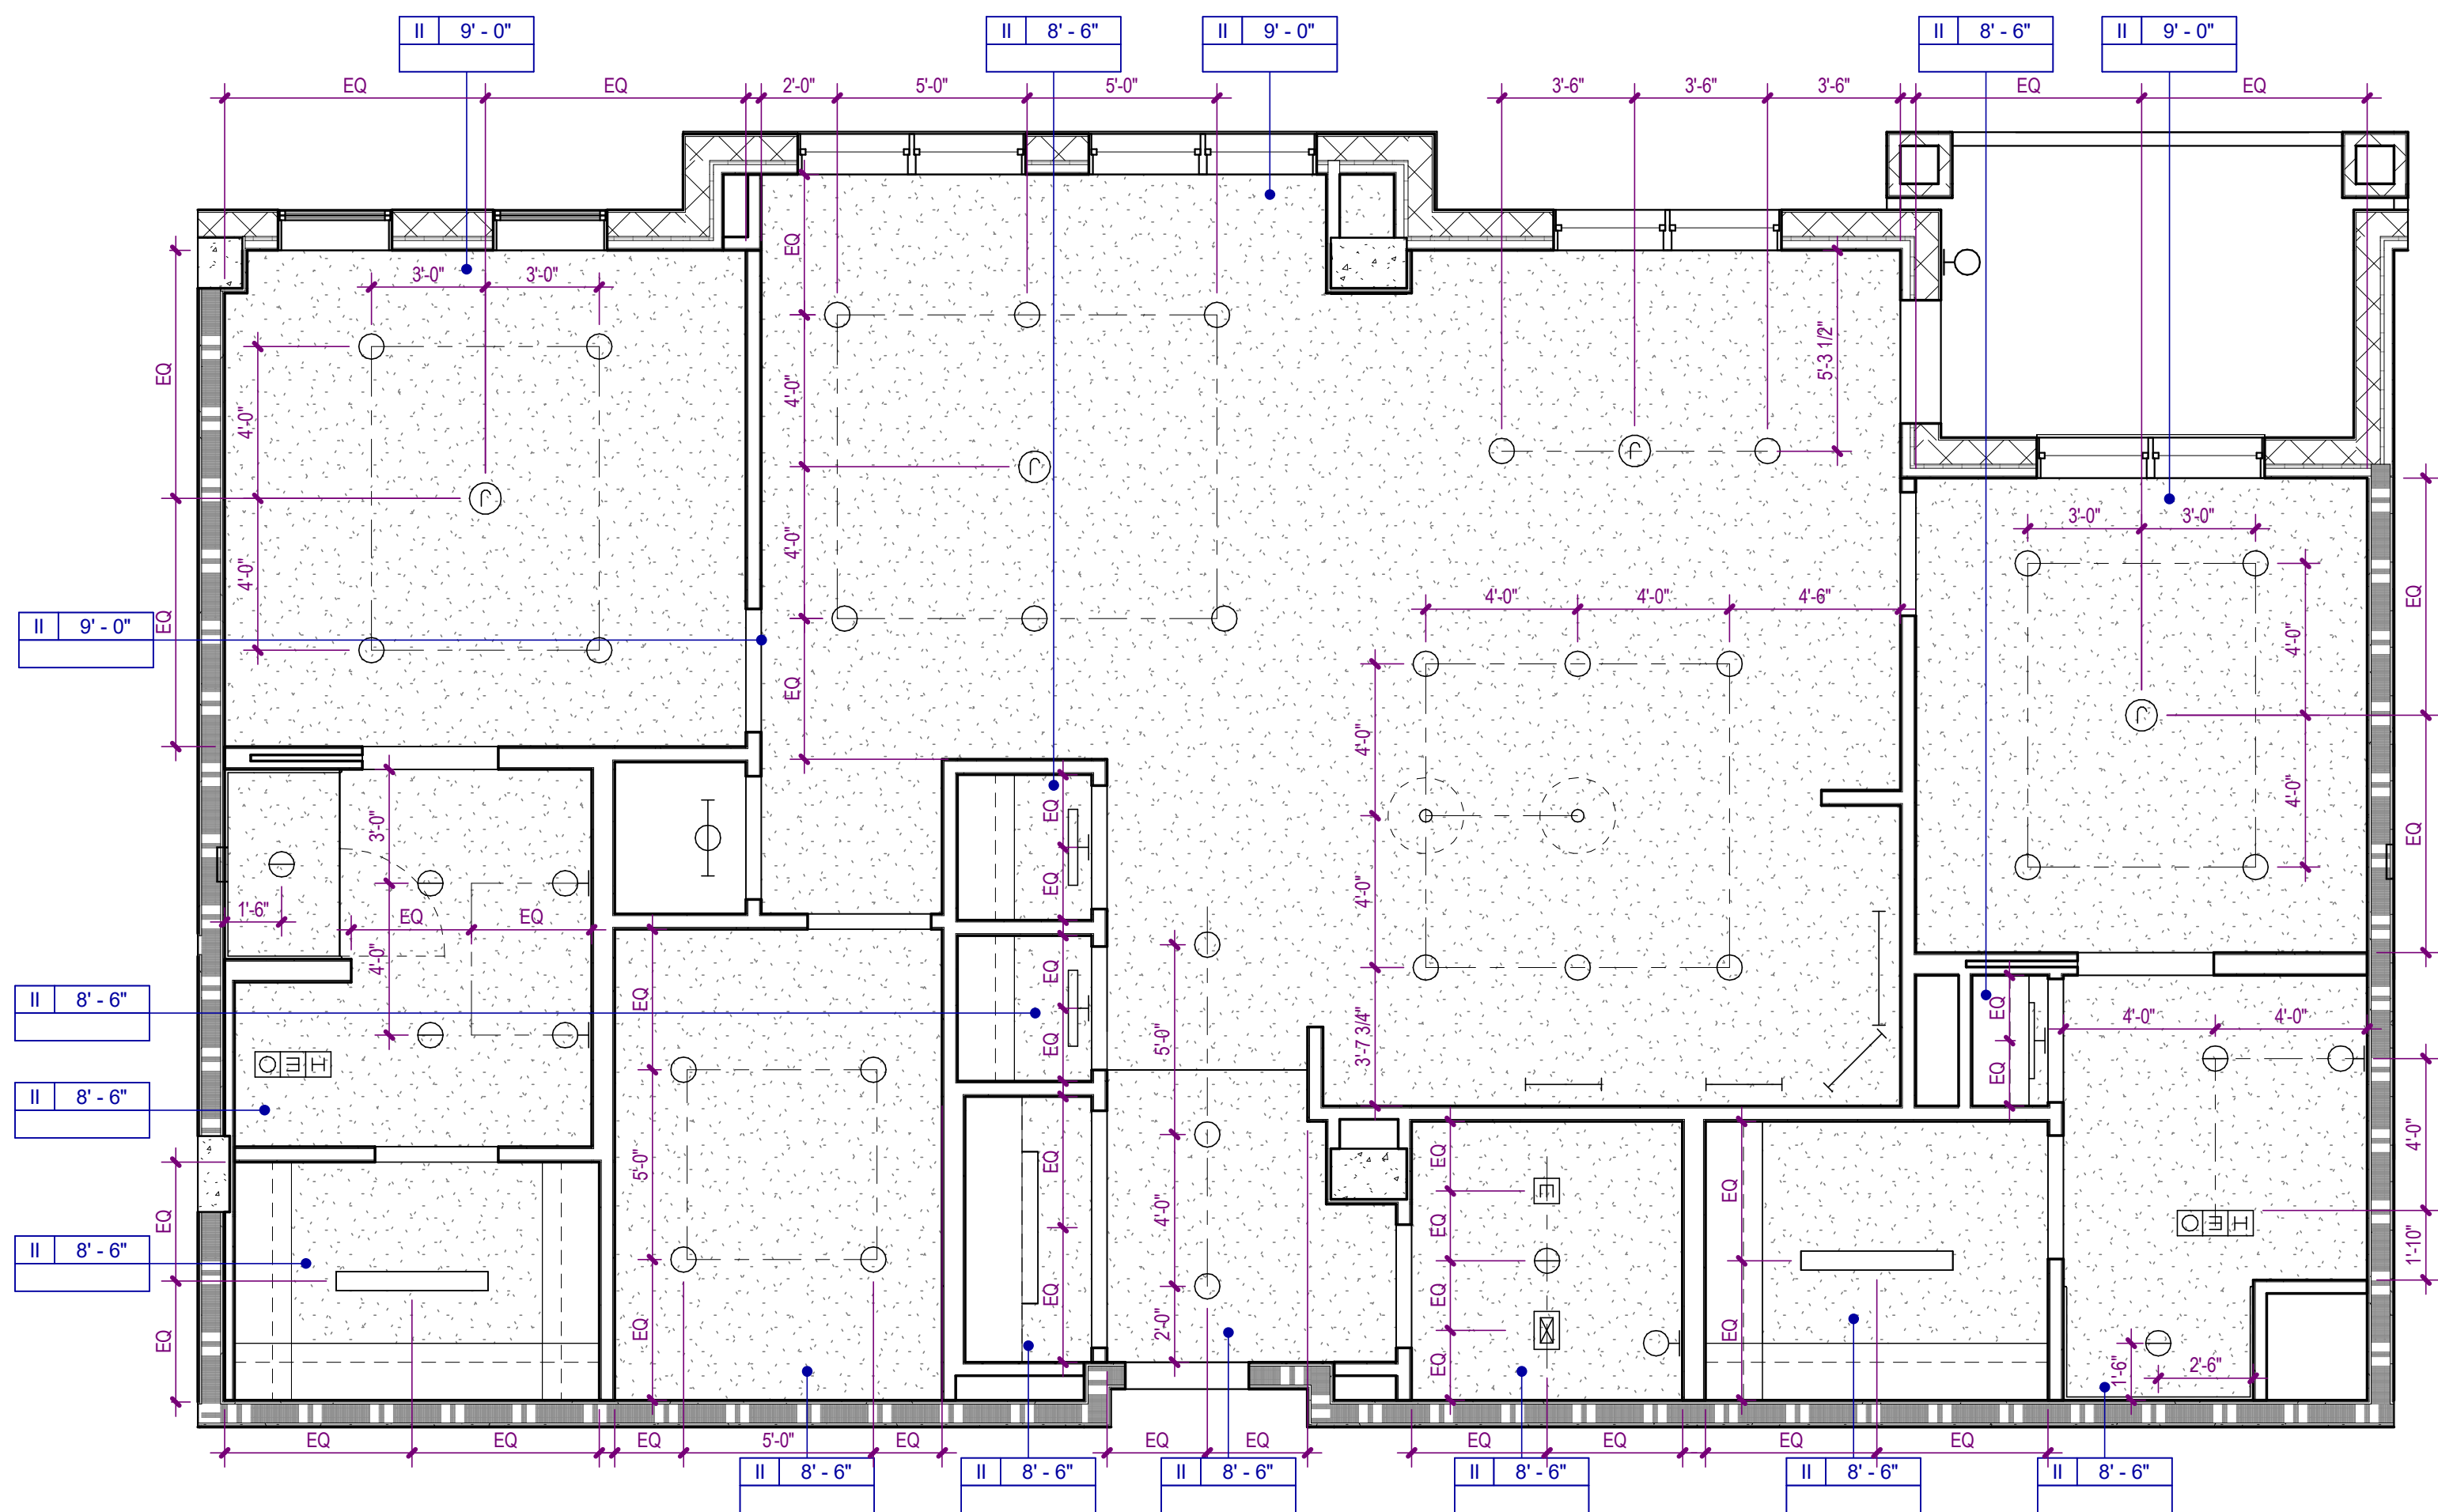

2 UNIT D1 RCP

A-476 SCALE: 1/4" = 1'-0"

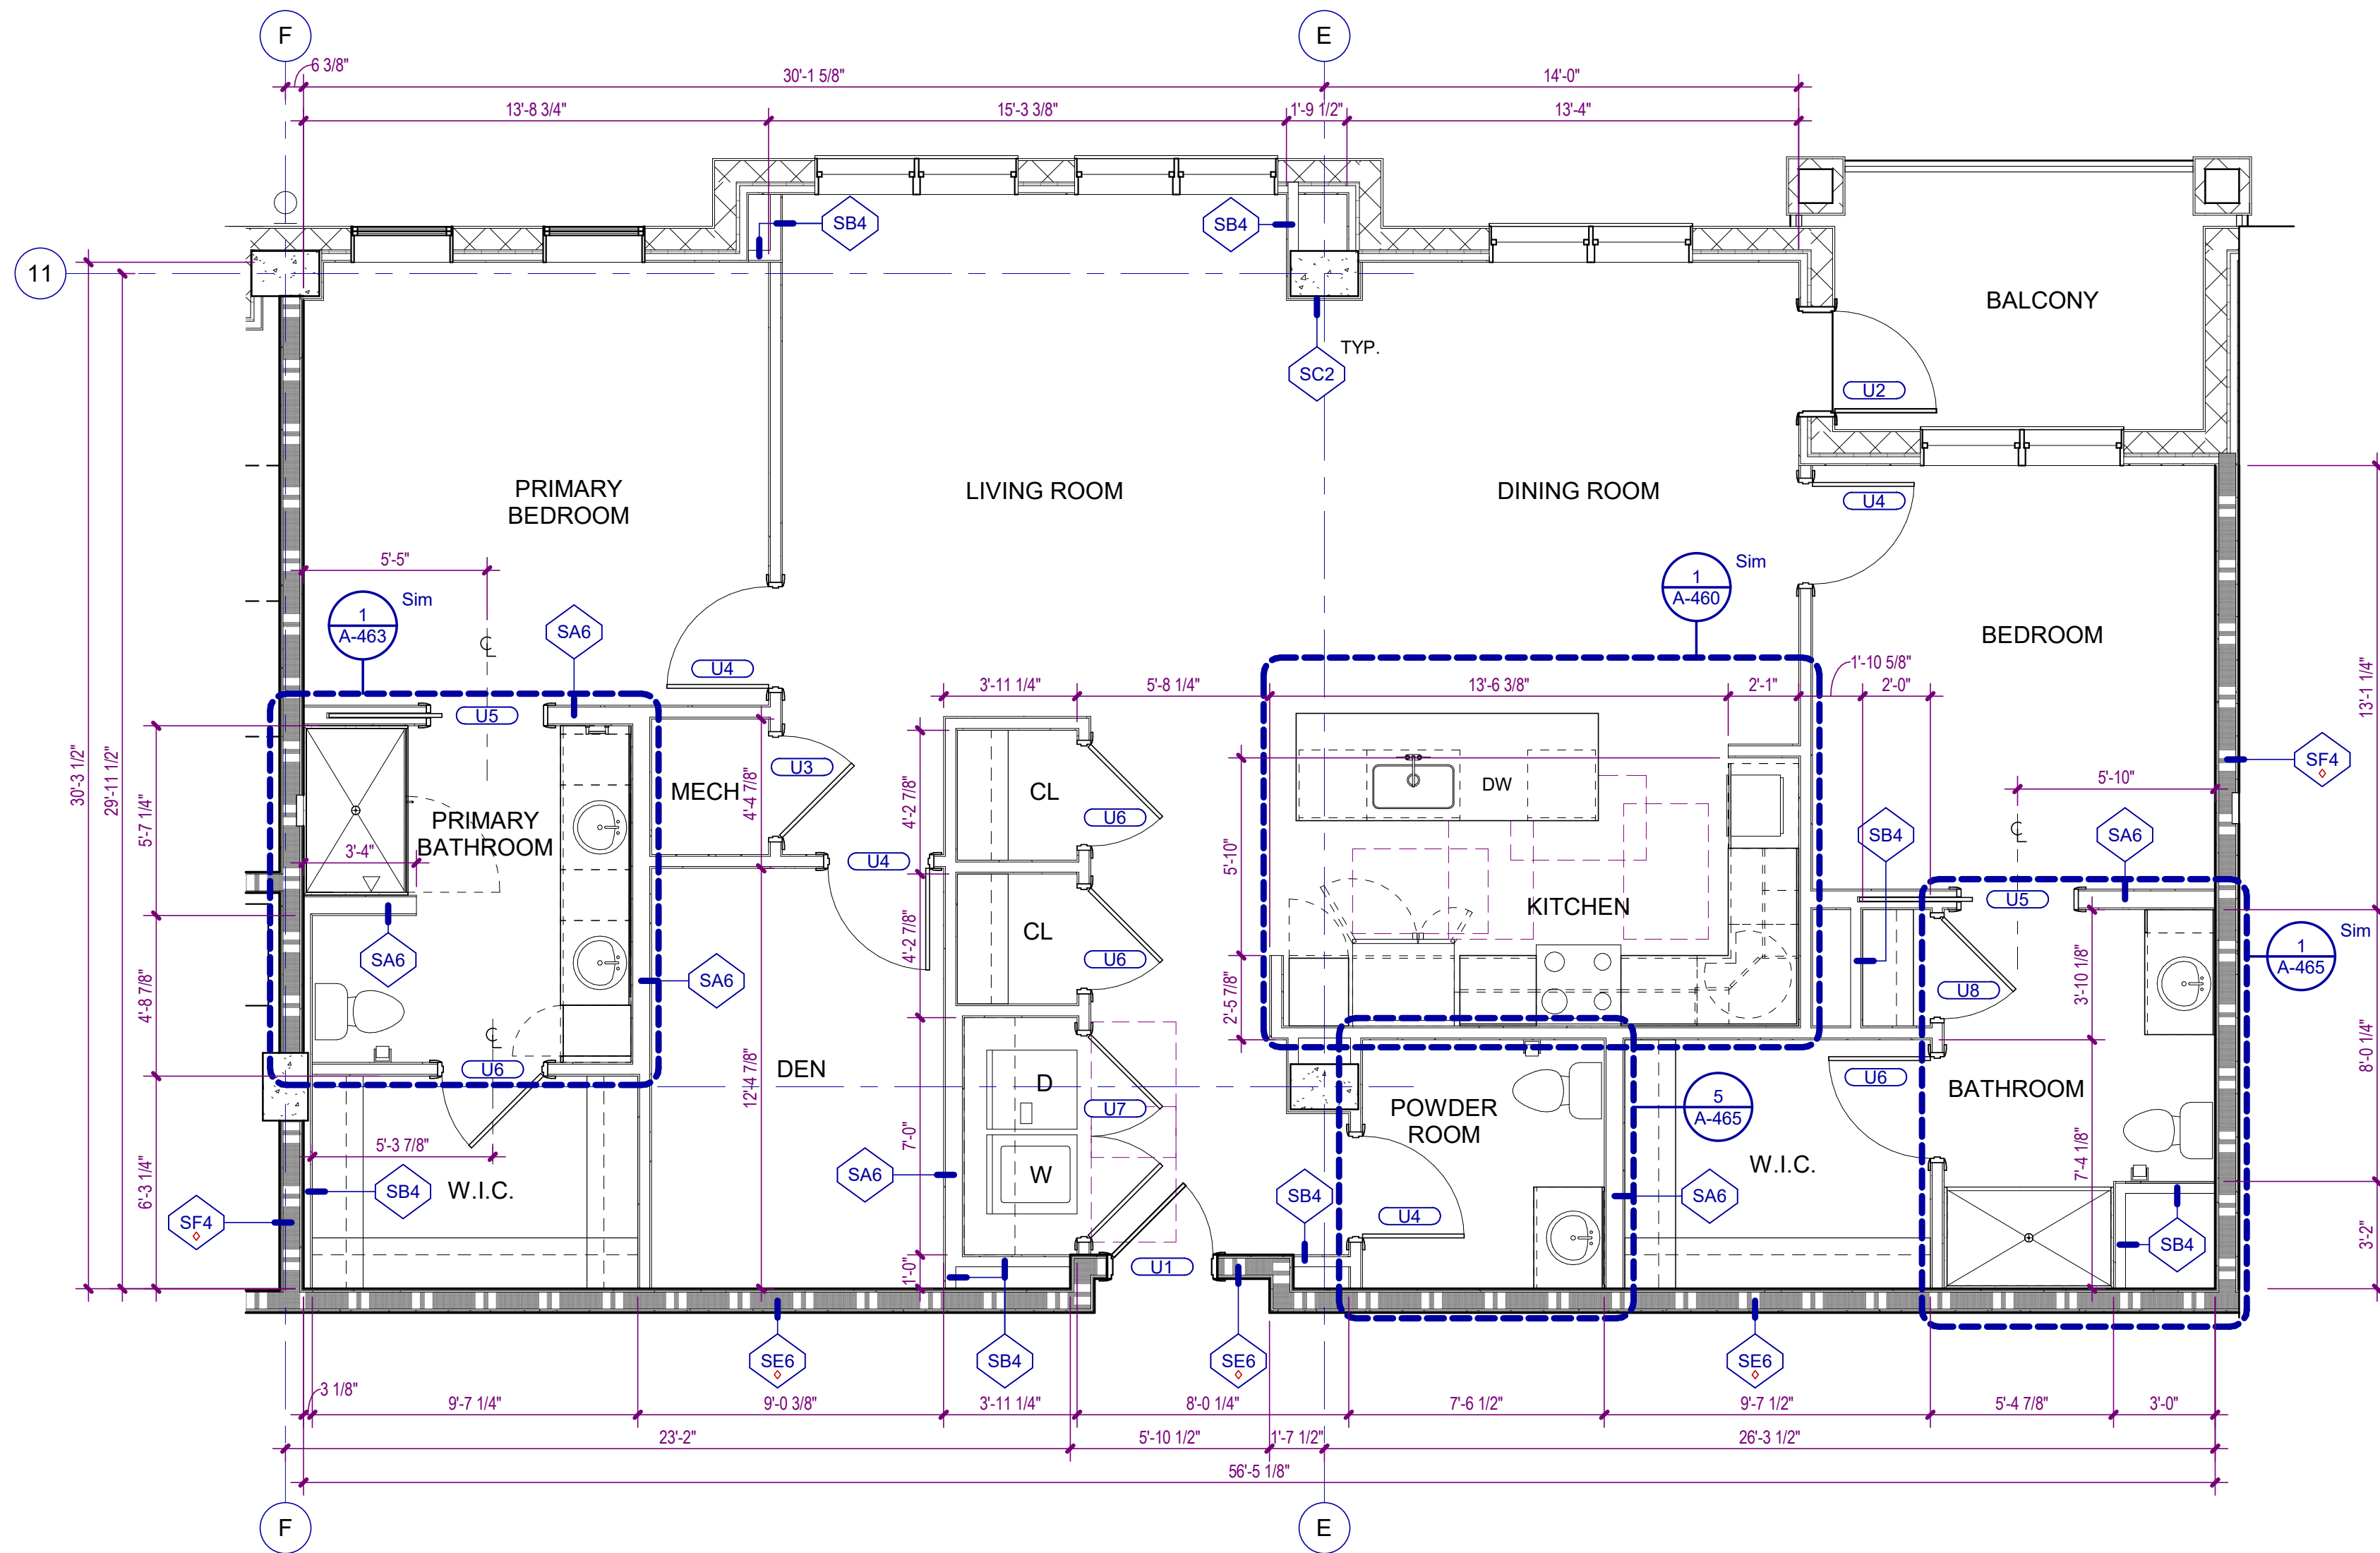

1 UNIT D1 FLOOR PLAN

A-476 SCALE: 1/4" = 1'-0"

GENERAL PARTITION NOTES

1. **NON-RATED PARTITIONS** ARE TO EXTEND UP TO THE STRUCTURE ABOVE.
2. **FIRE WALLS** SHALL BE CONTINUOUS HORIZONTALLY FROM EXTERIOR WALL TO EXTERIOR WALL AND SHALL EXTEND 18 INCHES BEYOND THE EXTERIOR SURFACE OF EXTERIOR WALLS OR MAY TERMINATE AT THE INTERIOR SURFACE OF COMBUSTIBLE EXTERIOR SHEATHING OF 1-HOUR RATED EXTERIOR WALLS OR MAY TERMINATE AT THE INTERIOR SURFACE OF NON-COMBUSTIBLE EXTERIOR SHEATHING AS INDICATED ON DRAWINGS. FIRE WALLS SHALL BE CONTINUOUS VERTICALLY FROM THE FOUNDATION TO EITHER 30 INCHES ABOVE THE ADJACENT ROOFS OR SHALL TERMINATE AT THE UNDERSIDE OF NON-COMBUSTIBLE ROOF SHEATHING, DECK, OR SLAB WHERE ROOF HAS CLASS B RATING AND THERE ARE NO PENETRATIONS OR OPENINGS WITHIN 4 FEET OF THE FIRE WALL ON EITHER SIDE.
3. **FIRE BARRIERS** SHALL EXTEND FROM THE TOP OF FOUNDATION OR FLOOR/CEILING ASSEMBLY BELOW TO THE UNDERSIDE OF THE FLOOR OR ROOF SLAB OR DECK ABOVE AND SHALL BE CONTINUOUS THROUGH CONCEALED SPACES, SUCH AS THE SPACE ABOVE A CEILING.
4. **FIRE PARTITIONS** SHALL EXTEND FROM TOP OF FLOOR/CEILING ASSEMBLY BELOW TO EITHER THE UNDERSIDE OF THE FIRE-RATED FLOOR/CEILING ASSEMBLY ABOVE OR THE UNDERSIDE OF THE SLAB OR DECK ABOVE AS INDICATED ON DRAWINGS.
5. **MOISTURE RESISTANT GYPSUM BOARD** SHALL BE INSTALLED AT THE INTERIOR SIDE OF ALL EXTERIOR WALLS AND AT TOILETS, SHOWERS, AND BREAKROOM PARTITIONS AND WALLS TO RECEIVE PAINT OR WALL COVERING FINISH.
6. **GLASS MAT TILE BACKER OR CEMENT BOARD** SHALL BE INSTALLED AT PARTITIONS AND WALLS TO RECEIVE TILE FINISH.
7. **ACOUSTIC SEALANT** SHALL BE INSTALLED AT BASE, HEAD AND PENETRATIONS OF ALL SOUND-RATED PARTITIONS AND WALLS.
8. **FIRE SEALANT** SHALL BE INSTALLED AT BASE, HEAD AND PENETRATIONS OF ALL FIRE-RATED PARTITIONS AND WALLS.

PARTITION PATTERNS - SEE TAG FOR RATING TYPE

	EXISTING PARTITION TO BE DEMOLISHED		2 HOUR RATED
	EXISTING PARTITION TO REMAIN		3 HOUR RATED
	PARTITIONS NON-RATED		SMOKE BARRIER
	1 HOUR RATED		SMOKE PARTITION

WALL TAG RATING SYMBOLS

	FIRE WALL - 3 HOUR		FIRE PARTITION - 1 HOUR
	FIRE WALL - 2 HOUR		SMOKE BARRIER - 2 HOUR
	FIRE BARRIER - 2 HOUR		SMOKE BARRIER - 1 HOUR
	FIRE BARRIER - 1 HOUR		SMOKE PARTITION - 1 HOUR
			SMOKE PARTITION - 0 HOUR

PARTITION PREFIXES & MODIFIERS

A	SOUND ATTENUATION BLANKET
C	CEMENTITIOUS WALLBOARD (TYPICALLY AT STONE WALL FINISHES)
G	GLASS MATT TILE BACKER (TYPICALLY AT TILE WALL FINISHES)
L	LOOSE MASONRY FILL INSULATION
M	MOLD AND MOISTURE RESISTANT GYPSUM WALLBOARD (TYPICALLY AT BATH WALLS AND CEILINGS)
X	EXTEND GYPSUM WALLBOARD 6" ABOVE THE FINISH CEILING


CEILING TYPE LEGEND

TYPE I	SUSPENDED ACOUSTICAL CEILING. REFER TO FINISH SCHEDULE OR SPECIFICATIONS FOR TYPE, SIZE, COLOR AND FINISH.
TYPE II	GYPSUM BOARD CEILING OR SOFFIT.
TYPE III	EXTERIOR ARCHITECTURAL WOODWORK PANEL.
TYPE IV	INTERIOR ARCHITECTURAL WOODWORK PANEL.
TYPE V	EXPOSED TO STRUCTURE
TYPE VI	EXTERIOR ALUMINUM SUSPENDED LINEAR CEILING SYSTEM

CEILING SYMBOLS

	RECESSED TROFFER LIGHTING FIXTURE		WALL MOUNTED STRIP LIGHTING FIXTURE
	SUSPENDED/SURFACE MOUNTED TROFFER LIGHTING FIXTURE		WALL MOUNTED LIGHTING FIXTURE (SCONCE)
	SURFACE MOUNTED STRIP LIGHTING FIXTURE		WALL MOUNTED CLOCK
	RECESSED DOWNLIGHT FIXTURE		LINEAR SUPPLY/ RETURN AIR DIFFUSER
	RECESSED WALL WASH LIGHTING FIXTURE		SUPPLY AIR GRILLE
	TRACK / MONOPOINT LIGHTING FIXTURE		RETURN AIR GRILLE
	SURFACE MOUNTED LIGHTING FIXTURE		HEAT / EXHAUST FAN / LIGHTING FIXTURE
	PENDANT MOUNTED LIGHTING FIXTURE		EXHAUST FAN
	CEILING MOUNTED EXIT SIGN		SPRINKLER HEAD
	WALL MOUNTED EXIT SIGN		FIRE ALARM SPEAKER
	CEILING MOUNTED EMERGENCY EGRESS LIGHTING		FIRE ALARM STROBE
	WALL MOUNTED EMERGENCY EGRESS LIGHTING		FIRE ALARM SPEAKER / STROBE
	CONTINUOUS COVE LIGHTING / FIXTURE		SMOKE DETECTOR
	CEILING FAN		HEAT DETECTOR
	PA SPEAKER		ACCESS PANEL
	OCCUPANCY SENSOR		JUNCTION BOX
	CAMERA		

CLG | HGT | CLG TYPE / HEIGHT
FIN | FIN NO | FINISH / FINISH NUMBER

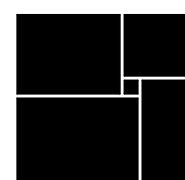

THW
DESIGN

COPYRIGHT © 2017
THOMPSON HANCOCK WITTE &
ASSOCIATES, INC.

2100 RiverEdge Parkway
Suite 900
Atlanta, GA 30328

PH: 770 916 2220
FAX: 770 916 2299

www.thw.com

PRELIMINARY DRAWINGS.
NOT TO BE USED FOR
RECORDING,
IMPLEMENTATION,
REGULATORY APPROVAL,
PERMITTING, OR
CONSTRUCTION.


DESIGN
DEVELOPMENT

Project No.: 2021009
Date: 08/22/2025

ENLARGED
UNIT D1 PLANS


A-476

Autodesk Docs://MCH - Stage 2 - MC_AL_LU2021009_WCR_L-BLDG_ARCH_R24.rvt

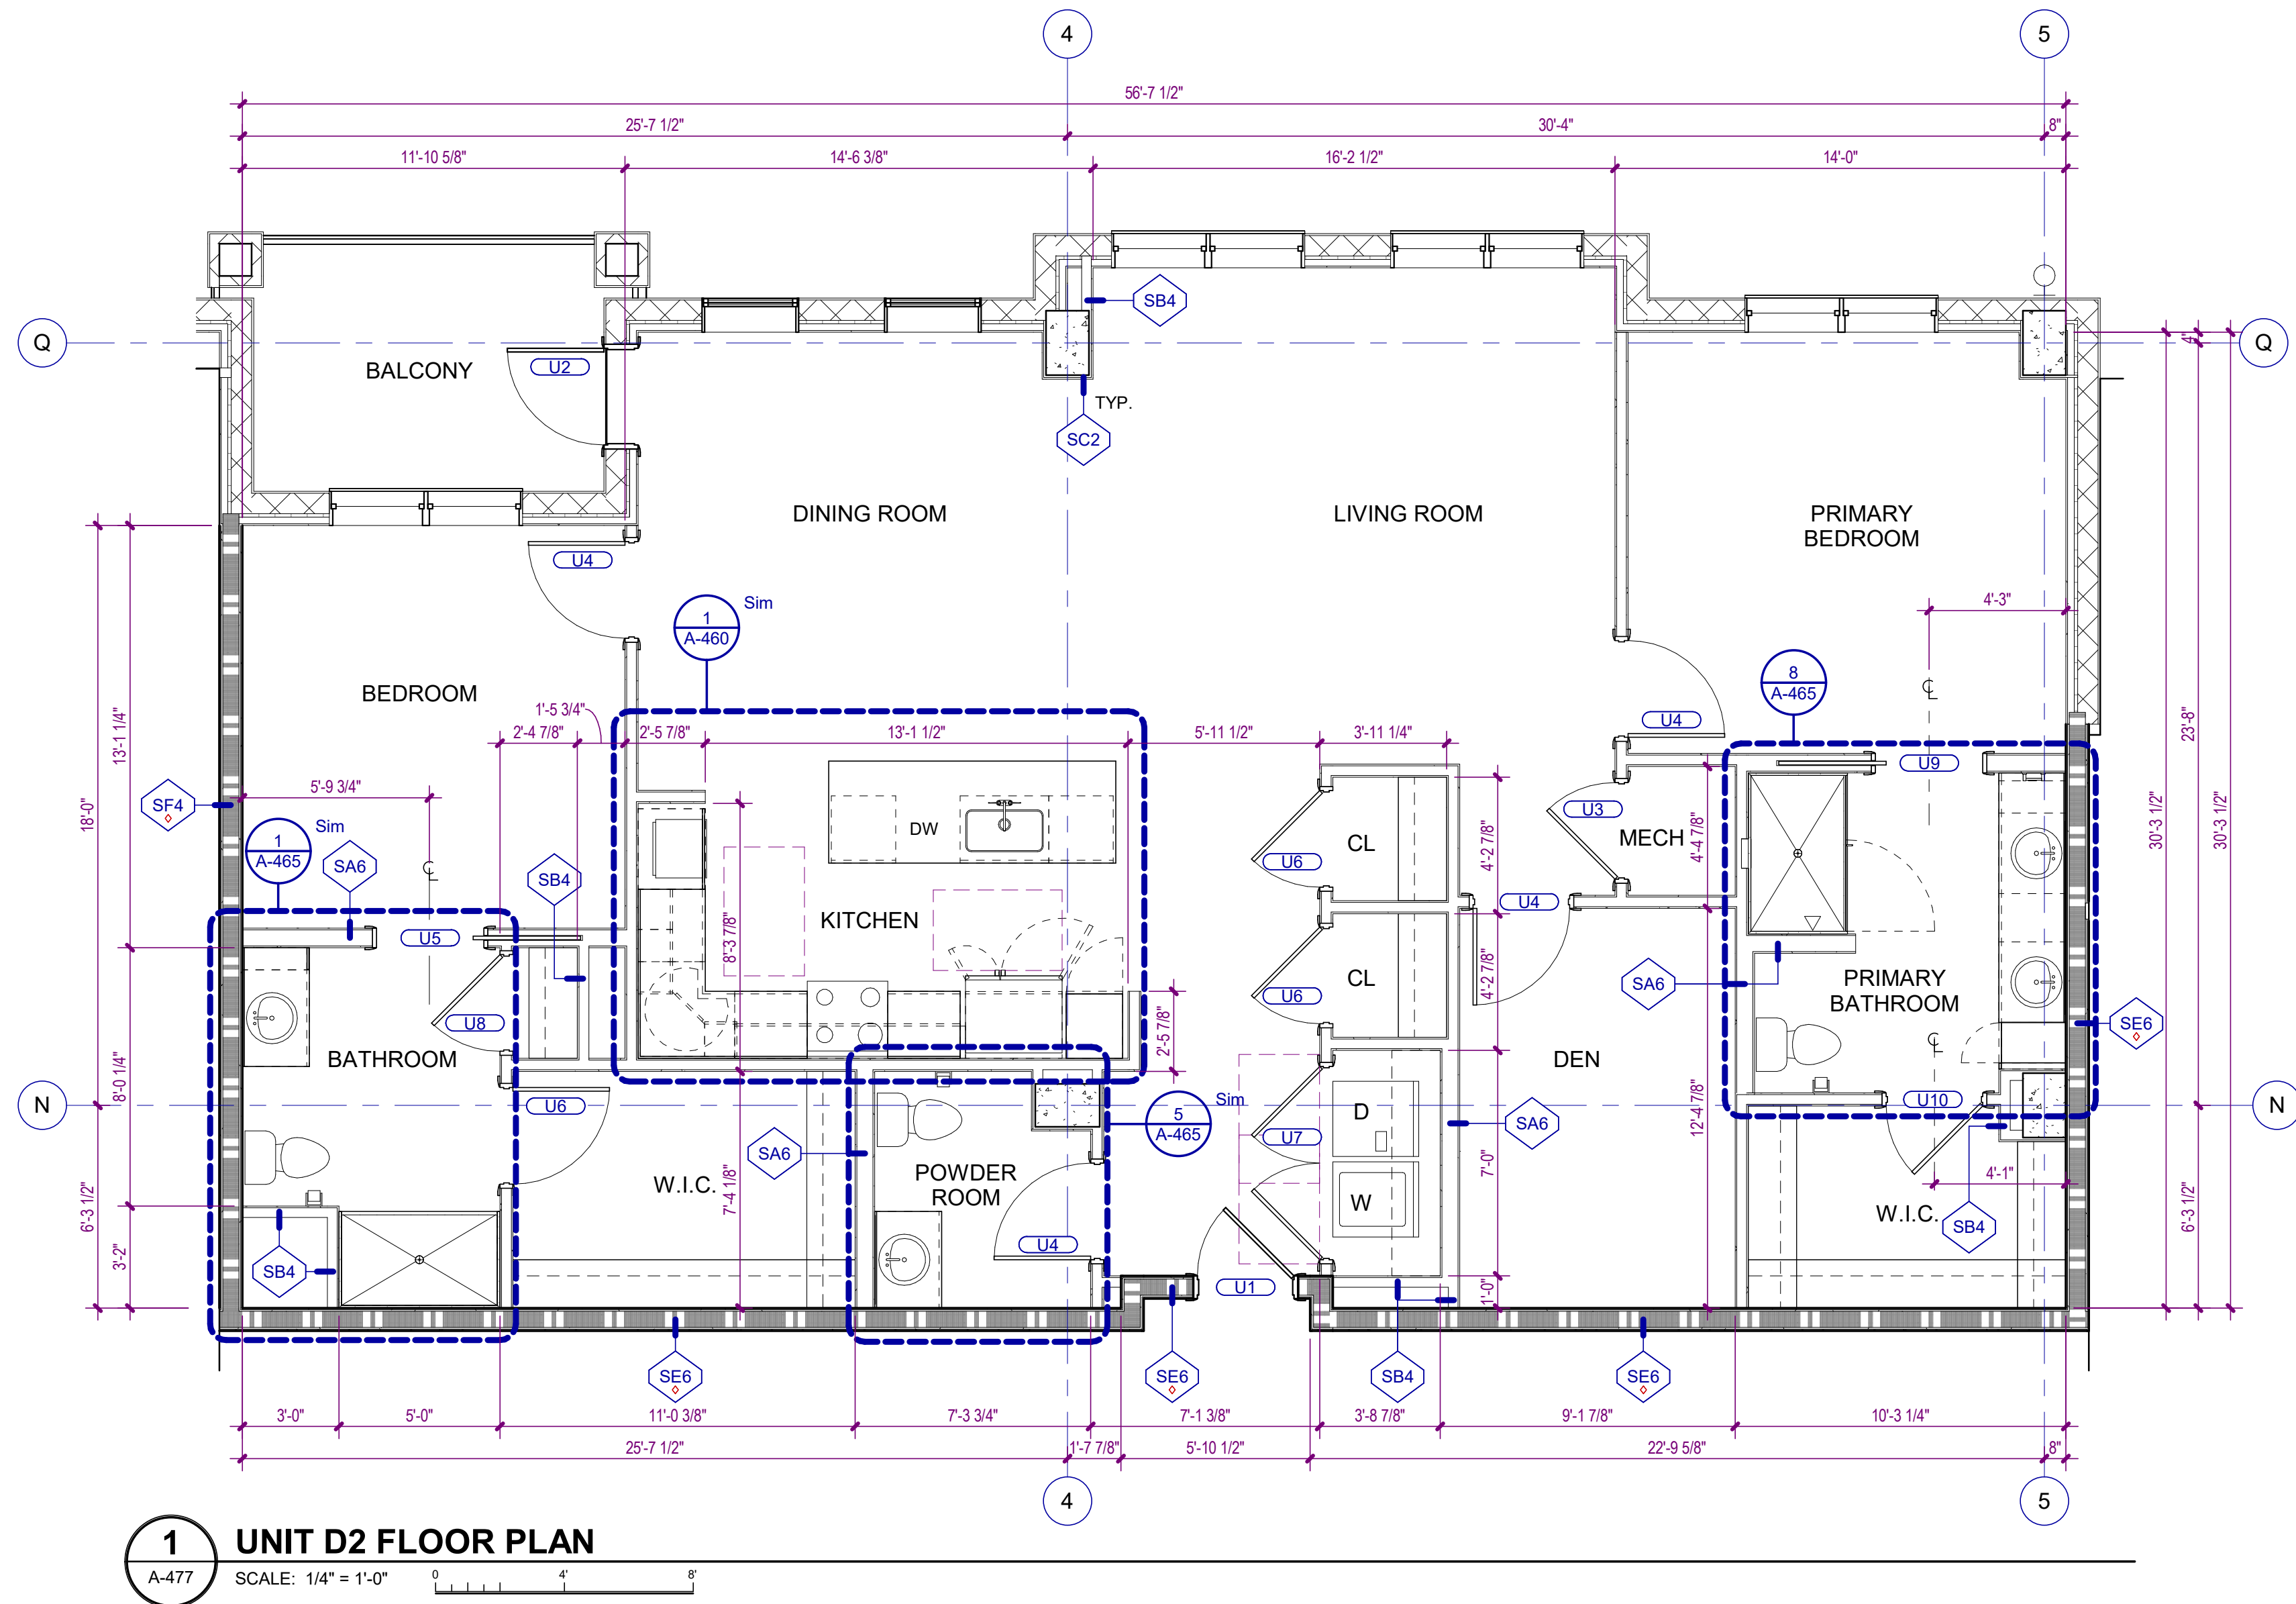

1 UNIT D2 FLOOR PLAN
A-477 SCALE: 1/4" = 1'-0"

2 UNIT D2 RCP
A-477 SCALE: 1/4" = 1'-0"

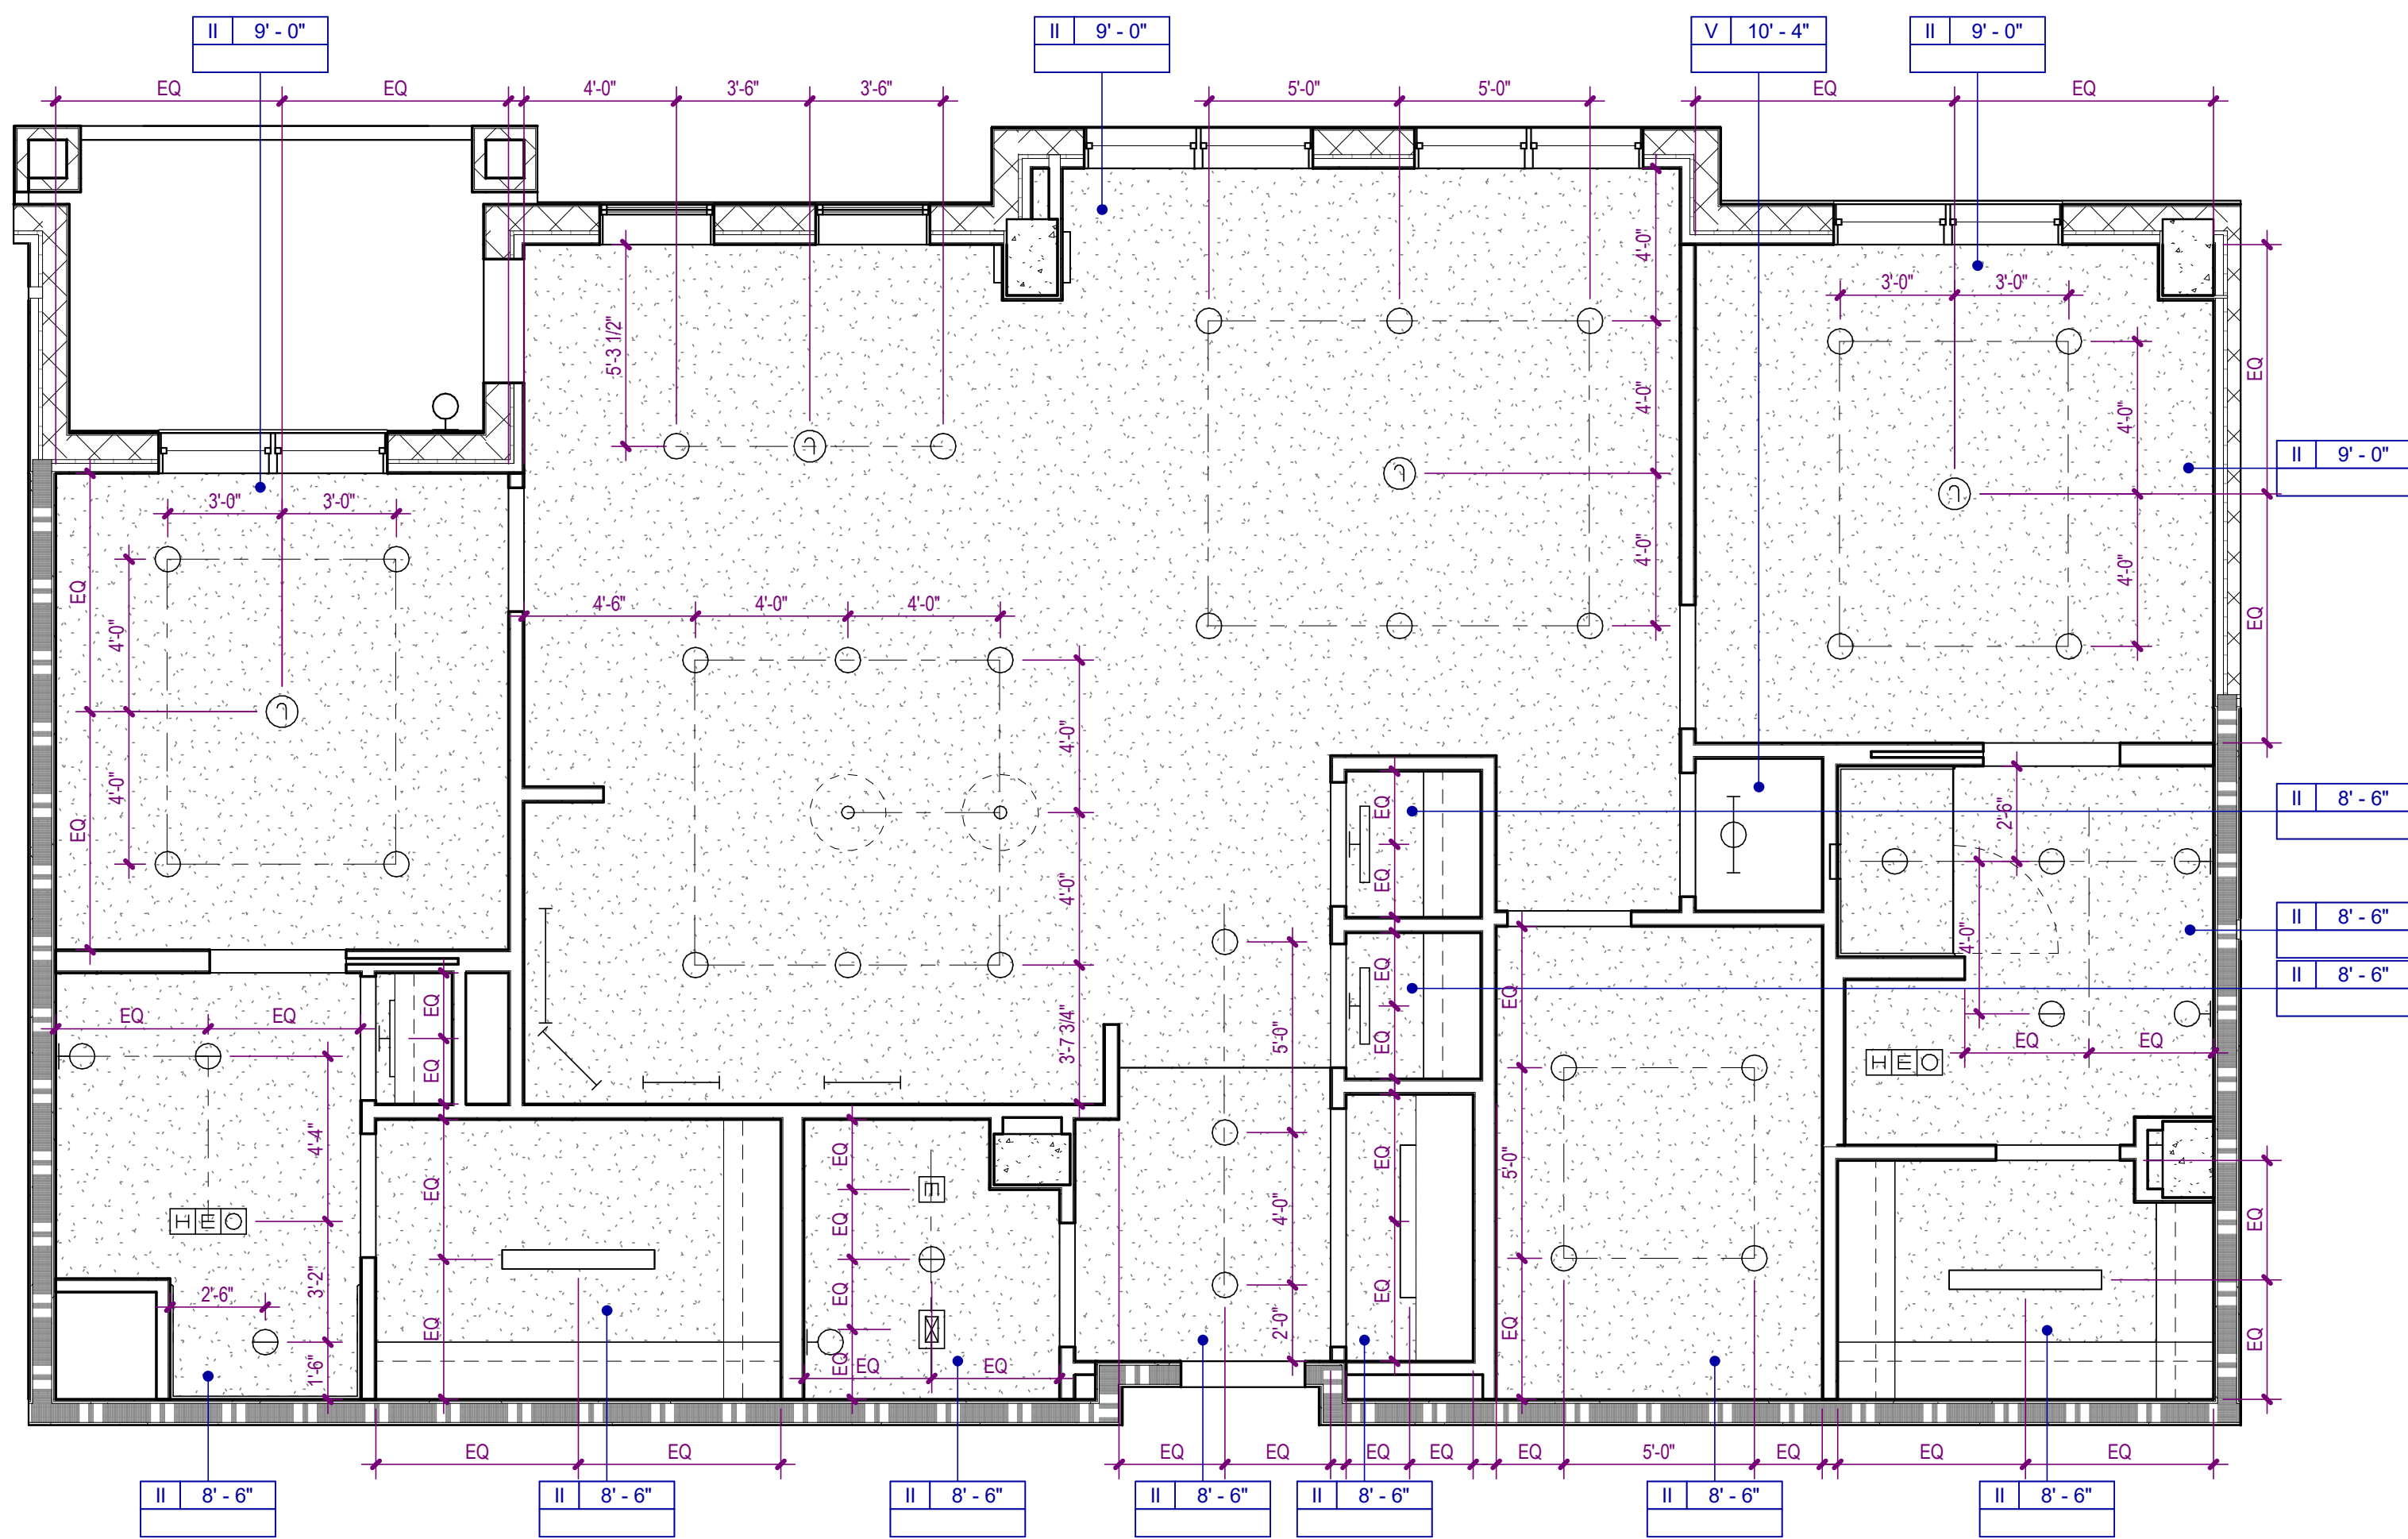

GENERAL PARTITION NOTES

- NON-RATED PARTITIONS** ARE TO EXTEND UP TO THE STRUCTURE ABOVE.
- FIRE WALLS** SHALL BE CONTINUOUS HORIZONTALLY FROM EXTERIOR WALL TO EXTERIOR WALL AND SHALL EXTEND 18 INCHES BEYOND THE EXTERIOR SURFACE OF EXTERIOR WALLS OR MAY TERMINATE AT THE INTERIOR SURFACE OF COMBUSTIBLE EXTERIOR SHEATHING OF 1-HOUR RATED EXTERIOR WALLS OR MAY TERMINATE AT THE INTERIOR SURFACE OF NON-COMBUSTIBLE EXTERIOR SHEATHING AS INDICATED ON DRAWINGS. FIRE WALLS SHALL BE CONTINUOUS VERTICALLY FROM THE FOUNDATION TO EITHER 30 INCHES ABOVE THE ADJACENT ROOFS OR SHALL TERMINATE AT THE UNDERSIDE OF NON-COMBUSTIBLE ROOF SHEATHING, DECK, OR SLAB WHERE ROOF HAS CLASS B RATING AND THERE ARE NO PENETRATIONS OR OPENINGS WITHIN 4 FEET OF THE FIRE WALL ON EITHER SIDE.
- FIRE BARRIERS** SHALL EXTEND FROM THE TOP OF FOUNDATION OR FLOOR/CEILING ASSEMBLY BELOW TO THE UNDERSIDE OF THE FLOOR OR ROOF SLAB OR DECK ABOVE AND SHALL BE CONTINUOUS THROUGH CONCEALED SPACES, SUCH AS THE SPACE ABOVE A CEILING.
- FIRE PARTITIONS** SHALL EXTEND FROM TOP OF FLOOR/CEILING ASSEMBLY BELOW TO EITHER THE UNDERSIDE OF THE FIRE-RATED FLOOR/CEILING ASSEMBLY ABOVE OR THE UNDERSIDE OF THE SLAB OR DECK ABOVE AS INDICATED ON DRAWINGS.
- MOISTURE RESISTANT GYPSUM BOARD** SHALL BE INSTALLED AT THE INTERIOR SIDE OF ALL EXTERIOR WALLS AND AT TOILETS, SHOWERS, AND BREAKROOM PARTITIONS AND WALLS TO RECEIVE PAINT OR WALL COVERING FINISH.
- GLASS MAT TILE BACKER OR CEMENT BOARD** SHALL BE INSTALLED AT PARTITIONS AND WALLS TO RECEIVE TILE FINISH.
- ACOUSTIC SEALANT** SHALL BE INSTALLED AT BASE, HEAD AND PENETRATIONS OF ALL SOUND-RATED PARTITIONS AND WALLS.
- FIRE SEALANT** SHALL BE INSTALLED AT BASE, HEAD AND PENETRATIONS OF ALL FIRE-RATED PARTITIONS AND WALLS.

PARTITION PATTERNS - SEE TAG FOR RATING TYPE

	EXISTING PARTITION TO BE DEMOLISHED		2 HOUR RATED
	EXISTING PARTITION TO REMAIN		3 HOUR RATED
	PARTITIONS NON-RATED		SMOKE BARRIER
	1 HOUR RATED		SMOKE PARTITION

WALL TAG RATING SYMBOLS

	FIRE WALL - 3 HOUR		FIRE PARTITION - 1 HOUR
	FIRE WALL - 2 HOUR		SMOKE BARRIER - 2 HOUR
	FIRE BARRIER - 2 HOUR		SMOKE BARRIER - 1 HOUR
	FIRE BARRIER - 1 HOUR		SMOKE PARTITION - 1 HOUR
			SMOKE PARTITION - 0 HOUR

PARTITION PREFIXES & MODIFIERS

A	SOUND ATTENUATION BLANKET
C	CEMENTITIOUS WALLBOARD (TYPICALLY AT STONE WALL FINISHES)
G	GLASS MATT TILE BACKER (TYPICALLY AT TILE WALL FINISHES)
L	LOOSE MASONRY FILL INSULATION
M	MOLD AND MOISTURE RESISTANT GYPSUM WALLBOARD (TYPICALLY AT BATH WALLS AND CEILINGS)
X	EXTEND GYPSUM WALLBOARD 6" ABOVE THE FINISH CEILING

CEILING TYPE LEGEND


TYPE I	SUSPENDED ACOUSTICAL CEILING. REFER TO FINISH SCHEDULE OR SPECIFICATIONS FOR TYPE, SIZE, COLOR AND FINISH.
TYPE II	GYPSUM BOARD CEILING OR SOFFIT.
TYPE III	EXTERIOR ARCHITECTURAL WOODWORK PANEL.
TYPE IV	INTERIOR ARCHITECTURAL WOODWORK PANEL.
TYPE V	EXPOSED TO STRUCTURE
TYPE VI	EXTERIOR ALUMINUM SUSPENDED LINEAR CEILING SYSTEM

CEILING SYMBOLS

	RECESSED TROFFER LIGHTING FIXTURE		WALL MOUNTED STRIP LIGHTING FIXTURE
	SUSPENDED/SURFACE MOUNTED TROFFER LIGHTING FIXTURE		WALL MOUNTED LIGHTING FIXTURE (SCONCE)
	SURFACE MOUNTED STRIP LIGHTING FIXTURE		WALL MOUNTED CLOCK
	RECESSED DOWNLIGHT FIXTURE		LINEAR SUPPLY/ RETURN AIR DIFFUSER
	RECESSED WALL WASH LIGHTING FIXTURE		SUPPLY AIR GRILLE
	TRACK / MONOPOINT LIGHTING FIXTURE		RETURN AIR GRILLE
	SURFACE MOUNTED LIGHTING FIXTURE		HEAT / EXHAUST FAN / LIGHTING FIXTURE
	PENDANT MOUNTED LIGHTING FIXTURE		EXHAUST FAN
	CEILING MOUNTED EXIT SIGN		SPRINKLER HEAD
	WALL MOUNTED EXIT SIGN		FIRE ALARM SPEAKER
	CEILING MOUNTED EMERGENCY EGRESS LIGHTING		FIRE ALARM STROBE
	WALL MOUNTED EMERGENCY EGRESS LIGHTING		FIRE ALARM SPEAKER / STROBE
	CONTINUOUS COVE LIGHTING / FIXTURE		SMOKE DETECTOR
	CEILING FAN		HEAT DETECTOR
	PA SPEAKER		ACCESS PANEL
	OCCUPANCY SENSOR		JUNCTION BOX
	CAMERA		

CLG | HGT | CLG TYPE / HEIGHT
FIN | FIN NO | FINISH / FINISH NUMBER

**WATERFORD CAMPUS
IL BUILDING**
601 UNIVERSE BLVD. JUNO BEACH, FL 33408

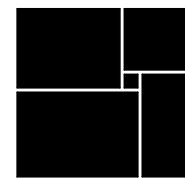

**THW
DESIGN**

COPYRIGHT © 2017
THOMPSON HANCOCK WITTE &
ASSOCIATES, INC.

2100 RiverEdge Parkway
Suite 900
Atlanta, GA 30328

PH: 770 916 2220
FAX: 770 916 2299

www.thw.com

PRELIMINARY DRAWINGS.
NOT TO BE USED FOR
RECORDING,
IMPLEMENTATION,
REGULATORY APPROVAL,
PERMITTING, OR
CONSTRUCTION.


**DESIGN
DEVELOPMENT**

Project No.: 2021009
Date: 08/22/2025

**ENLARGED
UNIT D2 PLANS**


A-477

Autodesk Docs://MCH - Stage 2 - MC_AL_LU2021009_WCR - L-BLDG_ARCH_R24.rvt

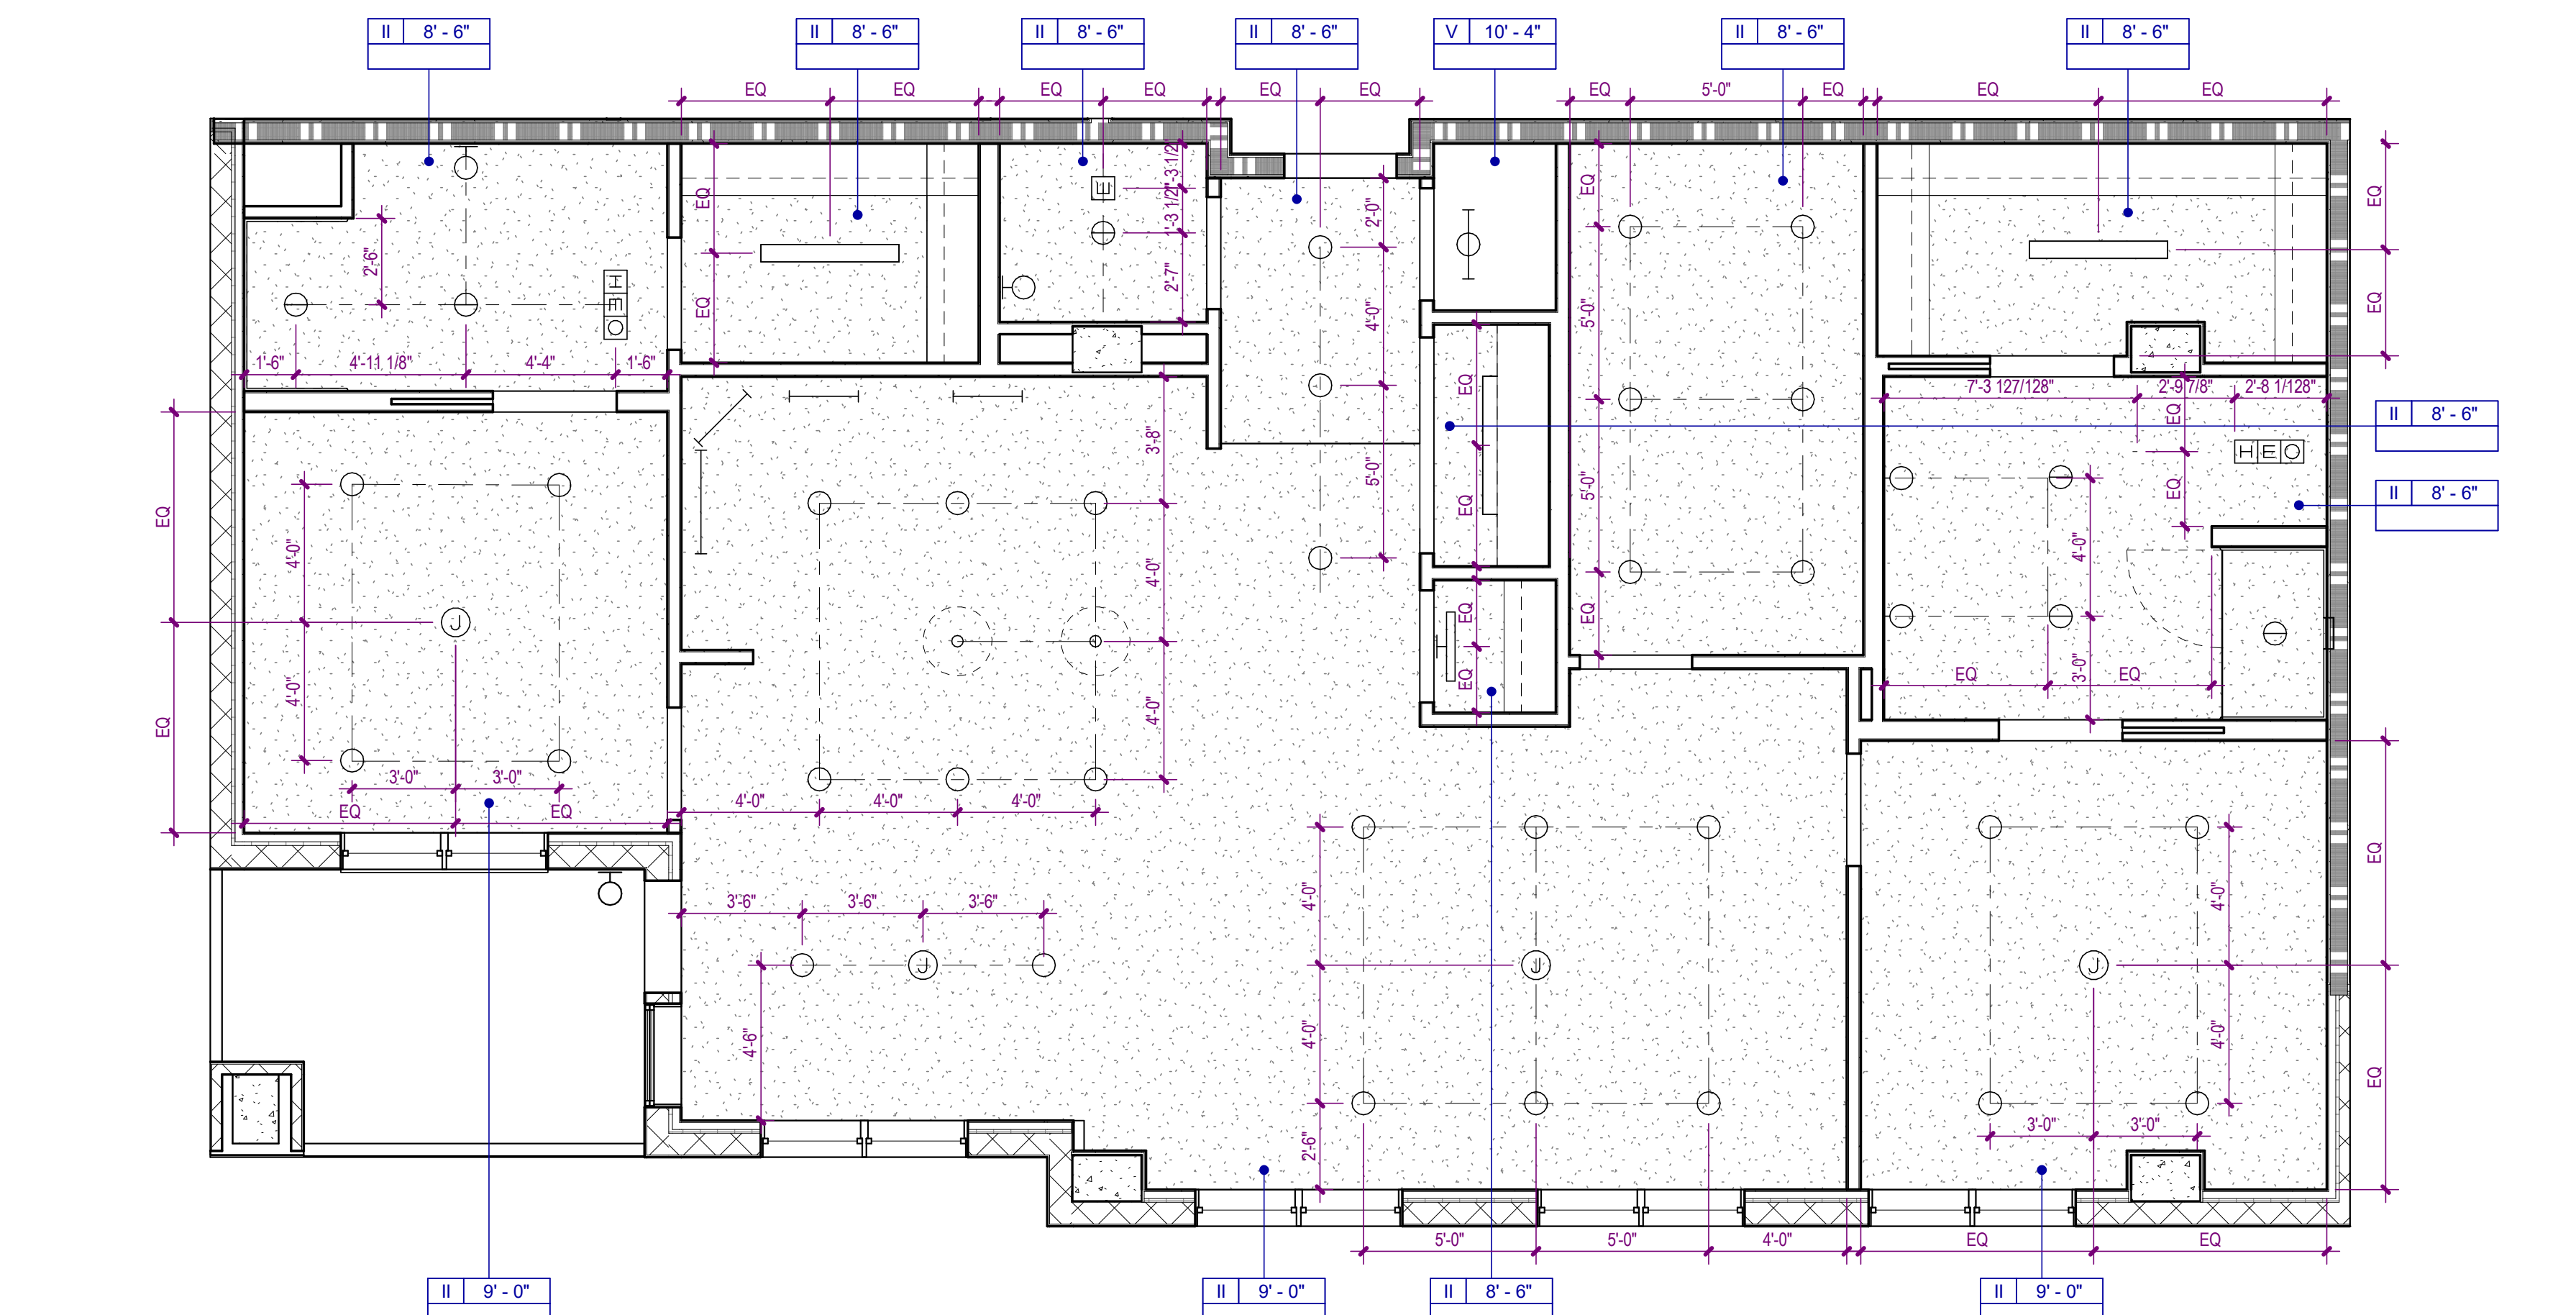

2 UNIT E RCP

SCALE: 1/4" = 1'-0"

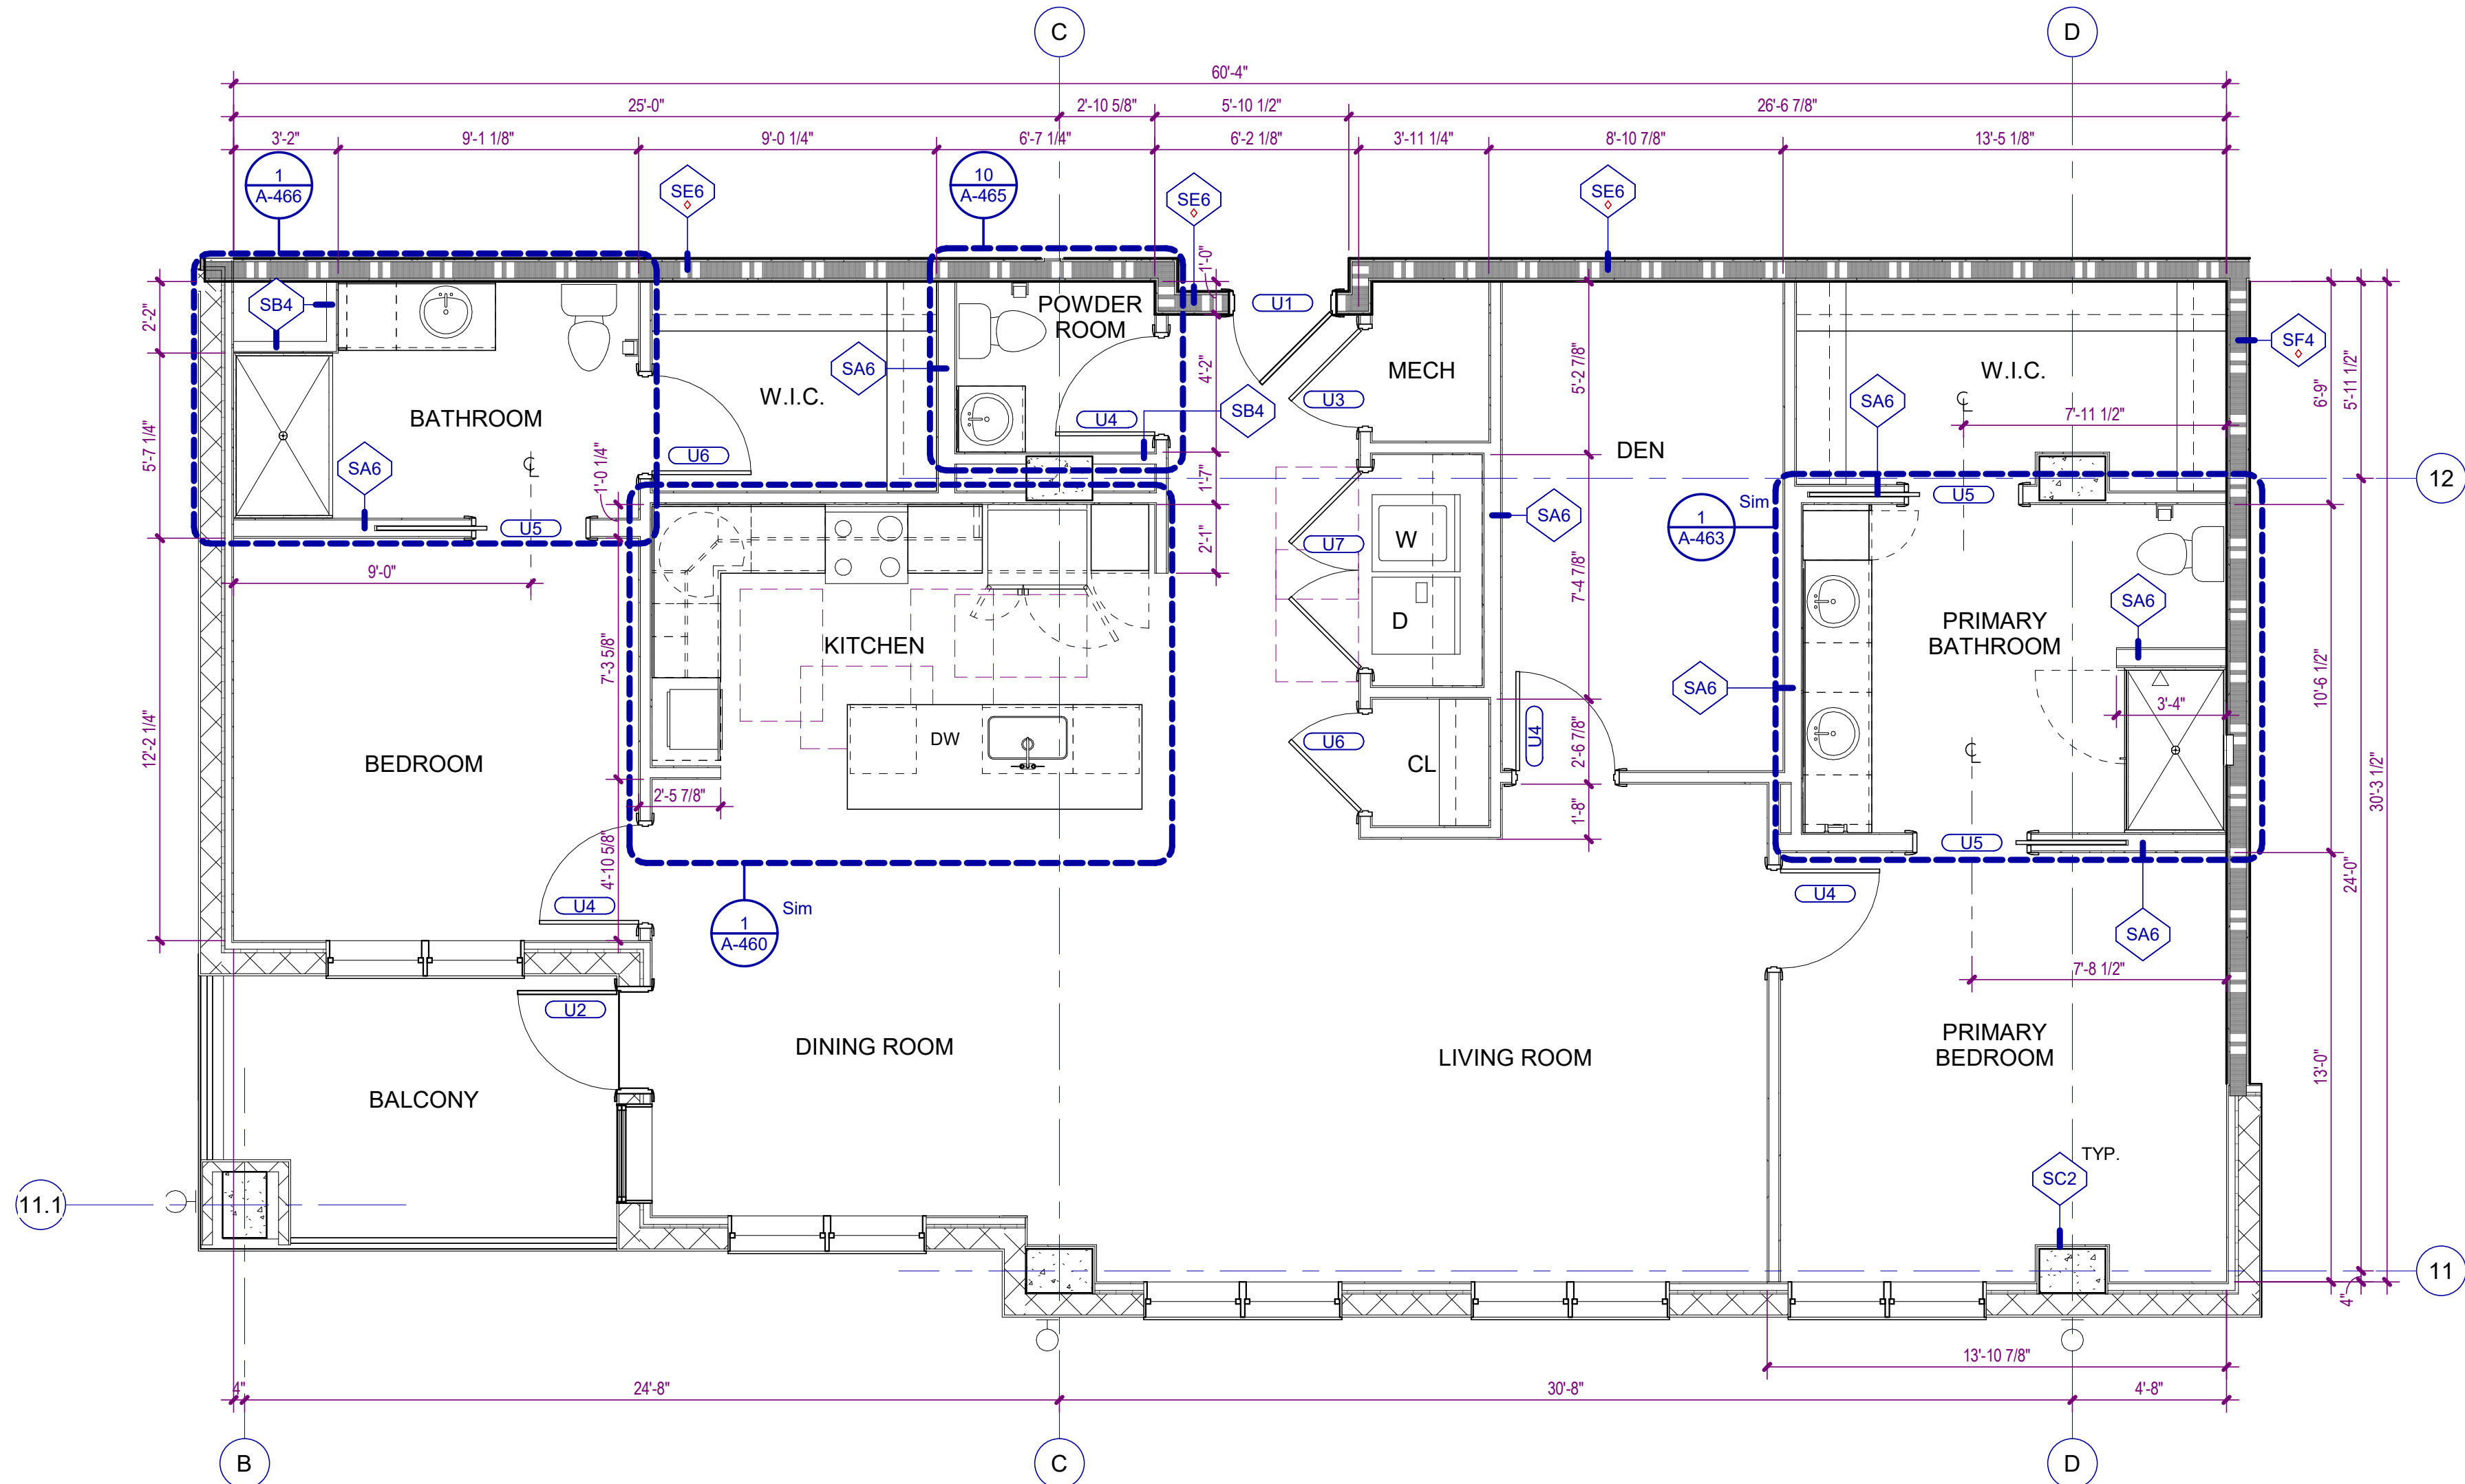

1 UNIT E FLOOR PLAN

SCALE: 1/4" = 1'-0"

GENERAL PARTITION NOTES

1. **NON-RATED PARTITIONS** ARE TO EXTEND UP TO THE STRUCTURE ABOVE.
2. **FIRE WALLS** SHALL BE CONTINUOUS HORIZONTALLY FROM EXTERIOR WALL TO EXTERIOR WALL AND SHALL EXTEND 18 INCHES BEYOND THE EXTERIOR SURFACE OF EXTERIOR WALLS OR MAY TERMINATE AT THE INTERIOR SURFACE OF COMBUSTIBLE EXTERIOR SHEATHING OF 1-HOUR RATED EXTERIOR WALLS OR MAY TERMINATE AT THE INTERIOR SURFACE OF NON-COMBUSTIBLE EXTERIOR SHEATHING AS INDICATED ON DRAWINGS. FIRE WALLS SHALL BE CONTINUOUS VERTICALLY FROM THE FOUNDATION TO EITHER 30 INCHES ABOVE THE ADJACENT ROOFS OR SHALL TERMINATE AT THE UNDERSIDE OF NON-COMBUSTIBLE ROOF SHEATHING, DECK, OR SLAB WHERE ROOF HAS CLASS B RATING AND THERE ARE NO PENETRATIONS OR OPENINGS WITHIN 4 FEET OF THE FIRE WALL ON EITHER SIDE.
3. **FIRE BARRIERS** SHALL EXTEND FROM THE TOP OF FOUNDATION OR FLOOR/CEILING ASSEMBLY BELOW TO THE UNDERSIDE OF THE FLOOR OR ROOF SLAB OR DECK ABOVE AND SHALL BE CONTINUOUS THROUGH CONCEALED SPACES, SUCH AS THE SPACE ABOVE A CEILING.
4. **FIRE PARTITIONS** SHALL EXTEND FROM TOP OF FLOOR/CEILING ASSEMBLY BELOW TO EITHER THE UNDERSIDE OF THE FIRE-RATED FLOOR/CEILING ASSEMBLY ABOVE OR THE UNDERSIDE OF THE SLAB OR DECK ABOVE AS INDICATED ON DRAWINGS.
5. **MOISTURE RESISTANT GYPSUM BOARD** SHALL BE INSTALLED AT THE INTERIOR SIDE OF ALL EXTERIOR WALLS AND AT TOILETS, SHOWERS, AND BREAKROOM PARTITIONS AND WALLS TO RECEIVE PAINT OR WALL COVERING FINISH.
6. **GLASS MAT TILE BACKER OR CEMENT BOARD** SHALL BE INSTALLED AT PARTITIONS AND WALLS TO RECEIVE TILE FINISH.
7. **ACoustic SEALANT** SHALL BE INSTALLED AT BASE, HEAD AND PENETRATIONS OF ALL SOUND-RATED PARTITIONS AND WALLS.
8. **FIRE SEALANT** SHALL BE INSTALLED AT BASE, HEAD AND PENETRATIONS OF ALL FIRE-RATED PARTITIONS AND WALLS.

PARTITION PATTERNS - SEE TAG FOR RATING TYPE

	EXISTING PARTITION TO BE DEMOLISHED		2 HOUR RATED
	EXISTING PARTITION TO REMAIN		3 HOUR RATED
	PARTITIONS NON-RATED		SMOKE BARRIER
	1 HOUR RATED		SMOKE PARTITION

WALL TAG RATING SYMBOLS

	FIRE WALL - 3 HOUR		FIRE PARTITION - 1 HOUR
	FIRE WALL - 2 HOUR		SMOKE BARRIER - 2 HOUR
	FIRE BARRIER - 2 HOUR		SMOKE BARRIER - 1 HOUR
	FIRE BARRIER - 1 HOUR		SMOKE PARTITION - 1 HOUR
			SMOKE PARTITION - 0 HOUR

PARTITION PREFIXES & MODIFIERS

A	SOUND ATTENUATION BLANKET
C	CEMENTITIOUS WALLBOARD (TYPICALLY AT STONE WALL FINISHES)
G	GLASS MATT TILE BACKER (TYPICALLY AT TILE WALL FINISHES)
L	LOOSE MASONRY FILL INSULATION
M	MOLD AND MOISTURE RESISTANT GYPSUM WALLBOARD (TYPICALLY AT BATH WALLS AND CEILINGS)
X	EXTEND GYPSUM WALLBOARD 6" ABOVE THE FINISH CEILING

CEILING TYPE LEGEND


TYPE I	SUSPENDED ACOUSTICAL CEILING. REFER TO FINISH SCHEDULE OR SPECIFICATIONS FOR TYPE, SIZE, COLOR AND FINISH.
TYPE II	GYPSUM BOARD CEILING OR SOFFIT.
TYPE III	EXTERIOR ARCHITECTURAL WOODWORK PANEL.
TYPE IV	INTERIOR ARCHITECTURAL WOODWORK PANEL.
TYPE V	EXPOSED TO STRUCTURE
TYPE VI	EXTERIOR ALUMINUM SUSPENDED LINEAR CEILING SYSTEM

CEILING SYMBOLS

	RECESSED TROFFER LIGHTING FIXTURE		WALL MOUNTED STRIP LIGHTING FIXTURE
	SUSPENDED/SURFACE MOUNTED TROFFER LIGHTING FIXTURE		WALL MOUNTED LIGHTING FIXTURE (SCONCE)
	SURFACE MOUNTED STRIP LIGHTING FIXTURE		WALL MOUNTED CLOCK
	RECESSED DOWNLIGHT FIXTURE		LINEAR SUPPLY/ RETURN AIR DIFFUSER
	RECESSED WALL WASH LIGHTING FIXTURE		SUPPLY AIR GRILLE
	TRACK / MONOPOINT LIGHTING FIXTURE		RETURN AIR GRILLE
	SURFACE MOUNTED LIGHTING FIXTURE		HEAT / EXHAUST FAN / LIGHTING FIXTURE
	PENDANT MOUNTED LIGHTING FIXTURE		EXHAUST FAN
	CEILING MOUNTED EXIT SIGN		SPRINKLER HEAD
	WALL MOUNTED EXIT SIGN		FIRE ALARM SPEAKER
	CEILING MOUNTED EMERGENCY EGRESS LIGHTING		FIRE ALARM STROBE
	WALL MOUNTED EMERGENCY EGRESS LIGHTING		FIRE ALARM SPEAKER / STROBE
	CONTINUOUS COVE LIGHTING / FIXTURE		SMOKE DETECTOR
	CEILING FAN		HEAT DETECTOR
	PA SPEAKER		ACCESS PANEL
	OCCUPANCY SENSOR		JUNCTION BOX
	CAMERA		

NO.	DATE	DESCRIPTION
	08/22/25	DESIGN DEVELOPMENT

WATERFORD CAMPUS
IL BUILDING
601 UNIVERSE BLVD. JUNO BEACH, FL 33408

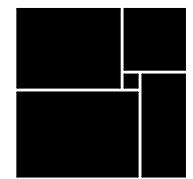

THW
DESIGN

COPYRIGHT © 2017
THOMPSON HANCOCK WITTE &
ASSOCIATES, INC.

2100 RiverEdge Parkway
Suite 900
Atlanta, GA 30328

PH: 770 916 2220
FAX: 770 916 2299

www.thw.com

PRELIMINARY DRAWINGS.
NOT TO BE USED FOR
RECORDING,
IMPLEMENTATION,
REGULATORY APPROVAL,
PERMITTING, OR
CONSTRUCTION.


DESIGN
DEVELOPMENT

Project No.: 2021009
Date: 08/22/2025


ENLARGED
UNIT E PLANS

A-478

Autodesk Docs://MCH - Stage 2 - MC_AL_LU2021009_WCR_L-BLDG_ARCH_R24.rvt

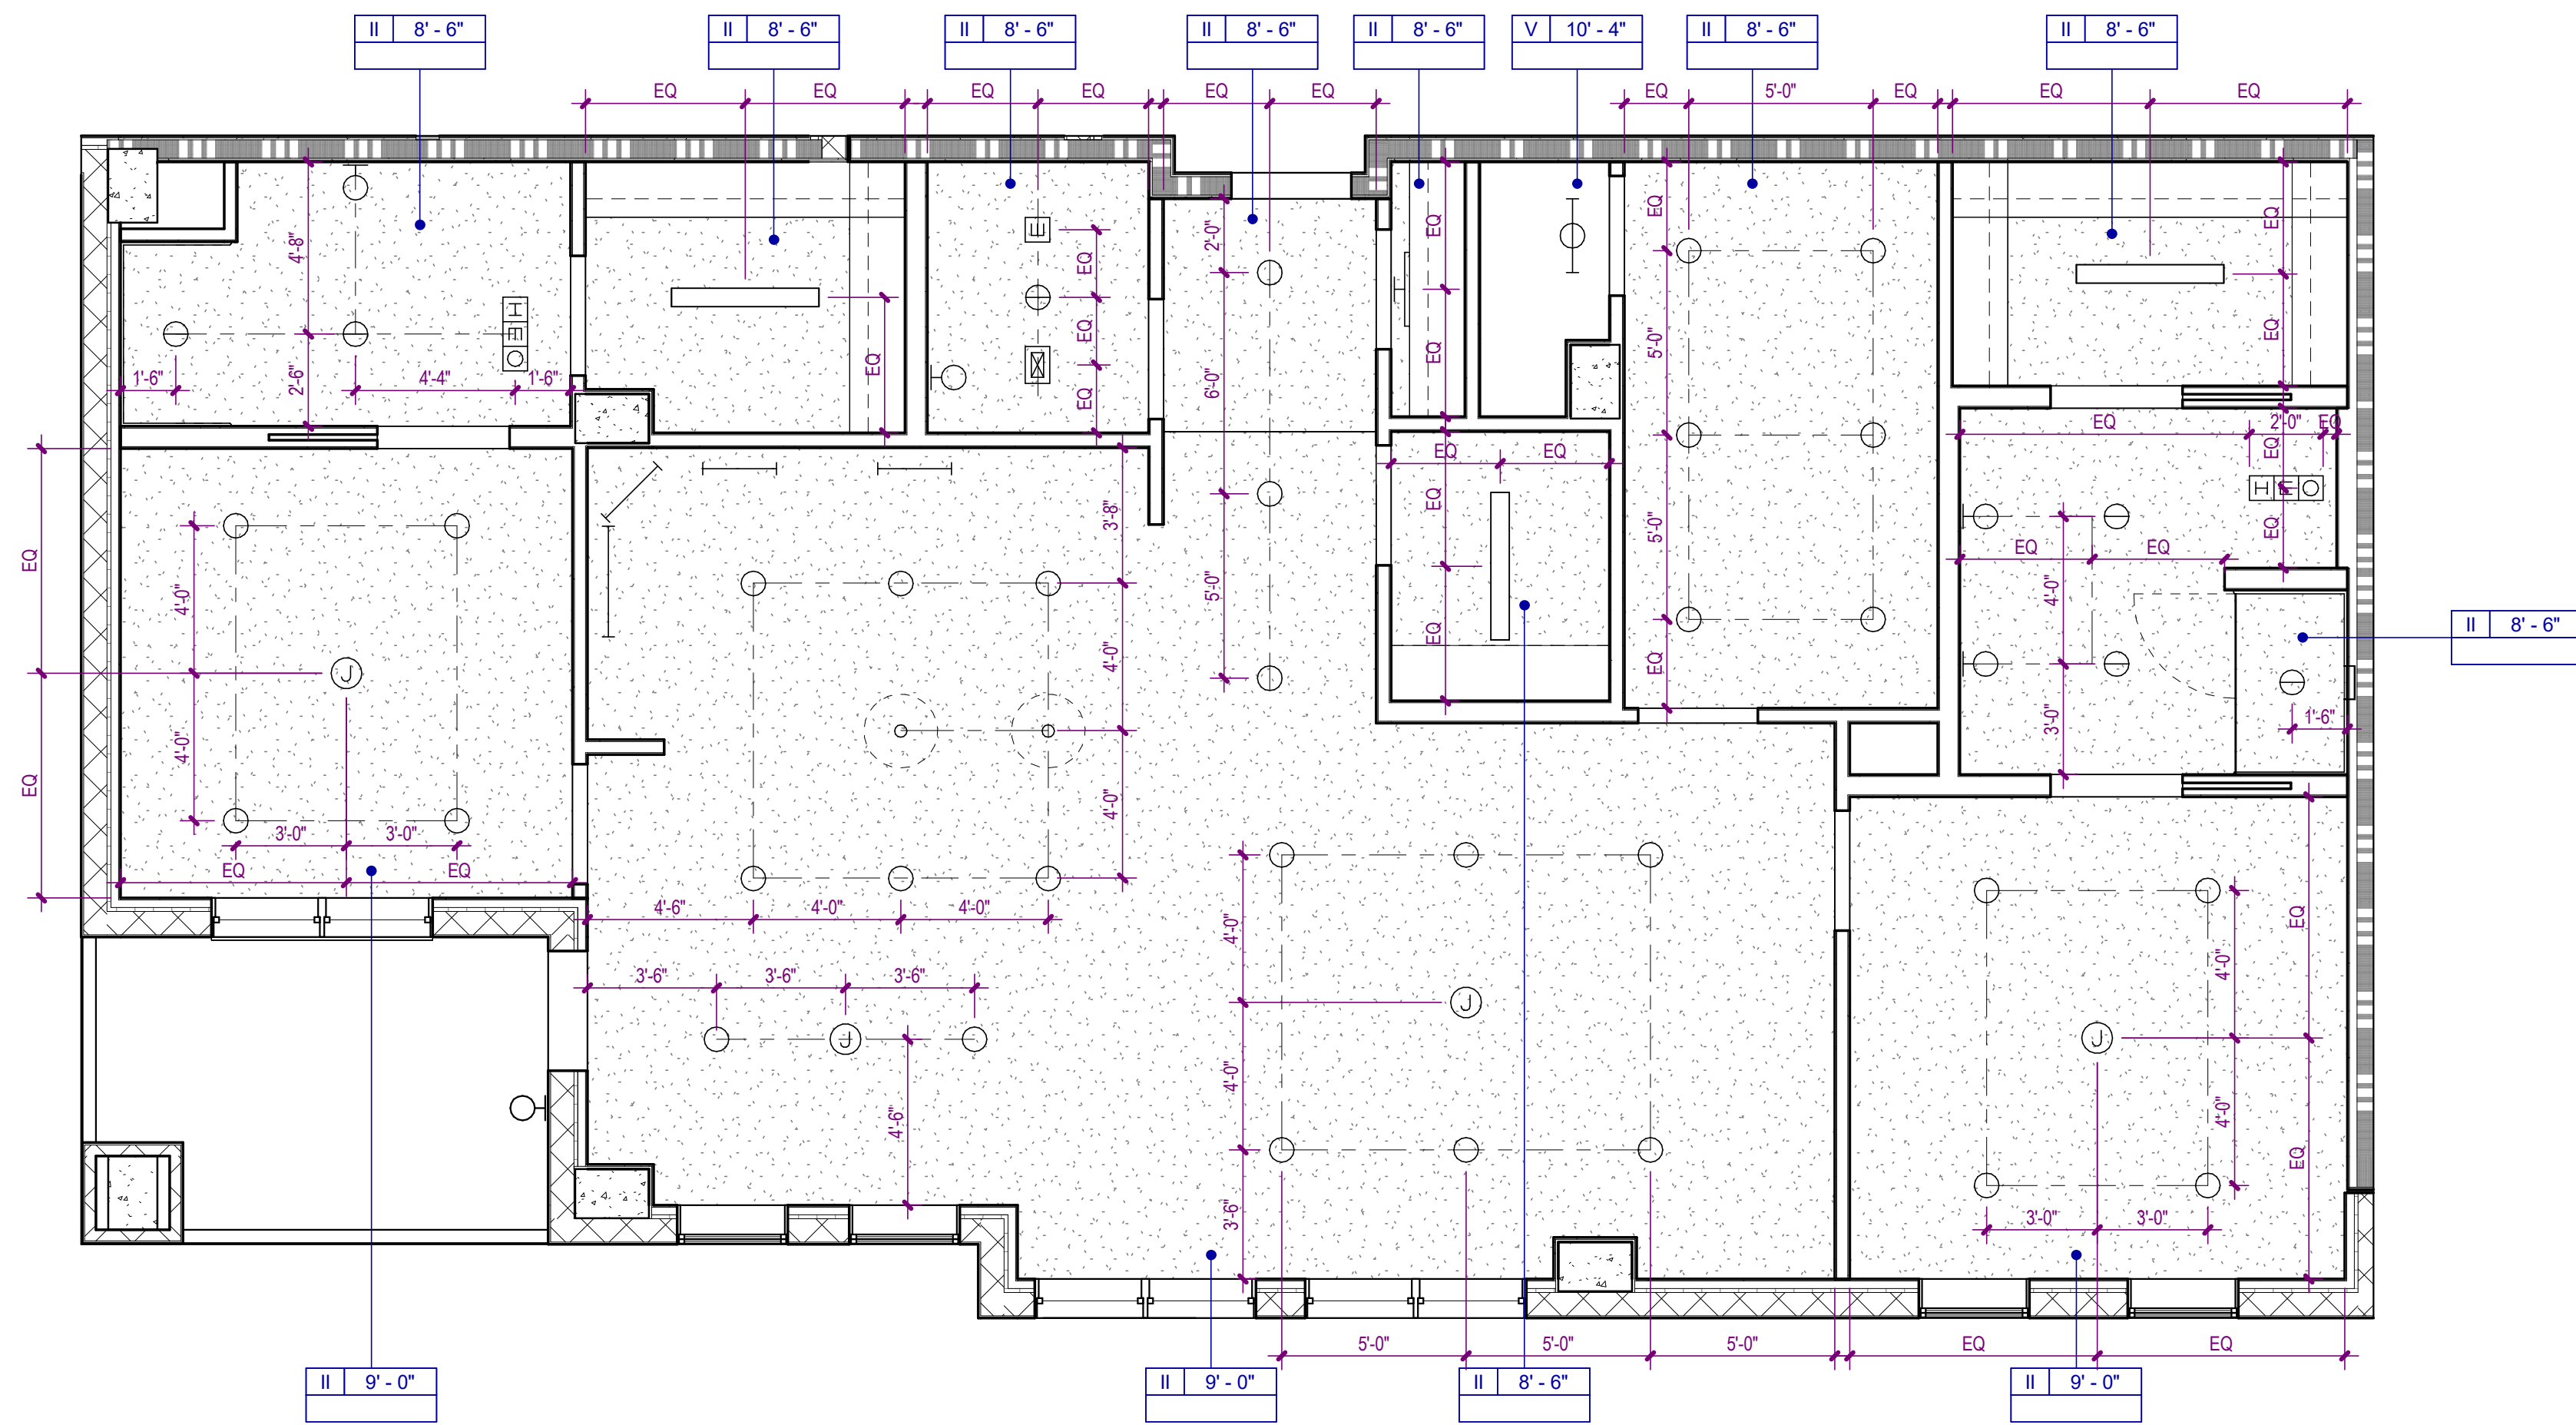

2 UNIT E1 RCP
A-479 SCALE: 1/4" = 1'-0"

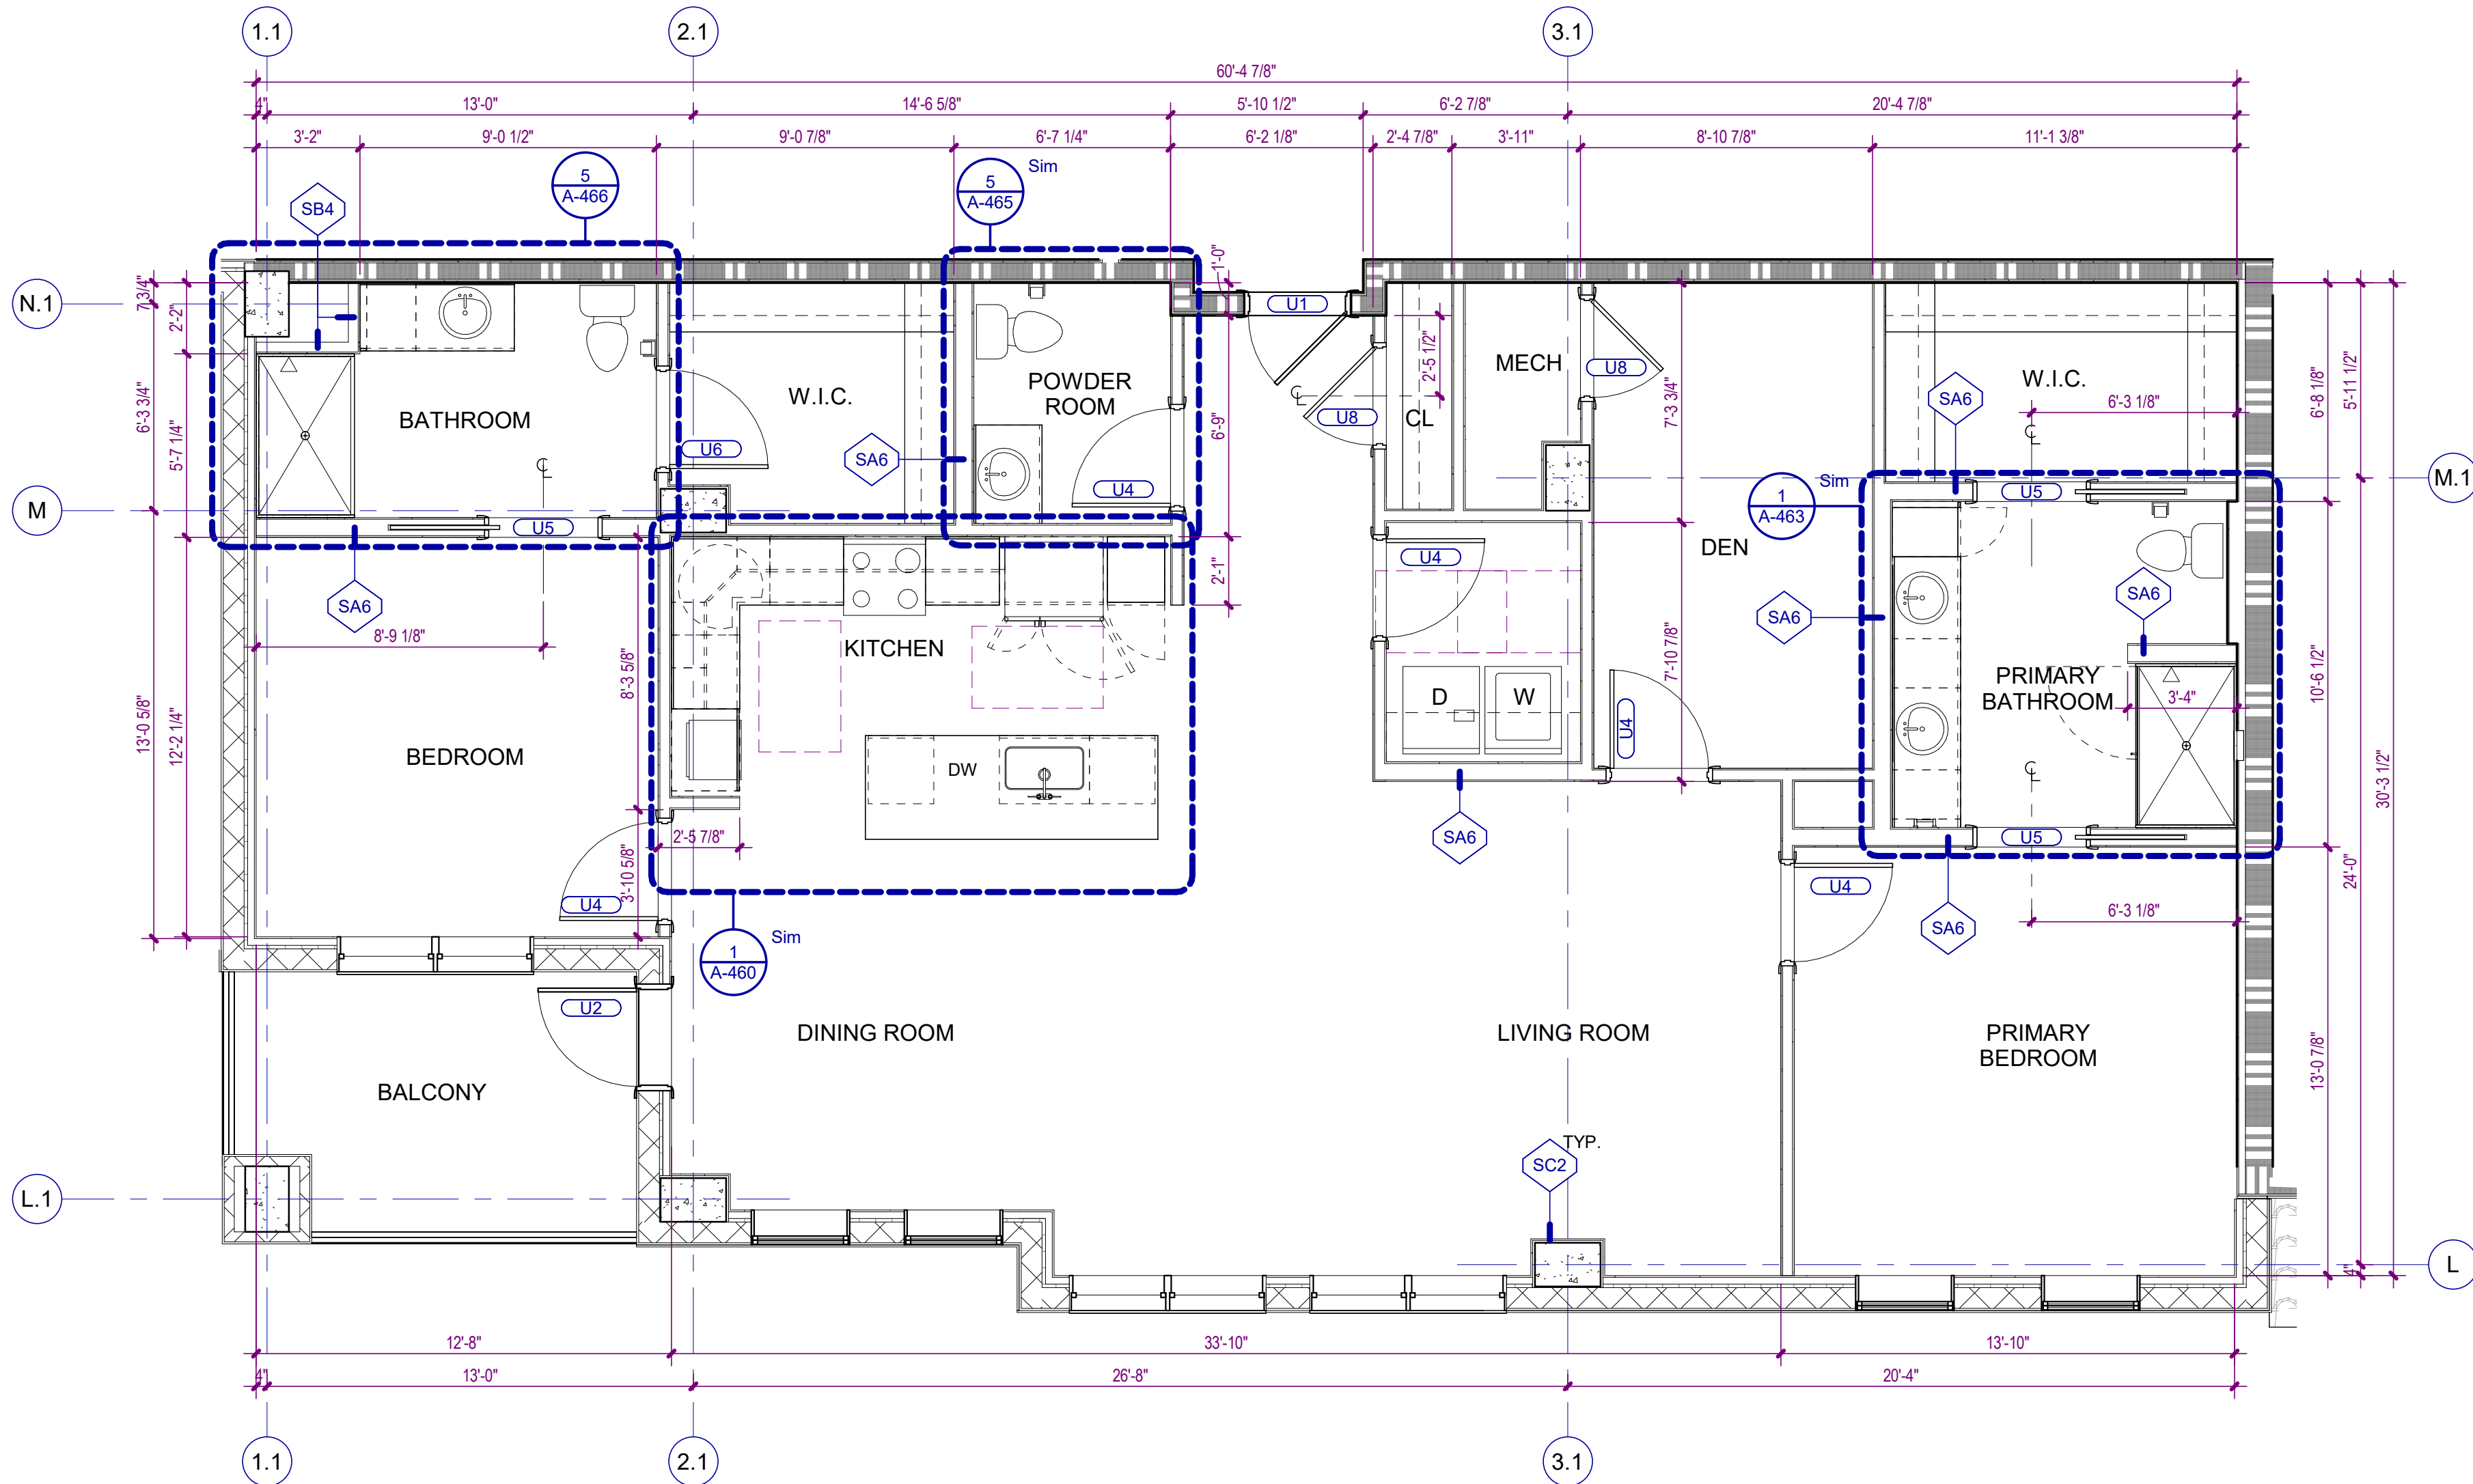

1 UNIT E1 FLOOR PLAN
A-479 SCALE: 1/4" = 1'-0"

GENERAL PARTITION NOTES

- NON-RATED PARTITIONS** ARE TO EXTEND UP TO THE STRUCTURE ABOVE.
- FIRE WALLS** SHALL BE CONTINUOUS HORIZONTALLY FROM EXTERIOR WALL TO EXTERIOR WALL AND SHALL EXTEND 18 INCHES BEYOND THE EXTERIOR SURFACE OF EXTERIOR WALLS OR MAY TERMINATE AT THE INTERIOR SURFACE OF COMBUSTIBLE EXTERIOR SHEATHING OF 1-HOUR RATED EXTERIOR WALLS OR MAY TERMINATE AT THE INTERIOR SURFACE OF NON-COMBUSTIBLE EXTERIOR SHEATHING AS INDICATED ON DRAWINGS. FIRE WALLS SHALL BE CONTINUOUS VERTICALLY FROM THE FOUNDATION TO EITHER 30 INCHES ABOVE THE ADJACENT ROOFS OR SHALL TERMINATE AT THE UNDERSIDE OF NON-COMBUSTIBLE ROOF SHEATHING, DECK, OR SLAB WHERE ROOF HAS CLASS B RATING AND THERE ARE NO PENETRATIONS OR OPENINGS WITHIN 4 FEET OF THE FIRE WALL ON EITHER SIDE.
- FIRE BARRIERS** SHALL EXTEND FROM THE TOP OF FOUNDATION OR FLOOR/CEILING ASSEMBLY BELOW TO THE UNDERSIDE OF THE FLOOR OR ROOF SLAB OR DECK ABOVE AND SHALL BE CONTINUOUS THROUGH CONCEALED SPACES, SUCH AS THE SPACE ABOVE A CEILING.
- FIRE PARTITIONS** SHALL EXTEND FROM TOP OF FLOOR/CEILING ASSEMBLY BELOW TO EITHER THE UNDERSIDE OF THE FIRE-RATED FLOOR/CEILING ASSEMBLY ABOVE OR THE UNDERSIDE OF THE SLAB OR DECK ABOVE AS INDICATED ON DRAWINGS.
- MOISTURE RESISTANT GYPSUM BOARD** SHALL BE INSTALLED AT THE INTERIOR SIDE OF ALL EXTERIOR WALLS AND AT TOILETS, SHOWERS, AND BREAKROOM PARTITIONS AND WALLS TO RECEIVE PAINT OR WALL COVERING FINISH.
- GLASS MAT TILE BACKER OR CEMENT BOARD** SHALL BE INSTALLED AT PARTITIONS AND WALLS TO RECEIVE TILE FINISH.
- ACoustic SEALANT** SHALL BE INSTALLED AT BASE, HEAD AND PENETRATIONS OF ALL SOUND-RATED PARTITIONS AND WALLS.
- FIRE SEALANT** SHALL BE INSTALLED AT BASE, HEAD AND PENETRATIONS OF ALL FIRE-RATED PARTITIONS AND WALLS.

PARTITION PATTERNS - SEE TAG FOR RATING TYPE

	EXISTING PARTITION TO BE DEMOLISHED		2 HOUR RATED
	EXISTING PARTITION TO REMAIN		3 HOUR RATED
	PARTITIONS NON-RATED		SMOKE BARRIER
	1 HOUR RATED		SMOKE PARTITION

WALL TAG RATING SYMBOLS

	FIRE WALL - 3 HOUR		FIRE PARTITION - 1 HOUR
	FIRE WALL - 2 HOUR		SMOKE BARRIER - 2 HOUR
	FIRE BARRIER - 2 HOUR		SMOKE BARRIER - 1 HOUR
	FIRE BARRIER - 1 HOUR		SMOKE PARTITION - 1 HOUR
			SMOKE PARTITION - 0 HOUR

PARTITION PREFIXES & MODIFIERS

A	SOUND ATTENUATION BLANKET
C	CEMENTITIOUS WALLBOARD (TYPICALLY AT STONE WALL FINISHES)
G	GLASS MATT TILE BACKER (TYPICALLY AT TILE WALL FINISHES)
L	LOOSE MASONRY FILL INSULATION
M	MOLD AND MOISTURE RESISTANT GYPSUM WALLBOARD (TYPICALLY AT BATH WALLS AND CEILINGS)
X	EXTEND GYPSUM WALLBOARD 6" ABOVE THE FINISH CEILING

CEILING TYPE LEGEND


TYPE I	SUSPENDED ACOUSTICAL CEILING. REFER TO FINISH SCHEDULE OR SPECIFICATIONS FOR TYPE, SIZE, COLOR AND FINISH.
TYPE II	GYPSUM BOARD CEILING OR SOFFIT.
TYPE III	EXTERIOR ARCHITECTURAL WOODWORK PANEL.
TYPE IV	INTERIOR ARCHITECTURAL WOODWORK PANEL.
TYPE V	EXPOSED TO STRUCTURE
TYPE VI	EXTERIOR ALUMINUM SUSPENDED LINEAR CEILING SYSTEM

CEILING SYMBOLS

	RECESSED TROFFER LIGHTING FIXTURE		WALL MOUNTED STRIP LIGHTING FIXTURE
	SUSPENDED/SURFACE MOUNTED TROFFER LIGHTING FIXTURE		WALL MOUNTED LIGHTING FIXTURE (SCONCE)
	SURFACE MOUNTED STRIP LIGHTING FIXTURE		WALL MOUNTED CLOCK
	RECESSED DOWNLIGHT FIXTURE		LINEAR SUPPLY/RETURN AIR DIFFUSER
	RECESSED WALL WASH LIGHTING FIXTURE		SUPPLY AIR GRILLE
	TRACK / MONOPOINT LIGHTING FIXTURE		RETURN AIR GRILLE
	SURFACE MOUNTED LIGHTING FIXTURE		HEAT / EXHAUST FAN / LIGHTING FIXTURE
	PENDANT MOUNTED LIGHTING FIXTURE		EXHAUST FAN
	CEILING MOUNTED EXIT SIGN		SPRINKLER HEAD
	WALL MOUNTED EXIT SIGN		FIRE ALARM SPEAKER
	CEILING MOUNTED EMERGENCY EGRESS LIGHTING		FIRE ALARM STROBE
	WALL MOUNTED EMERGENCY EGRESS LIGHTING		FIRE ALARM SPEAKER / STROBE
	CONTINUOUS COVE LIGHTING / FIXTURE		SMOKE DETECTOR
	CEILING FAN		HEAT DETECTOR
	PA SPEAKER		ACCESS PANEL
	OCCUPANCY SENSOR		JUNCTION BOX
	CAMERA		

NO.	DATE	DESCRIPTION
	08/22/25	DESIGN DEVELOPMENT

**WATERFORD CAMPUS
IL BUILDING**
601 UNIVERSE BLVD. JUNO BEACH, FL 33408

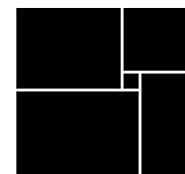

**THW
DESIGN**

COPYRIGHT © 2017
THOMPSON HANCOCK WITTE &
ASSOCIATES, INC.

2100 RiverEdge Parkway
Suite 900
Atlanta, GA 30328

PH: 770 916 2220
FAX: 770 916 2299

www.thw.com


PRELIMINARY DRAWINGS.
NOT TO BE USED FOR
RECORDING,
IMPLEMENTATION,
REGULATORY APPROVAL,
PERMITTING, OR
CONSTRUCTION.

**DESIGN
DEVELOPMENT**


Project No.: 2021009
Date: 08/22/2025

**ENLARGED
UNIT E1 PLANS**

A-479

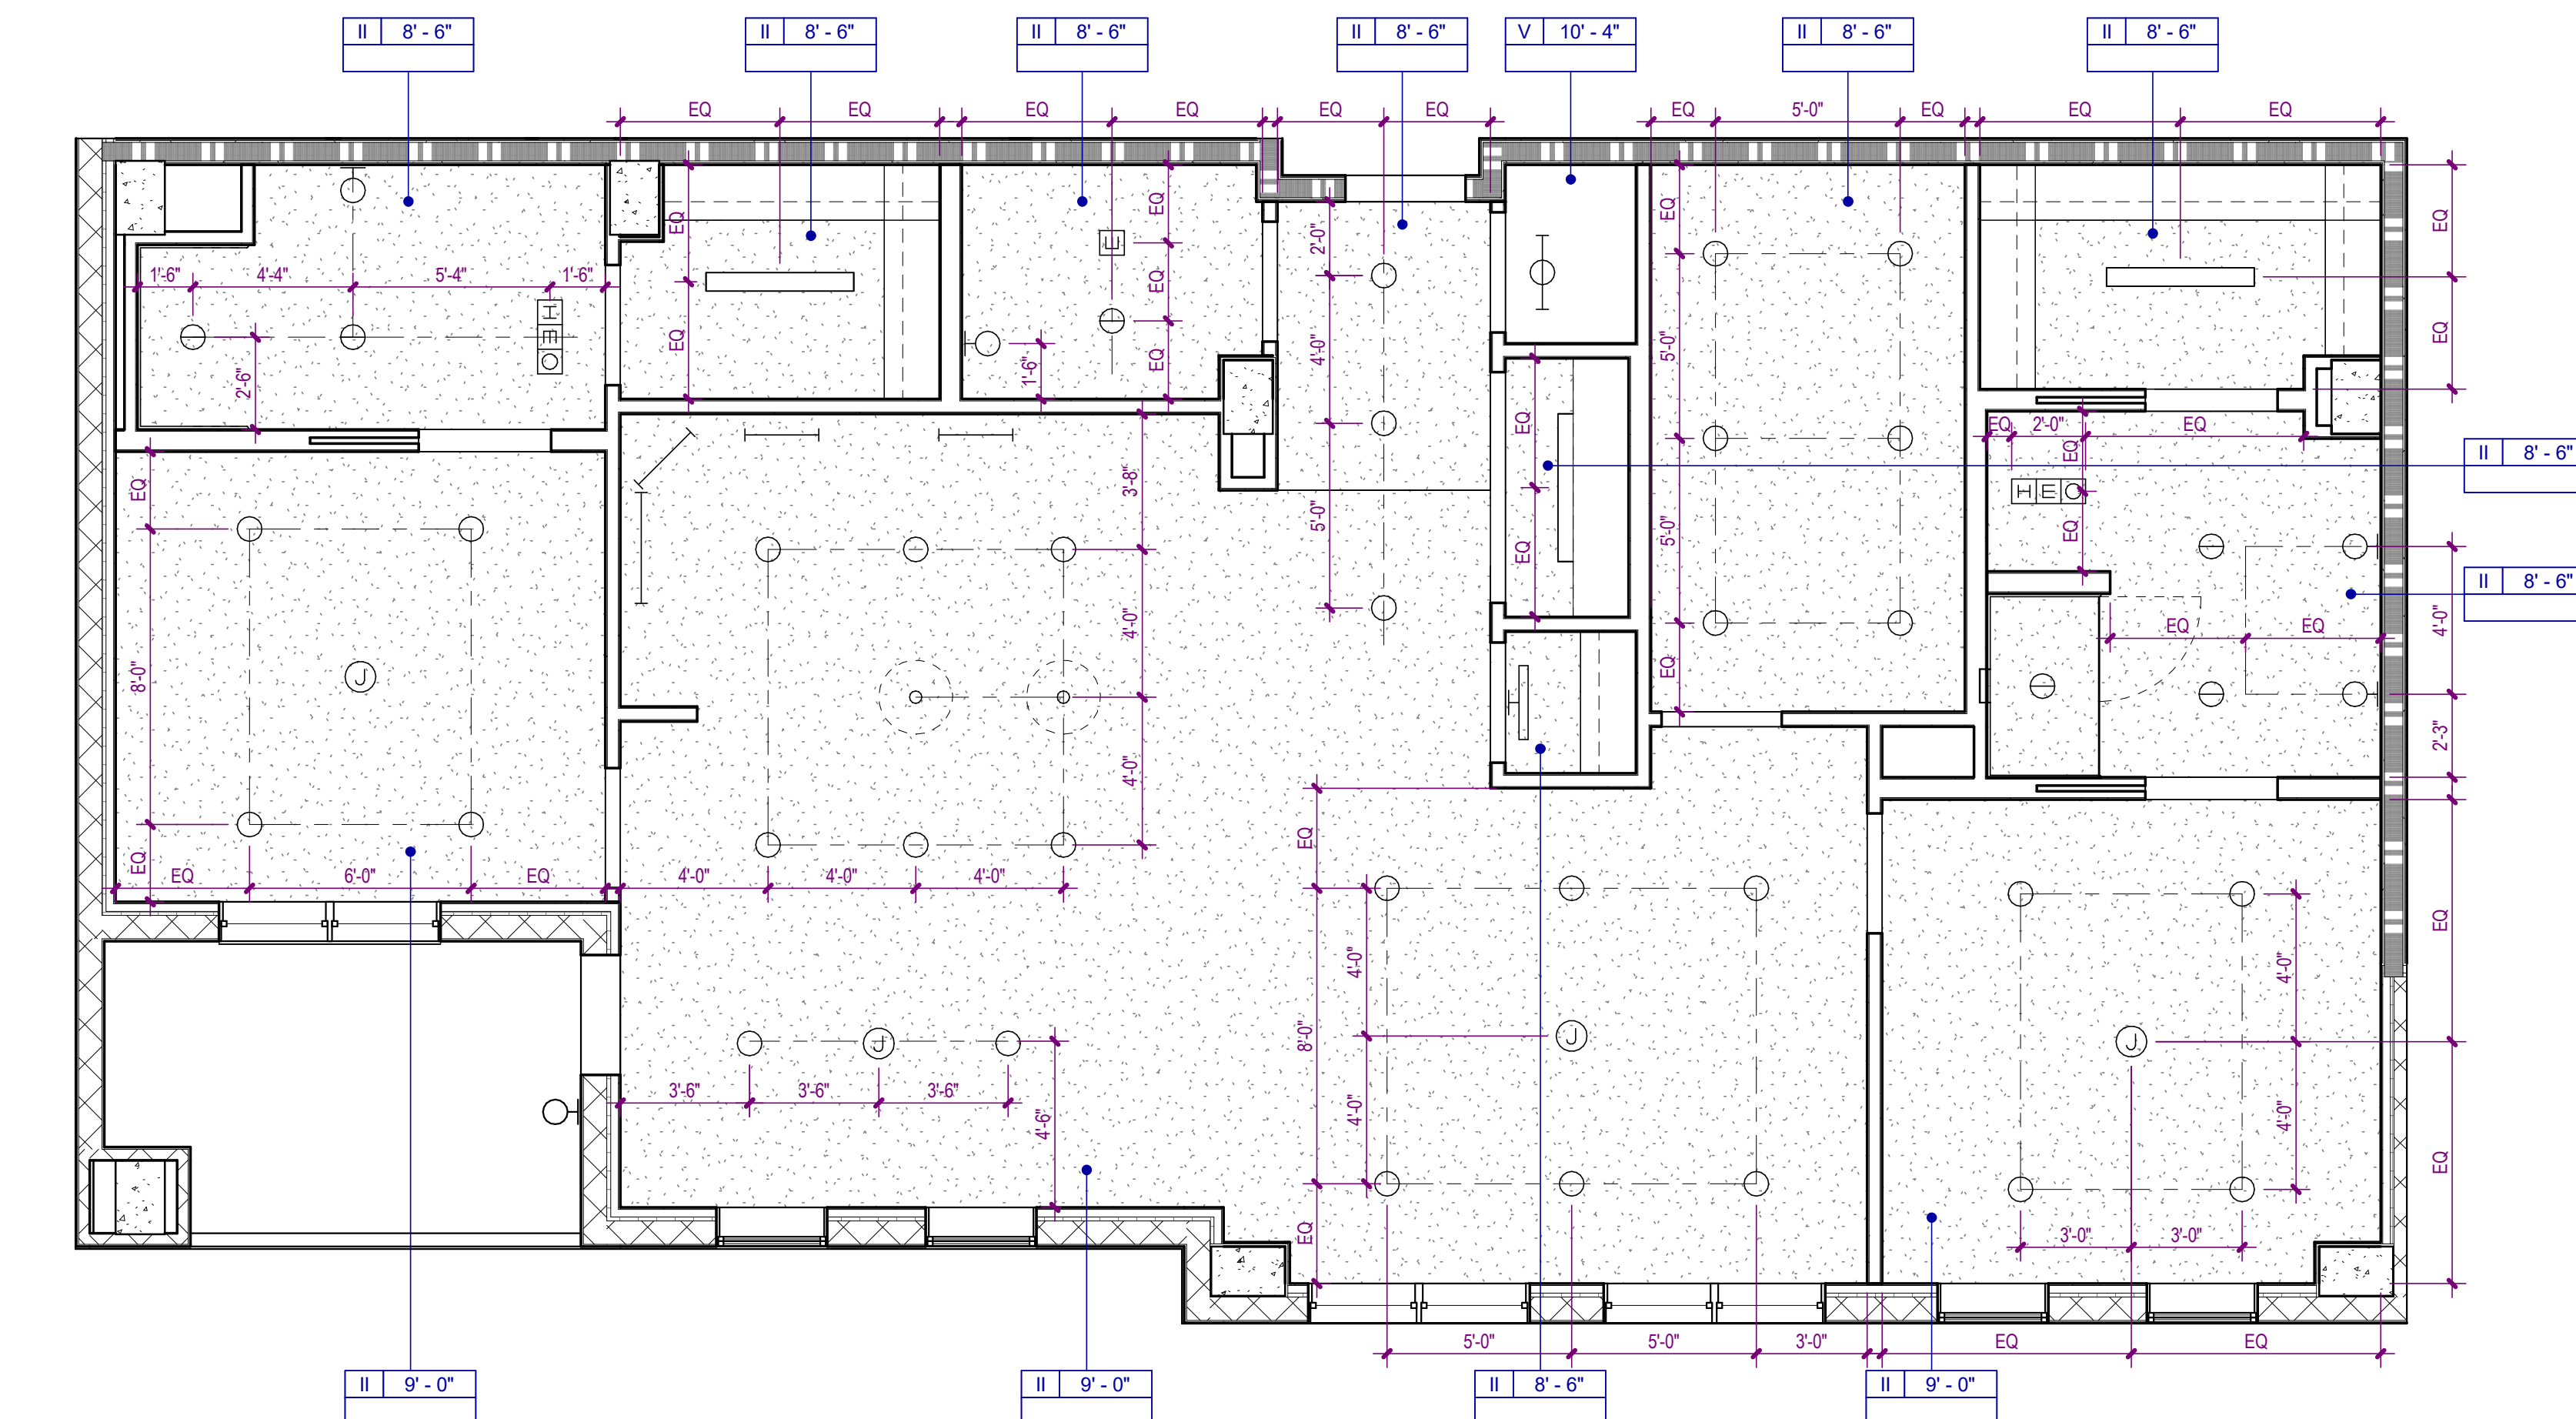

2 UNIT E2 RCP
A-480 SCALE: 1/4" = 1'-0"

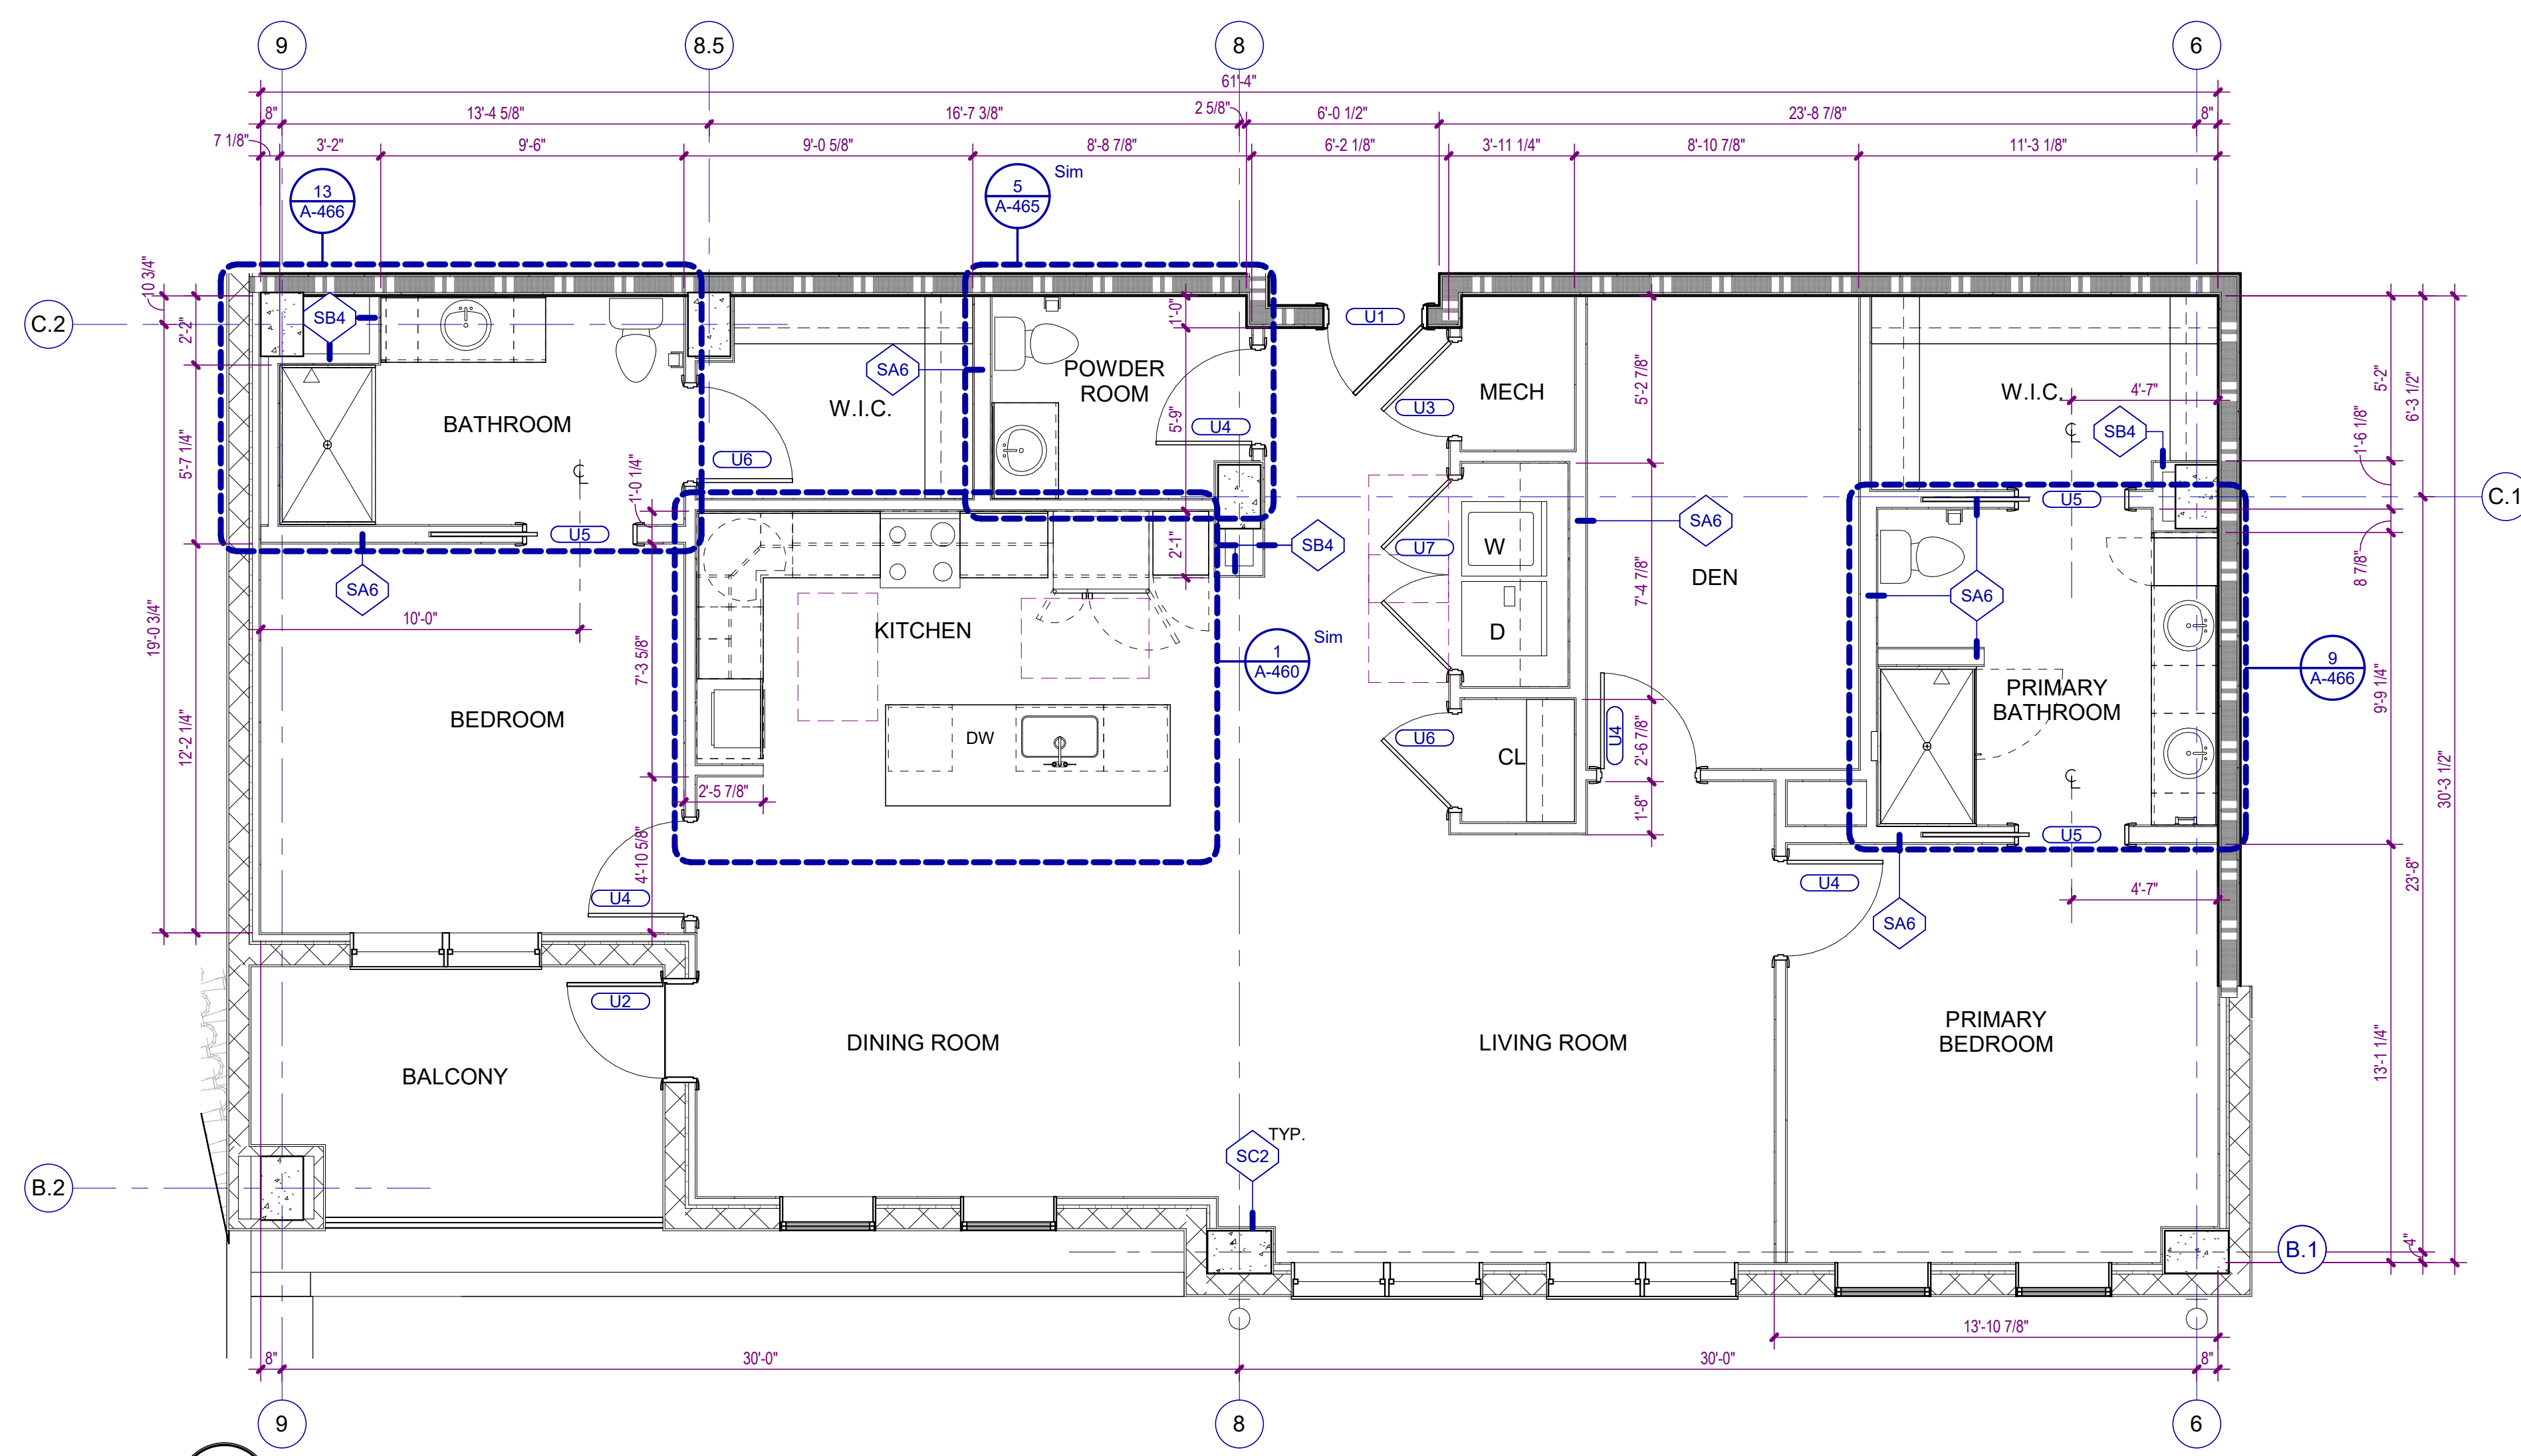

1 UNIT E2 FLOOR PLAN
A-480 SCALE: 1/4" = 1'-0"

GENERAL PARTITION NOTES

1. **NON-RATED PARTITIONS** ARE TO EXTEND UP TO THE STRUCTURE ABOVE.
2. **FIRE WALLS** SHALL BE CONTINUOUS HORIZONTALLY FROM EXTERIOR WALL TO EXTERIOR WALL AND SHALL EXTEND 18 INCHES BEYOND THE EXTERIOR SURFACE OF EXTERIOR WALLS OR MAY BE TERMINATED AT THE INTERIOR SURFACE OF EXTERIOR WALLS PROVIDED THAT 14 INCHES OF EXTERIOR WALLS OR MAY TERMINATE AT THE INTERIOR SURFACE OF NON-COMBUSTIBLE EXTERIOR SHEATHINGS AS INDICATED ON DRAWINGS. FIRE WALLS SHALL BE CONTINUOUS VERTICALLY FROM THE FOUNDATION TO EITHER 30 INCHES ABOVE THE ADJACENT ROOFS OR TO THE CEILING TO TERMINATE AT THE TOP OF FLOOR/CEILING ASSEMBLY OR 4 FEET FROM THE ROOF WHERE ROOF HAS CLASS B RATING AND THERE ARE NO PENETRATIONS OR OPENINGS WITHIN 4 FEET OF THE FIRE WALL ON EITHER SIDE.
3. **CEILING** SHALL BE CONTINUOUS FROM THE TOP OF FOUNDATION OR FLOOR/CEILING ASSEMBLY BELOW TO THE UNDERSIDE OF THE FLOOR OR ROOF SLAB OR DECK ABOVE AND SHALL BE CONTINUOUS THROUGH CONCEALED SPACES, SUCH AS THE SPACE ABOVE A CEILING.
4. **PARTITIONS** SHALL BE CONTINUOUS FROM THE TOP OF FLOOR/CEILING ASSEMBLY BELOW TO EITHER THE UNDERSIDE OF THE FIRE-RATED FLOOR/CEILING ASSEMBLY ABOVE OR THE UNDERSIDE OF THE SLAB OR DECK ABOVE AS INDICATED ON DRAWINGS.
5. **MOISTURE RESISTANT GYPSUM BOARD** SHALL BE INSTALLED AT THE INTERIOR SIDE OF ALL EXTERIOR WALLS, ROOFS, CEILING, TOILETS, SINKS, AND BREAKROOM PARTITIONS AND WALLS TO RECEIVE PAINT OR WALL COVERING FINISH.
6. **GLASS MAT TILE BACKER OR CEMENT BOARD** SHALL BE INSTALLED AT PARTITIONS AND WALLS TO RECEIVE TILE FINISH.
7. **ACoustic SEALANT** SHALL BE INSTALLED AT BASE, HEAD AND PENETRATIONS OF ALL SOUND-RATED PARTITIONS AND WALLS.
8. **FIRE SEALANT** SHALL BE INSTALLED AT BASE, HEAD AND PENETRATIONS OF ALL FIRE-RATED PARTITIONS AND WALLS.

PARTITION PATTERNS - SEE TAG FOR RATING TYPE

	EXISTING PARTITION TO BE DEMOLISHED		2 HOUR RATED
	EXISTING PARTITION TO REMAIN		3 HOUR RATED
	PARTITIONS NON-RATED		SMOKE BARRIER
	1 HOUR RATED		SMOKE PARTITION

WALL TAG RATING SYMBOLS

	FIRE WALL - 3 HOUR		FIRE PARTITION - 1 HOUR
	FIRE WALL - 2 HOUR		SMOKE BARRIER - 2 HOUR
	FIRE BARRIER - 2 HOUR		SMOKE BARRIER - 1 HOUR
	FIRE BARRIER - 1 HOUR		SMOKE PARTITION - 1 HOUR
			SMOKE PARTITION - 0 HOUR





PARTITION PREFIXES & MODIFIERS

A	SOUND ATTENUATION BLANKET
C	CEMENTITIOUS WALLBOARD (TYPICALLY AT STONE WALL FINISHES)
G	GLASS MATT TILE BACKER (TYPICALLY AT TILE WALL FINISHES)
L	LOOSE MASONRY FILL INSULATION
M	MOLD AND MOISTURE RESISTANT GYPSUM WALLBOARD (TYPICALLY AT BATH WALLS AND CEILINGS)
X	EXTEND GYPSUM WALLBOARD 6" ABOVE THE FINISH CEILING

CEILING TYPE LEGEND


TYPE I	SUSPENDED ACoustICAL CEILING. REFER TO FINISH SCHEDULE OR SPECIFICATIONS FOR TYPE, SIZE, COLOR AND FINISH.
TYPE II	GYPSUM BOARD CEILING OR SOFFIT.
TYPE III	EXTERIOR ARCHITECTURAL WOODWORK PANEL.
TYPE IV	INTERIOR ARCHITECTURAL WOODWORK PANEL.
TYPE V	EXP0SED TO STRUCTURE
TYPE VI	EXTERIOR ALUMINUM SUSPENDED LINEAR CEILING SYSTEM

CEILING SYMBOLS

    	RECESSED TROFFER LIGHTING FIXTURE		WALL MOUNTED STRIP LIGHTING FIXTURE				
	SUSPENDED SURFACE MOUNTED TROFFER LIGHTING FIXTURE		WALL MOUNTED LIGHTING FIXTURE (SCONCE)				
	SURFACE MOUNTED STRIP LIGHTING FIXTURE		WALL MOUNTED CLOCK				
	RECESSED DOWNLIGHT FIXTURE		LINEAR SUPPLY/ RETURN AIR DIFFUSER				
	RECESSED WALL WASH LIGHTING FIXTURE		SUPPLY AIR GRILLE				
	TRACK / MONOPOINT LIGHTING FIXTURE		RETURN AIR GRILLE				
	SURFACE MOUNTED LIGHTING FIXTURE		HEAT / EXHAUST FAN / LIGHTING FIXTURE				
	PENDANT MOUNTED LIGHTING FIXTURE		EXHAUST FAN				
	CEILING MOUNTED EXIT SIGN		SPRINKLER HEAD				
	WALL MOUNTED EXIT SIGN		FIRE ALARM SPEAKER				
	CEILING MOUNTED EMERGENCY EGRESS LIGHTING		FIRE ALARM STROBE				
	WALL MOUNTED EMERGENCY EGRESS LIGHTING		FIRE ALARM SPEAKER / STROBE				
	CONTINUOUS COVE LIGHTING / FIXTURE		SMOKE DETECTOR				
	CEILING FAN		HEAT DETECTOR				
	PA SPEAKER		ACCESS PANEL				
	OCCUPANCY SENSOR		JUNCTION BOX				
	CAMERA	<table border="1"><tr><td>CLG</td><td>HGT</td></tr><tr><td>FIN</td><td>FIN NO</td></tr></table> CLG TYPE / HEIGHT FINISH / FINISH NUMBER		CLG	HGT	FIN	FIN NO
CLG	HGT						
FIN	FIN NO						

[illegible]

**WATERFORD CAMPUS
IL BUILDING**
601 UNIVERSE BLVD. JUNO BEACH, FL 33408

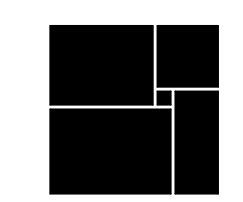

THW
DESIGN

COPYRIGHT © 2017
THOMPSON HANCOCK WITTE &
ASSOCIATES, INC.

2100 RiverEdge Parkway
Suite 900
Atlanta, GA 30328

PH: 770 916 2220
FAX: 770 916 2299

www.thw.com


PRELIMINARY DRAWINGS.
NOT TO BE USED FOR
RECORDING,
IMPLEMENTATION,
REGULATORY APPROVAL,
PERMITTING, OR
CONSTRUCTION.

DESIGN DEVELOPMENT


Project No.: 202100
Date: 08/22/202

ENLARGED
UNIT E2 PLANS

A-480

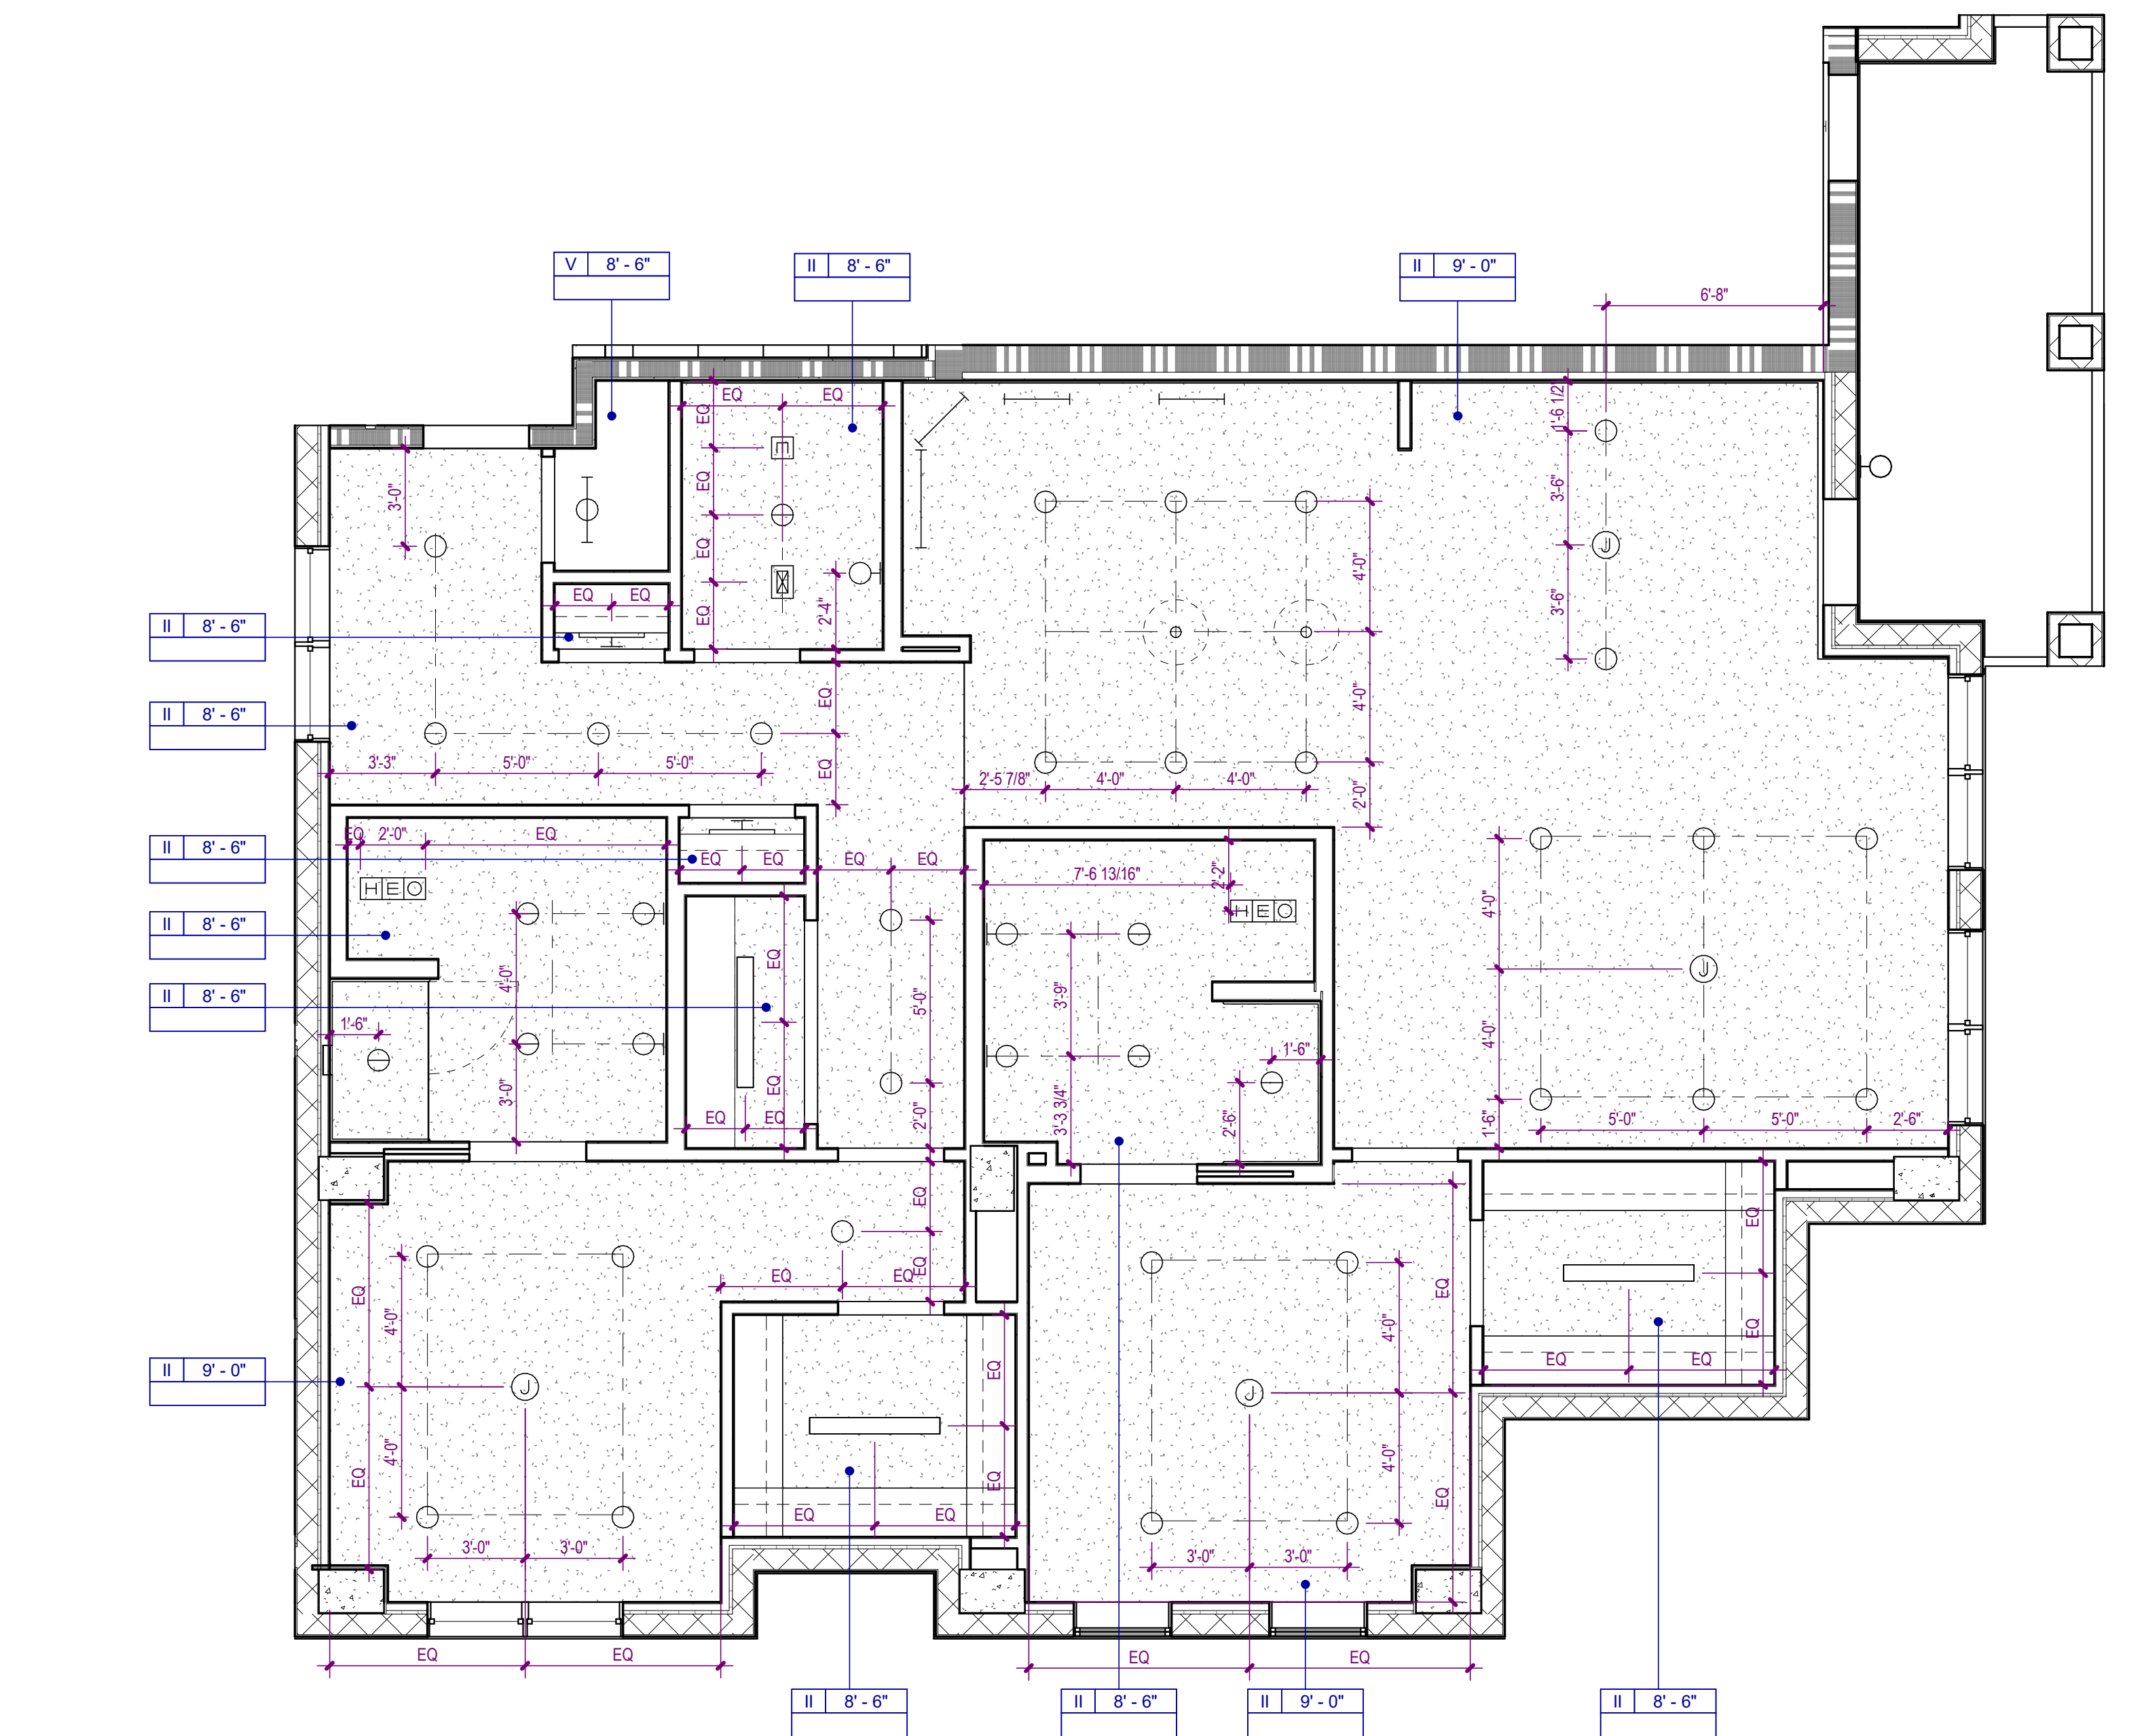

2 UNIT F
A-481 SCALE: 1/4" = 1'-0"

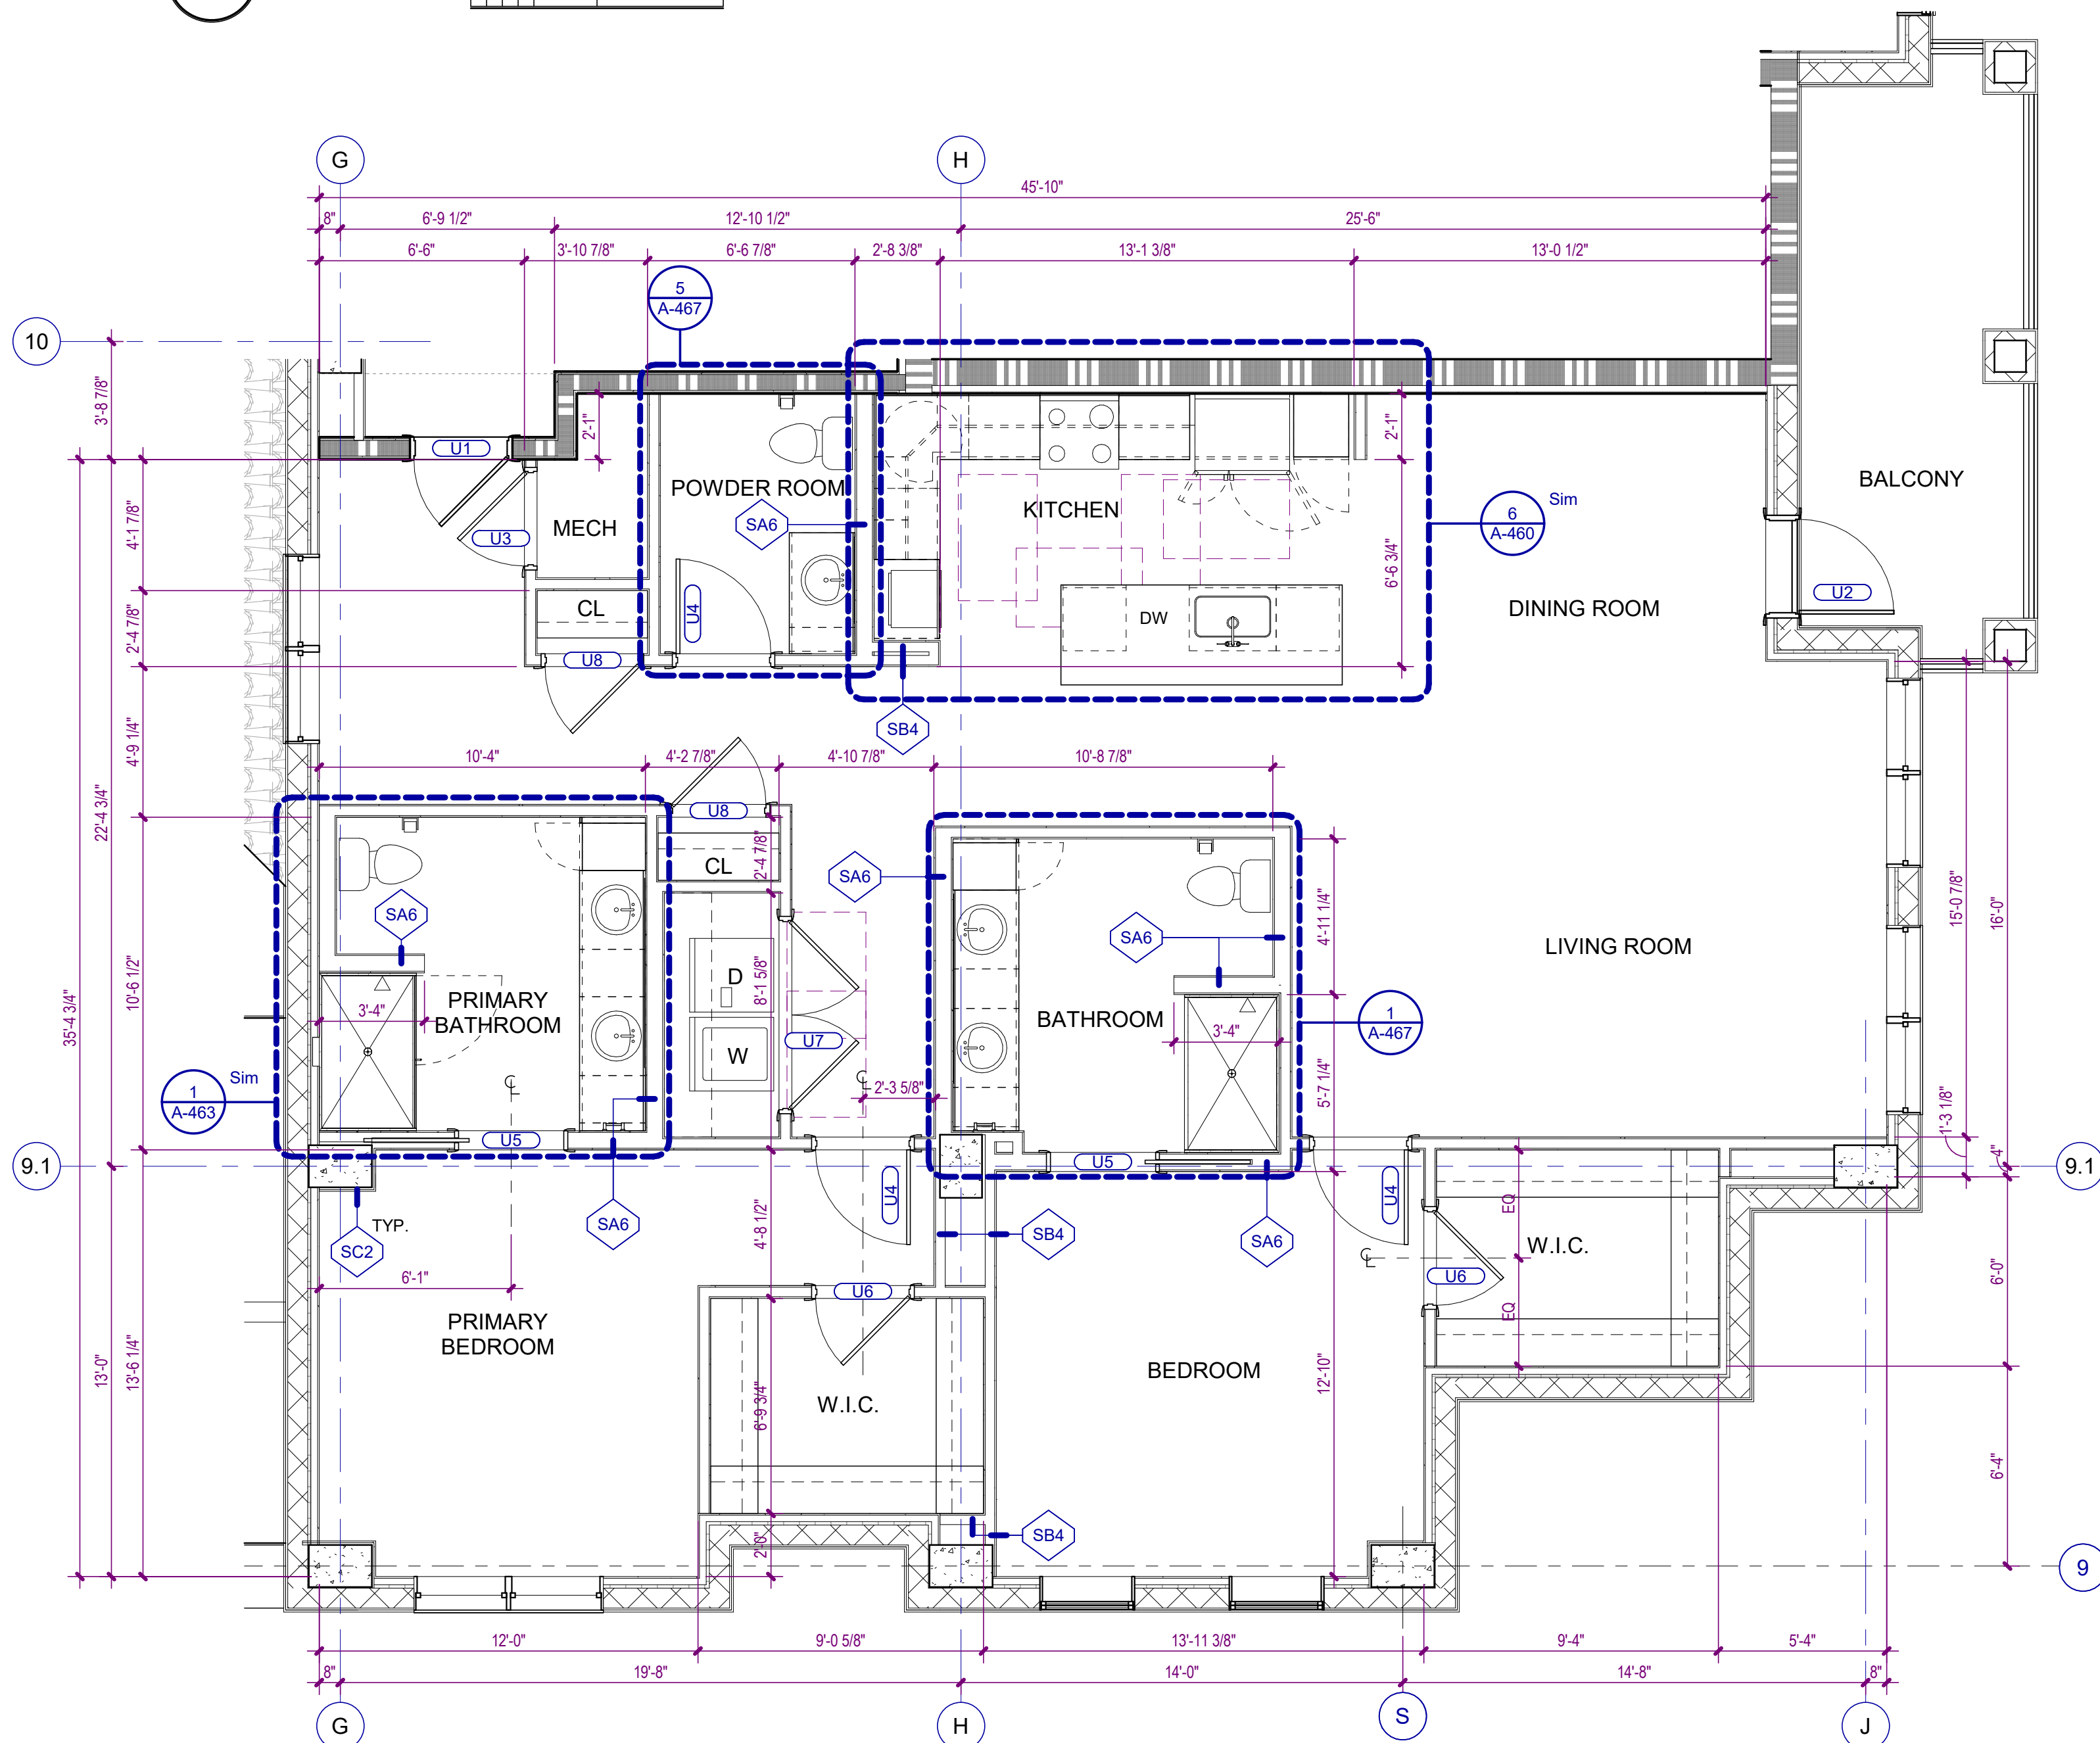

1 UNIT F
A-481 SCALE: 1/4" = 1'-0"

GENERAL PARTITION NOTES

- NON-RATED PARTITIONS** ARE TO EXTEND UP TO THE STRUCTURE ABOVE.
- FIRE WALLS** SHALL BE CONTINUOUS HORIZONTALLY FROM EXTERIOR WALL TO EXTERIOR WALL AND SHALL EXTEND 18 INCHES BEYOND THE EXTERIOR SURFACE OF EXTERIOR WALLS OR MAY TERMINATE AT THE INTERIOR SURFACE OF COMBUSTIBLE EXTERIOR SHEATHING OF 1-HOUR RATED EXTERIOR WALLS OR MAY TERMINATE AT THE INTERIOR SURFACE OF NON-COMBUSTIBLE EXTERIOR SHEATHING AS INDICATED ON DRAWINGS. FIRE WALLS SHALL BE CONTINUOUS VERTICALLY FROM THE FOUNDATION TO EITHER 30 INCHES ABOVE THE ADJACENT ROOFS OR SHALL TERMINATE AT THE UNDERSIDE OF NON-COMBUSTIBLE ROOF SHEATHING, DECK, OR SLAB WHERE ROOF HAS CLASS B RATING AND THERE ARE NO PENETRATIONS OR OPENINGS WITHIN 4 FEET OF THE FIRE WALL ON EITHER SIDE.
- FIRE BARRIERS** SHALL EXTEND FROM THE TOP OF FOUNDATION OR FLOOR/CEILING ASSEMBLY BELOW TO THE UNDERSIDE OF THE FLOOR OR ROOF SLAB OR DECK ABOVE AND SHALL BE CONTINUOUS THROUGH CONCEALED SPACES, SUCH AS THE SPACE ABOVE A CEILING.
- FIRE PARTITIONS** SHALL EXTEND FROM TOP OF FLOOR/CEILING ASSEMBLY BELOW TO EITHER THE UNDERSIDE OF THE FIRE-RATED FLOOR/CEILING ASSEMBLY ABOVE OR THE UNDERSIDE OF THE SLAB OR DECK ABOVE AS INDICATED ON DRAWINGS.
- MOISTURE RESISTANT GYPSUM BOARD** SHALL BE INSTALLED AT THE INTERIOR SIDE OF ALL EXTERIOR WALLS AND AT TOILETS, SHOWERS, AND BREAKROOM PARTITIONS AND WALLS TO RECEIVE PAINT OR WALL COVERING FINISH.
- GLASS MAT TILE BACKER OR CEMENT BOARD** SHALL BE INSTALLED AT PARTITIONS AND WALLS TO RECEIVE TILE FINISH.
- ACOUSTIC SEALANT** SHALL BE INSTALLED AT BASE, HEAD AND PENETRATIONS OF ALL SOUND-RATED PARTITIONS AND WALLS.
- FIRE SEALANT** SHALL BE INSTALLED AT BASE, HEAD AND PENETRATIONS OF ALL FIRE-RATED PARTITIONS AND WALLS.

PARTITION PATTERNS - SEE TAG FOR RATING TYPE

	EXISTING PARTITION TO BE DEMOLISHED		2 HOUR RATED
	EXISTING PARTITION TO REMAIN		3 HOUR RATED
	PARTITIONS NON-RATED		SMOKE BARRIER
	1 HOUR RATED		SMOKE PARTITION

WALL TAG RATING SYMBOLS

	FIRE WALL - 3 HOUR		FIRE PARTITION - 1 HOUR
	FIRE WALL - 2 HOUR		SMOKE BARRIER - 2 HOUR
	FIRE BARRIER - 2 HOUR		SMOKE BARRIER - 1 HOUR
	FIRE BARRIER - 1 HOUR		SMOKE PARTITION - 1 HOUR
			SMOKE PARTITION - 0 HOUR

PARTITION PREFIXES & MODIFIERS

A	SOUND ATTENUATION BLANKET
C	CEMENTITIOUS WALLBOARD (TYPICALLY AT STONE WALL FINISHES)
G	GLASS MATT TILE BACKER (TYPICALLY AT TILE WALL FINISHES)
L	LOOSE MASONRY FILL INSULATION
M	MOLD AND MOISTURE RESISTANT GYPSUM WALLBOARD (TYPICALLY AT BATH WALLS AND CEILINGS)
X	EXTEND GYPSUM WALLBOARD 6" ABOVE THE FINISH CEILING


CEILING TYPE LEGEND

TYPE I	SUSPENDED ACOUSTICAL CEILING. REFER TO FINISH SCHEDULE OR SPECIFICATIONS FOR TYPE, SIZE, COLOR AND FINISH.
TYPE II	GYPSUM BOARD CEILING OR SOFFIT.
TYPE III	EXTERIOR ARCHITECTURAL WOODWORK PANEL.
TYPE IV	INTERIOR ARCHITECTURAL WOODWORK PANEL.
TYPE V	EXPOSED TO STRUCTURE
TYPE VI	EXTERIOR ALUMINUM SUSPENDED LINEAR CEILING SYSTEM

CEILING SYMBOLS

	RECESSED TROFFER LIGHTING FIXTURE		WALL MOUNTED STRIP LIGHTING FIXTURE
	SUSPENDED/SURFACE MOUNTED TROFFER LIGHTING FIXTURE		WALL MOUNTED LIGHTING FIXTURE (SCONCE)
	SURFACE MOUNTED STRIP LIGHTING FIXTURE		WALL MOUNTED CLOCK
	RECESSED DOWNLIGHT FIXTURE		LINEAR SUPPLY/ RETURN AIR DIFFUSER
	RECESSED WALL WASH LIGHTING FIXTURE		SUPPLY AIR GRILLE
	TRACK / MONOPOINT LIGHTING FIXTURE		RETURN AIR GRILLE
	SURFACE MOUNTED LIGHTING FIXTURE		HEAT / EXHAUST FAN / LIGHTING FIXTURE
	PENDANT MOUNTED LIGHTING FIXTURE		EXHAUST FAN
	CEILING MOUNTED EXIT SIGN		SPRINKLER HEAD
	WALL MOUNTED EXIT SIGN		FIRE ALARM SPEAKER
	CEILING MOUNTED EMERGENCY EGRESS LIGHTING		FIRE ALARM STROBE
	WALL MOUNTED EMERGENCY EGRESS LIGHTING		FIRE ALARM SPEAKER / STROBE
	CONTINUOUS COVE LIGHTING / FIXTURE		SMOKE DETECTOR
	CEILING FAN		HEAT DETECTOR
	PA SPEAKER		ACCESS PANEL
	OCCUPANCY SENSOR		JUNCTION BOX
	CAMERA		

CLG | HGT | CLG TYPE / HEIGHT
FIN | FIN NO | FINISH / FINISH NUMBER

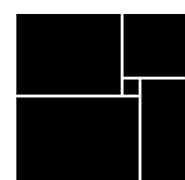

THW
DESIGN

COPYRIGHT © 2017
THOMPSON HANCOCK WITTE &
ASSOCIATES, INC.

2100 RiverEdge Parkway
Suite 900
Atlanta, GA 30328

PH: 770 916 2220
FAX: 770 916 2299

www.thw.com



PRELIMINARY DRAWINGS.
NOT TO BE USED FOR
RECORDING,
IMPLEMENTATION,
REGULATORY APPROVAL,
PERMITTING, OR
CONSTRUCTION.

DESIGN
DEVELOPMENT


Project No.: 2021009
Date: 08/22/2025

ENLARGED
UNIT F PLANS

A-481

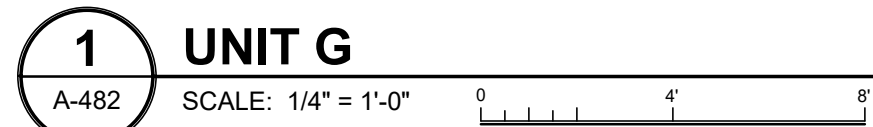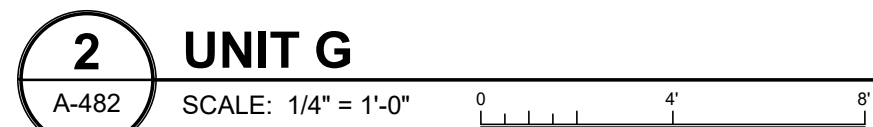


Autodesk Docs: \\MCP - Stage 2 - MC_AL_IL\2021009_WCR_IL-BLDG_ARCH_R24.rvt

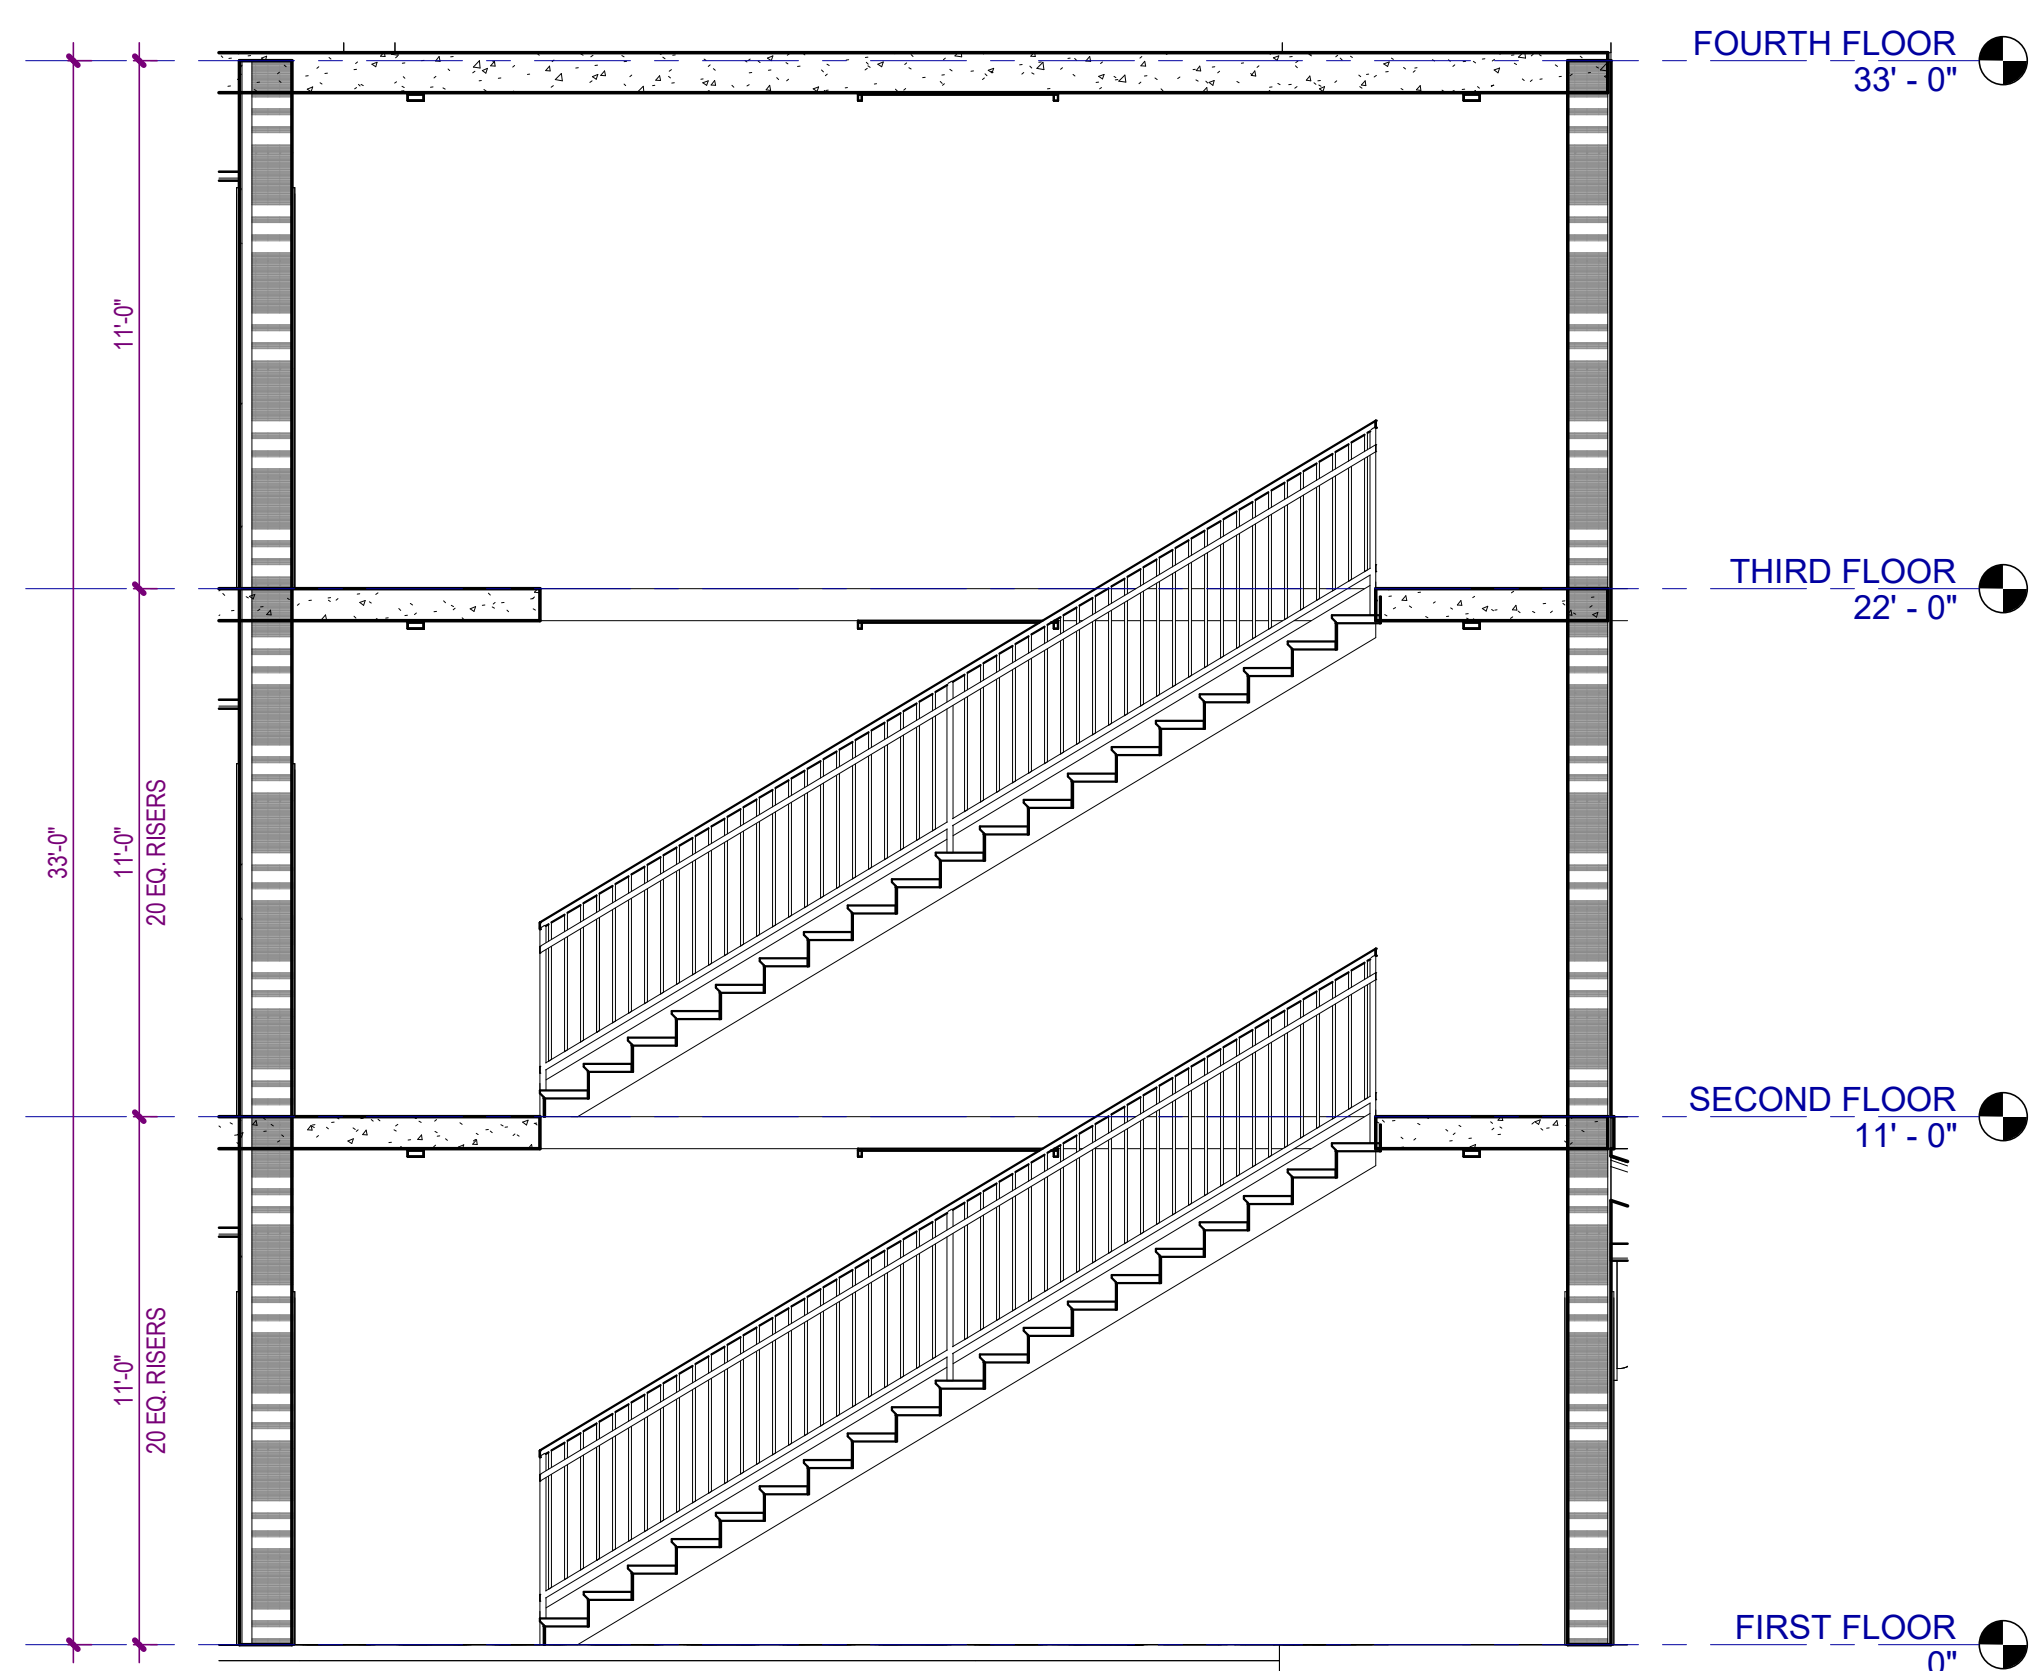


6 STAIR 3,4 SECTION

A-550 SCALE: 1/4" = 1'-0"

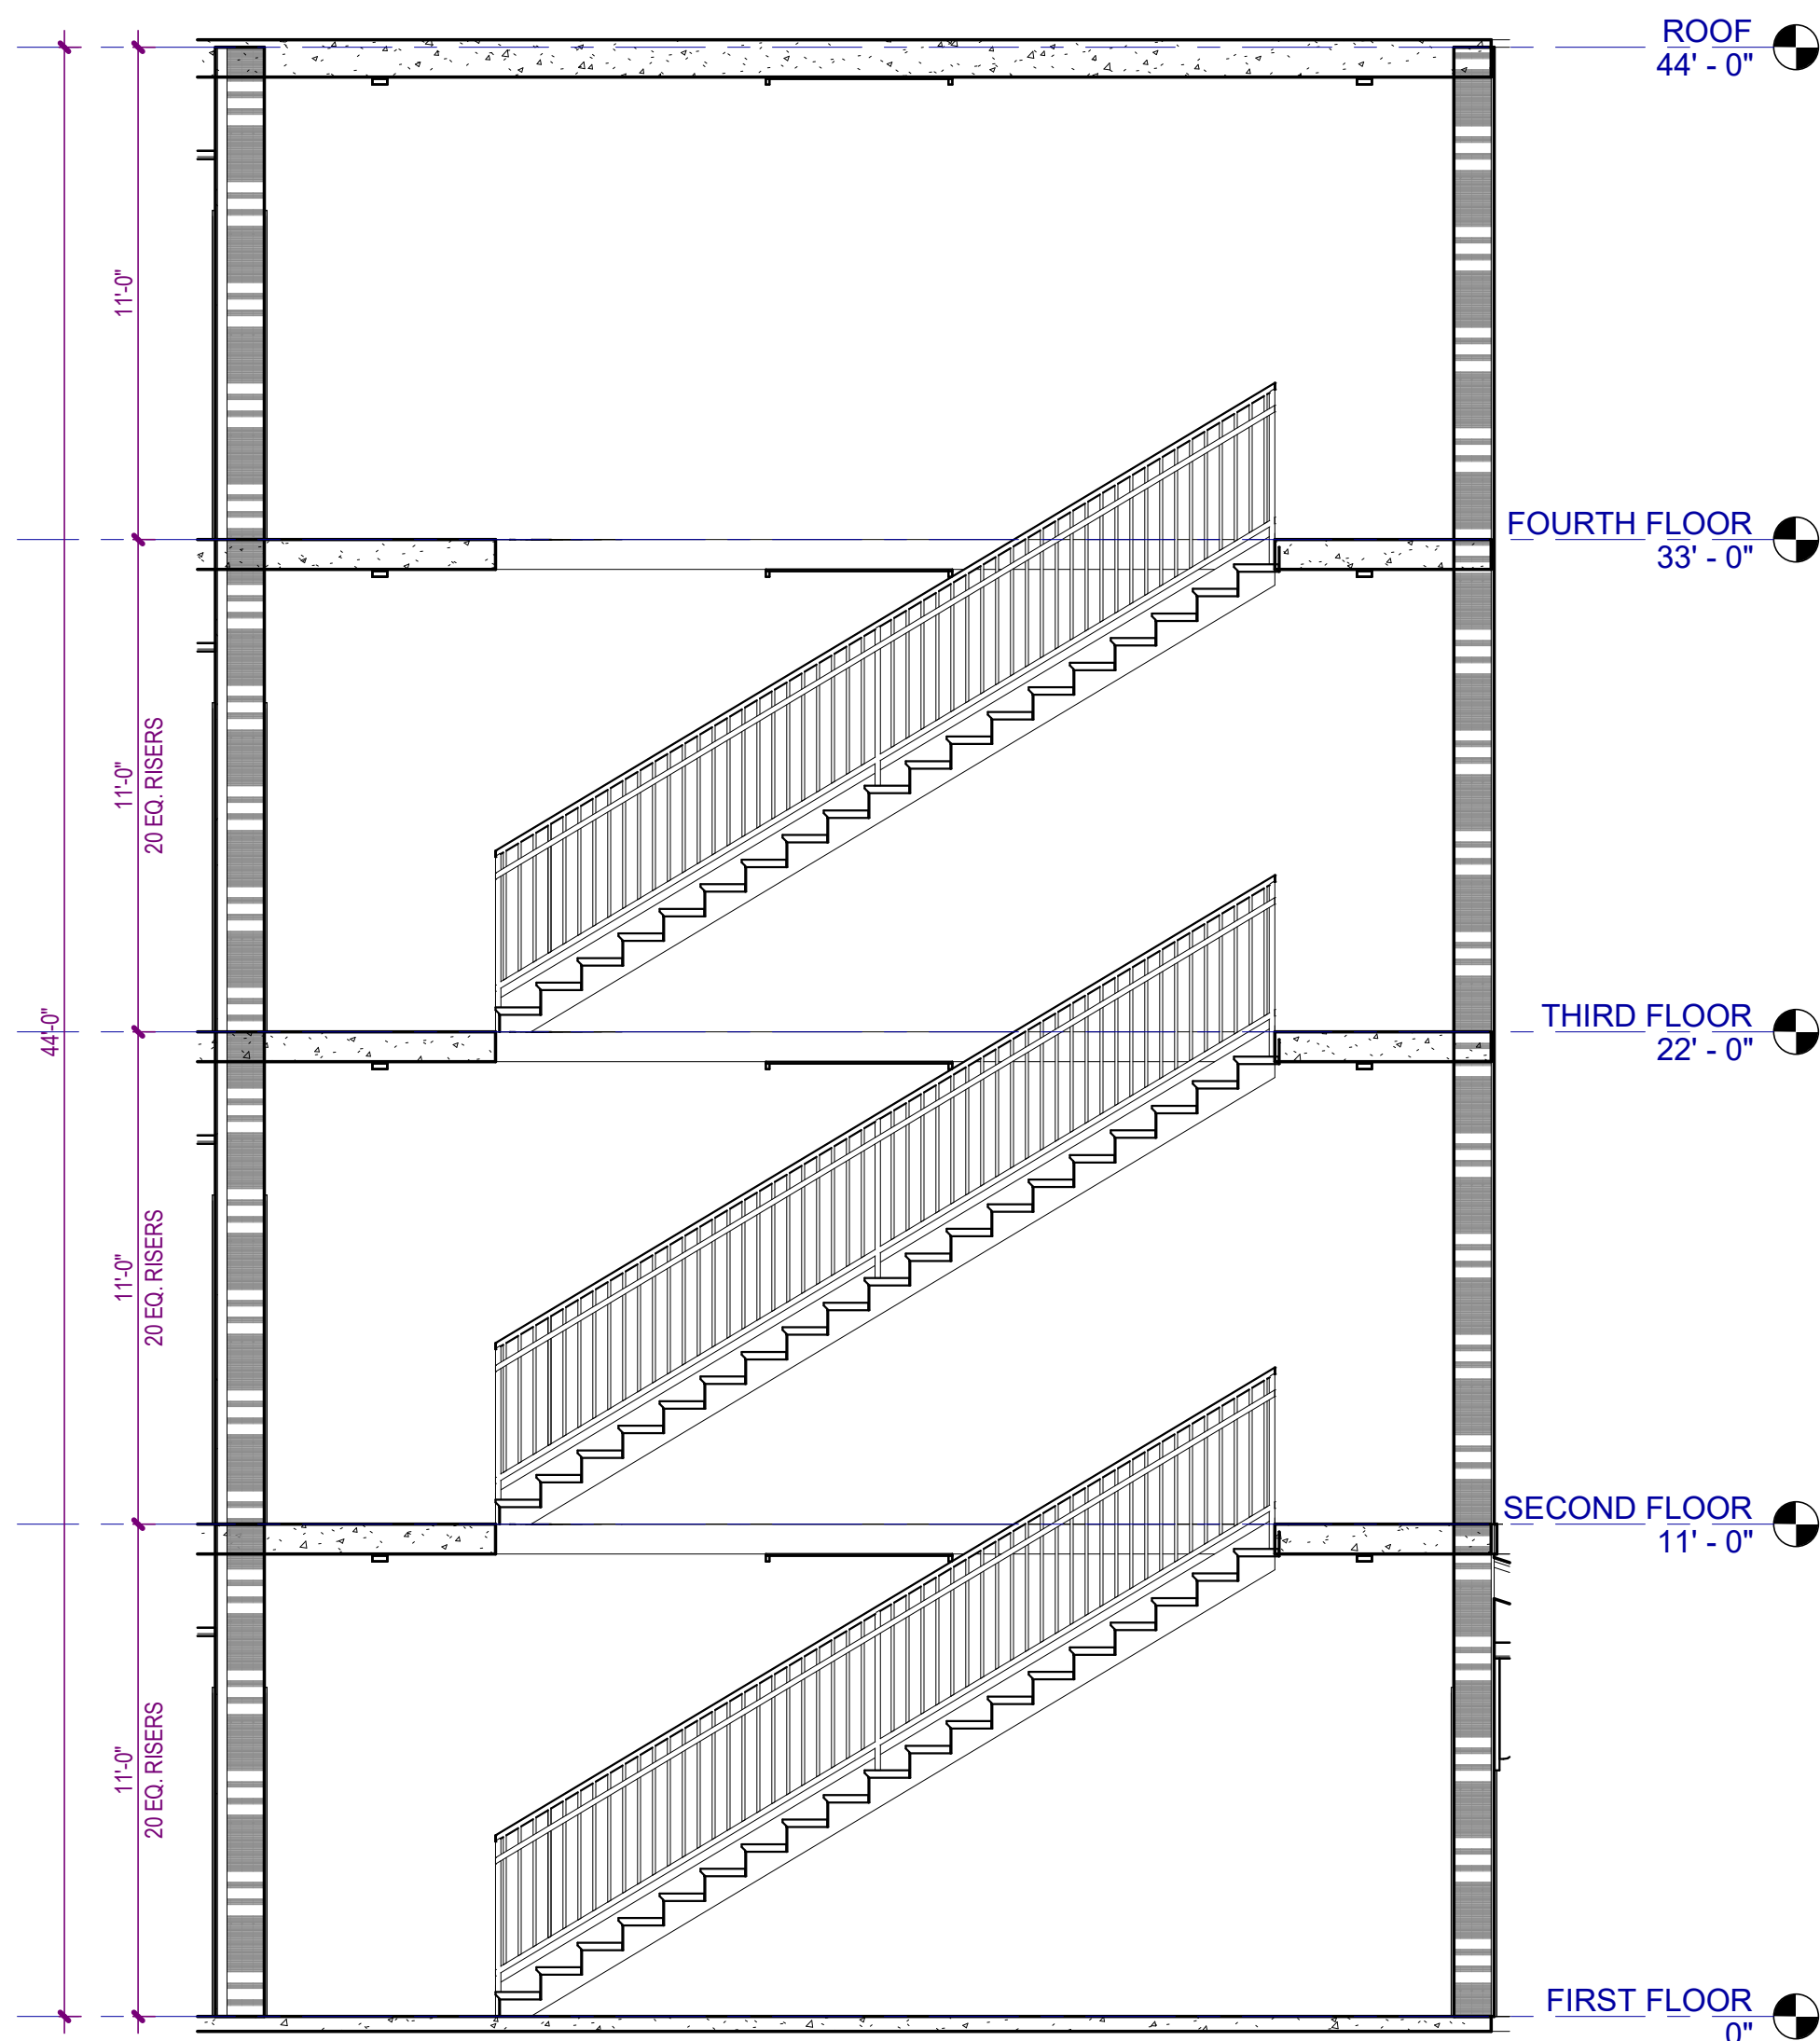


5 STAIR 1,2 SECTION

A-550 SCALE: 1/4" = 1'-0"

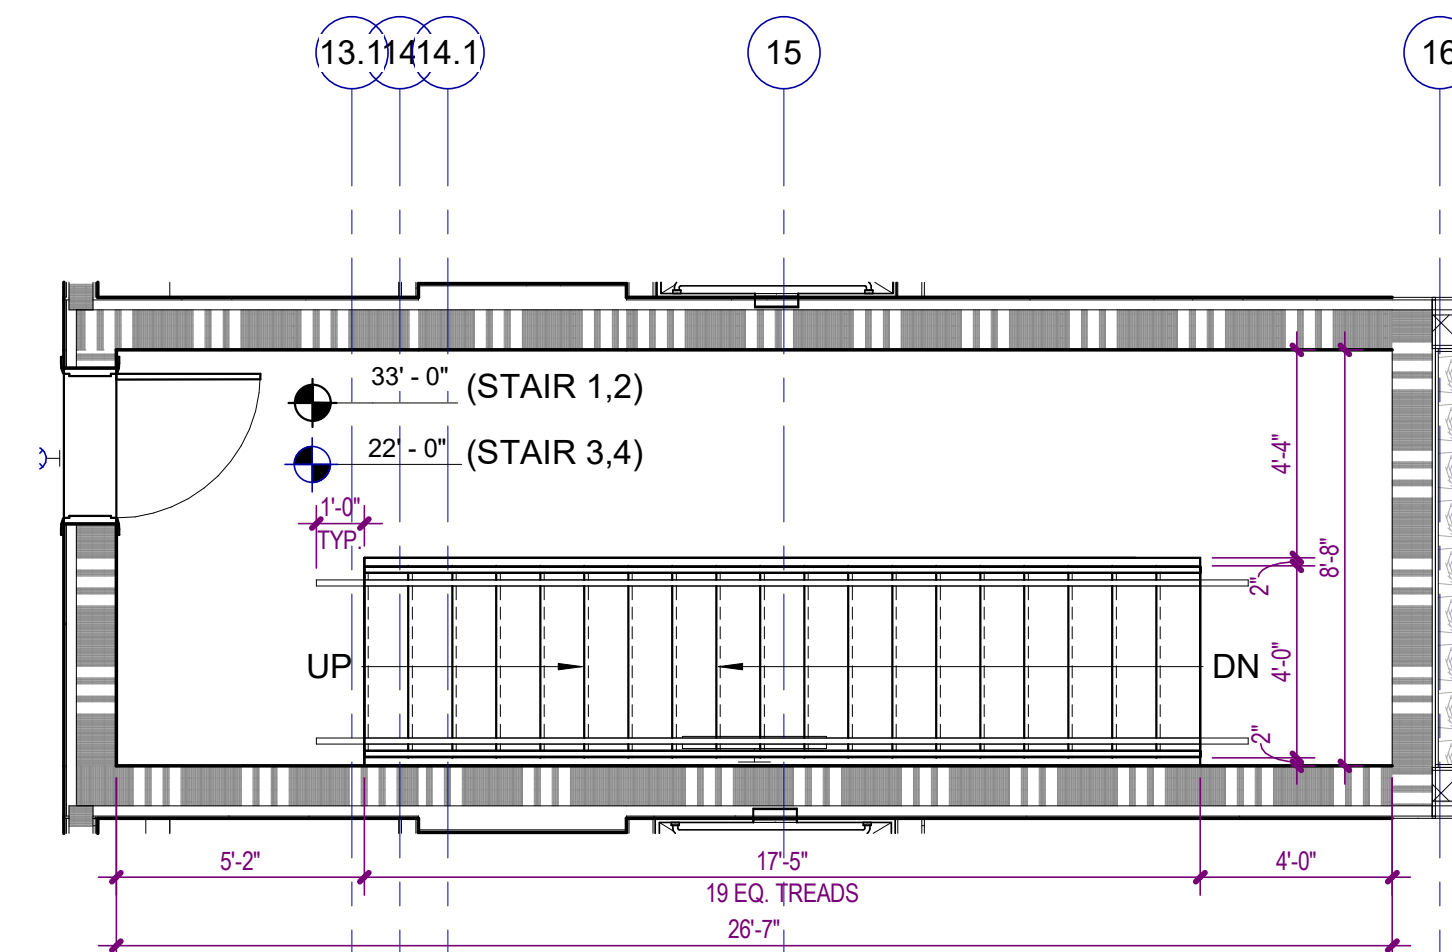


4 STAIR 1,2 - FOURTH FLOOR PLAN & STAIR 3,4 - THIRD FLOOR PLAN

A-550 SCALE: 1/4" = 1'-0"

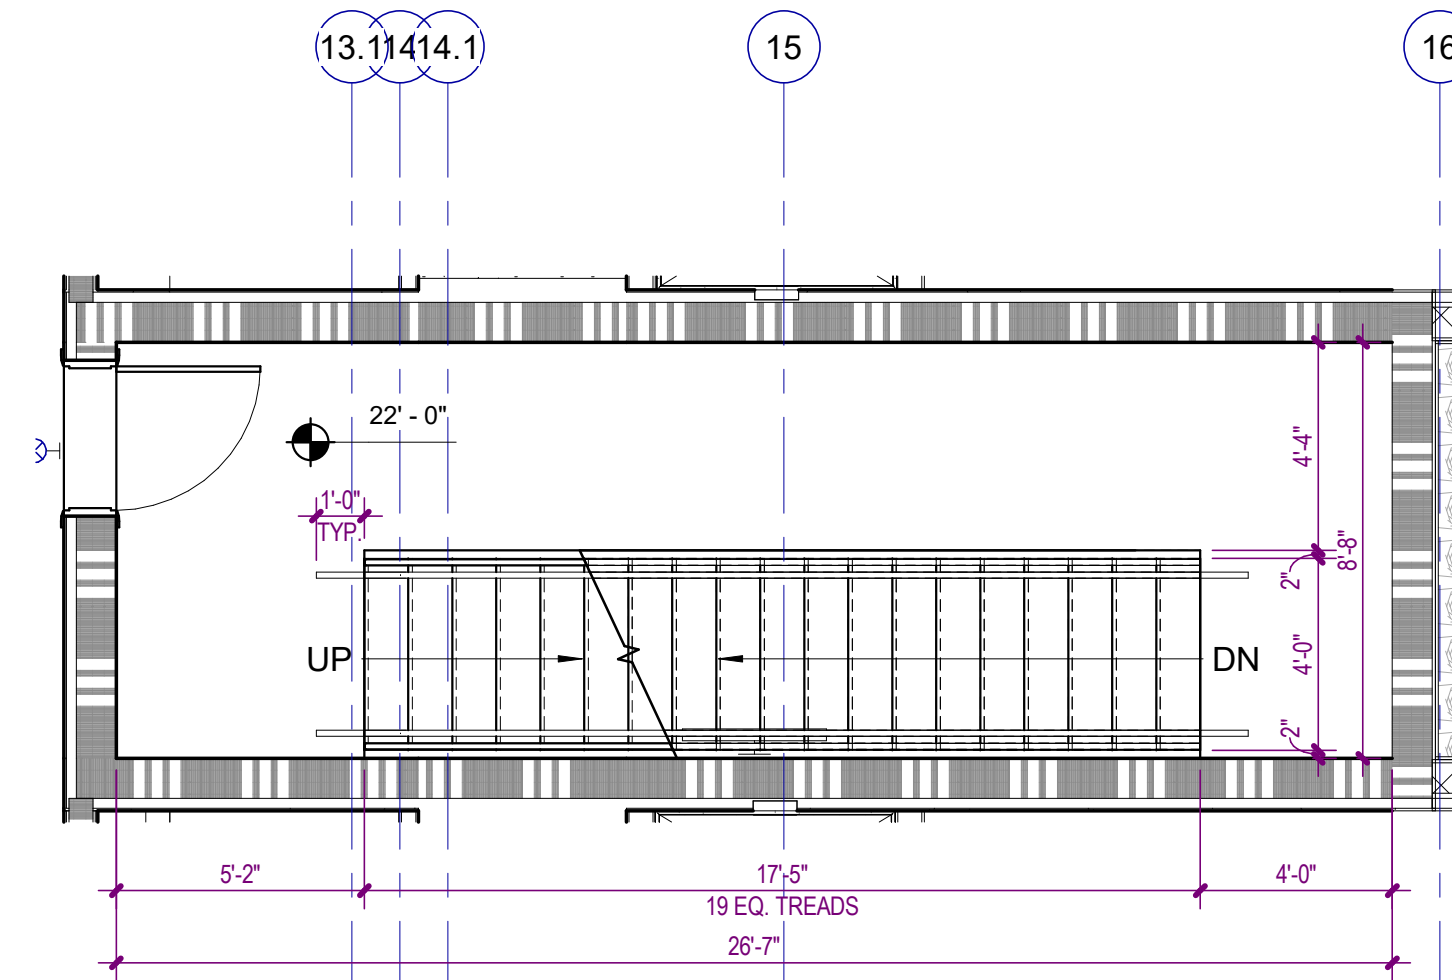


3 STAIR 1,2 - THIRD FLOOR PLAN

A-550 SCALE: 1/4" = 1'-0"

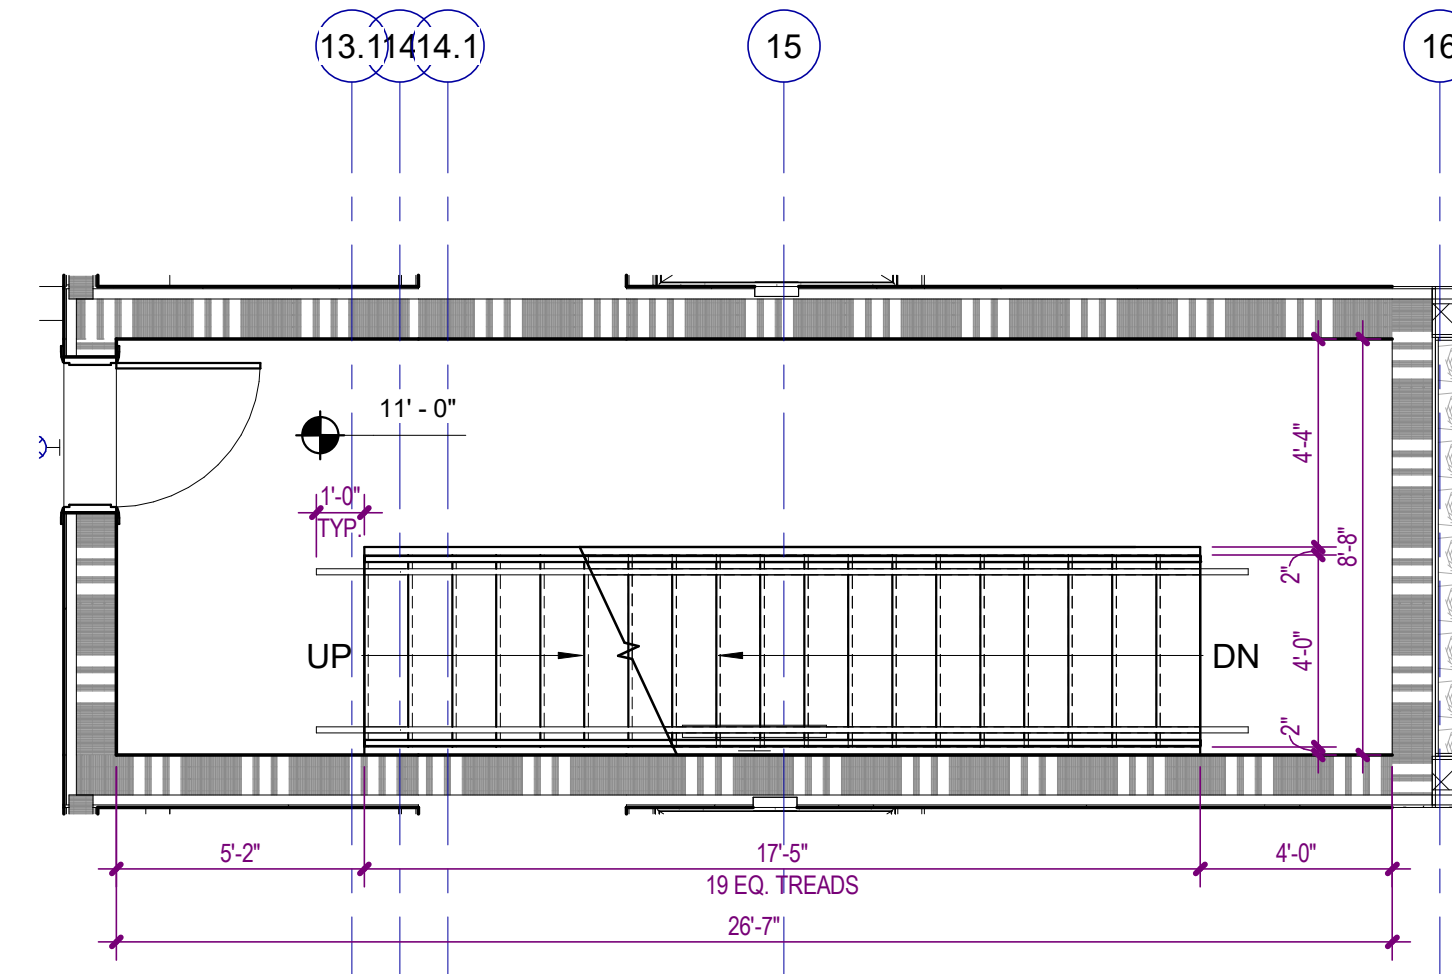

2 STAIR 1,2,3,4 - SECOND FLOOR PLAN

A-550 SCALE: 1/4" = 1'-0"

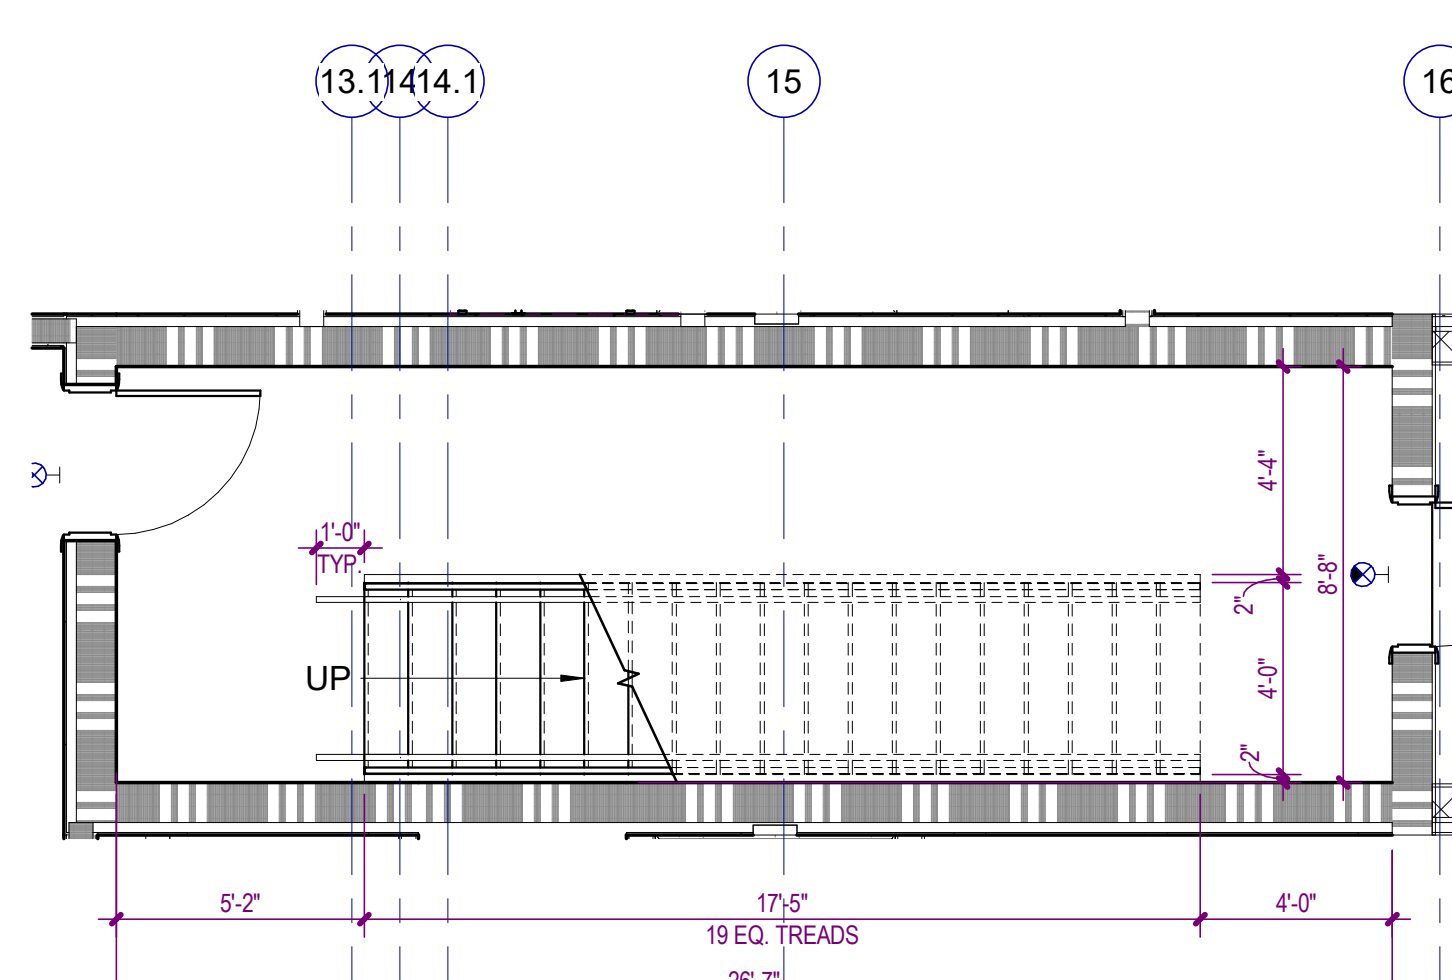


1 STAIR 1,2,3,4 - ENTRY LEVEL FLOOR PLAN

A-550 SCALE: 1/4" = 1'-0"

NO.	DATE	DESCRIPTION
08/22/25	DESIGN DEVELOPMENT	

**WATERFORD CAMPUS
IL BUILDING**
601 UNIVERSE BLVD. JUNO BEACH, FL 33408

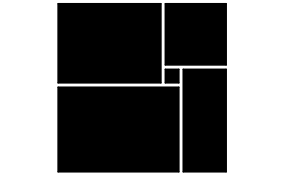

**THW
DESIGN**

COPYRIGHT © 2017
THOMPSON HANCOCK WITTE &
ASSOCIATES, INC.

2100 RiverEdge Parkway
Suite 900
Atlanta, GA 30328

PH: 770 916 2220
FAX: 770 916 2299

www.thw.com

PRELIMINARY DRAWINGS.
NOT TO BE USED FOR
RECORDING,
IMPLEMENTATION,
REGULATORY APPROVAL,
PERMITTING, OR
CONSTRUCTION.

**DESIGN
DEVELOPMENT**

Project No.: 2021009
Date: 08/22/2025

**STAIR 1,2,3,4
PLANS &
SECTIONS**

A-550

	08/22/25	DESIGN DEVELOPMENT
NO.	DATE	DESCRIPTION

ERFORD CAMPUS IL BUILDING



COPYRIGHT © 2017
THOMPSON HANCOCK WITTE &
ASSOCIATES, INC.

2100 RiverEdge Parkway
Suite 900
Atlanta, GA 30328

PH: 770 916 2220
FAX: 770 916 2299

www.thw.com


PRELIMINARY DRAWINGS
NOT TO BE USED FOR
RECORDING,
IMPLEMENTATION,
REGULATORY APPROVAL,
PERMITTING, OR
CONSTRUCTION.

DESIGN DEVELOPMENT


Project No.: 202100
Date: 08/22/2021

TYPICAL STAIR AND ELEVATOR DETAILS


A-560

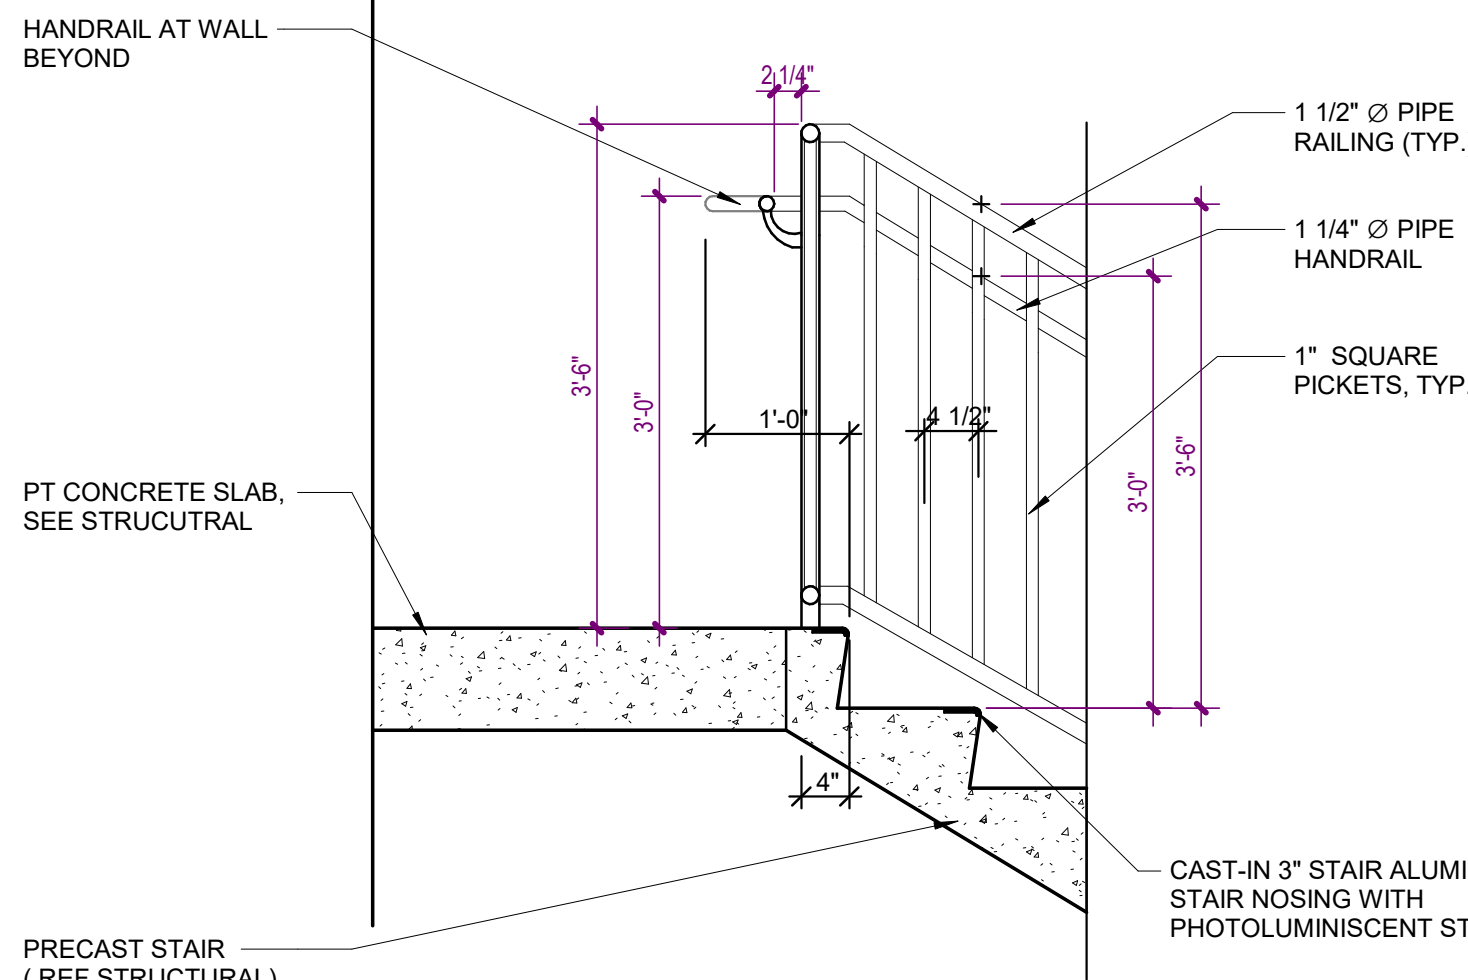


8 STAIR DETAIL AT TOP LANDING

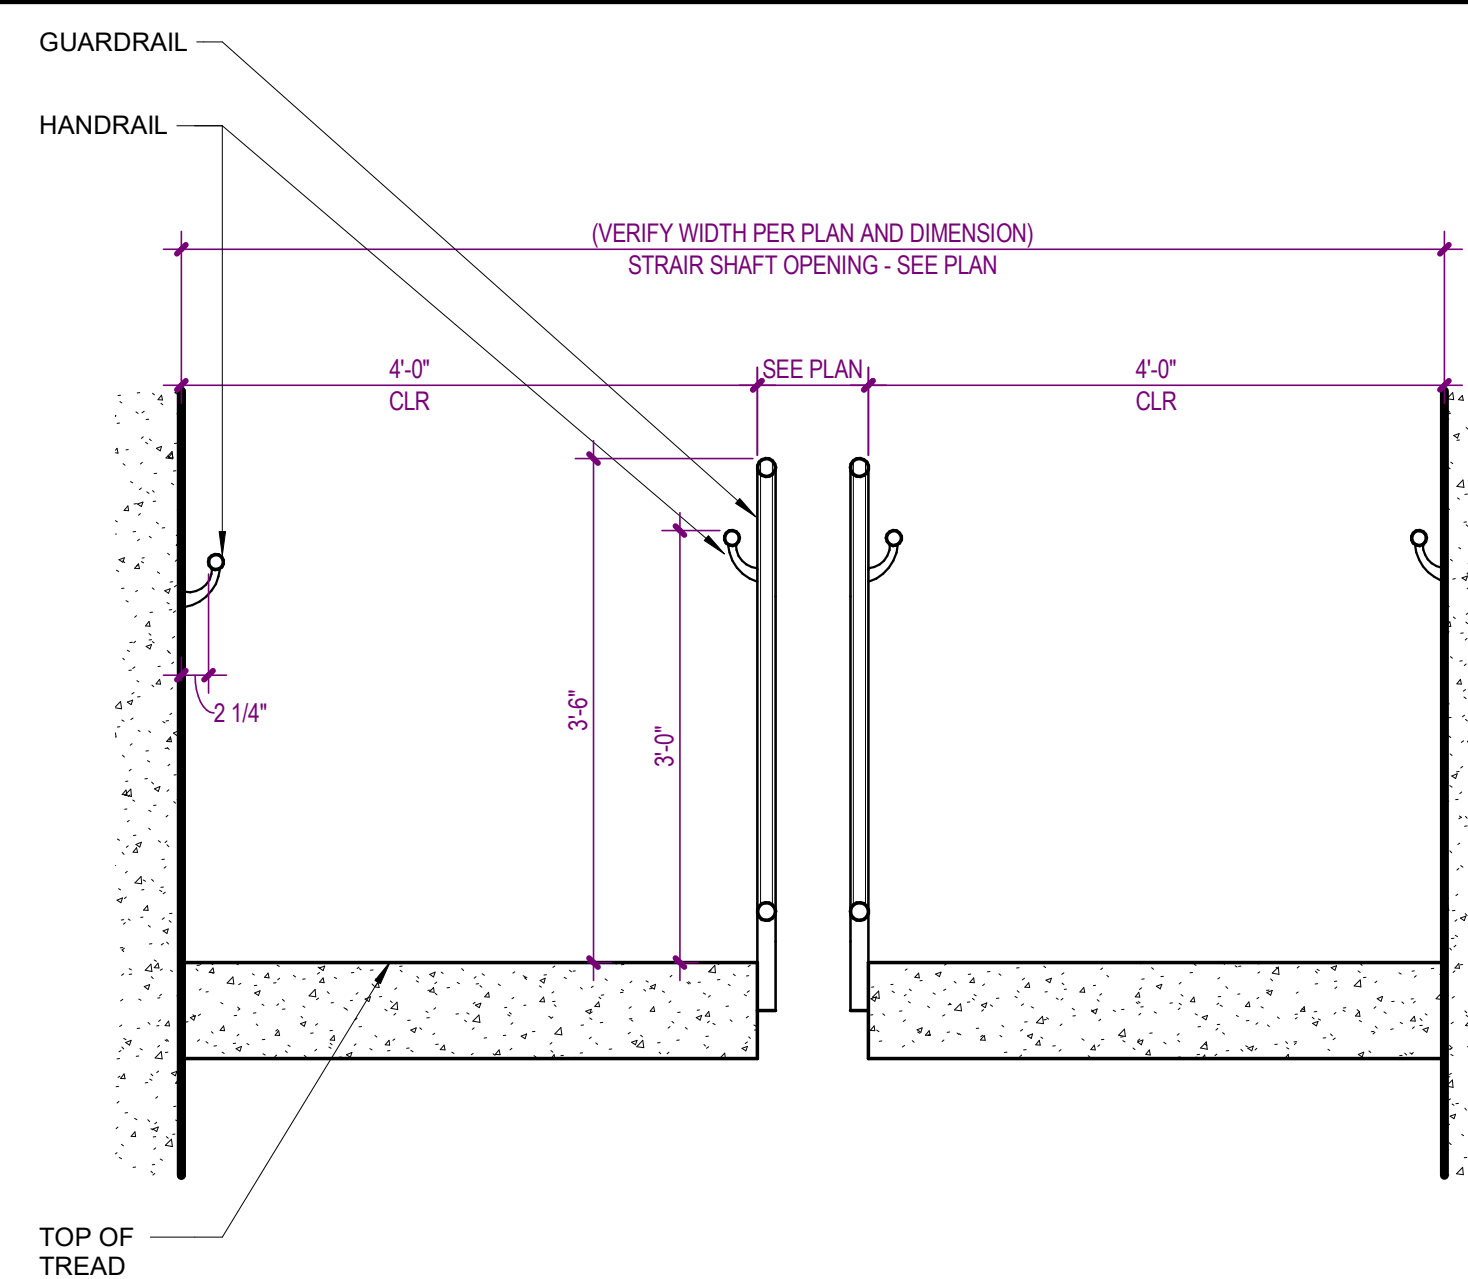


4 STAIR CROSS SECTION

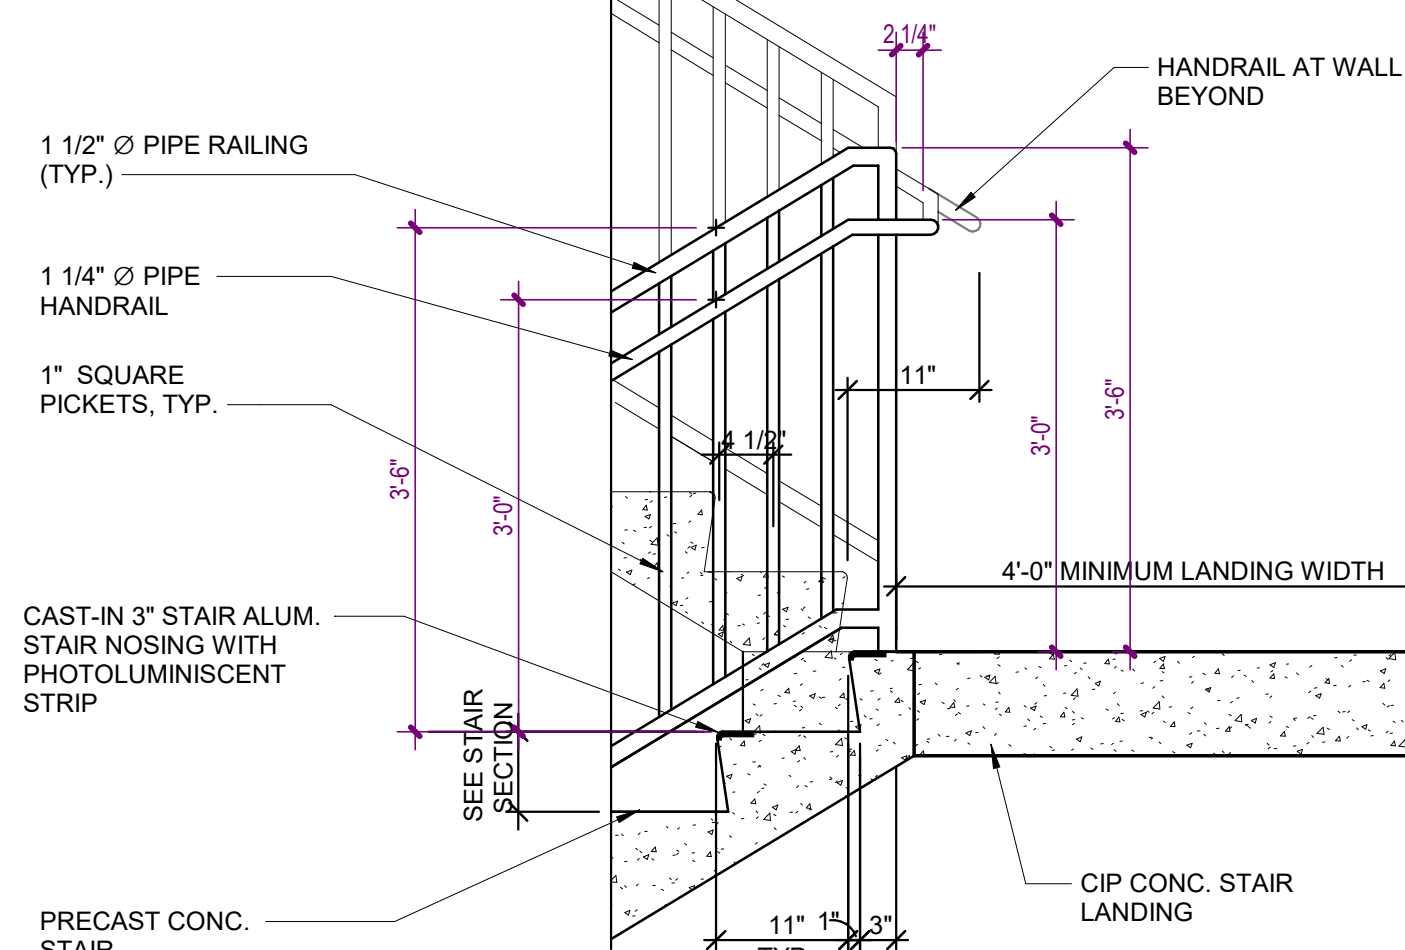


7 STAIR DETAIL AT MAIN LANDING

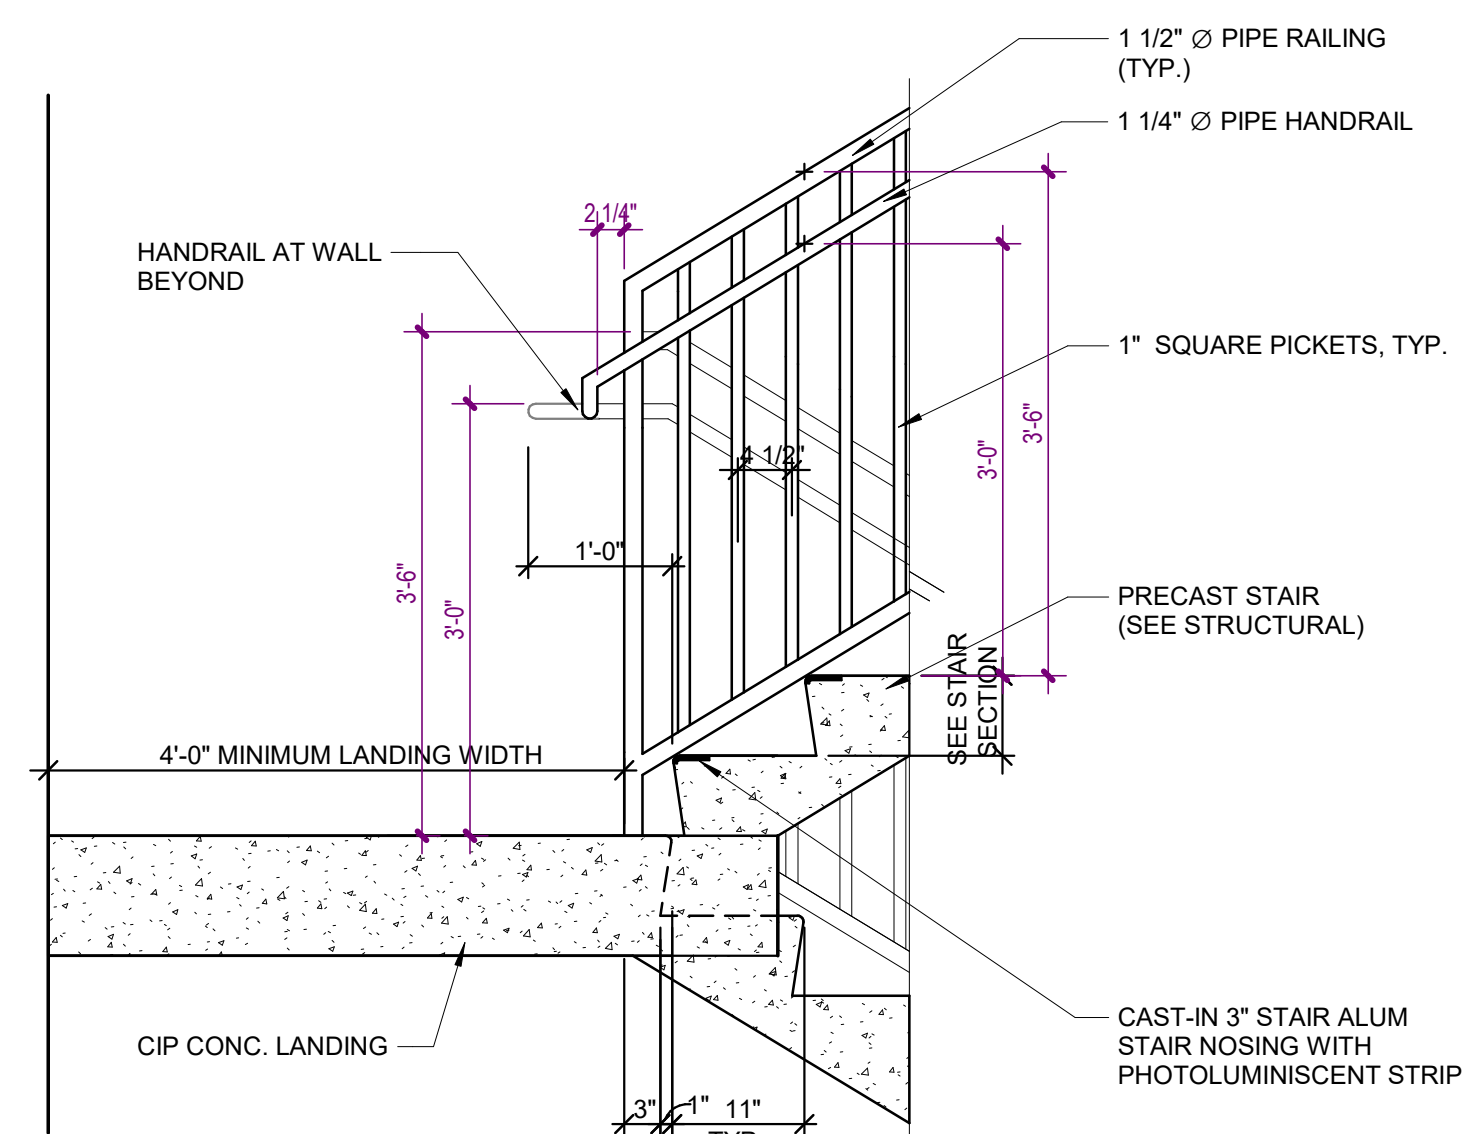


3 STAIR DETAIL AT INTERMEDIATE LANDING

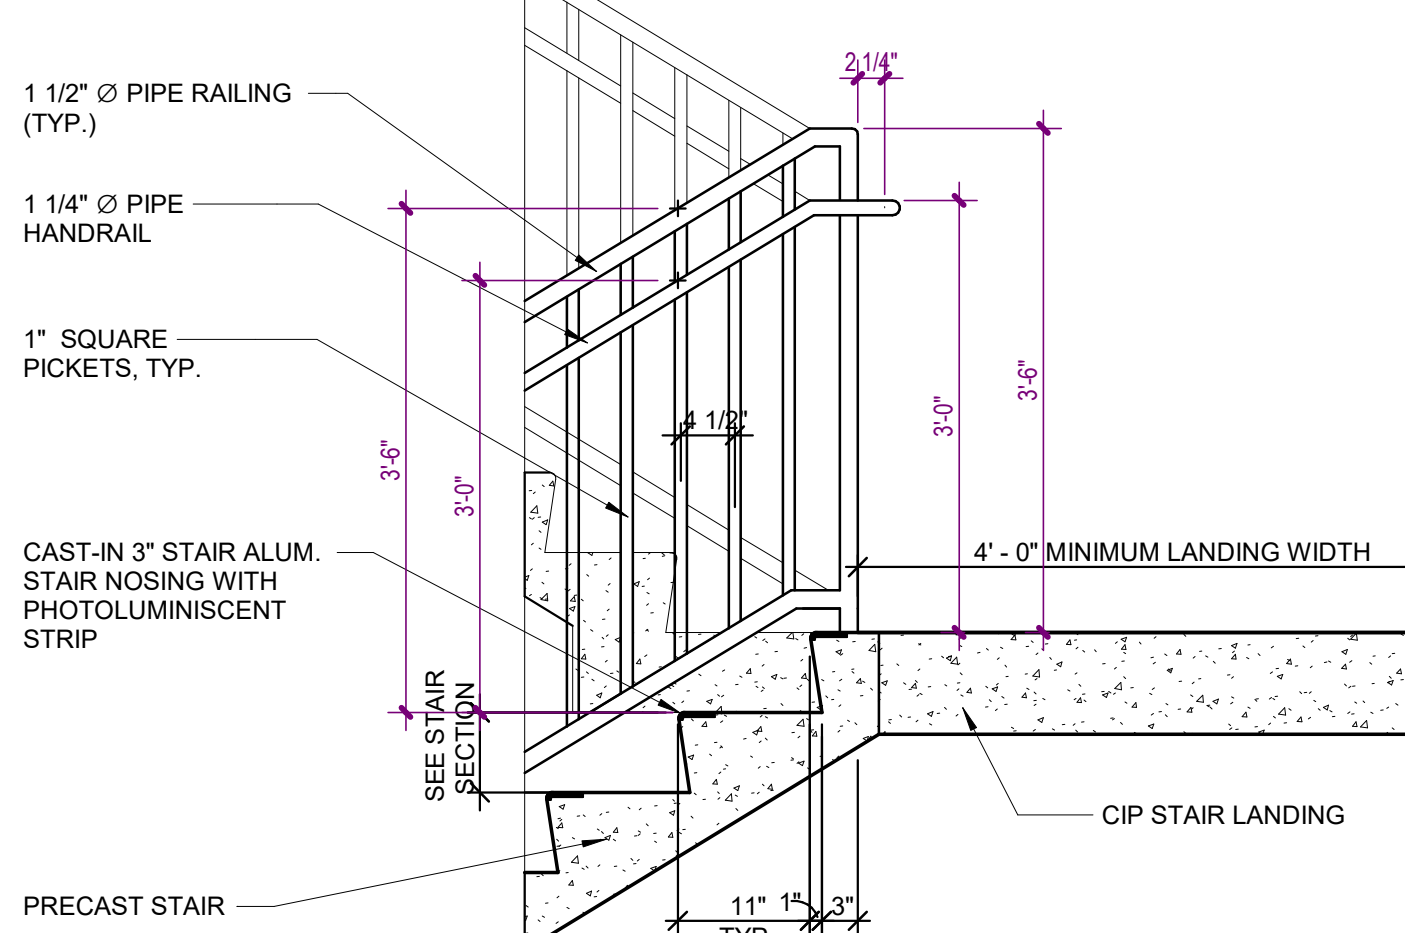


6 STAIR DETAIL AT MAIN LANDING (TREAD OFFSET

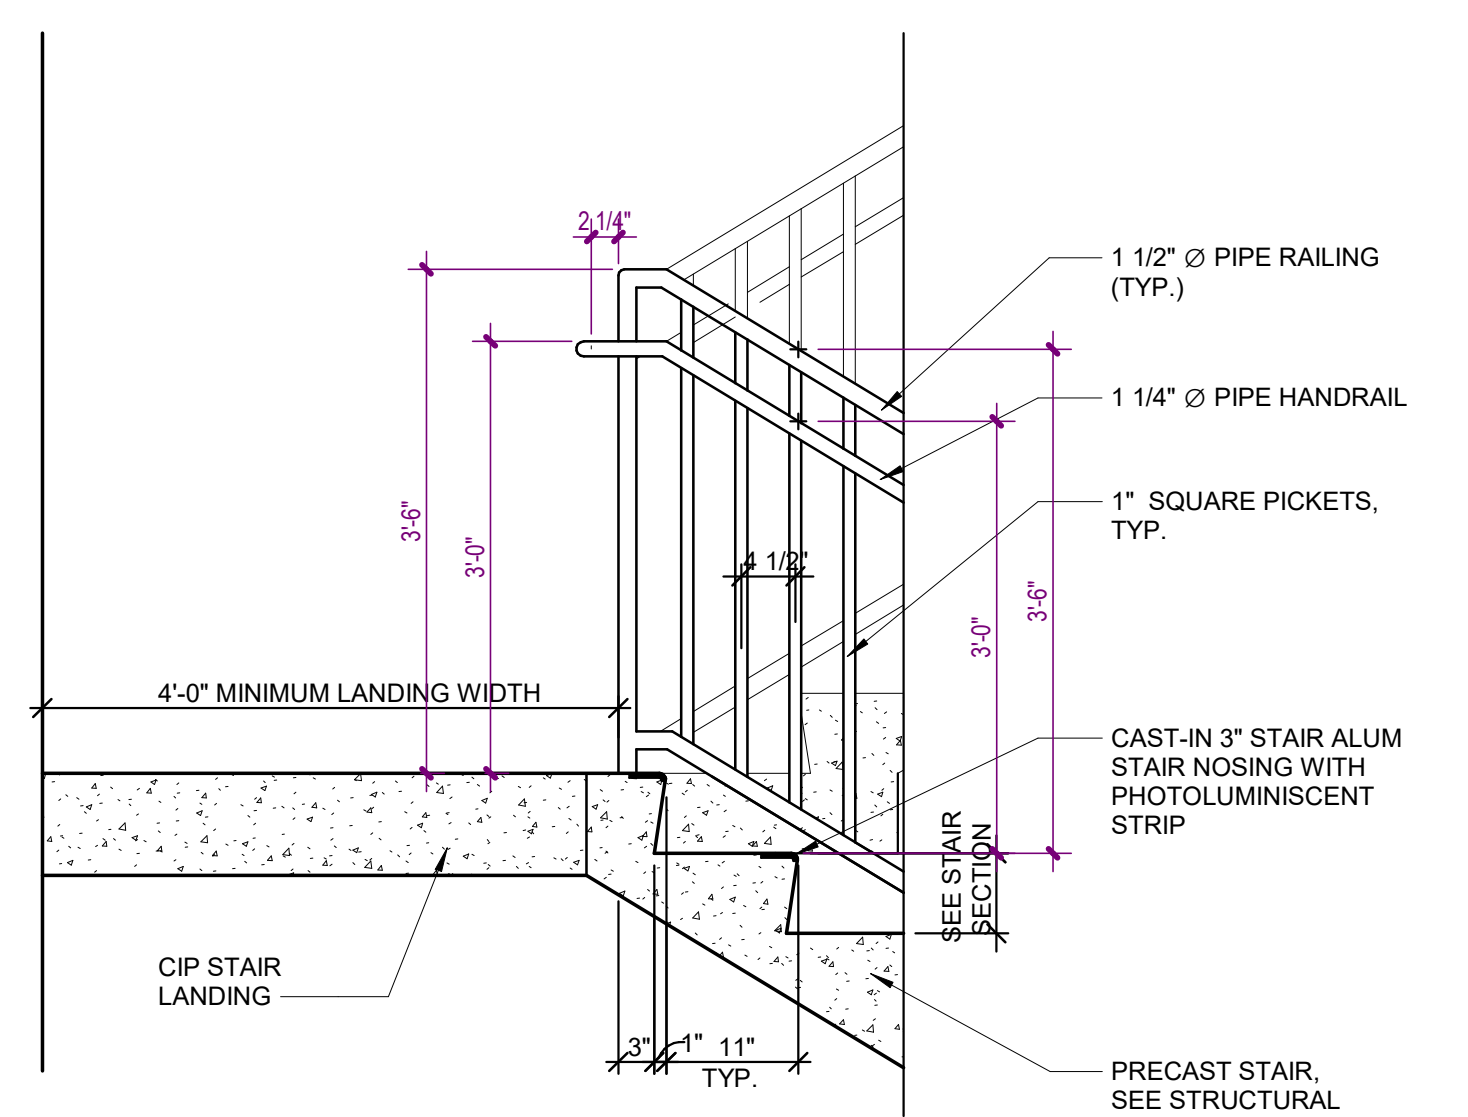

2 STAIR DETAIL AT INTERMEDIATE LANDING (TREAD OFFSET)

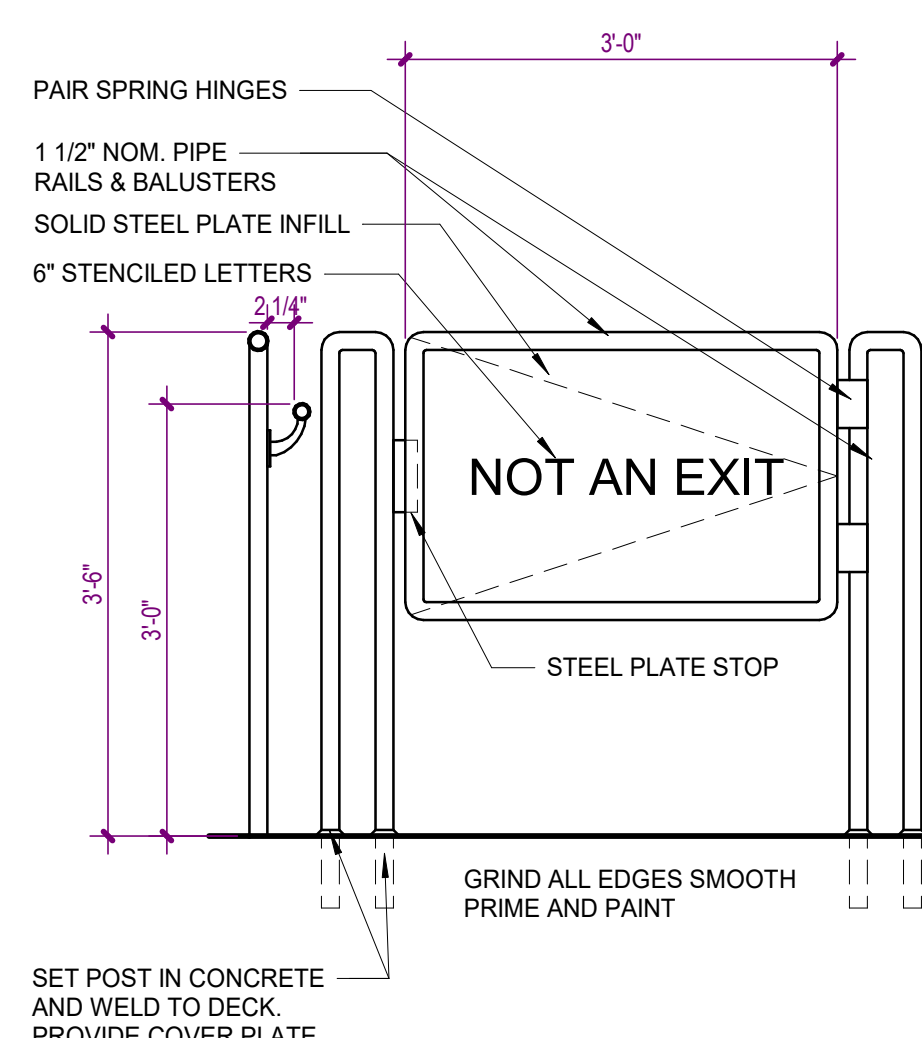

5 GATE IN STAIR SHAFT

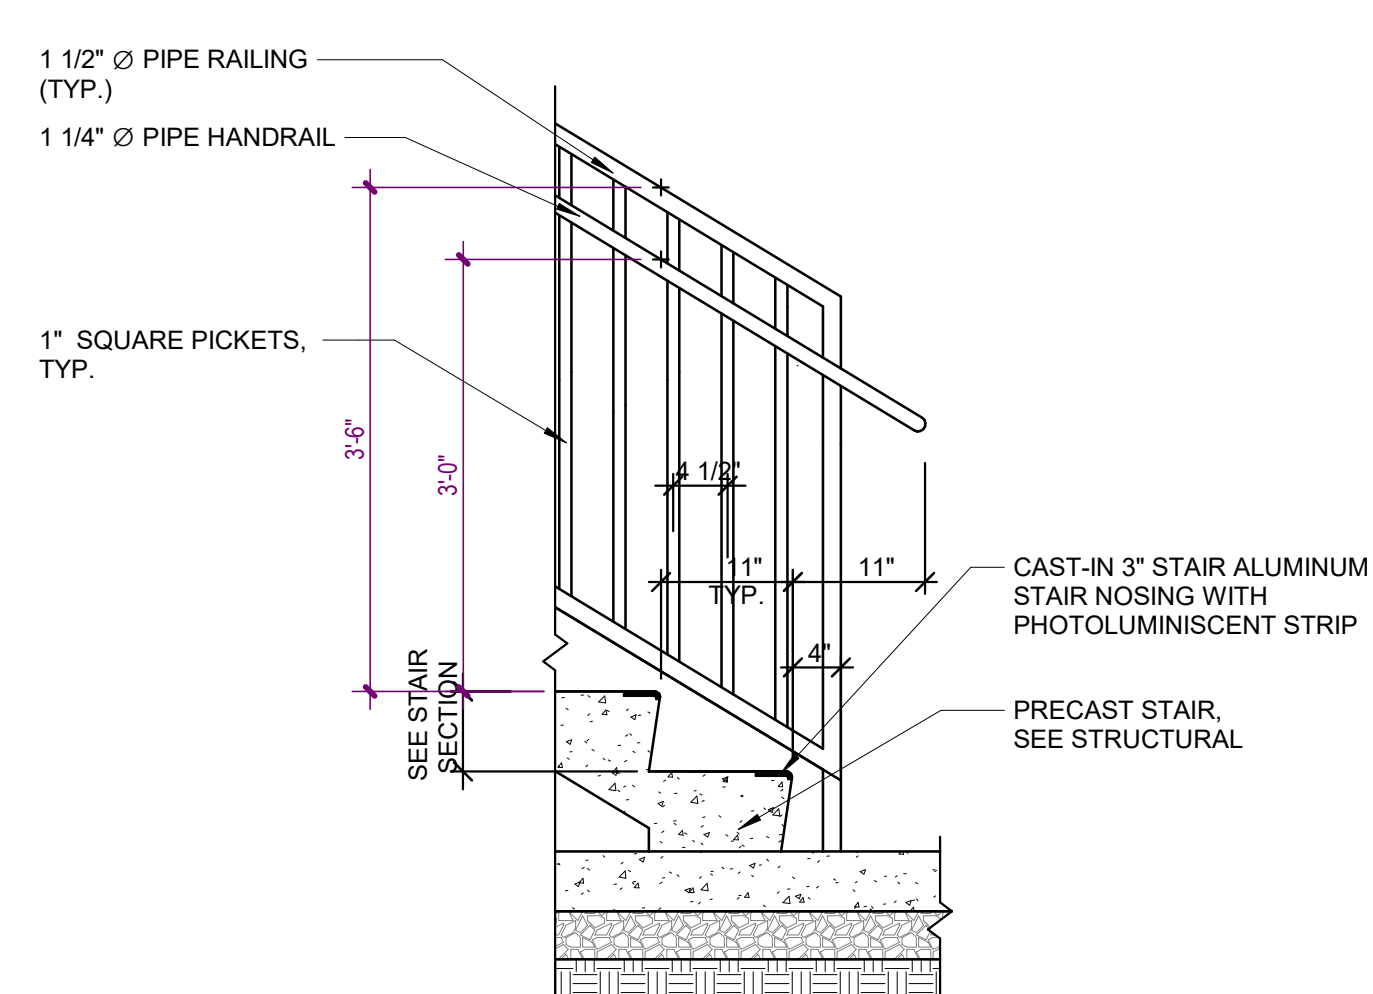

1 STAIR DETAIL AT SLAB ON GRADE

	08/22/25	DESIGN DEVELOPMENT
O.	DATE	DESCRIPTION

WATERFORD CAMPUS
IL BUILDING
601 UNIVERSE BLVD. JUNO BEACH, FL 33408



THW
DESIGN

COPYRIGHT © 2017
THOMPSON HANCOCK WITTE &
ASSOCIATES, INC.

100 RiverEdge Parkway
Suite 900
Atlanta, GA 30328

PH: 770 916 2220
 FAX: 770 916 2299

www.thw.com


PRELIMINARY DRAWINGS.
NOT TO BE USED FOR
RECORDING,
IMPLEMENTATION,
REGULATORY APPROVAL,
PERMITTING, OR
CONSTRUCTION.

DESIGN DEVELOPMENT


Project No.: 2021009
Date: 08/22/2025

ELEVATOR 1 & 2 SECTIONS AND PLANS


A-570

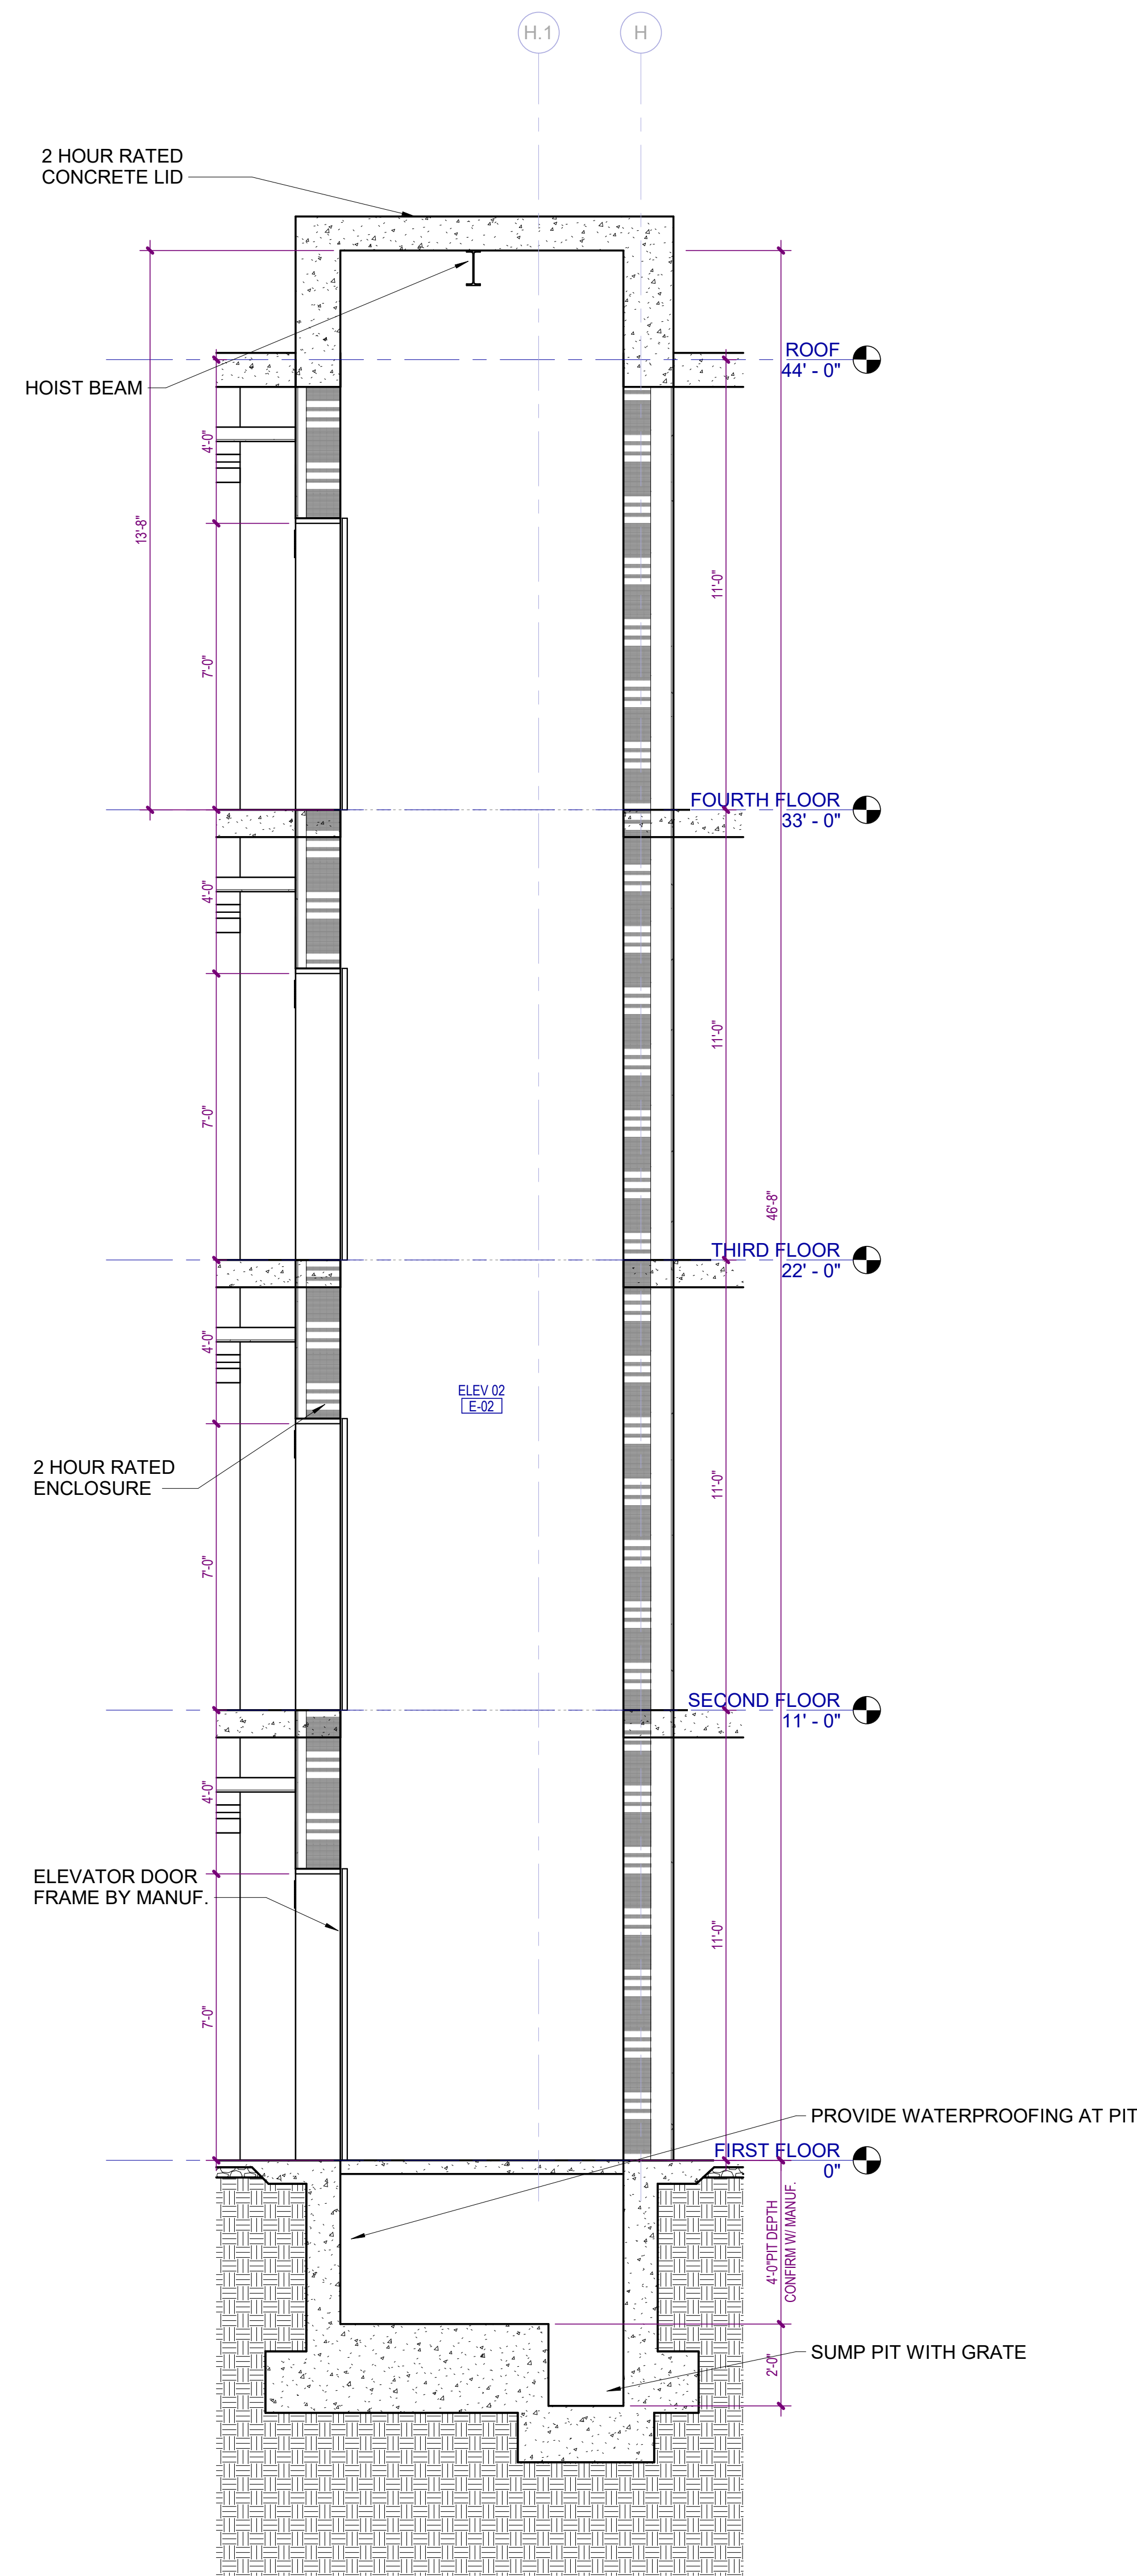


5 ELEVATOR 01 & 02 - SECTION

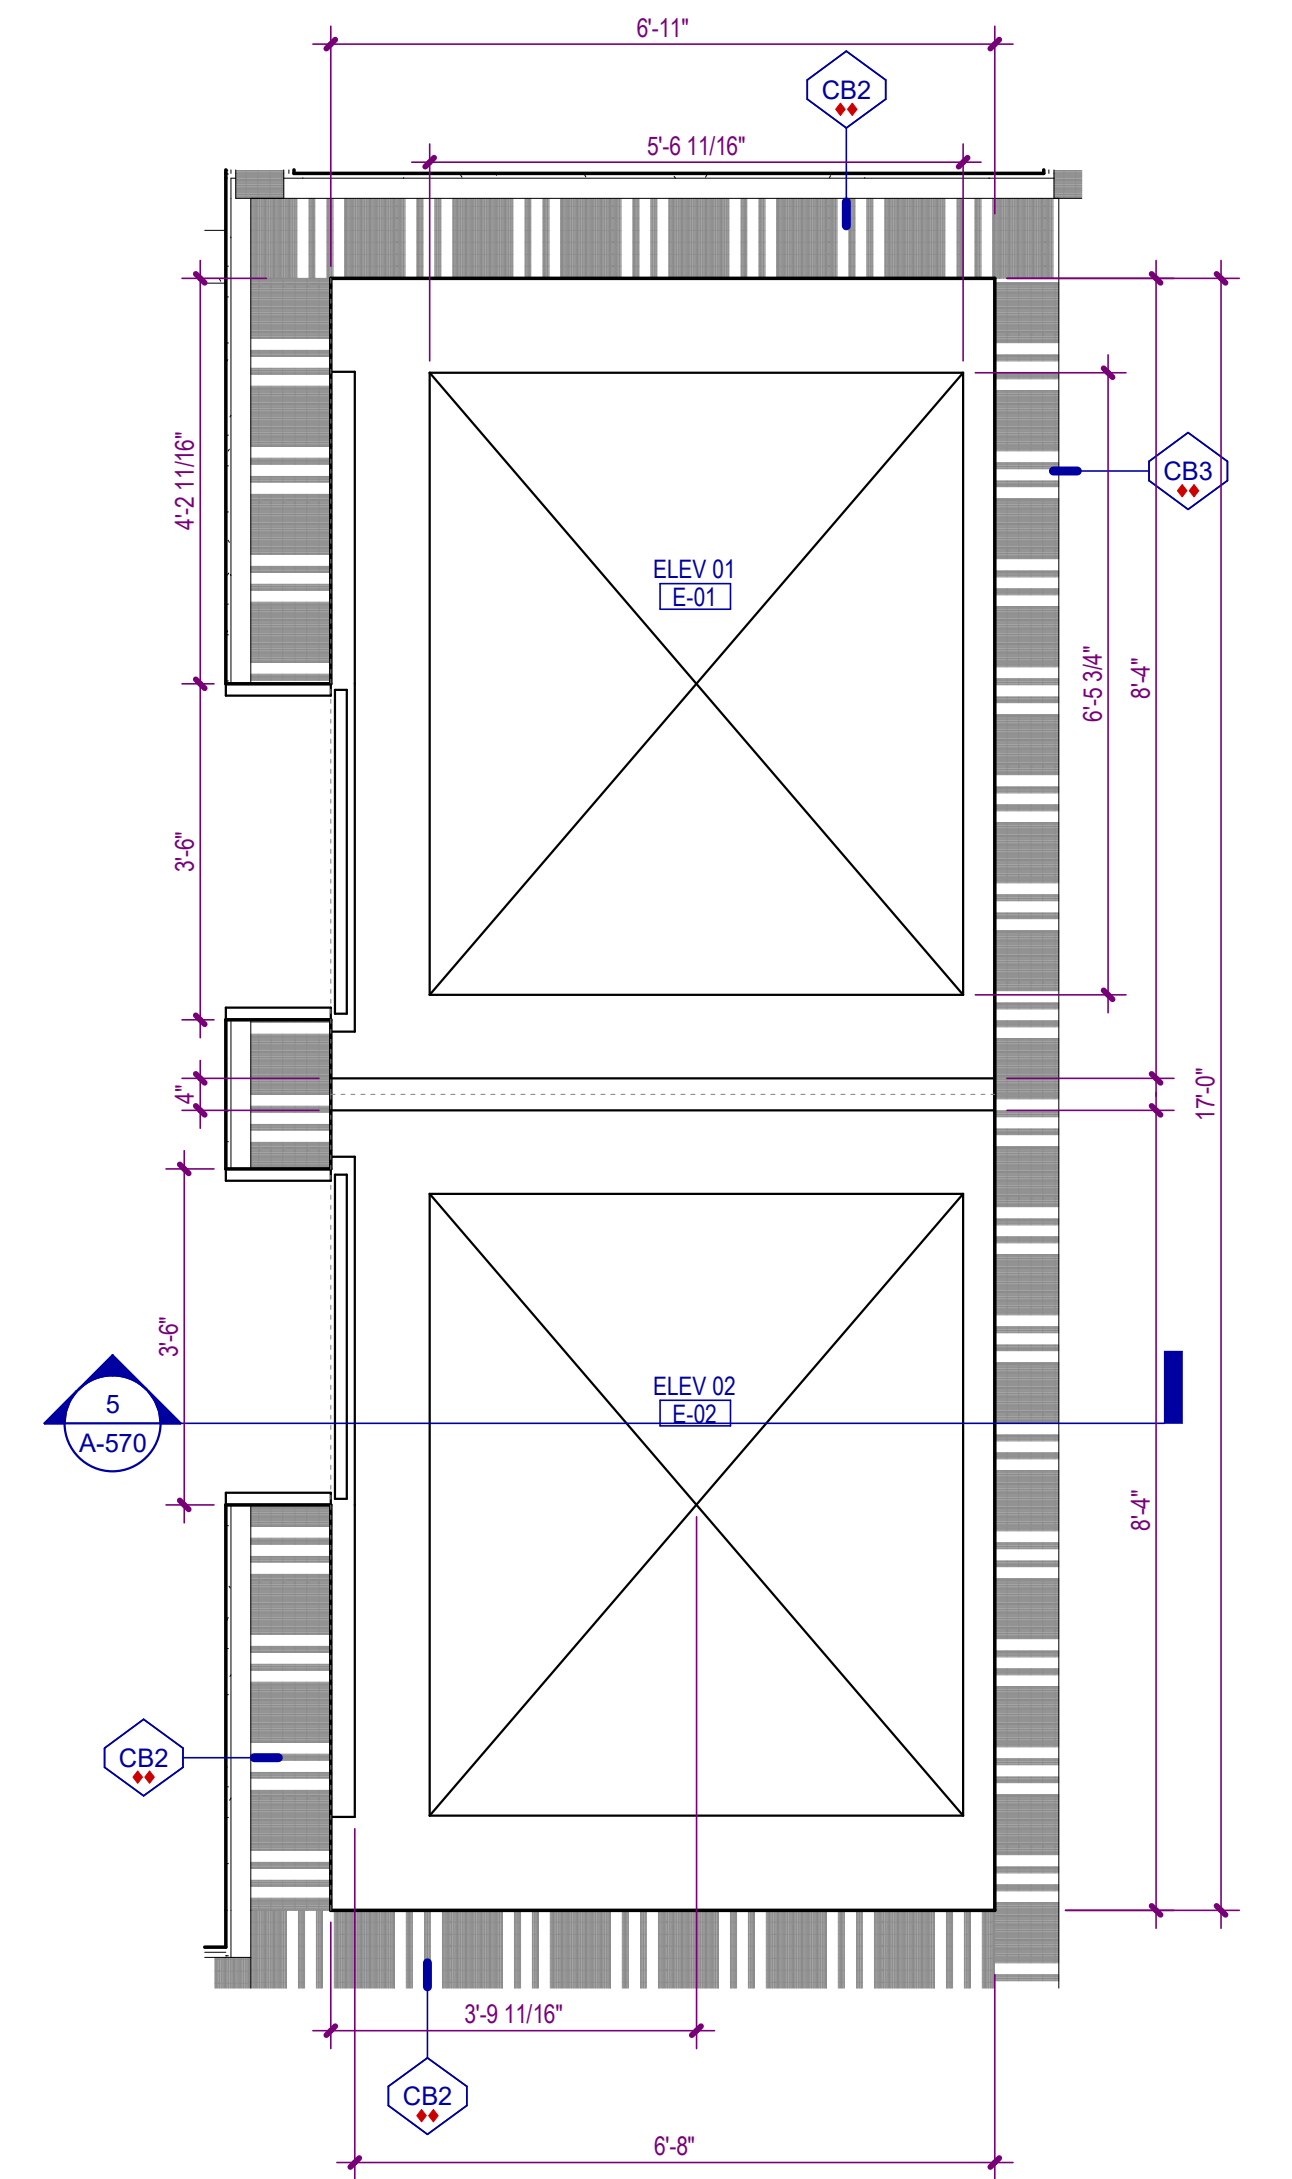


4 ELEVATOR 01 & 02 - FOURTH FLOOR PLAN
A-570 SCALE: 1/2" = 1'-0"

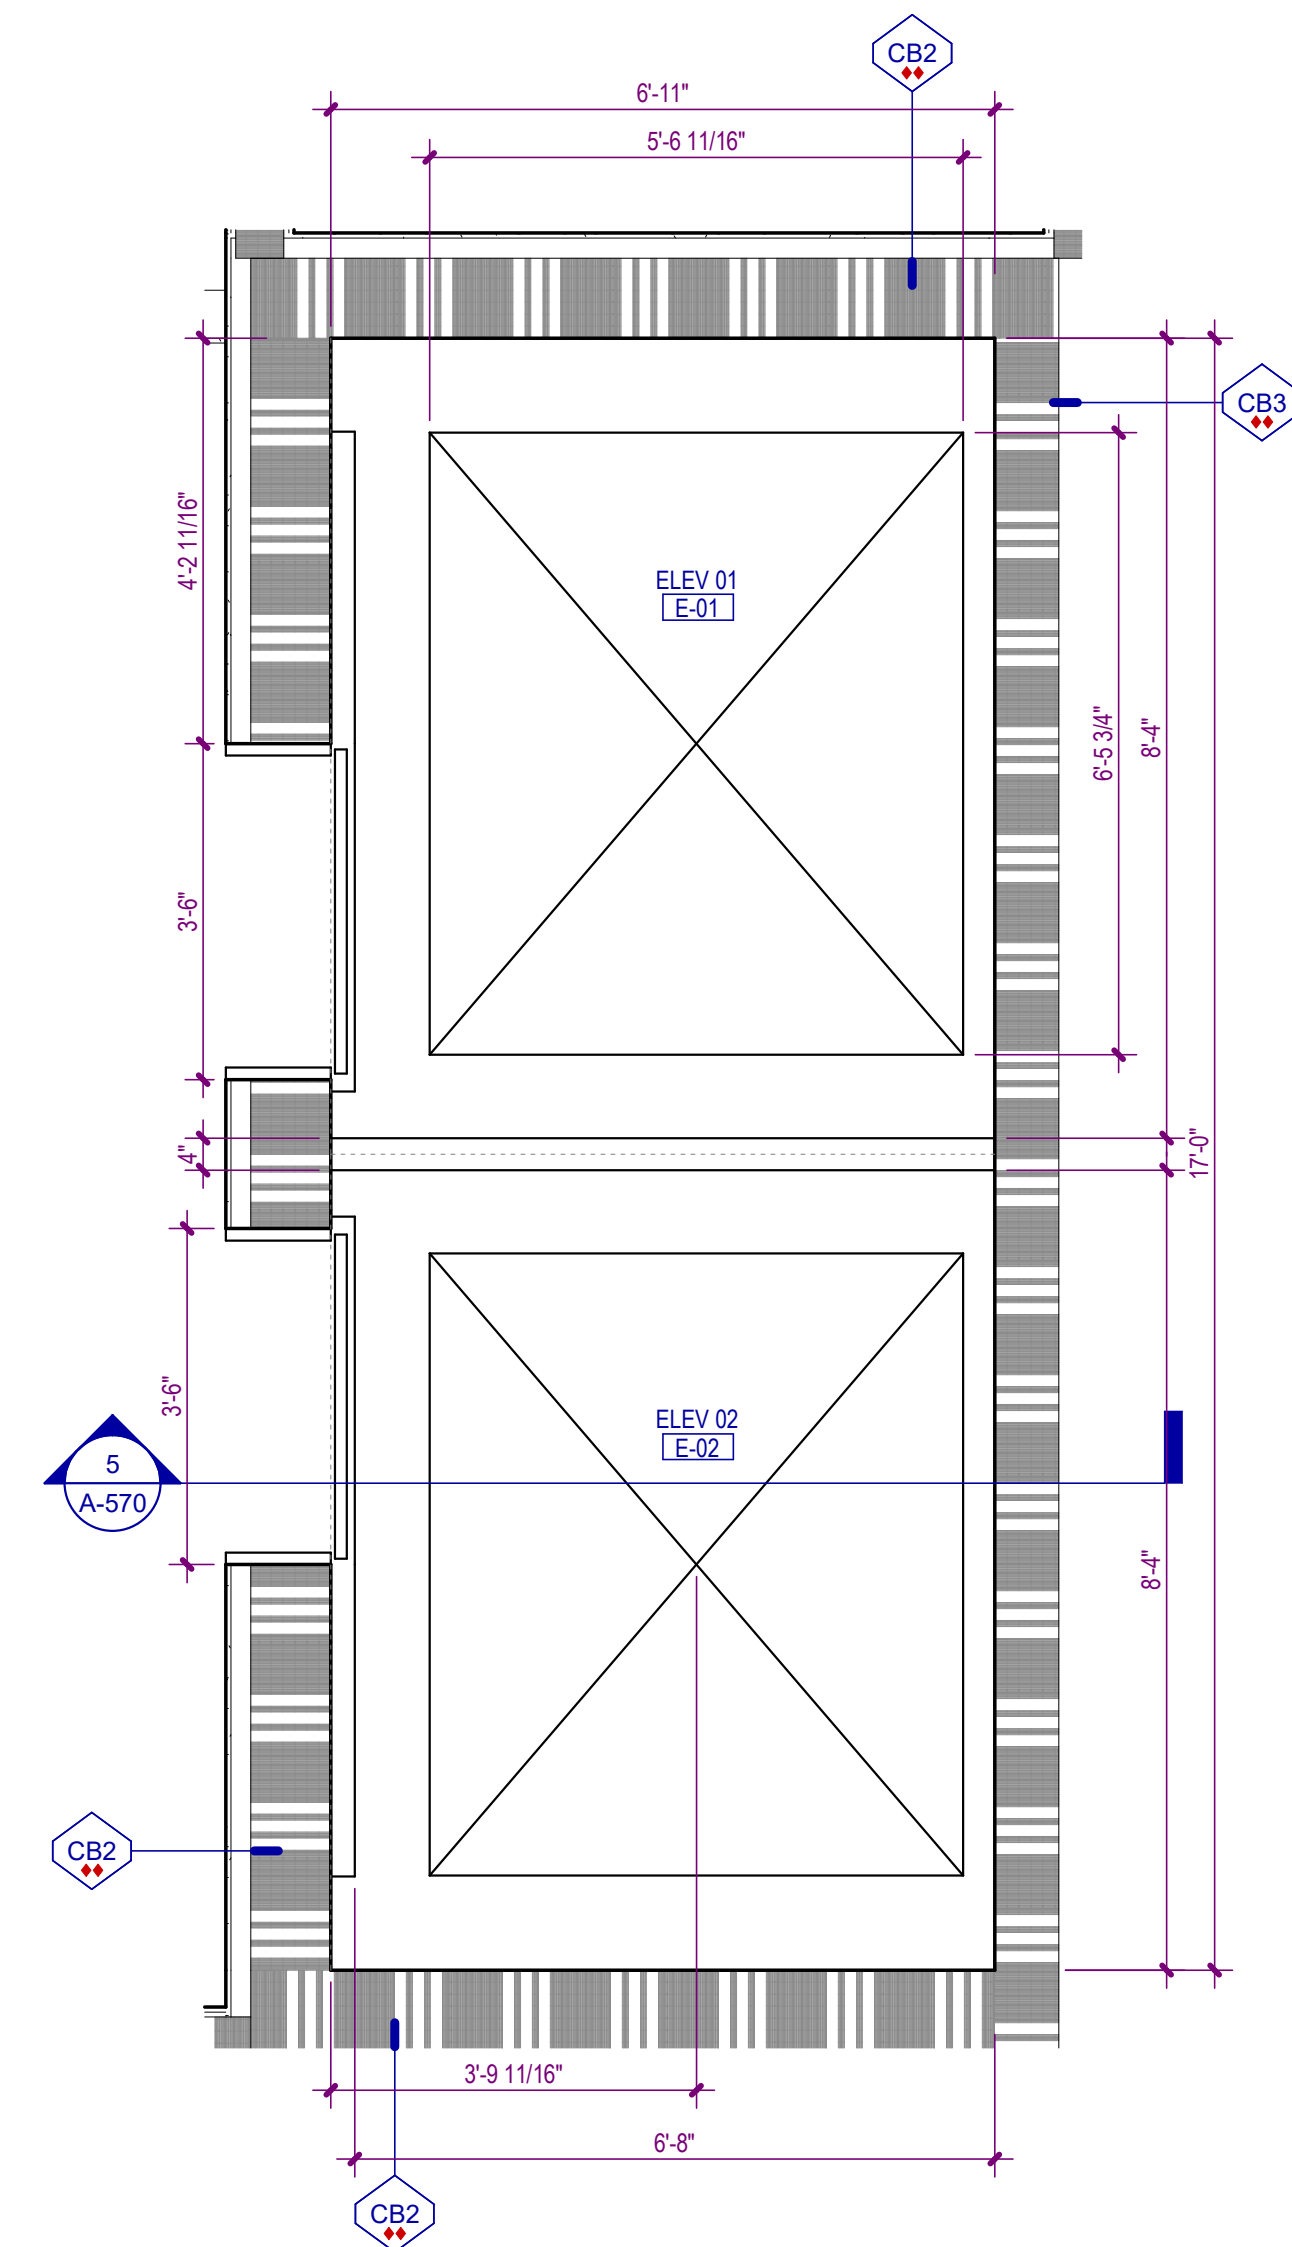

3 ELEVATOR 01 & 02 - THIRD FLOOR PLAN
A-570 SCALE: 1/2" = 1'-0"

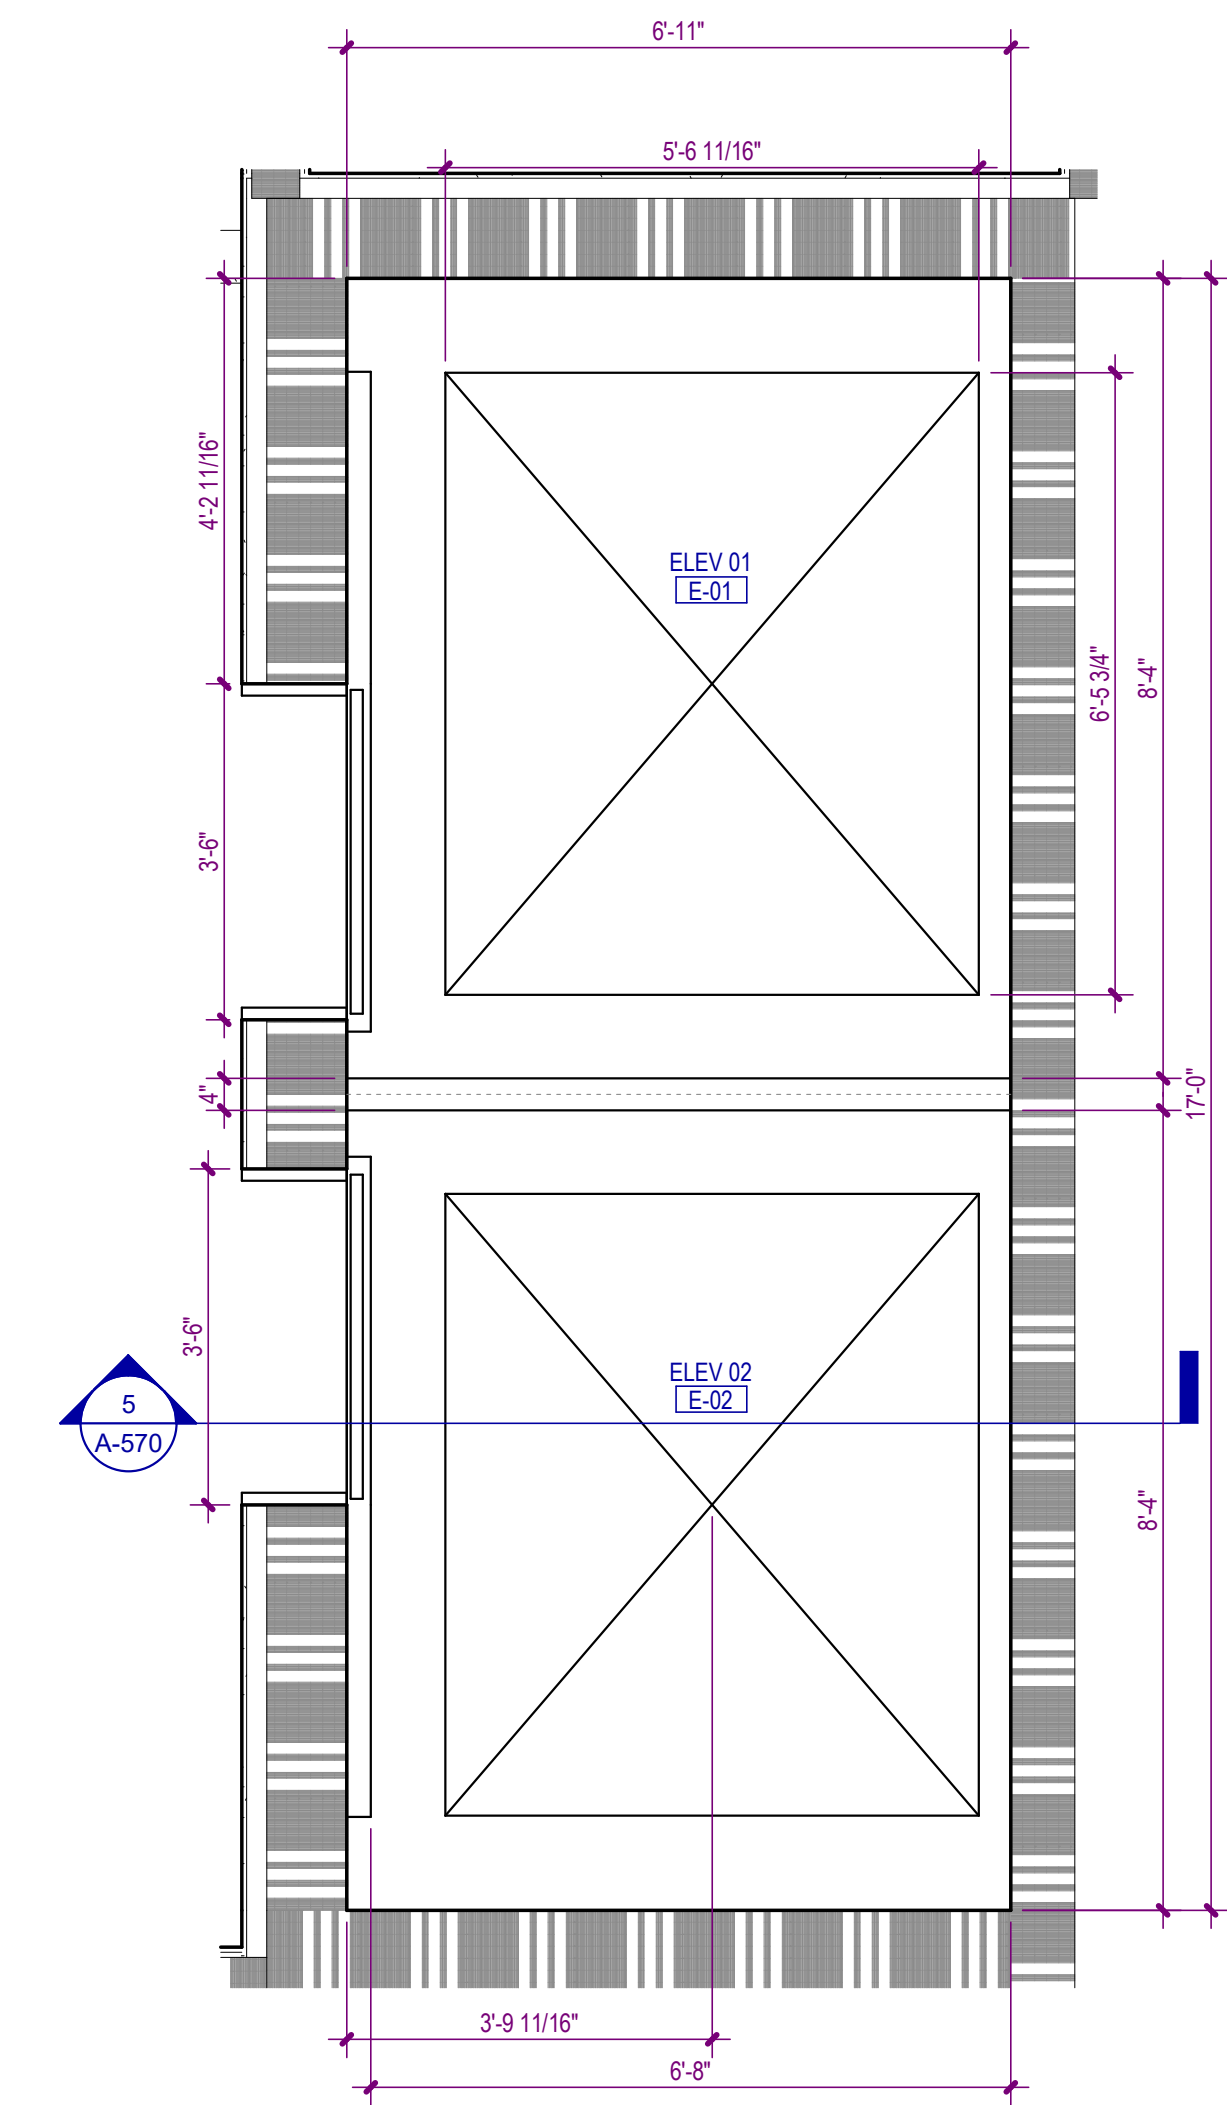


2 SECOND FLOOR PLAN - AREA A - Callout 1
A-570 SCALE: 1/2" = 1'-0"

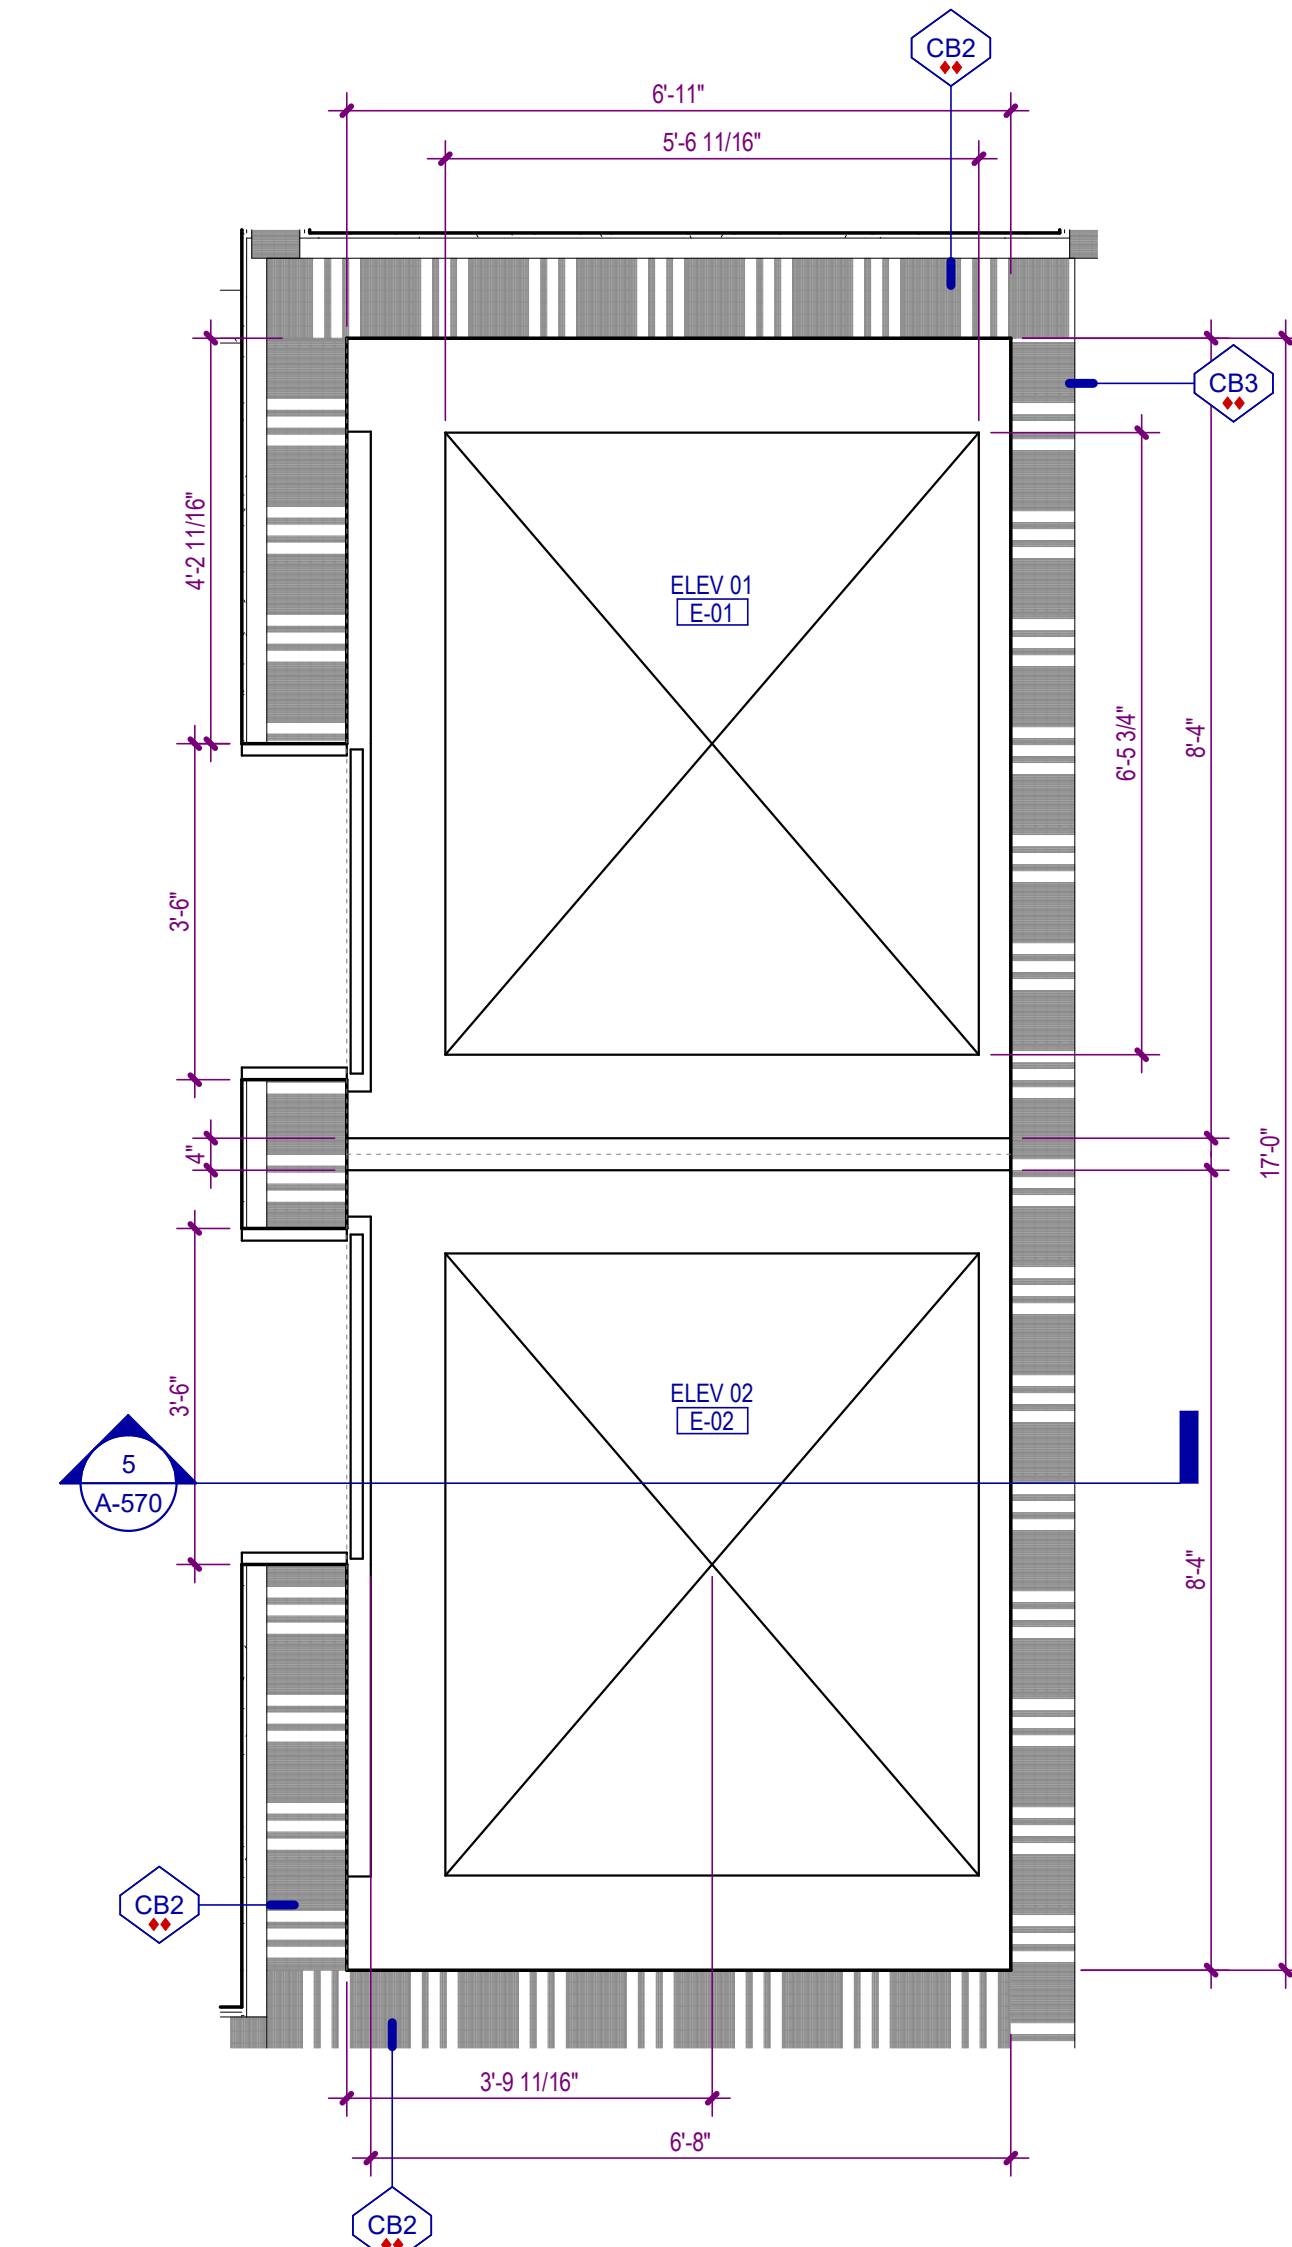


1 ELEVATOR 01 & 02 - FIRST FLOOR PLAN
A-570 SCALE: 1/2" = 1'-0"

Autodesk Docs://MCP - Stage 2 - MC_AL_IL/2021009_WCR_IL-BLDG_ARCH_R24.rvt

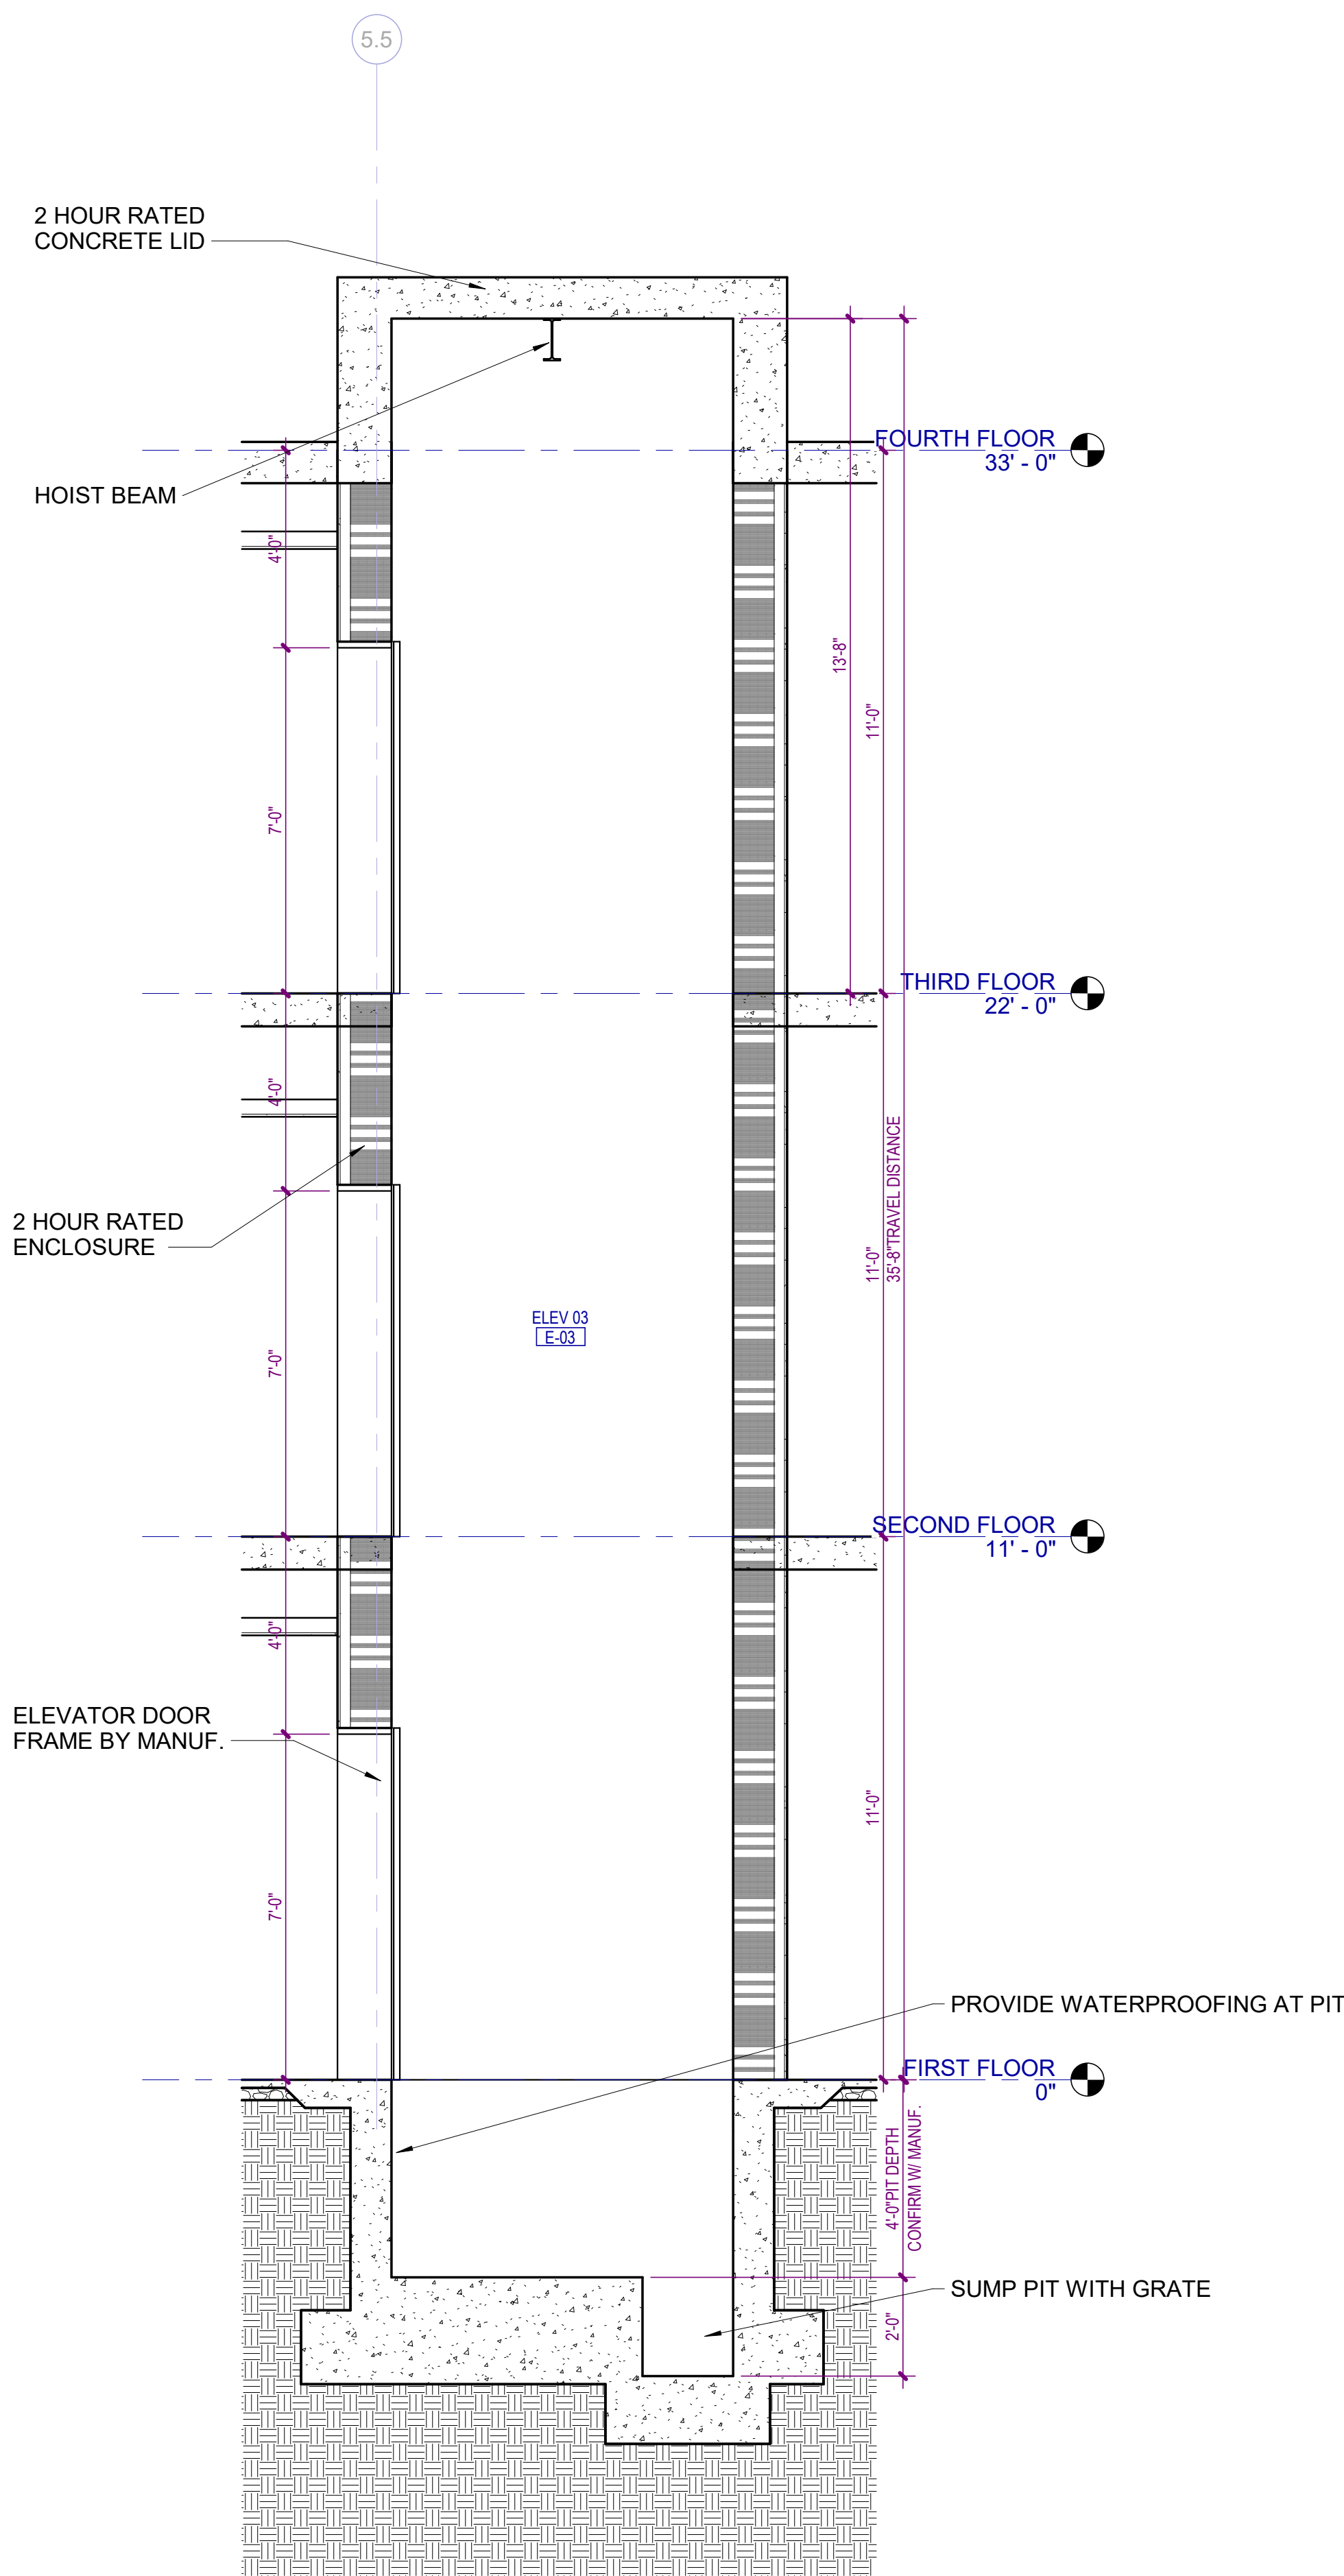


4 ELEVATOR 03 - SECTION

A-571 SCALE: 3/8" = 1'-0"

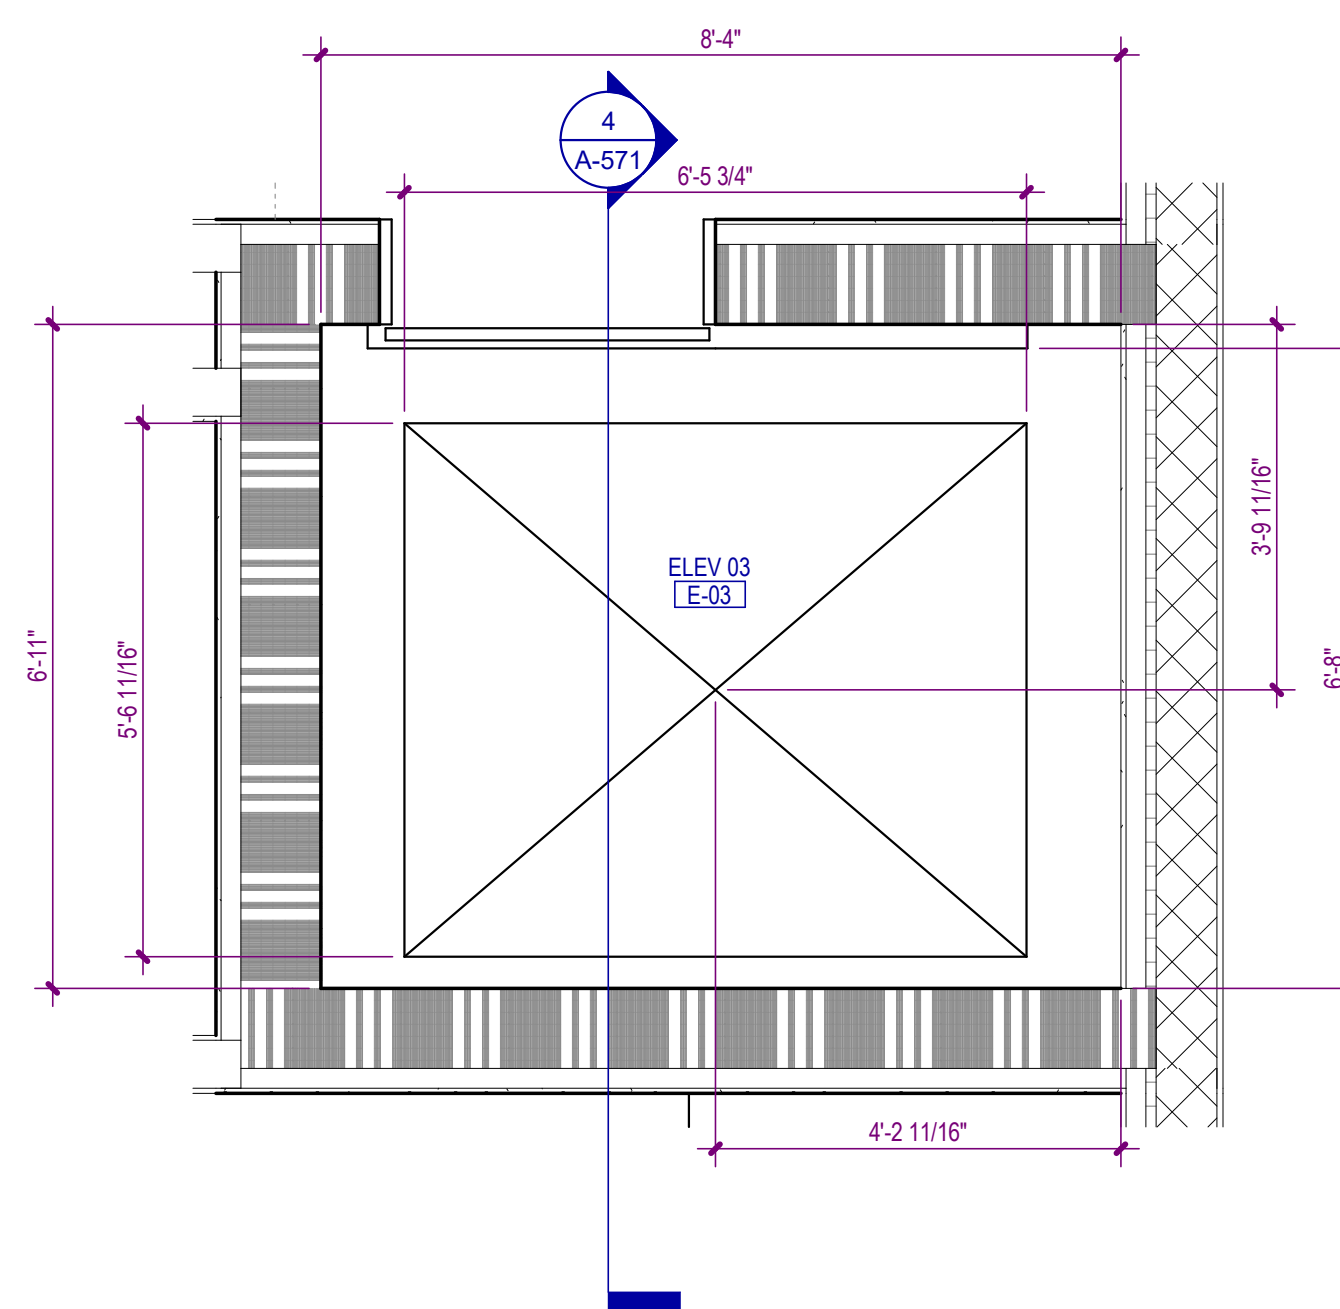


3 ELEVATOR 03 - THIRD FLOOR PLAN

A-571 SCALE: 1/2" = 1'-0"

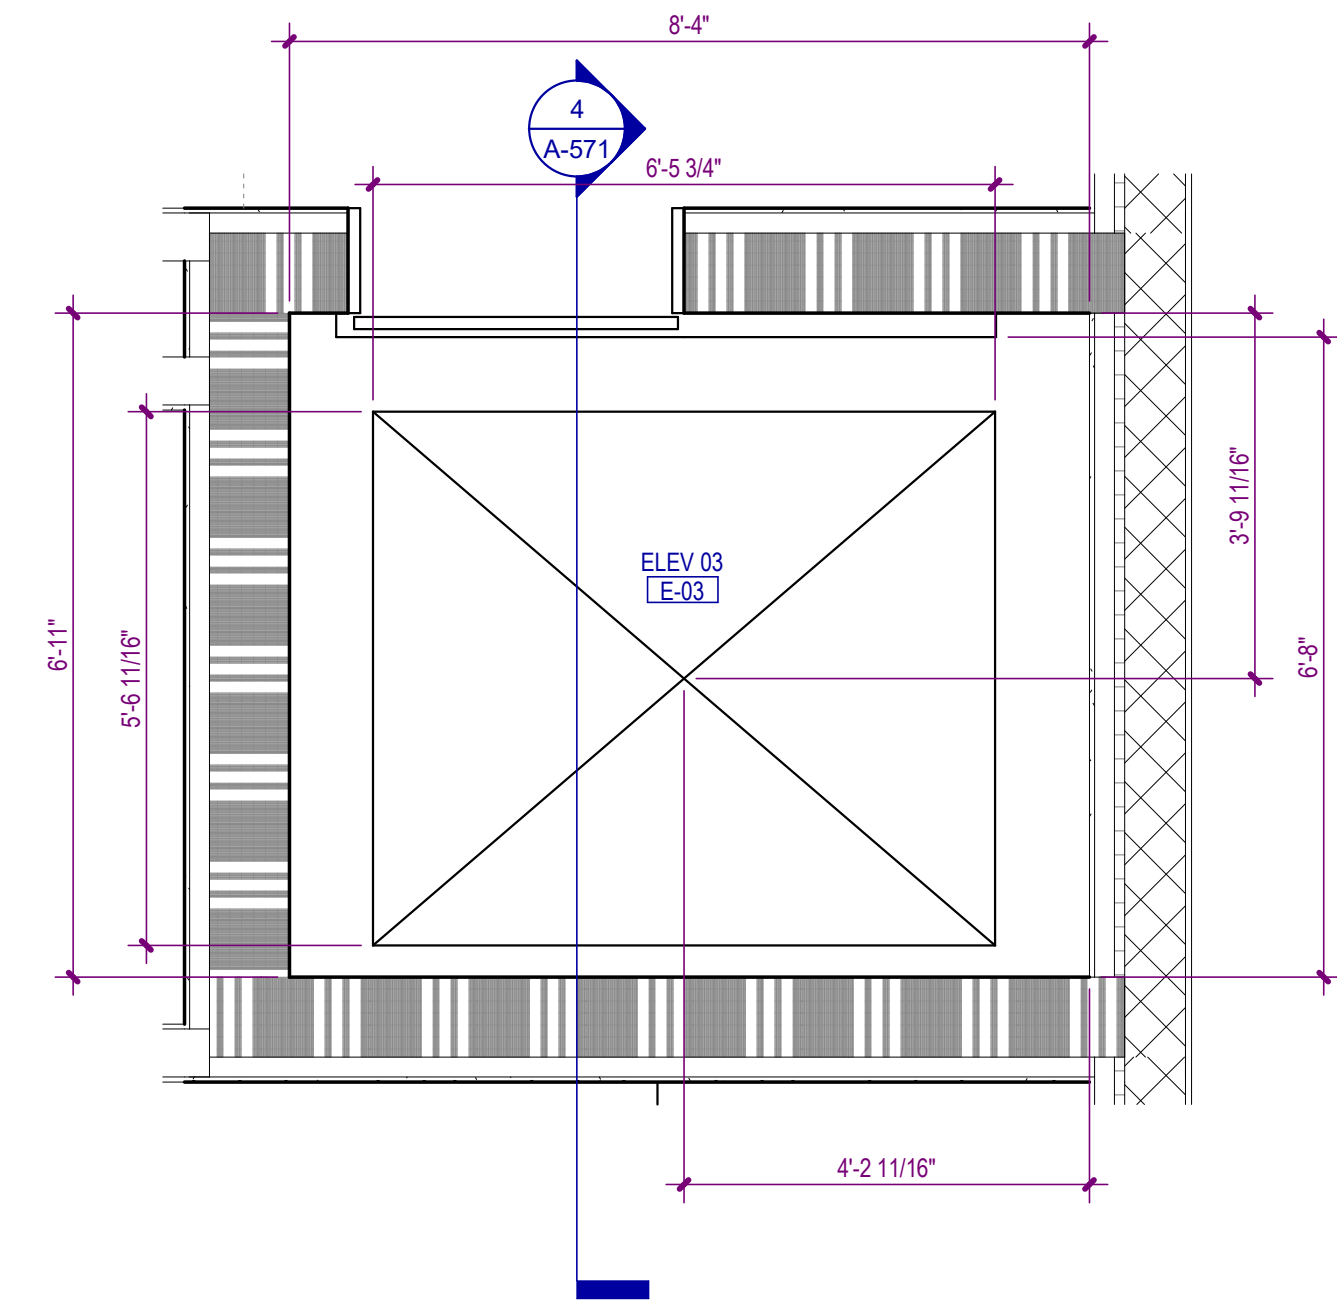

2 ELEVATOR 03 - SECOND FLOOR PLAN


A-571 SCALE: 1/2" = 1'-0"

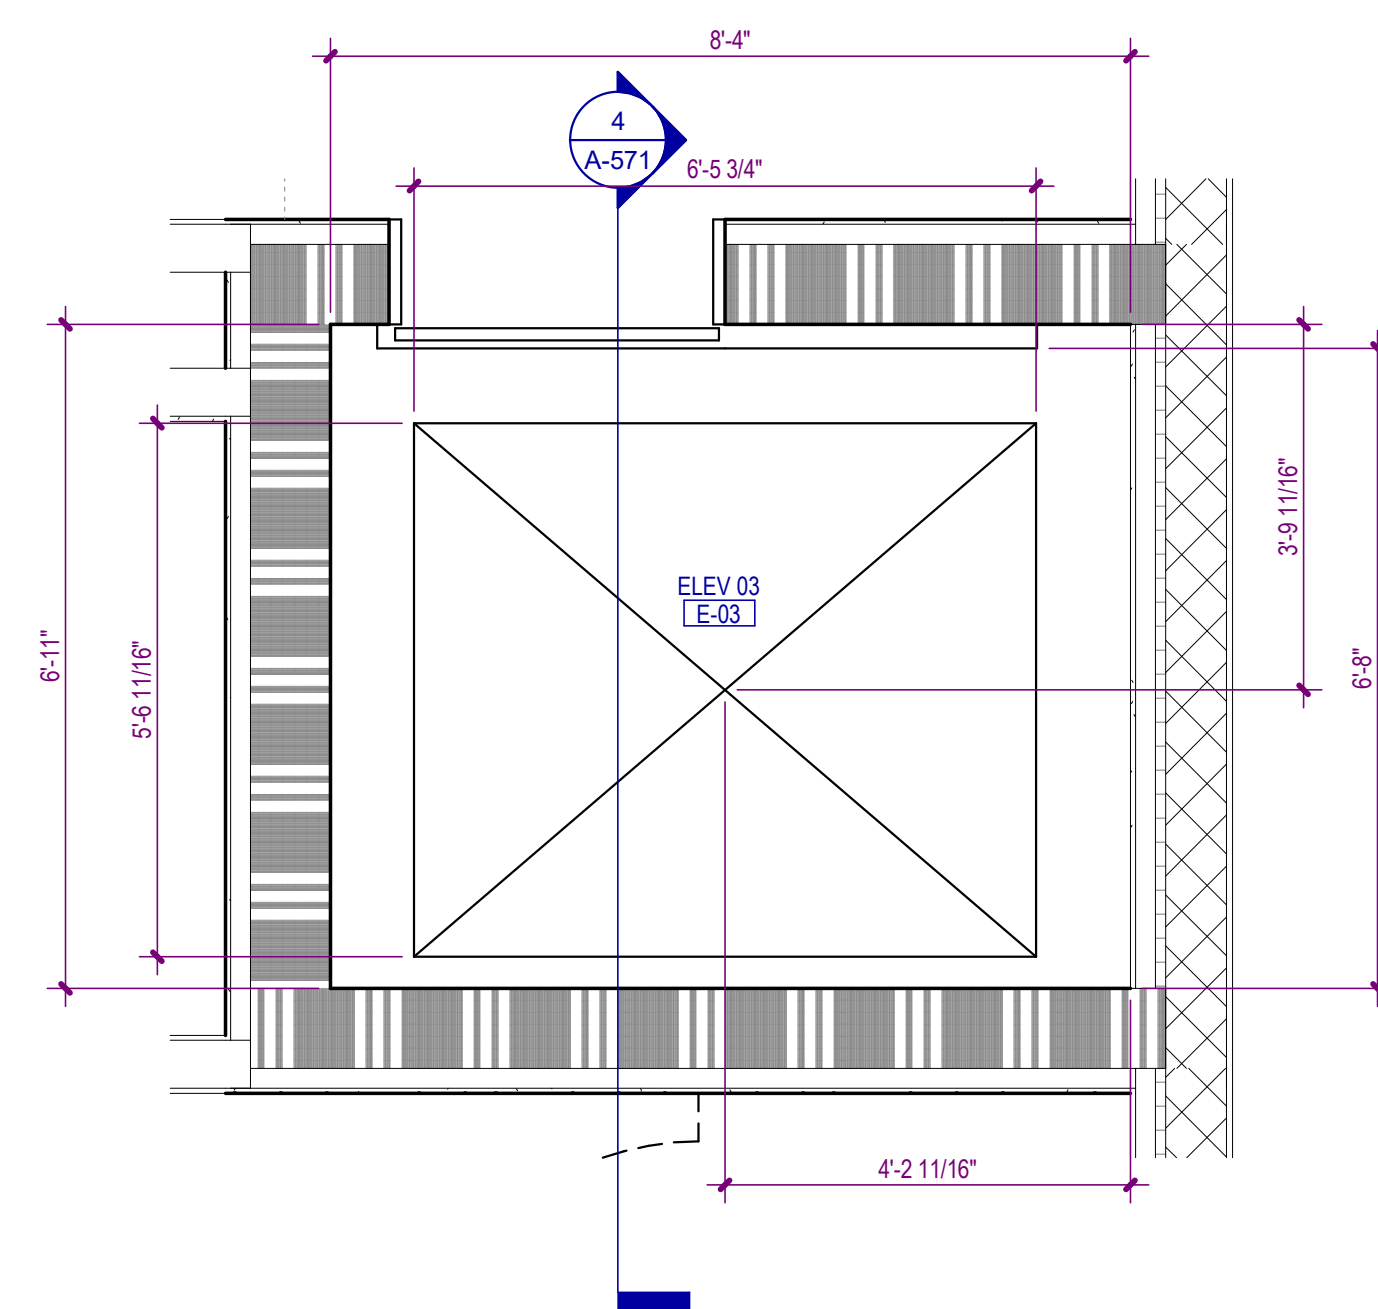

1 ELEVATOR 03 - FIRST FLOOR PLAN

A-571 SCALE: 1/2" = 1'-0"

**WATERFORD CAMPUS
IL BUILDING**
601 UNIVERSE BLVD. JUNO BEACH, FL 33408

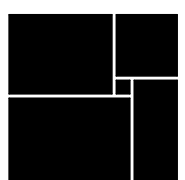

**THW
DESIGN**

COPYRIGHT © 2017
THOMPSON HANCOCK WITTE &
ASSOCIATES, INC.

2100 RiverEdge Parkway
Suite 900
Atlanta, GA 30328

PH: 770 916 2220
FAX: 770 916 2299

www.thw.com

PRELIMINARY DRAWINGS.
NOT TO BE USED FOR
RECORDING,
IMPLEMENTATION,
REGULATORY APPROVAL,
PERMITTING, OR
CONSTRUCTION.

**DESIGN
DEVELOPMENT**

Project No.: 2021009
Date: 08/22/2025

**ELEVATOR 3
SECTIONS AND
PLANS**

A-571

PARTITION LEGEND - CONCRETE / CMU				
TYPE	DESCRIPTION	PLAN VIEW	RATINGS	UL NUMBER AT ENTERED WALLS
CB2	5/8" GYPSUM WALLBOARD ONE SIDE OVER 1 5/8" METAL FURRING STUDS AT 24" O.C. MAX. OVER CONCRETE WALL. SEE STRUCTURAL FOR WALL THICKNESS AND REINFORCING. SEE UL ASSEMBLIES IF SHOWN AS RATED.		2 HOUR & 3 HOUR ASSEMBLY NOTES	2012 IBC 721.1(2)(a) UL HW-D-0081 UL HW-D-0268
CB3	5/8" GYPSUM WALLBOARD ONE SIDE OVER 6" METAL FURRING STUDS AT 24" O.C. MAX. OVER CONCRETE WALL. SEE STRUCTURAL FOR WALL THICKNESS AND REINFORCING. SEE UL ASSEMBLIES IF SHOWN AS RATED.		2 HOUR & 3 HOUR ASSEMBLY NOTES	2012 IBC 721.1(2)(a) UL HW-D-0081 UL HW-D-0268
MA8	7 5/8" C.M.U. WITH 3/8" NOMINAL FULL BED MORTAR JOINTS. SEE STRUCTURAL FOR VERTICAL AND HORIZONTAL REINFORCING. LOOSE MASONRY INSULATION FILL AT PREFIX L. TWO HOUR C.M.U. OR THREE HOUR C.M.U. PER WALL RATING.		2 HOUR 3 HOUR ASSEMBLY NOTES	UL U905 (2 HOUR) UL U907 (3 HOUR) UL HW-D-0081 UL HW-D-0268
MD8	5/8" GYPSUM WALLBOARD ONE SIDE OVER 1 5/8" METAL FURRING CHANNELS AT 24" O.C. MAX. OVER C.M.U. WALL. SEE STRUCTURAL FOR WALL THICKNESS AND REINFORCING. LOOSE MASONRY INSULATION FILL AT PREFIX L. SEE UL ASSEMBLIES IF SHOWN AS RATED.		2 HOUR 3 HOUR ASSEMBLY NOTES	UL U905 (2 HOUR) UL U907 (3 HOUR) UL HW-D-0081 UL HW-D-0268
ME8	5/8" GYPSUM WALLBOARD EACH SIDE OVER 1 5/8" METAL FURRING CHANNELS AT 24" O.C. MAX. OVER C.M.U. WALL. SEE STRUCTURAL FOR WALL THICKNESS AND REINFORCING. LOOSE MASONRY INSULATION FILL AT PREFIX L. SEE UL ASSEMBLIES IF SHOWN AS RATED.		2 HOUR 3 HOUR ASSEMBLY NOTES	UL U905 (2 HOUR) UL U907 (3 HOUR) UL HW-D-0081 UL HW-D-0268

WATERFORD CAMPUS
IL BUILDING
601 UNIVERSE BLVD. JUNO BEACH, FL 33408

WATERFORD CAMPUS IL BUILDING

601 UNIVERSE BLVD. JUNO BEACH, FL 33408



THW
DESIGN

COPYRIGHT © 2017
THOMPSON HANCOCK WITTE &
ASSOCIATES, INC.

2100 RiverEdge Parkway
Suite 900
Atlanta, GA 30328

PH: 770 916 2220
FAX: 770 916 2299

www.thw.com

PRELIMINARY DRAWINGS.
NOT TO BE USED FOR
RECORDING,
IMPLEMENTATION,
REGULATORY APPROVAL,
PERMITTING, OR
CONSTRUCTION.

DESIGN DEVELOPMENT

Project No.: 2021009
Date: 08/22/2025

PARTITION SCHEDULE



A-600

Autodesk Docs://MCR - Stage 2 - MC_AL_L/2021009_WCR [L-BLDG_ARCH_R24.rvt

DOOR SCHEDULE																			
DOOR NUMBER	TYPE	WIDTH	HEIGHT	PANEL		THICKNES S	MATERIAL	GLAZING	FINISH	FRAME								FIRE LABEL	COMMENTS
				LEAF 1 SIZE	LEAF 2 SIZE					FRAME TYPE	JAMB DEPTH	HEAD DETL	JAMB DETL	SILL DETL	MATER IAL	FINISH			
100	H2	6'-8"	7'-0"	3'-5 1/4" x 7'-0"	3'-5 1/4" x 7'-0"	1 3/4"													
100b	X	4'-0"	7'-0"			0"													
106	B1	3'-0"	7'-0"	3'-0" x 7'-0"		1 3/8"													
107	A	3'-0"	7'-0"	3'-0" x 7'-0"		1 3/8"													
107a	C1	3'-0"	8'-0"	3'-0" x 8'-0"		1 3/8"													
107b	CC1	6'-0"	8'-0"	3'-0" x 8'-0"	3'-0" x 8'-0"	1 3/8"													
108	A	3'-0"	7'-0"	3'-0" x 7'-0"		1 3/8"													
108a	A	3'-0"	7'-0"	3'-0" x 7'-0"		1 3/8"													
108b	A	3'-6"	7'-0"	3'-6" x 7'-0"		1 3/8"													
109	A	3'-0"	7'-0"	3'-0" x 7'-0"		1 3/8"													
110	A	3'-0"	7'-0"	3'-0" x 7'-0"		1 3/8"													
110.1	A	3'-0"	7'-0"	3'-0" x 7'-0"		1 3/8"													
110.2	A	6'-0"	7'-0"	3'-0" x 7'-0"	3'-0" x 7'-0"	1 3/8"													
111	A	3'-0"	7'-0"	3'-0" x 7'-0"		1 3/8"													
112	A	3'-0"	7'-0"	3'-0" x 7'-0"		1 3/8"													
113	C1	3'-0"	7'-0"	3'-0" x 7'-0"		1 3/8"													
113a	H2	6'-8"	7'-0"	3'-5 1/4" x 7'-0"	3'-5 1/4" x 7'-0"	1 3/4"													
113b	H2	6'-8"	7'-0"	3'-5 1/4" x 7'-0"	3'-5 1/4" x 7'-0"	1 3/4"													
114	A	3'-0"	7'-0"	3'-0" x 7'-0"		1 3/8"											45		
115	A	3'-0"	7'-0"	3'-0" x 7'-0"		1 3/8"												45	
116a	A	3'-0"	7'-0"	3'-0" x 7'-0"		1 3/8"													
116b	A	3'-0"	7'-0"	3'-0" x 7'-0"		1 3/8"													
117	A	3'-0"	7'-0"	3'-0" x 7'-0"		1 3/8"													
118	X	3'-0"	7'-0"			0"													
119	BB1	6'-0"	7'-0"	3'-0" x 7'-0"	3'-0" x 7'-0"	1 3/8"													
119a	A	3'-0"	7'-0"	3'-0" x 7'-0"		1 3/8"													
119b	A	3'-0"	7'-0"	3'-0" x 7'-0"		1 3/8"													
120	A	6'-0"	7'-0"	3'-0" x 7'-0"	3'-0" x 7'-0"	1 3/8"											90		
120.1	A	6'-0"	7'-0"	3'-0" x 7'-0"	3'-0" x 7'-0"	1 3/8"											90		
121	A	3'-0"	7'-0"	3'-0" x 7'-0"		1 3/8"													
122	A	3'-0"	7'-0"	3'-0" x 7'-0"		1 3/8"													
123	A	6'-0"	7'-0"	3'-0" x 7'-0"	3'-0" x 7'-0"	1 3/8"													
124	A	6'-0"	7'-0"	3'-0" x 7'-0"	3'-0" x 7'-0"	1 3/8"													
125	CC1	6'-0"	8'-0"	3'-0" x 8'-0"	3'-0" x 8'-0"	1 3/8"													
201	A	3'-0"	7'-0"	3'-0" x 7'-0"		1 3/8"													
202	A	3'-0"	7'-0"	3'-0" x 7'-0"		1 3/8"													
202.1	A	3'-0"	7'-0"	3'-0" x 7'-0"		1 3/8"													
203	3'-0"	7'-0"	3'-0" x 7'-0"		1 3/8"														
204	A	3'-0"	7'-0"	3'-0" x 7'-0"		1 3/8"													
208	A	3'-0"	7'-0"	3'-0" x 7'-0"		1 3/8"													
209	A	3'-0"	7'-0"	3'-0" x 7'-0"		1 3/8"													
210	A	3'-0"	7'-0"	3'-0" x 7'-0"		1 3/8"													
211	A	3'-0"	7'-0"	3'-0" x 7'-0"		1 3/8"													
214	A	3'-0"	7'-0"	3'-0" x 7'-0"		1 3/8"													
236	X	3'-0"	7'-0"			0"													
301	A	3'-0"	7'-0"	3'-0" x 7'-0"		1 3/8"													
302	A	3'-0"	7'-0"	3'-0" x 7'-0"		1 3/8"													
303	A	3'-0"	7'-0"	3'-0" x 7'-0"		1 3/8"													
304	A	3'-0"	7'-0"	3'-0" x 7'-0"		1 3/8"													
308	A	3'-0"	7'-0"	3'-0" x 7'-0"		1 3/8"													
309	A	3'-0"	7'-0"	3'-0" x 7'-0"		1 3/8"													
310	A	3'-0"	7'-0"	3'-0" x 7'-0"		1 3/8"													
311	A	3'-0"	7'-0"	3'-0" x 7'-0"		1 3/8"													
312	X	3'-0"	7'-0"			0"													
312	A	3'-0"	7'-0"	3'-0" x 7'-0"		1 3/8"													
312.1	A	3'-0"	7'-0"	3'-0" x 7'-0"		1 3/8"													
312.2	X	3'-0"	7'-0"			0"													
312.3	A	3'-0"	7'-0"	3'-0" x 7'-0"		1 3/8"													
312.4	A	3'-0"	7'-0"	3'-0" x 7'-0"		1 3/8"													
401	A	3'-0"	7'-0"	3'-0" x 7'-0"		1 3/8"											45		
402	A	3'-0"	7'-0"	3'-0" x 7'-0"		1 3/8"											45		
402.1	A	3'-0"	7'-0"	3'-0" x 7'-0"		1 3/8"											45		
403	A	3'-0"	7'-0"	3'-0" x 7'-0"		1 3/8"											45		
404	A	3'-0"	7'-0"	3'-0" x 7'-0"		1 3/8"											45		
S101a	A	3'-0"	7'-0"	3'-0" x 7'-0"		1 3/8"													
S101b	3'-0"	7'-0"	3'-0" x 7'-0"		1 3/8"														
S102a	A	3'-0"	7'-0"	3'-0" x 7'-0"		1 3/8"													
S102b	A	3'-0"	7'-0"	3'-0" x 7'-0"		1 3/8"													
S103a	A	3'-0"	7'-0"	3'-0" x 7'-0"		1 3/8"													
S103b	A	3'-0"	7'-0"	3'-0" x 7'-0"		1 3/8"													
S104a	A	3'-0"	7'-0"	3'-0" x 7'-0"		1 3/8"											45		
S104b	A	3'-0"	7'-0"	3'-0" x 7'-0"		1 3/8"													
S201	A	3'-0"	7'-0"	3'-0" x 7'-0"		1 3/8"													
S202	A	3'-0"	7'-0"	3'-0" x 7'-0"		1 3/8"													
S203	A	3'-0"	7'-0"	3'-0" x 7'-0"		1 3/8"													
S204	A	3'-0"	7'-0"	3'-0" x 7'-0"		1 3/8"													
S301	A	3'-0"	7'-0"	3'-0" x 7'-0"		1 3/8"													
S302	A	3'-0"	7'-0"	3'-0" x 7'-0"		1 3/8"													
S303	C1	3'-0"	8'-0"	3'-0" x 8'-0"		1 3/8"													
S304	A	3'-0"	7'-0"	3'-0" x 7'-0"		1 3/8"													
S401	A	3'-0"	7'-0"	3'-0" x 7'-0"		1 3/8"													
S402	A	3'-0"	7'-0"	3'-0" x 7'-0"		1 3/8"											90		


DOOR SCHEDULE - UNITS																		
DOOR NUMBER	PANEL									FRAME							FIRE LABEL	COMMENTS
	TYPE	WIDTH	HEIGHT	LEAF 1 SIZE	LEAF 2 SIZE	THICKNES S	MATERIAL	GLAZING	FINISH	FRAME TYPE	JAMB DEPTH	HEAD DETL	JAMB DETL	SILL DETL	MATER IAL	FINISH		
U1	B1	3'-0"	7'-0"	3'-0" x 7'-0"		1 3/8"											<varies>	
U2	C1	3'-0"	8'-0"	3'-0" x 8'-0"		1 3/8"												
U3	A	3'-0"	7'-0"	3'-0" x 7'-0"		1 3/8"												
U4	A	3'-0"	7'-0"	3'-0" x 7'-0"		1 3/8"												
U5	A-PK	3'-4"	7'-0"	3'-4" x 7'-0"		1 3/8"												
U6	A	3'-0"	7'-0"	3'-0" x 7'-0"		1 3/8"												
U7	A	6'-0"	7'-0"	3'-0" x 7'-0"	3'-0" x 7'-0"	1 3/8"												
U8	A	3'-0"	7'-0"	3'-0" x 7'-0"		1 3/8"												
U9	<varies>	<varies>	7'-0"	<varies> x 7'-0"		1 3/8"												
U10	A	<varies>	7'-0"	<varies> x 7'-0"		1 3/8"												

ENTRY DOOR VIEWER MOUNTING HEIGHTS

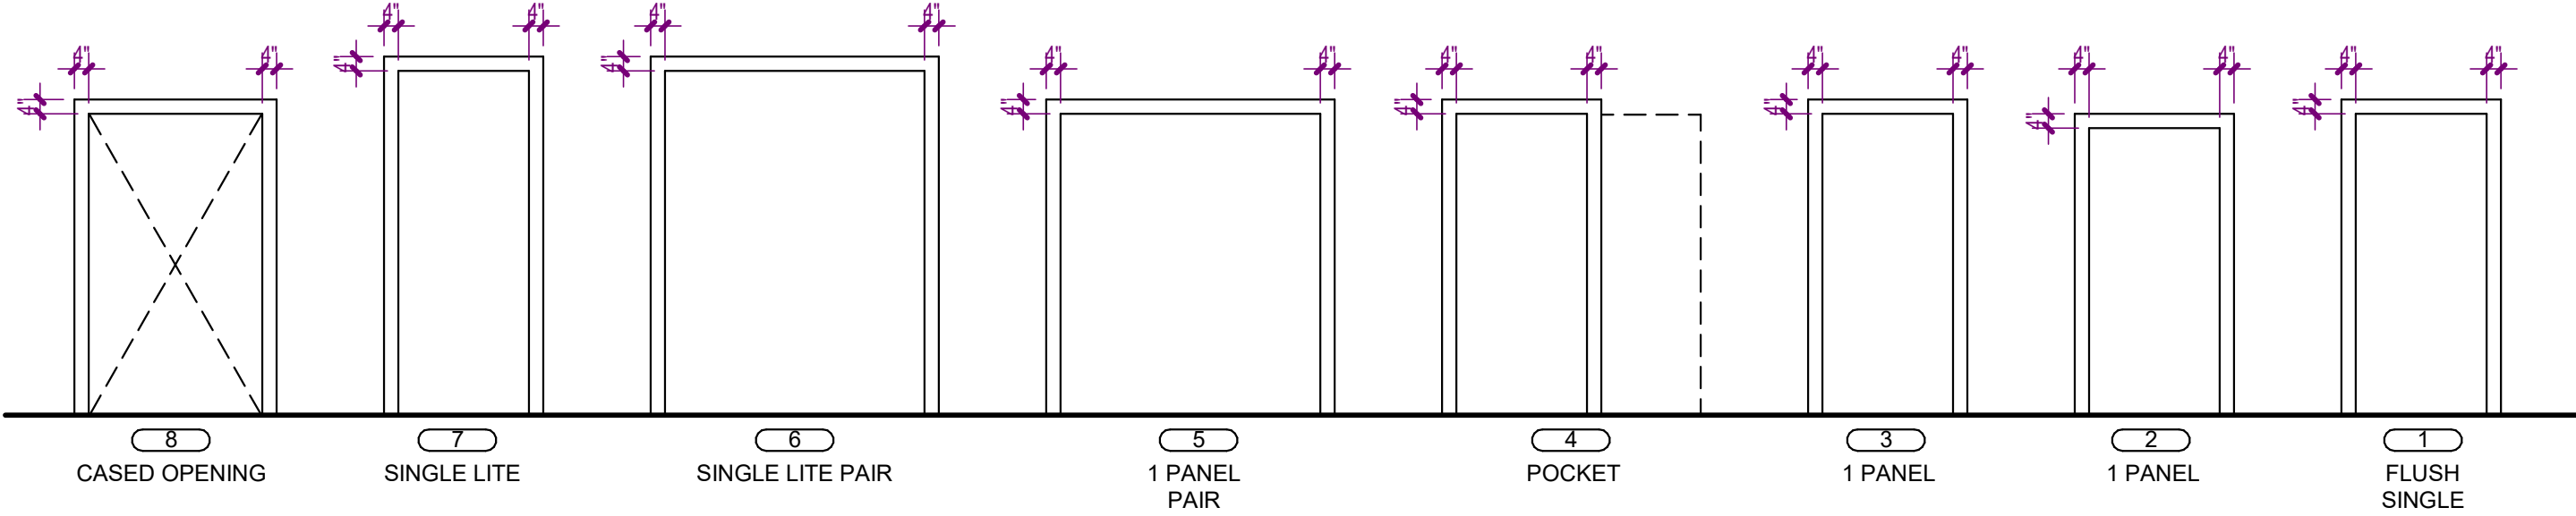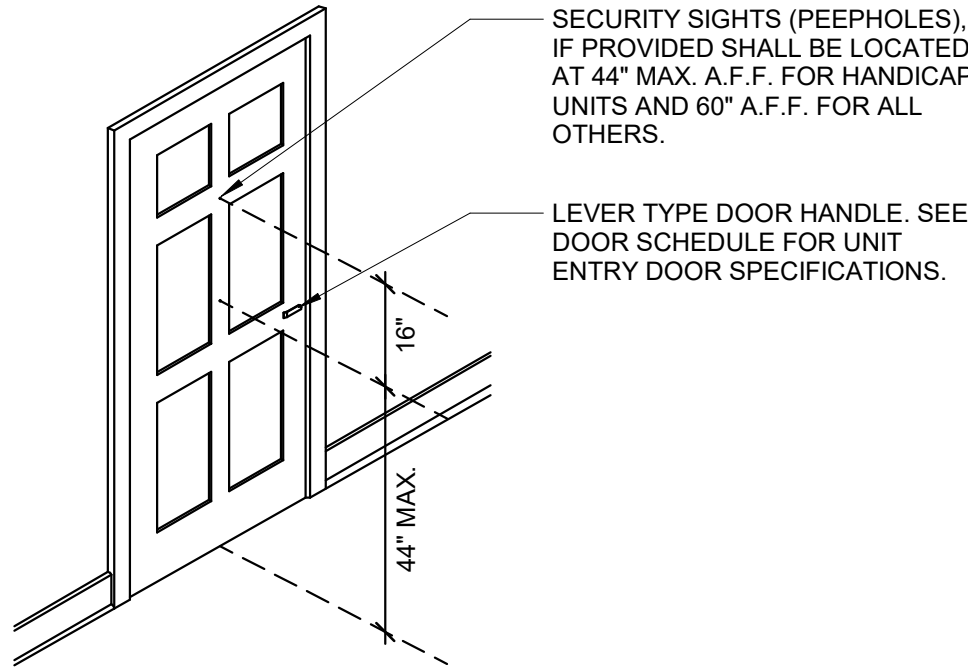


DOOR FRAME LEGEND

SCALE: 1/4" = 1'-0"

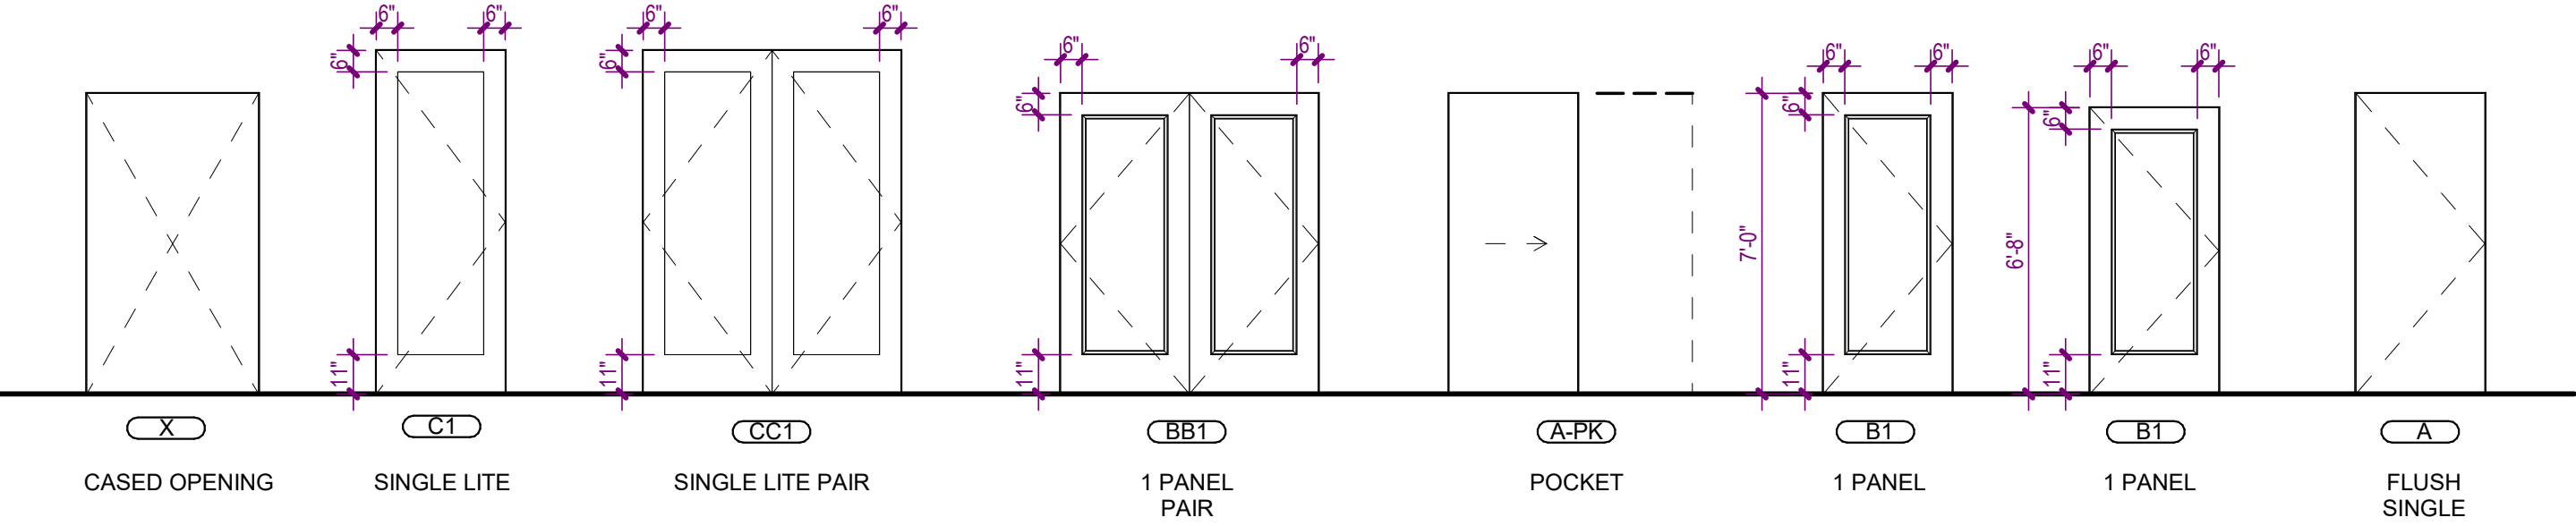

	08/22/25	DESIGN DEVELOPMENT
NO.	DATE	DESCRIPTION

**WATERFORD CAMPUS
IL BUILDING**
UNIVERSE BLVD. JUNO BEACH, FL 33408

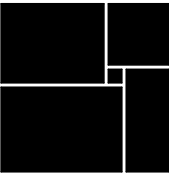

THW
DESIGN

COPYRIGHT © 2017
THOMPSON HANCOCK WITTE &
ASSOCIATES, INC.

2100 RiverEdge Parkway
Suite 900
Atlanta, GA 30328

PH: 770 916 2220
FAX: 770 916 2299

www.thw.com



PRELIMINARY DRAWINGS.
NOT TO BE USED FOR
RECORDING,
IMPLEMENTATION,
REGULATORY APPROVAL,
PERMITTING, OR
CONSTRUCTION.

DESIGN DEVELOPMENT

Project No.:	2021009
Date:	08/22/2025

WINDOW SCHEDULE & DETAILS

A-640

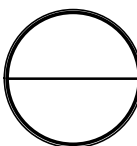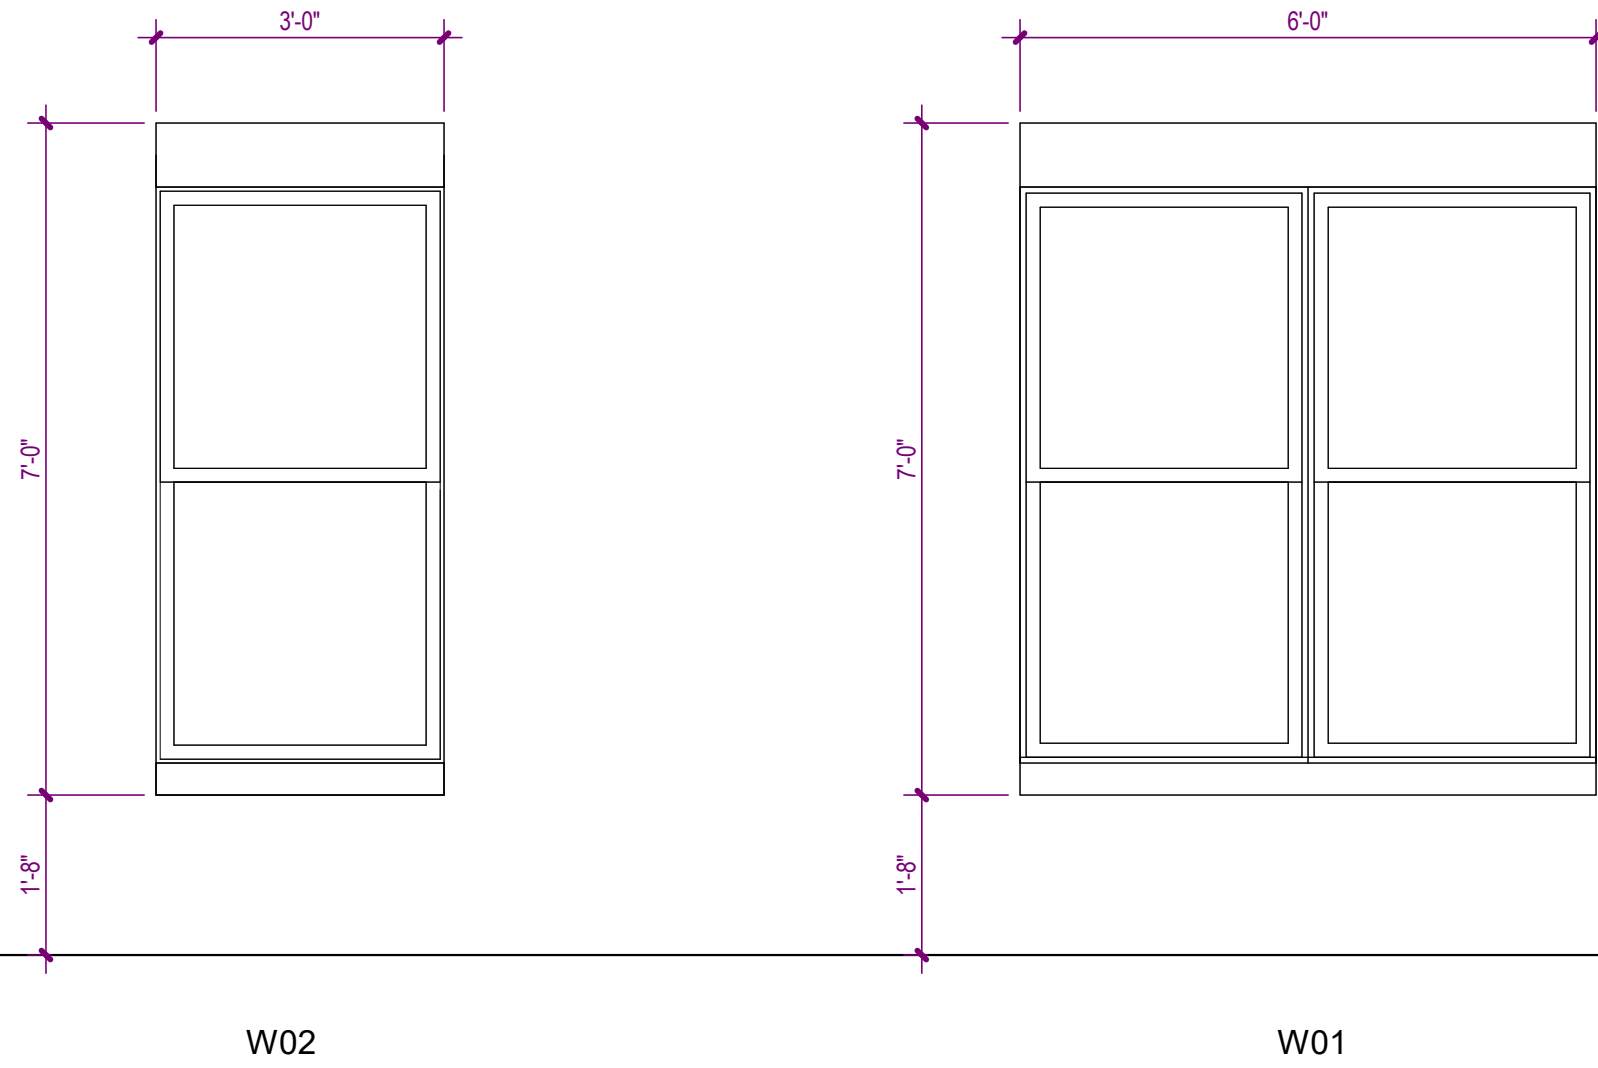

WINDOW DETAILS

SCALE: 1/2" = 1'-0"

