


ST. LUCIE WESTERN GROVE K-8 SCHOOL

SW POWERLINE RD AND TRADITION PARKWAY PORT ST. LUCIE, FL 34986

FOR

ST. LUCIE SCHOOL DISTRICT

9461 BRANDYWINE LANE, PORT ST. LUCIE, FL 34986

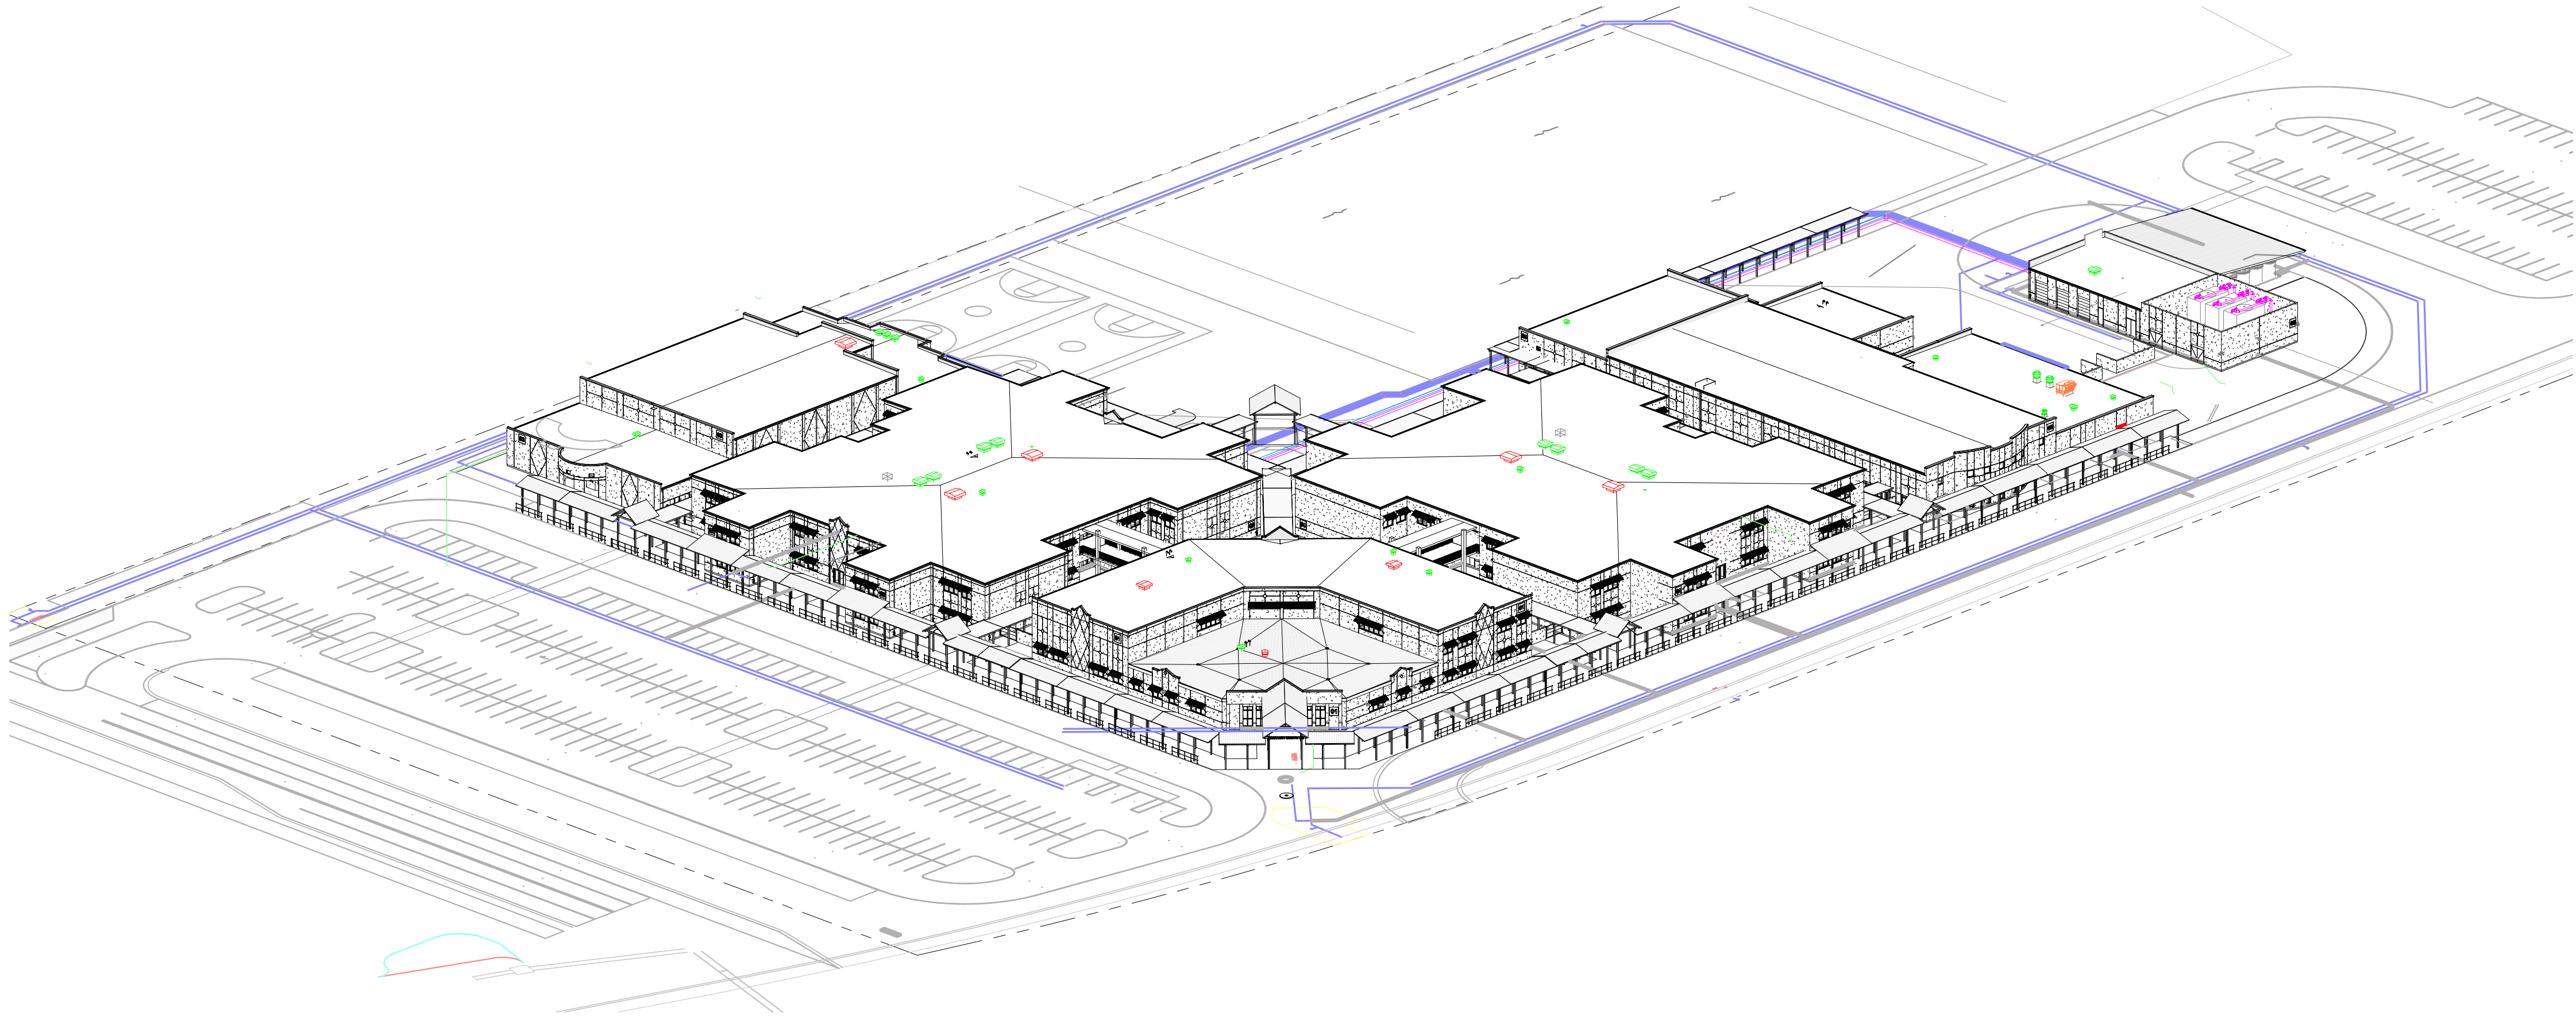

TRC WORLDWIDE ENGINEERING
STRUCTURAL ENGINEERS

OCI ASSOCIATES, LLC.
M / E / P ENGINEERS

CULPEPPER & TERPENING INC.
SITE / CIVIL ENGINEER



SPIEZLE ARCHITECTURAL GROUP, INC
2001 9th AVENUE
SUITE 308
VERO BEACH, FL 32960
Phone: 722.794.2929 Fax: 610.874.7158
www.spiezle.com

GALVIN DESIGN GROUP, INC.
FOOD SERVICE DESIGN

LUCIDO & ASSOCIATES
LANDSCAPE ARCHITECTURE

SIEBEIN ASSOCIATES, INC
ACOUSTIC ENGINEERING


RECEIVED
12/11/2024

RECEIVED
12/11/2024


PERMIT SET 12-10-2024

ST. LUCIE WESTERN GROVE
K-8 SCHOOL
24K054
DRAWING NUMBER:
CS.1

MATERIAL SYMBOLS




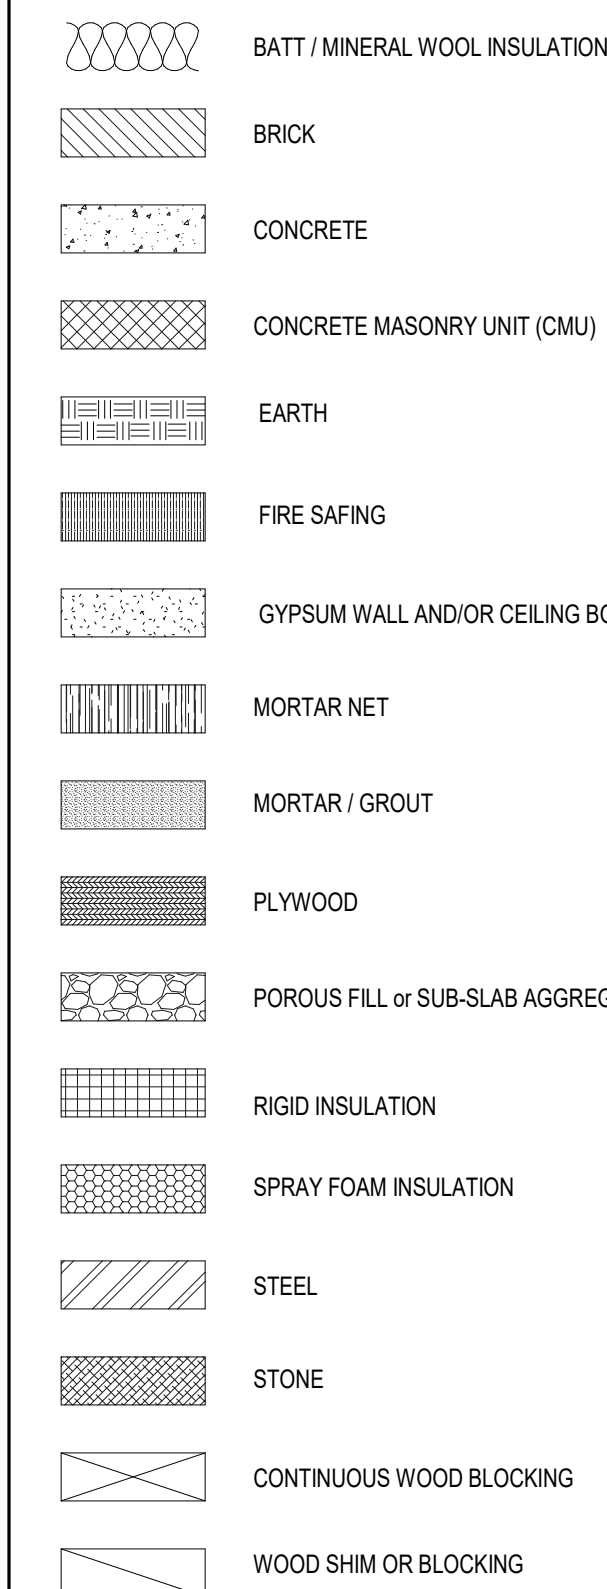


DRAWING SYMBOLS

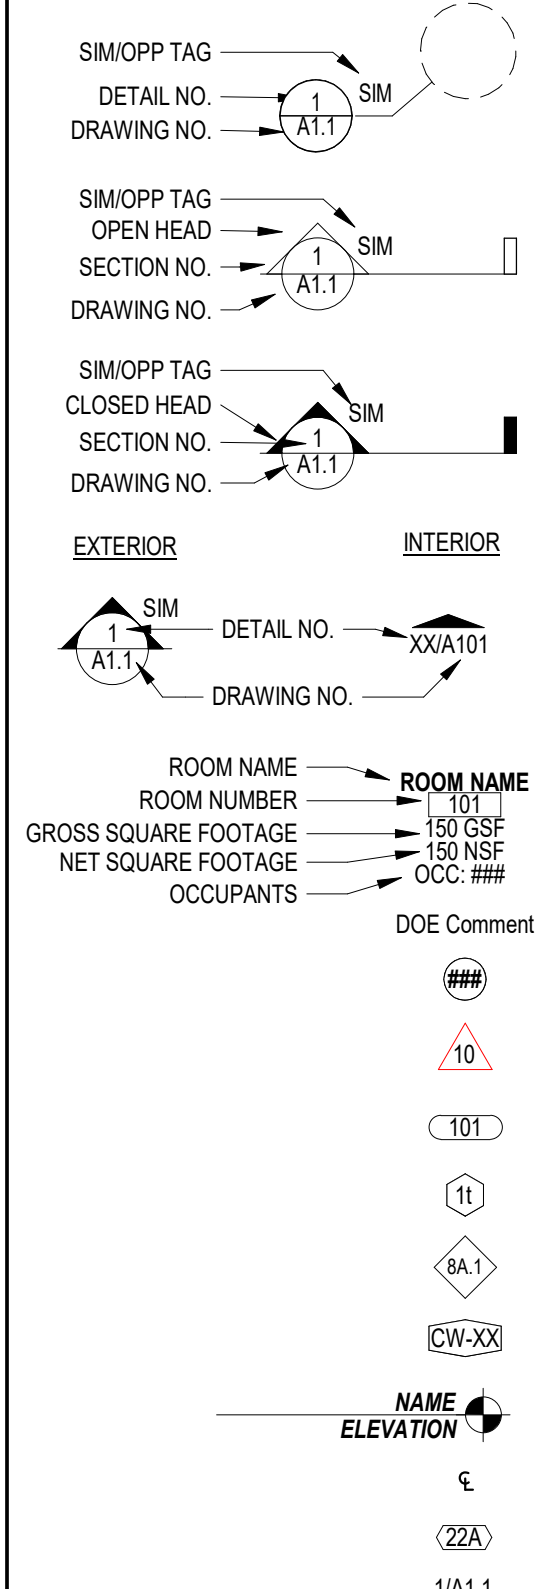


ABBREVIATIONS

CJ	CONTROL JOINT
CMU	CONCRETE MASONRY UNIT
CMF	COLD FORMED METAL FRAMING
DN	DOWN
DWG	DRAWING
EFS	EXTERIOR INSULATION AND FINISH SYSTEM
EL	ELEVATION
EQ	EQUAL
EJ	EXPANSION JOINT
EW	ELECTRIC WATER COOLER
FD	FLOOR DRAIN
FE	FIRE EXTINGUISHER (BRACKET MOUNTED)
FEC	FIRE EXTINGUISHER CABINET
FT	FOOT or FEET
FRTW	FIRE RETARDANT TREATED WOOD
GSF	GROSS SQUARE FEET
GWB	GYPSON WALL BOARD
HM	HOLLOW METAL
HP	HIGH POINT
LP	LOW POINT
MAX	MAXIMUM
MIN	MINIMUM
MO	MASONRY OPENING
NA	NOT APPLICABLE
NC	NOT IN CONTRACT
NSF	NET SQUARE FEET
OC	ON CENTER
OD	OVERFLOW DRAIN or OUTSIDE DIAMETER
PTD	PAINT or PAINTED
PTW	PRESSURE TREATED WOOD
PVC	POLYVINYL CHLORIDE
RD	ROOF DRAIN
REIN	REINFORCED OR REINFORCING
RWL	RAINWATER LEADER
SF	SQUARE FEET
TOS	TOP OF STEEL
TYP	TYPICAL
VIF	VERIFY IN FIELD

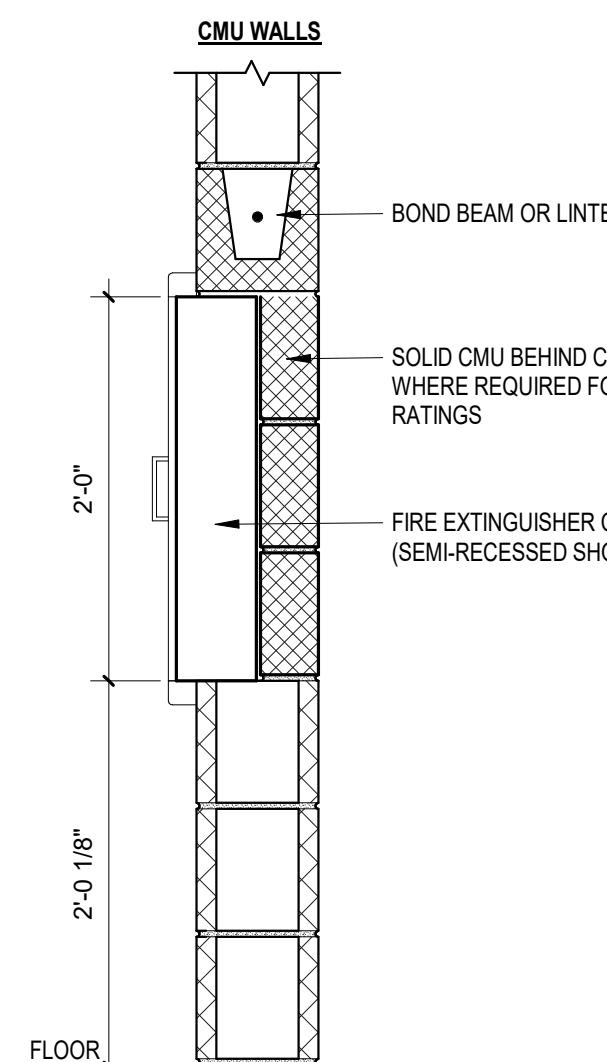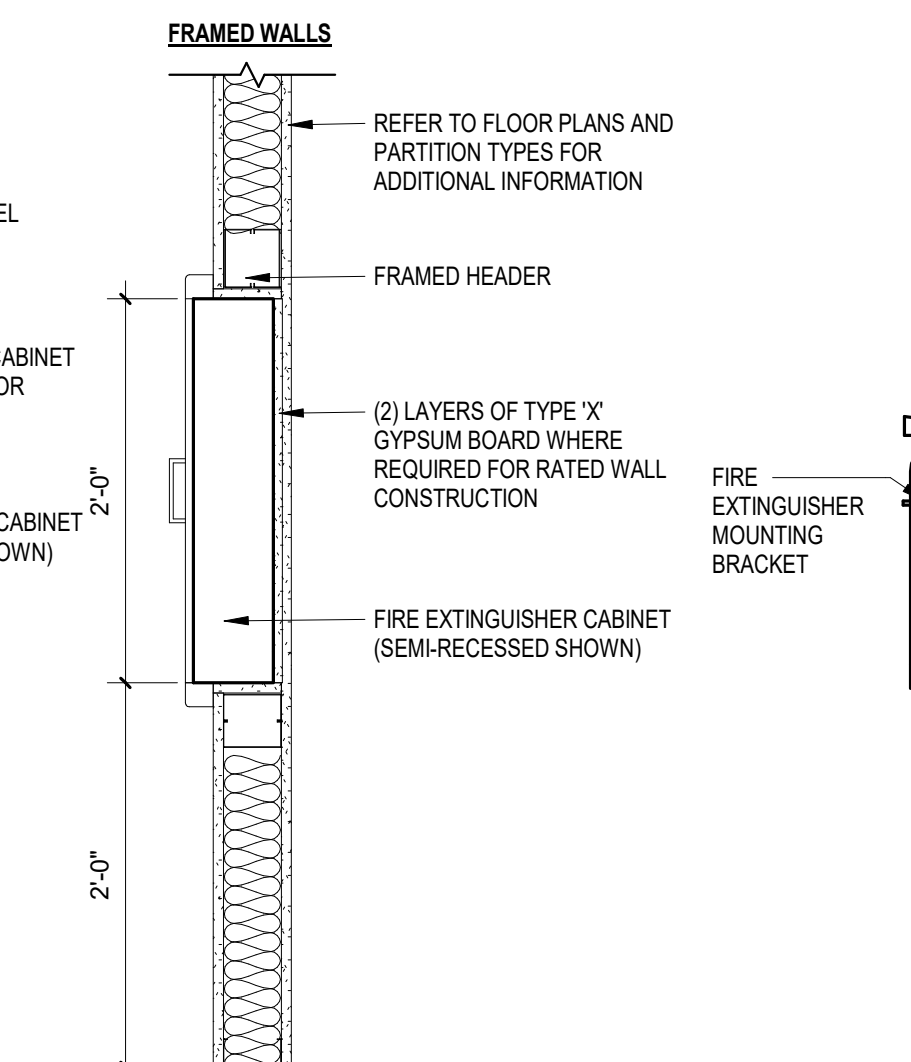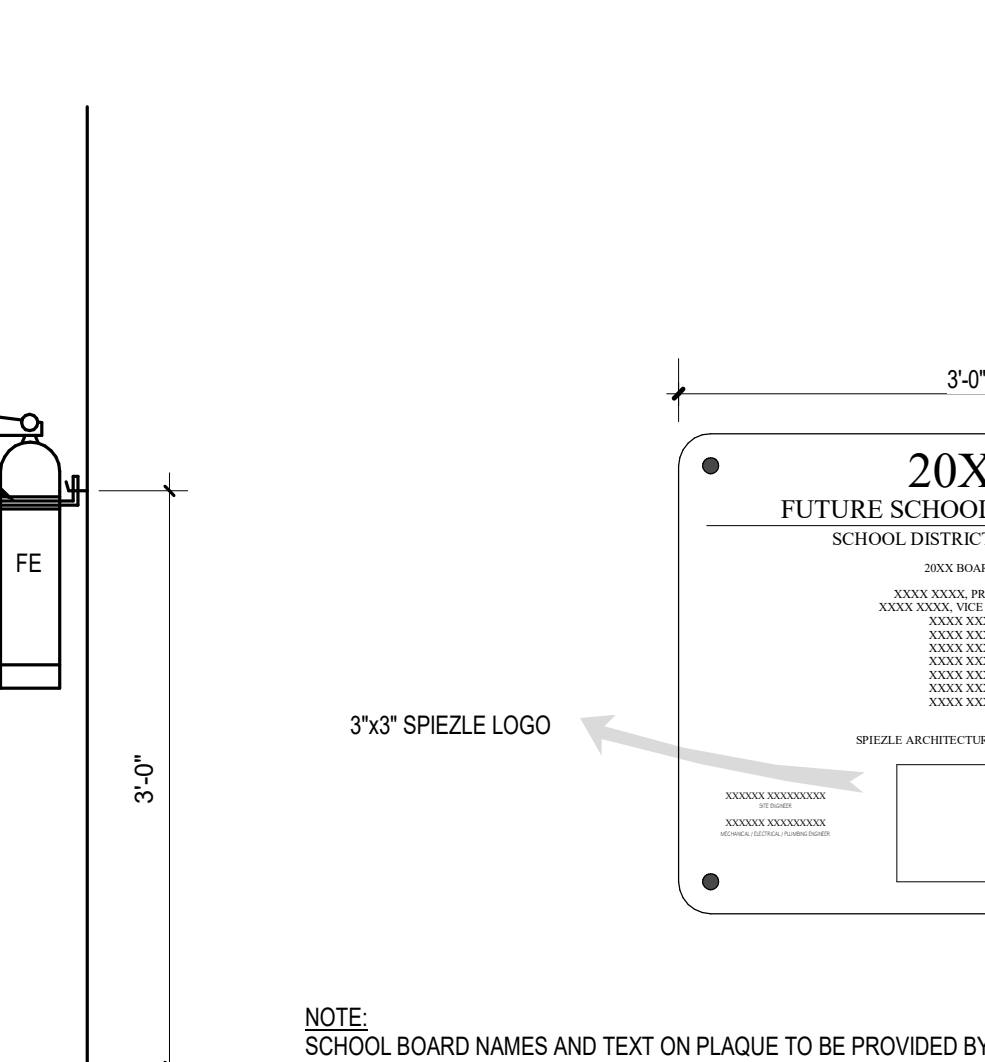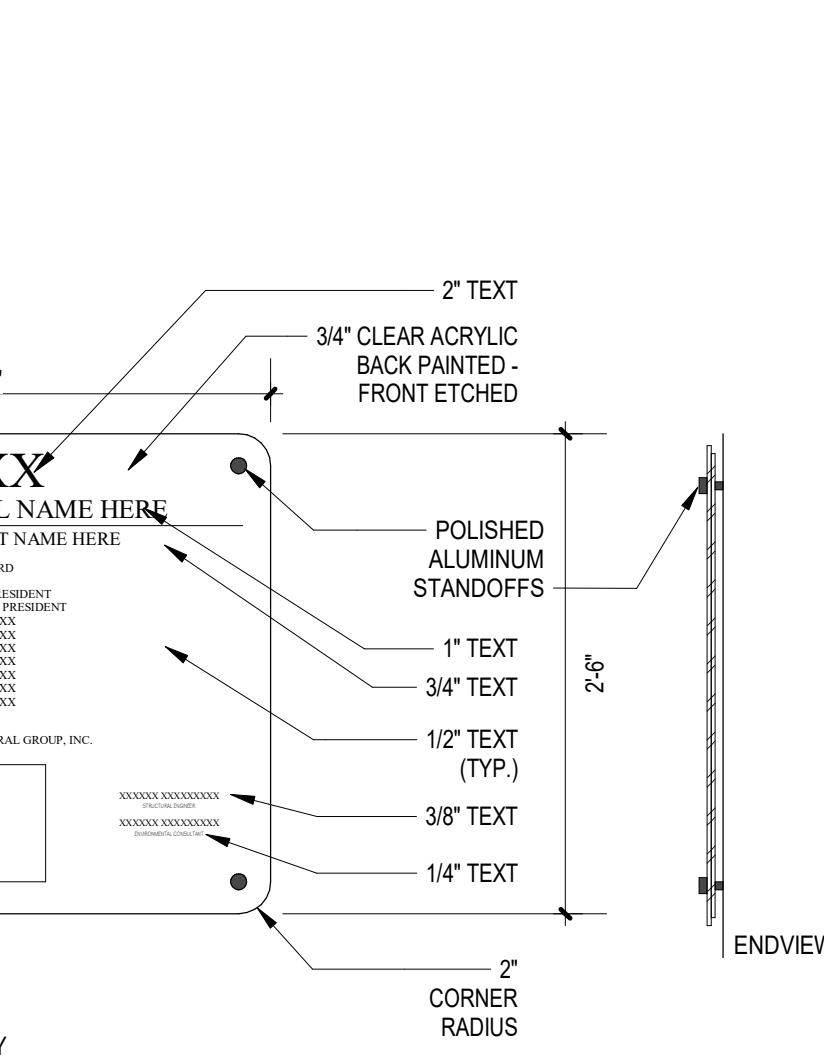

1 FIRE EXTINGUISHER DETAILS

1" = 1'-0"

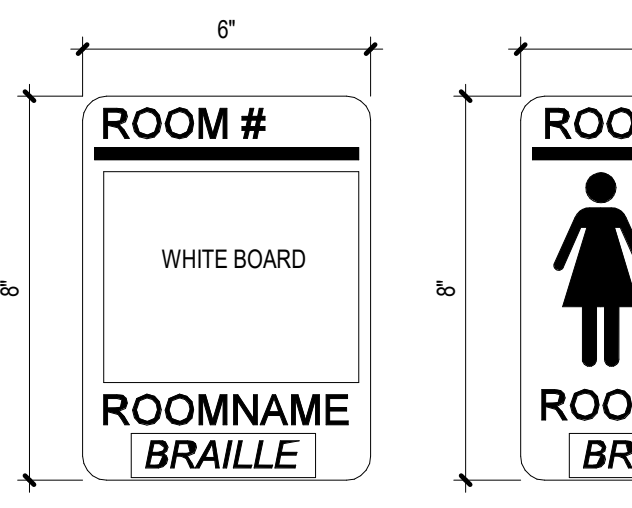


2 DOOR SWING CLEARANCES

1" = 1'-0"



3 EXTERIOR BUILDING SIGN

1/2" = 1'-0"

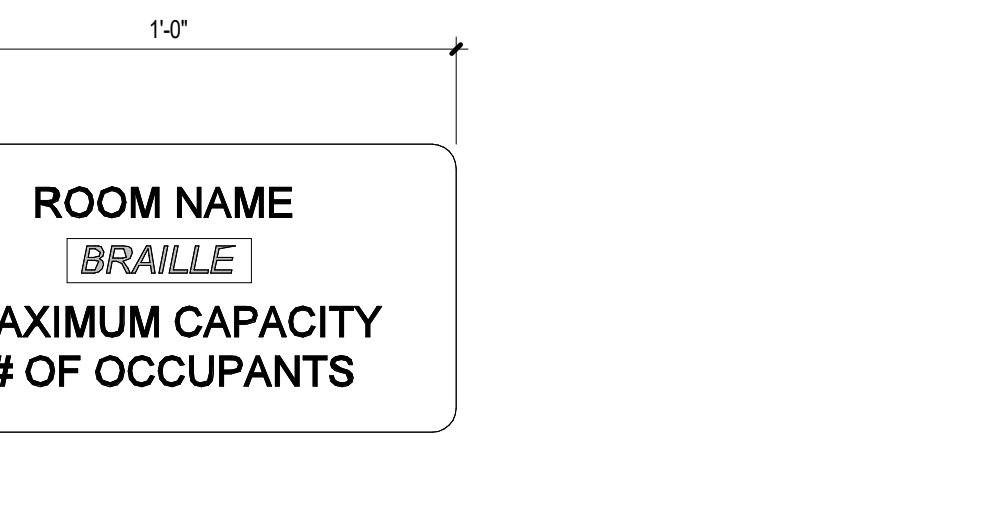


4 PLAQUE DETAIL

1" = 1'-0"




5 TYPICAL ROOM SIGNAGE MOUNTING DETAIL

1/2" = 1'-0"

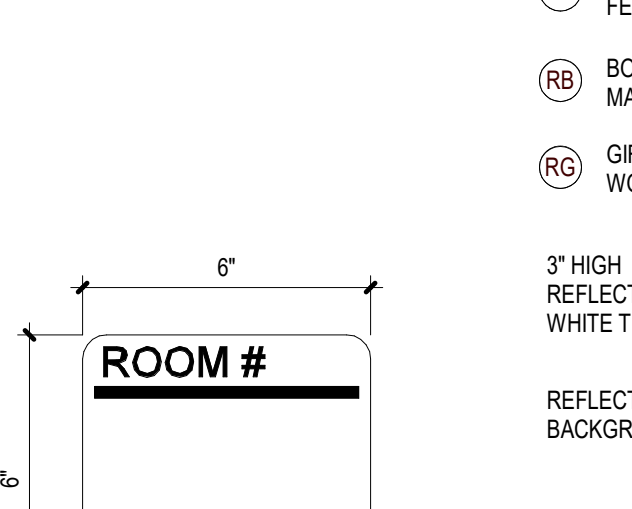

6 TYPICAL ROOM SIGNAGE MOUNTING DETAIL

1/2" = 1'-0"

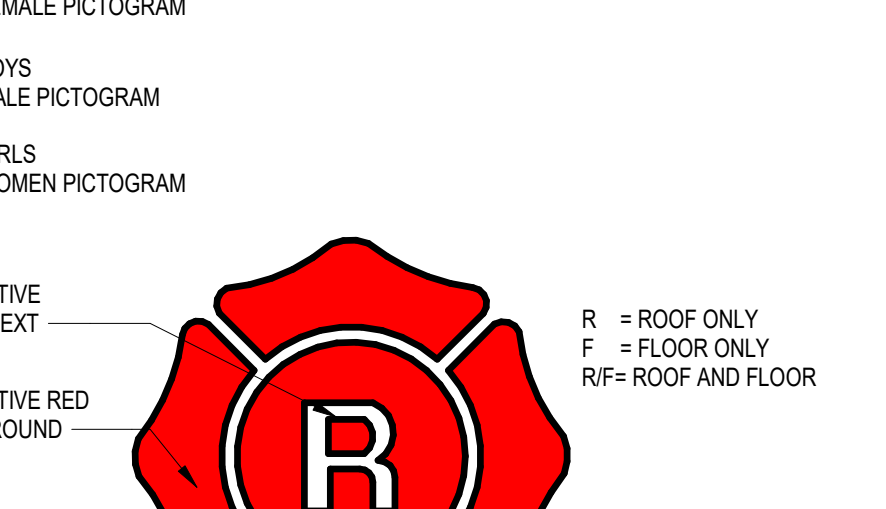


7 TYPICAL ROOM SIGNAGE MOUNTING DETAIL

1/2" = 1'-0"



8 TYPICAL ROOM SIGNAGE MOUNTING DETAIL

1/2" = 1'-0"

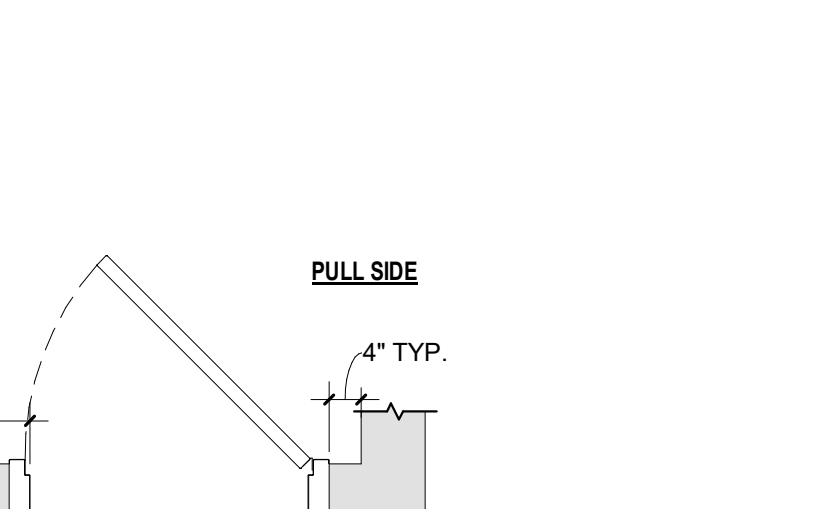


LIST OF DRAWINGS

DWG. NO.	TITLE	CURRENT REVISION
GENERAL		
CS 1	COVER	
CS 2	NOTES, ABBREVIATIONS AND LIST OF DRAWINGS	14
SITEWORK		
C001	MASS GRADING EXHIBIT	
C100	SITE PLAN	
C200	PAVING, GRADING, & DRAINAGE PLAN	
C201	PAVING, GRADING, & DRAINAGE PLAN	
C300	UTILITY PLAN	
C301	UTILITY PLAN	
C400	PAVING, GRADING, & DRAINAGE DETAILS	
C401	PAVING, GRADING, & DRAINAGE DETAILS	
C500	UTILITY DETAILS	
C501	UTILITY DETAILS	
C502	UTILITY DETAILS	
C503	UTILITY DETAILS	
C600	EROSION & SEDIMENT CONTROL PLAN	
C700	SPECIFICATIONS	
SW 1	ARCHITECTURAL SITE PLAN	14
SW 2	ARCHITECTURAL SITE DETAILS	4
LANDSCAPE		
LA100	OVERALL LANDSCAPE PLAN	
LA101	LANDSCAPE PLAN	
LA102	LANDSCAPE PLAN	
LA103	INTERIOR LANDSCAPE AND HARDSCAPE BASE BIDS	
LA104	INTERIOR LANDSCAPE AND HARDSCAPE ALTERNATE BIDS	
LA105	LANDSCAPE DETAILS	
LA106	LANDSCAPE SPECIFICATIONS	
IRRIGATION		
IR01	IRRIGATION LEGENDS	
IR02	IRRIGATION PLAN	
IR02A	IRRIGATION PLAN SENSORY GARDEN ALTERNATE AREA	
IR03	IRRIGATION PLAN	
IR04	IRRIGATION DETAILS	
IR05	NETAFIM (DRIP) NOTES & DETAILS	
IR06	IRRIGATION NOTES	
IR07	HUNTER 2-WIRE NOTES & HDPE PIPE NOTES	
IR08	IRRIGATION PUMP	
IR09	IRRIGATION PUMP	
CODE PLANS		
CP1.1	FIRST FLOOR CODE PLAN - ADMINISTRATION - BUILDING 1	3
CP1.2	SECOND FLOOR CODE PLAN - ADMINISTRATION - BUILDING 1	3
CP1.3	FIRST FLOOR CODE PLAN - CLASSROOM 1 - BUILDING 2	3
CP1.4	SECOND FLOOR CODE PLAN - CLASSROOM 1 - BUILDING 2	3
CP1.5	FIRST FLOOR CODE PLAN - GYMNASIUM - BUILDING 3 - ALTERNATE BID	9
CP1.6	FIRST FLOOR CODE PLAN - CLASSROOM 2 - BUILDING 4	3
CP1.7	SECOND FLOOR CODE PLAN - CLASSROOM 2 - BUILDING 4	3
CP1.8	FIRST FLOOR CODE PLAN - AUDITORIUM - BUILDING 5	3
CP1.9	FIRST FLOOR CODE PLAN - CHILLER - BUILDING 6	3
ARCHITECTURAL		
A1.0	PARTITION TYPES AND DETAILS	10
A1.1	FIRST FLOOR PLAN - ADMINISTRATION - BUILDING 1	11
A1.2	SECOND FLOOR PLAN - ADMINISTRATION - BUILDING 1	11
A1.3	FIRST FLOOR PLAN - CLASSROOM 1 - BUILDING 2	9
A1.4	SECOND FLOOR PLAN - GYMNASIUM - BUILDING 3 - ALTERNATE BID	8
A1.5	FIRST FLOOR PLAN - GYMNASIUM - BUILDING 3 - ALTERNATE BID	14
A1.6	FIRST FLOOR PLAN - CLASSROOM 2 - BUILDING 4	10
A1.7	SECOND FLOOR PLAN - CLASSROOM 2 - BUILDING 4	8
A1.8	FIRST FLOOR PLAN - AUDITORIUM - BUILDING 5	11
A1.9	FIRST FLOOR PLAN - CHILLER - BUILDING 6	14
A2.0	ENLARGED PLAN DETAILS AND MOUNTING HEIGHTS	
A2.1	ELEVATOR PLANS AND DETAILS	13
A2.2	TOILET ROOM PLANS AND ELEVATIONS - ADMINISTRATION - BUILDING 1	3
A2.3	TOILET ROOM PLANS AND ELEVATIONS - ADMINISTRATION - BUILDING 1	9
A2.4	TOILET ROOM PLANS AND ELEVATIONS - CLASSROOM 1 AND 2 - BUILDING 2 AND 4	3
A2.5	TOILET ROOM PLANS AND ELEVATIONS - GYMNASIUM - BUILDING 3 - ALTERNATE BID	3
A2.6	TOILET ROOM PLANS AND ELEVATIONS - GYMNASIUM - BUILDING 3 - ALTERNATE BID	9
A2.7	TOILET ROOM PLANS AND ELEVATIONS - AUDITORIUM - BUILDING 5	3
A2.8	TOILET ROOM PLANS AND ELEVATIONS - AUDITORIUM - BUILDING 5	3
A2.9	STAIR PLANS AND DETAILS - ADMINISTRATION - BUILDING 1	8
A2.10	STAIR PLANS AND DETAILS - ADMINISTRATION - BUILDING 1	3
A2.11	STAIR PLANS AND DETAILS - CLASSROOM 1 AND 2 - BUILDING 2 AND 4	3
A2.12	STAIR PLANS AND DETAILS - AUDITORIUM - BUILDING 5	8
A3.0	ROOF PLAN AND DETAILS	3
A3.1	ROOF PLAN AND DETAILS - ADMINISTRATION - BUILDING 1	3
A3.2	ROOF PLAN AND DETAILS - CLASSROOM 1 AND 2 - BUILDING 2 AND 4	3
A3.3	ROOF PLAN AND DETAILS - GYMNASIUM - BUILDING 3 - ALTERNATE BID	3
A3.4	ROOF PLAN AND DETAILS - AUDITORIUM - BUILDING 5	3
A3.5	ROOF PLAN AND DETAILS - CHILLER - BUILDING 6	3
A4.0	CEILING DETAILS	3
A4.1	FIRST FLOOR REFLECTED CEILING PLAN - ADMINISTRATION - BUILDING 1	13
A4.2	SECOND FLOOR REFLECTED CEILING PLAN - ADMINISTRATION - BUILDING 1	4
A4.3	FIRST FLOOR REFLECTED CEILING PLAN - CLASSROOM 1 - BUILDING 2	4
A4.4	SECOND FLOOR REFLECTED CEILING PLAN - CLASSROOM 1 - BUILDING 2	4
A4.5	FIRST FLOOR REFLECTED CEILING PLAN - GYMNASIUM - BUILDING 3 - ALTERNATE BID	12
A4.6	FIRST FLOOR REFLECTED CEILING PLAN - CLASSROOM 2 - BUILDING 4	4
A4.7	SECOND FLOOR REFLECTED CEILING PLAN - CLASSROOM 2 - BUILDING 4	4
A4.8	FIRST FLOOR REFLECTED CEILING PLANS - AUDITORIUM - BUILDING 5	4
A4.9	FIRST FLOOR REFLECTED CEILING PLAN - CHILLER - BUILDING 6	3
A5.0	EXTERIOR ELEVATIONS - DETAILS	
A5.1	EXTERIOR ELEVATIONS - ADMINISTRATION - BUILDING 1	14
A5.2	BUILDING SECTIONS - ADMINISTRATIONS - BUILDING 1	3
A5.3	EXTERIOR ELEVATIONS - CLASSROOM 1 AND 2 - BUILDING 2 AND 4	14
A5.4	BUILDING SECTIONS - CLASSROOM 1 - BUILDING 2	
A5.5	EXTERIOR ELEVATIONS - GYMNASIUM - BUILDING 3 - ALTERNATE BID	
A5.6	BUILDING SECTIONS - GYMNASIUM - BUILDING 3 - ALTERNATE BID	3
A5.7	BUILDING SECTIONS - CLASSROOM 2 - BUILDING 4	
A5.8	EXTERIOR ELEVATIONS - AUDITORIUM - BUILDING 5	14
A5.9	BUILDING SECTIONS - AUDITORIUM - BUILDING 5	3
A5.10	EXTERIOR ELEVATIONS AND BUILDING SECTIONS - CHILLER - BUILDING 6	13
A5.11	3D PERSPECTIVE	3
A5.12	3D PERSPECTIVE	3
A6.0	WALL SECTIONS	
A6.1	WALL SECTIONS - ADMINISTRATION - BUILDING 1	10
A6.2	WALL SECTIONS - CLASSROOM 1 AND 2 - BUILDING 2 AND 4	
A6.3	WALL SECTIONS - GYMNASIUM - BUILDING 3 - ALTERNATE BID	3
A6.4	WALL SECTIONS - AUDITORIUM - BUILDING 5	
A6.5	WALL SECTIONS - AUDITORIUM - BUILDING 5	
A6.6	WALL SECTIONS	3
A7.0	PLAN DETAILS	
A8.0	CASEWORK AND EQUIPMENT PLANS AND DETAILS	3
A8.1	CASEWORK PLANS AND ELEVATIONS - ADMINISTRATION - BUILDING 1	14
A8.2	CASEWORK AND EQUIPMENT ELEVATIONS - ADMINISTRATION - BUILDING 1	3
A8.3	CASEWORK AND EQUIPMENT ELEVATIONS - ADMINISTRATION - BUILDING 1	3
A8.4	CASEWORK PLANS AND ELEVATIONS - ADMINISTRATION - BUILDING 1	14
A8.5	CASEWORK AND EQUIPMENT ELEVATIONS - ADMINISTRATION - BUILDING 1	4
A8.6	CASEWORK PLANS - CLASSROOM 1 - BUILDING 2	14
A8.7	CASEWORK PLANS - CLASSROOM 1 - BUILDING 2	14
A8.8	CASEWORK PLANS - CLASSROOM 2 - BUILDING 4	13
A8.9	CASEWORK PLANS - CLASSROOM 2 - BUILDING 4	13
A8.10	CASEWORK ELEVATIONS - CLASSROOM 1 AND 2 - BUILDING 2 AND 4	5
A8.11	CASEWORK ELEVATIONS - CLASSROOM 1 AND 2 - BUILDING 2 AND 4	3
A8.12	CASEWORK PLANS AND ELEVATIONS - GYMNASIUM - BUILDING 3 - ALTERNATE BID	14
A8.13	CASEWORK PLANS AND ELEVATIONS - GYMNASIUM - BUILDING 3 - ALTERNATE BID	9
A8.14	LOCKER ROOM EQUIPMENT PLANS	6
A8.15	CASEWORK PLANS AND ELEVATIONS - AUDITORIUM - BUILDING 5	14
A8.16	CASEWORK AND EQUIPMENT ELEVATIONS - AUDITORIUM - BUILDING 5	13
A8.17	ACOUSTIC PANEL ELEVATIONS - AUDITORIUM - BUILDING 5	13
A8.18	ACOUSTIC PANEL ELEVATIONS - AUDITORIUM - BUILDING 5	3
A9.0	FINISH LEGEND AND INTERIOR DETAILS	13
P1.0	FIRST FLOOR FINISH PLAN - ADMINISTRATION - BUILDING 1	3
P2.0	SECOND FLOOR FINISH PLAN - ADMINISTRATION - BUILDING 1	13
P3.0	FIRST FLOOR FINISH PLAN - CLASSROOM 1 - BUILDING 2	13
P4.0	SECOND FLOOR FINISH PLAN - CLASSROOM 1 - BUILDING 2	13
P5.0	FIRST FLOOR FINISH PLAN - CLASSROOM 2 - BUILDING 4	13
P6.0	SECOND FLOOR FINISH PLAN - CLASSROOM 2 - BUILDING 4	13
P7.0	ENLARGED FINISH PLANS CLASSROOM 1 AND 2 - BUILDING 2 AND 4	13
P8.0	ENLARGED FINISH PLANS CLASSROOM 1 AND 2 - BUILDING 2 AND 4	13
P9.0	FIRST FLOOR FINISH PLAN - GYMNASIUM - BUILDING 3 - ALTERNATE BID	13
P10.0	FIRST FLOOR FINISH PLAN - AUDITORIUM - BUILDING 5	13
P11.0	FIRST FLOOR FINISH PLAN - CHILLER - BUILDING 6	3
P12.0	TOILET ROOM PLANS AND ELEVATIONS - ADMINISTRATION - BUILDING 1	13
P13.0	TOILET ROOM PLANS AND ELEVATIONS - CLASSROOM 1 AND 2 - BUILDING 2 AND 4	13
P14.0	TOILET ROOM PLANS AND ELEVATIONS - GYMNASIUM - BUILDING 3 - ALTERNATE BID	13
P15.0	TOILET ROOM PLANS AND ELEVATIONS - GYMNASIUM - BUILDING 3 - ALTERNATE BID	13
P16.0	TOILET ROOM PLANS AND ELEVATIONS - AUDITORIUM - BUILDING 5	13
P17.0	TOILET ROOM PLANS AND ELEVATIONS - AUDITORIUM - BUILDING 5	13

LIST OF DRAWINGS

DWG. NO.	TITLE	CURRENT REVISION
A10.1	DOOR AND FRAME SCHEDULE AND DETAILS - ADMINISTRATION - BUILDING 1	9
A10.2	DOOR AND FRAME SCHEDULE - CLASSROOM 1 AND 2 - BUILDING 2 AND 4	9
A10.3	DOOR AND FRAME SCHEDULE - GYMNASIUM, AUDETERA, AND CHILLER - BUILDING 3, 5, AND 6	10
A10.4	CURTAIN WALL AND STOREFRONT ELEVATIONS	10
FOOD SERVICE		
FS-1.0	EQUIPMENT PLAN & SCHEDULE	
FS-1.1	LOAD SCHEDULE	
FS-2.0	GENERAL NOTES	
FS-3.0	PLUMBING WASTE ROUGH-IN PLAN	
FS-3.1	WATER SUPPLY ROUGH-IN PLAN	
FS-3.2	PLUMBING GAS ROUGH-IN PLAN	
FS-4.0	ELECTRICAL ROUGH-IN PLAN	
FS-5.0	BUILDING CONDITIONS PLAN	
FS-6.0	WALL BLOCKING PLAN	
FS-7.0	REINFORCEMENT PLAN	
FS-8.0	STAINLESS STEEL DETAILS	
FS-10.0	ELEVATIONS REFERENCE PLAN	
FS-10.1	ELEVATIONS	
FS-10.2	ELEVATIONS	
FS-11.0	EXHAUST HOOD DETAILS	
FS-11.1	EXHAUST HOOD DETAILS	
FS-11.2	EXHAUST HOOD DETAILS	
FS-11.3	EXHAUST HOOD DETAILS	
FS-11.4	EXHAUST HOOD DETAILS	
STRUCTURAL		
S0.0	ISOMETRIC VIEW	
S0.1	STRUCTURAL NOTES	
S0.2	STRUCTURAL NOTES & ABBREVIATION	
S0.3	STRUCTURAL INSPECTION PLAN	
S0.4	COMPONENTS AND CLADDING DIAGRAM - ADMINISTRATION - BUILDING 1	
S0.5	COMPONENTS AND CLADDING DIAGRAM - ADMINISTRATION - BUILDING 1	
S0.6	COMPONENTS AND CLADDING DIAGRAM - CLASSROOMS 1 & 2 - BUILDING 2 & 4	
S0.7	COMPONENTS AND CLADDING DIAGRAM - CLASSROOMS 1 & 2 - BUILDING 2 & 4	
S0.8	COMPONENTS AND CLADDING DIAGRAM - GYM - BUILDING 3	
S0.9	COMPONENTS AND CLADDING DIAGRAM - GYM - BUILDING 3	
S0.10	COMPONENTS AND CLADDING DIAGRAM - AUDETERIA - BUILDING 5	
S0.11	COMPONENTS AND CLADDING DIAGRAM - AUDETERIA - BUILDING 5	
S0.12	COMPONENTS AND CLADDING DIAGRAM - CHILLER - BUILDING 6	
S0.13	GRAVITY LOADING PLAN - ADMINISTRATION - BUILDING 1	
S0.14	GRAVITY LOADING PLAN - CLASSROOMS 1 - BUILDING 2	
S0.15	GRAVITY LOADING PLAN - CLASSROOMS 2 - BUILDING 4	
S0.16	GRAVITY LOADING PLAN - BUILDING 3 & 5 & 6	
S1.0	FOUNDATION FIRST FLOOR FRAMING PLAN - ADMINISTRATION - BUILDING 1	
S1.1	FOUNDATION FIRST FLOOR FRAMING PLAN - ADMINISTRATION - BUILDING 1	
S1.2	SECOND FLOOR FRAMING PLAN - ADMINISTRATION - BUILDING 1	
S1.3	ROOF FRAMING PLAN - ADMINISTRATION - BUILDING 1	
S2.0	FOUNDATION FIRST FLOOR FRAMING PLAN - CLASSROOMS 1 - BUILDING 2	
S2.1	FOUNDATION FIRST FLOOR FRAMING PLAN - CLASSROOMS 1 - BUILDING 2	
S2.2	SECOND FLOOR FRAMING PLAN - CLASSROOMS 1 - BUILDING 2	
S2.3	ROOF FRAMING PLAN - CLASSROOMS 1 - BUILDING 2	
S3.0	FOUNDATION FIRST FLOOR FRAMING PLAN - GYM - BUILDING 3	
S3.1	LOW ROOF FRAMING PLAN - GYM - BUILDING 3	
S3.2	LOW ROOF FRAMING PLAN - GYM - BUILDING 3	
S3.3	HIGH ROOF FRAMING PLAN - GYM - BUILDING 3	
S4.0	FOUNDATION FIRST FLOOR FRAMING PLAN - CLASSROOMS 2 - BUILDING 4	
S4.1	FOUNDATION FIRST FLOOR FRAMING PLAN - CLASSROOMS 2 - BUILDING 4	
S4.2	SECOND FLOOR FRAMING PLAN - CLASSROOMS 2 - BUILDING 4	
S4.3	ROOF FRAMING PLAN - CLASSROOMS 2 - BUILDING 4	
S4.4	FOUNDATION FIRST FLOOR - AUDETERIA - BUILDING 5	
S5.0	ROOF FRAMING PLAN - AUDETERIA - BUILDING 5	
S5.1	ROOF FRAMING PLAN - AUDETERIA - BUILDING 5	
S5.2	SECOND FLOOR FRAMING PLAN - AUDETERIA - BUILDING 5	
S5.3	HIGH ROOF FRAMING PLAN - AUDETERIA - BUILDING 5	
S6.0	FOUNDATION FIRST FLOOR AND ROOF - CHILLER - BUILDING 6	
S6.1	FOUNDATION FIRST FLOOR AND ROOF - CHILLER - BUILDING 6	
S6.2	BRIDGE OVERALL PLAN	
S6.3	BRIDGE OVERALL PLAN	
S6.4	WALKWAY CANOPY PLAN	
S6.5	SCHEDULES & DETAILS	
S6.6	COLUMN SCHEDULES	
S6.7	TYPICAL FOUNDATION DETAILS	
S6.8	TYPICAL MASONRY DETAILS	
S6.9	TYPICAL CMU DETAILS	
S7.0	COMPOSITE STEEL DETAILS	
S7.1	TYPICAL STEEL DETAILS	
S7.2	TYPICAL STEEL DETAILS	
S7.3	TYPICAL STEEL DETAILS	
S7.4	TYPICAL STEEL DETAILS	
S7.5	TYPICAL STEEL DETAILS	
S7.6	TYPICAL STEEL DETAILS	
S7.7	TYPICAL STEEL DETAILS	
S7.8	TYPICAL STEEL DETAILS	
S7.9	TYPICAL STEEL DETAILS	
S8.0	BUILDING ELEVATION - ADMINISTRATION - BUILDING 1	
S10.2	BUILDING ELEVATION - ADMINISTRATION - BUILDING 1	
S10.3	BUILDING ELEVATION - CLASSROOM - BUILDING 2	
S10.4	BUILDING ELEVATION - CLASSROOM - BUILDING 2	
S10.5	BUILDING ELEVATION - GYM - BUILDING 3	
S10.6	BUILDING ELEVATION - AUDETERIA - BUILDING 5	
S10.7	BUILDING ELEVATION - AUDETERIA - BUILDING 5	
HEATING, VENTILATION, AND AIR CONDITIONING		
M0.1	GENERAL NOTES - HVAC	
M1.0	SITE PLAN - HVAC	
M1.1	FIRST FLOOR - ADMINISTRATION - BUILDING 1 - HVAC	
M1.2	SECOND FLOOR - ADMINISTRATION - BUILDING 1 - HVAC	
M1.3	FIRST FLOOR - CLASSROOM 1 - BUILDING 2 - HVAC	
M1.4	SECOND FLOOR - CLASSROOM 1 - BUILDING 2 - HVAC	
M1.5	FIRST FLOOR - GYM - BUILDING 3 - HVAC	
M1.6	SECOND FLOOR - GYM - BUILDING 3 - HVAC	
M1.7	FIRST FLOOR - CLASSROOM 2 - BUILDING 4 - HVAC	
M1.8	SECOND FLOOR - CLASSROOM 2 - BUILDING 4 - HVAC	
M1.9	FIRST FLOOR - AUDETERIA - BUILDING 5 - HVAC	
M1.10	FIRST FLOOR - CHILLER - BUILDING 6 - HVAC	
M2.0	ROOF PLAN - ADMINISTRATION - BUILDING 1 - HVAC	
M3.0	ROOF PLAN - CLASSROOM 1 - BUILDING 2 - HVAC	
M3.1	ROOF PLAN - GYM - BUILDING 3 - HVAC	
M3.2	ROOF PLAN - CLASSROOM 2 - BUILDING 4 - HVAC	
M3.3	ROOF PLAN - AUDETERIA - BUILDING 5 - HVAC	
M3.4	ROOF PLAN - CHILLER - BUILDING 6 - HVAC	
M3.5	ROOF PLAN - AUDETERIA - BUILDING 5 - HVAC	
M3.6	ROOF PLAN - CHILLER - BUILDING 6 - HVAC	
M4.1	ENLARGED MECHANICAL ROOMS - HVAC	
M4.2	ENLARGED MECHANICAL ROOMS - HVAC	
M4.3	ENLARGED MECHANICAL ROOMS - HVAC	
M4.4	ENLARGED SECTION MECHANICAL ROOMS - HVAC	
M4.5	ENLARGED SECTION MECHANICAL ROOMS - HVAC	
M5.1	DETAILS - HVAC	
M5.2	DETAILS - HVAC	
M5.3	DETAILS - HVAC	
M6.1	SCHEDULES - HVAC	
M6.2	SCHEDULES - HVAC	
M6.3	SCHEDULES - HVAC	
M6.4	SCHEDULES - HVAC	
M6.5	SCHEDULE - HVAC	
M6.6	SCHEDULE - HVAC	
M7.1	CONTROLS - HVAC	
M7.2	CONTROLS - HVAC	
M7.3	CONTROLS - HVAC	
PLUMBING		
P0.1	GENERAL NOTES - LEGEND - PLUMBING	
P1.1	SITE PLAN - PLUMBING	
P1.2	FOUNDATION PLAN - ADMINISTRATION - BUILDING 1 - PLUMBING	
P1.3	FIRST FLOOR - ADMINISTRATION - BUILDING 1 - PLUMBING	
P1.4	SECOND FLOOR - ADMINISTRATION - BUILDING 1 - PLUMBING	
P1.6	FOUNDATION PLAN - CLASSROOM 1 - BUILDING 2 - PLUMBING	
P1.7	FIRST FLOOR - CLASSROOM 1 - BUILDING 2 - PLUMBING	
P1.8	SECOND FLOOR - CLASSROOM 2 - BUILDING 2 - PLUMBING	
P1.10	FOUNDATION PLAN - GYM - BUILDING 3 - PLUMBING	
P1.11	FIRST FLOOR - GYM - BUILDING 3 - PLUMBING	
P1.12	SECOND FLOOR - GYM - BUILDING 3 - PLUMBING	
P1.13	FOUNDATION PLAN - CLASSROOM 4 - BUILDING 4 - PLUMBING	
P1.14	FIRST FLOOR - CLASSROOM 4 - BUILDING 4 - PLUMBING	
P1.15	SECOND FLOOR - CLASSROOM 4 - BUILDING 4 - PLUMBING	
P1.17	FOUNDATION PLAN - AUDETERIA - BUILDING 5 - PLUMBING	
P1.18	FIRST FLOOR - AUDETERIA - BUILDING 5 - PLUMBING	
P1.20	FOUNDATION PLAN - CHILLER - BUILDING 6 - PLUMBING	
P1.21	FIRST FLOOR - CHILLER - BUILDING 6 - PLUMBING	
P2.1	ENLARGED FOUNDATION PLAN - KITCHEN - BUILDING 5 - PLUMBING	
P2.2	ENLARGED FIRST FLOOR PLAN - KITCHEN - BUILDING 5 - PLUMBING	
P4.03	SANITARY WASTE & VENT RISER RW - ADMINISTRATION - BUILDING 1 - PLUMBING	
P4.02	SANITARY WASTE & VENT RISER SE - ADMINISTRATION - BUILDING 1 - PLUMBING	
P4.03	SANITARY WASTE & VENT RISER EAST - CLASSROOM 2 (CLASSROOM 4 SIMILAR) - BUILDING 2 - PLUMBING	
P4.04	SANITARY WASTE & VENT RISER WEST - CLASSROOM 2 (CLASSROOM 4 SIMILAR) - BUILDING 2 - PLUMBING	
P4.05	SANITARY WASTE & VENT - GYM - BUILDING 3 - PLUMBING	
P4.06	WASTE & VENT RISER WEST - AUDETERIA - BUILDING 5 - PLUMBING	
P4.07	WASTE & VENT RISER WEST - AUDETERIA - BUILDING 5 - PLUMBING	
P4.08	RISERS - CHILLER - BUILDING 6 - PLUMBING	
P4.09	DOMESTIC WATER RISER RW - ADMINISTRATION - BUILDING 1 - PLUMBING	
P4.10	DOMESTIC WATER RISER SE - ADMINISTRATION - BUILDING 1 - PLUMBING	
P4.11	DOMESTIC WATER RISER EAST - CLASSROOM 2 - BUILDING 2 - PLUMBING	
P4.12	DOMESTIC WATER RISER WEST - CLASSROOM 2 - BUILDING 2 - PLUMBING	
P4.13	DOMESTIC WATER RISER - GYM - BUILDING 3 - PLUMBING	

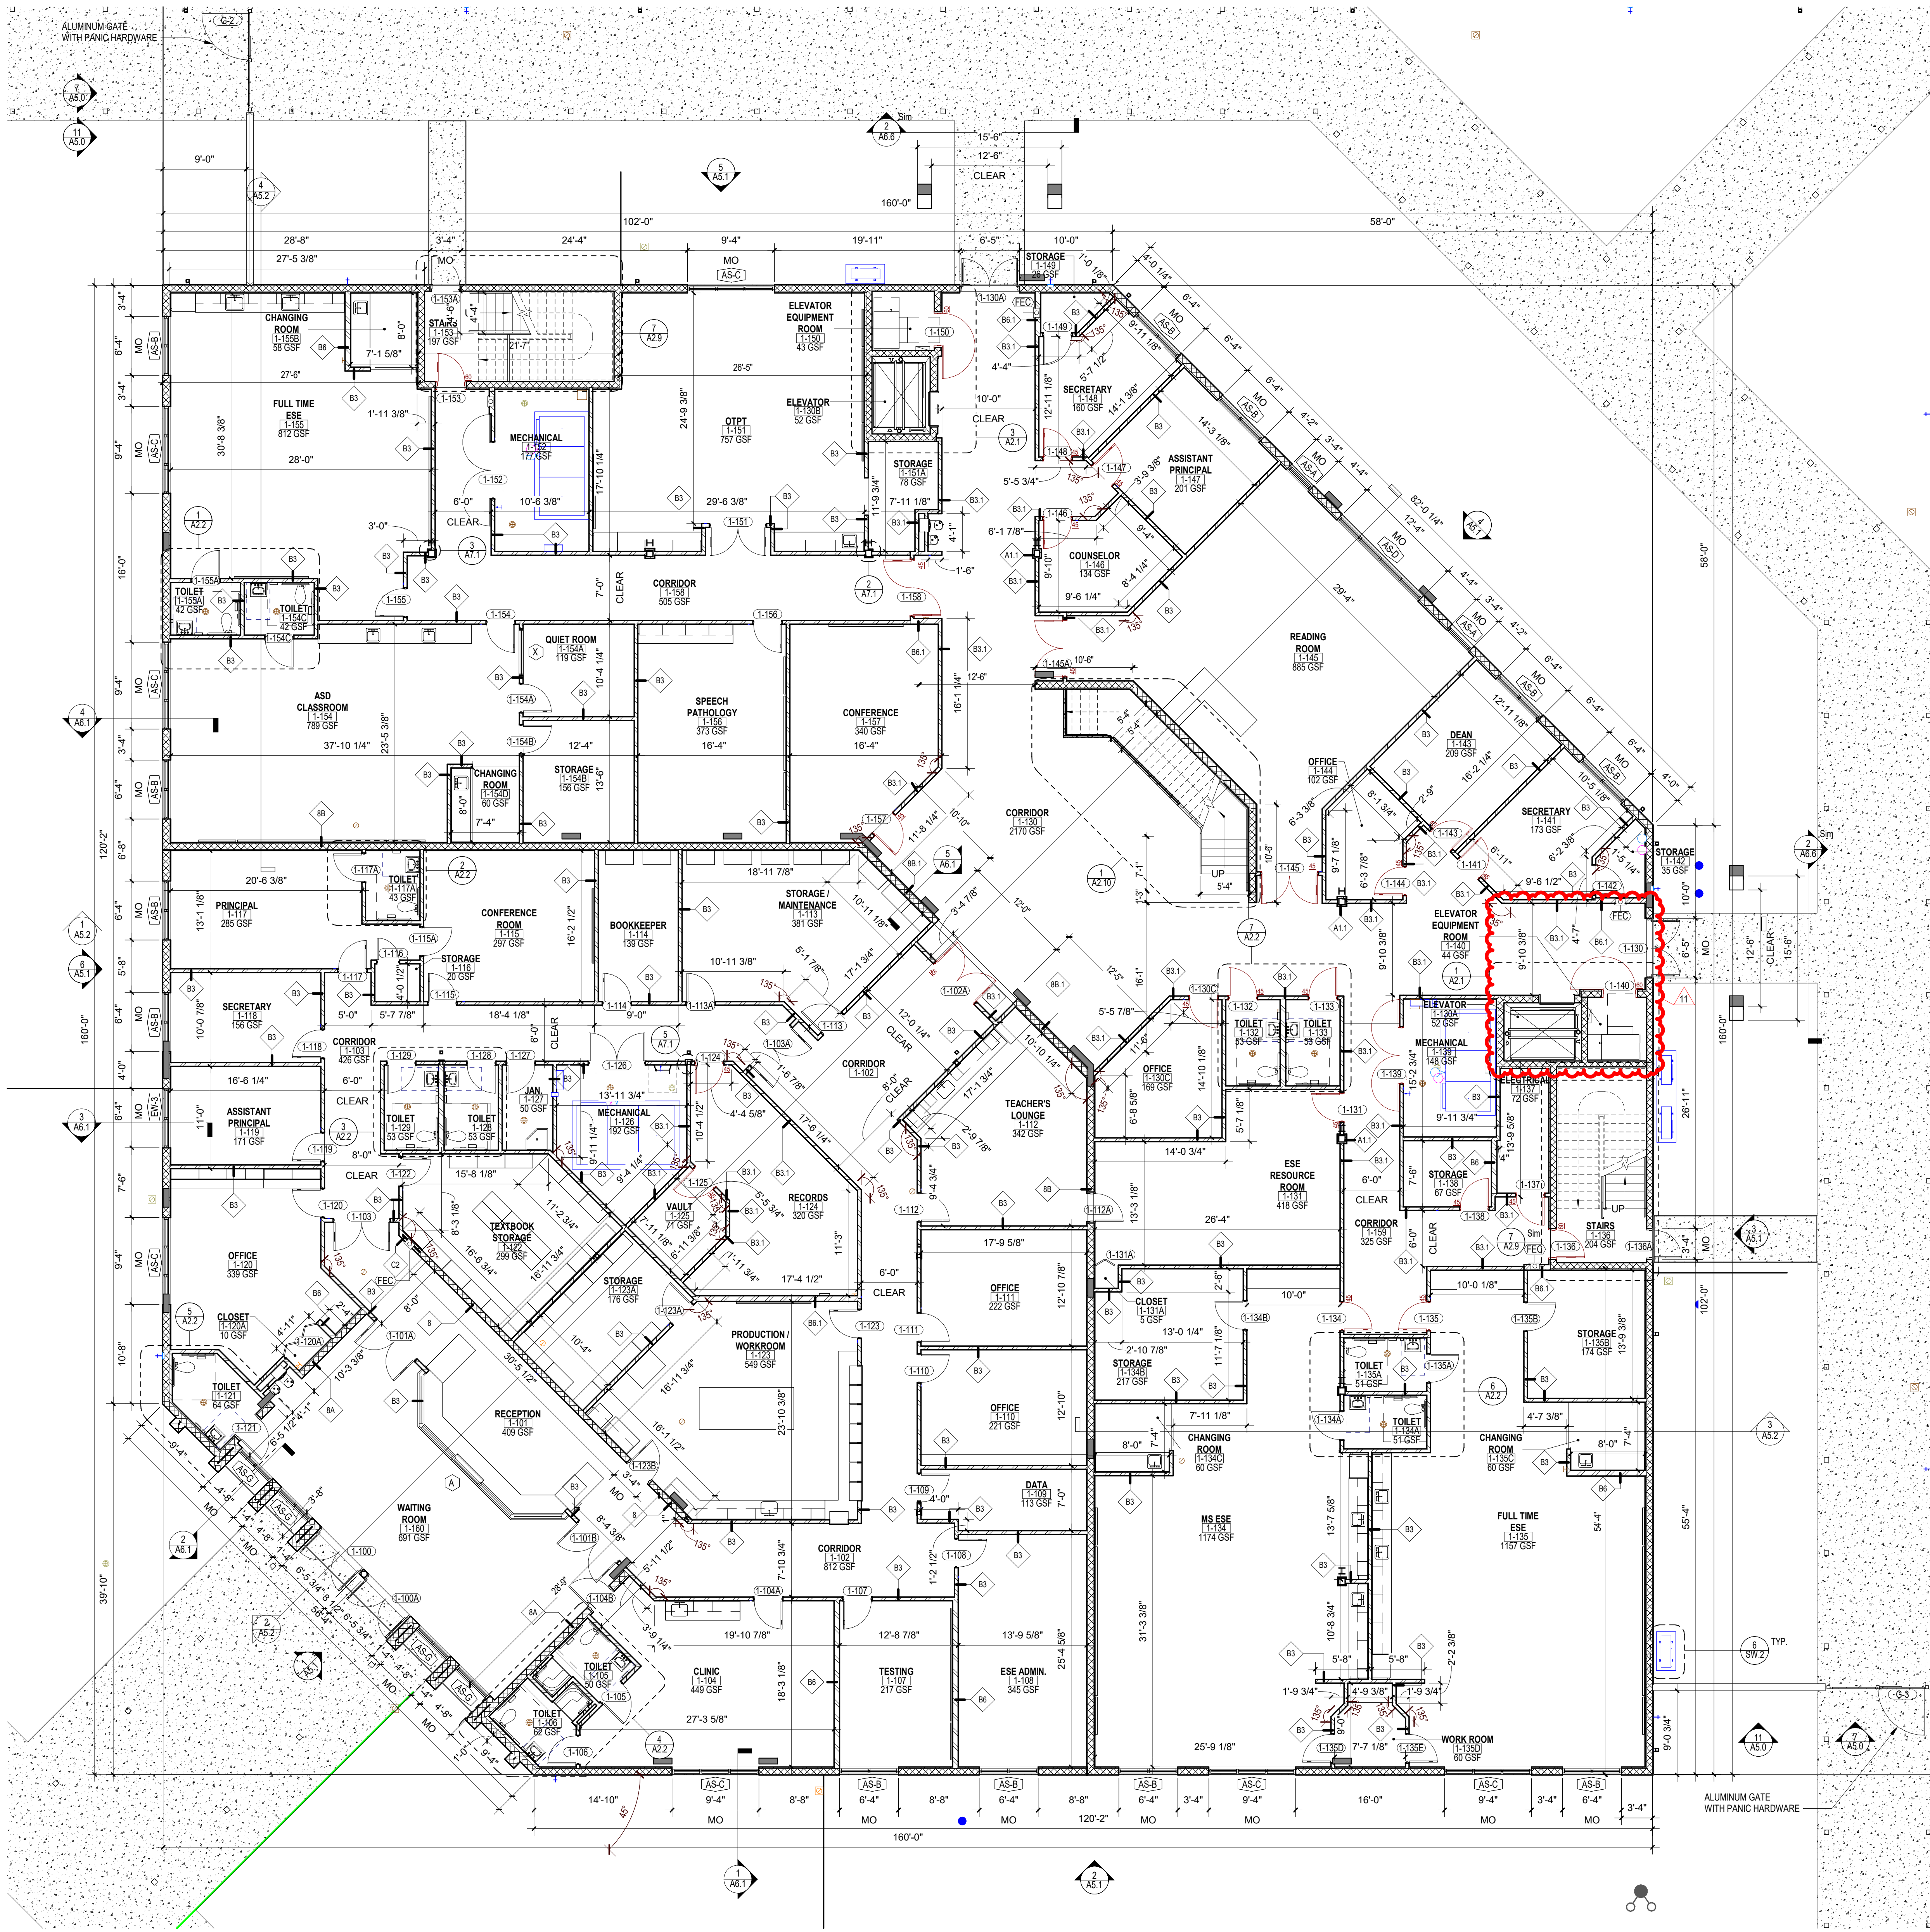

PLAN LEGEND

- PROPOSED METAL STUD WALL (SEE PARTITION TYPES)
- PROPOSED CMU WALL (SEE PARTITION TYPES)
- EXISTING WALL TO REMAIN
- PROPOSED DOOR
- EXISTING DOOR TO REMAIN

GENERAL NOTES

- ELEVATION AT TOP OF FINISHED FLOOR SLAB SHALL BE REFERENCED AS DATUM ELEVATION 0'-0".
- DO NOT SCALE THE DRAWINGS. IF A DIMENSION IS UNCLEAR OR A DISCREPANCY IS FOUND IT SHALL BE BROUGHT TO THE ATTENTION OF THE ARCHITECT.
- ALL DIMENSIONS SHALL BE FIELD VERIFIED PRIOR TO THE COMMENCEMENT OF WORK. WHERE FABRICATION IS REQUIRED, DIMENSIONS SHALL BE VERIFIED PRIOR TO THE PRODUCTION OF SHOP DRAWINGS.
- CONTRACTOR SHALL COMPLY WITH ALL APPLICABLE CODES, STATUTES, AND REGULATIONS IN PERFORMANCE OF THE WORK.
- REFER TO THE FIRE RESISTANCE DIRECTORY (LATEST EDITION) BY UNDERWRITER'S LABORATORIES FOR THE REQUIREMENTS OF ALL SPECIFIED FIRE RATED ASSEMBLIES.
- DETAILS AND SECTIONS ON THE DRAWINGS ARE SHOWN AT SPECIFIC LOCATIONS AND ARE INTENDED TO SHOW GENERAL REQUIREMENTS THROUGHOUT. CONDITIONS NOT SPECIFICALLY SHOWN SHALL BE CONSTRUCTED IN A SIMILAR MANNER OR BROUGHT TO THE ATTENTION OF THE ARCHITECT FOR CLARIFICATION. MODIFICATIONS MAY BE REQUIRED BY THE CONTRACTOR TO ACCOMMODATE FOR MINOR VARIATIONS IN THE WORK.
- THE CONTRACTOR SHALL BE RESPONSIBLE FOR COORDINATION AND INSTALLATION OF OWNER SUPPLIED EQUIPMENT AS IDENTIFIED IN THE DRAWINGS AND SPECIFICATIONS.
- THE CONTRACTOR IS RESPONSIBLE FOR LOCATING ALL EXISTING UNDERGROUND UTILITIES AND COORDINATING WITH NEW WORK. ADVISE ARCHITECT/ENGINEER OF CONFLICTS PRIOR TO COMMENCEMENT OF WORK.
- ALL GRADING SHALL SLOPE AWAY FROM THE BUILDING.
- PRIOR TO POURING OF CONCRETE FOOTINGS, THE CONCRETE REINFORCEMENT STEEL SHALL BE GROUNDED AND BONDED BY THE ELECTRICAL CONTRACTOR IN ACCORDANCE WITH THE NATIONAL ELECTRIC CODE (NEC) SECTION 250-50. A CONDUCTIVE REINFORCING BAR MEASURING AT LEAST 1/2" IN DIAMETER AND A MINIMUM OF 20 FEET IN LENGTH THAT IS ENCASED IN A MINIMUM OF 2" CONCRETE COVER SHALL SUFFICE FOR USE AS AN ELECTRODE.
- THE GENERAL CONTRACTOR SHALL BE RESPONSIBLE FOR THE COORDINATION OF THE PROJECT AND SCHEDULING OF THE WORK CONDUCTED BY OTHER TRADES.
- THE CONTRACTOR SHALL CONSTRUCT CHASES AND/OR RECESSES AS SHOWN, AND AS REQUIRED TO CONCEAL THE WORK OF OTHER TRADES AS DIRECTED BY THE ARCHITECT TO MATCH ADJACENT CONSTRUCTION, REGARDLESS IF SHOWN ON THE DRAWINGS.
- THE CONTRACTOR SHALL INSTALL LOOSE LINTELS FOR ALL WALL PENETRATIONS WIDER THAN 4" AS A RESULT OF DUCT, PIPE OR OTHER EQUIPMENT INSTALLATIONS.
- ALL WALL AND FLOOR PENETRATIONS SHALL BE PATCHED AND SEALED BY THEIR RESPECTIVE TRADES.
- ALL FLOOR PENETRATIONS FOR PIPING AND CONDUIT SHALL BE SLEEVED AND SEALED.
- DIMENSIONS TO MASONRY CONSTRUCTION ARE GIVEN TO THE NOMINAL FACE OF THE WALL. EXTERIOR MASONRY DIMENSIONS ARE TAKEN TO THE NOMINAL FACE OF THE WALL, UNLESS OTHERWISE NOTED. CLEAR DIMENSIONS SHALL BE TAKEN FROM THE FINISHED FACE OF WALLS.
- WALLS OVERLAPPING COLUMN LINES SHALL BE ASSUMED CENTERED ON THE COLUMN UNLESS OTHERWISE INDICATED.
- THE CONTRACTOR SHALL FURNISH AND INSTALL BLOCKING IN FRAMED WALL ASSEMBLIES WHERE WALL MOUNTED ACCESSORIES, CABINETS OR OTHER ACCESSORIES ARE INDICATED.
- TERMINATE ALL INTERIOR WALLS TO THE UNDERSIDE OF DECKING, UNLESS OTHERWISE NOTED OR INDICATED BY SPECIFIC PARTITION TYPES.
- ALL OUTSIDE CMU CORNERS OF INTERIOR WALLS SHALL BE BULLNOSED, UNLESS OTHERWISE NOTED.
- PROVIDE ANGLED BLOCKS AND BRICKS FOR OUTSIDE CORNERS OF MASONRY WALLS OR OTHER SPECIAL SHAPES AVAILABLE FROM MANUFACTURER.
- REFER TO ROOM FINISH LEGEND AND PROJECT SPECIFICATIONS FOR FINISH REQUIREMENTS.
- DIMENSIONS TO STUD WALL CONSTRUCTION ARE GIVEN TO THE FINISH FACE OF THE WALL. THE DIMENSIONS ARE TAKEN FROM THE FINISH FACE OF THE EXTERIOR WALL TO THE FINISH FACE OF THE STUD WALL. CLEAR DIMENSIONS SHALL BE TAKEN FROM THE FINISHED FACE OF WALLS.

CODE REVIEW:

CERTIFICATE:

spiezie

SPIEZZLE ARCHITECTURAL GROUP INC.
2001 9TH AVENUE SUITE 308
VERO BEACH, FL 32906
PHONE: 772-794-2929

SIGNATURE:
ANTHONY DONATO
STUDIOS DESIGN
JOHN F. WRIGHT

APPROVED
APPROVED
APPROVED

SEAL:

CONSULTANTS:

PERMIT SET 2-13-2025

PROJECT:

**ST. LUCIE WESTERN
GROVE K-8 SCHOOL**

10701 SW SUNDANCE VISTA BLVD
PORT ST. LUCIE, FL 34987

FOR

**ST. LUCIE SCHOOL
DISTRICT**

9461 BRANDYWINE LANE, PORT ST.
LUCIE, FL 34986

FOR CODE REVIEW:

DD/MM/YYYY

REVISIONS:

#	REVISION NAME	DATE
3	ADDENDUM 3	01.20.2025
8	ASI #11	09.29.2025
9	ASI #13	10.17.2025
11	ASI #15	01.28.2026

FOR BID:

DD/MM/YYYY

DRAWING TITLE:

**FIRST FLOOR PLAN -
ADMINISTRATION -
BUILDING 1**

COMMISSION NUMBER:


24K054

DO NOT SCALE THE DRAWINGS


DRAWING NUMBER:

A1.1

1 FIRST FLOOR PLAN - ADMINISTRATION
1/8" = 1'-0"

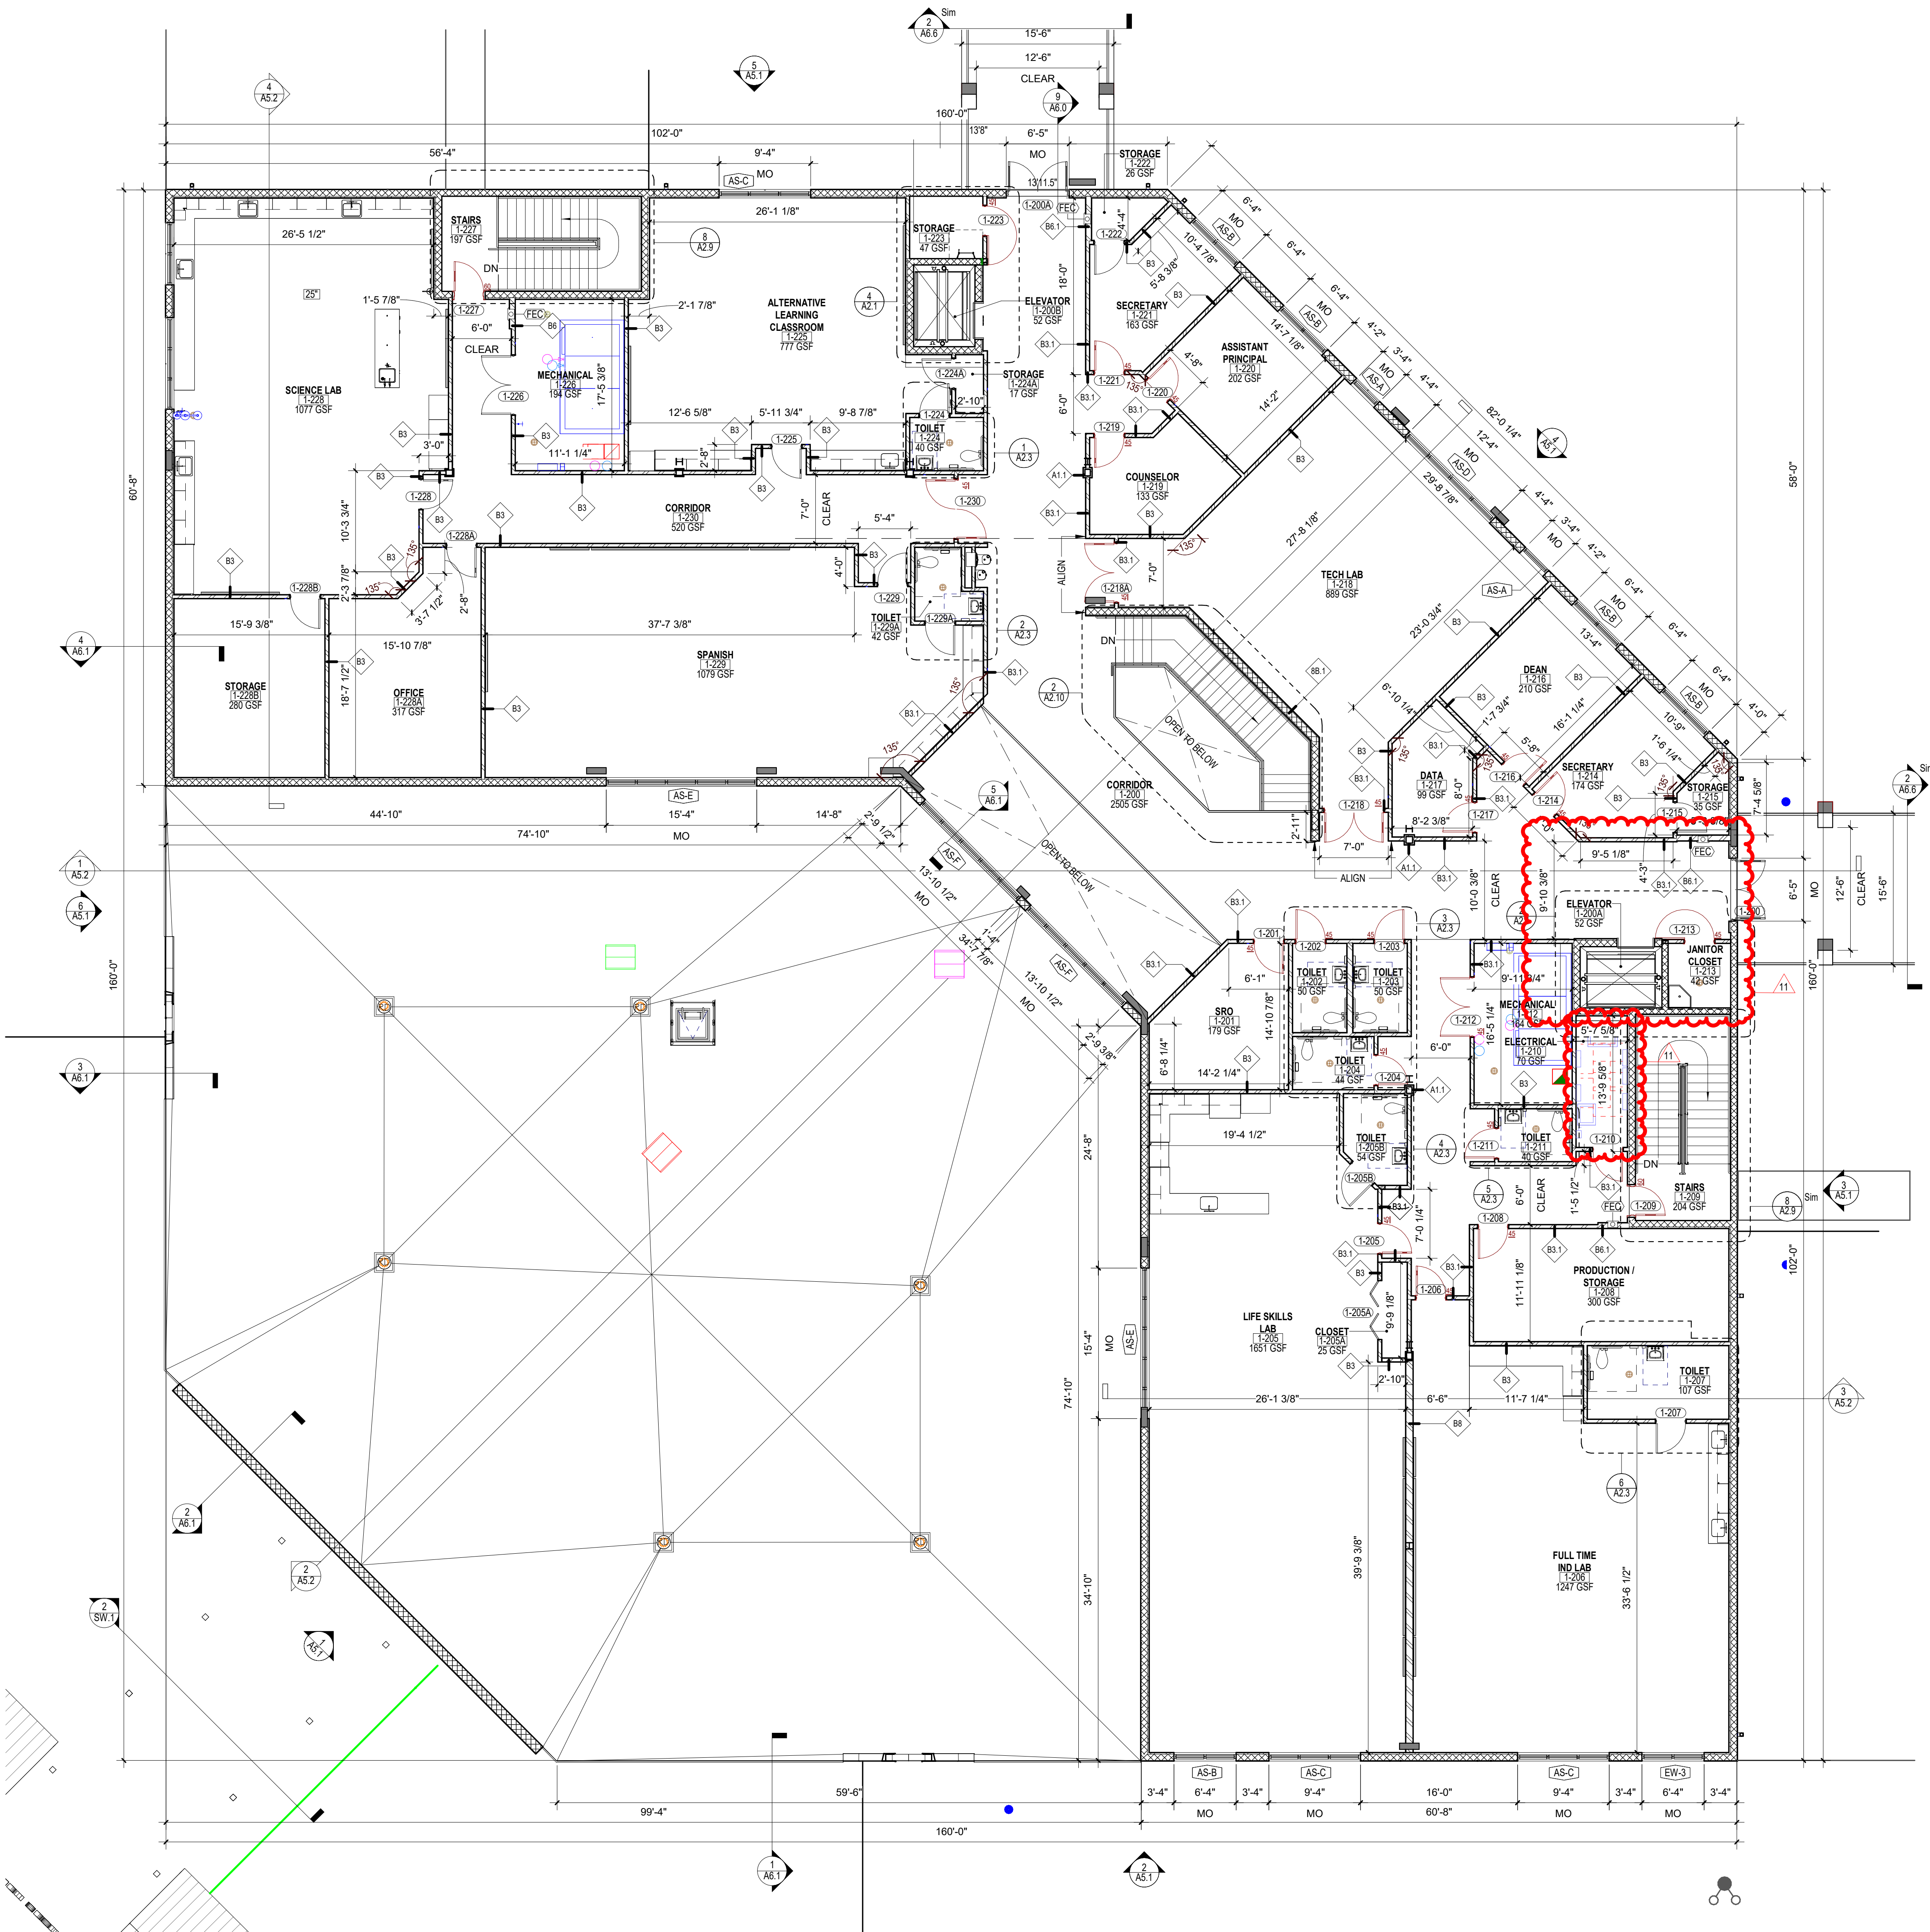

1 SECOND FLOOR PLAN - ADMINISTRATION
1/8" = 1'-0"

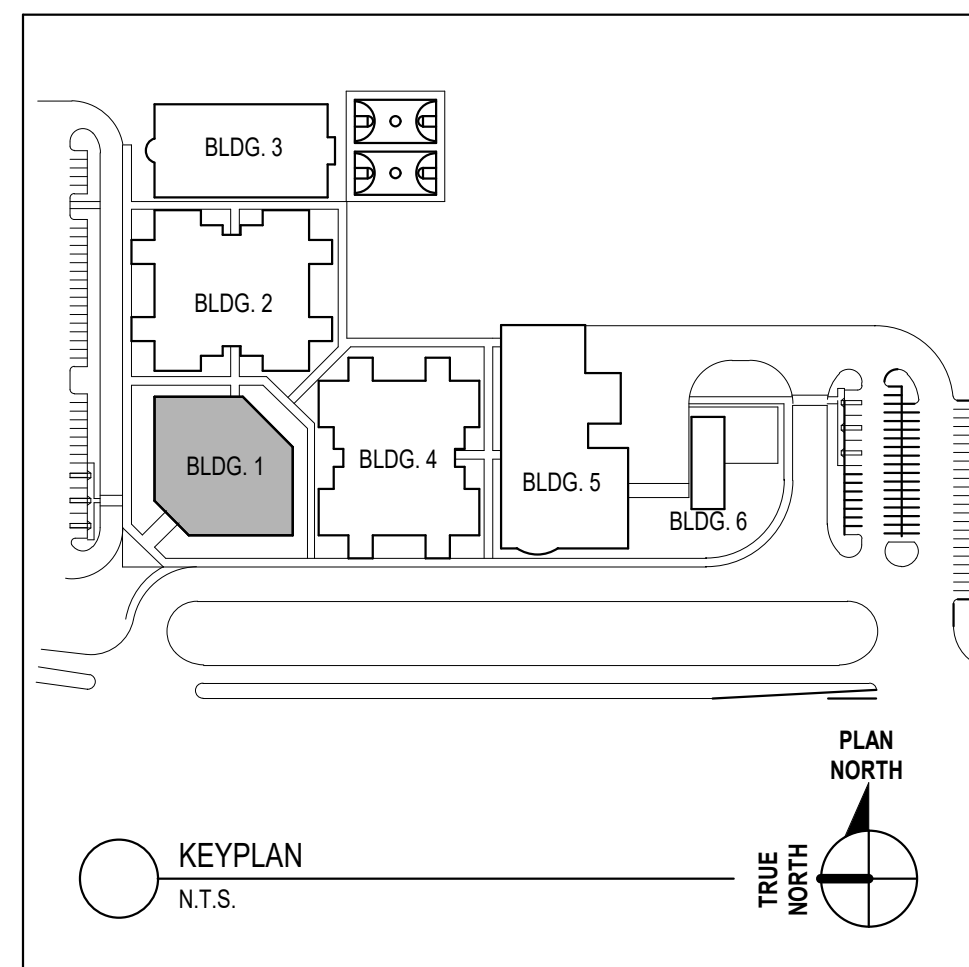

CODE REVIEW:

CERTIFICATE:



SPIEZLE ARCHITECTURAL GROUP INC.
2001 9TH AVENUE
SUITE 308
VERO BEACH, FL 32900
PHONE: 772-794-2929

SIGNATURE:

ANTHONY DONATO
STEFANUS DIEHL
JOHN F. WRIGHT

SEAL:

CONSULTANTS:

PERMIT SET 2-13-2025

PROJECT:

ST. LUCIE WESTERN
GROVE K-8 SCHOOL

10701 SW SUNDANCE VISTA BLVD
PORT ST. LUCIE, FL 34987

FOR

ST. LUCIE SCHOOL
DISTRICT

9461 BRANDYWINE LANE, PORT ST.
LUCIE, FL 34986

FOR CODE REVIEW:

DD/MM/YYYY

REVISIONS:

#	REVISION NAME	DATE
3	ADDENDUM 3	01.20.2025
4	ADDENDUM 4	01.27.2025
8	ASI #11	09.29.2025
11	ASI #15	01.28.2026

FOR BID:

DD/MM/YYYY

DRAWING TITLE:

SECOND FLOOR PLAN -
ADMINISTRATION -
BUILDING 1


COMMISSION NUMBER:

24K054

DO NOT SCALE THE DRAWINGS

DRAWING NUMBER:

A1.2

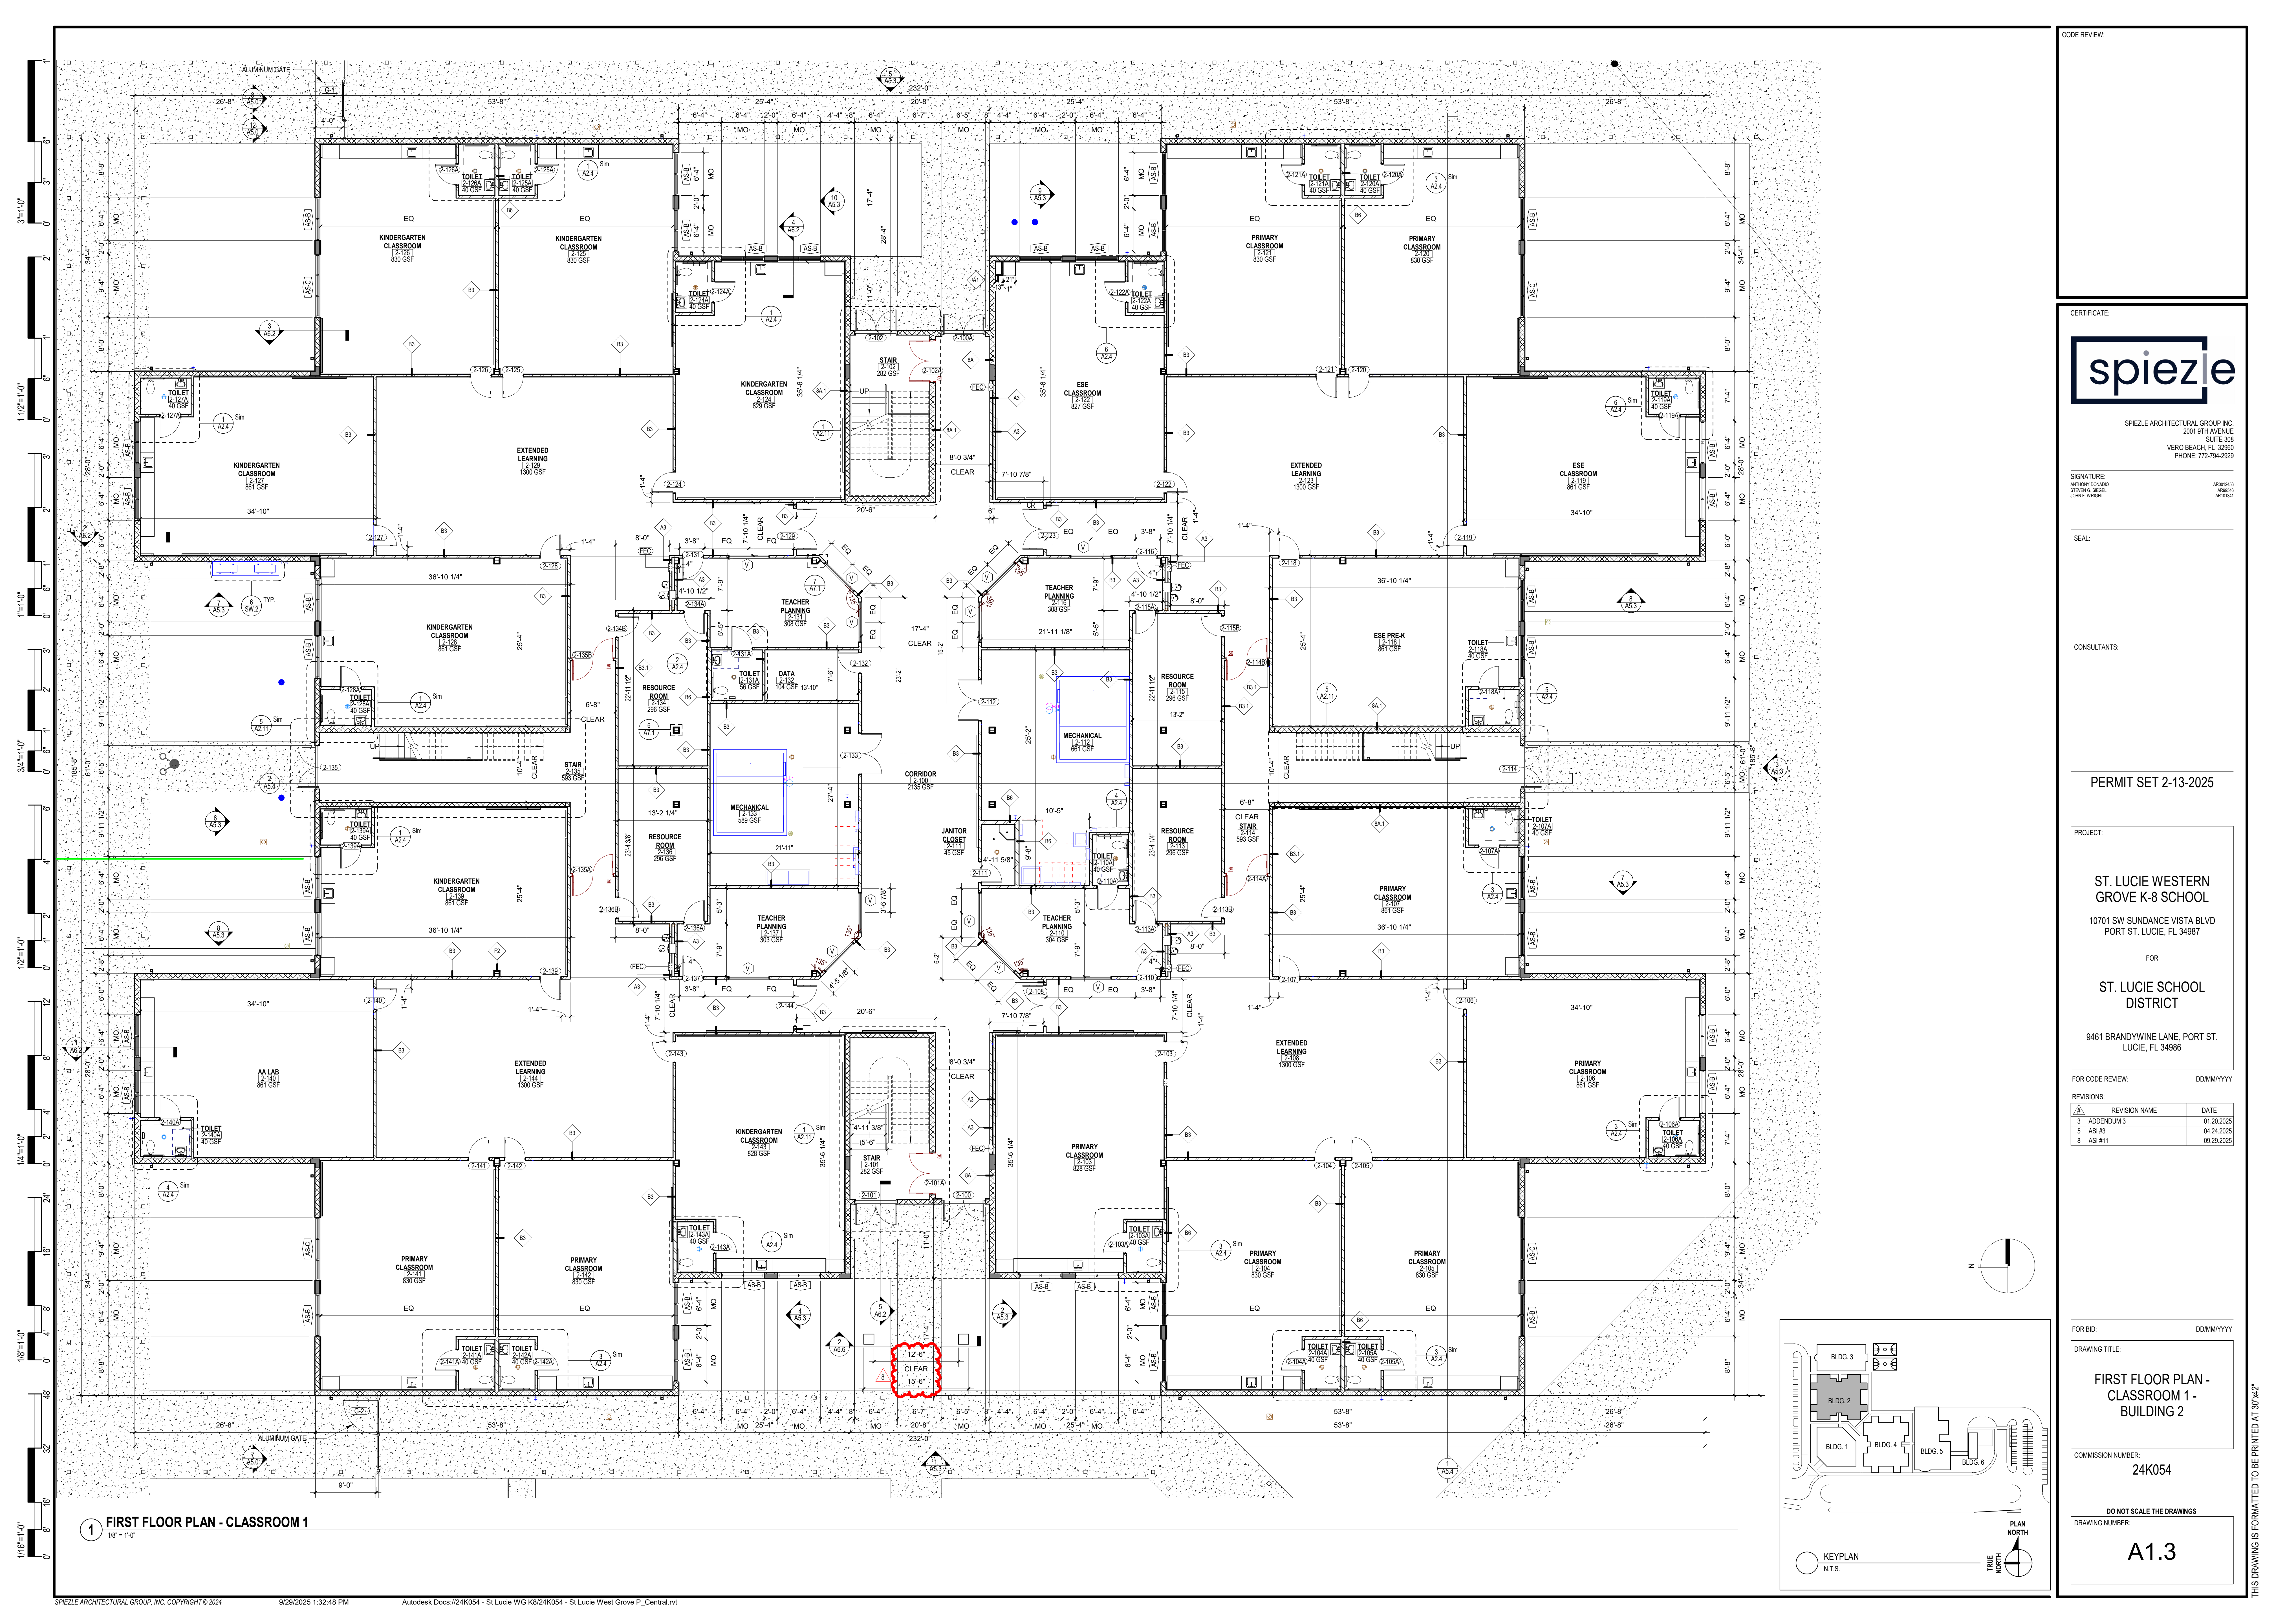

CODE REVIEW:

CERTIFICATE:



SPIEZZLE ARCHITECTURAL GROUP INC.
2001 9TH AVENUE
SUITE 308
VERO BEACH, FL 32906
PHONE: 772-794-2929

SIGNATURE:
ANTHONY DONATO
STUDIO DESIGN
JOHN F. WRIGHT

APR05/2025
APR05/2025
APR15/2025

SEAL:

CONSULTANTS:

PERMIT SET 2-13-2025

PROJECT:

ST. LUCIE WESTERN
GROVE K-8 SCHOOL

10701 SW SUNDANCE VISTA BLVD
PORT ST. LUCIE, FL 34987

FOR

ST. LUCIE SCHOOL
DISTRICT

9461 BRANDYWINE LANE, PORT ST.
LUCIE, FL 34986

FOR CODE REVIEW:

DD/MM/YYYY

REVISIONS:

#	REVISION NAME	DATE
3	ADDENDUM 3	01.20.2025
5	ASI #3	04.24.2025
8	ASI #11	09.29.2025

FOR BID:

DD/MM/YYYY

DRAWING TITLE:

FIRST FLOOR PLAN -
CLASSROOM 1 -
BUILDING 2

COMMISSION NUMBER:


24K054

DO NOT SCALE THE DRAWINGS

DRAWING NUMBER:

A1.3

THIS DRAWING IS FORMATTED TO BE PRINTED AT 30"x42"

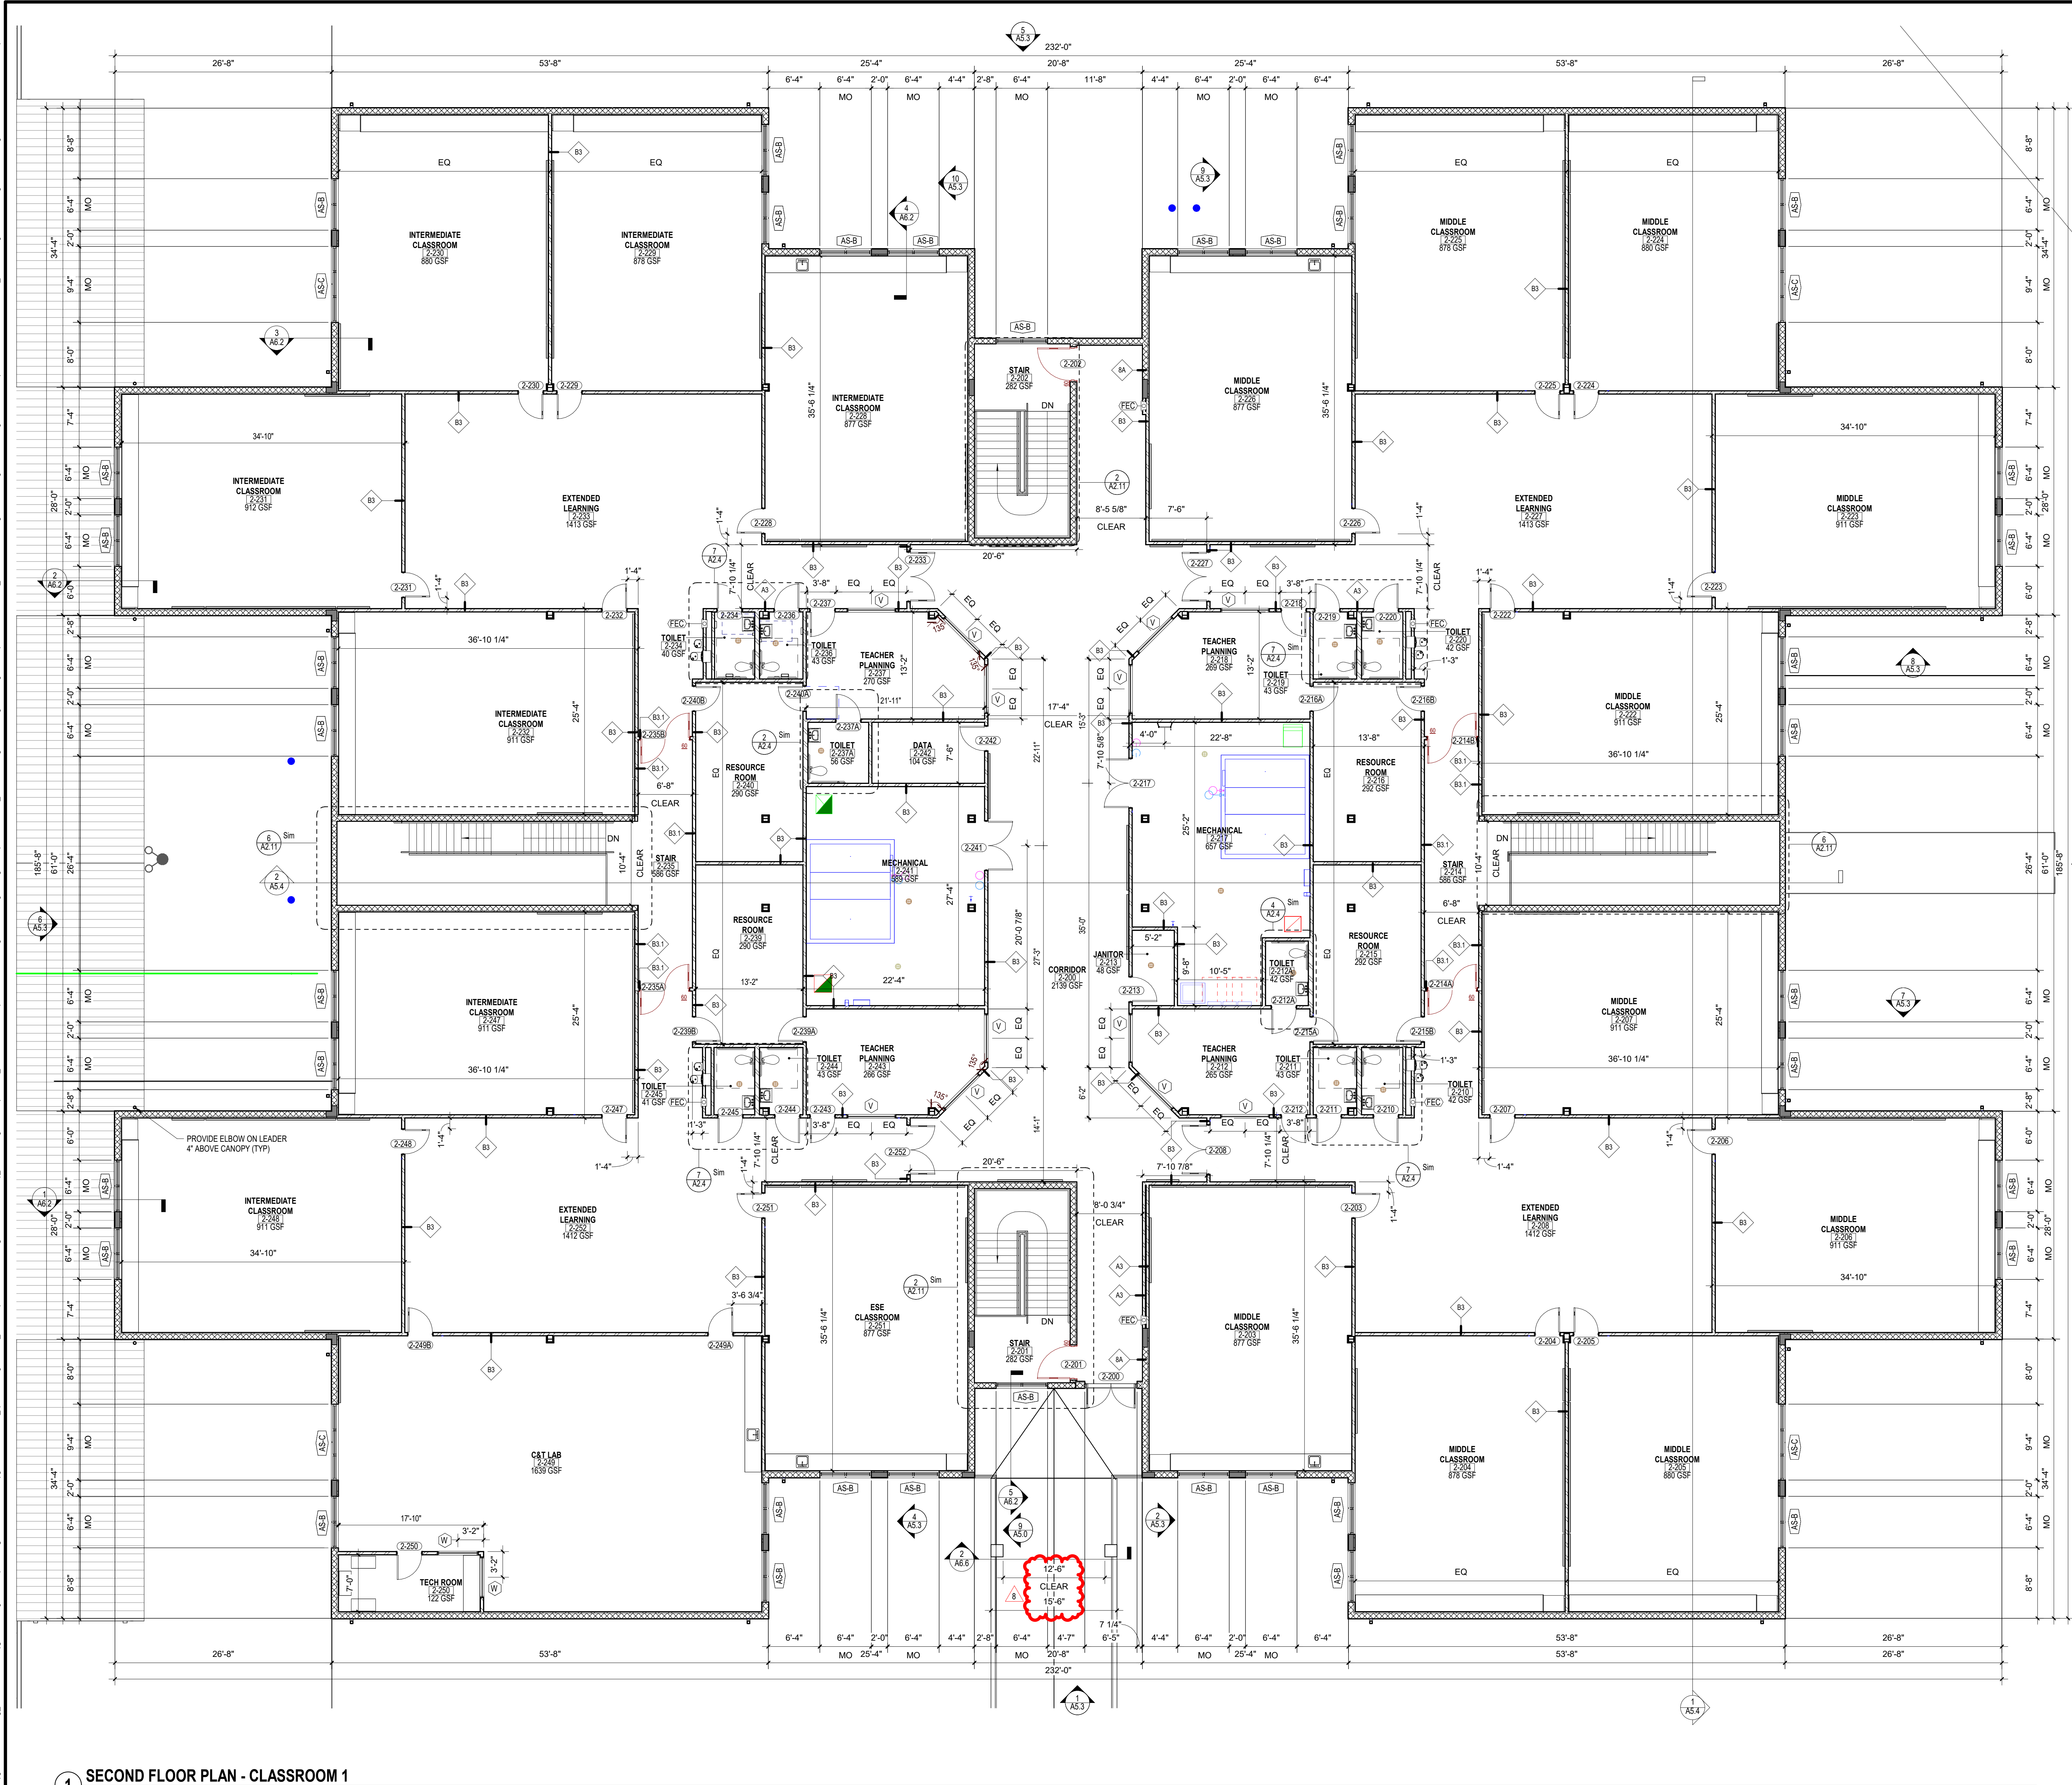

1 SECOND FLOOR PLAN - CLASSROOM 1
1/8" = 1'-0"

CODE REVIEW:

CERTIFICATE:

spiezie

SPIEZZE ARCHITECTURAL GROUP INC.
2001 9TH AVENUE
SUITE 308
VERO BEACH, FL 32906
PHONE: 772-794-2929

SIGNATURE:
ANTHONY DONATO
STEVENS DEGLA
JOHN F. WRIGHT

SEAL:

CONSULTANTS:

PERMIT SET 2-13-2025

PROJECT:

ST. LUCIE WESTERN GROVE K-8 SCHOOL
10701 SW SUNDANCE VISTA BLVD
PORT ST. LUCIE, FL 34987

FOR

ST. LUCIE SCHOOL DISTRICT
9461 BRANDYWINE LANE, PORT ST. LUCIE, FL 34986

FOR CODE REVIEW: DD/MM/YYYY

REVISIONS:

#	REVISION NAME	DATE
3	ADDENDUM 3	01.20.2025
6	ASR #11	09.29.2025

FOR BID: DD/MM/YYYY

DRAWING TITLE:

SECOND FLOOR PLAN - CLASSROOM 1 - BUILDING 2

COMMISSION NUMBER: 24K054

DO NOT SCALE THE DRAWINGS


DRAWING NUMBER: **A1.4**

KEYPLAN

N.T.S.


PLAN NORTH

TRUE NORTH

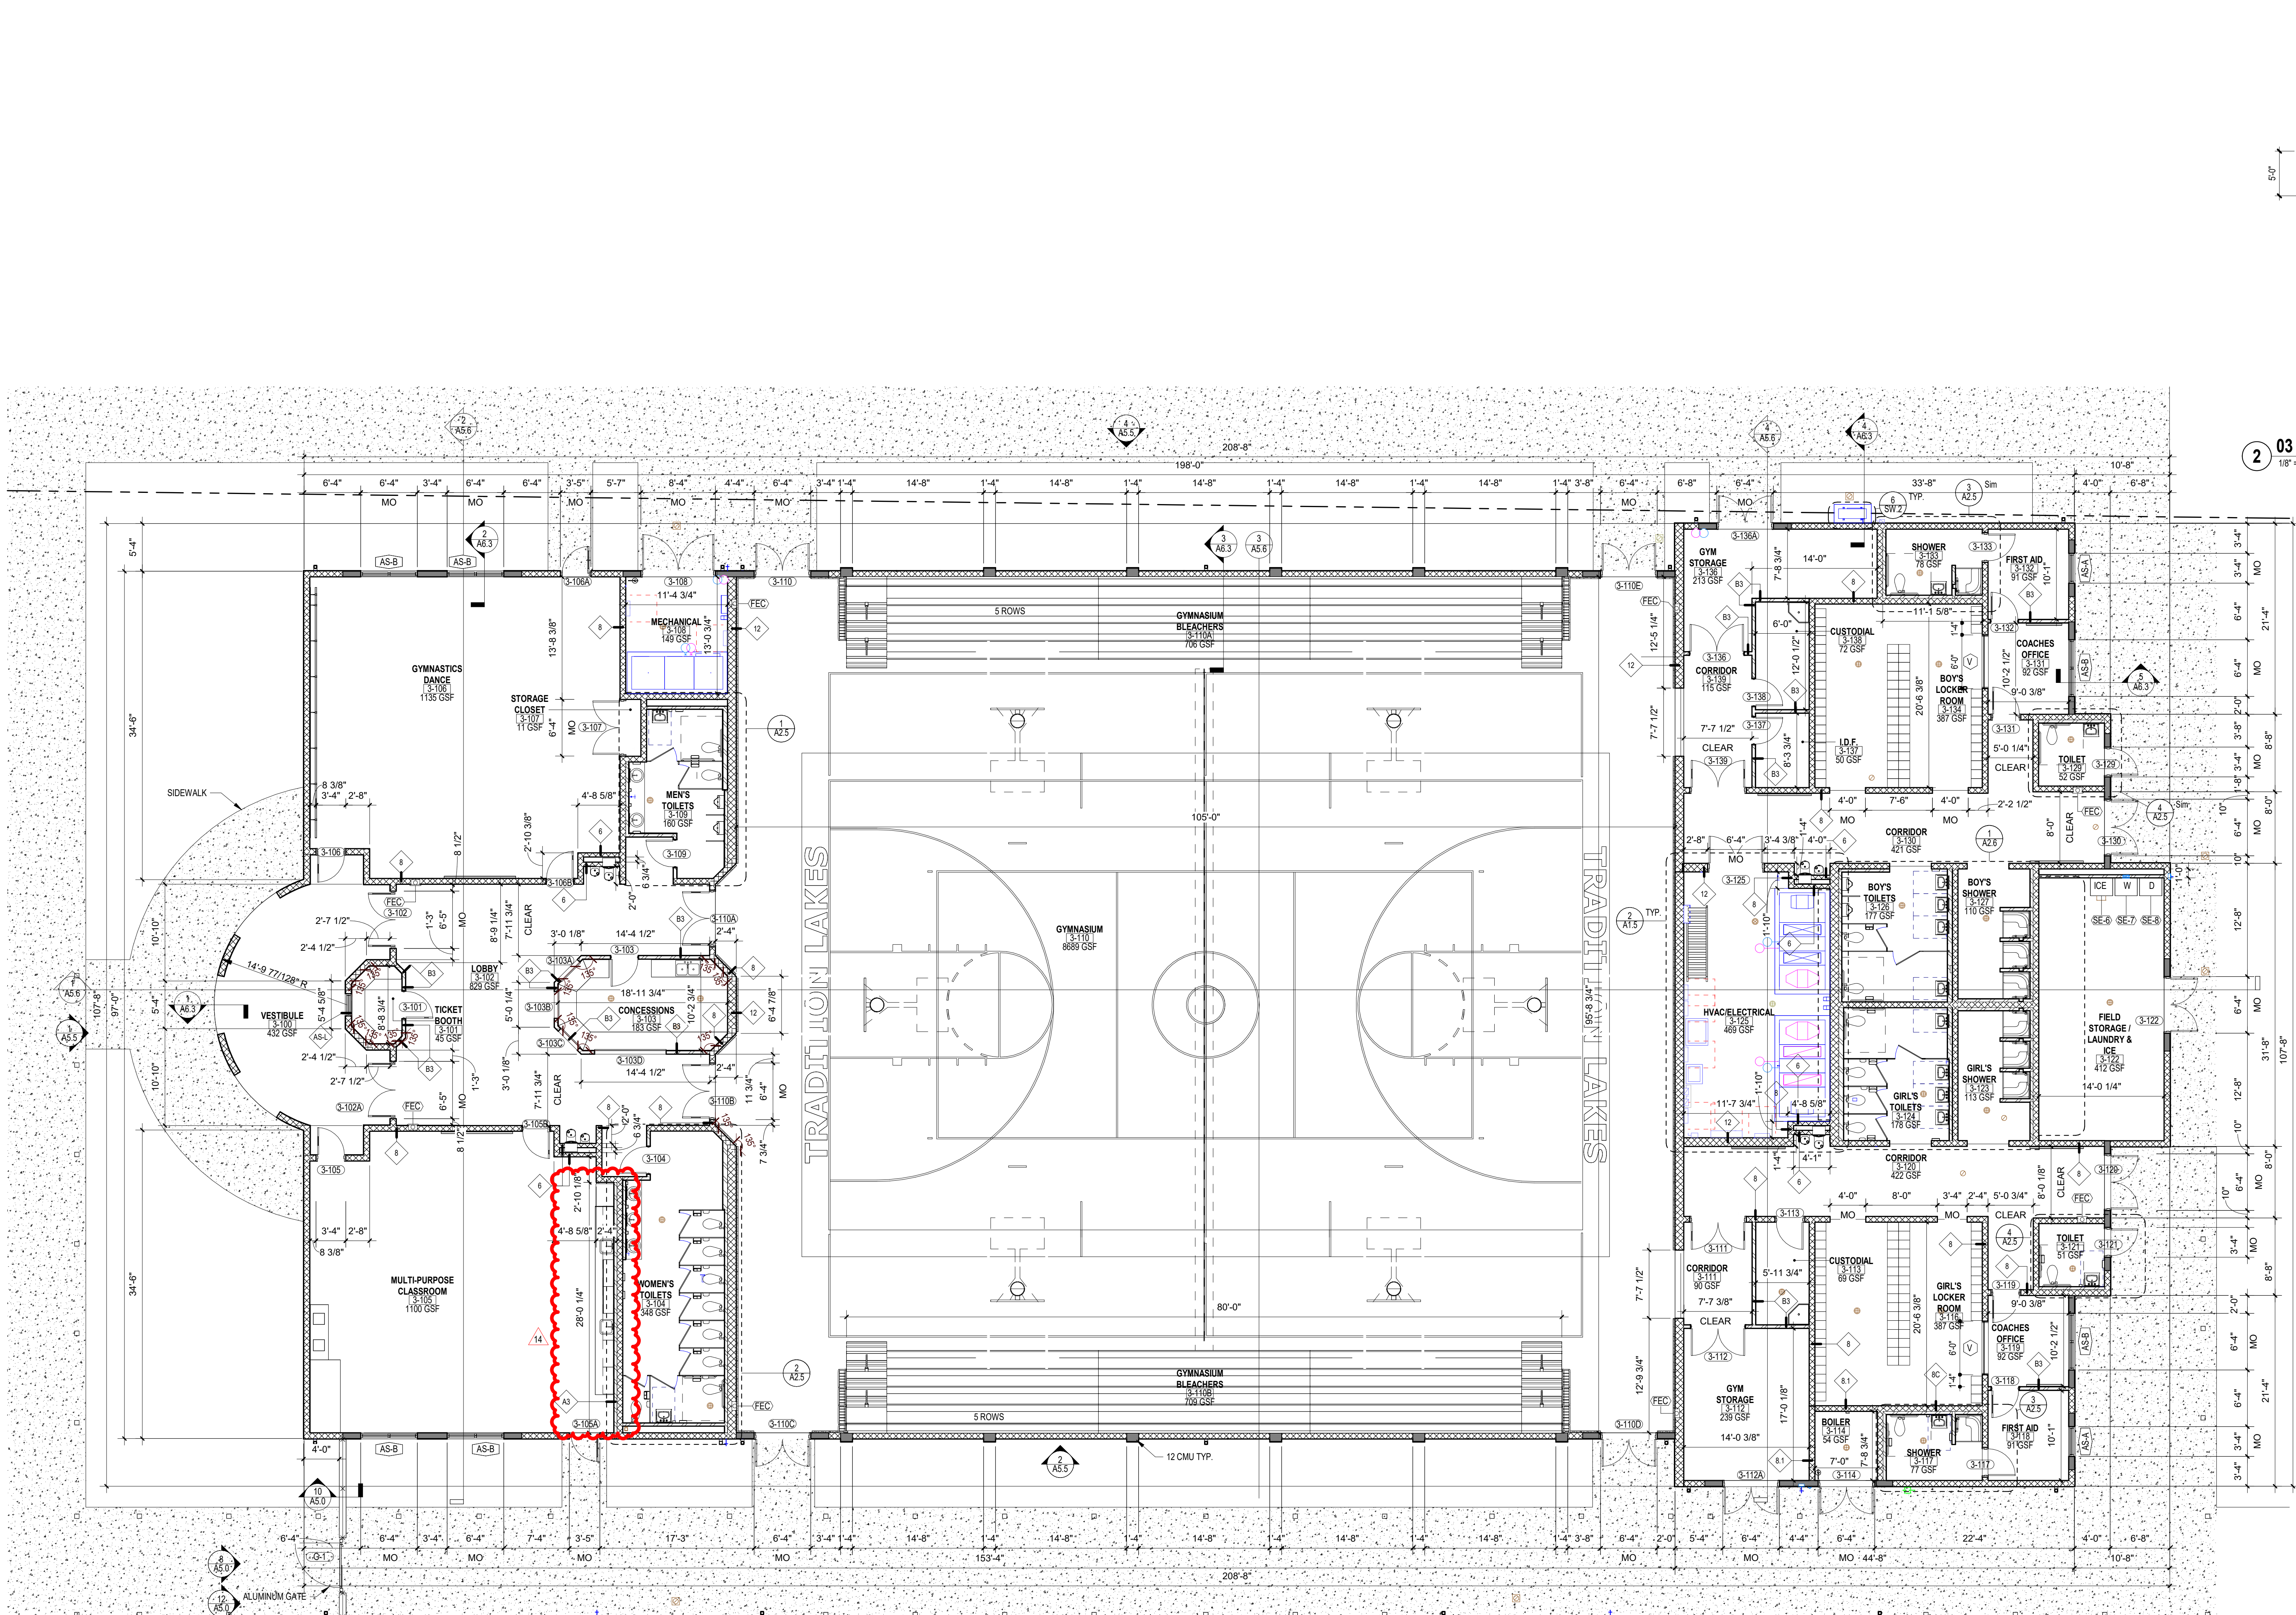


1 FIRST FLOOR PLAN - GYMNASIUM
1/8" = 1'-0"

2 03 - GYM - SECOND FLOOR
1/8" = 1'-0"

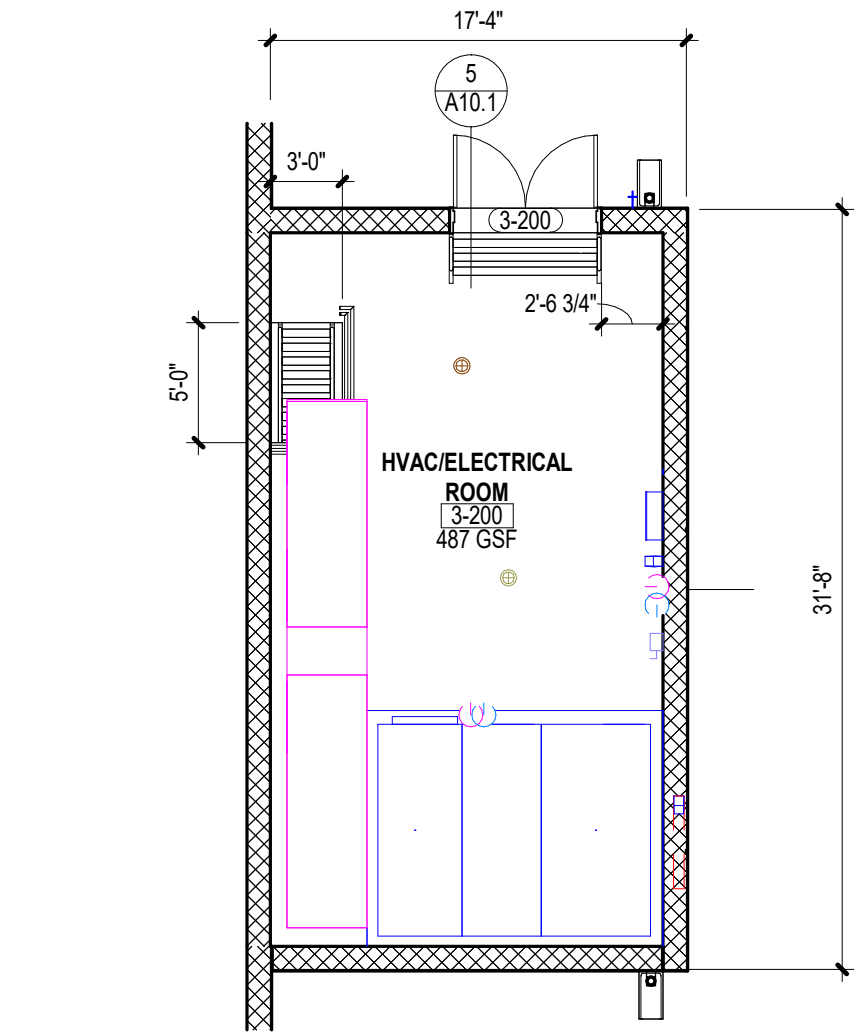

2 03 - GYM - SECOND FLOOR
1/8" = 1'-0"

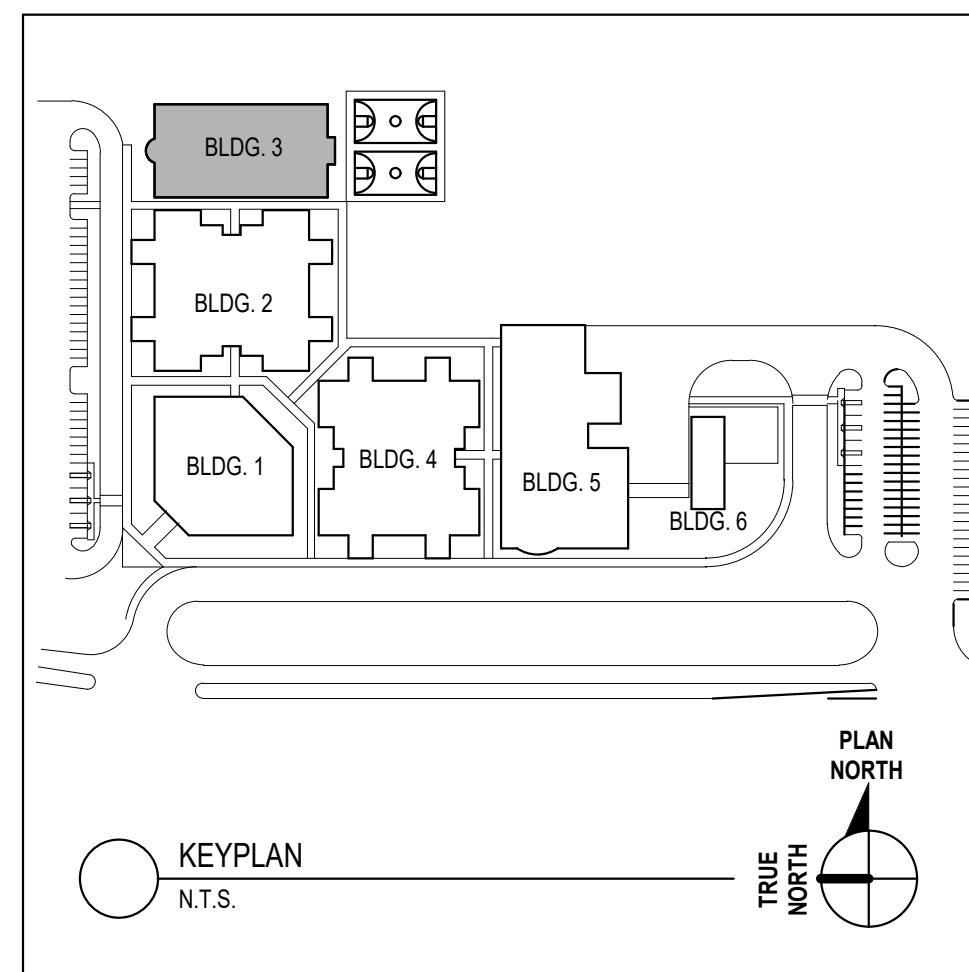

CODE REVIEW:

CERTIFICATE:



SPIEZLE ARCHITECTURAL GROUP INC.
2001 9TH AVENUE
SUITE 308
VERO BEACH, FL 32909
PHONE: 772-794-2929

SIGNATURE:
ANTHONY DONATO
STEVEN SIEGEL
JOHN F. WRIGHT

APR03/2025
APR06/2025
APR15/2025

SEAL:

CONSULTANTS:

PERMIT SET 2-13-2025

PROJECT:

ST. LUCIE WESTERN
GROVE K-8 SCHOOL

10701 SW SUNDANCE VISTA BLVD
PORT ST. LUCIE, FL 34987

FOR

ST. LUCIE SCHOOL
DISTRICT

9461 BRANDYWINE LANE, PORT ST.
LUCIE, FL 34986

FOR CODE REVIEW:

DD/MM/YYYY

REVISIONS:

#	REVISION NAME	DATE
3	ADDENDUM 3	01.20.2025
6	ASI #6	6.10.2025
7	ASI #9	8.26.2025
8	ASI #11	09.29.2025
9	ASI #13	10.17.2025
14	ASI #19	06.01.2026

FOR BID:

DD/MM/YYYY

DRAWING TITLE:

FIRST FLOOR PLAN -
GYMNASIUM - BUILDING
3 - ALTERNATE BID


COMMISSION NUMBER:

24K054


DO NOT SCALE THE DRAWINGS

DRAWING NUMBER:

A1.5

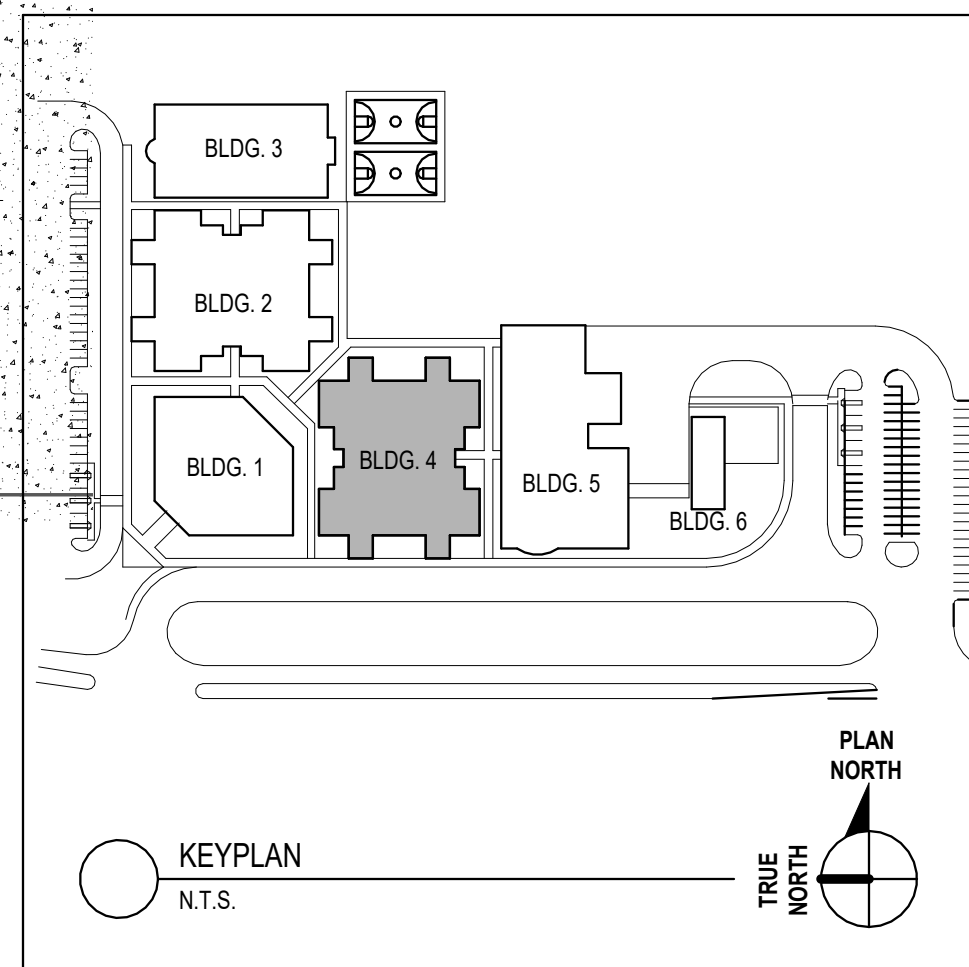

A1.6

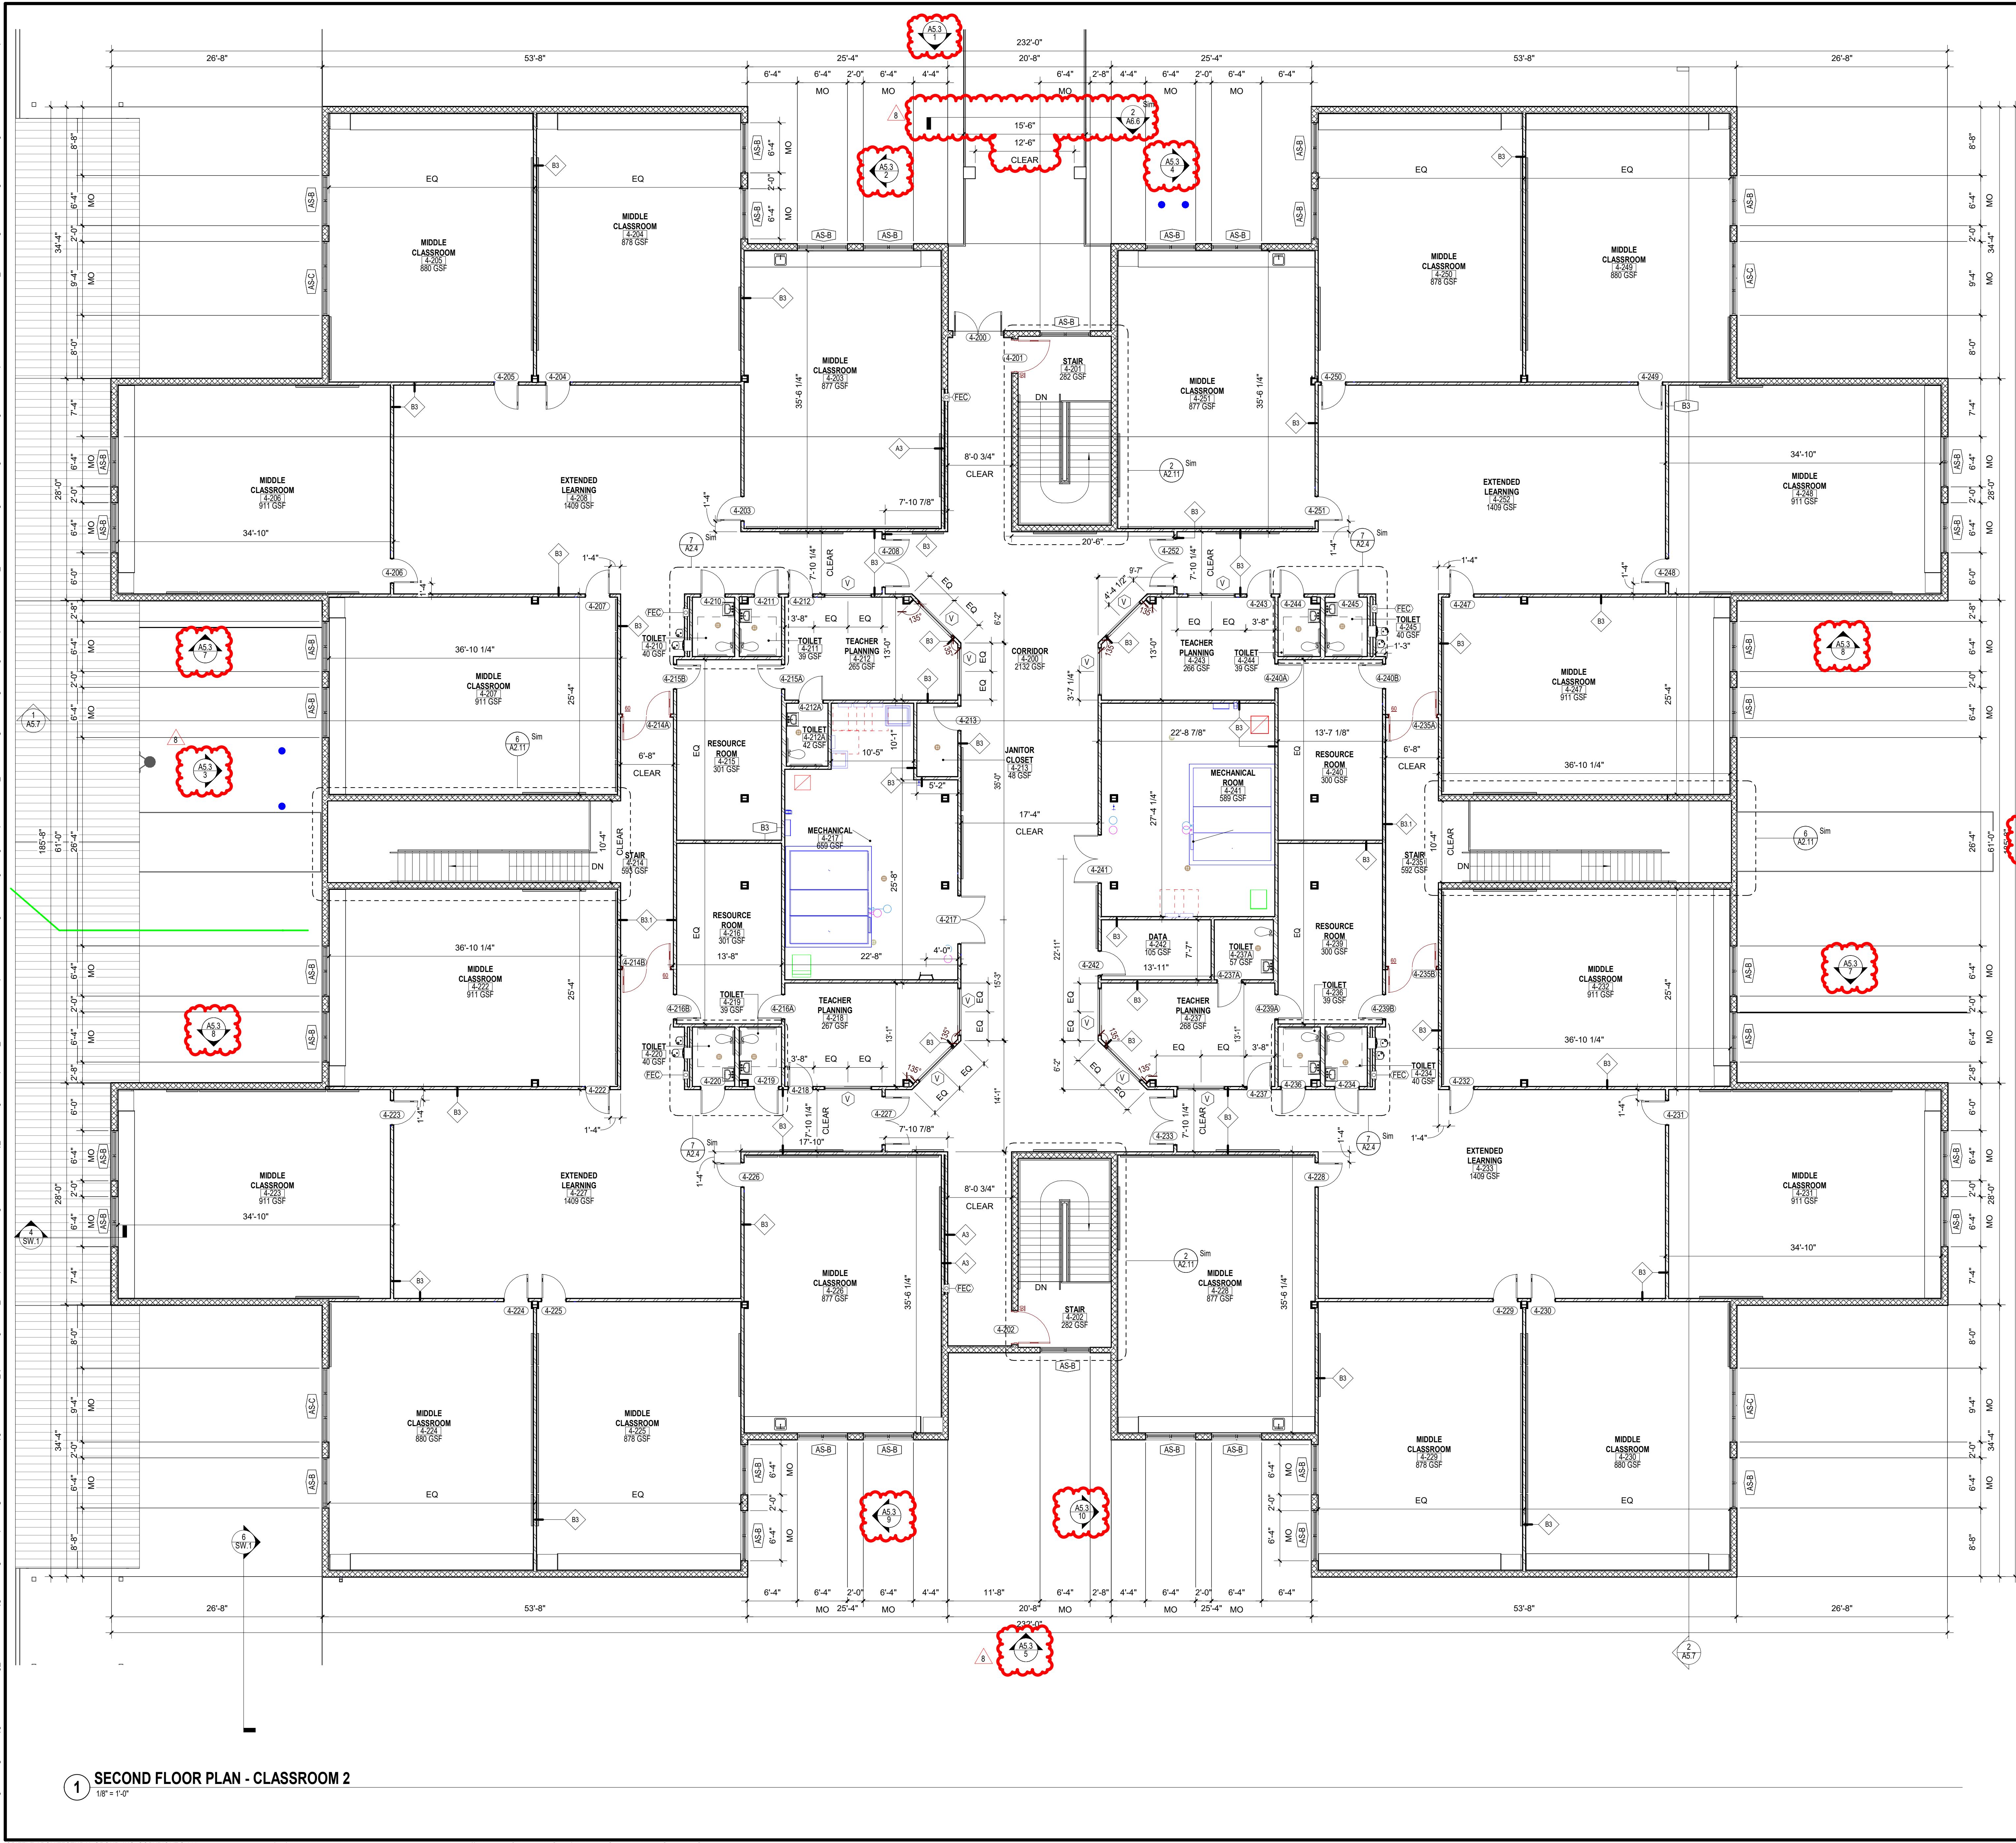

1 SECOND FLOOR PLAN - CLASSROOM 2
1/8" = 1'-0"

CODE REVIEW:

CERTIFICATE:



SPIEZLE ARCHITECTURAL GROUP INC.
2001 9TH AVENUE
SUITE 308
VERO BEACH, FL 32909
PHONE: 772-794-2929

SIGNATURE:
ANTHONY DONATO
STYLISTIC DESIGN
JOHN F. WRIGHT

SEAL:

CONSULTANTS:

PERMIT SET 2-13-2025

PROJECT:

ST. LUCIE WESTERN
GROVE K-8 SCHOOL
10701 SW SUNDANCE VISTA BLVD
PORT ST. LUCIE, FL 34987

FOR
ST. LUCIE SCHOOL
DISTRICT

9461 BRANDYWINE LANE, PORT ST.
LUCIE, FL 34986

FOR CODE REVIEW: DD/MM/YYYY

#	REVISION NAME	DATE
3	ADDENDUM 3	01.20.2025
7	ASI #9	8.28.2025
8	ASI #11	09.29.2025

FOR BID: DD/MM/YYYY

DRAWING TITLE:


SECOND FLOOR PLAN -
CLASSROOM 2 -
BUILDING 4

COMMISSION NUMBER:
24K054


DO NOT SCALE THE DRAWINGS

DRAWING NUMBER:

A1.7

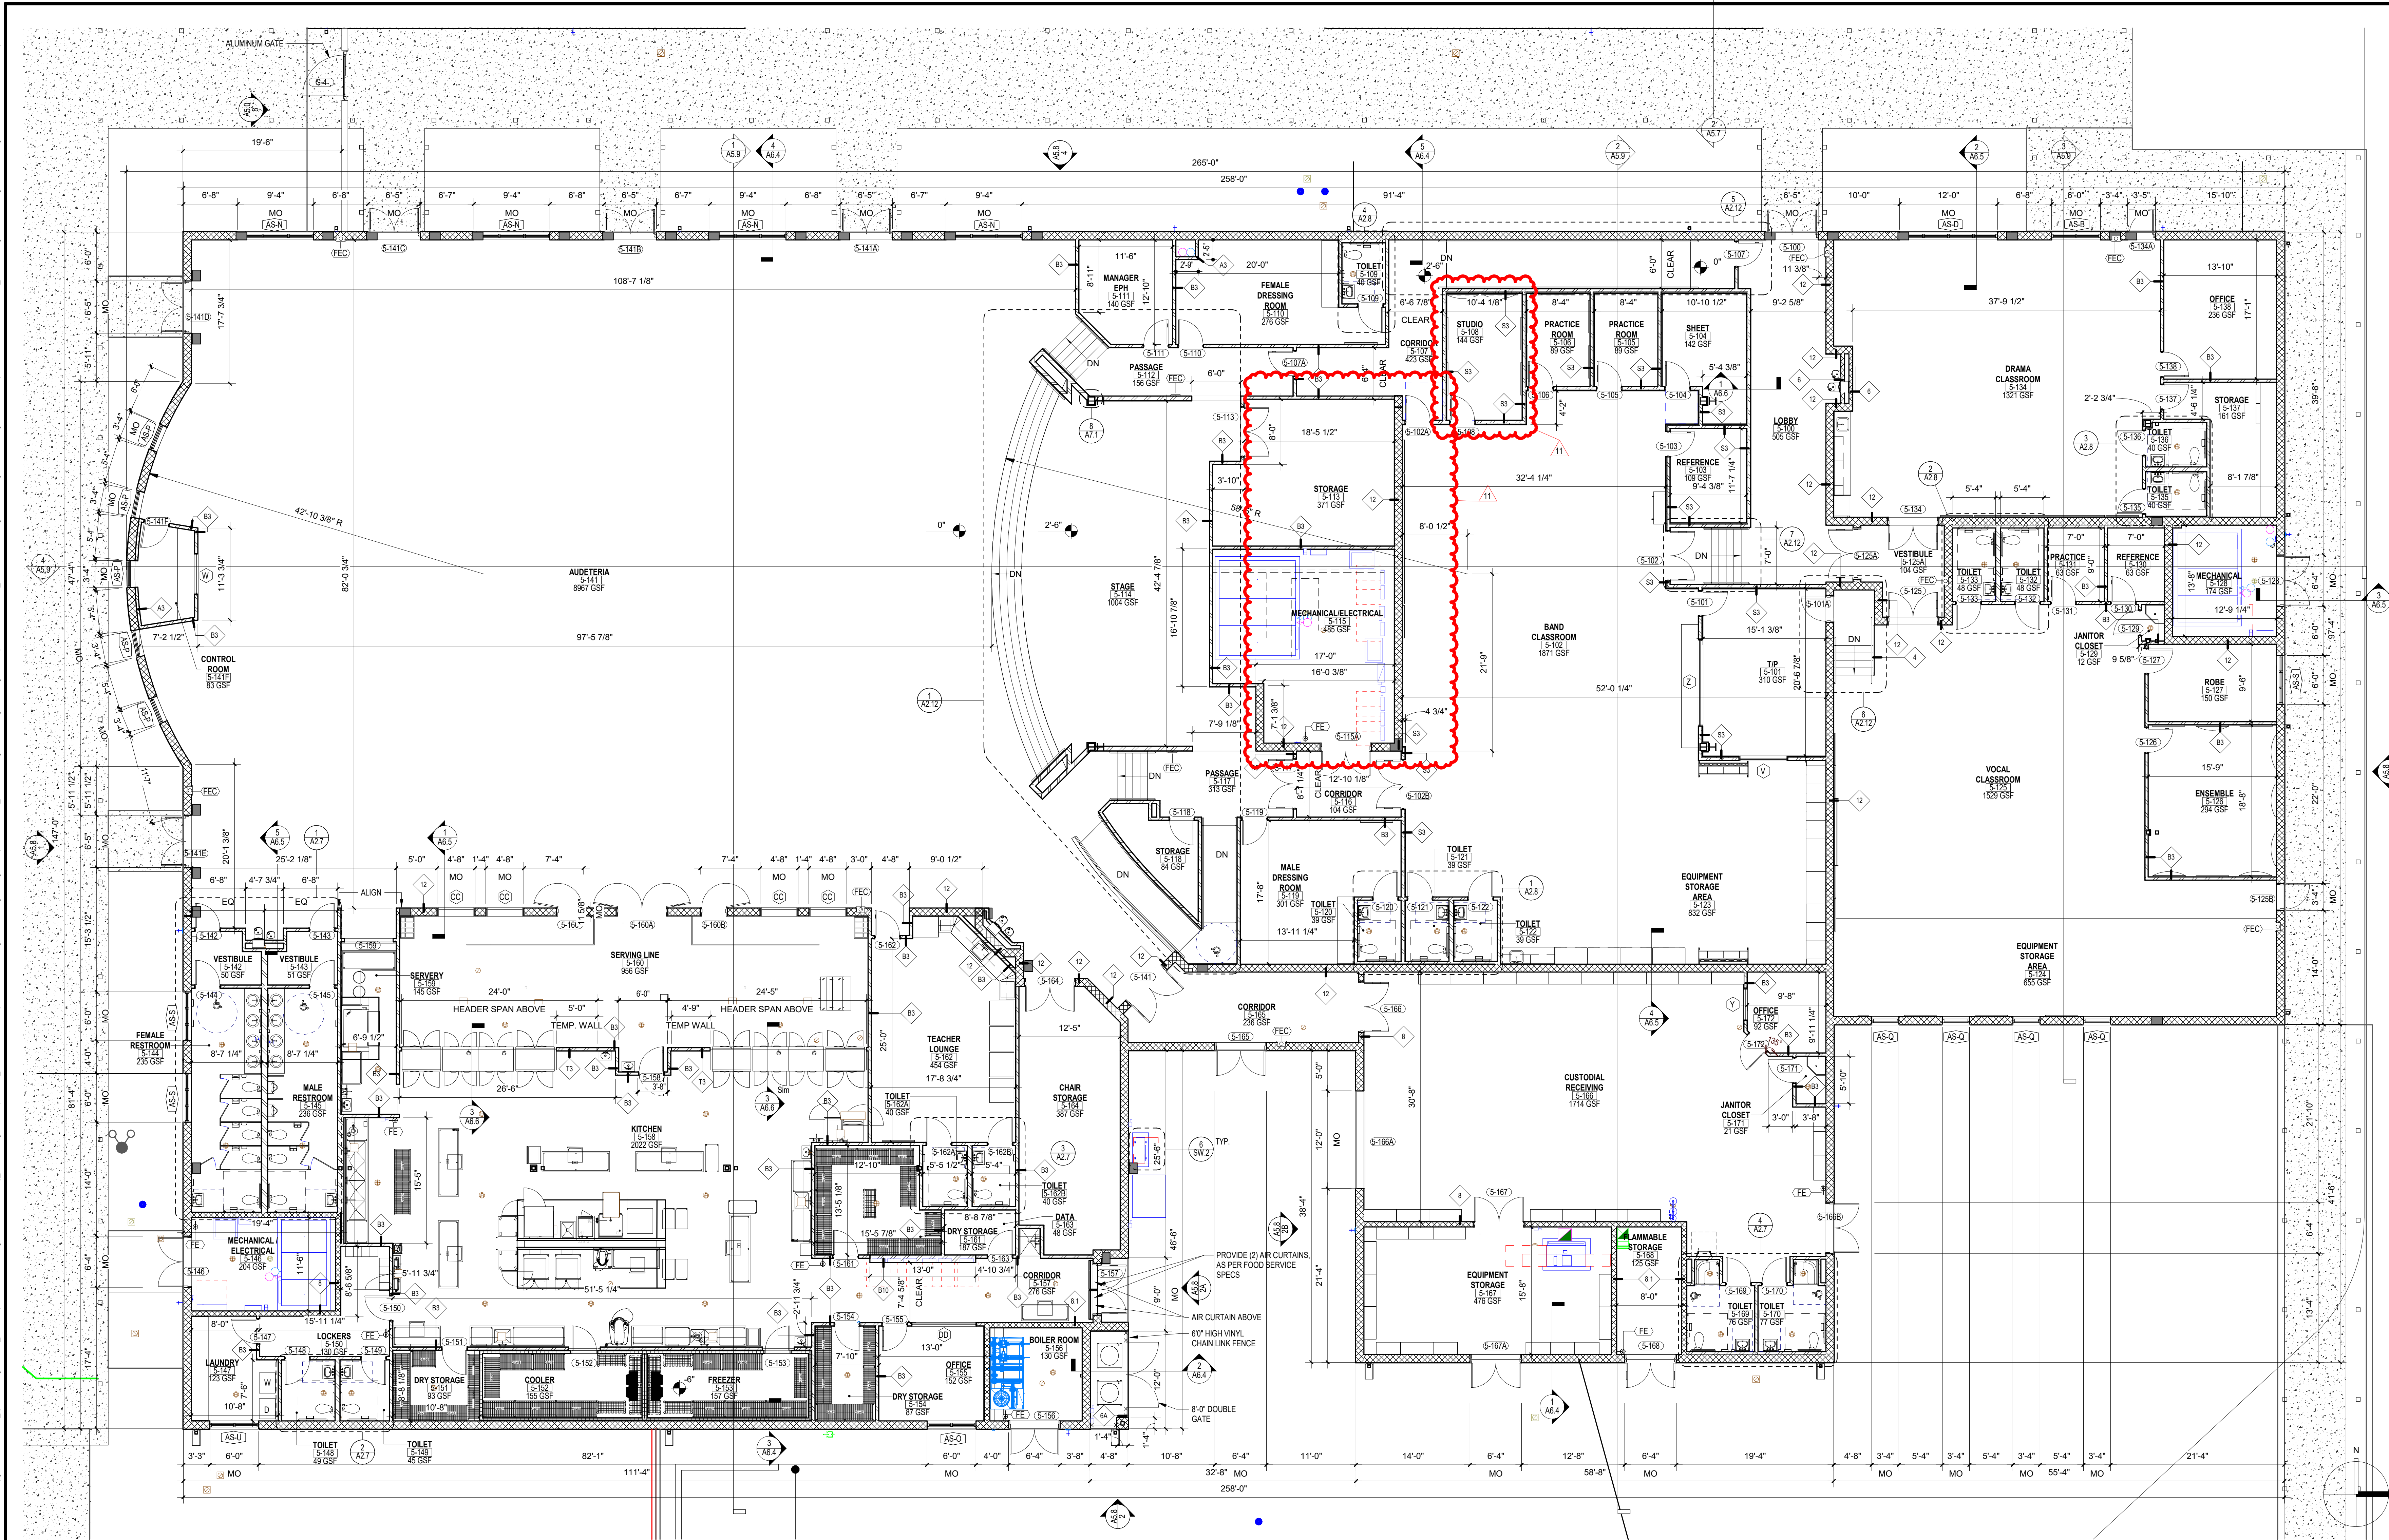

1 FIRST FLOOR PLAN - AUDETERIA
1/8" = 1'-0"

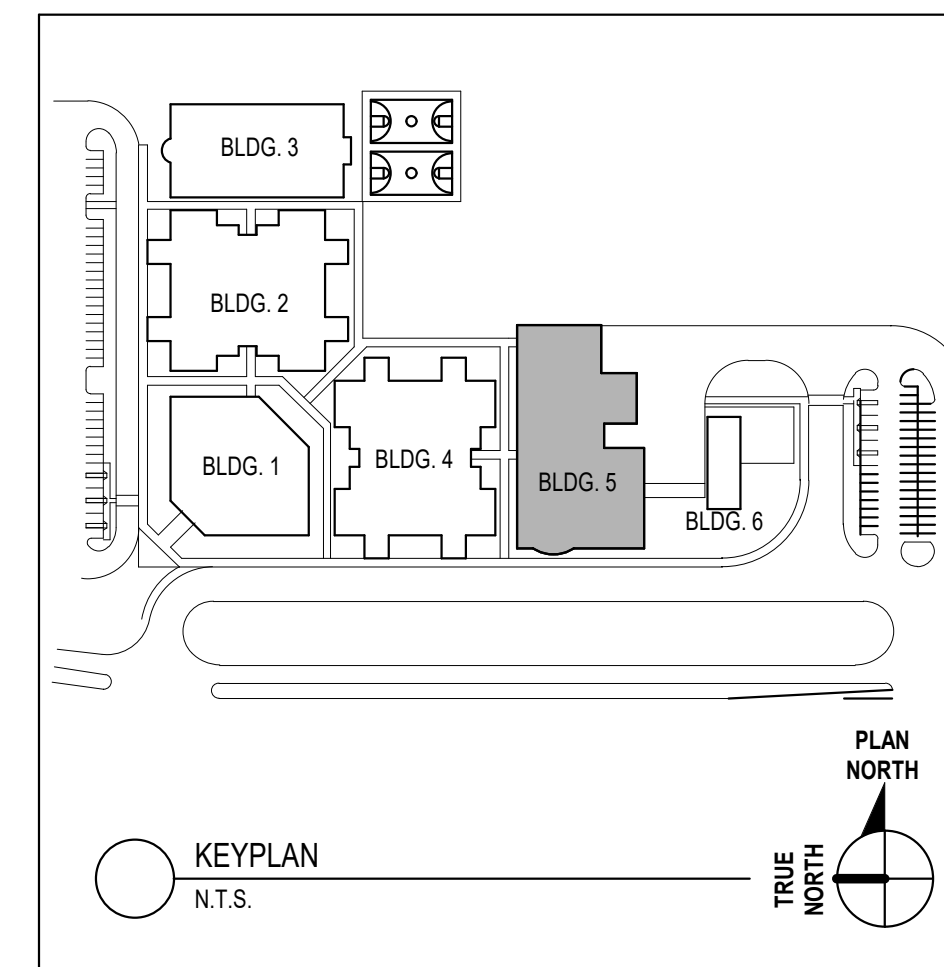

CODE REVIEW:

CERTIFICATE:

spiezie

SPIEZZE ARCHITECTURAL GROUP INC.
2001 9TH AVENUE
SUITE 308
VERO BEACH, FL 32906
PHONE: 772-794-2929

SIGNATURE:
ANTHONY DONATO
STUDIO DESIGN
JOHN F. WRIGHT

SEAL:

CONSULTANTS:

PERMIT SET 2-13-2025

PROJECT:

ST. LUCIE WESTERN GROVE K-8 SCHOOL
10701 SW SUNDANCE VISTA BLVD
PORT ST. LUCIE, FL 34987

FOR

ST. LUCIE SCHOOL DISTRICT
9461 BRANDYWINE LANE, PORT ST. LUCIE, FL 34986

FOR CODE REVIEW: DD/MM/YYYY

REVISIONS:

#	REVISION NAME	DATE
1	ADDENDUM 3	01.20.2025
2	ASI #3	04.24.2025
3	ASI #11	09.29.2025
4	ASI #14	12.05.2025
5	ASI #15	01.28.2026

FOR BID: DD/MM/YYYY

DRAWING TITLE:

FIRST FLOOR PLAN - AUDETERIA - BUILDING 5

COMMISSION NUMBER:


24K054

DO NOT SCALE THE DRAWINGS

DRAWING NUMBER:



A1.8

3"=1'-0"
1 1/2"=1'-0"
1"=1'-0"
3/4"=1'-0"
1/2"=1'-0"
1/4"=1'-0"
1/8"=1'-0"

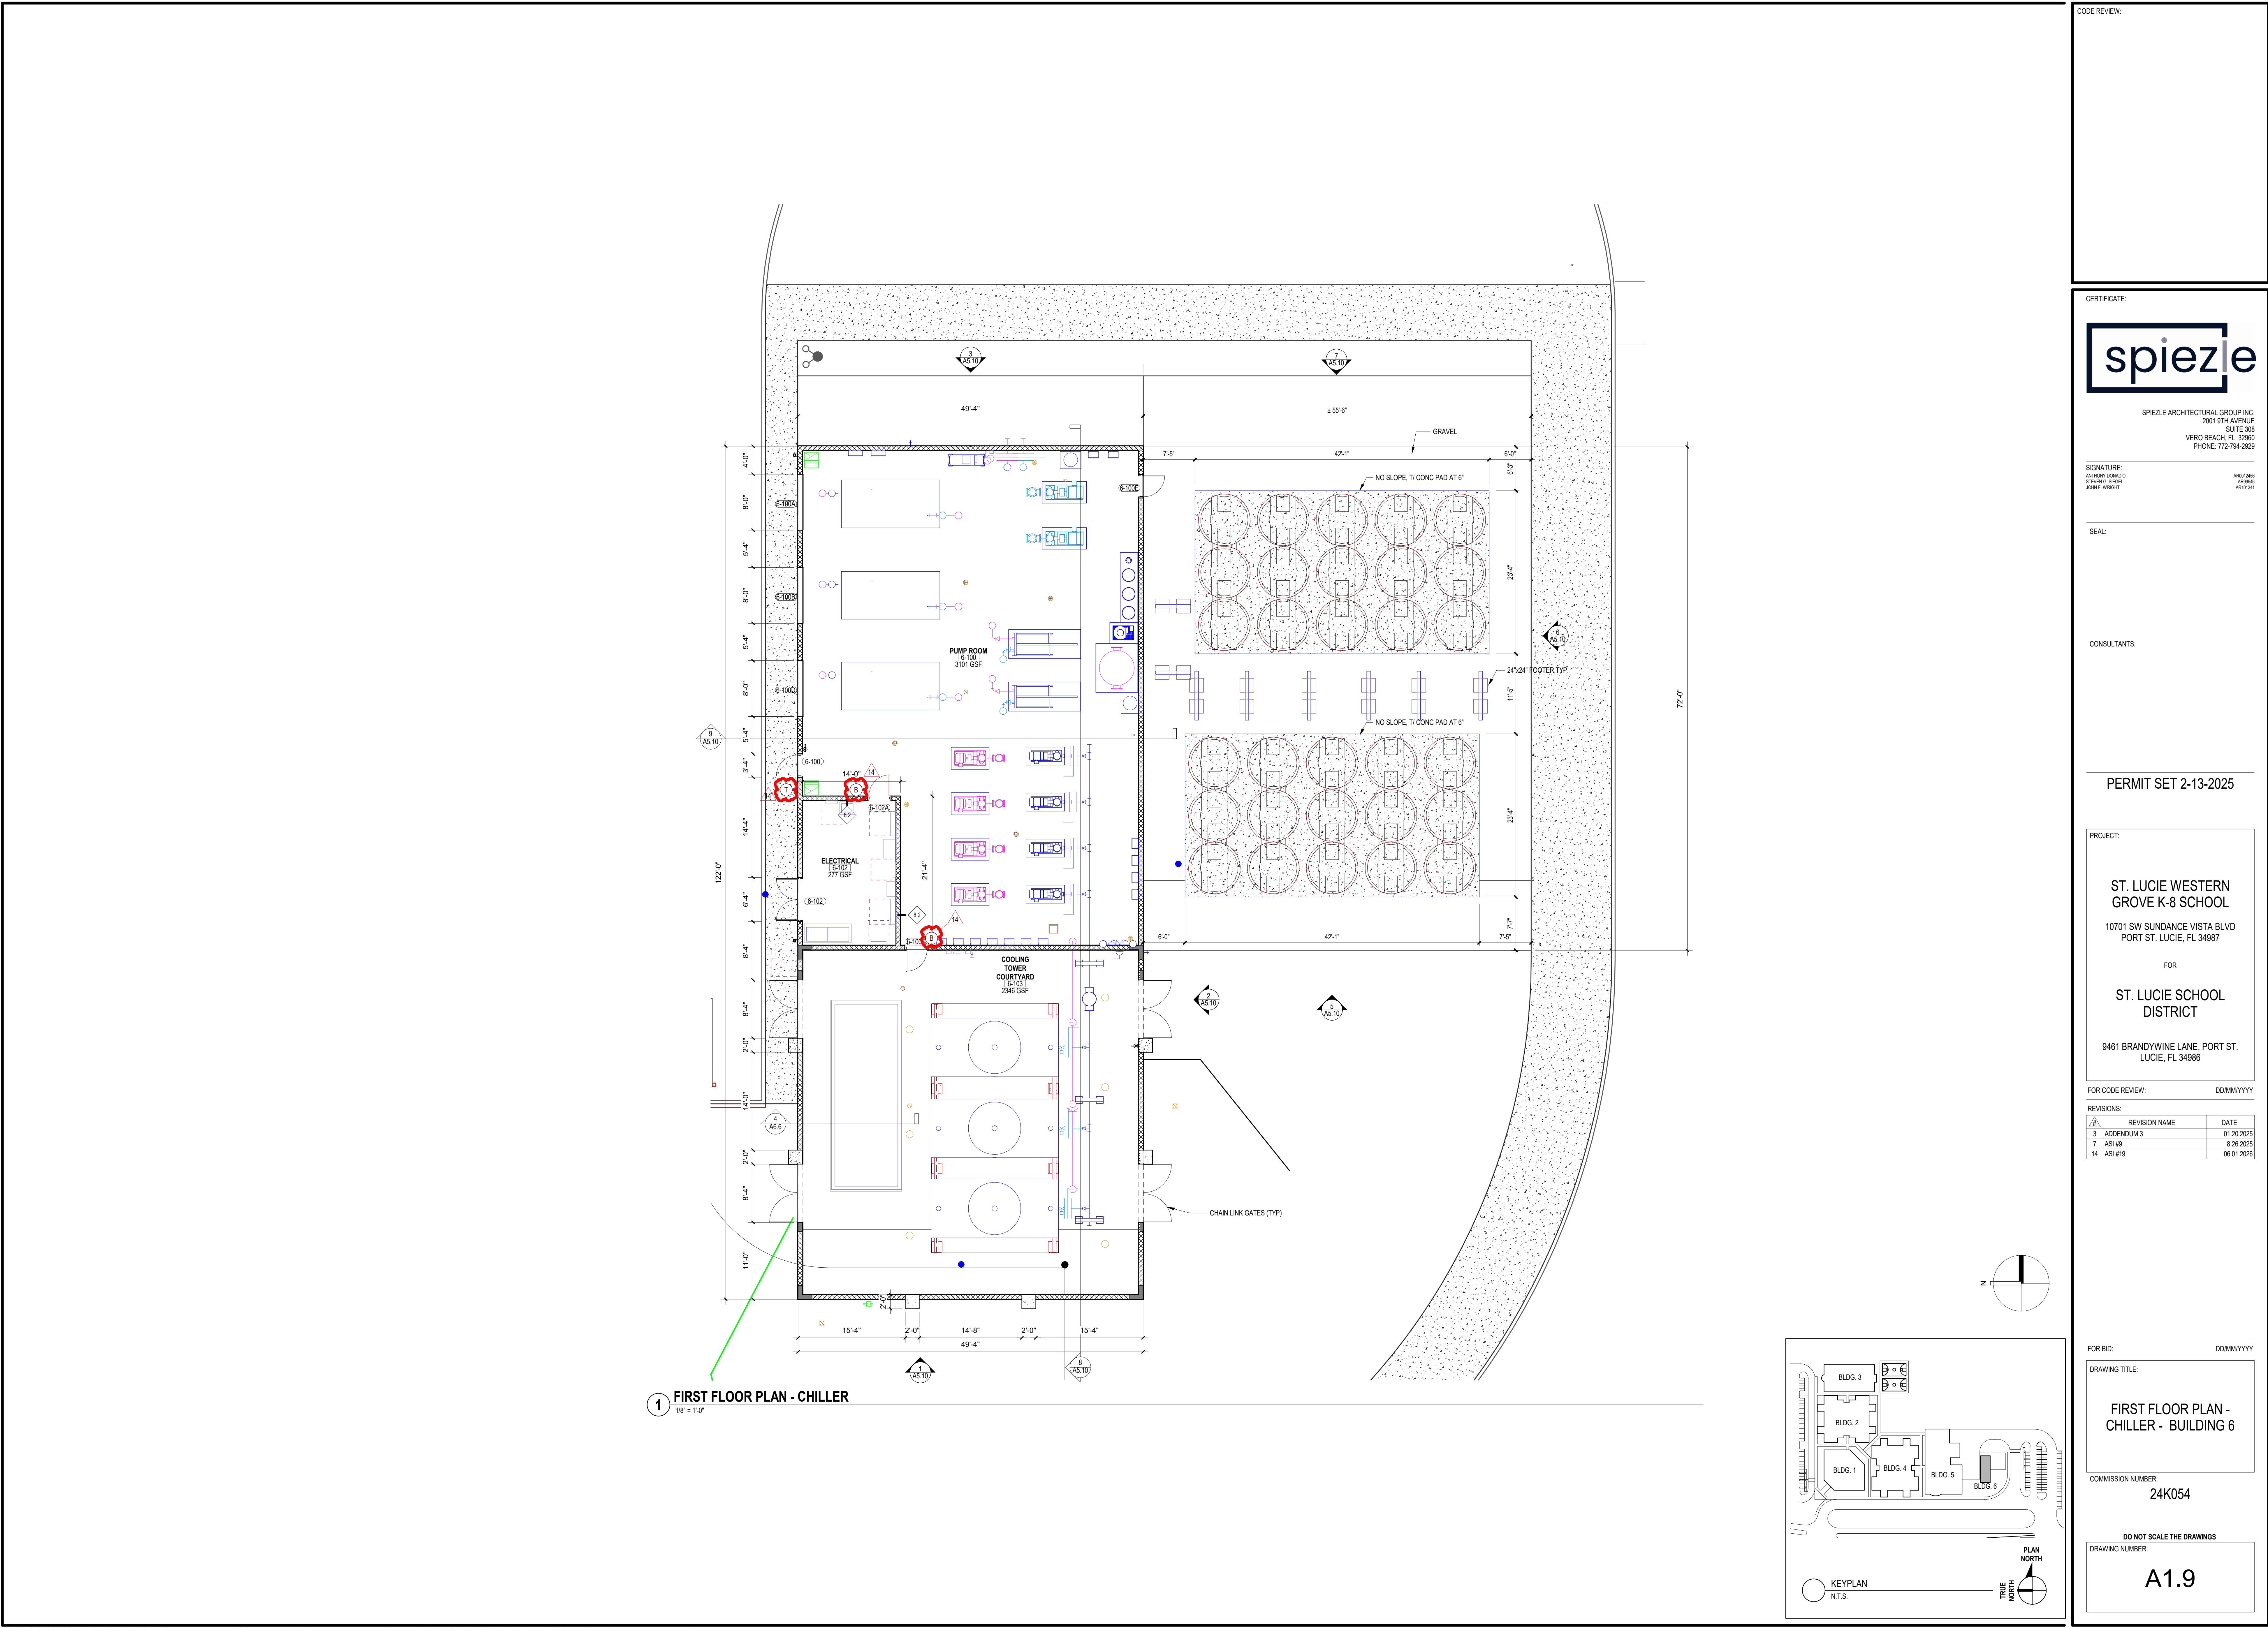



1. FIXTURES AND ACCESSORIES SHOWN IN THIS DIAGRAM ARE SHOWN AS A REFERENCE FOR LOCATING FIXTURES AND ACCESSORIES ONLY. ACTUAL SPECIFIED FIXTURES MAY DIFFER FROM WHAT IS SHOWN. ALWAYS REFER TO THE PRODUCT CATALOG FOR SPECIFIC DIMENSIONS WITH SPECIFIED ACCESSORIES. NOT ALL ACCESSORIES MAY BE USED.
2. FIXTURES SHALL BE INSTALLED AS PER MANUFACTURER'S RECOMMENDATIONS AND APPLICABLE CODES.
3. WRAP ALL EXPOSED JOINTS.
4. HEIGHT OF WATER CLOSING IS MEASURED FROM FINISHED FLOOR TO THE TOP OF THE SEAT.
5. SEAT HEIGHT SHALL BE 17" MINIMUM SEAT OR 12" MINIMUM ABOVE CRUISE BAR.
6. AT FRAME WALL ASSEMBLIES WHETHER INDICATED OR NOT, PROVIDE IN-WALL BLOCKING WITH WOOD OR METAL STRAPPING IN FRAME CONSTRUCTION TO SUPPORT TOILET ACCESSORIES. VERIFY SUBSTRATES AND SUPPORT BLOCKING ARE REQUIRED BY THE ACCESSORY MANUFACTURER TO MAINTAIN SUPPORT FOR EXCESSIVE LOADS RECOMMENDED FOR EACH ACCESSORY AND AS REQUIRED TO MAINTAIN PRODUCT WARRANTY.

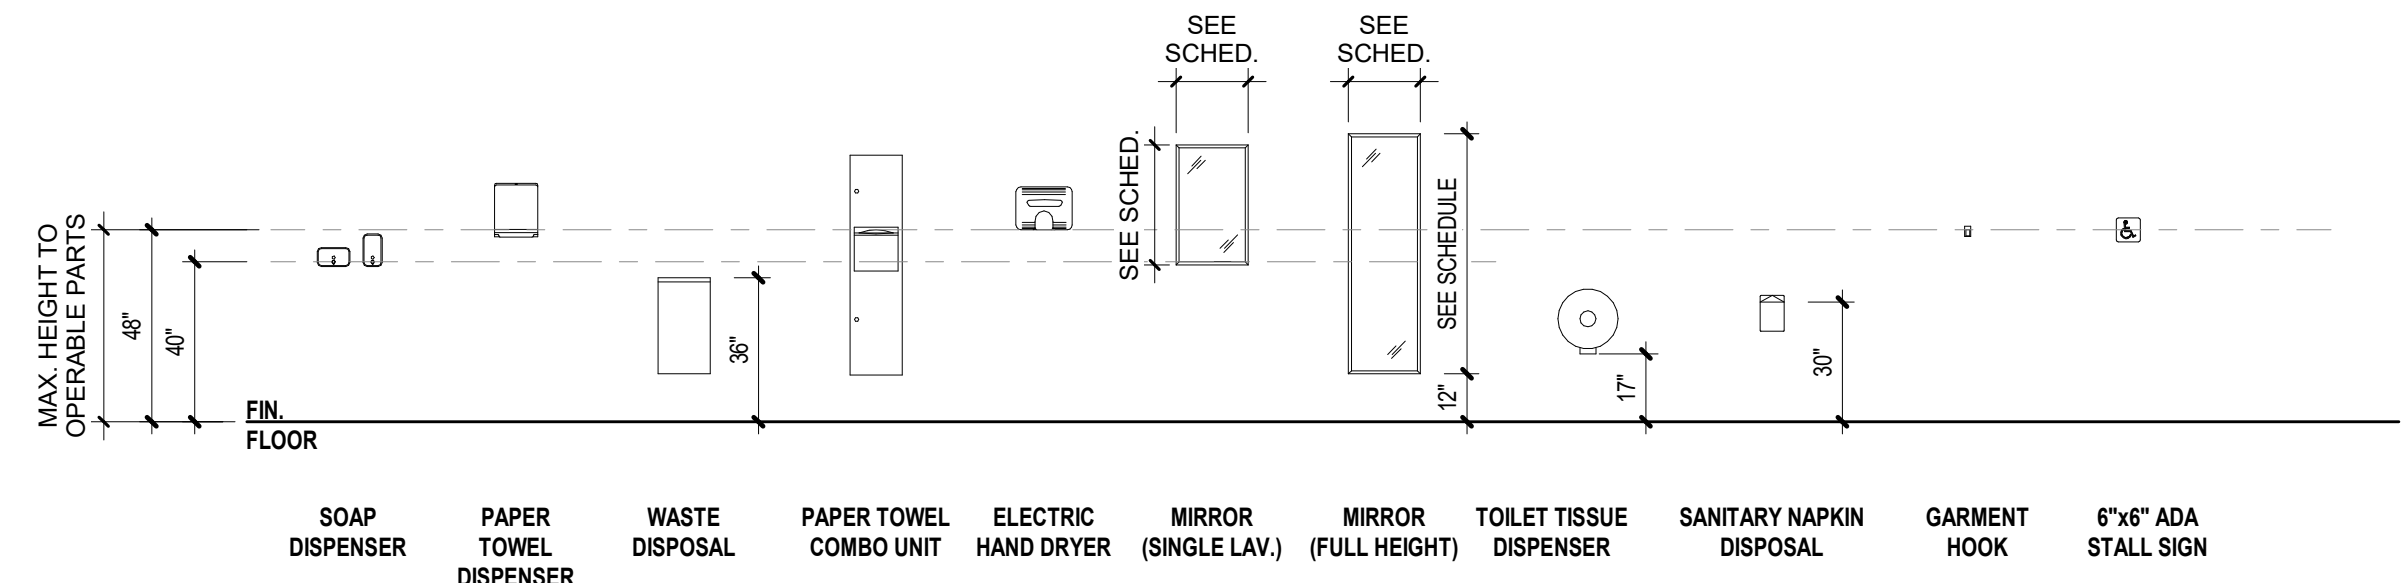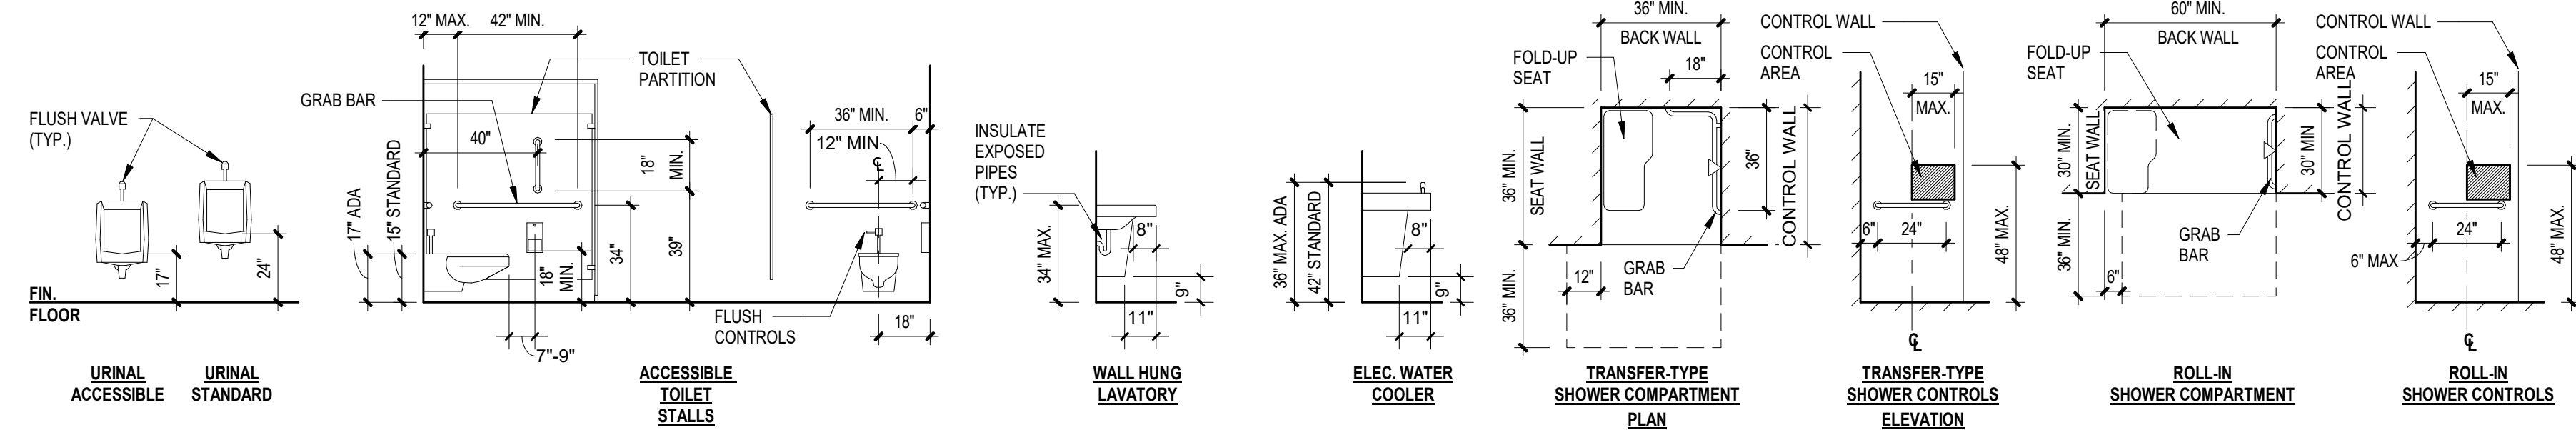

ITEM	DESCRIPTION	MOUNTING TYPE	MANUFACTURER	MODEL #	FURNISHED BY	INSTALLED BY	COMMENTS
TA-1	SOAP DISPENSER	SURFACE	BENKON	RENIC2473	OWNER	GC	
TA-2	PAPER TOWEL DISPENSER	WALL MOUNT	GEORGIA-PACIFIC	GP-0449	OWNER	GC	
TA-3	FRAMED MIRROR 18 X 36 NO SHELF	WALL MOUNT	BRADLEY CORPORATION	781-18382	GC	GC	
TA-4	SANITARY NAPKIN DISPOSAL	SURFACE	APPEAL	APP18107	OWNER	GC	
TA-5	TOILET TISSUE DISPENSER	SURFACE	GEORGIA-PACIFIC	567894	OWNER	GC	
TA-6	GRAB BAR SET - WALL CLOSET	SURFACE	KIDBRICK	B-5806 X 42; B-8406 X 36	GC	GC	
TA-7	SHOWER ACCESSORIES	SURFACE	BRADLEY CORPORATION	SEAT 5692; GRAB BAR 800.0367, CURTAIN 9533	GC	GC	

CODE REVIEW:

CERTIFICATE:




PIEZLE ARCHITECTURAL GROUP INC.
2001 9TH AVENUE
SUITE 308
VERO BEACH, FL 32960
PHONE: 772-794-2929

SIGNATURE:

ANTHONY DONADI
STEVEN G. SIEGEL
JOHN F. WRIGHT

AR0012455
AR22648
AR101341

SEAL:

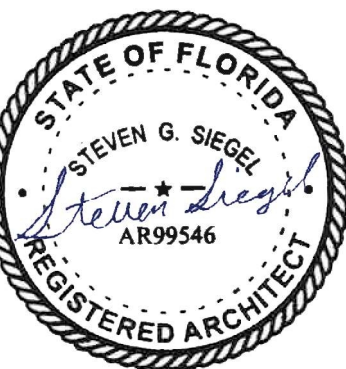

CONSULTANT.

PERMIT SET 12-10-2024

PROJECT:

ST. LUCIE WESTERN
GROVE K-8 SCHOOL

SW POWERLINE RD AND TRADITION
PARKWAY PORT ST. LUCIE, FL 34986

ST. LUCIE SCHOOL
DISTRICT

9461 BRANDYWINE LANE, PORT ST.
LUCIE, FL 34986

FOR CODE REVIEW:

DD/MM/YYYY

REVISIONS:

	REVISION NAME	DATE
---	---------------	------

RECEIVED
12/11/2023

FOR BIDS:

DDMMYY

DRAWING TITLE:

ENLARGED PLAN DETAILS AND MOUNTING HEIGHTS


COMMISSION NUMBER

24K054


DO NOT SCALE THE DRAWINGS

DRAWING NUMBER


A2.0

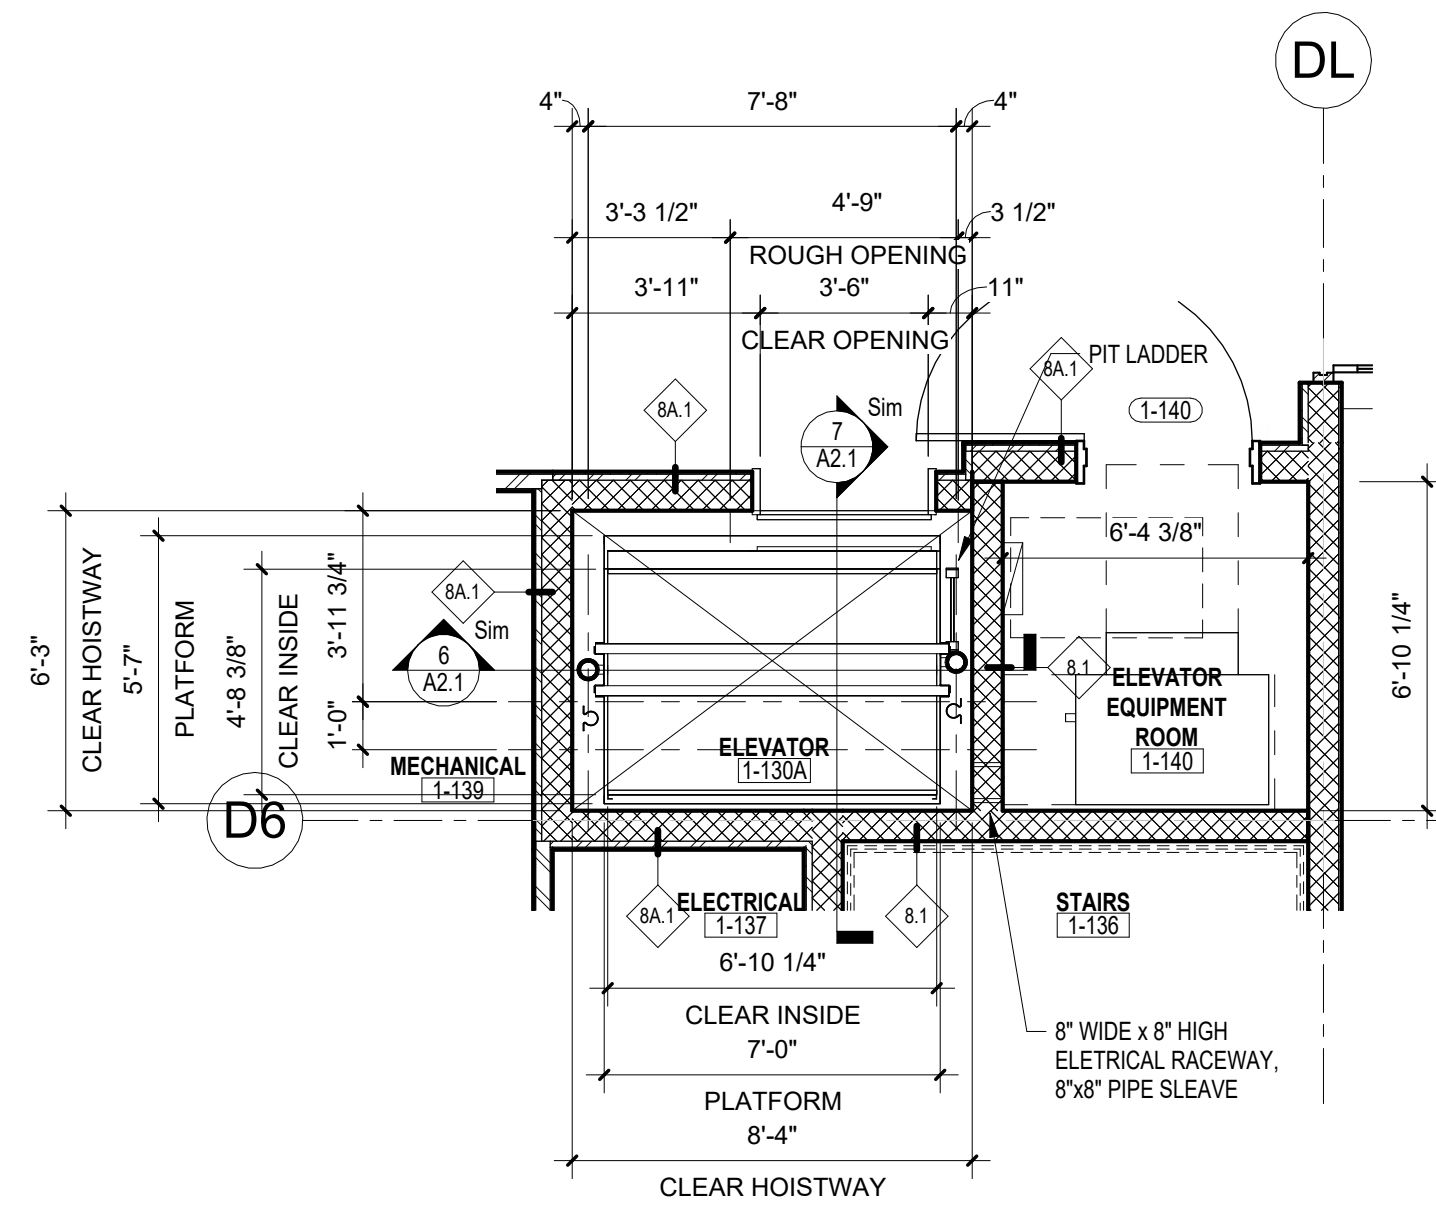


1 FIRST FLOOR ELEVATOR PLAN - 1-130A
1/4" = 1'-0"

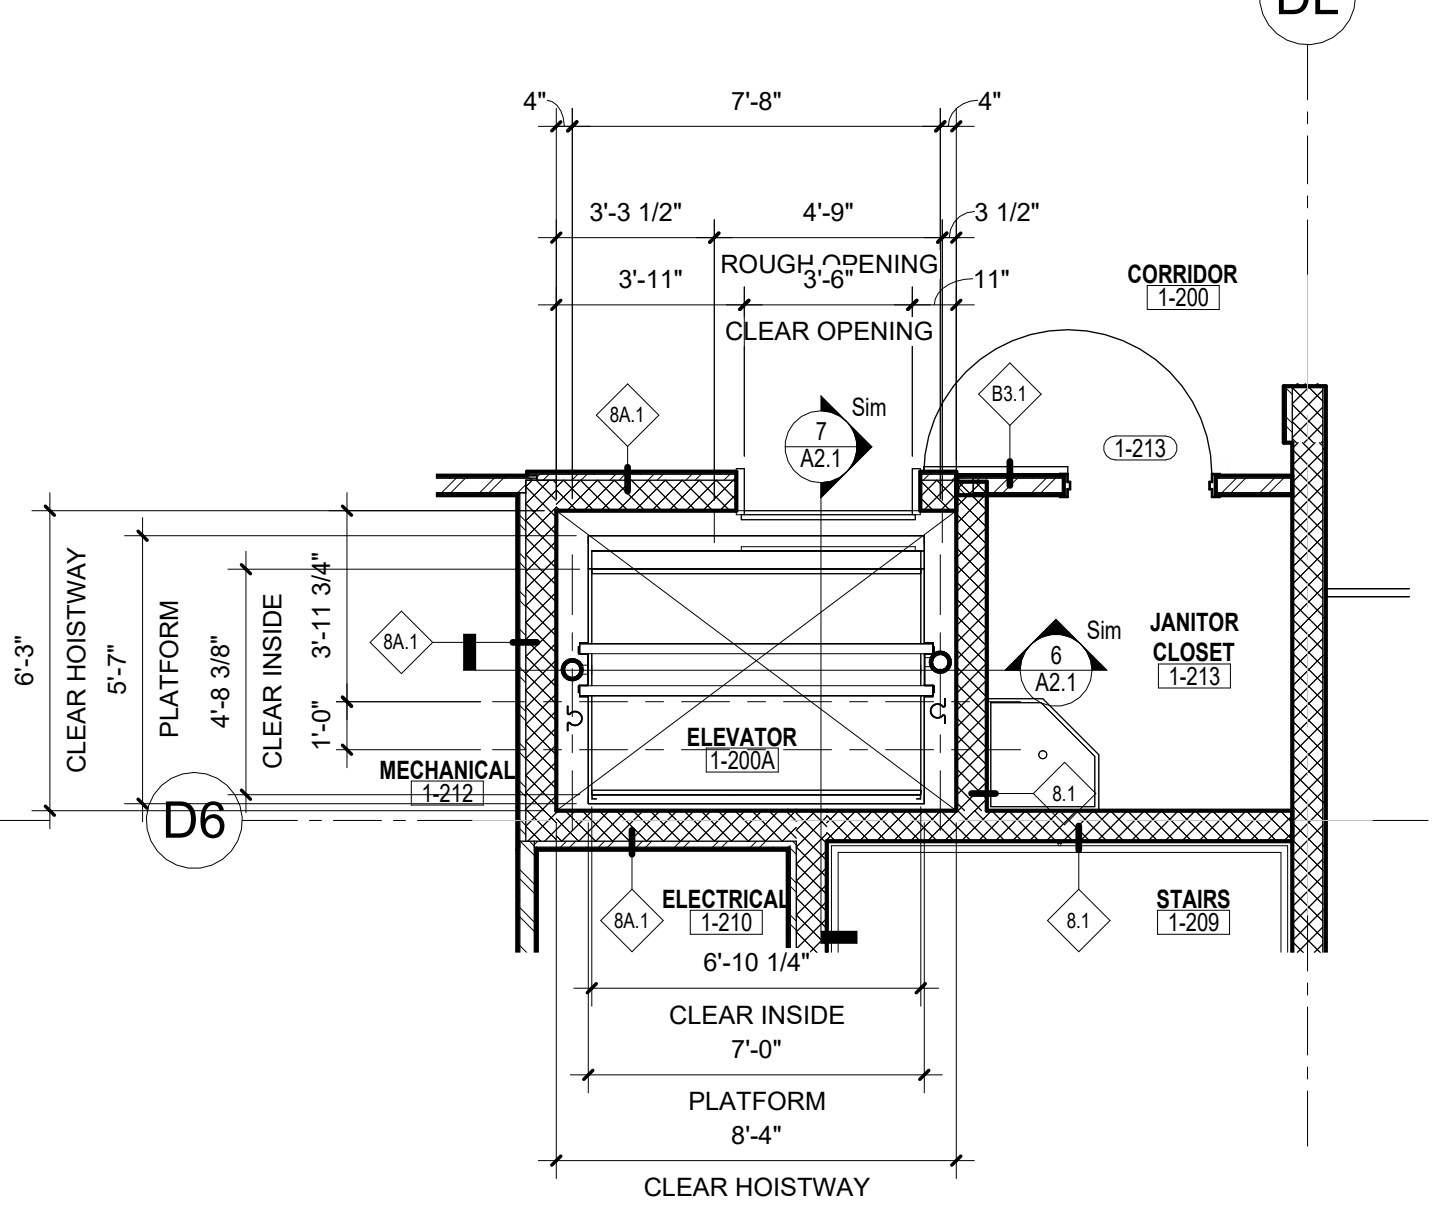


2 SECOND FLOOR ELEVATOR PLAN - 1-130A
1/4" = 1'-0"

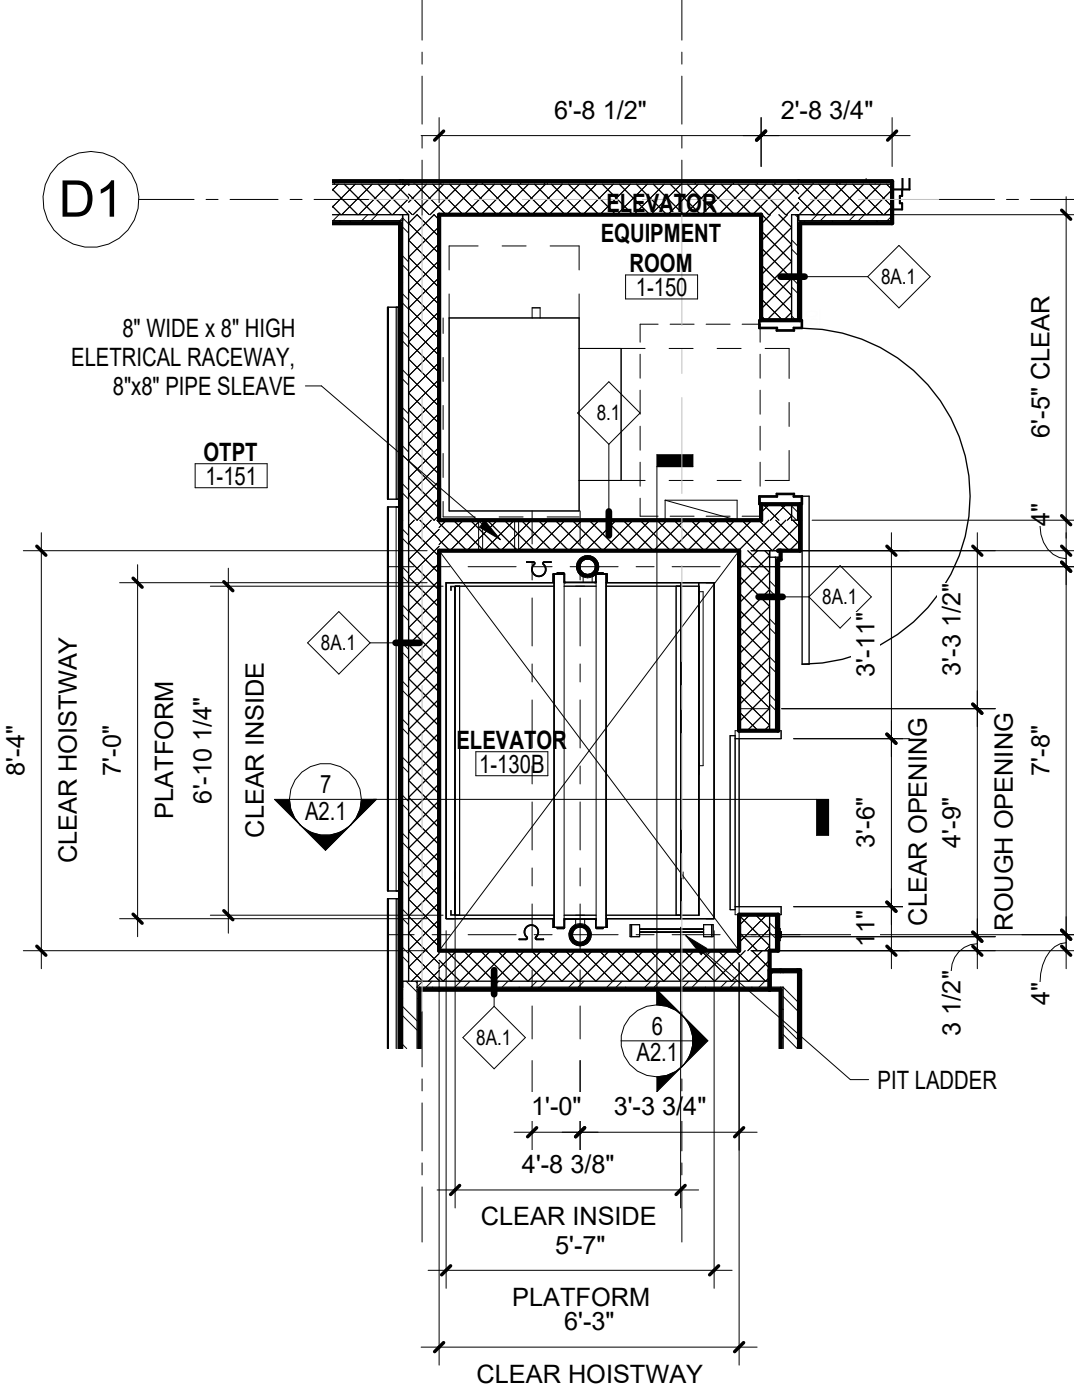


3 FIRST FLOOR ELEVATOR PLAN - 1-130B
1/4" = 1'-0"

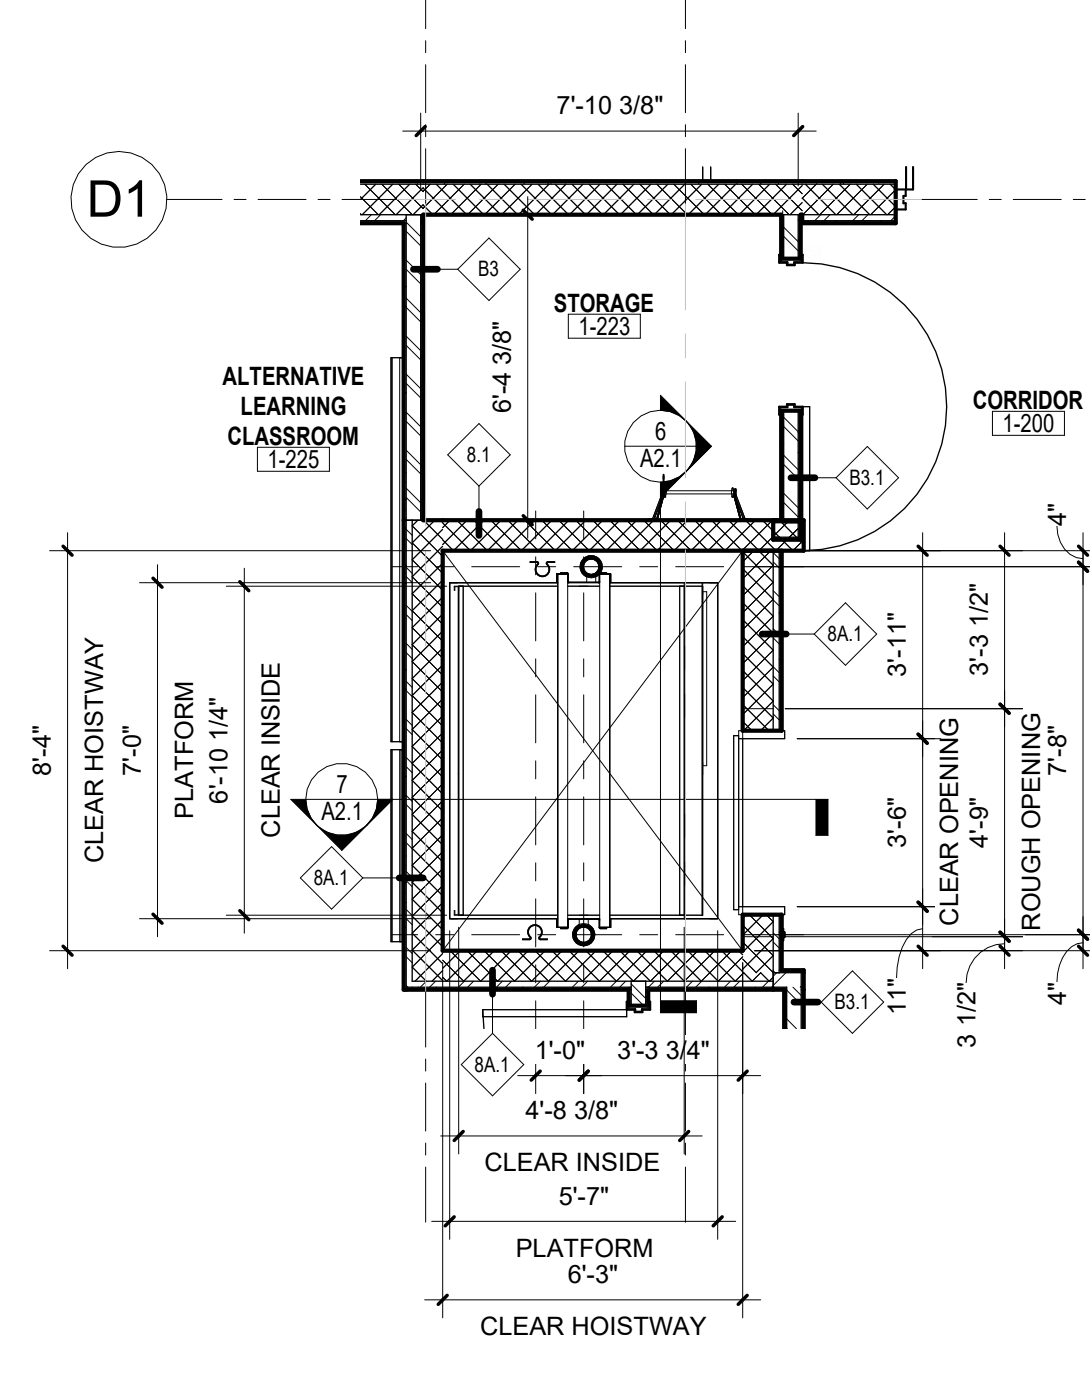


4 SECOND FLOOR ELEVATOR PLAN - 1-130B
1/4" = 1'-0"

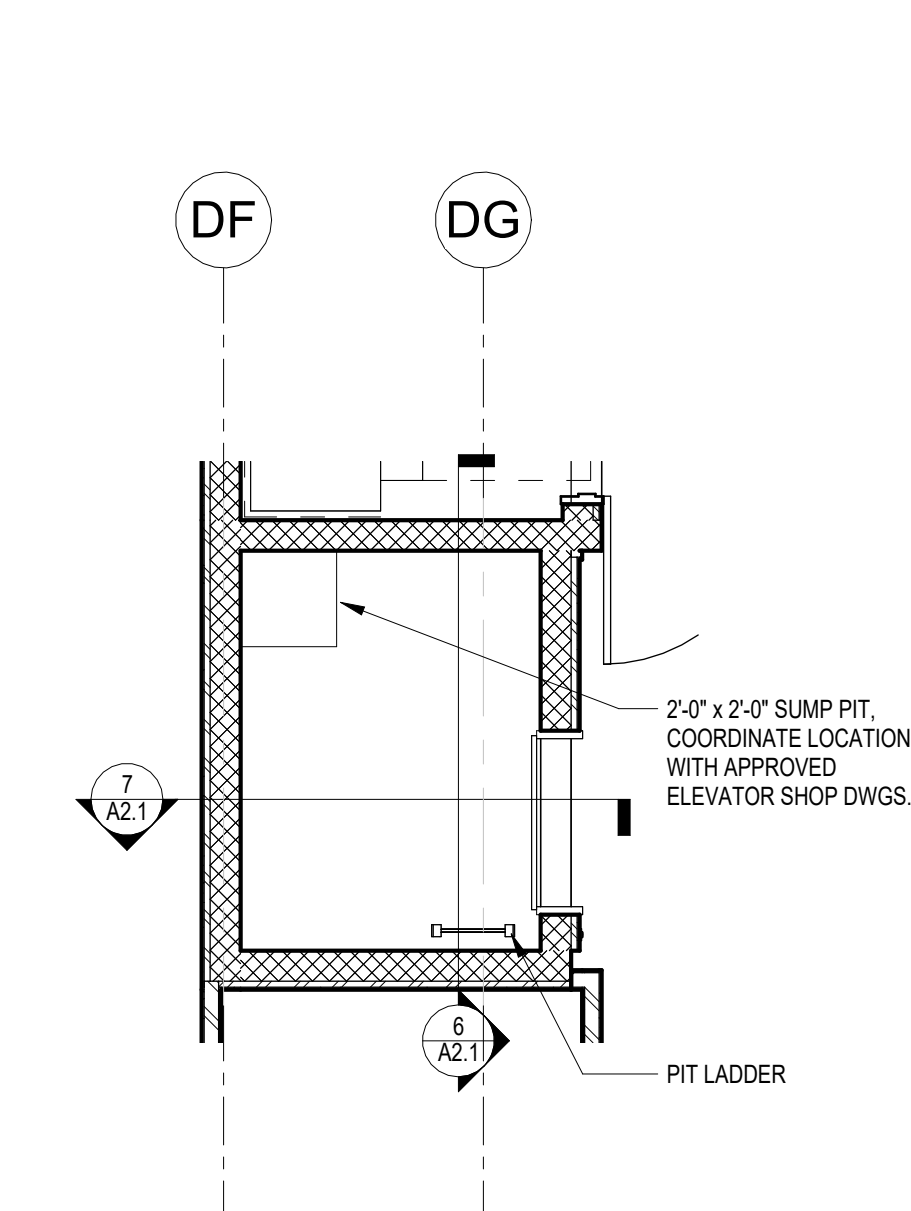


5 ELEVATOR PIT
1/4" = 1'-0"

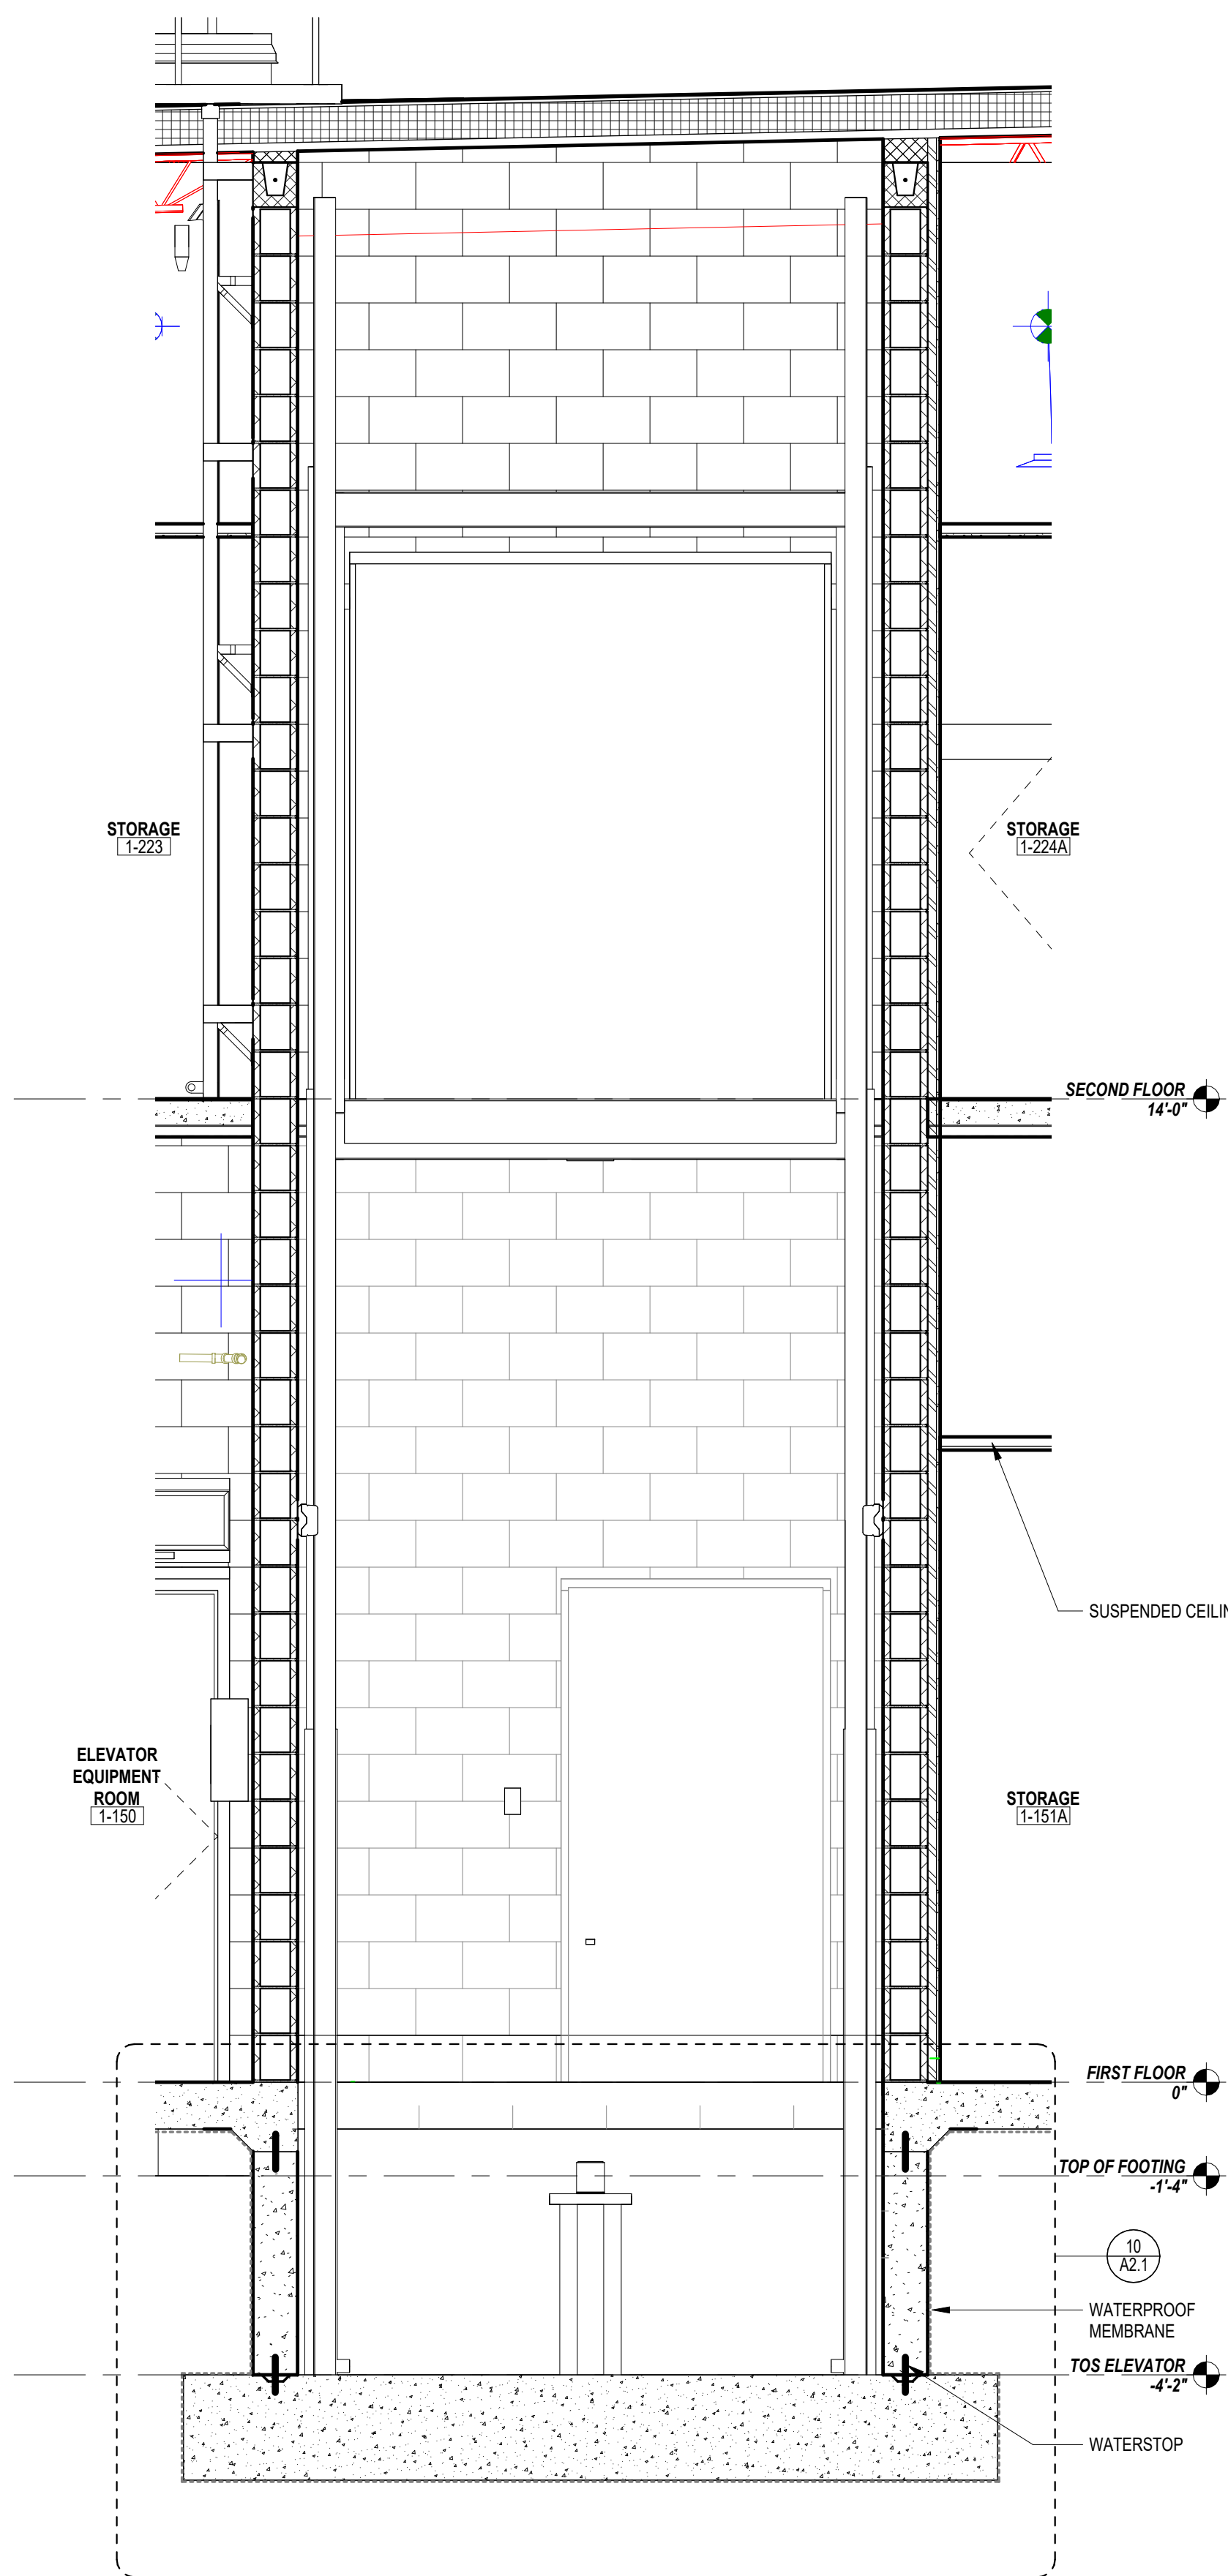

6 SECTION - ELEVATOR 1
1/2" = 1'-0"

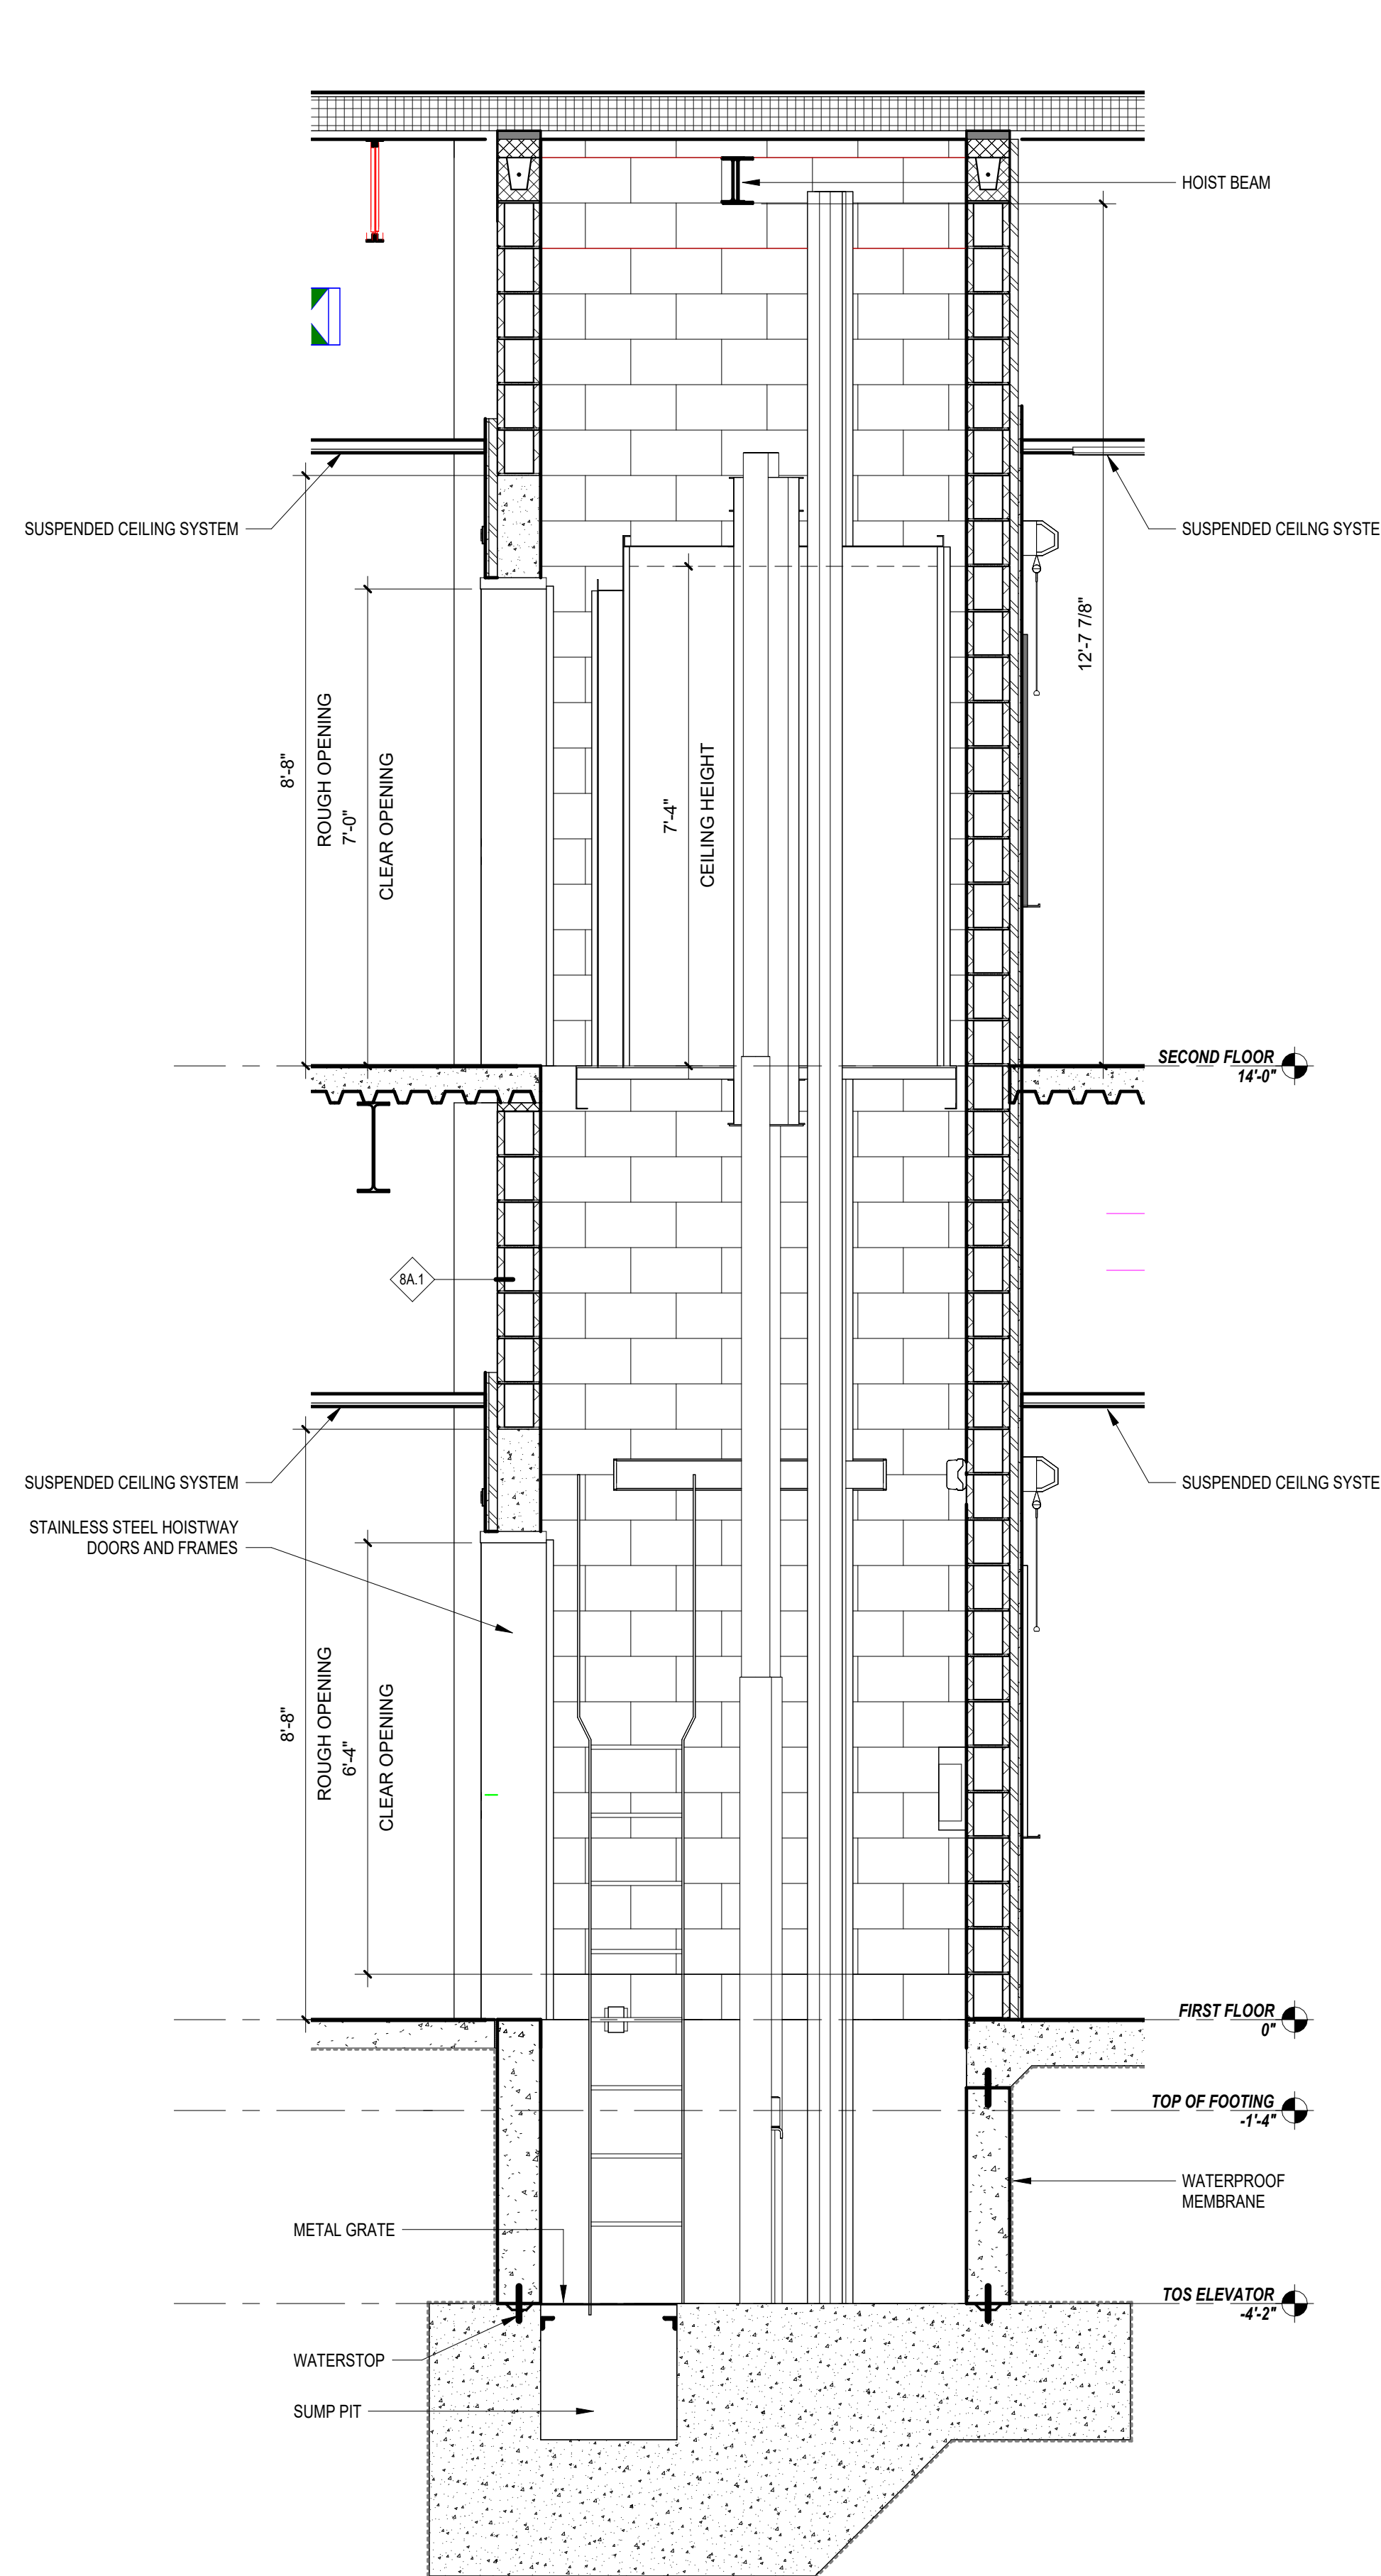


7 SECTION - ELEVATOR 1-2
1/2" = 1'-0"

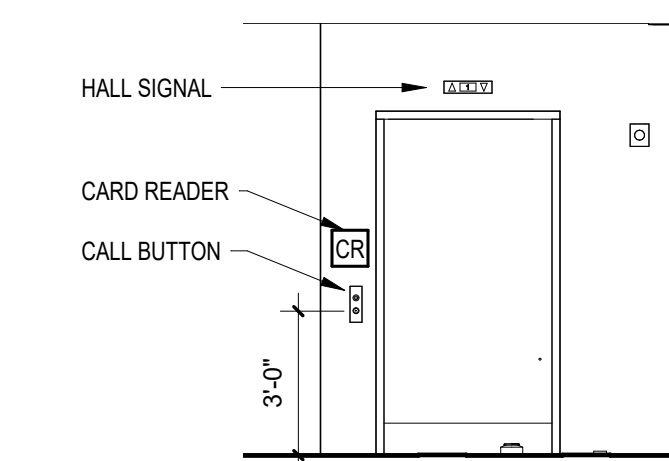


8 ELEVATION - ELEVATOR ENTRANCE (TYP)
1/4" = 1'-0"

GENERAL NOTES

1. PROVIDE HOISTWAY BARRICADES UNTIL ELEVATOR ENTRANCES ARE FULLY INSTALLED.
2. ENSURE ELEVATOR HOIST BEAM IS INSTALLED AND WILL ACCOMMODATE PROPER LOADS AND CLEARANCES.
3. PROVIDE ROUGH OPENING OR SET LINTELS AND WALLS AFTER ENTRANCE FRAMES ARE INSTALLED.
4. PROVIDE ELEVATOR SILL SUPPORT AT EACH ENTRANCE.
5. PROVIDE LIGHT FIXTURE, CONVENIENCE OUTLET AND SWITCH.
6. OIL PIPE LINES AND FITTINGS SHALL BE PROPERLY SUPPORTED TO RELIEVE STRAIN.
7. ALL PENETRATIONS TO RATED WALLS SHALL BE PROPERLY SEALED.
8. INSTALL ULTRA SEAL WATERPROOFING MEMBRANE AT ELEVATOR PIT.

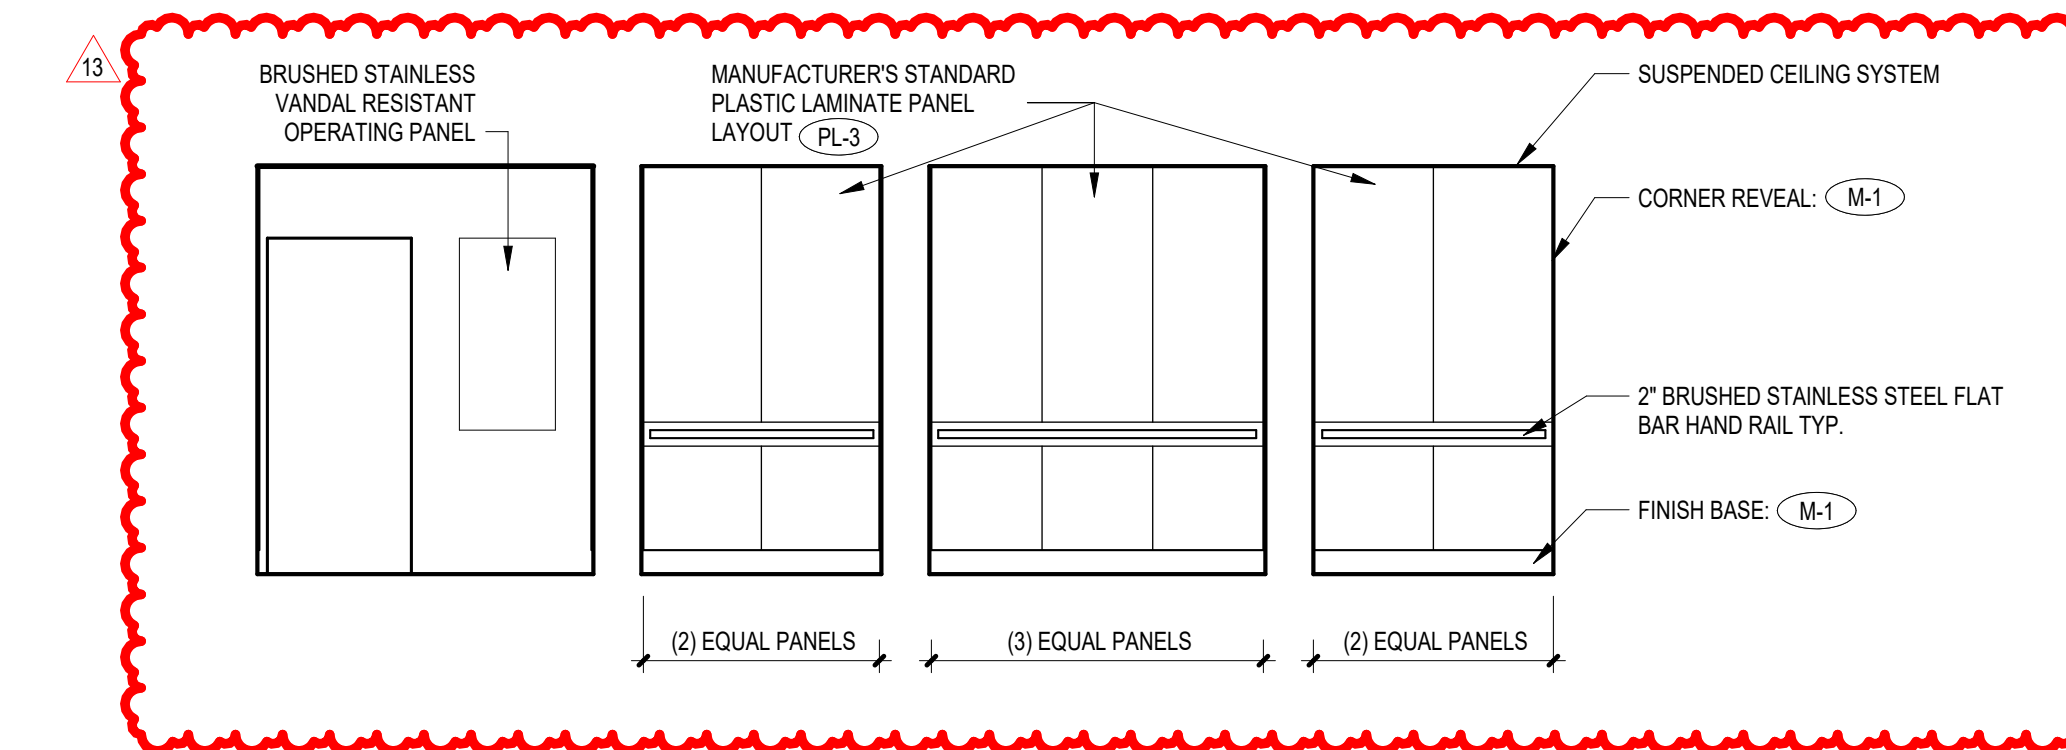

9 ELEVATOR PANEL DESIGN
1/4" = 1'-0"

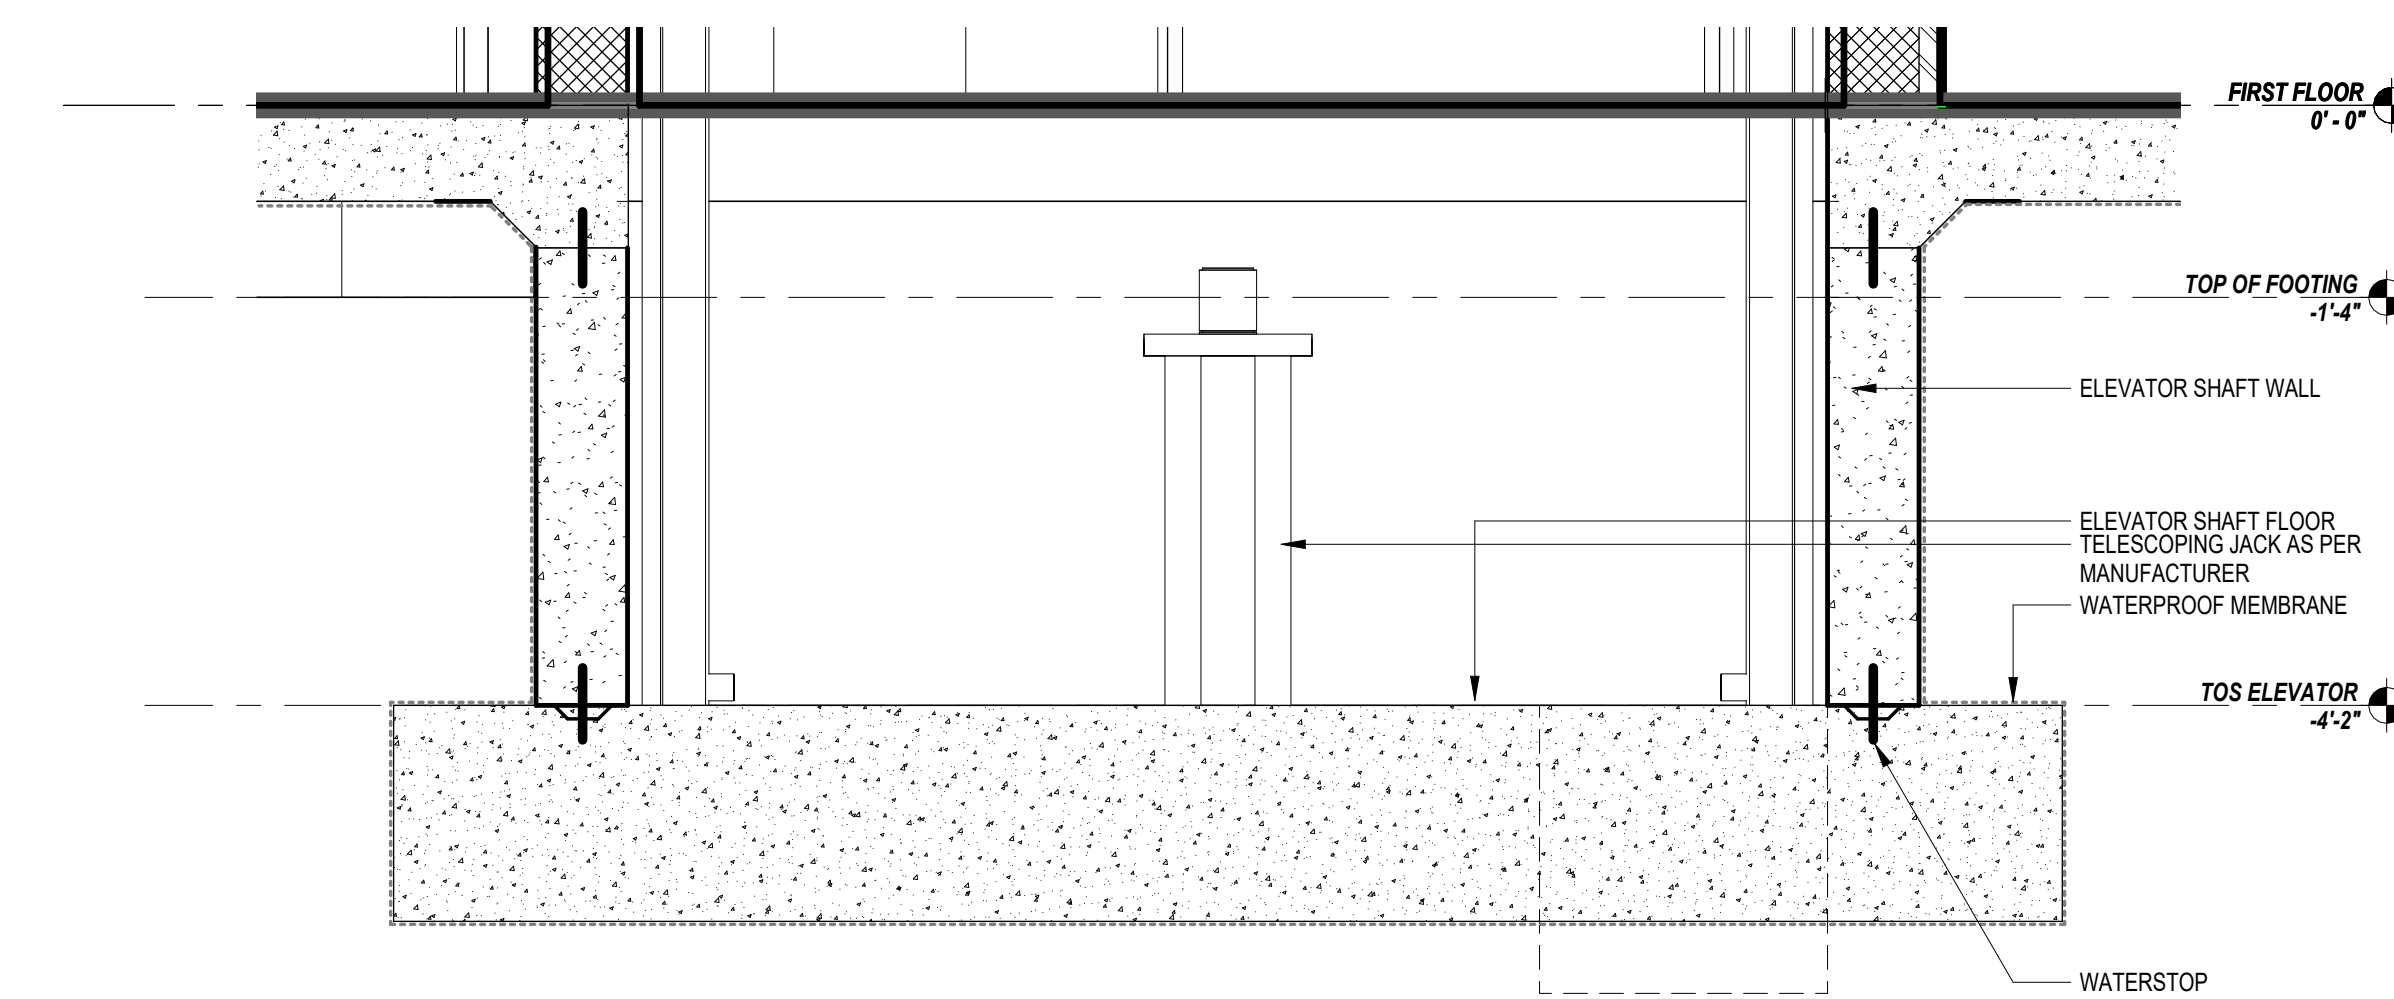

10 SECTION - ELEVATOR SUMP PIT
3/4" = 1'-0"

CODE REVIEW:

CERTIFICATE:

spiezie

SPIEZZE ARCHITECTURAL GROUP INC.
2001 8TH AVENUE
SUITE 308
VERO BEACH, FL 32980
PHONE: 772-794-2929

SIGNATURE:
ANTHONY DONATO
STEVENS BIEGL
JOHN F. WRIGHT

SEAL:

CONSULTANTS:

PERMIT SET 2-13-2025

PROJECT:

ST. LUCIE WESTERN
GROVE K-8 SCHOOL
10701 SW SUNDANCE VISTA BLVD
PORT ST. LUCIE, FL 34987

FOR

ST. LUCIE SCHOOL
DISTRICT

9461 BRANDYWINE LANE, PORT ST.
LUCIE, FL 34986

FOR CODE REVIEW:

DDMMYYYY

REVISIONS:

#	REVISION NAME	DATE
3	ADDENDUM 3	01.20.2025
10	ASI #14	12.05.2025
13	ASI #17	03.06.2026

FOR BID:

DDMMYYYY

DRAWING TITLE:

ELEVATOR PLANS AND
DETAILS


COMMISSION NUMBER:

24K054


DO NOT SCALE THE DRAWINGS

DRAWING NUMBER:


A2.1

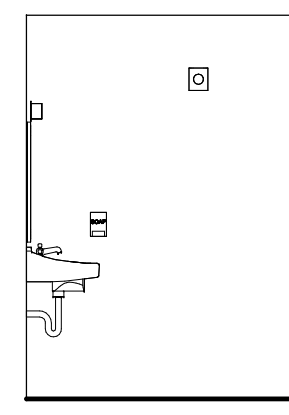


1D TOILET ROOM ELEVATION
1/4" = 1'-0"

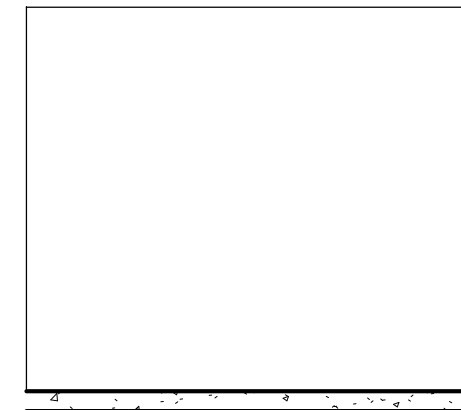


3D TOILET ROOM ELEVATION
1/4" = 1'-0"

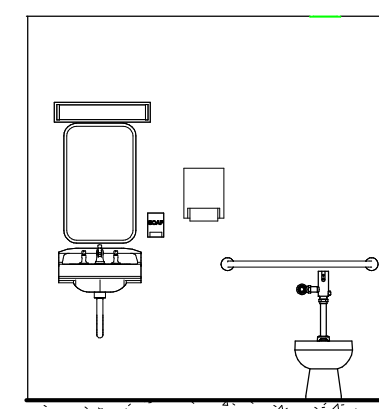


--	--

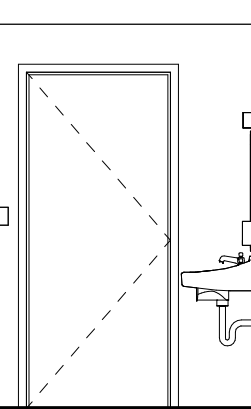


6D TOILET ROOM ELEVATION
1/4" = 1'-0"

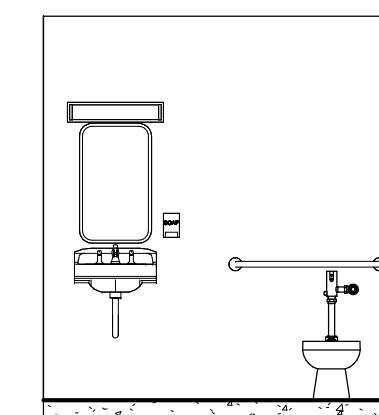


2B TOILET ROOM ELEVATION
1/4" = 1'-0"

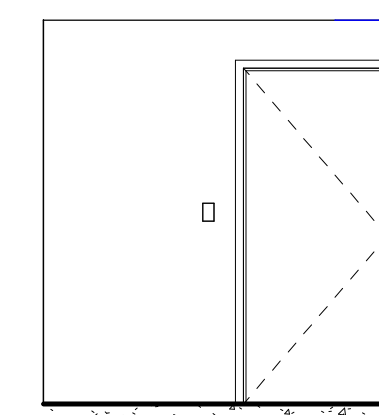


2D TOILET ROOM ELEVATION
1/4" = 1'-0"

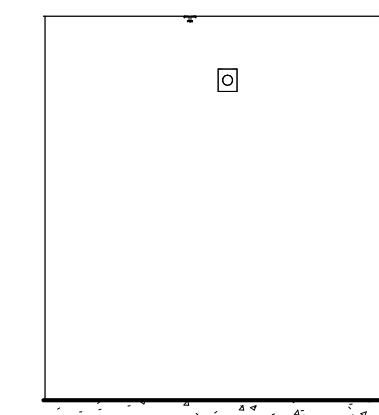


5B TOILET ROOM ELEVATION
1/4" = 1'-0"

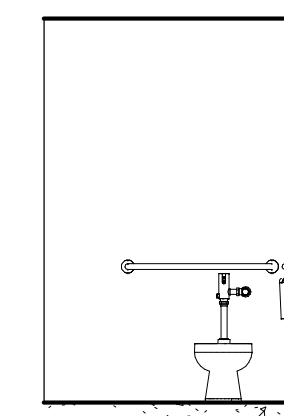


5E TOILET ROOM ELEVATION
1/4" = 1'-0"

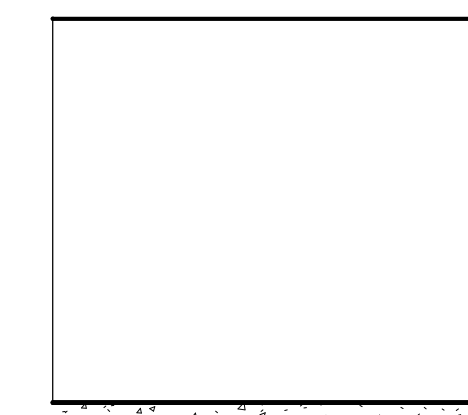

7C TOILET ROOM ELEVATION
1/4" = 1'-0"

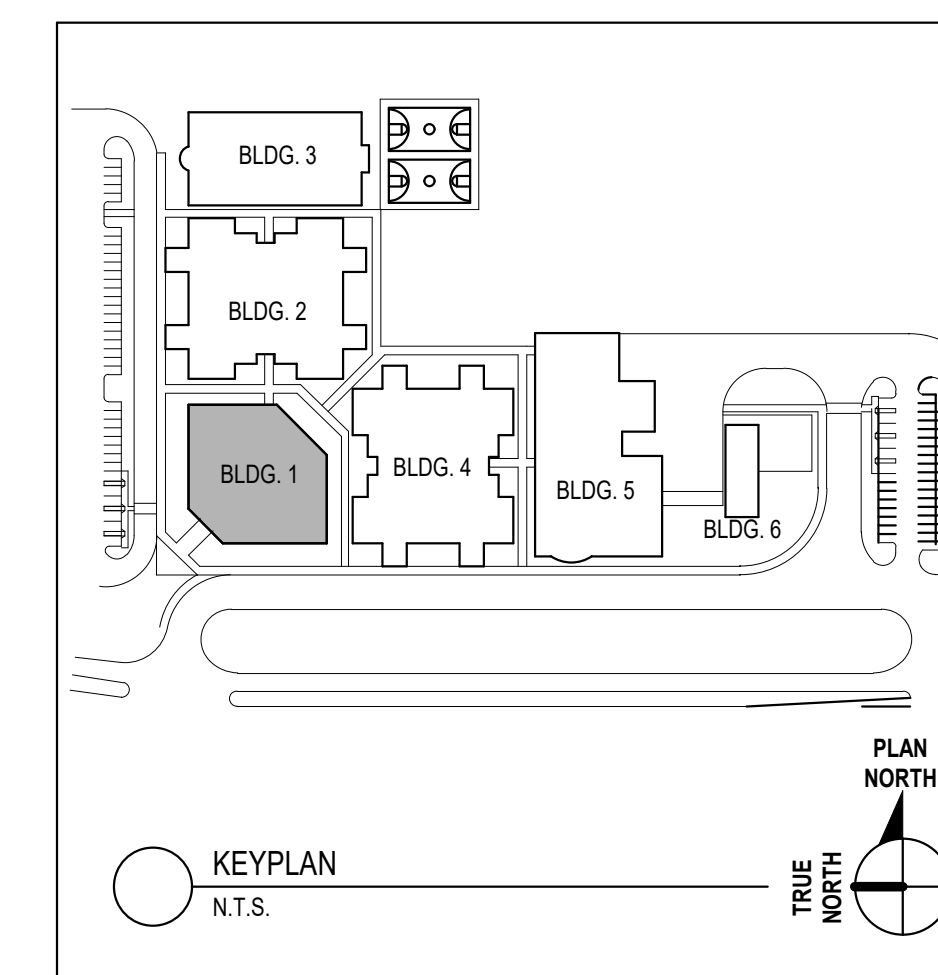

7D TOILET ROOM ELEVATION
1/4" = 1'-0"

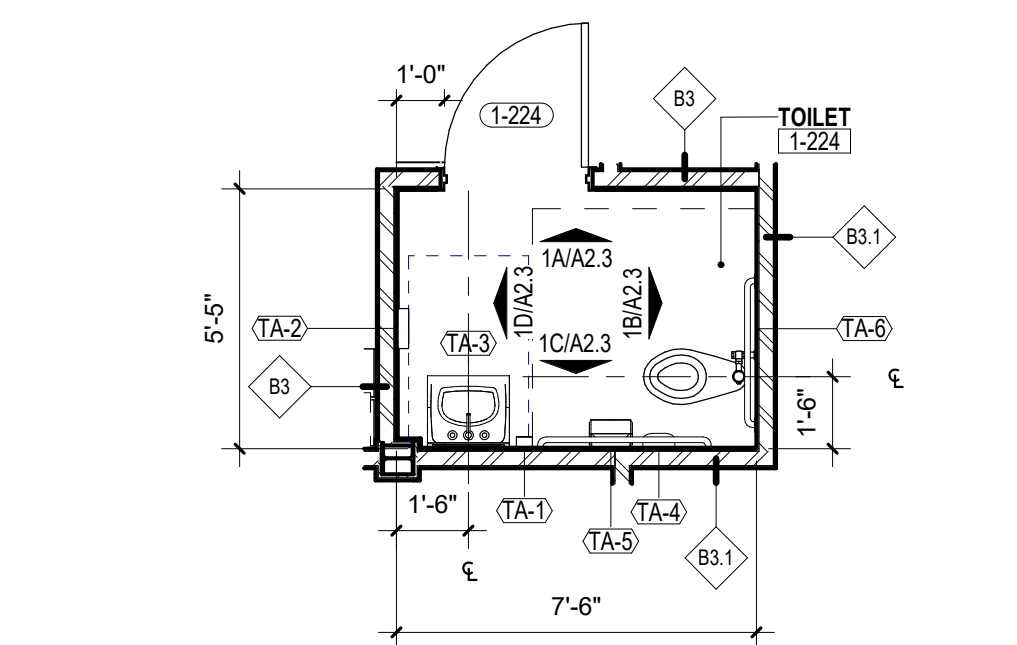

A diagram of a door with a dashed line indicating the path of a ball. The dashed line starts from the bottom left corner of the door, goes diagonally up to the right, and then continues horizontally to the right, ending at the right edge of the door. This represents the ball's path after it bounces off the bottom left corner of the door.

A line drawing of a bathroom layout. On the left is a toilet. In the center is a sink with a mirror above it. A horizontal line with arrows at both ends is positioned between the toilet and the sink, indicating a measurement or distance.

[illegible]

A diagram of a bathroom stall. On the left is a toilet. To its right is a sink with a mirror above it. A horizontal line with a circle at each end spans the width of the stall, positioned above the sink and mirror. To the right of this line, on the wall, is a small rectangular object, possibly a soap dispenser or a small mirror.

A schematic diagram of a door assembly. It shows a vertical line representing the door edge. On the right side, there is a handle and a lock mechanism. The handle is a vertical bar with a circular knob at the top. The lock mechanism is a rectangular block with a keyhole and a bolt. The diagram is labeled with 'A' and 'B' at the top and bottom, indicating different views or components.

A diagram showing a door with a dashed line indicating its swing. To the right of the door is a red wavy line representing a fire barrier. A triangle with the number 3 is positioned above the barrier.

[illegible]

A line drawing of a toilet stall. A horizontal grab bar is mounted on the wall. Below it, a toilet paper dispenser is mounted. A toilet is visible at the bottom right. A small square with the letter 'C' is on the wall above the grab bar.



A line drawing of a bathroom. On the left is a toilet with a closed lid. To its right is a pedestal sink with a single faucet. A horizontal line, possibly a towel rack or a shelf, is mounted on the wall above the sink. The floor is indicated by a few lines at the bottom.




A diagram of a door within a frame. A dashed line is drawn from the top hinge to the bottom hinge, indicating the swing direction. A small square symbol is located to the right of the door frame.

A diagram of a door set within a frame. The door is shown with a dashed diagonal line from the top-left to the bottom-right, indicating it is slightly ajar. A handle is located on the left side of the door, and a lock is located on the right side. The door is set into a wall, and the handle and lock are positioned at the same height.

The site plan shows a layout of six buildings and associated parking areas. BLDG. 1 is a shaded rectangular building. BLDG. 2 is a larger rectangular building. BLDG. 3 is a rectangular building. BLDG. 4 is a rectangular building. BLDG. 5 is a rectangular building. BLDG. 6 is a rectangular building. There are several parking areas indicated by lines representing parking spaces. A north arrow is located in the bottom right corner, pointing towards the top right. A key plan is located in the bottom left corner, showing the site's location relative to the surrounding area, labeled 'KEY PLAN' and 'N.T.S.' (Not To Scale).



3 PRIMARY CLASSROOM TOILET PLAN - TYPICAL
1/4" = 1'-0"

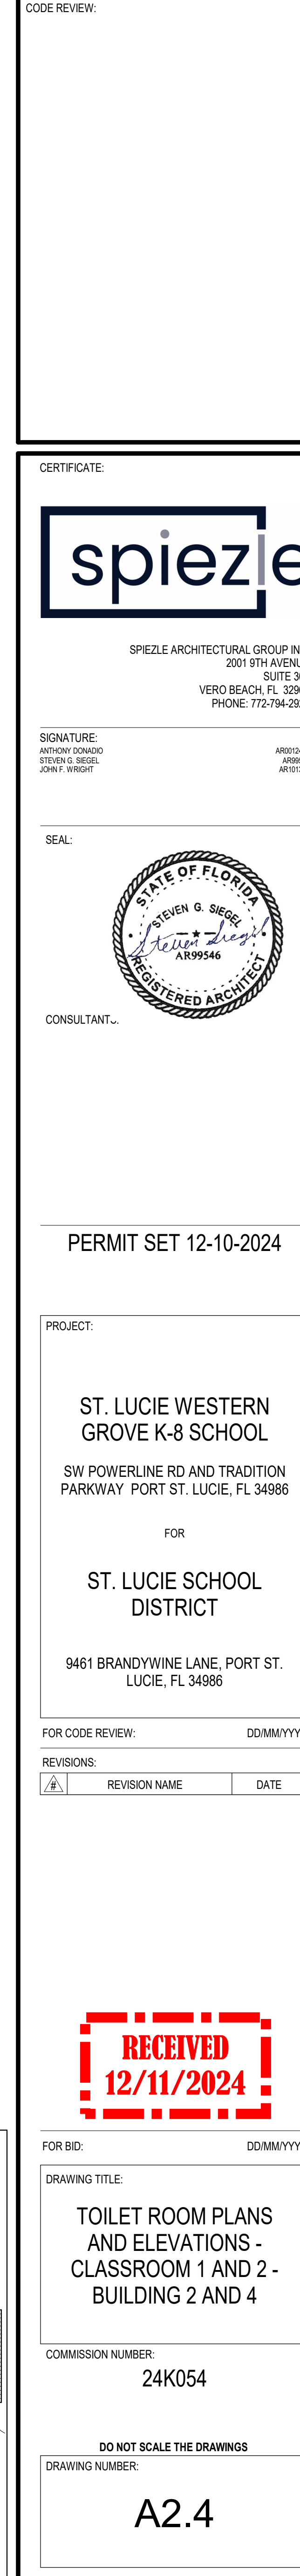



CERTIFICATE



SPIEZE ARCHITECTURAL GROUP INC
2001 9TH AVENUE
SUITE 308
VERO BEACH, FL 32960
PHONE: 772-794-2925

SIGNATURE:
ANTHONY DOMADIO
STEVEN G. SIEGEL
JOHN F. WRIGHT

SEAL

CONSULTANTS

ADDENDUM NO. 3 - 1-20-2025

PROJECT

ST. LUCIE WESTERN
GROVE K-8 SCHOOL

SW POWERLINE RD AND TRADITION
PARKWAY PORT ST. LUCIE, FL 34986

FOR

ST. LUCIE SCHOOL
DISTRICT

9461 BRANDYWINE LANE, PORT ST.
LUCIE, FL 34986

FOR CODE REVIEW: DD/MM/YYYY

REVISIONS:		
	REVISION NAME	DATE
3	ADDENDUM 3	01.20.2025

FOR BID: DD/MM/YYYY

DRAWING TITLE:

TOILET ROOM PLANS
AND ELEVATIONS -
GYMNASIUM - BUILDING
3 - ALTERNATE BID

COMMISSION NUMBER:
24K054

DO NOT SCALE THE DRAWINGS

DRAFTING NUMBER

A2.5



DRAWING TITLE

TOILET ROOM PLANS
AND ELEVATIONS -
GYMNASIUM - BUILDING
3 - ALTERNATE BID

COMMISSION NUMBER

24K054

DO NOT SCALE THE DRAWINGS




DRAWING NUMBER:

A2.6






—

   
 $16''=1$ 

(2)

 

3

(4)

 

5







7

8

9




10

12

   
 


A2.10

THIS DRAWING IS FORMATTED TO BE PRINTED AT 30"x42"

   

A2.11

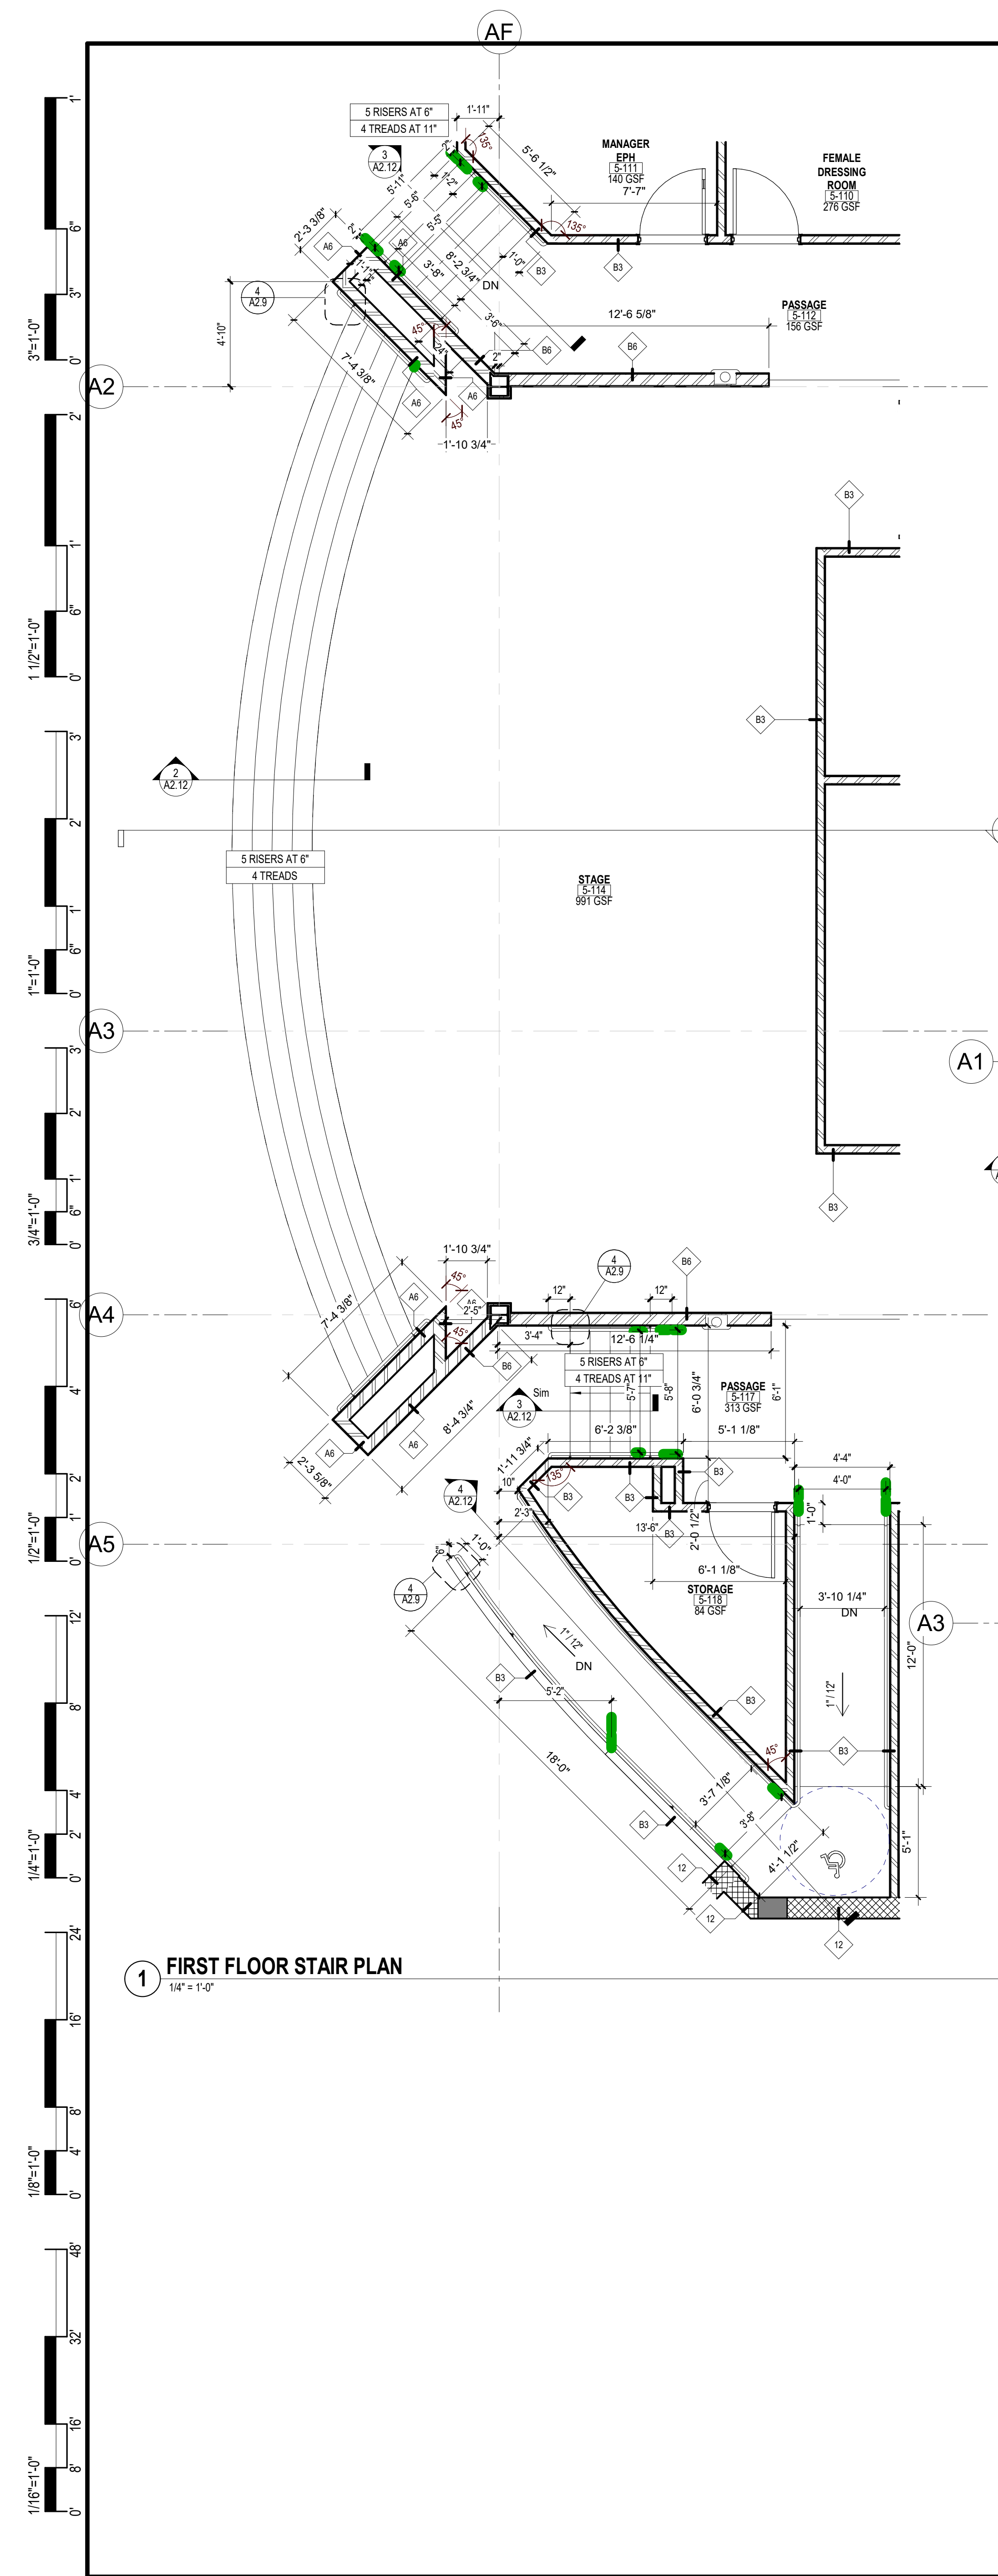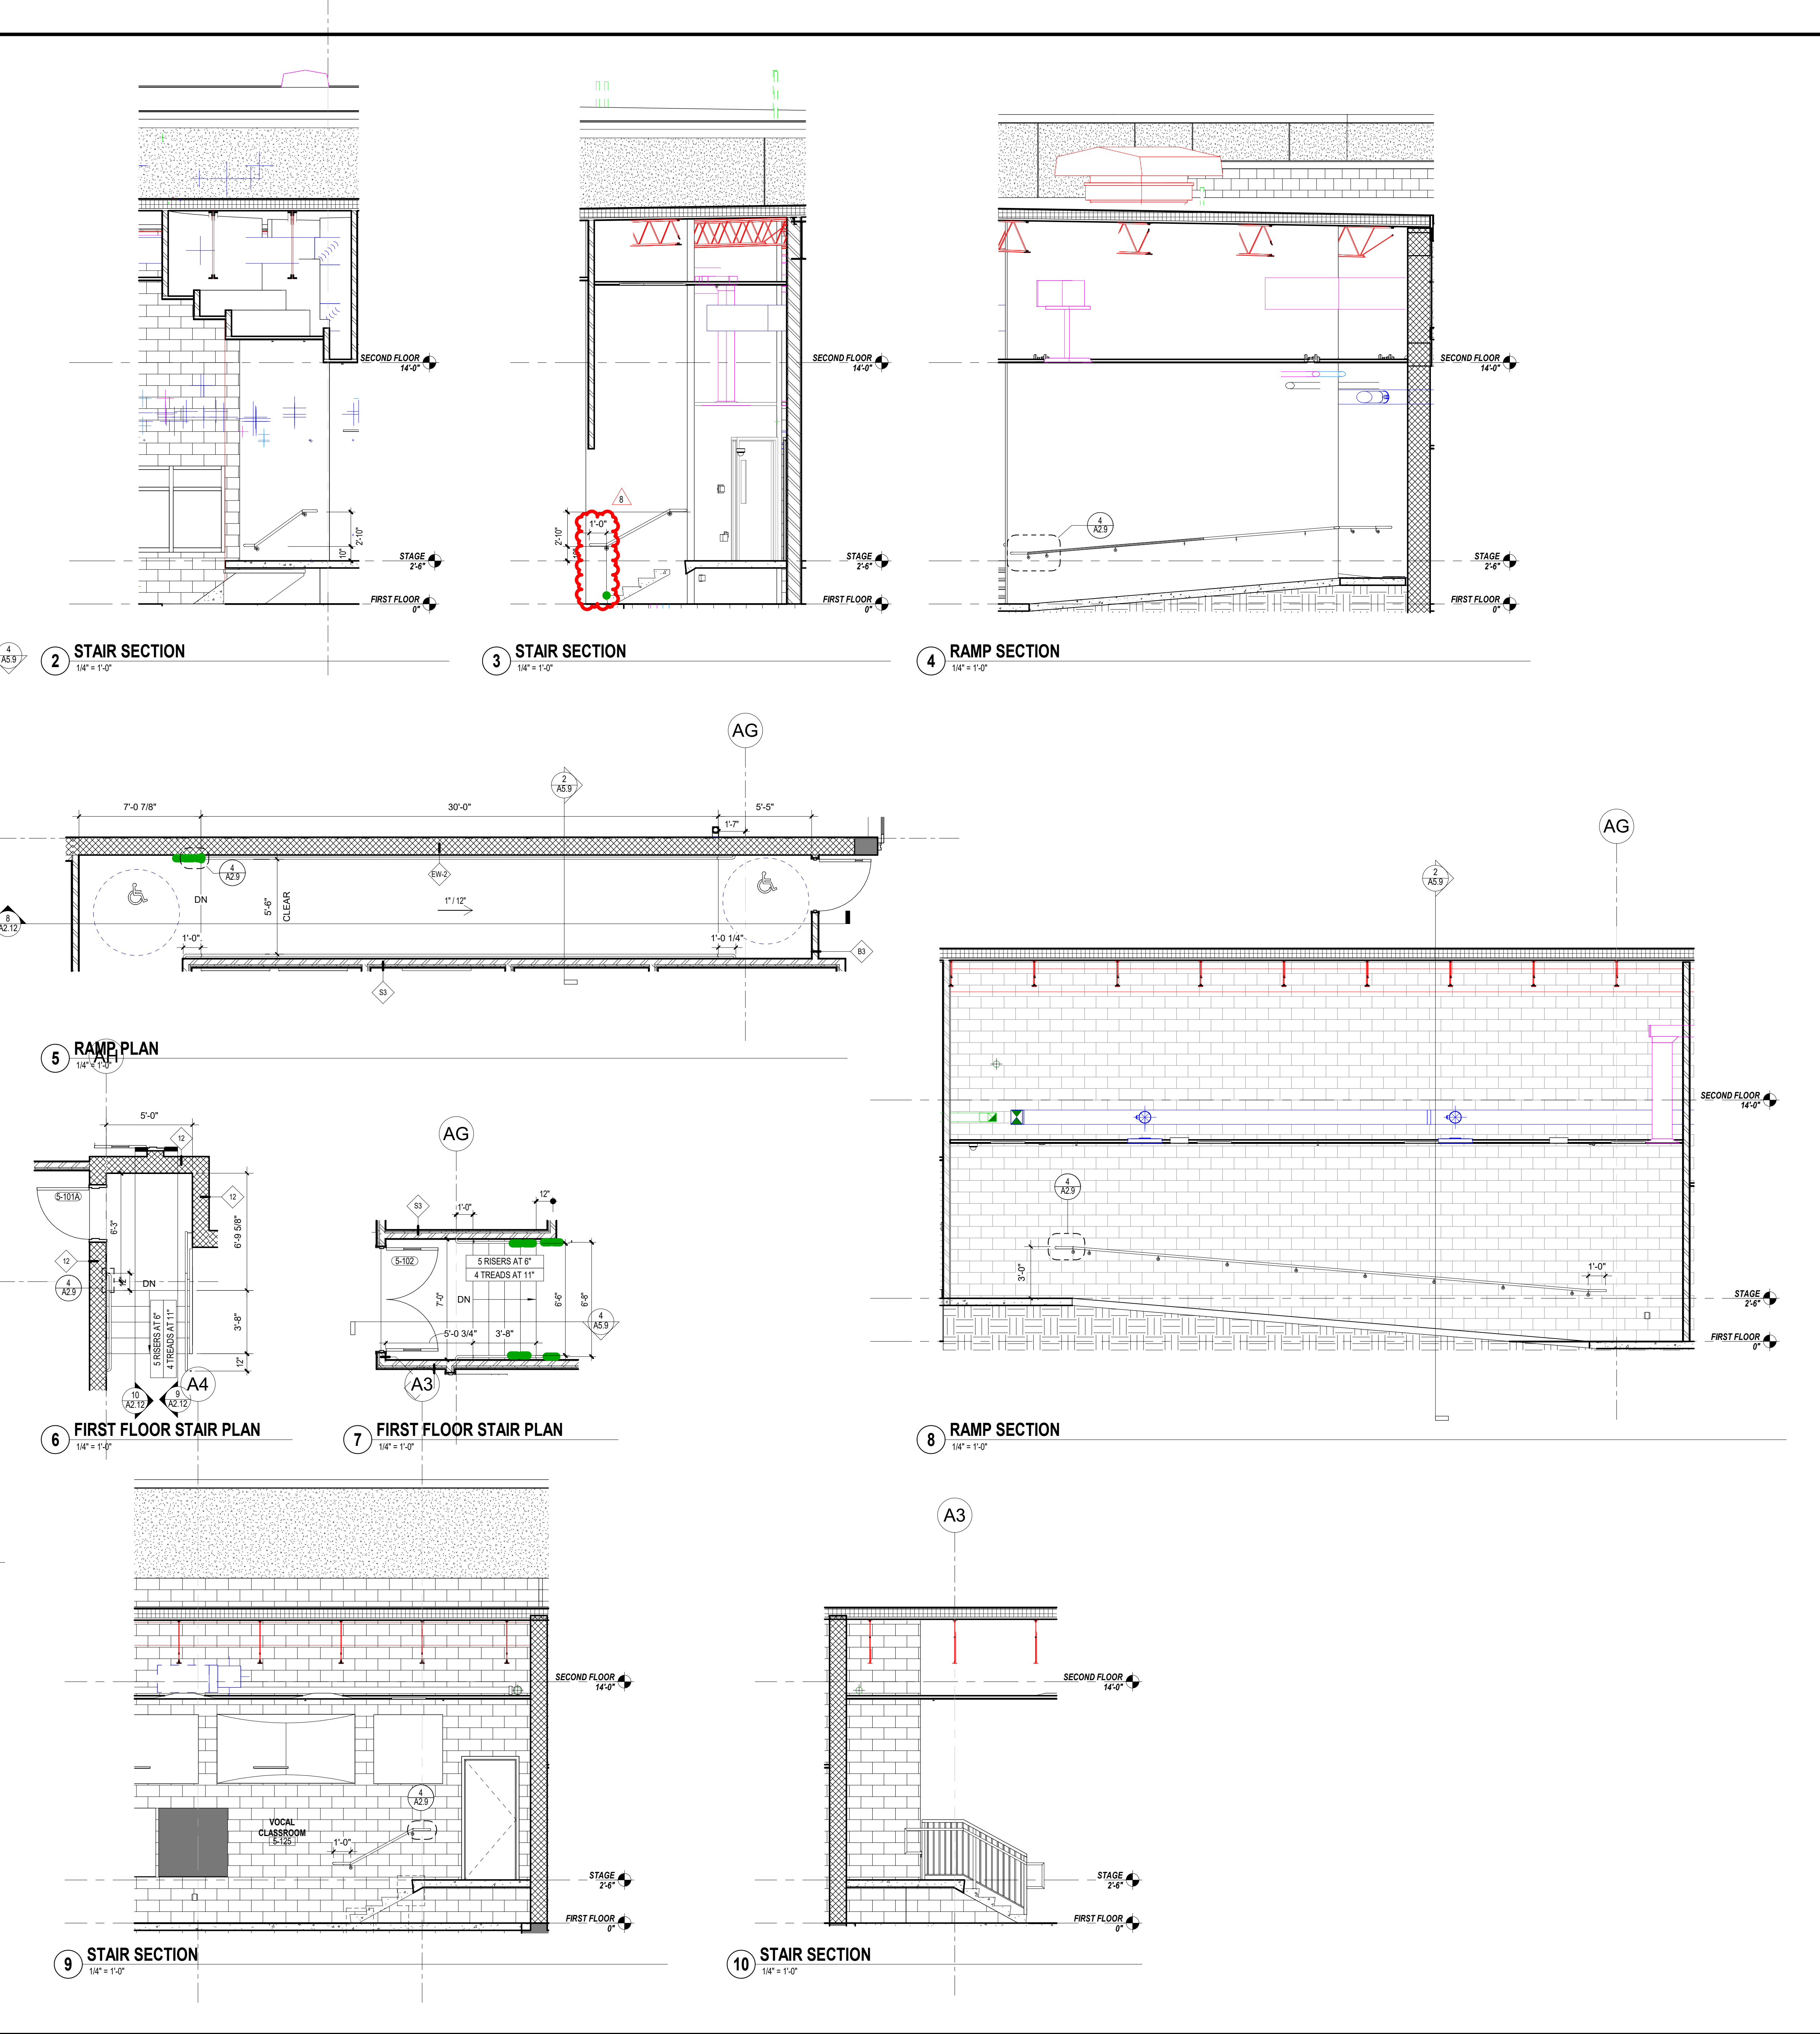

CODE REVIEW:

CERTIFICATE:

spiezie

SPIEZZE ARCHITECTURAL GROUP INC.
2001 9TH AVENUE
SUITE 308
VERO BEACH, FL 32900
PHONE: 772-794-2929

SIGNATURE:
ANTHONY DONATO
STEFANO DEGLI
JOHN F. WRIGHT

AR000006
AR000008
AR000011

SEAL:

CONSULTANTS:

PERMIT SET 2-13-2025

PROJECT:
ST. LUCIE WESTERN
GROVE K-8 SCHOOL
10701 SW SUNDANCE VISTA BLVD
PORT ST. LUCIE, FL 34987
FOR
ST. LUCIE SCHOOL
DISTRICT
9461 BRANDYWINE LANE, PORT ST.
LUCIE, FL 34986

FOR CODE REVIEW: DD/MM/YYYY

REVISIONS:

#	REVISION NAME	DATE
3	ADDENDUM 3	01.20.2025
4	ADDENDUM 4	01.27.2025
8	ASI #11	09.29.2025

FOR BID: DD/MM/YYYY

DRAWING TITLE:
STAIR PLANS AND
DETAILS - AUDETARIA -
BUILDING 5

COMMISSION NUMBER:
24K054

DO NOT SCALE THE DRAWINGS















DRAWING NUMBER:
A2.12

GENERAL ROOFING NOTES

- SEE ROOF PLAN FOR DESIGNATION OF SPECIFIC ROOF ASSEMBLY TYPES.
- THE QUANTITY AND LOCATION OF ROOFTOP EQUIPMENT INCLUDING BUT NOT LIMITED TO MECHANICAL UNITS, ROOF AND OVERFLOW DRAINS, VENTS AND ELECTRICAL CONDUIT AND DEVICES ARE SHOWN FOR REFERENCE ONLY. THE CONTRACTOR MUST FIELD VERIFY ALL CONDITIONS INDICATED UNDER BASE BIDS, ALTERNATE BIDS AND SEPARATE CONTRACTS WHERE APPLICABLE.
- ALL ROOFS SHALL SLOPE AT A MINIMUM RATE OF 1/4" PER FOOT, UNLESS OTHERWISE NOTED. PROVIDE ADDITIONAL TAPERED INSULATION TO MAINTAIN REQUIRED SLOPE WHETHER INDICATED OR NOT.
- ROOF CRICKETS SHALL SLOPE AT A MINIMUM RATE OF 1/2" PER FOOT AND BE LOCATED IN LOW VALLEYS, BETWEEN ROOF DRAINS AND BEHIND EQUIPMENT TO DIVERT WATER AROUND CURBS, RAILS AND OTHER EQUIPMENT SUPPORTS, WHETHER INDICATED OR NOT.
- A MINIMUM BASE INSULATION THICKNESS OF 6" SHALL BE PROVIDED AT ALL ROOFS. PROVIDE ADDITIONAL BASE INSULATION THICKNESS AND/OR TAPERED INSULATION AS REQUIRED TO MEET R-VALUE REQUIREMENTS INDICATED ON THE DRAWINGS OR AS OUTLINED IN THE SPECIFICATIONS, WHICHEVER IS MORE STRINGENT. WITH THE EXCEPTION OF ROOF DRAIN PANS, NO POINT ON THE ROOF SHALL HAVE LESS THAN THE REQUIRED MINIMUM THICKNESS OF BASE INSULATION.
- ALL WOOD BLOCKING AND PLYWOOD SHEATHING SHALL BE PRESSURE TREATED, UNLESS OTHERWISE NOTED. ALL PLYWOOD SHEATHING SHALL BE A MINIMUM OF 1/2" THICK.
- PROVIDE BELLOW'S TYPE EXPANSION AND/OR CONTROL JOINTS IN ROOF SYSTEMS WHERE SHOWN ON DRAWINGS AND AS RECOMMENDED BY THE ROOFING MANUFACTURER.
- TAPERED EDGE STRIPS SHALL BE USED AT ALL TRANSITIONS FROM TAPERED TO FLAT INSULATION BOARDS AND AT ALL PERIMETER ROOF EDGES.
- MAINTAIN CONSTANT ROOF EDGE ELEVATIONS ACROSS THE SAME HORIZONTAL PLANE.
- INSULATE ALL HORIZONTAL ROOF/STORM DRAINAGE PIPING.
- PROVIDE CONCRETE SPLASHBLOCKS AT ALL DOWNSPOUTS AND CONDENSATE PIPING LOCATIONS WHICH ARE NOT TIED DIRECTLY INTO THE BUILDING'S STORM DRAINAGE SYSTEM. SPLASHBLOCKS SHALL BE SELF-BALLASTING AND PLACE ON A ROOF WALKWAY OR OTHER PROTECTION PAD AS COMPATIBLE AND APPROVED BY THE ROOFING SYSTEM MANUFACTURER.
- THE CONTRACTOR SHALL COORDINATE LOCATIONS OF ROOF DRAINS, OVERFLOW DRAINS AND DOWNSPOUT LEADERS WITH WINDOW LOCATIONS AND OTHER BUILDING FEATURES. CONFLICTS SHALL BE BROUGHT TO THE ATTENTION OF THE ARCHITECT PRIOR TO INSTALLATION.
- WHETHER INDICATED OR NOT ON THE DRAWINGS, THE CONTRACTOR SHALL BE RESPONSIBLE FOR FLASHING ALL ROOFTOP EQUIPMENT AND PENETRATIONS PER THE DETAILS AND/OR ROOFING MANUFACTURER'S REQUIREMENTS, WHICHEVER IS STRICTER.
- PROVIDE ROOF PROTECTION PADS COMPATIBLE WITH THE SPECIFIED ROOFING SYSTEM BELOW ALL POINTS OF CONTACT OF EQUIPMENT SUPPORT RAILS, DUCT SUPPORTS, PIPE CARRIERS AND OTHER SUPPORT DEVICES WHICH DO NOT PENETRATE THE ROOF.
- EXTEND/RAISE ALL EXISTING ROOF CURBS, EQUIPMENT, SKYLIGHTS, ETC. TO MAINTAIN A MINIMUM OF 6" HIGH FLASHING ABOVE THE FINISHED ROOF SURFACE.
- DETAILS SHOWN ARE FOR BASE BID ROOFING SYSTEMS. WHERE ACCEPTED, THE CONTRACTOR SHALL PROVIDE REVISIONS FOR ALTERNATE BID ROOFING SYSTEMS PER THE MANUFACTURER'S RECOMMENDATIONS.
- THE STEEL CONTRACTOR SHALL BE RESPONSIBLE FOR PROVIDING SUPPLEMENTAL STEEL SUPPORT ANGLES AND OTHER FRAMING AS REQUIRED AT ALL NEW AND/OR RE-ROOFED ROOF DRAIN ASSEMBLIES OR OTHER PENETRATIONS GREATER THAN 4" DIAMETER, WHETHER INDICATED OR NOT.
- LOCATIONS OF ROOF DRAINS, OVERFLOW DRAINS AND OTHER ROOF PENETRATIONS ARE DIAGNOSTIC AND MUST BE COORDINATED WITH OTHER ASPECTS OF THE WORK. THE CONTRACTOR SHALL COORDINATE FINAL PLACEMENT OF DRAINS AND EQUIPMENT WITH STEEL FRAMING, EXISTING EQUIPMENT AND CONDITIONS BELOW THE ROOF DECK THAT MAY INHIBIT THE INSTALLATION OF SAID EQUIPMENT FROM LOCATIONS DEPICTED IN THE DRAWINGS. TO THE GREATEST EXTENT, ROOF DRAINS SHALL BE LOCATED TO PROVIDE UNIFORM CRICKET HEIGHTS AND UNOBSTRUCTED FLOW TO DRAINS WHILE MINIMIZING INSULATION HEIGHTS AT PARAPETS OR OTHER RISING WALL CONDITIONS.
- TAPERED INSULATION LAYOUTS ARE FOR GENERAL REFERENCE ONLY. THE CONTRACTOR SHALL PROVIDE TAPERED INSULATION DRAWINGS AND SPECIFIC MANUFACTURING DETAILS FOR REVIEW AND APPROVAL.
- THE CONTRACTOR IS RESPONSIBLE FOR REMOVAL AND DISPOSAL OF ALL HAZARDOUS MATERIALS. REFER TO THE PROJECT MANUAL AND ABATEMENT DRAWINGS FOR ADDITIONAL INFORMATION REGARDING REMOVAL, HANDLING AND DISPOSAL PROCEDURES.
- REPLACE DAMAGED MATERIALS AND ASSEMBLIES IN LIKE KIND LEAVING NO EVIDENCE OF PATCHING OR REPAIRS AS DETERMINED BY THE ARCHITECT AND AT NO COST TO THE OWNER.
- NO SCREWS AND/OR PLATES SHALL BE USED TO ADHERE BASE SHEETS TO EXISTING WOOD DECKING. CONSULT THE RECOMMENDATIONS OF THE ROOFING MANUFACTURER FOR BASE SHEET INSTALLATION OVER WOOD DECKS.
- ALL ROOF TRANSITION LADDERS SHALL BE PRE-FABRICATED STEEL CONSTRUCTION WITH SUP-RESISTANT RUNG. LADDERS SHALL BE FULLY SUPPORTED BY WALL/PARAPET CONSTRUCTION WITHOUT SUPPORT OR PENETRATION OF THE ROOFING ASSEMBLIES. PROVIDE (1) 36"x36" ROOF WALKWAY PAD BELOW EACH SIDE OF THE TRANSITION LADDER COMPATIBLE WITH THE ROOFING SYSTEM.
- REVIEW ROOF EDGE PROTECTION REQUIREMENTS. TYPICALLY NEED A FALL ARREST SYSTEM (ANCHOR POINTS) OR GUARDRAIL/PARAPET AT OPEN ROOF EDGES.

ROOF LEGEND:

- CRICKET - SLOPE TO DRAIN (TYPICAL)
1/2" FT. MIN. (TYPICAL)
- TAPERED RIGID INSULATION
SLOPE TO DRAIN (TYPICAL)
1/4" FT. MIN. (TYPICAL)
- MEDIAL ROOF ON PERLINS
- 36" PROTECTIVE WALKWAY PAD
- DETAIL NUMBER
DRAWING NUMBER
ROOF TRANSITION or ROOF STEP
ROOF DRAIN
OVERFLOW DRAIN
ROOF TOP UNIT
EXHAUST FAN
AIR INTAKE
ROOF VENT
RAINWATER LEADER
PLUMBING VENT
THRU-WALL SCUPPER
DUCT SUPPORT
HIGH POINT
LOW POINT

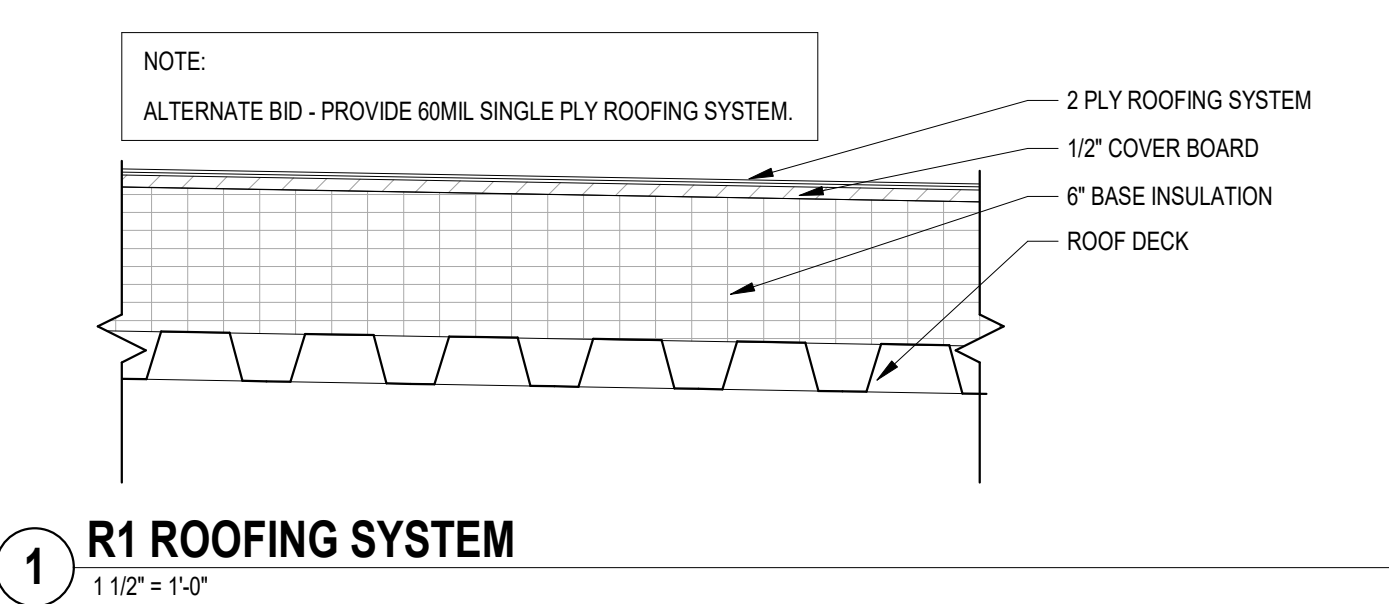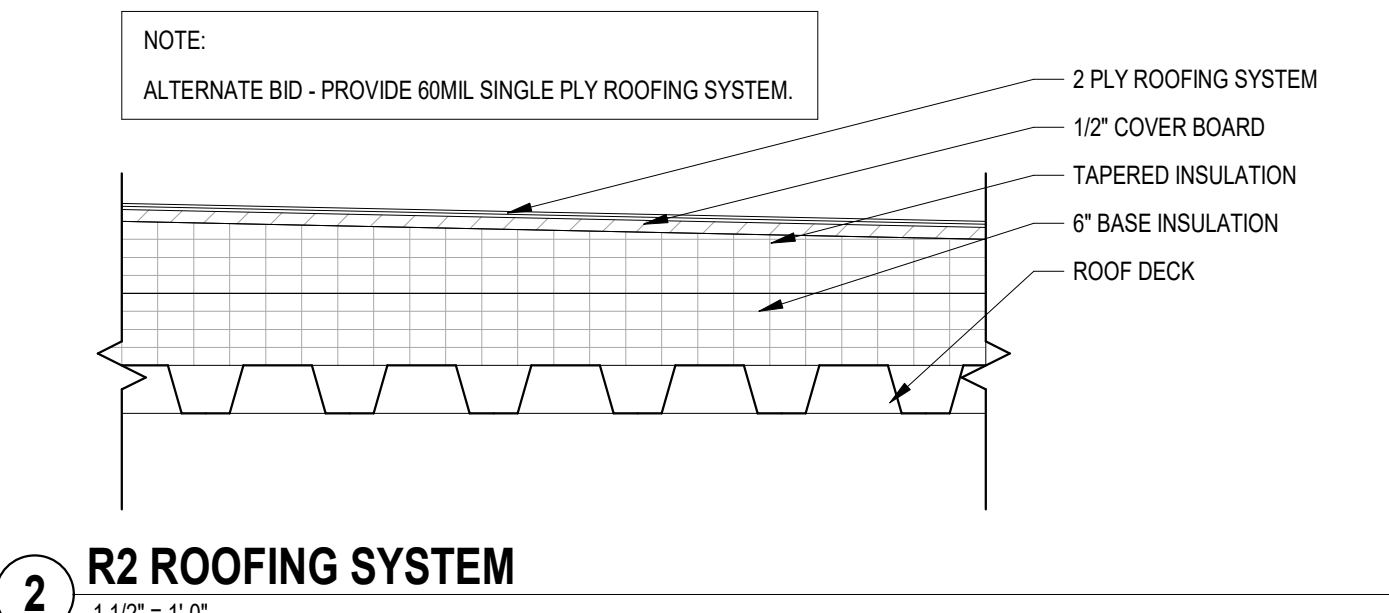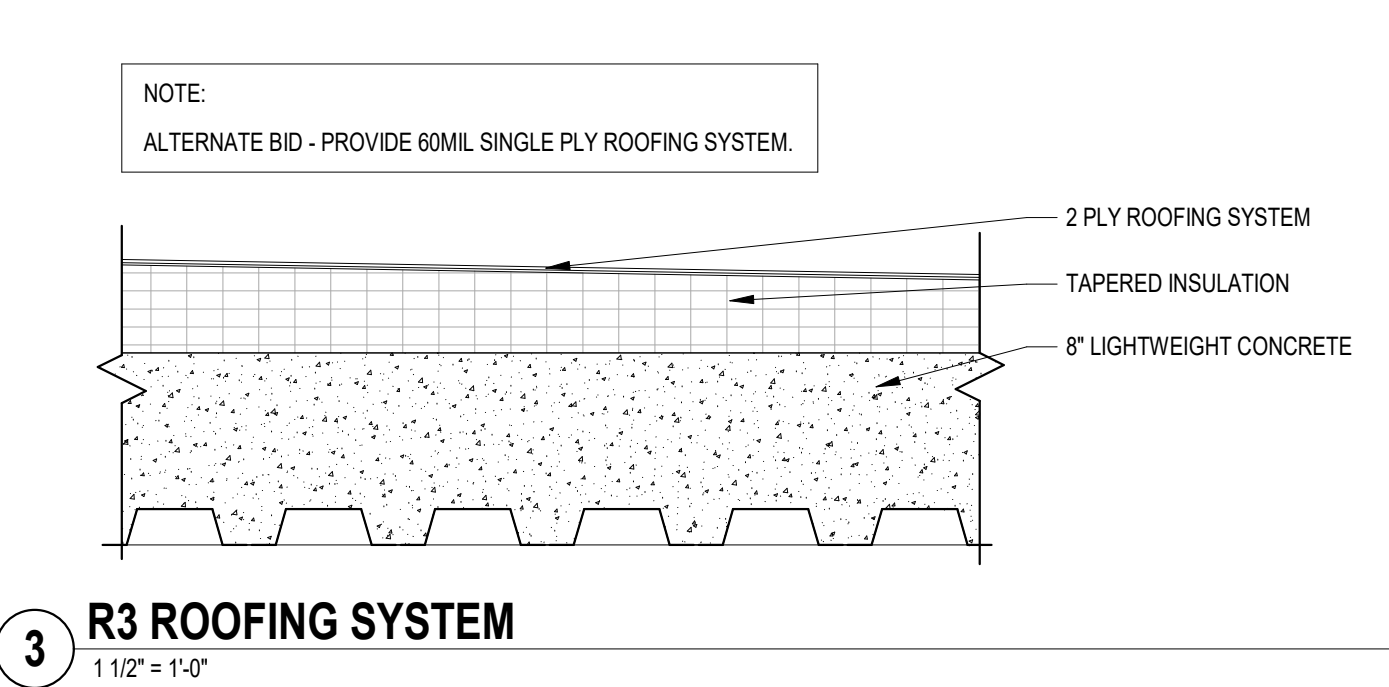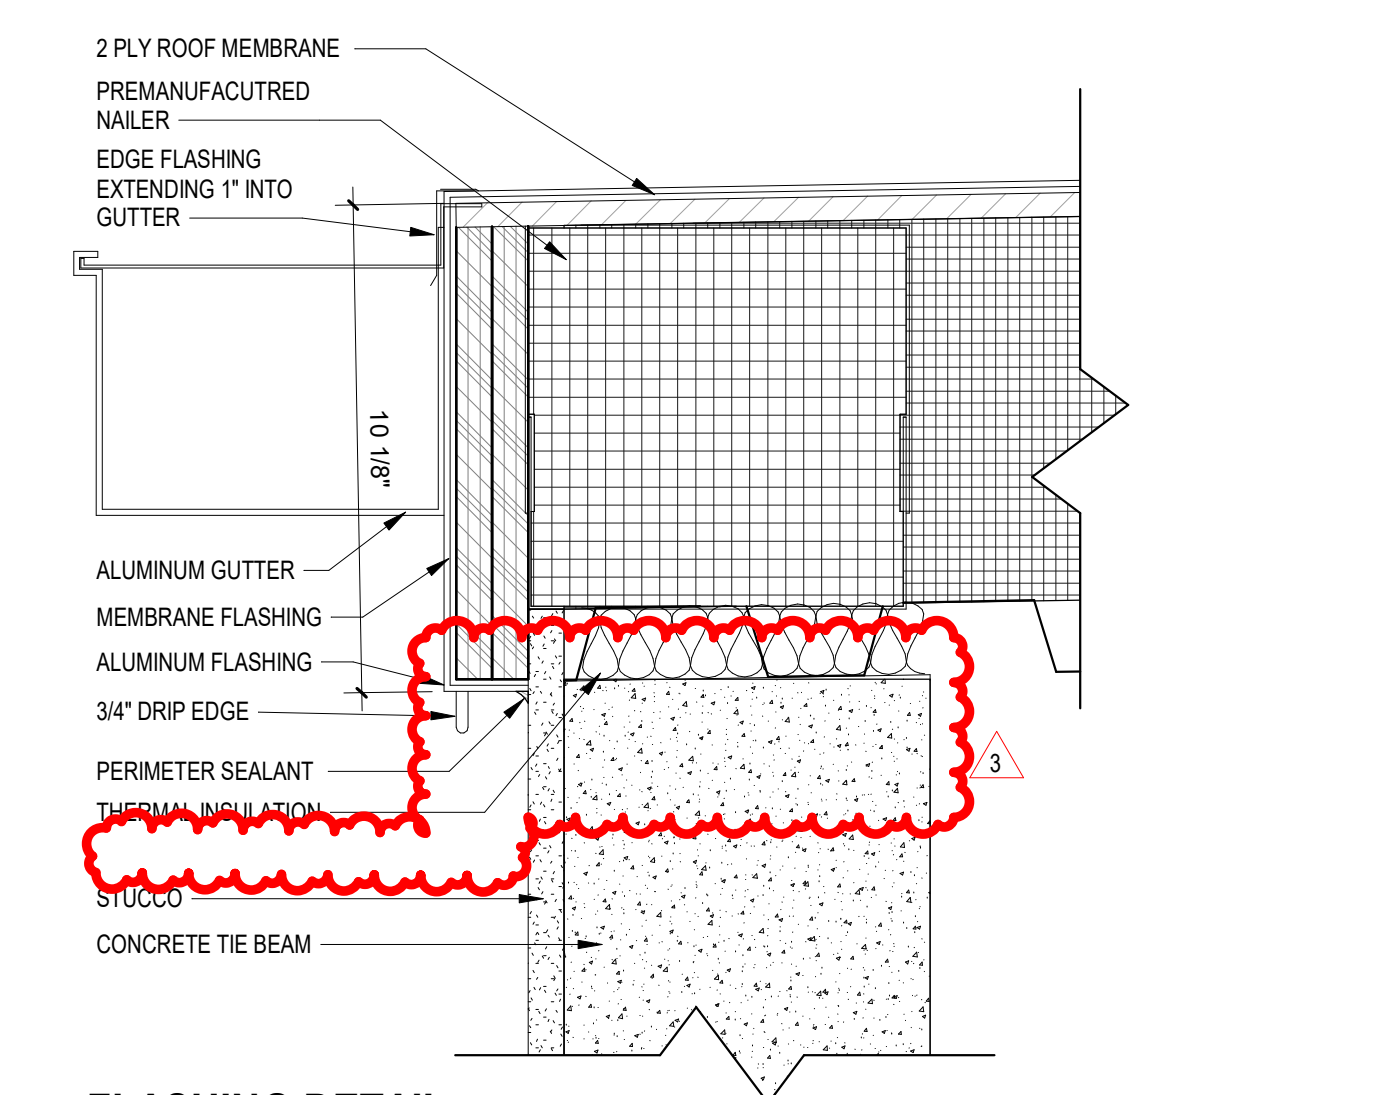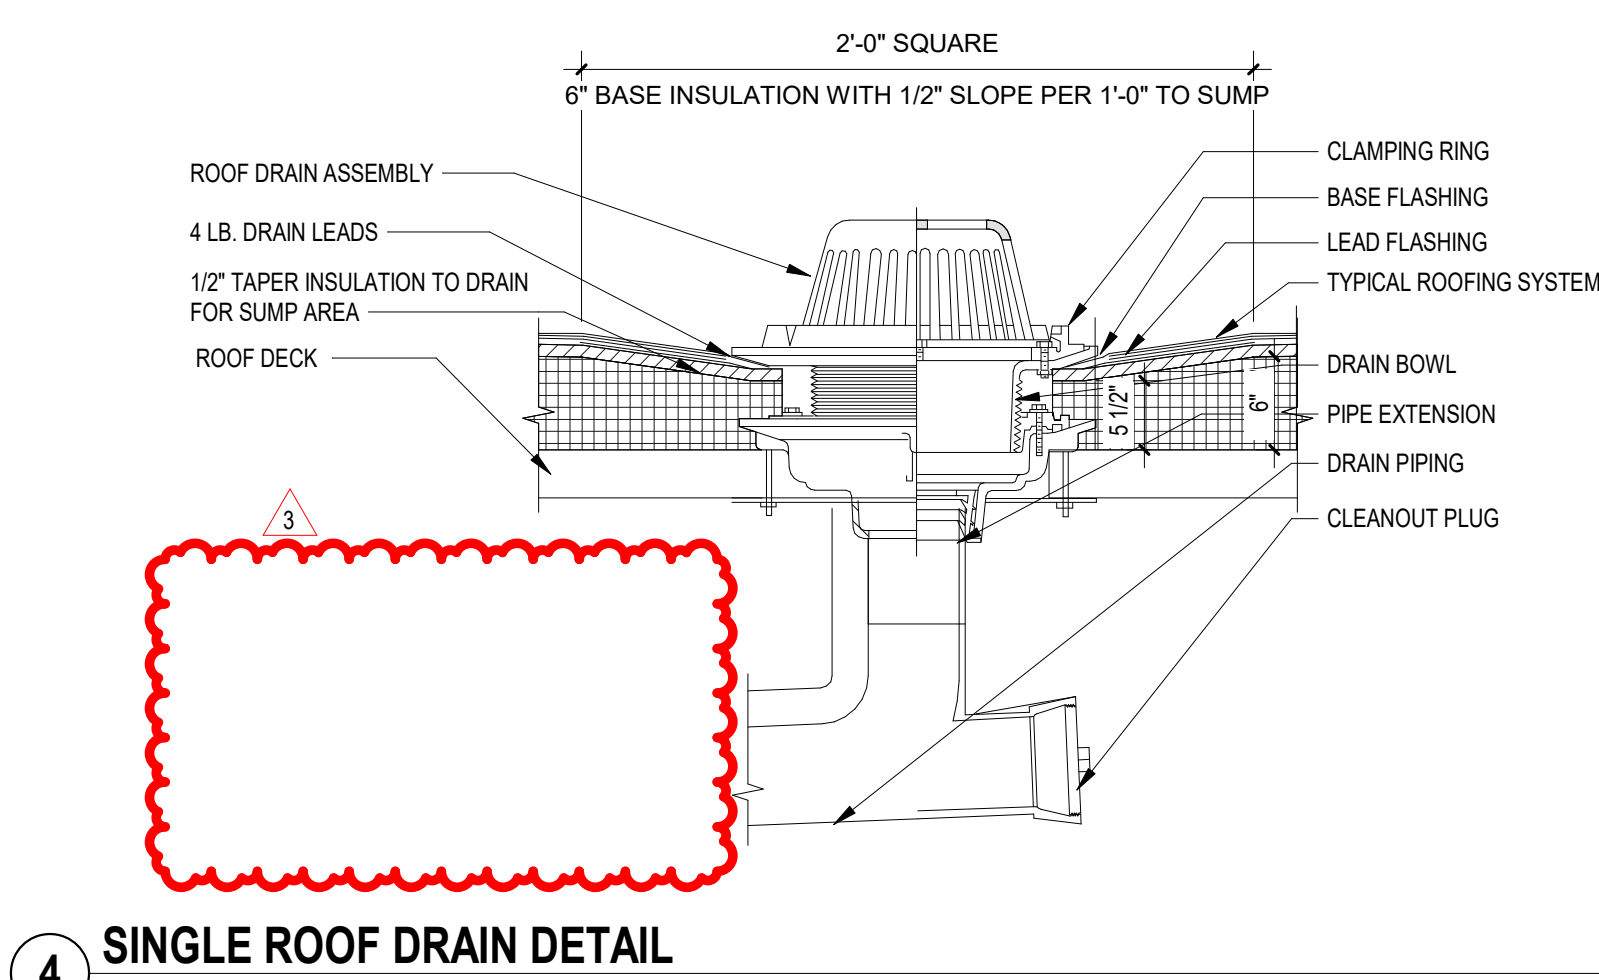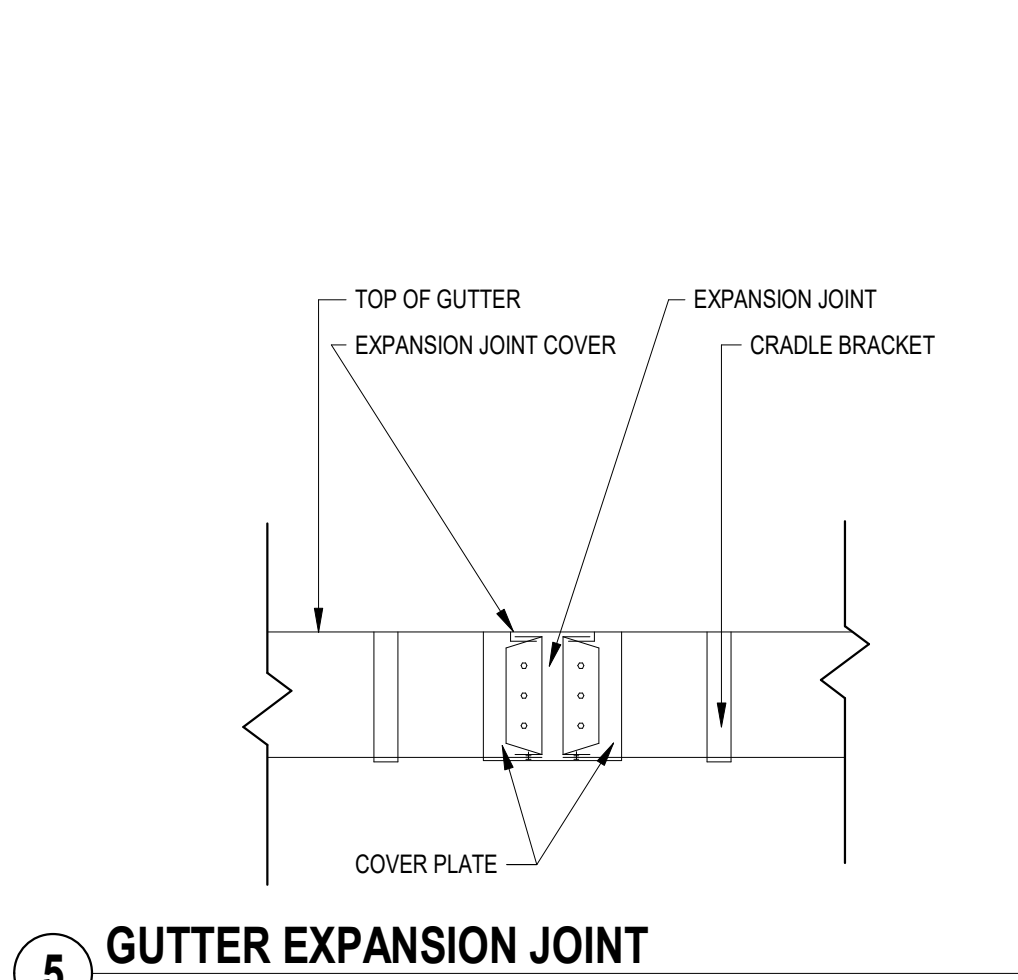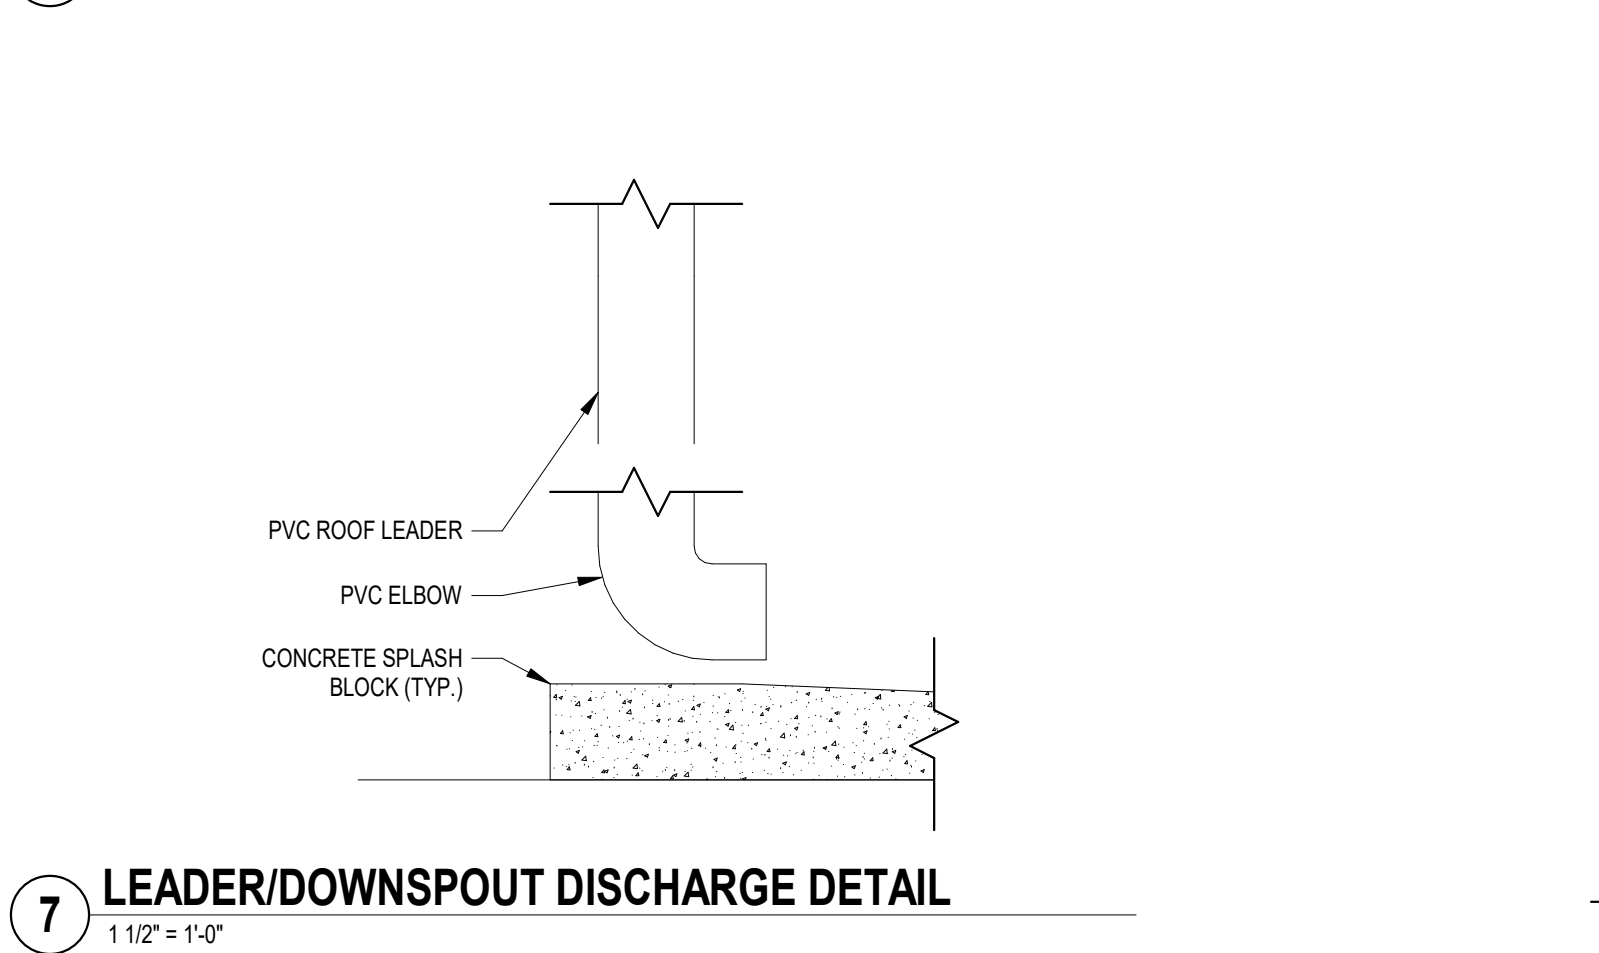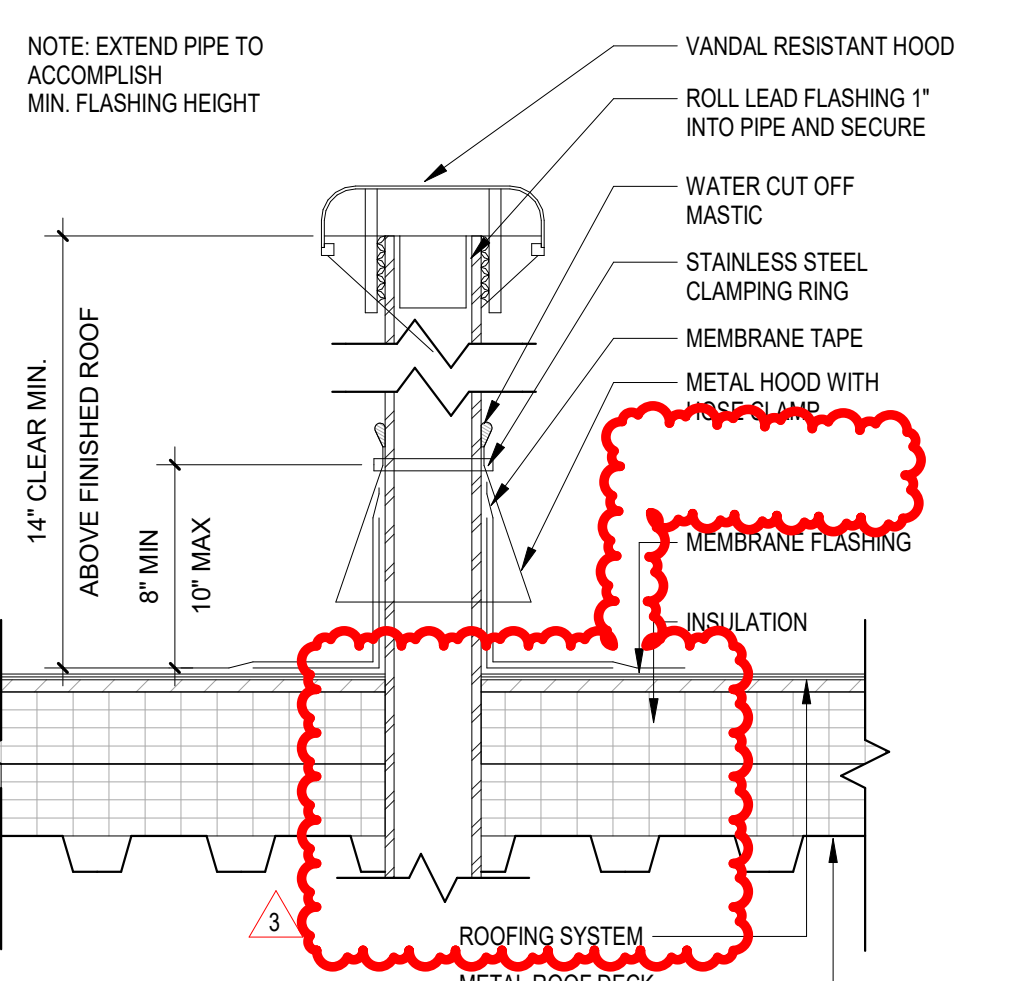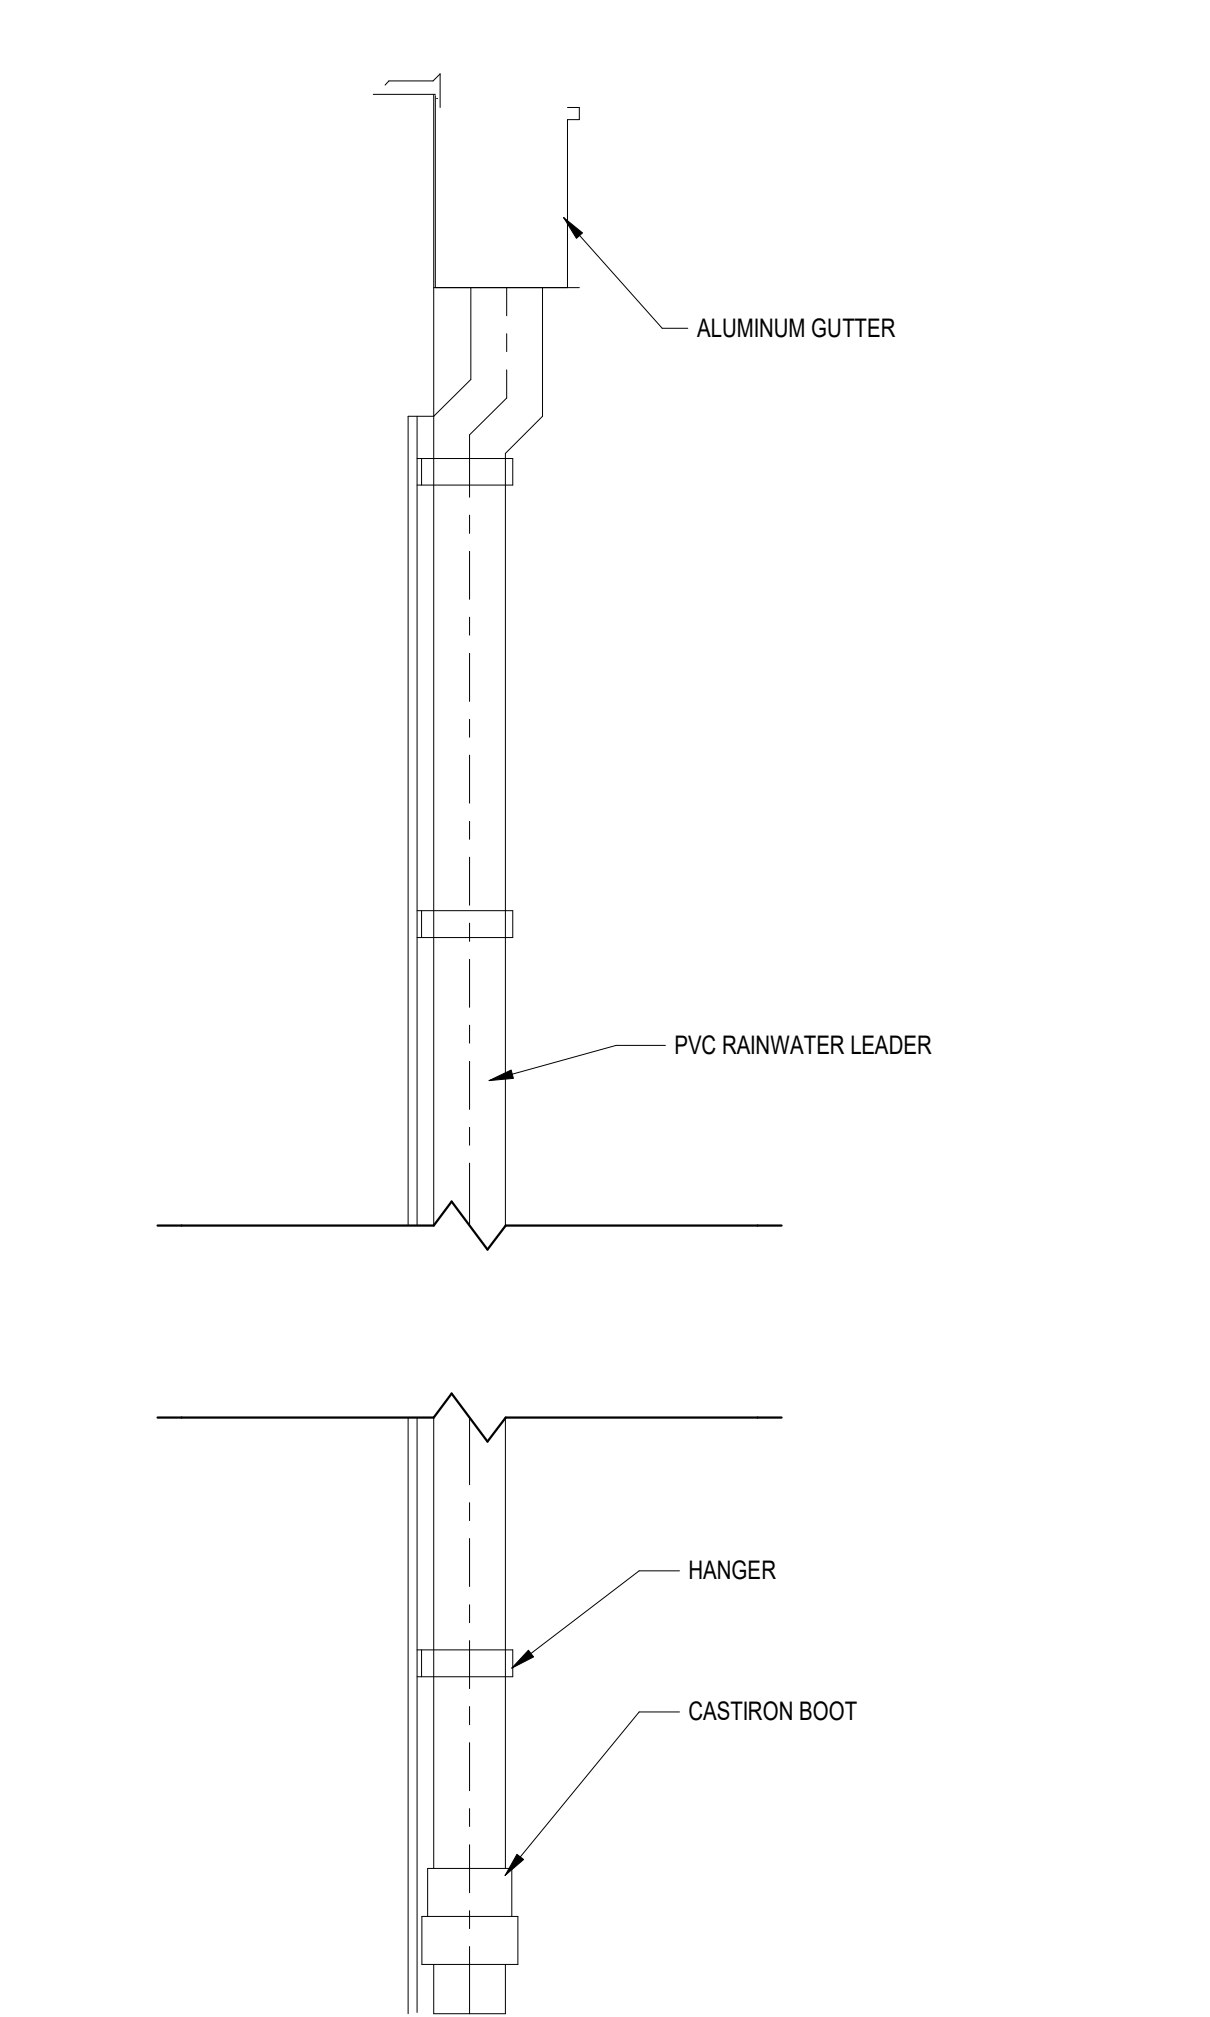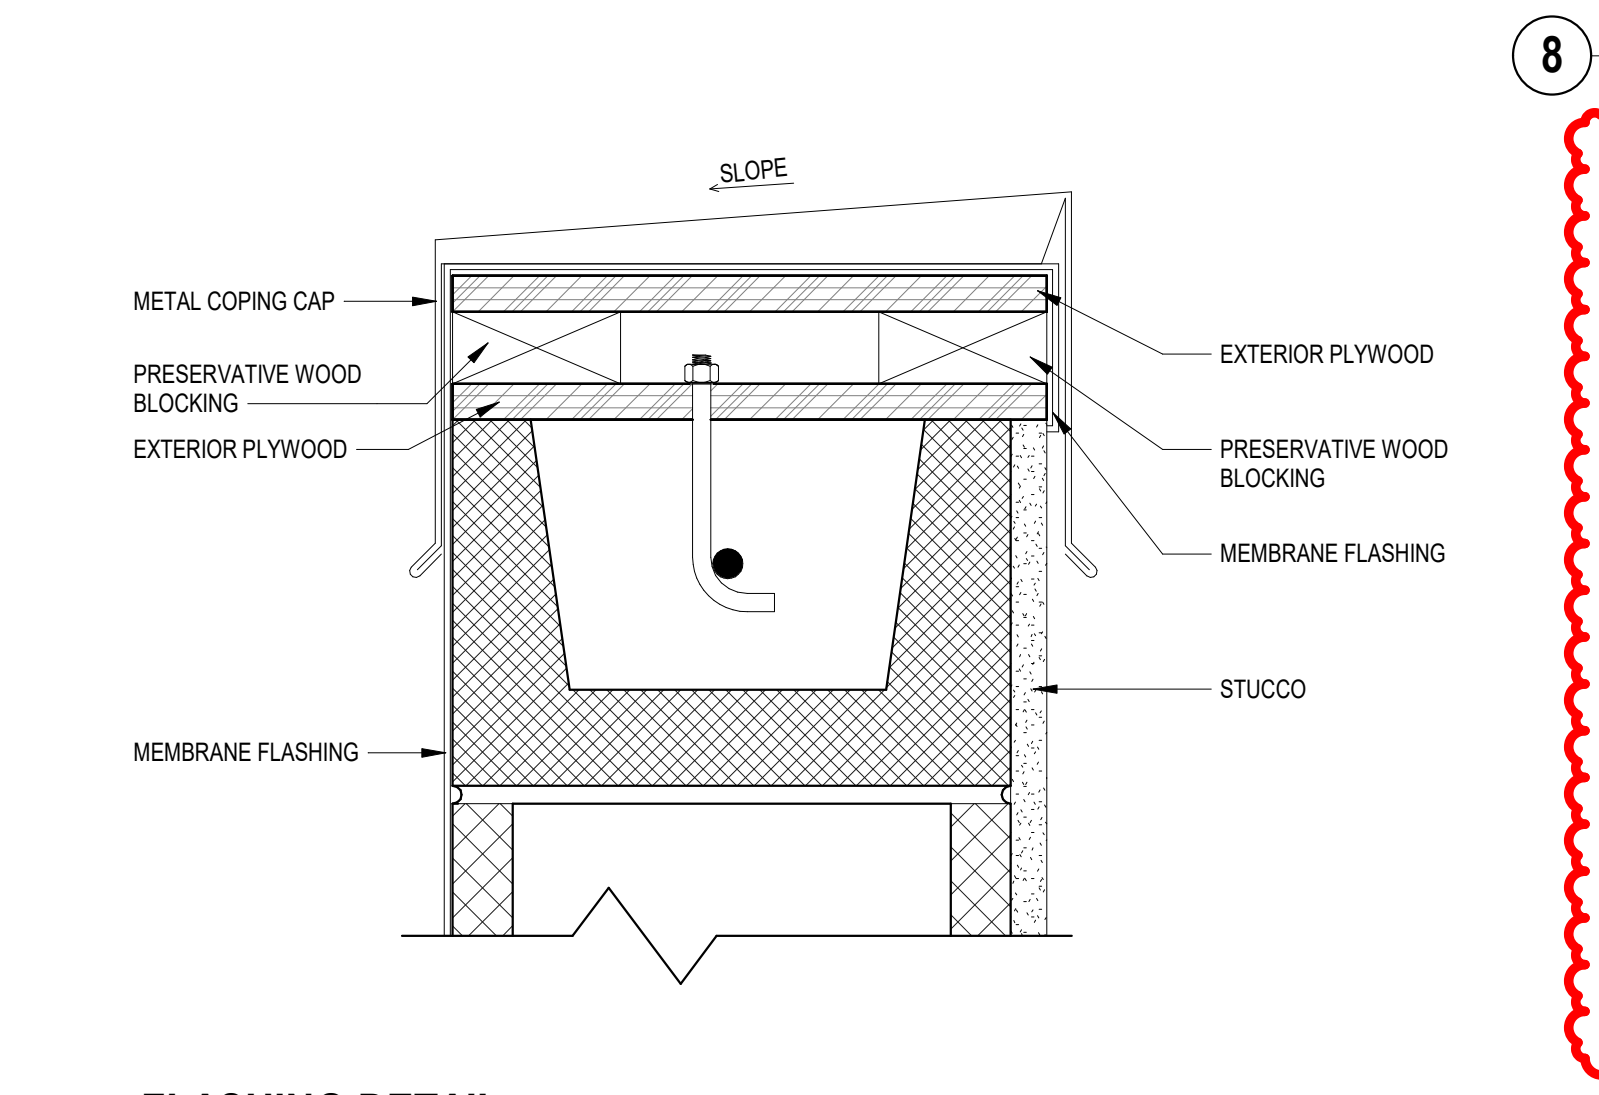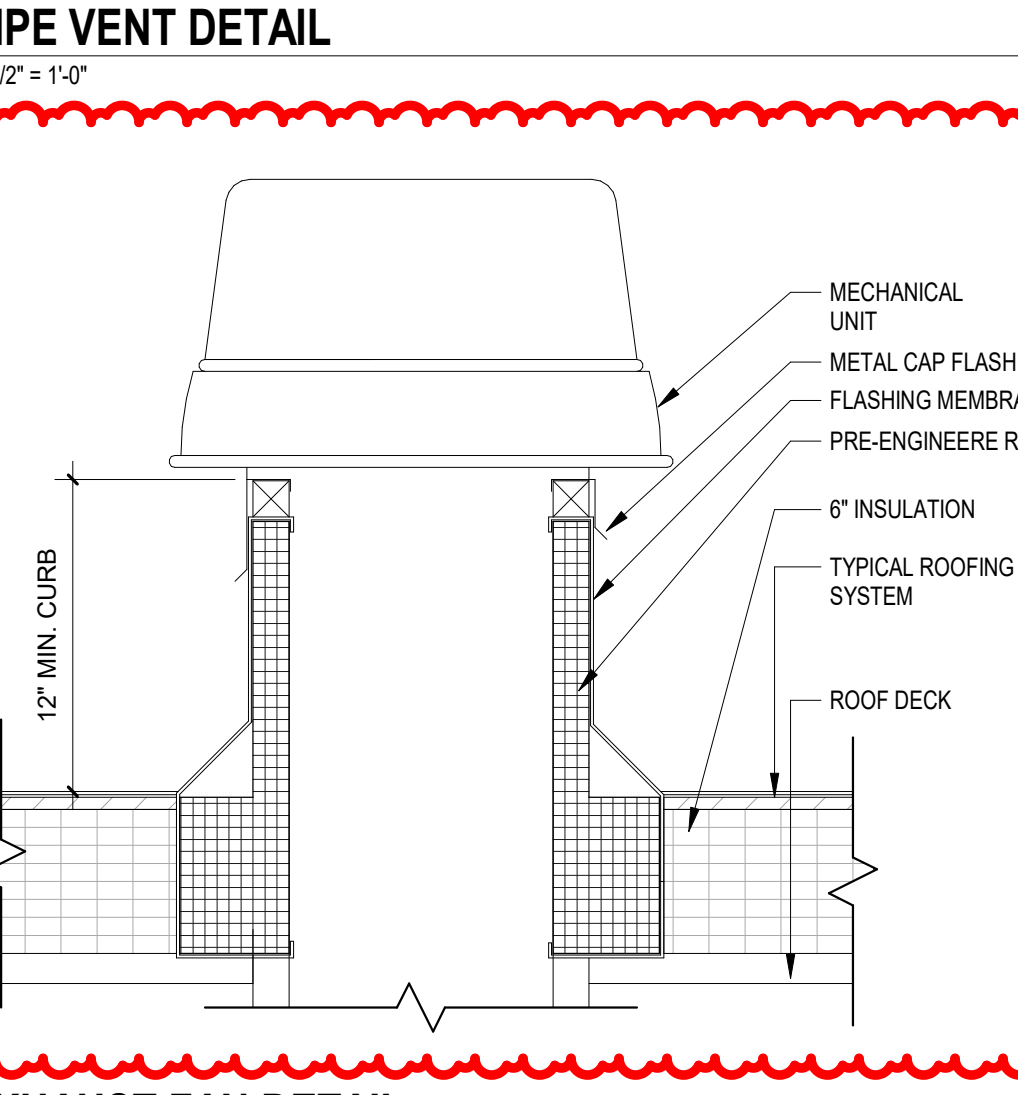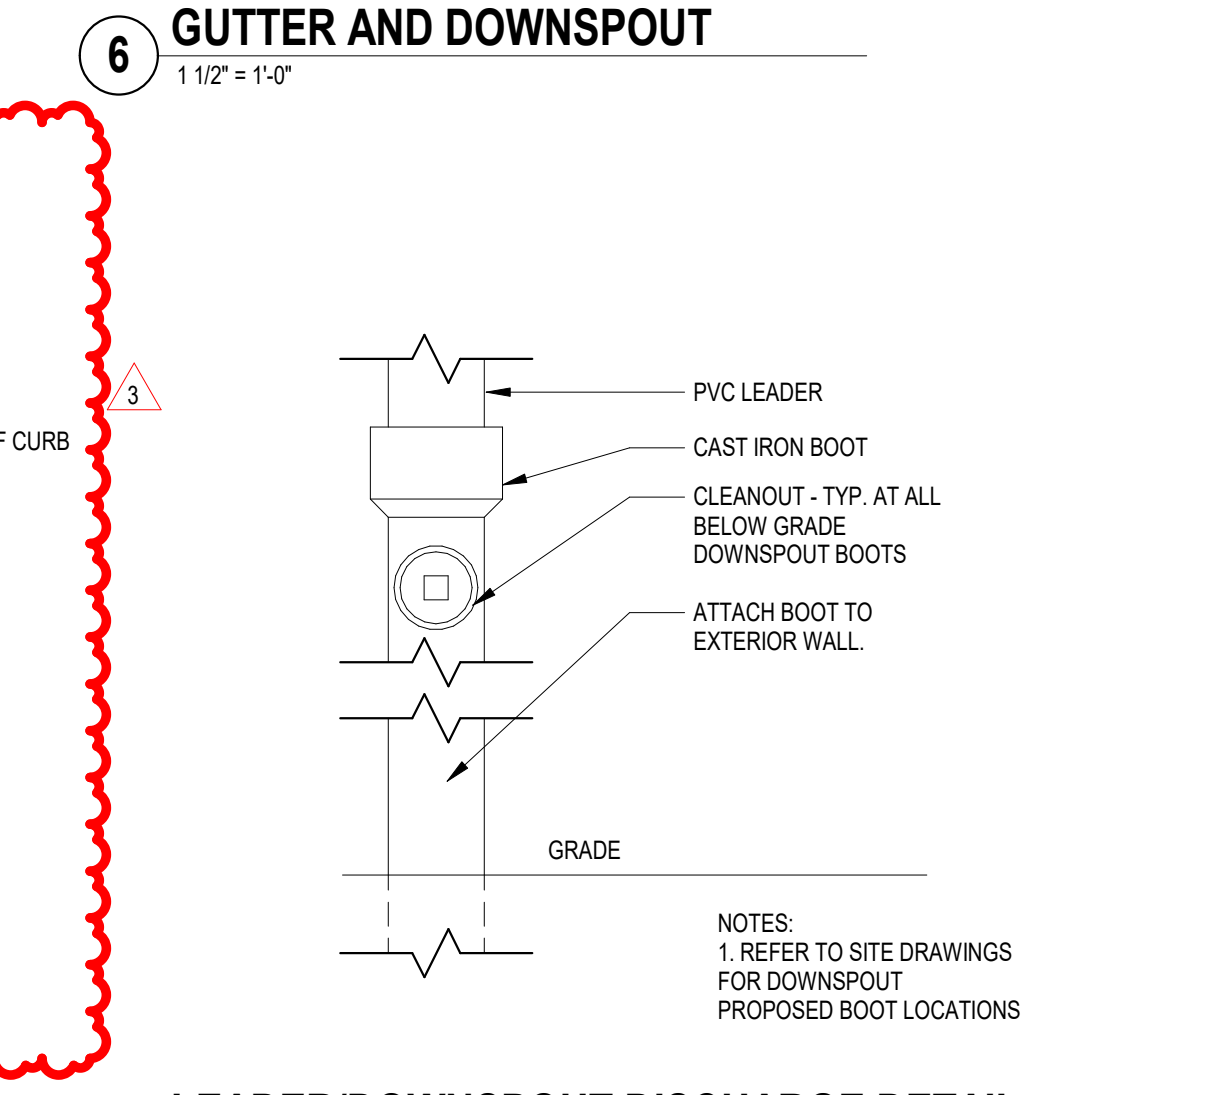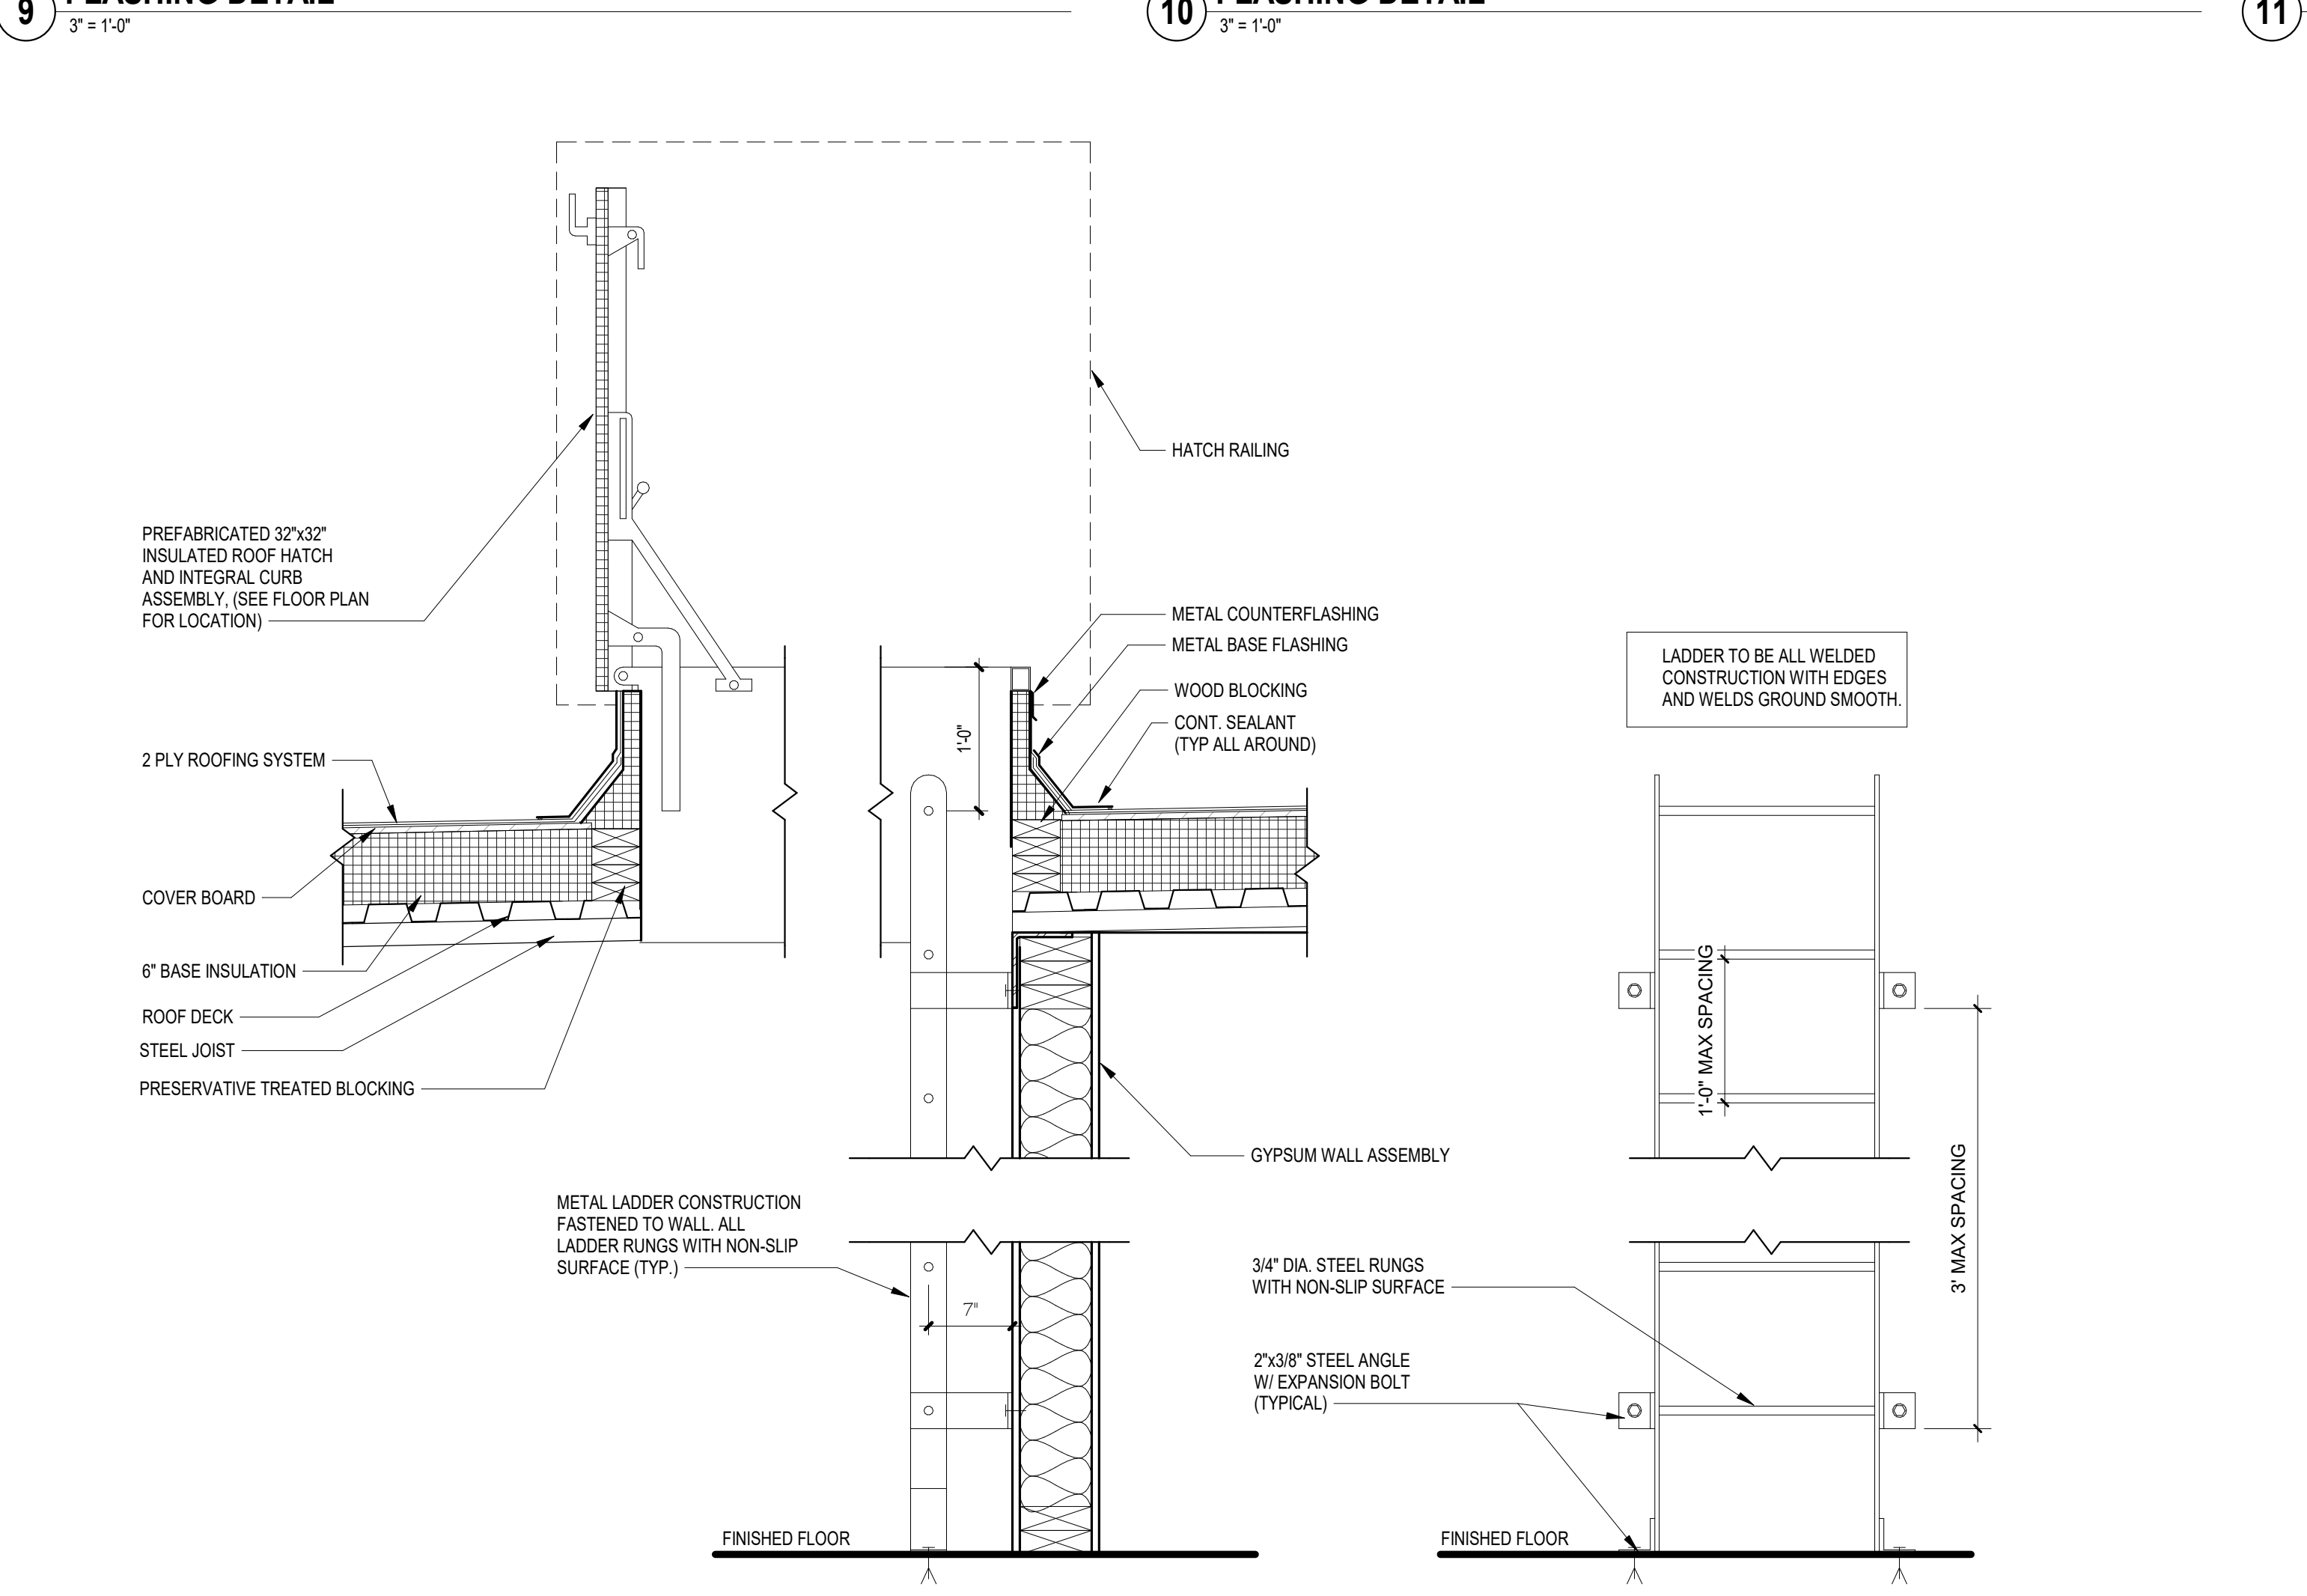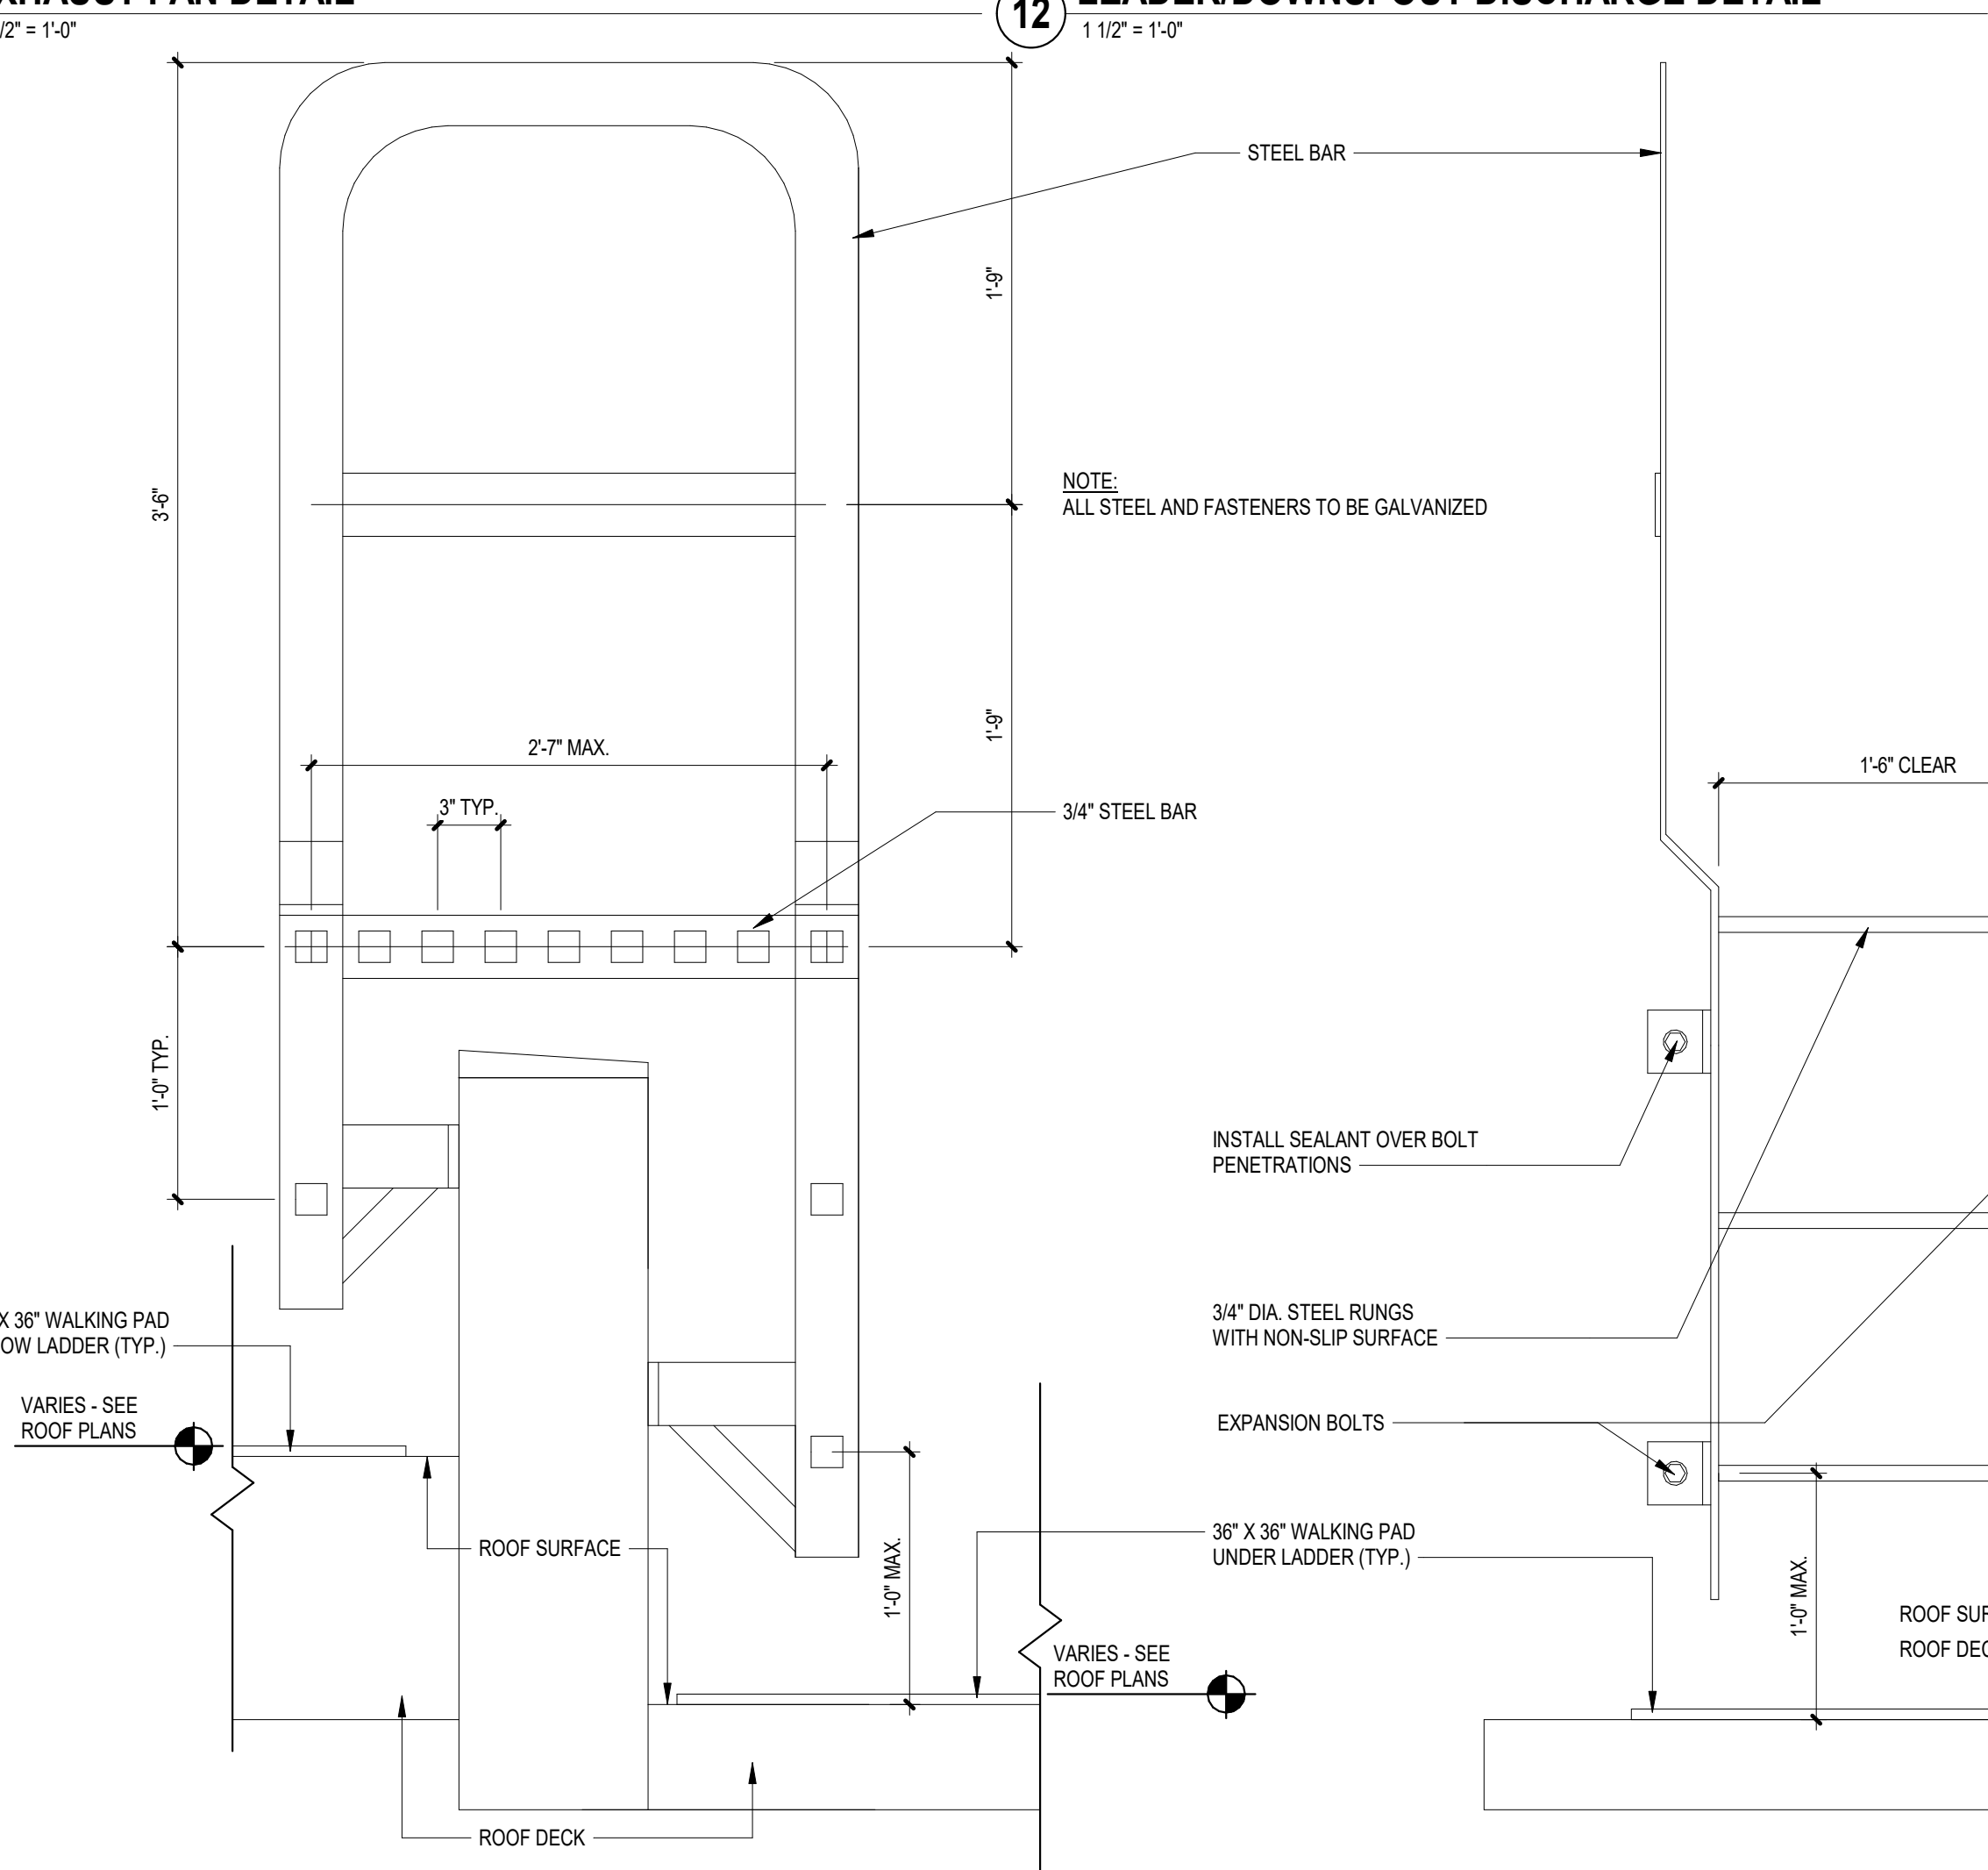

CODE REVIEW:

CERTIFICATE:

spiezie

SPIEZZE ARCHITECTURAL GROUP INC.
2001 9TH AVENUE
SUITE 308
VERO BEACH, FL 32909
PHONE: 772-794-2929

SIGNATURE:
ANTHONY DONATO
STUDIO DESIGN
JOHN F. WRIGHT

SEAL:

CONSULTANTS:

ADDENDUM NO. 3 - 1-20-2025

PROJECT:

**ST. LUCIE WESTERN
GROVE K-8 SCHOOL**

SW POWERLINE RD AND TRADITION
PARKWAY PORT ST. LUCIE, FL 34986

FOR

**ST. LUCIE SCHOOL
DISTRICT**

9461 BRANDYWINE LANE, PORT ST.
LUCIE, FL 34986

FOR CODE REVIEW: DD/MM/YYYY

REVISIONS:

#	REVISION NAME	DATE
3	ADDENDUM 3	01.20.2025

FOR BID: DD/MM/YYYY

DRAWING TITLE:

**ROOF PLAN AND
DETAILS**


COMMISSION NUMBER:


24K054

DO NOT SCALE THE DRAWINGS

DRAWING NUMBER:

A3.0

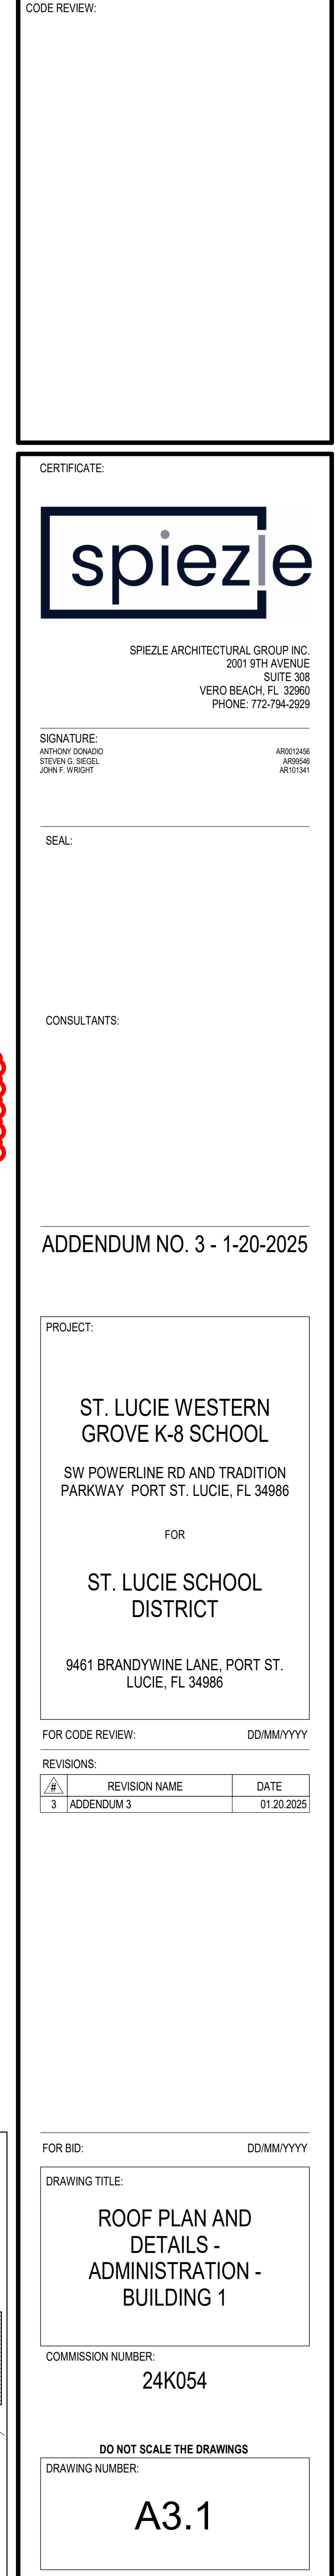

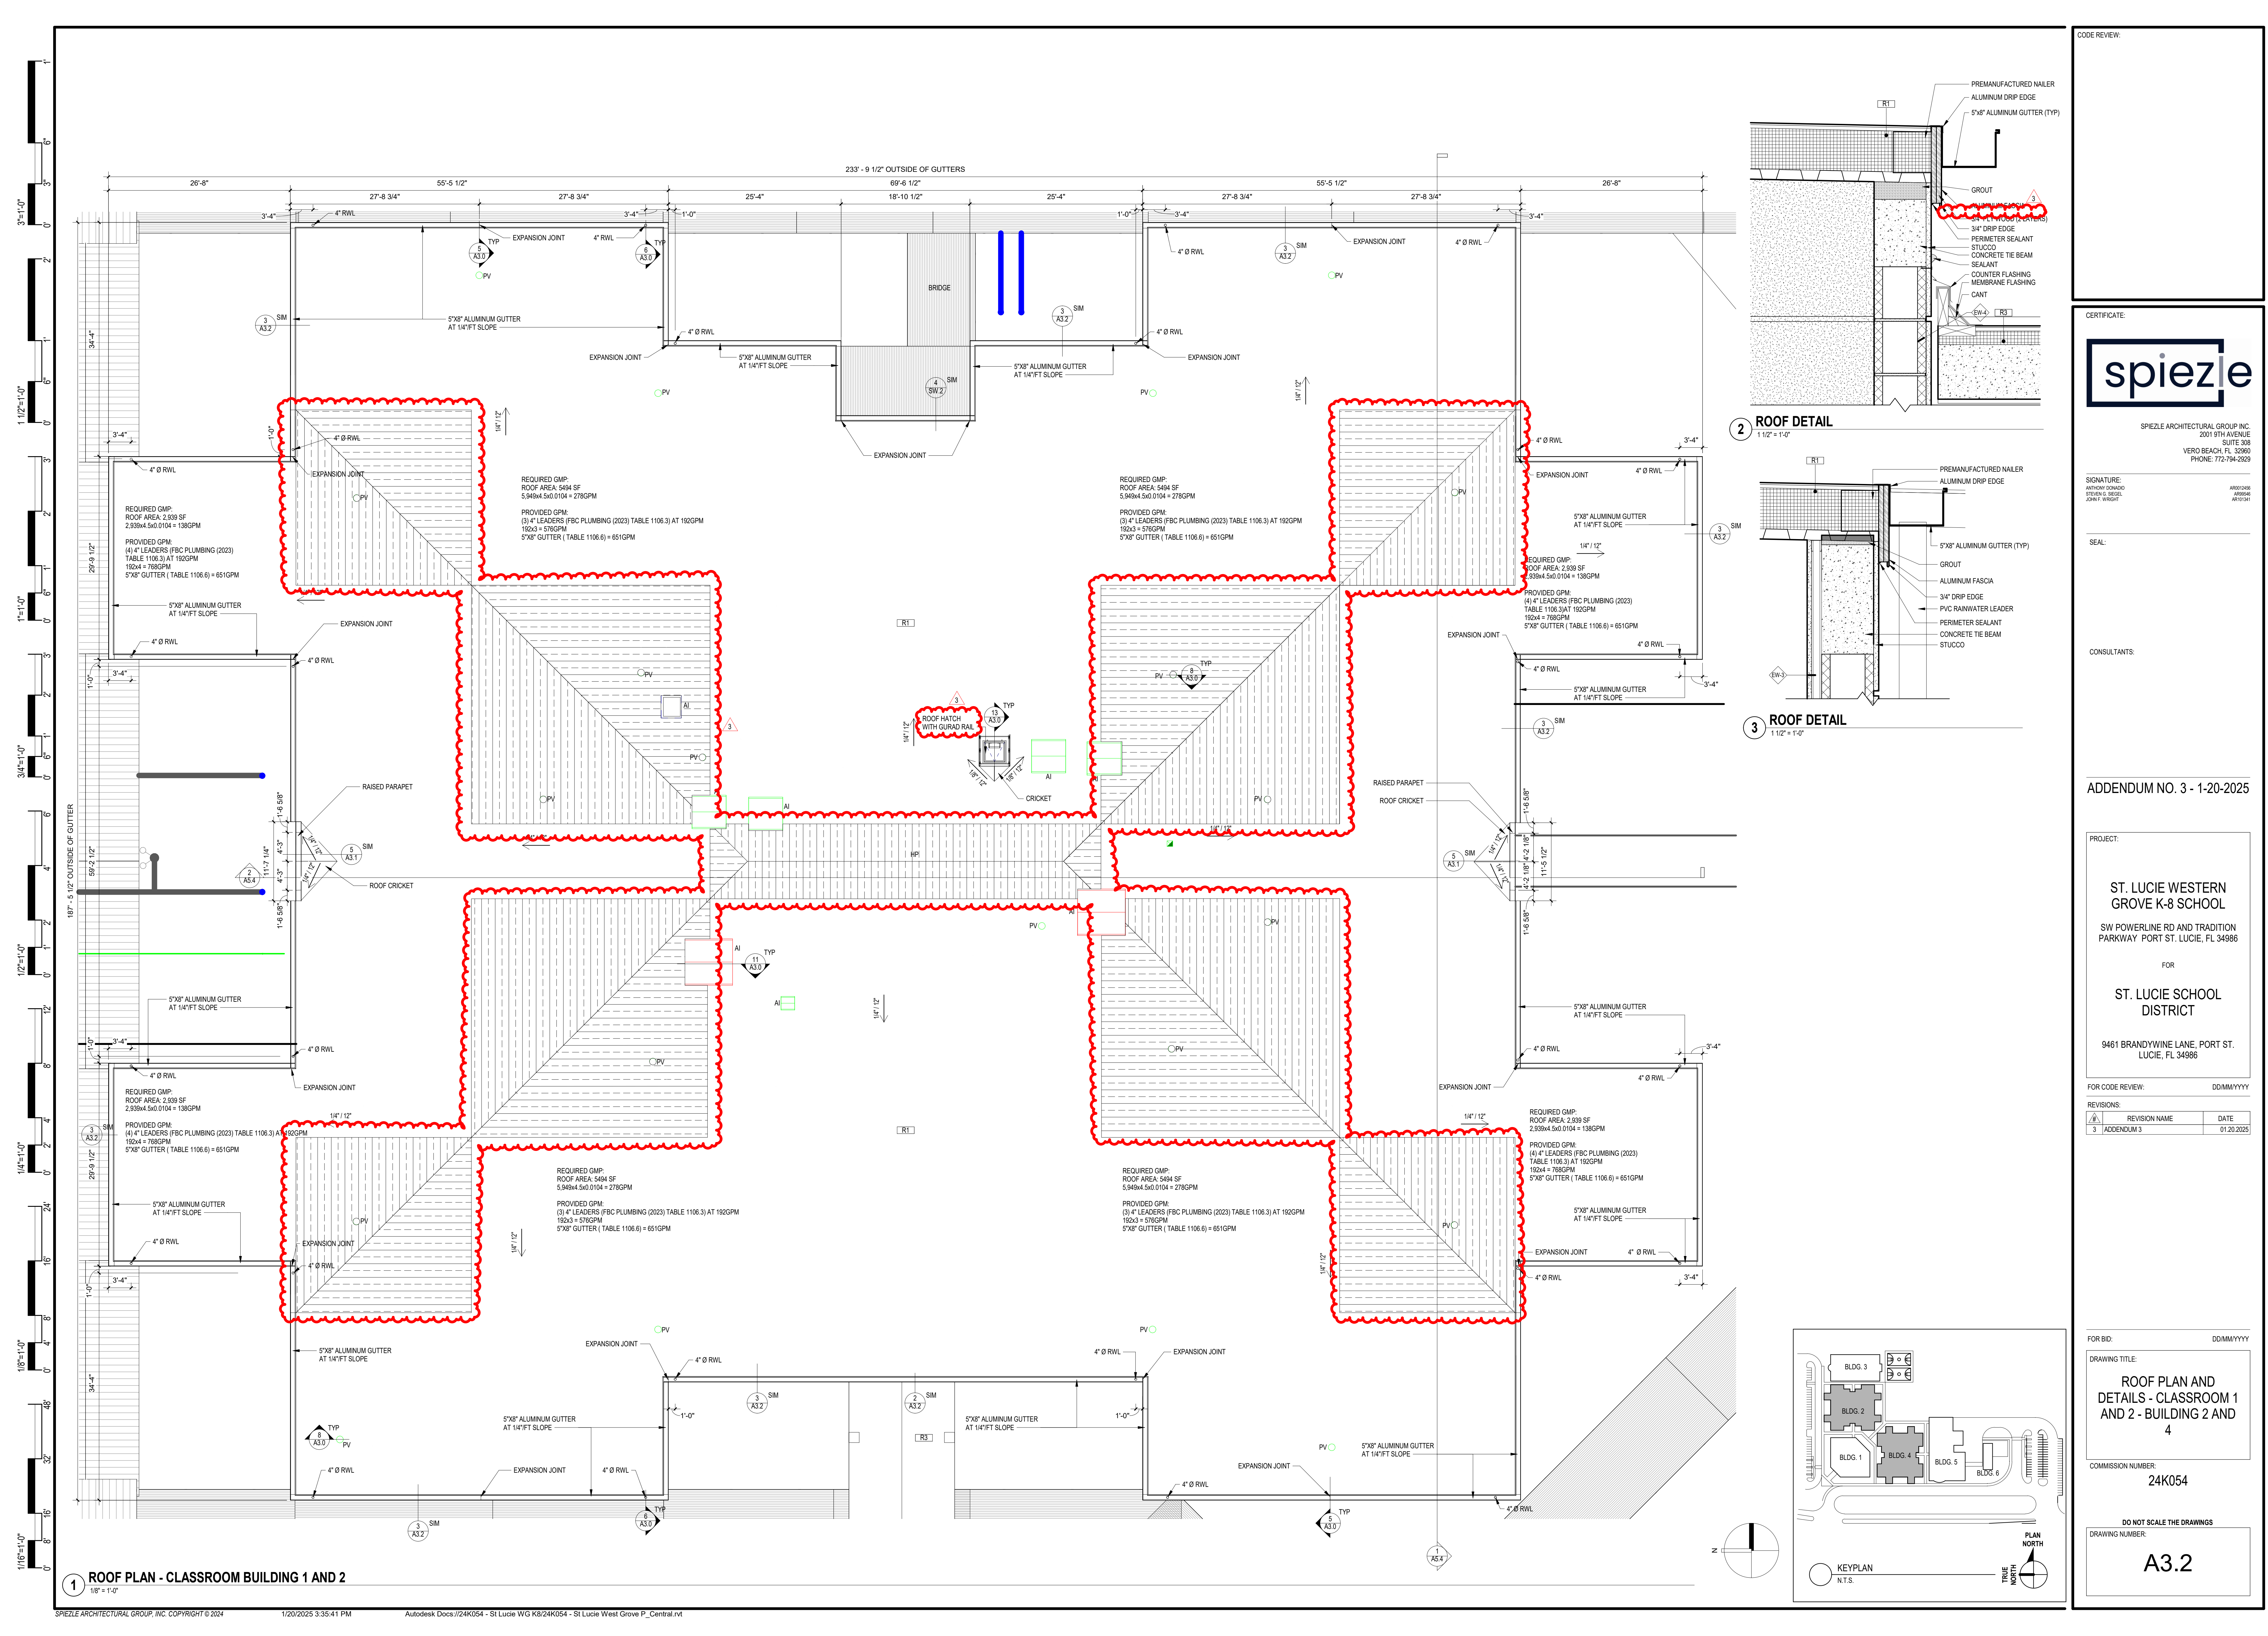

CODE REVIEW:

CERTIFICATE:

spiezie

SPIEZZE ARCHITECTURAL GROUP INC.
2001 9TH AVENUE
SUITE 308
VERO BEACH, FL 32900
PHONE: 772-794-2929

SIGNATURE:

ANTHONY DONATO
STEFANUS DIEHL
JOHN F. WRIGHT

AR000006
AR000008
AR010141

SEAL:

CONSULTANTS:

ADDENDUM NO. 3 - 1-20-2025

PROJECT:

ST. LUCIE WESTERN GROVE K-8 SCHOOL
SW POWERLINE RD AND TRADITION PARKWAY PORT ST. LUCIE, FL 34986

FOR

ST. LUCIE SCHOOL DISTRICT
9461 BRANDYWINE LANE, PORT ST. LUCIE, FL 34986

FOR CODE REVIEW:

DD/MM/YYYY

REVISIONS:

#	REVISION NAME	DATE
3	ADDENDUM 3	01.20.2025

FOR BID:

DD/MM/YYYY

DRAWING TITLE:

ROOF PLAN AND DETAILS - CLASSROOM 1 AND 2 - BUILDING 2 AND 4

COMMISSION NUMBER:





24K054

DO NOT SCALE THE DRAWINGS

DRAWING NUMBER:

A3.2

THIS DRAWING IS FORMATTED TO BE PRINTED AT 30"x42"

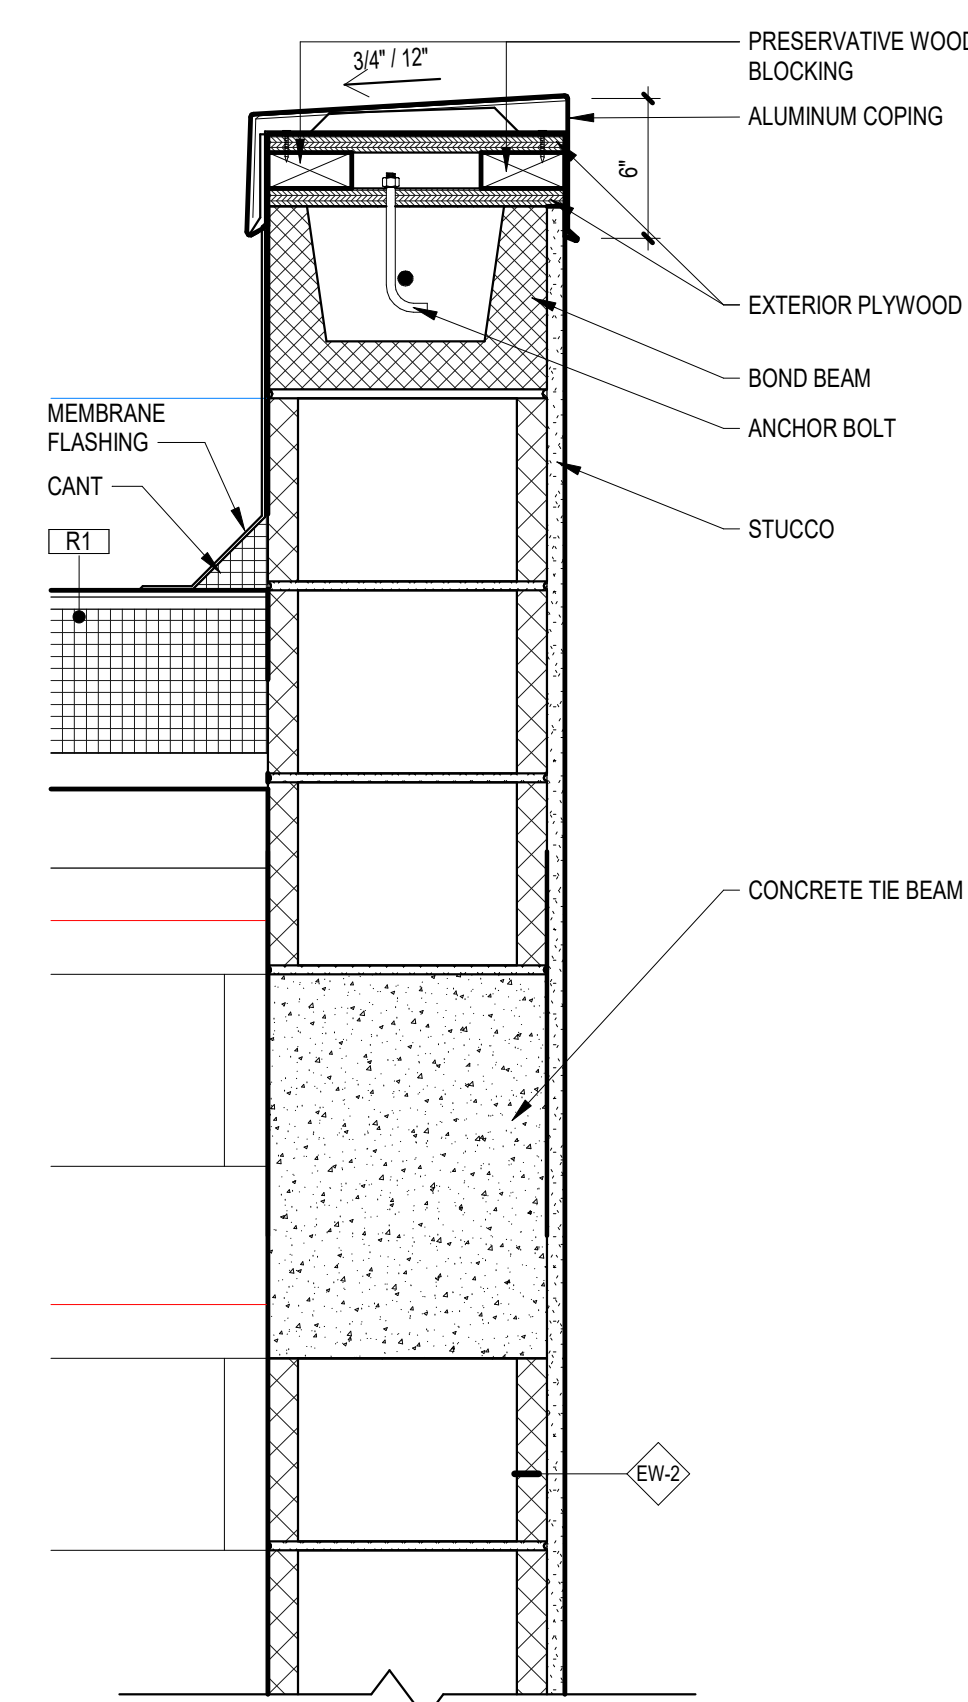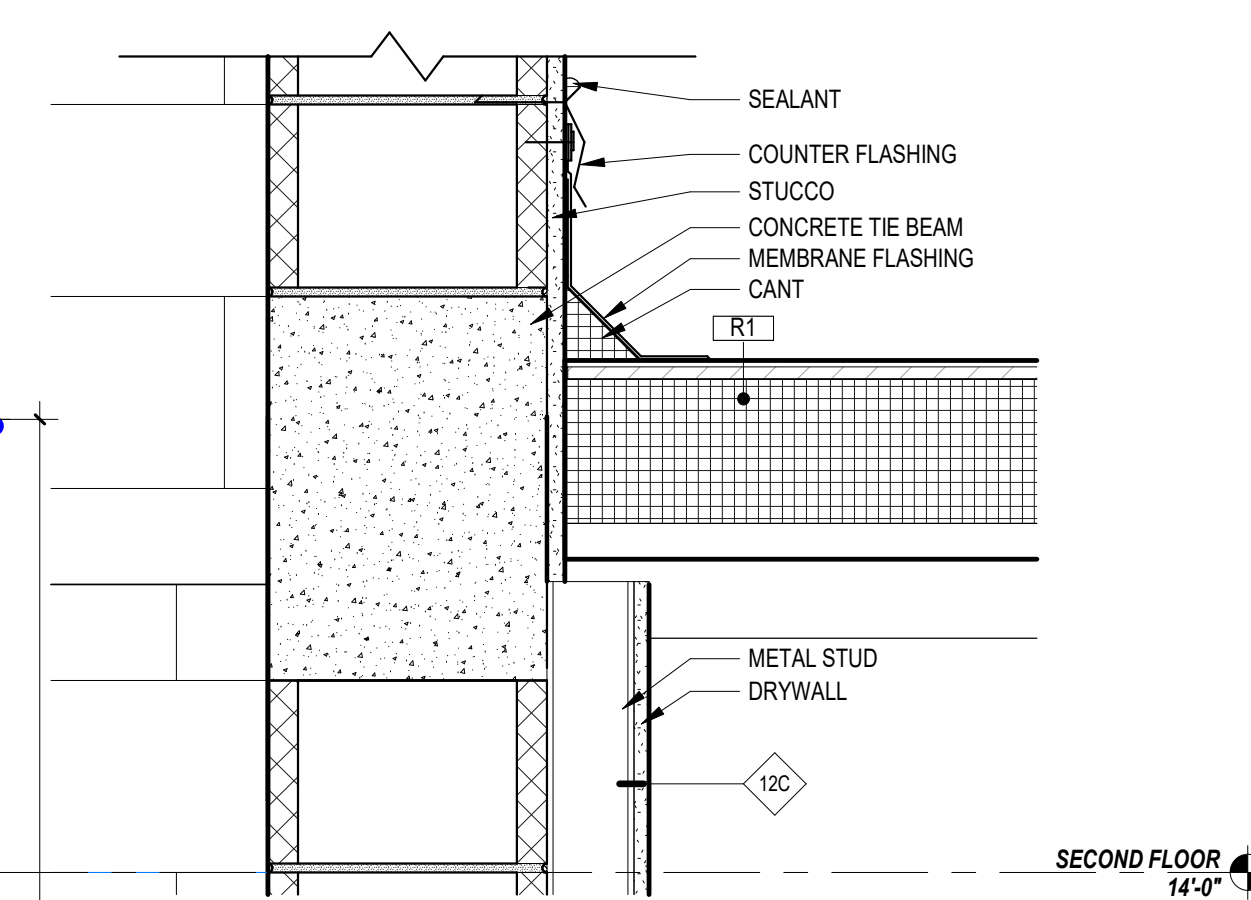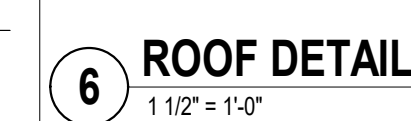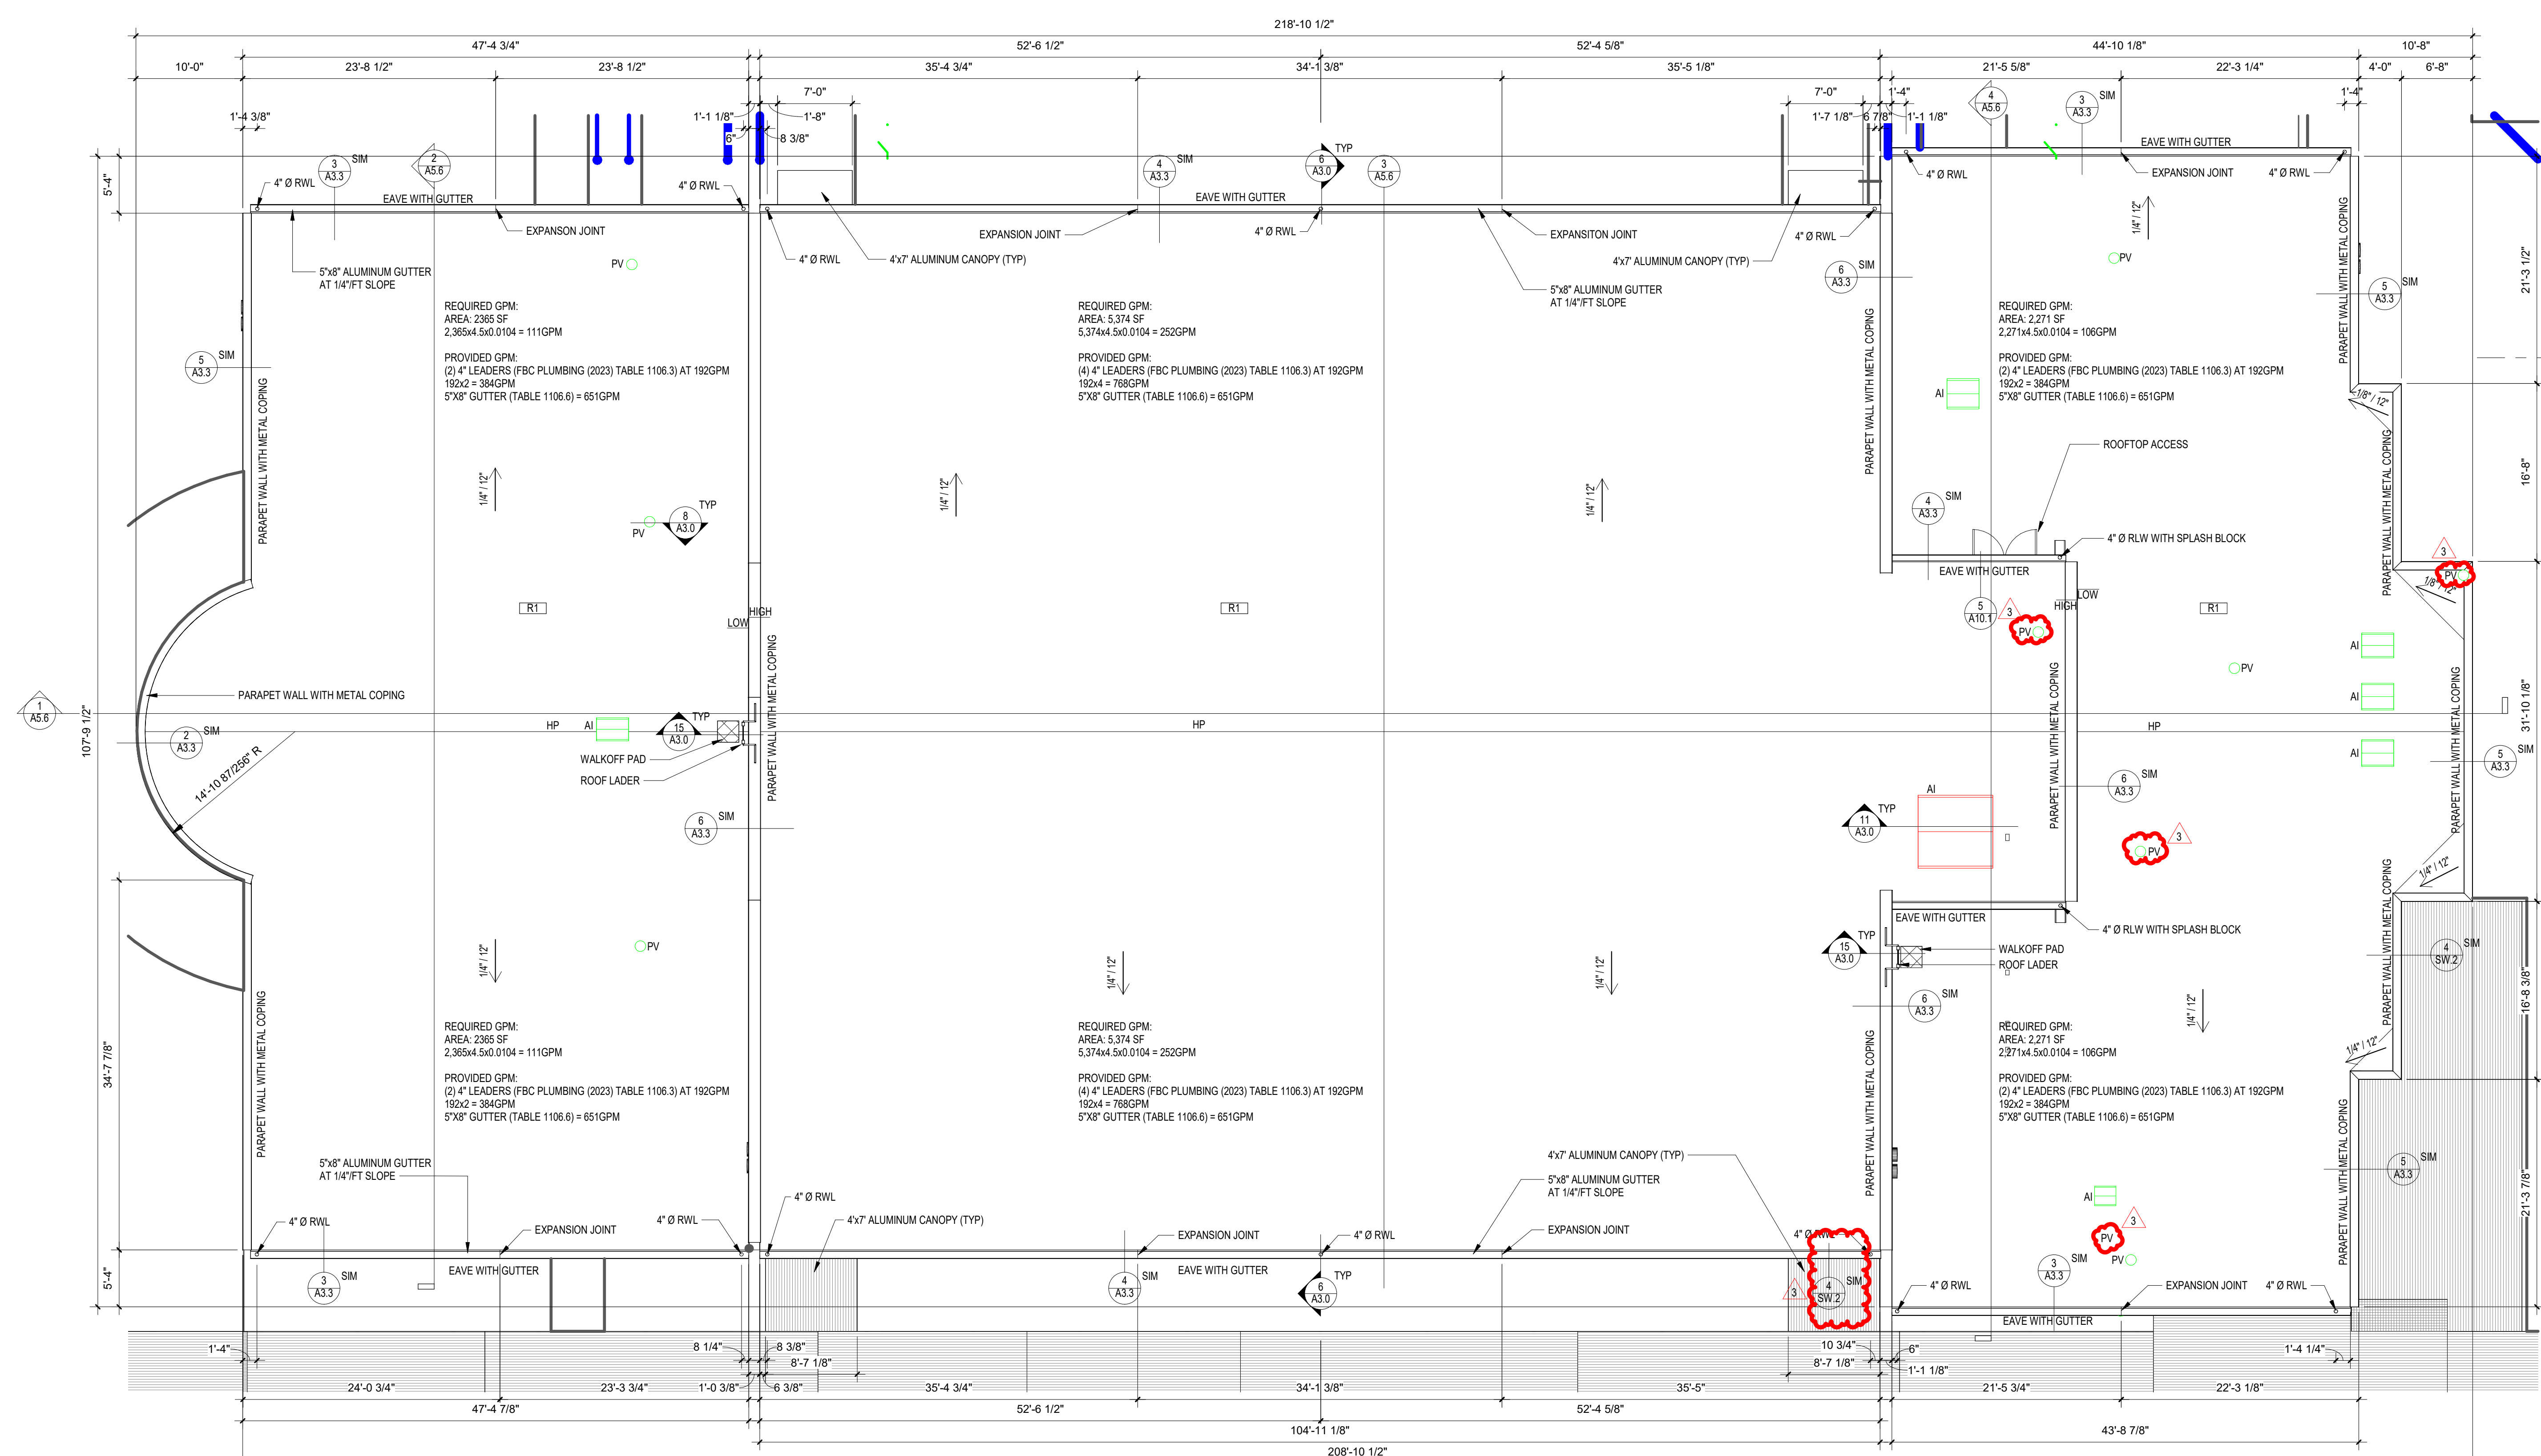

1 ROOF PLAN - GYMNASIUM
1/8" = 1'-0"

CODE REVIEW:

CERTIFICATE:



ARCHITECTURAL GROUP INC.
2001 9TH AVENUE
SUITE 308
VERO BEACH, FL 32960
PHONE: 772-794-2929

SIGNATURE:
ANTHONY DONADIO
STEVEN G. SIEGEL
JOHN F. WRIGHT

SEAL:

CONSULTANTS:

ADDENDUM NO. 3 - 1-20-2025

PROJECT:

ST. LUCIE WESTERN
GROVE K-8 SCHOOL

SW POWERLINE RD AND TRADITION
PARKWAY PORT ST LUCIE FL 34986

FOR

ST. LUCIE SCHOOL
DISTRICT

9461 BRANDYWINE LANE, PORT ST.
LUCIE, FL 34986

FOR CODE REVIEW: DD/MM/YYYY

#	REVISION NAME	DATE
3	ADDENDUM 3	01.20.2025

FOR BID: DDMM/YY

DRAWING TITLE:


ROOF PLAN AND
DETAILS - GYMNASIUM -
BUILDING 3 - ALTERNATE
BID


COMMISSION NUMBER:
24K054

DO NOT SCALE THE DRAWINGS

DRAWING NUMBER:

A3.3

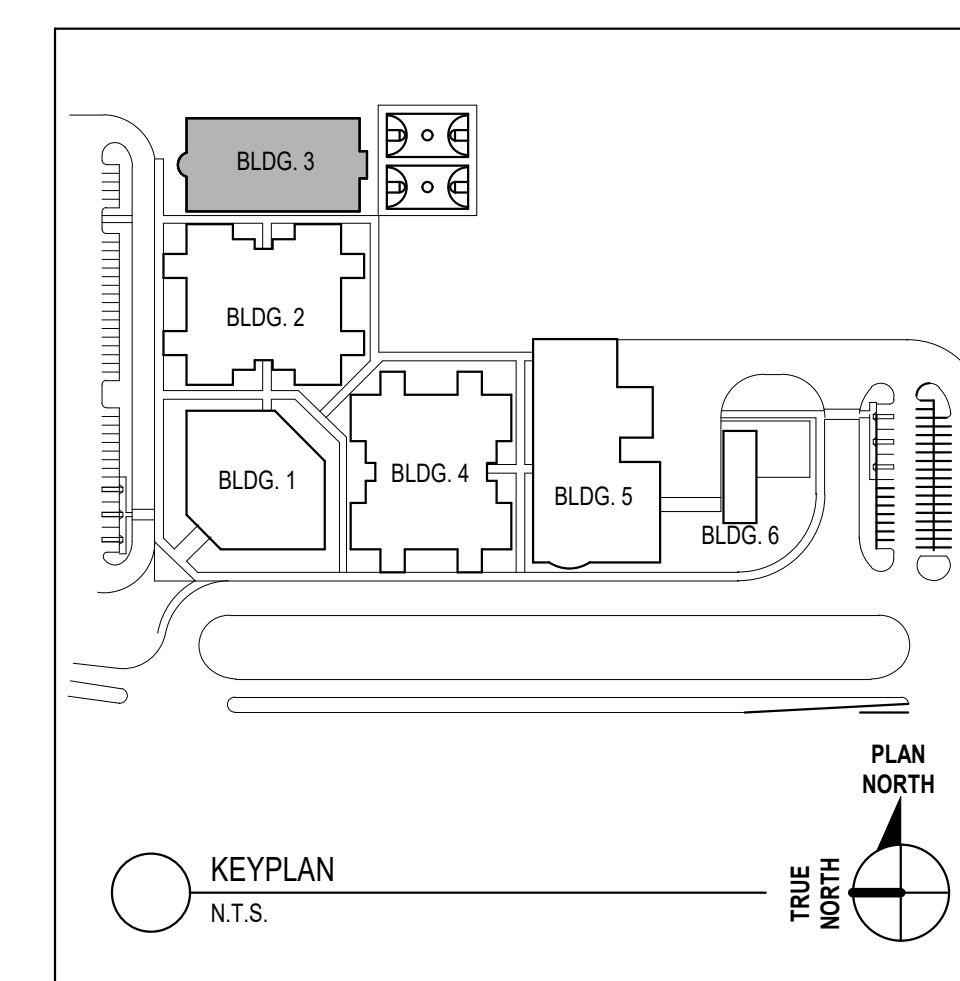

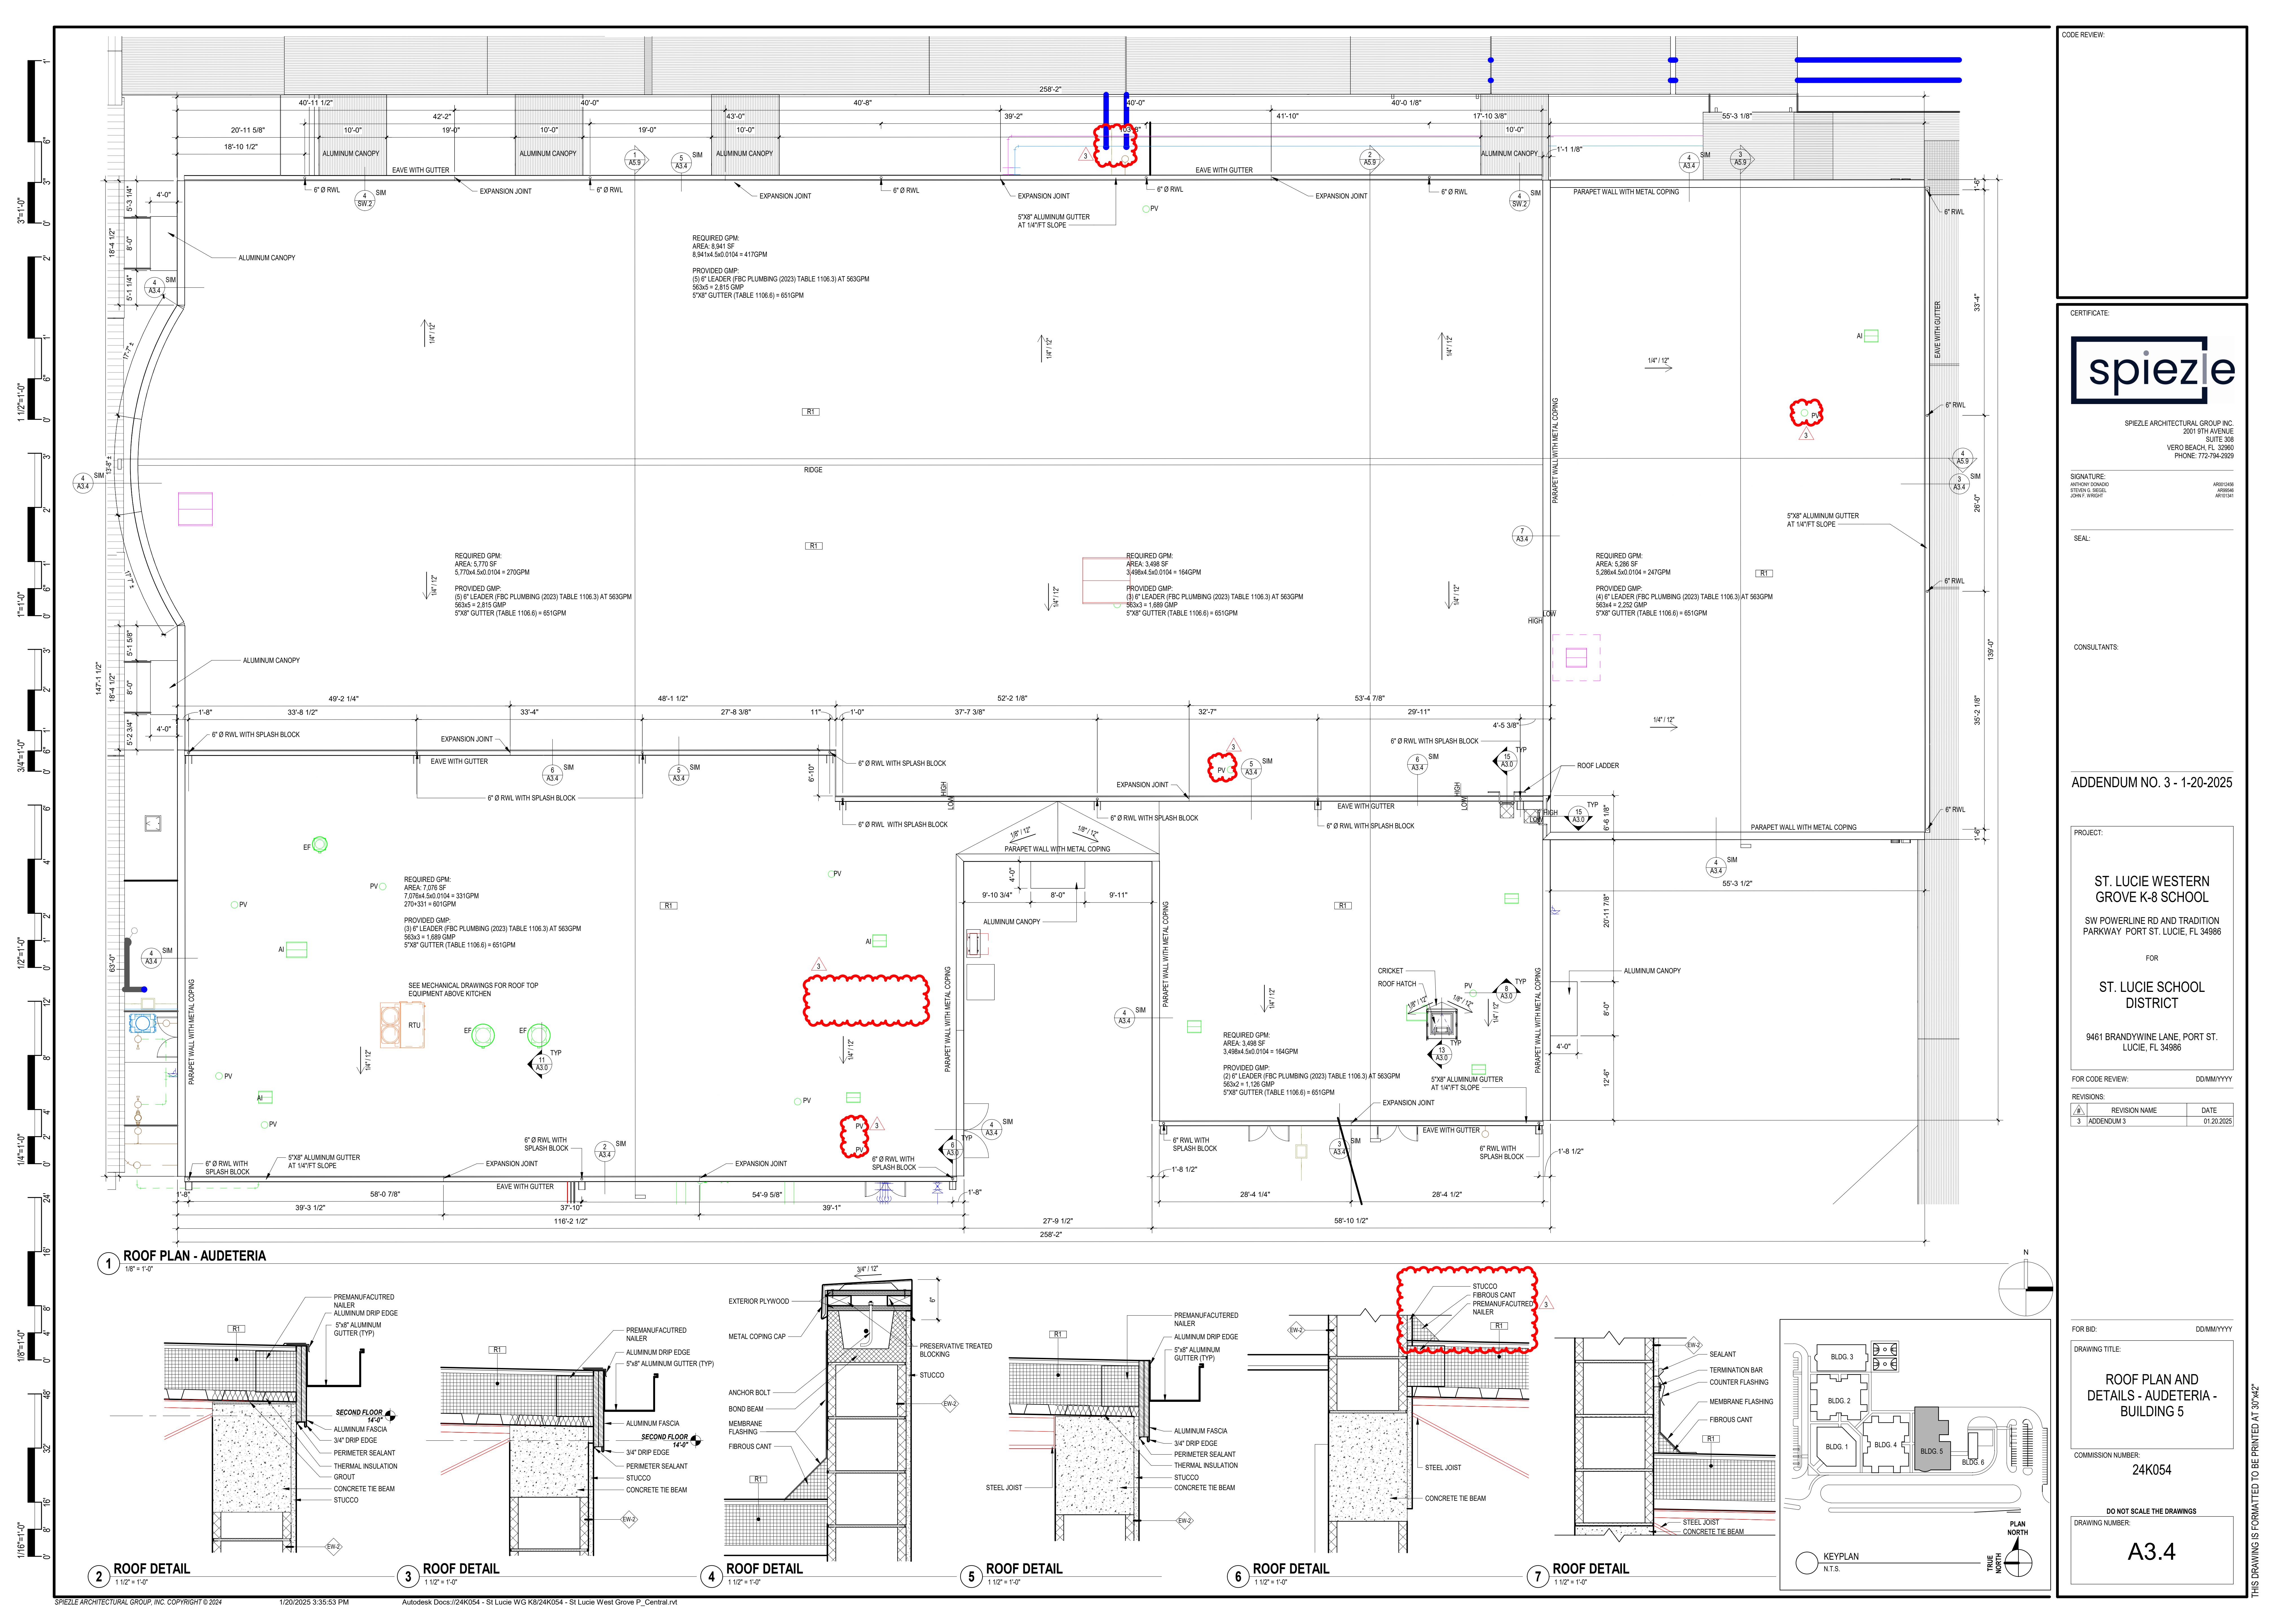

CODE REVIEW:

CERTIFICATE:



SPIEZLE ARCHITECTURAL GROUP INC.
2001 9TH AVENUE
SUITE 308
VERO BEACH, FL 32906
PHONE: 772-794-2929

SIGNATURE:
ANTHONY DONATO
STEFANUS DIEHL
JOHN F. WRIGHT

SEAL:

CONSULTANTS:

ADDENDUM NO. 3 - 1-20-2025

PROJECT:

ST. LUCIE WESTERN
GROVE K-8 SCHOOL

SW POWERLINE RD AND TRADITION
PARKWAY PORT ST. LUCIE, FL 34986

FOR
ST. LUCIE SCHOOL
DISTRICT

9461 BRANDYWINE LANE, PORT ST.
LUCIE, FL 34986

FOR CODE REVIEW: DD/MM/YYYY

REVISIONS:		
#	REVISION NAME	DATE
3	ADDENDUM 3	01.20.2025

FOR BID: DD/MM/YYYY

DRAWING TITLE:

ROOF PLAN AND
DETAILS - AUDETHERIA -
BUILDING 5


COMMISSION NUMBER:
24K054

DO NOT SCALE THE DRAWINGS


DRAWING NUMBER:

A3.4


THIS DRAWING IS FORMATTED TO BE PRINTED AT 30"x42"

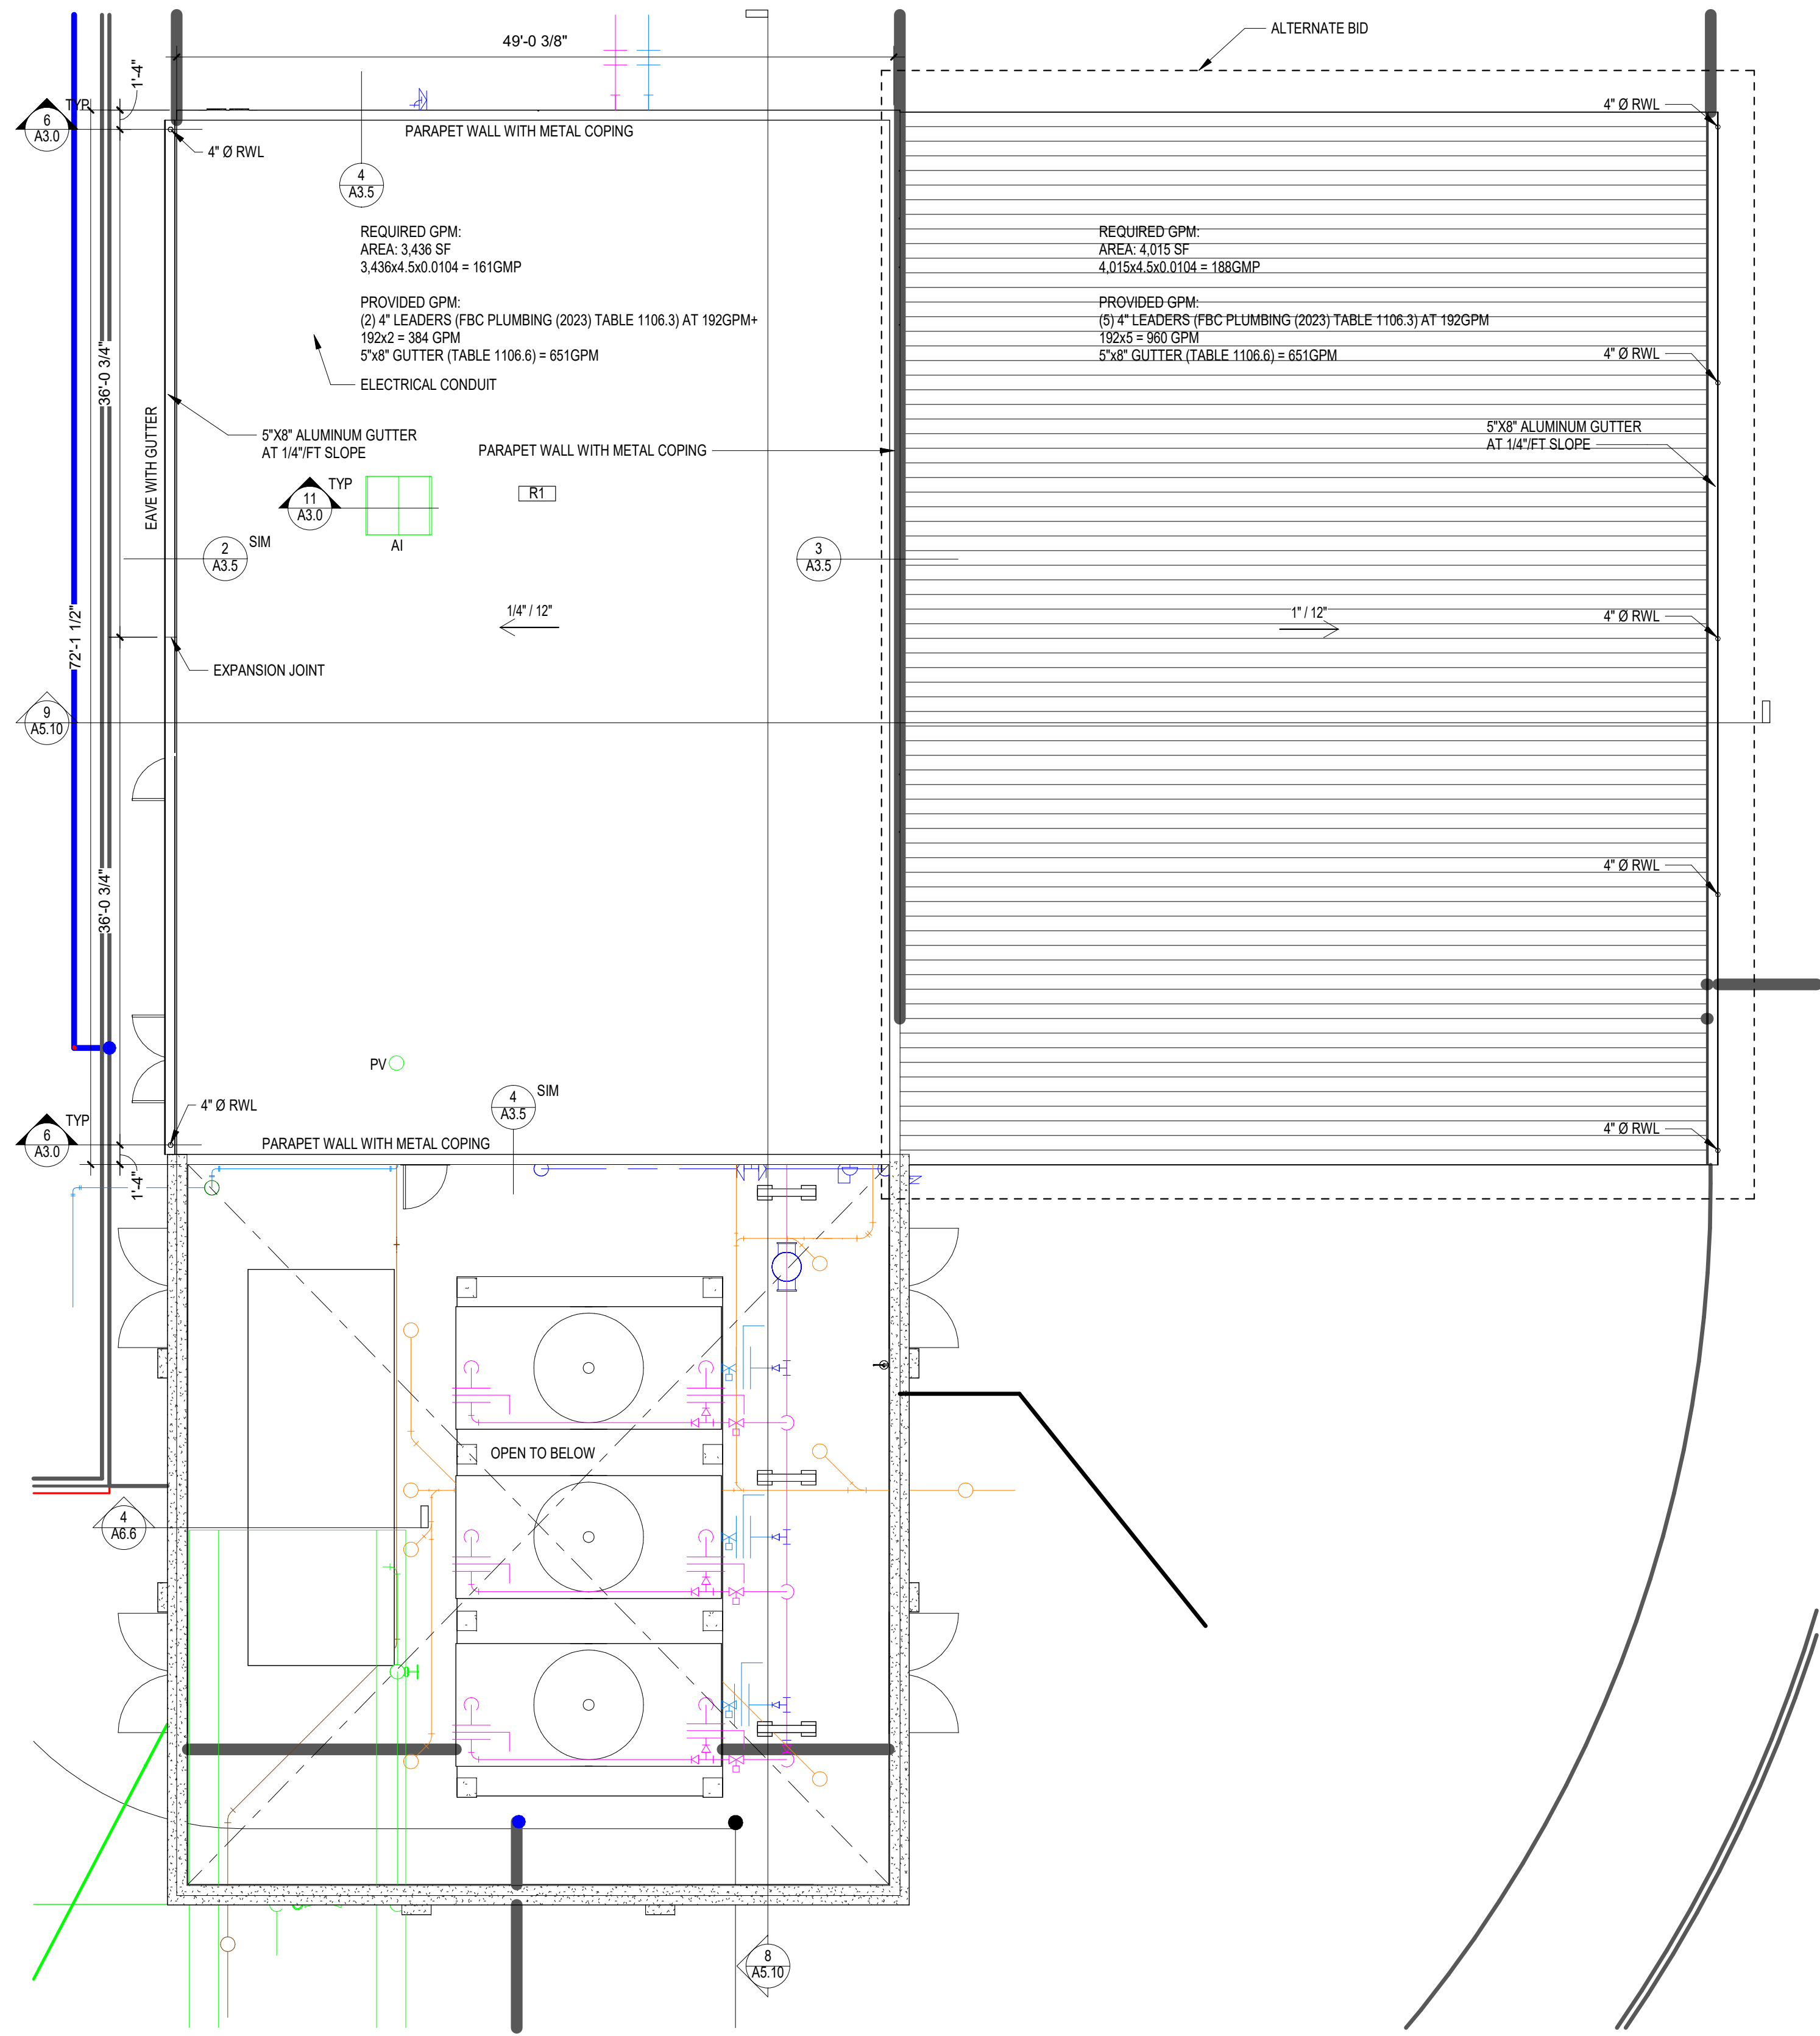


1 ROOF PLAN - CHILLER
1/8" = 1'-0"

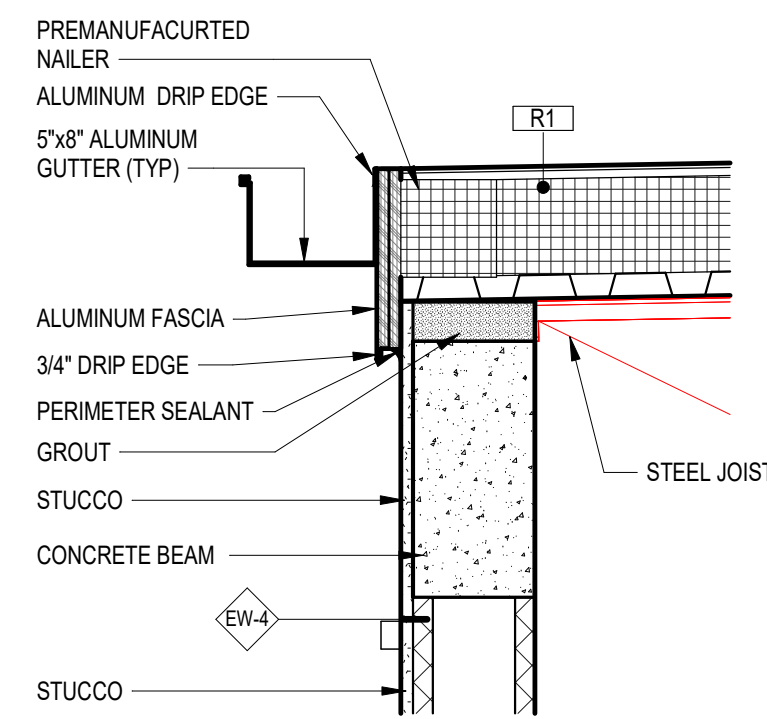



2 ROOF DETAIL
1" = 1'-0"

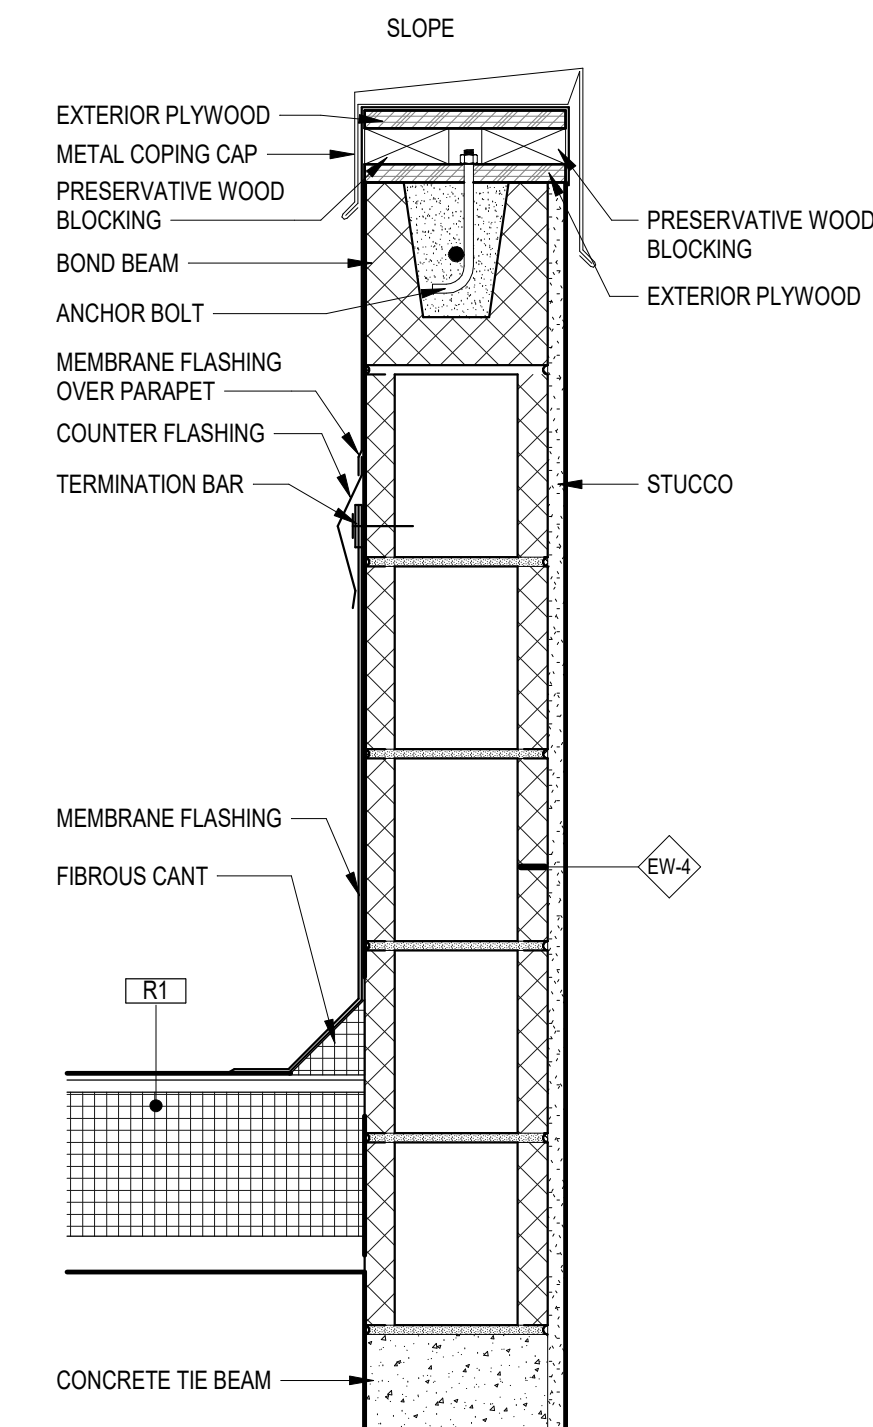

4 ROOF DETAIL
1 1/2" = 1'-0"

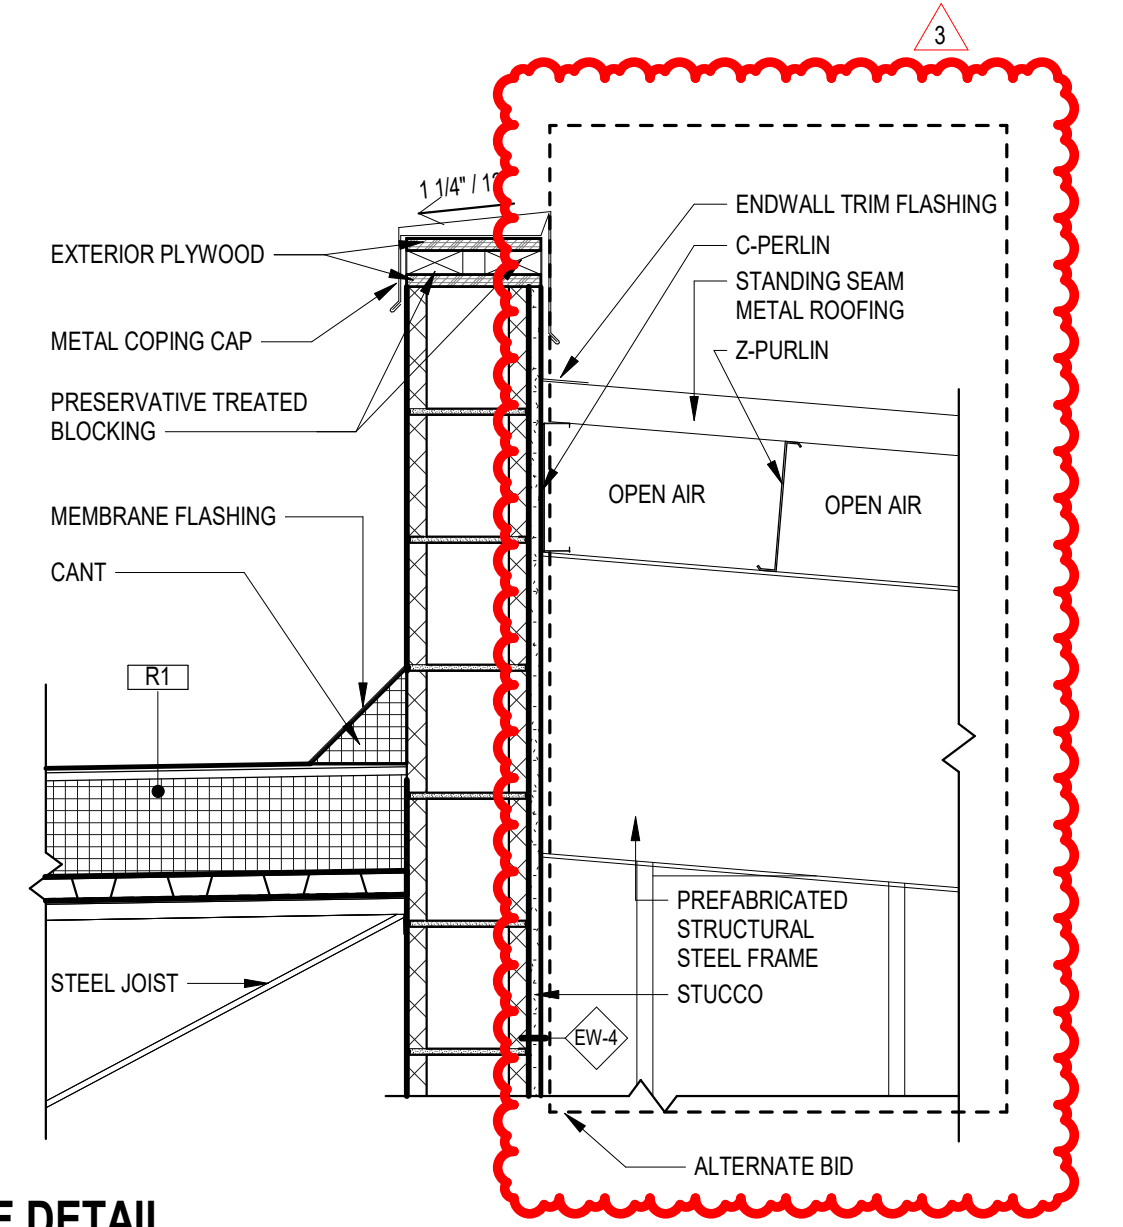

3 ROOF DETAIL
1" = 1'-0"

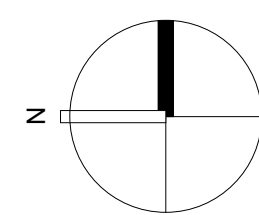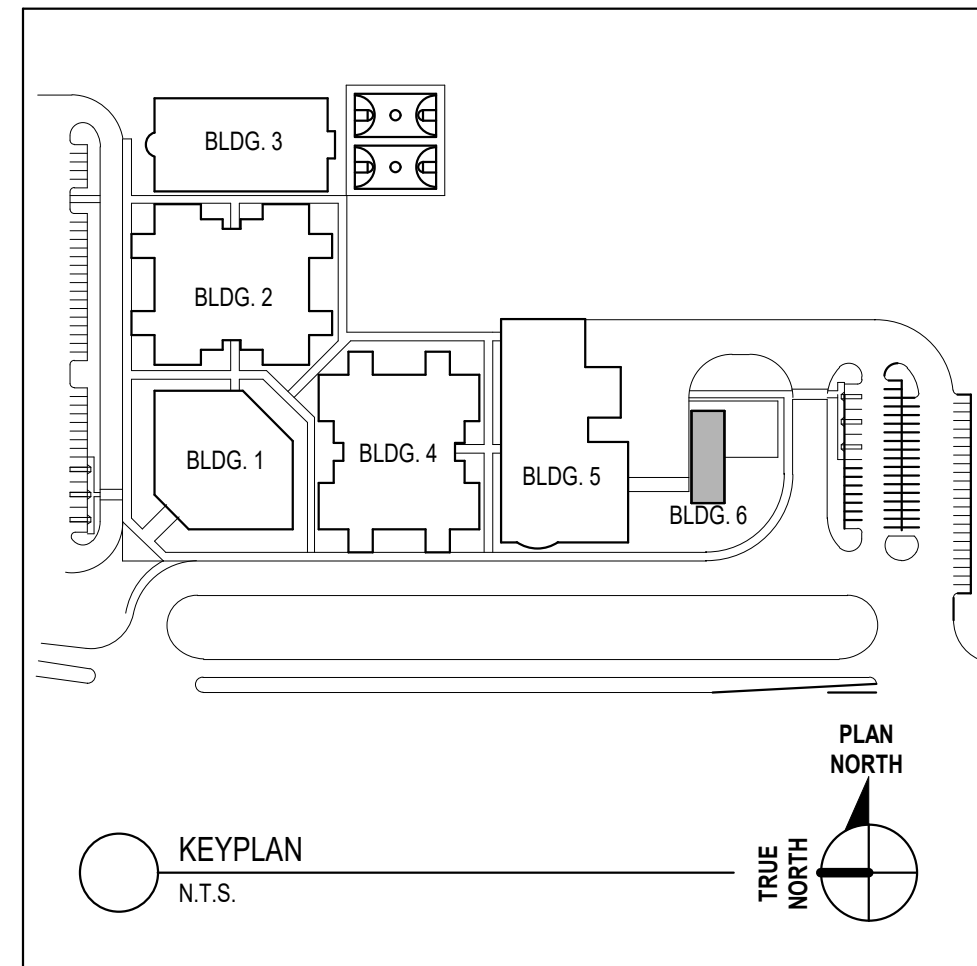

CODE REVIEW:

CERTIFICATE:



SPIEZLE ARCHITECTURAL GROUP INC.
2001 9TH AVENUE
SUITE 308
VERO BEACH, FL 32900
PHONE: 772-794-2929

SIGNATURE:

ANTHONY DONATO
STUDIO DESIGN
JOHN F. WRIGHT

SEAL:

CONSULTANTS:

ADDENDUM NO. 3 - 1-20-2025

PROJECT:

ST. LUCIE WESTERN
GROVE K-8 SCHOOL

SW POWERLINE RD AND TRADITION
PARKWAY PORT ST. LUCIE, FL 34986

FOR

ST. LUCIE SCHOOL
DISTRICT

9461 BRANDYWINE LANE, PORT ST.
LUCIE, FL 34986

FOR CODE REVIEW:

DD/MM/YYYY

REVISIONS:

#	REVISION NAME	DATE
3	ADDENDUM 3	01.20.2025

FOR BID:

DD/MM/YYYY

DRAWING TITLE:

ROOF PLAN AND
DETAILS - CHILLER -
BUILDING 6


COMMISSION NUMBER:

24K054


DO NOT SCALE THE DRAWINGS

DRAWING NUMBER:


A3.5

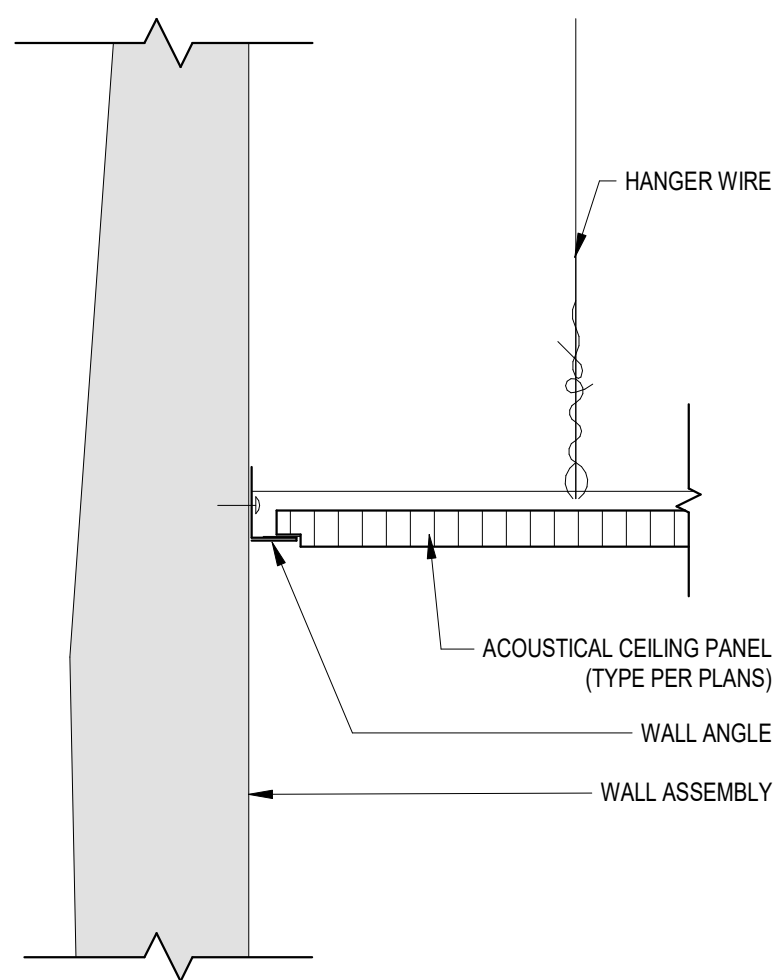

2 **EDGE DETAIL AT ACOUSTIC CEILING PANEL**
3" = 1'-0"

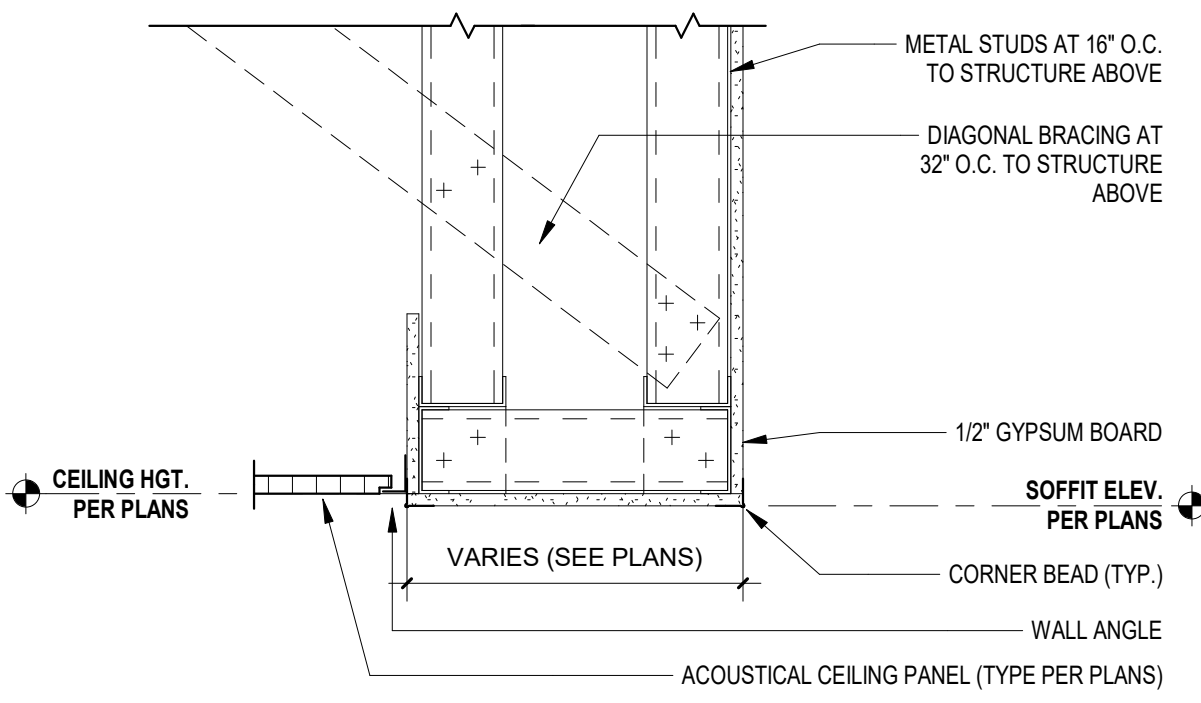

5 FRAMED SOFFIT DETAIL

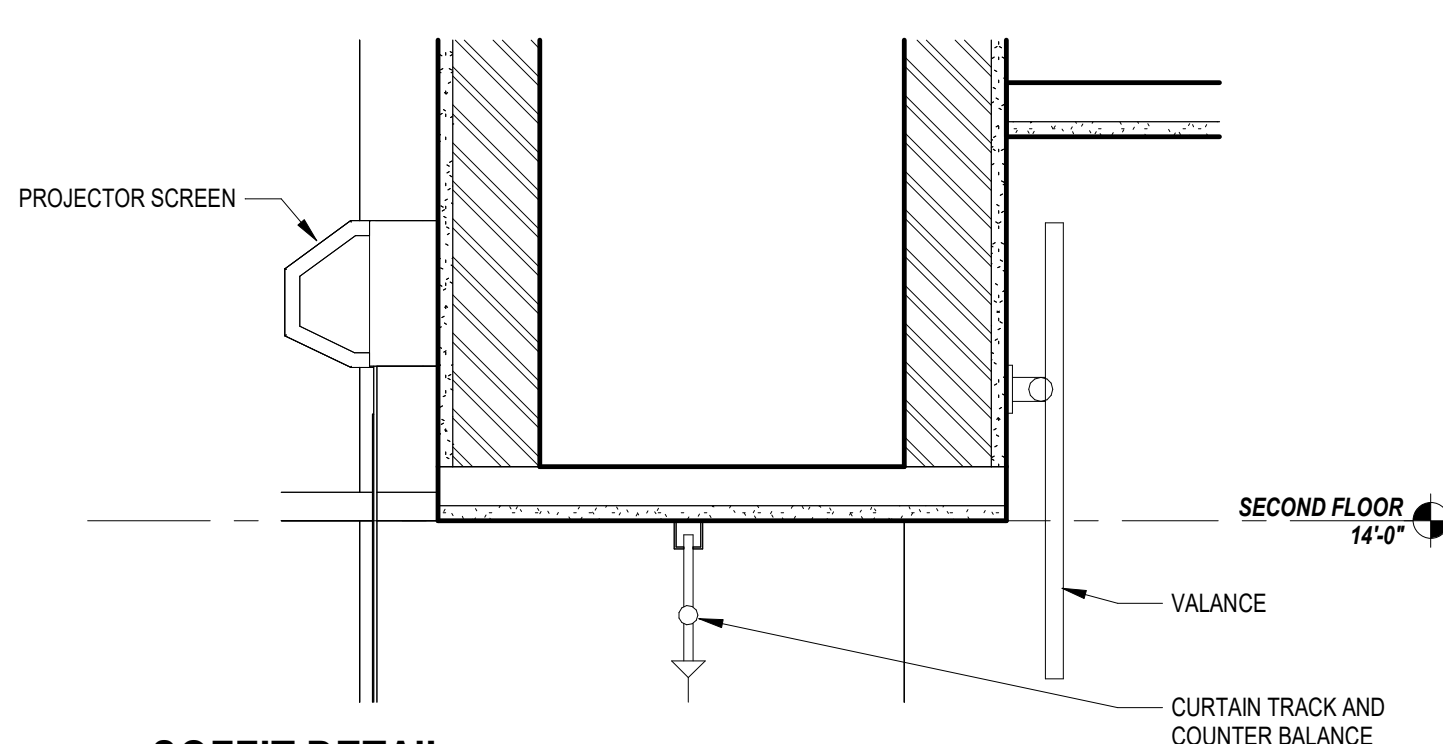

8 SOFFIT DETAIL

CEILING TYPE SCHEDULE	
TYPE MARK	DESCRIPTION
ACP-1	SUSPENDED CEILING PANEL WITH 1/2" MIN. GYPSUM BOARD
ACP-2	SUSPENDED GYPSUM
GBC-1	GYPSUM BOARD CEILING

XXX-# ← CEILING TYPE (SEE SPECIFICATION FOR TYPES)
12'-10" ← HEIGHT ABOVE FINISHED FLOOR

- NOTES:**
1. INCLUSION OF SYMBOL IN LEGEND DOES NOT IMPLY SCOPE OF WORK. REFER TO PLANS.
 2. CONTRACTORS SHALL COORDINATE WITH ALL OTHER TRADES PRIOR TO INSTALLATION OF FIXTURES AND OTHER CEILING DEVICES.
 3. REFER TO MEP DRAWINGS FOR SIZES, TYPES, QUANTITIES AND INSTALLATION REQUIREMENTS OF FIXTURES AND CEILING DEVICES.
 4. COORDINATE ALL AUDIO & VISUAL DEVICES WITH ANY DRAWINGS. ALL DEVICES SHOWN HERE, INCLUDING PROJECTORS AND PROJECTION SCREENS ARE DIAGRAMMATIC AND ARE SHOWN HERE TO DEPICT ADJACENCIES WITH OTHER LIGHTING AND CEILING DEVICES.
 5. REFER TO ENGINEERING DRAWINGS FOR LOCATION OF ACCESS PANELS (TYP.)

GENERAL FASTENING REQUIREMENTS

INSTALL ACOUSTICAL PANEL CEILINGS TO COMPLY WITH ASTM C 636 AND SEISMIC DESIGN REQUIREMENTS INDICATED, ACCORDING TO MANUFACTURER'S WRITTEN INSTRUCTIONS AND CISCA's "CEILING SYSTEMS HANDBOOK". COMPLY WITH GOVERNING REGULATIONS, REFERENCED STANDARDS, INDUSTRY STANDARDS APPLICABLE TO THE WORK AND AS SHOWN ON THE FINAL APPROVED SHOP DRAWINGS.

SUSPEND CEILING HANGERS FROM BUILDING'S STRUCTURAL

- g. ATTACH HANGERS TO PLUMB AND FREE FROM CONTACT WITH INSULATION OR OTHER MATERIALS WITHIN CEILING PLENUM AT ANY PART OF THE SUPPORTING STRUCTURE OR OF CEILING SUSPENSION SYSTEM
- h. SPAY HANGERS ONLY WHERE REQUIRED TO MISS EXISTING STRUCTURE, OFFSHOOTING, OR OTHER FORCES BY BRACING, COUNTERPLAYING, OR OTHER EQUIVALENT EFFECTIVE MEANS
- i. SUSPEND WEIGHTS OF DUCTS AND OTHER CONSTRUCTION WITHIN CEILING PLENUM PRODUCES HANGERS CAPACITIES THAT INTERFERE WITH LOCATION OF HANGERS AT SPACINGS REQUIRED TO SUPPORT STANDARD SUSPENSION SYSTEMS AND EQUIPMENT. ALL SUPPLEMENTAL SUSPENSION MEMBERS AND HANGERS IN FORM OF TRAPEZES OR EQUIVALENT DEVICES
- j. SUSPENSION MEMBERS AND HANGERS IN FORM OF TRAPEZES OR EQUIVALENT DEVICES
- k. SUSPENSION MEMBERS AND HANGERS IN FORM OF TRAPEZES OR EQUIVALENT DEVICES
CODE REVIEW:

CERTIFICATE:



SPIEGLER ARCHITECTURAL GROUP INC.
2001 9TH AVENUE
SUITE 308
VERO BEACH, FL 32960
PHONE: 772-794-2929

SIGNATURE:

ANTHONY DONADIO	AR0012458
STEVEN G. SIEGEL	AR002648
JOHN F. WRIGHT	AR101341

SEAL:

CONSULTANTS:

ADDENDUM NO. 3 - 1-20-2025

PROJECT:

ST. LUCIE WESTERN
GROVE K-8 SCHOOL

SW POWERLINE RD AND TRADITION
PARKWAY PORT ST. LUCIE, FL 34986

FOR

ST. LUCIE SCHOOL
DISTRICT

9461 BRANDYWINE LANE, PORT ST.
LUCIE, FL 34986

FOR CODE REVIEW:

DD/MM/YYYY

REVISIONS:

#	REVISION NAME	DATE
3	ADDENDUM 3	01.20.2025

FOR BID:

DDMMYY

DRAWING TITLE:


CEILING DETAILS

COMMISSION NUMBER

24K054

DO NOT SCALE THE DRAWINGS


A4.0

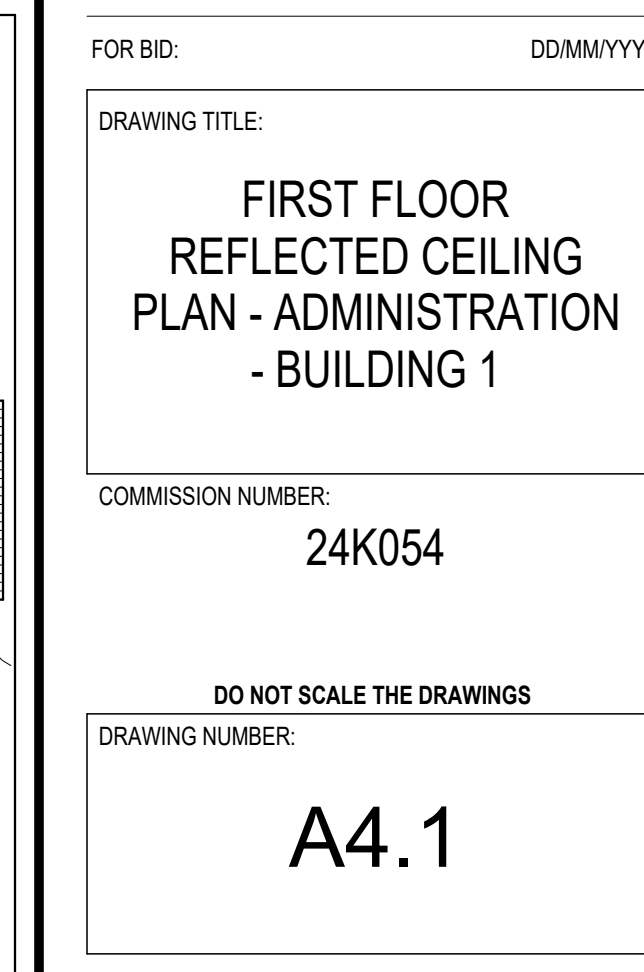

NOTES:

1. INCLUSION OF SYMBOL IN LEGEND DOES NOT IMPLY SCOPE OF WORK. REFER TO PLANS.
2. CONTRACTORS SHALL COORDINATE WITH ALL OTHER TRADES PRIOR TO INSTALLATION OF FIXTURES AND OTHER CEILING DEVICES.
3. REFER TO M/E/P DRAWINGS FOR SIZES, TYPES, QUANTITIES AND INSTALLATION REQUIREMENTS OF FIXTURES AND CEILING DEVICES.
4. COORDINATE ALL AUDIO AND VISUAL DEVICES WITH A/V DRAWINGS. A/V EQUIPMENT SHOWN HERE, INCLUDING PROJECTORS AND PROJECTION SCREENS ARE DIAGRAMMATIC AND ARE SHOWN HERE TO DEPICT ADJACENCIES WITH OTHER LIGHTING AND CEILING DEVICES.
5. REFER TO A8 SHEETS FOR ACoustICAL WALL PANEL HEIGHTS

A4.1

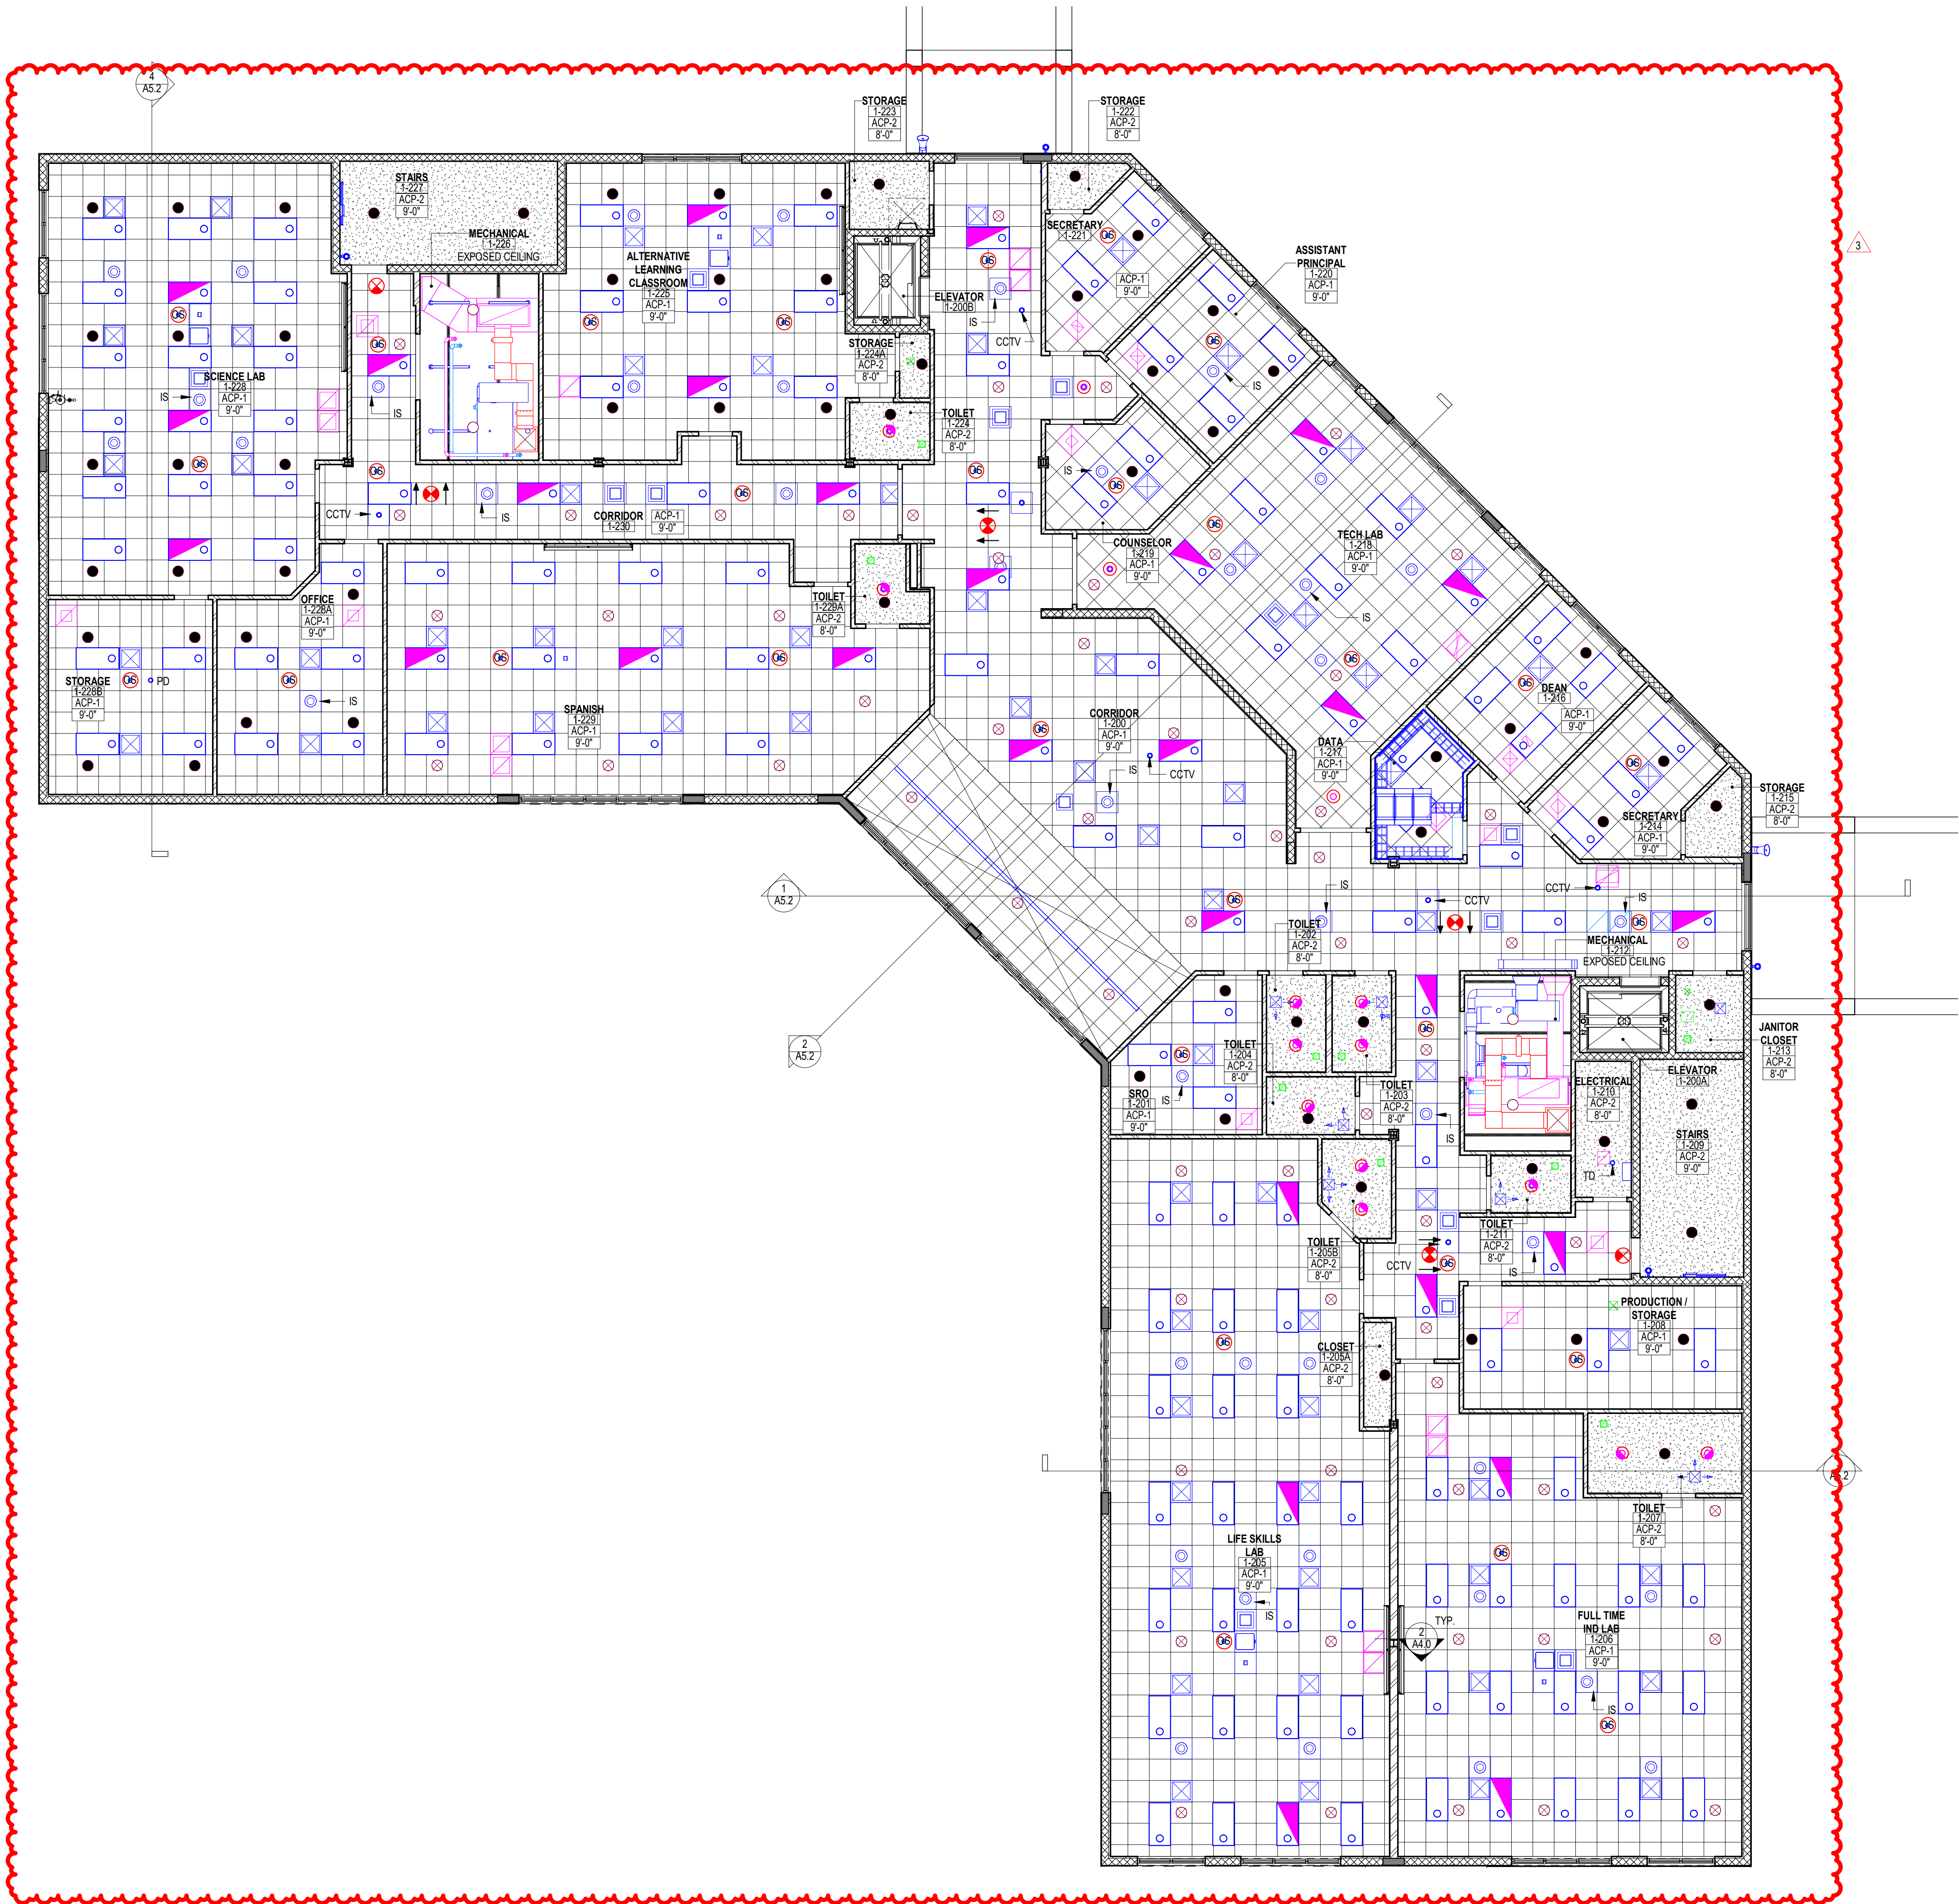


1 SECOND FLOOR REFLECTED CEILING PLAN - ADMINISTRATION
1/8" = 1'-0"

CEILING LEGEND

SYMBOL	CEILING TYPE	HEIGHT ABOVE FINISHED FLOOR
	24"x24" ACOUSTIC CEILING PANEL SYSTEM	
	GYPSUM BOARD CEILING	
	24"x48" LAY IN LIGHT FIXTURE	
	24"x48" EMERGENCY BATTERY LAY IN LIGHT FIXTURE	
	12" X 48" LAY IN LIGHT FIXTURE	
	4" RECESSED LIGHT	
	4" EMERGENCY BATTERY RECESSED LIGHT	
	24" X 8" COVERED STRIP LIGHT	
	24" X 8" EMERGENCY BATTERY COVERED STRIP LIGHT	
	HIGH BAY LIGHTING FIXTURE	
	TRACK LIGHTING	
	48" X 12" COVERED STRIP LIGHT	
	48" X 12" EMERGENCY BATTERY COVERED STRIP LIGHT	
	48" X 2" NARROW STRIP LIGHT	
	24"x24" SUPPLY DIFFUSER	
	12"x12" SUPPLY DIFFUSER	
	24" X 24" RETURN GRILLE	
	12"x12" SIDE WALL EXHAUST GRILLE	
	6"x8" SIDE WALL EXHAUST GRILLE	
	8"x8" SIDE WALL EXHAUST GRILLE	
	22"x22" EXHAUST GRILLE	
	24"x24" PYRAMID SOUND DIFFUSER	
	48"x48" PYRAMID SOUND DIFFUSER	
	3/4" SPRINKLER PENDENT	
	1/2" SPRINKLER PENDENT	
	1/2" UPRIGHT SPRINKLER	
	WIRELESS DATA DEVICE	
	DATA OUTLET	
	PROJECTOR	
	PHOTOELECTRIC DETECTOR (PD)	
	OCCUPANCY SENSOR	
	INTERCOM SPEAKER (IS)	
	AV SPEAKER	
	THERMAL DETECTOR (TD)	
	ROUND DIFFUSER	
	4" RECESSED SHOWER LIGHT	
	4" EMERGENCY BATTERY RECESSED SHOWER LIGHT	
	CEILING ACCESS PANEL	
	WALL MOUNTED STROBE FIRE ALARM EXIT SIGN	
	CEILING MOUNTED PROJECTOR SCREEN	
	48"x96" CURVED SOUND DIFFUSER PANEL	
	48"x96" FIBERGLASS ACOUSTICAL PANEL	
	48"x48" FIBERGLASS ACOUSTICAL PANEL	
	CEILING MOUNTED CURTAIN TRACK	
	EXHAUST HOOD	
	EXHAUST HOOD	
	CARBON MONOXIDE DETECTOR (CO)	
	CLOSED CIRCUIT TV CAMERA CEILING MOUNTED (CCTV)	
	WALL MOUNTED EXTERIOR LIGHT	
	WALL MOUNTED CLOSED CIRCUIT TV CAMERA	
	WALL MOUNTED HORN SPEAKER	
	WALL MOUNTED LINEAR LIGHT	
	WALL MOUNTED FIRE ALARM	
	EXPOSED DUCT WORK	
	LIGHTING CONNECTOR	
	LIGHTING SWITCH	

- NOTES:
1. INCLUSION OF SYMBOL IN LEGEND DOES NOT IMPLY SCOPE OF WORK. REFER TO PLANS.
 2. CONTRACTORS SHALL COORDINATE WITH ALL OTHER TRADES PRIOR TO INSTALLATION OF FIXTURES AND OTHER CEILING DEVICES.
 3. REFER TO MEIP DRAWINGS FOR SIZES, TYPES, QUANTITIES AND INSTALLATION REQUIREMENTS OF FIXTURES AND CEILING DEVICES.
 4. COORDINATE ALL AUDIO AND VISUAL DEVICES WITH AV DRAWINGS. AV EQUIPMENT SHOWN HERE, INCLUDING PROJECTORS AND PROJECTION SCREENS ARE DIAGRAMMATIC AND ARE SHOWN HERE TO DEPICT ADJACENCIES WITH OTHER LIGHTING AND CEILING DEVICES.
 5. REFER TO AS SHEETS FOR ACOUSTICAL WALL PANEL HEIGHTS.

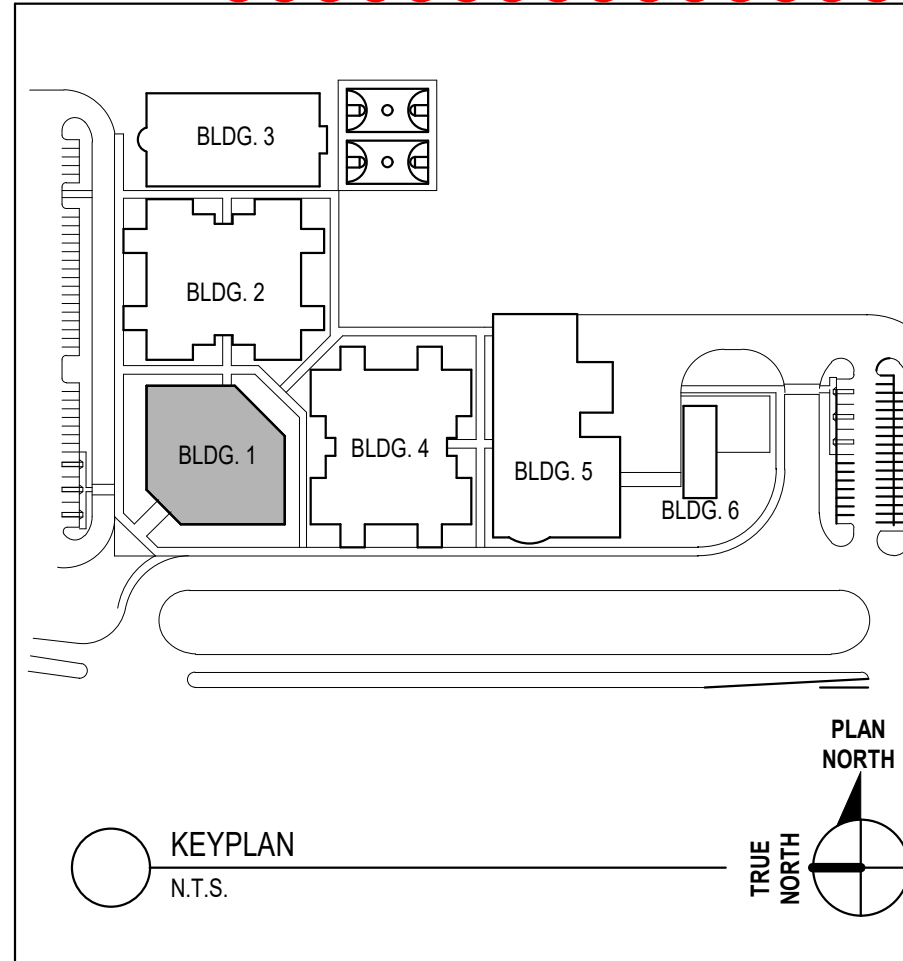

CODE REVIEW:

CERTIFICATE:



SPIEZLE ARCHITECTURAL GROUP INC.
2001 9TH AVENUE
SUITE 308
VERO BEACH, FL 32900
PHONE: 772-794-2929

SIGNATURE:
ANTHONY DONATO
STEVENS DEBEL
JOHN F. WRIGHT

SEAL:

CONSULTANTS:

ADDENDUM NO. 3 - 1-20-2025

PROJECT:

ST. LUCIE WESTERN
GROVE K-8 SCHOOL

SW POWERLINE RD AND TRADITION
PARKWAY PORT ST. LUCIE, FL 34986

FOR

ST. LUCIE SCHOOL
DISTRICT

9461 BRANDYWINE LANE, PORT ST.
LUCIE, FL 34986

FOR CODE REVIEW: DD/MM/YYYY

REVISIONS:	REVISION NAME	DATE
3	ADDENDUM 3	01.20.2025

FOR BID: DD/MM/YYYY

DRAWING TITLE:

SECOND FLOOR
REFLECTED CEILING
PLAN - ADMINISTRATION
- BUILDING 1

COMMISSION NUMBER:
24K054

DO NOT SCALE THE DRAWINGS

DRAWING NUMBER:

A4.2

1 FIRST FLOOR REFLECTED CEILING PLAN - CLASSROOM 1

1/8" = 1'-0"

CEILING LEGEND

- CEILING TYPE
HEIGHT ABOVE FINISHED FLOOR
- 24"x24" ACOUSTIC CEILING PANEL SYSTEM
- GYPSUM BOARD CEILING
- 24"x48" LAY IN LIGHT FIXTURE
- 24"x48" EMERGENCY BATTERY LAY IN LIGHT FIXTURE
- 12" X 48" LAY IN LIGHT FIXTURE
- 4" RECESSED LIGHT
- 4" EMERGENCY BATTERY RECESSED LIGHT
- 24" X 8" COVERED STRIP LIGHT
- 24" X 8" EMERGENCY BATTERY COVERED STRIP LIGHT
- HIGH BAY LIGHTING FIXTURE
- TRACK LIGHTING
- 48" X 12" COVERED STRIP LIGHT
- 48" X 12" EMERGENCY BATTERY COVERED STRIP LIGHT
- 48" X 2" NARROW STRIP LIGHT
- 24"x24" SUPPLY DIFFUSER
- 12"x12" SUPPLY DIFFUSER
- 24" X 24" RETURN GRILLE
- 12"x12" SIDE WALL EXHAUST GRILLE
- 6"x6" SIDE WALL EXHAUST GRILLE
- 8"x8" SIDE WALL EXHAUST GRILLE
- 22"x22" EXHAUST GRILLE
- 24"x24" PYRAMID SOUND DIFFUSER
- 48"x48" PYRAMID SOUND DIFFUSER
- 3/4" SPRINKLER PENDENT
- 1/2" SPRINKLER PENDENT
- 1/2" UPRIGHT SPRINKLER
- WIRELESS DATA DEVICE
- DATA OUTLET
- PROJECTOR
- PHOTOELECTRIC DETECTOR (PD)
- OCCUPANCY SENSOR
- INTERCOM SPEAKER (IS)
- AV SPEAKER
- THERMAL DETECTOR (TD)
- ROUND DIFFUSER
- 4" RECESSED SHOWER LIGHT
- 4" EMERGENCY BATTERY RECESSED SHOWER LIGHT
- CEILING ACCESS PANEL
- WALL MOUNTED STROBE FIRE ALARM
- EXIT SIGN
- CEILING MOUNTED PROJECTOR SCREEN
- 48"x96" CURVED SOUND DIFFUSER PANEL
- 48"x96" FIBERGLASS ACOUSTICAL PANEL
- 48"x48" FIBERGLASS ACOUSTICAL PANEL
- CEILING MOUNTED CURTAIN TRACK
- EXHAUST HOOD
- EXHAUST HOOD
- CARBON MONOXIDE DETECTOR (CD)
- CLOSED CIRCUIT TV CAMERA
- CEILING MOUNTED (CCTV)
- WALL MOUNTED EXTERIOR LIGHT TV CAMERA
- WALL MOUNTED CLOSED CIRCUIT TV CAMERA
- WALL MOUNTED HORN SPEAKER
- WALL MOUNTED LINER LIGHT
- WALL MOUNTED FIRE ALARM
- EXPOSED DUCT WORK
- LIGHTING CONNECTOR
- LIGHTING SWITCH

- NOTES:
1. INCLUSION OF SYMBOL IN LEGEND DOES NOT IMPLY SCOPE OF WORK. REFER TO PLANS.
 2. CONTRACTORS SHALL COORDINATE WITH ALL OTHER TRADES PRIOR TO INSTALLATION OF FIXTURES AND OTHER CEILING DEVICES.
 3. REFER TO M/E/P DRAWINGS FOR SIZES, TYPES, QUANTITIES AND INSTALLATION REQUIREMENTS OF FIXTURES AND CEILING DEVICES.
 4. COORDINATE ALL AUDIO AND VISUAL DEVICES WITH AV DRAWINGS. AV EQUIPMENT SHOWN HERE, INCLUDING PROJECTORS AND PROJECTION SCREENS ARE DIAGRAMMATIC AND ARE SHOWN HERE TO DEPICT ADJACENCIES WITH OTHER LIGHTING AND CEILING DEVICES. REFER TO AS SHEETS FOR ACOUSTICAL WALL PANEL HEIGHTS.
 - 5.

CODE REVIEW:

CERTIFICATE:

spiezie

SPIEZLE ARCHITECTURAL GROUP INC.
2001 5TH AVENUE SUITE 308
VERO BEACH, FL 32906
PHONE: 772-794-2929

SIGNATURE:
ANTHONY DONATO
STUDIO DESIGN
JOHN F. WRIGHT

SEAL:

CONSULTANTS:

ADDENDUM NO. 3 - 1-20-2025

PROJECT:

ST. LUCIE WESTERN
GROVE K-8 SCHOOL

SW POWERLINE RD AND TRADITION
PARKWAY PORT ST. LUCIE, FL 34986

FOR

ST. LUCIE SCHOOL
DISTRICT

9461 BRANDYWINE LANE, PORT ST.
LUCIE, FL 34986

FOR CODE REVIEW: DD/MM/YYYY

REVISIONS:	REVISION NAME	DATE
3	ADDENDUM 3	01.20.2025

FOR BID: DD/MM/YYYY

DRAWING TITLE:


FIRST FLOOR
REFLECTED CEILING
PLAN - CLASSROOM 1 -
BUILDING 2


COMMISSION NUMBER:
24K054

DO NOT SCALE THE DRAWINGS

DRAWING NUMBER:

A4.3

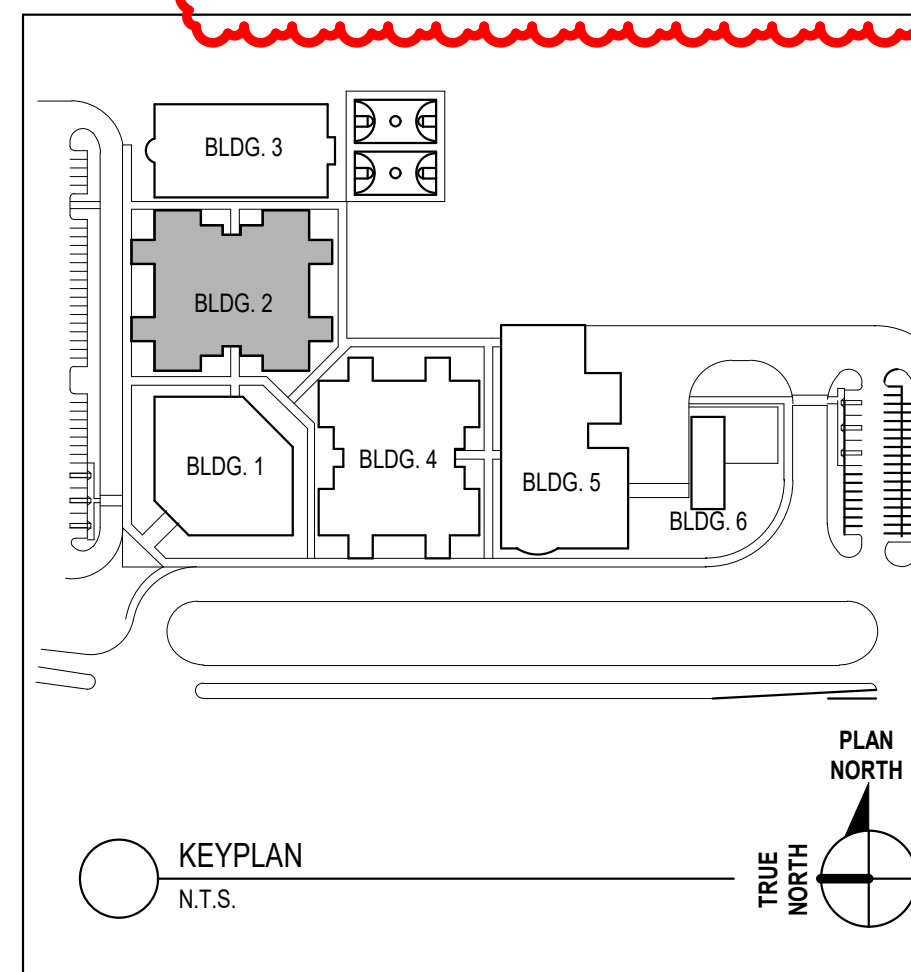


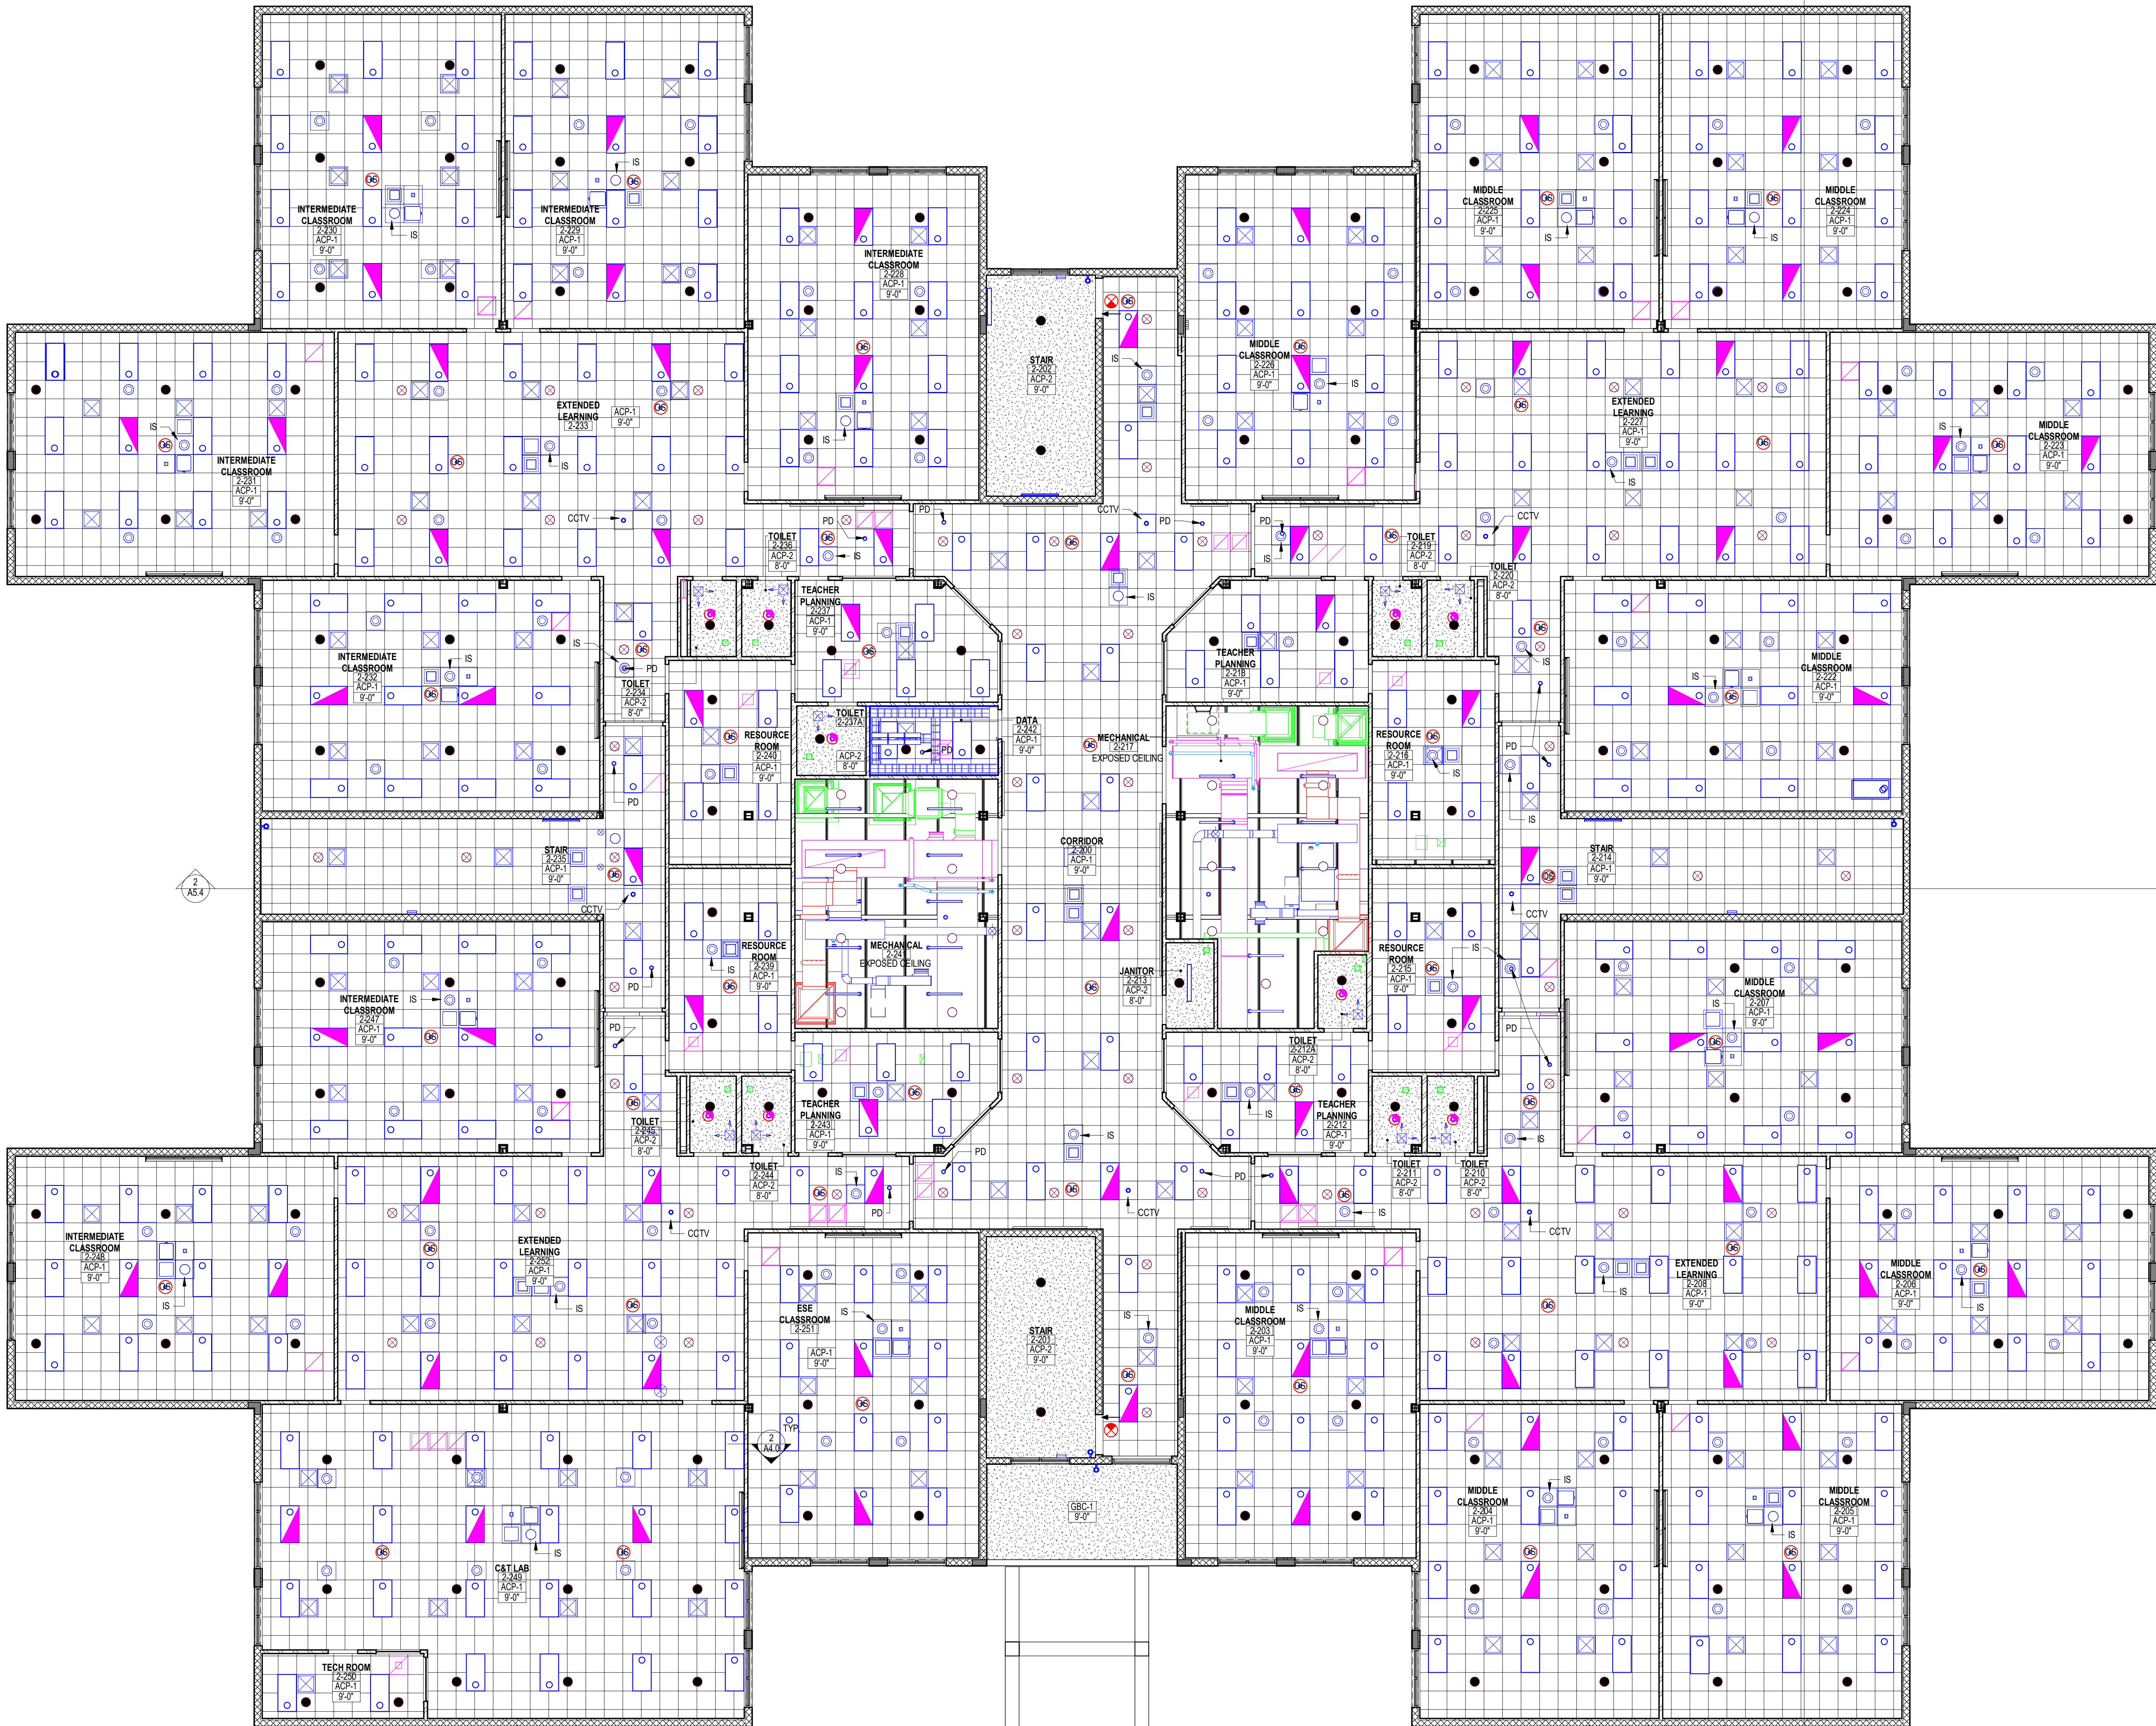

CEILING LEGEND

- CEILING TYPE
HEIGHT ABOVE FINISHED FLOOR
- 24'X24' ACOUSTIC CEILING PANEL SYSTEM
- GYPSUM BOARD CEILING
- 24'X48" LAY IN LIGHT FIXTURE
- 24'X48" EMERGENCY BATTERY LAY IN LIGHT FIXTURE
- 12' X 48" LAY IN LIGHT FIXTURE
- 4" RECESSED LIGHT
- 4" EMERGENCY BATTERY RECESSED LIGHT
- 24' X 8" COVERED STRIP LIGHT
- 24' X 8" EMERGENCY BATTERY COVERED STRIP LIGHT
- HIGH BAY LIGHTING FIXTURE
- TRACK LIGHTING
- 48' X 12" COVERED STRIP LIGHT
- 48' X 12" EMERGENCY BATTERY COVERED STRIP LIGHT
- 48' X 2" NARROW STRIP LIGHT
- 24'X24' SUPPLY DIFFUSER
- 12'X12' SUPPLY DIFFUSER
- 24' X 24" RETURN GRILLE
- 12'X12' SIDE WALL EXHAUST GRILLE
- 6'X6" SIDE WALL EXHAUST GRILLE
- 6'X8" SIDE WALL EXHAUST GRILLE
- 22'X22" EXHAUST GRILLE
- 24'X24" PYRAMID SOUND DIFFUSER
- 48'X48" PYRAMID SOUND DIFFUSER
- 34" SPRINKLER PENDENT
- 1/2" SPRINKLER PENDENT
- 1/2" UPRIGHT SPRINKLER
- WIRELESS DATA DEVICE
- DATA OUTLET
- PROJECTOR
- PHOTOELECTRIC DETECTOR (PD)
- OCCUPANCY SENSOR
- INTERCOM SPEAKER (IS)
- AV SPEAKER
- THERMAL DETECTOR (TD)
- ROUND DIFFUSER
- 4" RECESSED SHOWER LIGHT
- 4" EMERGENCY BATTERY RECESSED SHOWER LIGHT
- CEILING ACCESS PANEL
- WALL MOUNTED STROBE FIRE ALARM
- EXIT SIGN
- CEILING MOUNTED PROJECTOR SCREEN
- 48'X96" CURVED SOUND DIFFUSER PANEL
- 48'X96" FIBERGLASS ACOUSTICAL PANEL
- 48'X48" FIBERGLASS ACOUSTICAL PANEL
- CEILING MOUNTED CURTAIN TRACK
- EXHAUST HOOD
- EXHAUST HOOD
- CARBON MONOXIDE DETECTOR (CD)
- CLOSED CIRCUIT TV CAMERA
- CEILING MOUNTED (CCTV)
- WALL MOUNTED EXTERIOR LIGHT
- WALL MOUNTED CLOSED CIRCUIT TV CAMERA
- WALL MOUNTED HORN SPEAKER
- WALL MOUNTED LINER LIGHT
- WALL MOUNTED FIRE ALARM
- EXPOSED DUCT WORK
- LIGHTING CONNECTOR
- LIGHTING SWITCH

- NOTES:
1. INCLUSION OF SYMBOL IN LEGEND DOES NOT IMPLY SCOPE OF WORK. REFER TO PLANS.
 2. CONTRACTORS SHALL COORDINATE WITH ALL OTHER TRADES PRIOR TO INSTALLATION OF FIXTURES AND OTHER CEILING DEVICES.
 3. REFER TO M/E/P DRAWINGS FOR SIZES, TYPES, QUANTITIES AND INSTALLATION REQUIREMENTS OF FIXTURES AND CEILING DEVICES.
 4. COORDINATE ALL AUDIO AND VISUAL DEVICES WITH AV DRAWINGS. AV EQUIPMENT SHOWN HERE, INCLUDING PROJECTORS AND PROJECTION SCREENS ARE DIAGRAMMATIC AND ARE SHOWN HERE TO DEPICT ADJACENCIES WITH OTHER LIGHTING AND CEILING DEVICES.
 5. REFER TO AS SHEETS FOR ACOUSTICAL WALL PANEL HEIGHTS.

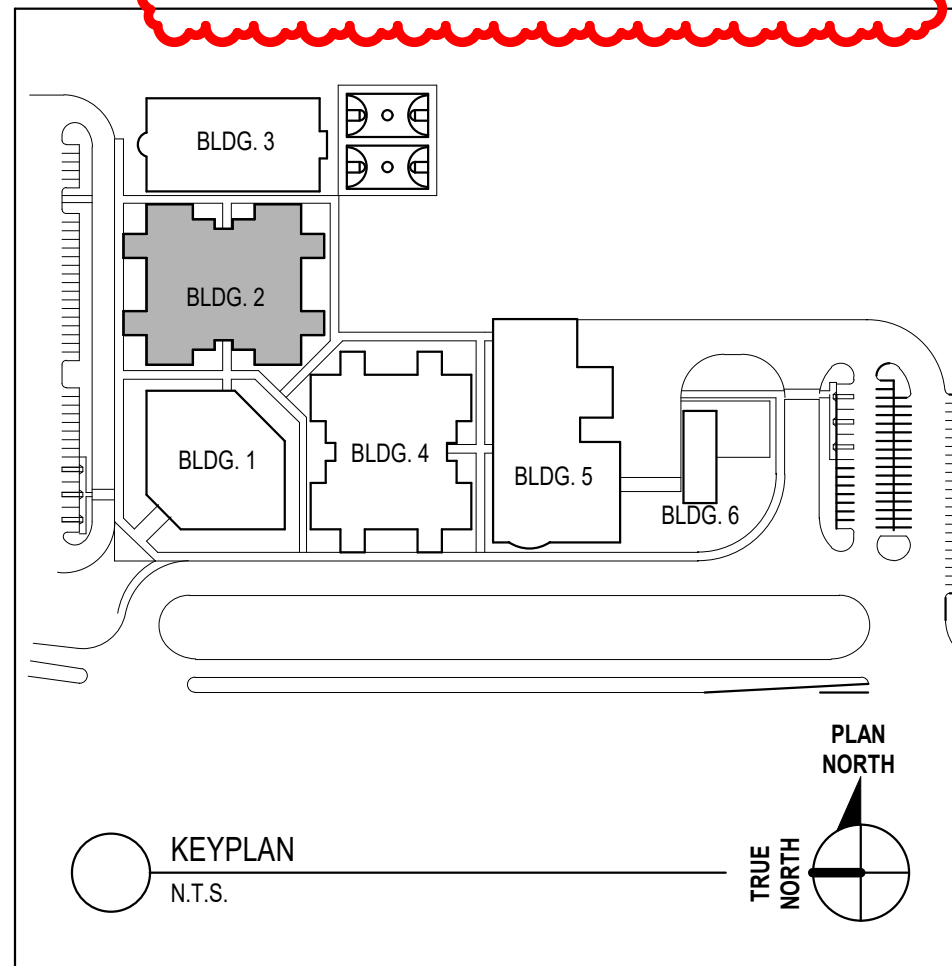

CODE REVIEW:

CERTIFICATE:

spiezie

SPIEZZE ARCHITECTURAL GROUP INC.
2001 5TH AVENUE
SUITE 308
VERO BEACH, FL 32900
PHONE: 772-794-2929

SIGNATURE:
ANTHONY DONATO
STUDIO DESIGN
JOHN F. WRIGHT

SEAL:

CONSULTANTS:

ADDENDUM NO. 3 - 1-20-2025

PROJECT:

**ST. LUCIE WESTERN
GROVE K-8 SCHOOL**

SW POWERLINE RD AND TRADITION
PARKWAY PORT ST. LUCIE, FL 34986

FOR

**ST. LUCIE SCHOOL
DISTRICT**

9461 BRANDYWINE LANE, PORT ST.
LUCIE, FL 34986

FOR CODE REVIEW: DD/MM/YYYY

REVISIONS:

#	REVISION NAME	DATE
3	ADDENDUM 3	01.20.2025

FOR BID: DD/MM/YYYY

DRAWING TITLE:

**SECOND FLOOR
REFLECTED CEILING
PLAN - CLASSROOM 1 -
BUILDING 2**


COMMISSION NUMBER:
24K054

DO NOT SCALE THE DRAWINGS

DRAWING NUMBER:

A4.4

1 SECOND FLOOR REFLECTED CEILING PLAN - CLASSROOM 1
1/8" = 1'-0"

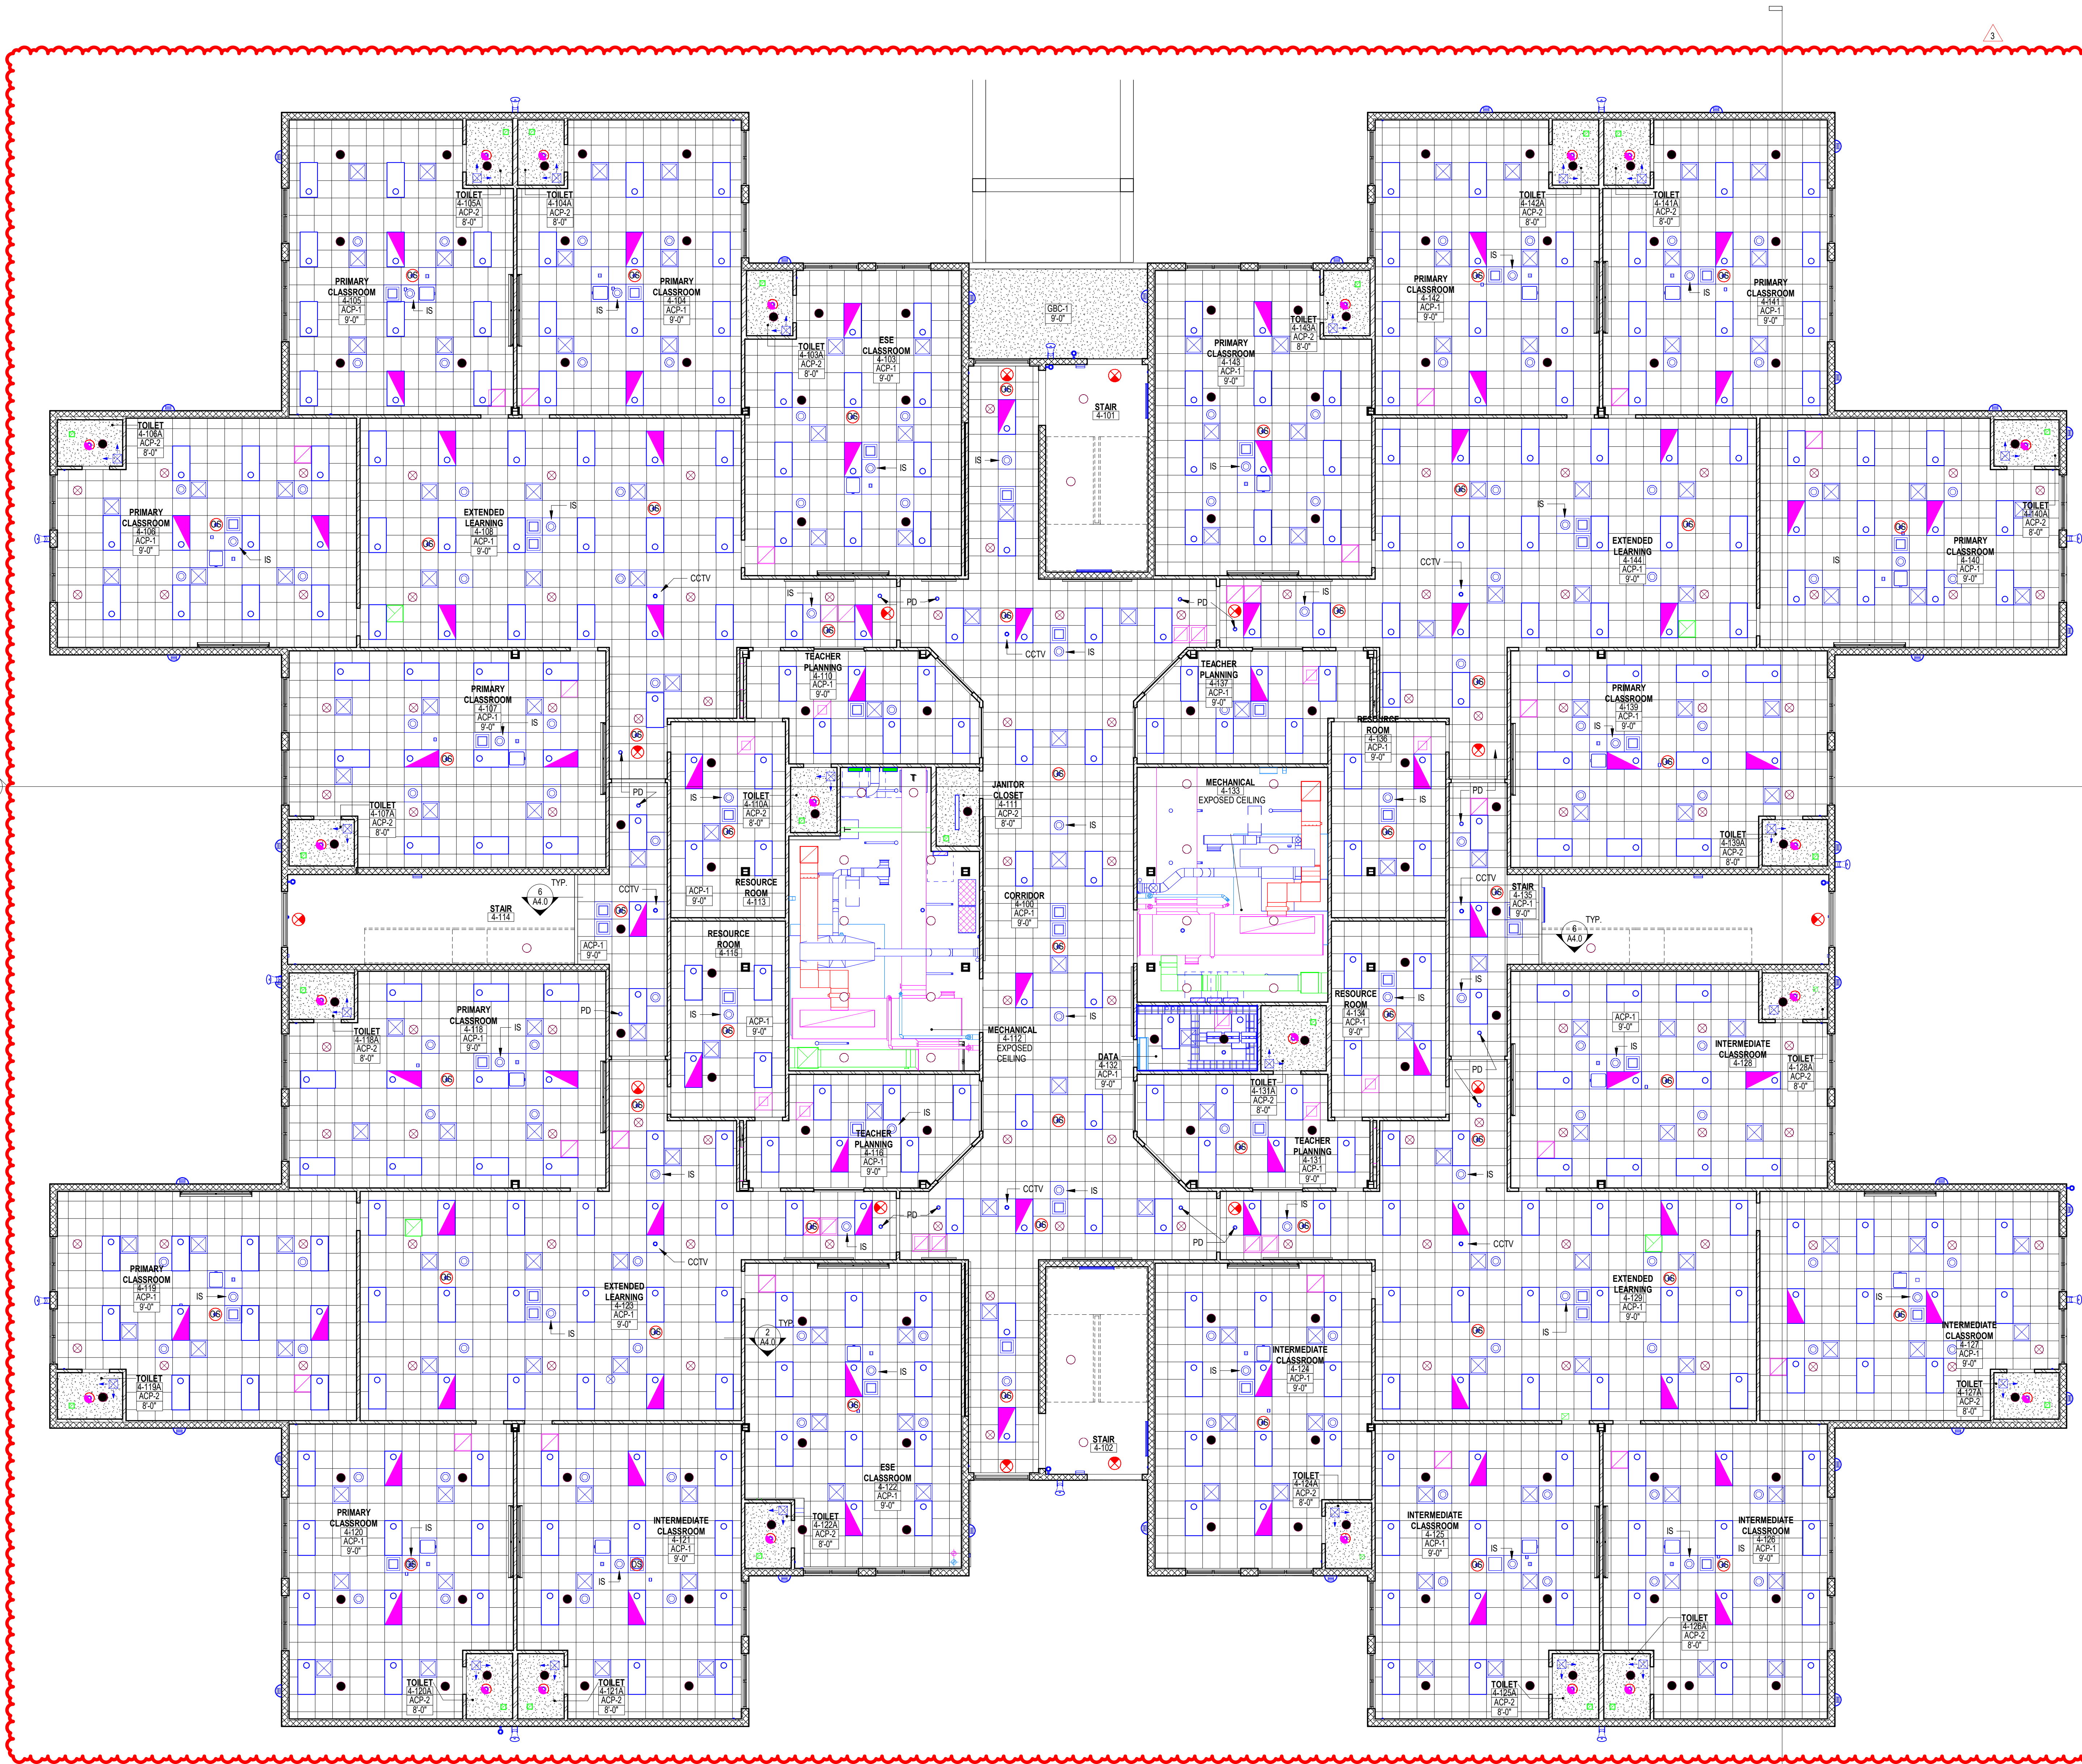

1 FIRST FLOOR REFLECTED CEILING PLAN - CLASSROOM 2
1/8" = 1'-0"

CEILING LEGEND

SYMBOL	CEILING TYPE
[Grid]	24"x24" ACOUSTIC CEILING PANEL SYSTEM
[Stippled]	GYPSUM BOARD CEILING
[Circle]	24"x48" LAY IN LIGHT FIXTURE
[Triangle]	24"x48" EMERGENCY BATTERY LAY IN LIGHT FIXTURE
[Square]	12" X 48" LAY IN LIGHT FIXTURE
[Diamond]	4" RECESSED LIGHT
[Star]	4" EMERGENCY BATTERY RECESSED LIGHT
[Circle with dot]	24" X 8" COVERED STRIP LIGHT
[Square with dot]	24" X 8" EMERGENCY BATTERY COVERED STRIP LIGHT
[Triangle with dot]	HIGH BAY LIGHTING FIXTURE
[Circle with cross]	TRACK LIGHTING
[Square with cross]	48" X 12" COVERED STRIP LIGHT
[Star with cross]	48" X 12" EMERGENCY BATTERY COVERED STRIP LIGHT
[Circle with cross]	48" X 2" NARROW STRIP LIGHT
[Square with cross]	24"x24" SUPPLY DIFFUSER
[Triangle with cross]	12"x12" SUPPLY DIFFUSER
[Circle with cross]	24" X 24" RETURN GRILLE
[Star with cross]	12"x12" SIDE WALL EXHAUST GRILLE
[Diamond with cross]	6"x6" SIDE WALL EXHAUST GRILLE
[Square with cross]	6"x6" SIDE WALL EXHAUST GRILLE
[Triangle with cross]	22"x22" EXHAUST GRILLE
[Circle with cross]	24"x24" PYRAMID SOUND DIFFUSER
[Star with cross]	48"x48" PYRAMID SOUND DIFFUSER
[Circle with cross]	3/4" SPRINKLER PENDENT
[Star with cross]	1/2" SPRINKLER PENDENT
[Square with cross]	1/2" UPRIGHT SPRINKLER
[Triangle with cross]	WIRELESS DATA DEVICE
[Circle with cross]	DATA OUTLET
[Star with cross]	PROJECTOR
[Square with cross]	PHOTOELECTRIC DETECTOR (PD)
[Triangle with cross]	OCCUPANCY SENSOR
[Diamond with cross]	INTERCOM SPEAKER (IS)
[Circle with cross]	AV SPEAKER
[Star with cross]	THERMAL DETECTOR (TD)
[Square with cross]	ROUND DIFFUSER
[Triangle with cross]	4" RECESSED SHOWER LIGHT
[Diamond with cross]	4" EMERGENCY BATTERY RECESSED SHOWER LIGHT
[Circle with cross]	CEILING ACCESS PANEL
[Star with cross]	WALL MOUNTED STROBE FIRE ALARM
[Square with cross]	EXIT SIGN
[Triangle with cross]	CEILING MOUNTED PROJECTOR SCREEN
[Diamond with cross]	48"x96" CURVED SOUND DIFFUSER PANEL
[Circle with cross]	48"x96" FIBERGLASS ACOUSTICAL PANEL
[Star with cross]	48"x48" FIBERGLASS ACOUSTICAL PANEL
[Square with cross]	CEILING MOUNTED CURTAIN TRACK
[Triangle with cross]	EXHAUST HOOD
[Diamond with cross]	EXHAUST HOOD
[Circle with cross]	CARBON MONOXIDE DETECTOR (CD)
[Star with cross]	CLOSED CIRCUIT TV CAMERA
[Square with cross]	CEILING MOUNTED CCTV
[Triangle with cross]	WALL MOUNTED EXTERIOR LIGHT
[Diamond with cross]	WALL MOUNTED CLOSED CIRCUIT TV CAMERA
[Circle with cross]	WALL MOUNTED HORN SPEAKER
[Star with cross]	WALL MOUNTED LINER LIGHT
[Square with cross]	WALL MOUNTED FIRE ALARM
[Triangle with cross]	EXPOSED DUCT WORK
[Diamond with cross]	LIGHTING CONNECTOR
[Circle with cross]	LIGHTING SWITCH

NOTES:

1. INCLUSION OF SYMBOL IN LEGEND DOES NOT IMPLY SCOPE OF WORK. REFER TO PLANS.
2. CONTRACTORS SHALL COORDINATE WITH ALL OTHER TRADES PRIOR TO INSTALLATION OF FIXTURES AND OTHER CEILING DEVICES.
3. REFER TO ME/P DRAWINGS FOR SIZES, TYPES, QUANTITIES AND INSTALLATION REQUIREMENTS OF FIXTURES AND CEILING DEVICES.
4. COORDINATE ALL AUDIO AND VISUAL DEVICES WITH AV DRAWINGS. AV EQUIPMENT SHOWN HERE INCLUDING PROJECTORS AND PROJECTION SCREENS ARE DIAGRAMMATIC AND ARE SHOWN HERE TO DEPICT ADJACENCIES WITH OTHER LIGHTING AND CEILING DEVICES.
5. REFER TO AS SHEETS FOR ACOUSTICAL WALL PANEL HEIGHTS.

CODE REVIEW:

CERTIFICATE:

spiezie

SPIEZZE ARCHITECTURAL GROUP INC.
2001 5TH AVENUE SUITE 308
VERO BEACH, FL 32900
PHONE: 772-794-2929

SIGNATURE:
ANTHONY DONATO
STEVENS DESIGNS
JOHN F. WRIGHT

SEAL:

CONSULTANTS:

ADDENDUM NO. 3 - 1-20-2025

PROJECT:

ST. LUCIE WESTERN GROVE K-8 SCHOOL

SW POWERLINE RD AND TRADITION PARKWAY PORT ST. LUCIE, FL 34986

FOR

ST. LUCIE SCHOOL DISTRICT

9461 BRANDYWINE LANE, PORT ST. LUCIE, FL 34986

FOR CODE REVIEW: DD/MM/YYYY

REVISIONS:

#	REVISION NAME	DATE
3	ADDENDUM 3	01.20.2025

FOR BID: DD/MM/YYYY

DRAWING TITLE:

FIRST FLOOR REFLECTED CEILING PLAN - CLASSROOM 2 - BUILDING 4

COMMISSION NUMBER:

24K054

DO NOT SCALE THE DRAWINGS


DRAWING NUMBER:

A4.6

KEYPLAN

PLAN NORTH

TRUE NORTH

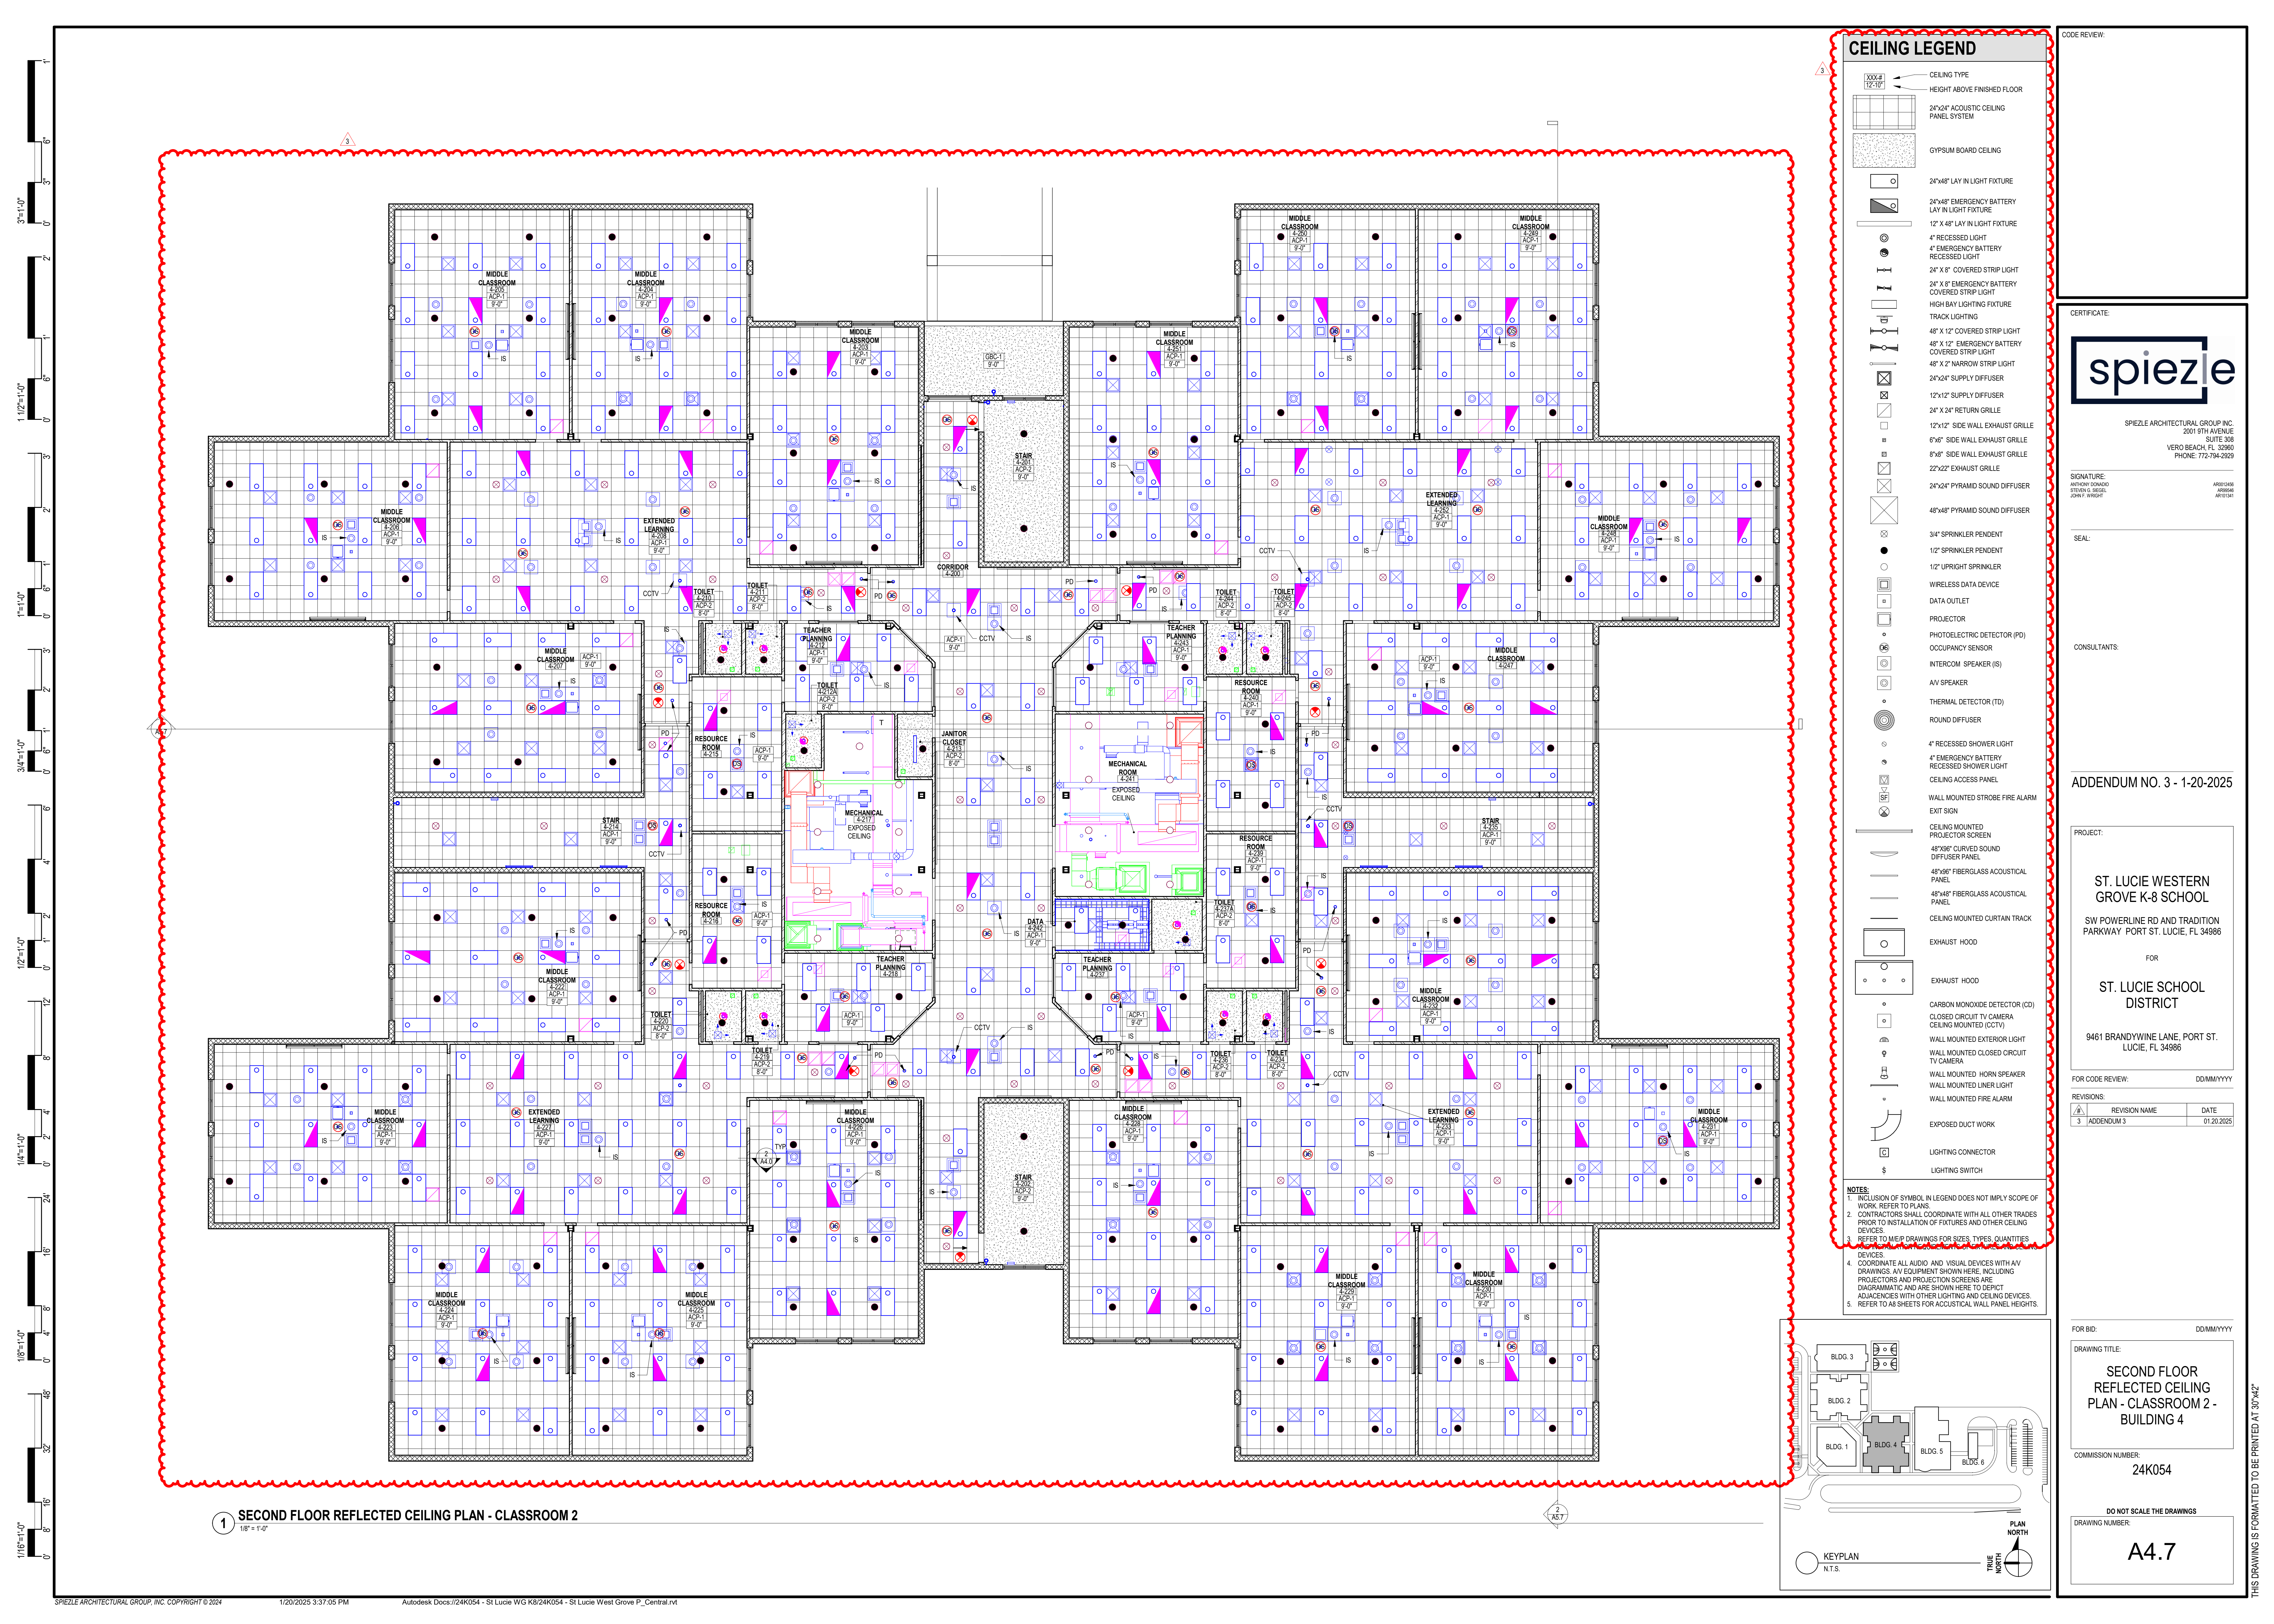

CEILING LEGEND

XXX.X
12'-10"

CEILING TYPE
HEIGHT ABOVE FINISHED FLOOR

24"x24" ACOUSTIC CEILING
PANEL SYSTEM

GYPSUM BOARD CEILING

24"x48" LAY IN LIGHT FIXTURE

24"x48" EMERGENCY BATTERY
LAY IN LIGHT FIXTURE

12" X 48" LAY IN LIGHT FIXTURE

4" RECESSED LIGHT

4" EMERGENCY BATTERY
RECESSED LIGHT

24" X 8" COVERED STRIP LIGHT

24" X 8" EMERGENCY BATTERY
COVERED STRIP LIGHT

HIGH BAY LIGHTING FIXTURE

TRACK LIGHTING

48" X 12" COVERED STRIP LIGHT

48" X 12" EMERGENCY BATTERY
COVERED STRIP LIGHT

48" X 2" NARROW STRIP LIGHT

24"x24" SUPPLY DIFFUSER

12"x12" SUPPLY DIFFUSER

24" X 24" RETURN GRILLE

12"x12" SIDE WALL EXHAUST GRILLE

6"x6" SIDE WALL EXHAUST GRILLE

8"x8" SIDE WALL EXHAUST GRILLE

22"x22" EXHAUST GRILLE

24"x24" PYRAMID SOUND DIFFUSER

48"x48" PYRAMID SOUND DIFFUSER

3/4" SPRINKLER PENDENT

1/2" SPRINKLER PENDENT

1/2" UPRIGHT SPRINKLER

WIRELESS DATA DEVICE

DATA OUTLET

PROJECTOR

PHOTOELECTRIC DETECTOR (PD)

OCCUPANCY SENSOR

INTERCOM SPEAKER (IS)

AV SPEAKER

THERMAL DETECTOR (TD)

ROUND DIFFUSER

4" RECESSED SHOWER LIGHT

4" EMERGENCY BATTERY
RECESSED SHOWER LIGHT

CEILING ACCESS PANEL

WALL MOUNTED STROBE FIRE ALARM

EXIT SIGN

CEILING MOUNTED
PROJECTOR SCREEN

48"x96" CURVED SOUND
DIFFUSER PANEL

48"x96" FIBERGLASS ACOUSTICAL
PANEL

48"x48" FIBERGLASS ACOUSTICAL
PANEL

CEILING MOUNTED CURTAIN TRACK

EXHAUST HOOD

EXHAUST HOOD

CARBON MONOXIDE DETECTOR (CD)

CLOSED CIRCUIT TV CAMERA
CEILING MOUNTED (CCTV)

WALL MOUNTED EXTERIOR LIGHT

WALL MOUNTED CLOSED CIRCUIT
TV CAMERA

WALL MOUNTED HORN SPEAKER

WALL MOUNTED LINER LIGHT

WALL MOUNTED FIRE ALARM

EXPOSED DUCT WORK

LIGHTING CONNECTOR

LIGHTING SWITCH

NOTES:

1. INCLUSION OF SYMBOL IN LEGEND DOES NOT IMPLY SCOPE OF
WORK. REFER TO PLANS.

2. CONTRACTORS SHALL COORDINATE WITH ALL OTHER TRADES
PRIOR TO INSTALLATION OF FIXTURES AND OTHER CEILING
DEVICES.

3. REFER TO MEP DRAWINGS FOR SIZES, TYPES, QUANTITIES
OF DEVICES.

4. COORDINATE ALL AUDIO AND VISUAL DEVICES WITH AV
DRAWINGS. AV EQUIPMENT SHOWN HERE, INCLUDING
PROJECTORS AND PROJECTION SCREENS ARE
DIAGRAMMATIC AND ARE SHOWN HERE TO DEPICT
ADJACENCIES WITH OTHER LIGHTING AND CEILING DEVICES.

5. REFER TO AS SHEETS FOR ACOUSTICAL WALL PANEL HEIGHTS.

CODE REVIEW:

CERTIFICATE:

spiezie

SPIEZZE ARCHITECTURAL GROUP INC.
2001 9TH AVENUE
SUITE 308
VERO BEACH, FL 32906
PHONE: 772-794-2929

SIGNATURE:
ANTHONY DONATO
STUDIO DESIGN
JOHN F. WRIGHT

SEAL:

CONSULTANTS:

ADDENDUM NO. 3 - 1-20-2025

PROJECT:
ST. LUCIE WESTERN
GROVE K-8 SCHOOL
SW POWERLINE RD AND TRADITION
PARKWAY PORT ST. LUCIE, FL 34986
FOR
ST. LUCIE SCHOOL
DISTRICT
9461 BRANDYWINE LANE, PORT ST.
LUCIE, FL 34986

FOR CODE REVIEW: DD/MM/YYYY

REVISIONS:
#1 REVISION NAME DATE
3 ADDENDUM 3 01.20.2025

FOR BID: DD/MM/YYYY

DRAWING TITLE:
SECOND FLOOR
REFLECTED CEILING
PLAN - CLASSROOM 2 -
BUILDING 4

COMMISSION NUMBER:
24K054

DO NOT SCALE THE DRAWINGS


DRAWING NUMBER:
A4.7

KEYPLAN
N.T.S.

PLAN
NORTH
TRUE
NORTH


SPIEZZE ARCHITECTURAL GROUP, INC. COPYRIGHT © 2024 1/20/2025 3:37:05 PM Autodesk Docs://24K054 - St Lucie WG K8/24K054 - St Lucie West Grove P_Central.rvt

THIS DRAWING IS FORMATTED TO BE PRINTED AT 30"x42"

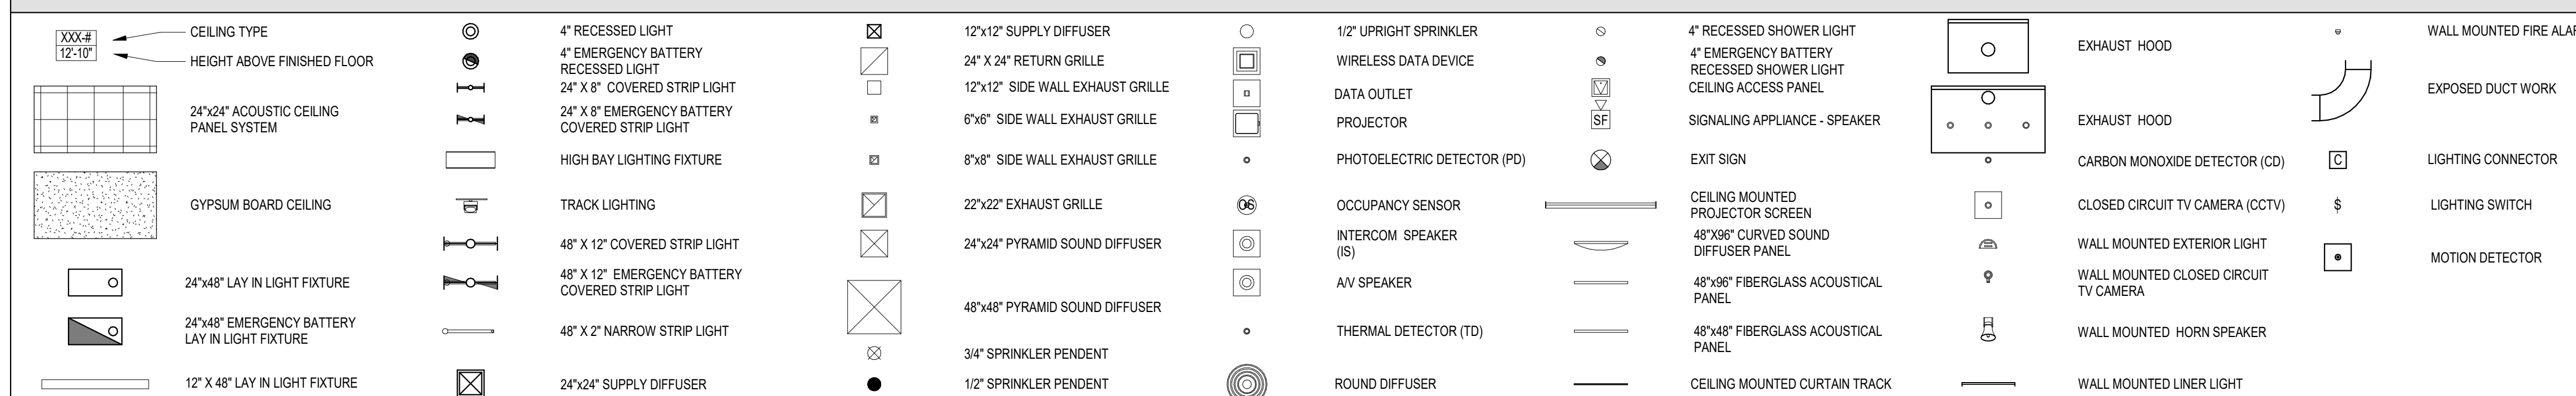

NOTES:

1. INCLUSION OF SYMBOL IN LEGEND DOES NOT IMPLY SCOPE OF WORK. REFER TO PLANS.
2. CONTRACTORS SHALL COORDINATE WITH ALL OTHER TRADES PRIOR TO INSTALLATION OF FIXTURES AND OTHER CEILING DEVICES.
3. REFER TO MEWP DRAWINGS FOR SIZES, TYPES, QUANTITIES, INSTALLATION REQUIREMENTS OF FIXTURES AND CEILING DEVICES.
4. COORDINATE ALL AUDIO AND VISUAL DEVICES WITH MVD DRAWINGS. ALL EQUIPMENT SHOWN HERE, INCLUDING PROJECTORS AND PROJECTOR SCREENS ARE DIAGRAMMATIC AND ARE SHOWN HERE TO DEPICT ADJACENCIES WITH OTHER LIGHTING AND CEILING DEVICES.
5. REFER TO A8 SHEETS FOR ACoustICAL WAL PANEL HEIGHTS.

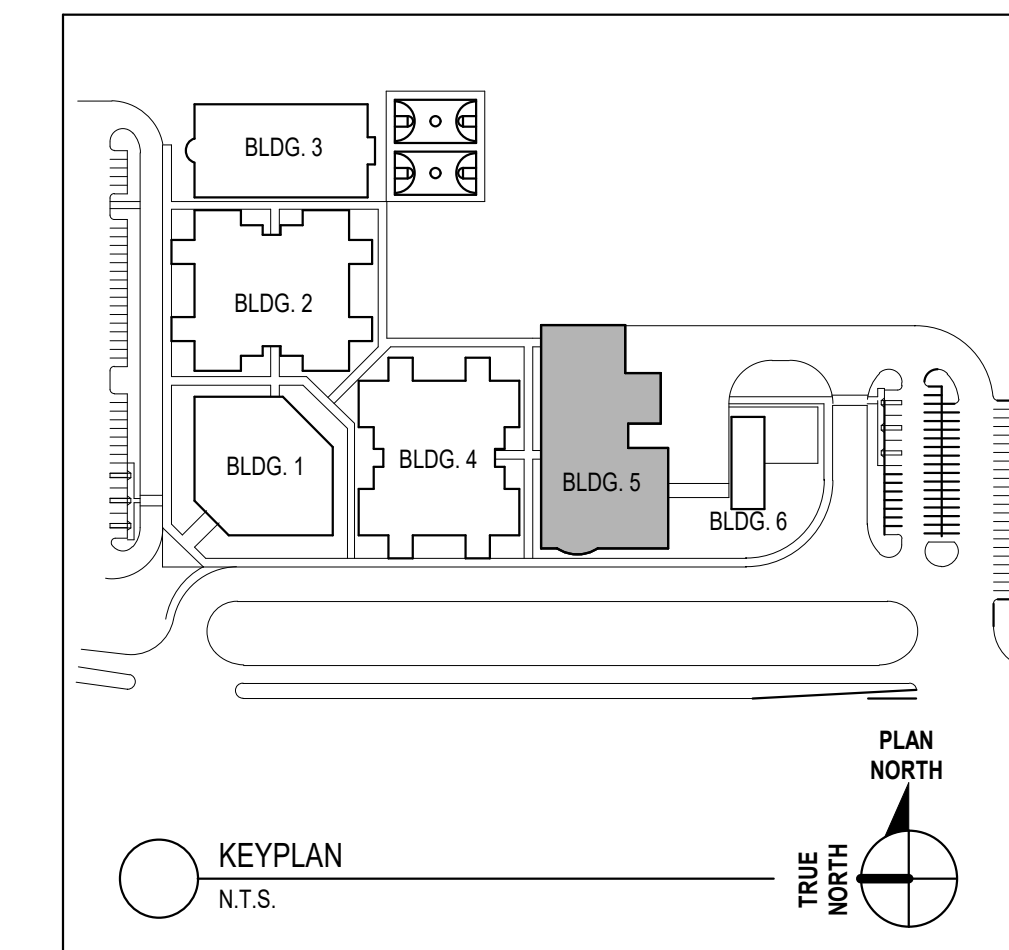

CERTIFICATE:



SPIEGLER ARCHITECTURAL GROUP INC.
2001 9TH AVENUE
SUITE 308
VERO BEACH, FL 32960
PHONE: 772-794-2929

SIGNATURE:
ANTHONY DONADIO
STEVEN G. SIEGEL
JOHN F. WRIGHT

AR0012458
AR000546
AR101341

SEAL: _____

CONSULTANTS:

ADDENDUM NO. 3 - 1-20-2025

PROJECT: _____

ST. LUCIE WESTERN
GROVE K-8 SCHOOL

FOR
ST. LUCIE SCHOOL
DISTRICT

9461 BRANDYWINE LANE, PORT ST.
LUCIE, FL 34986

FOR CODE REVIEW: DDIMM0000

#	REVISION NAME	DATE
3	ADDENDUM 3	01.20.2025

FOR BID: PD/MM/YYYY

DRAWING TITLE

DRAWING TITLE:

FIRST FLOOR
REFLECTED CEILING
PLANS - AUDETERIA -
BUILDING 5


COMMISSION NUMBER:
24K054

DO NOT SCALE THE DRAWINGS


DRAWING NUMBER:

A4.8


THIS DRAWING IS FORMATTED TO BE PRINTED AT 30"x42"

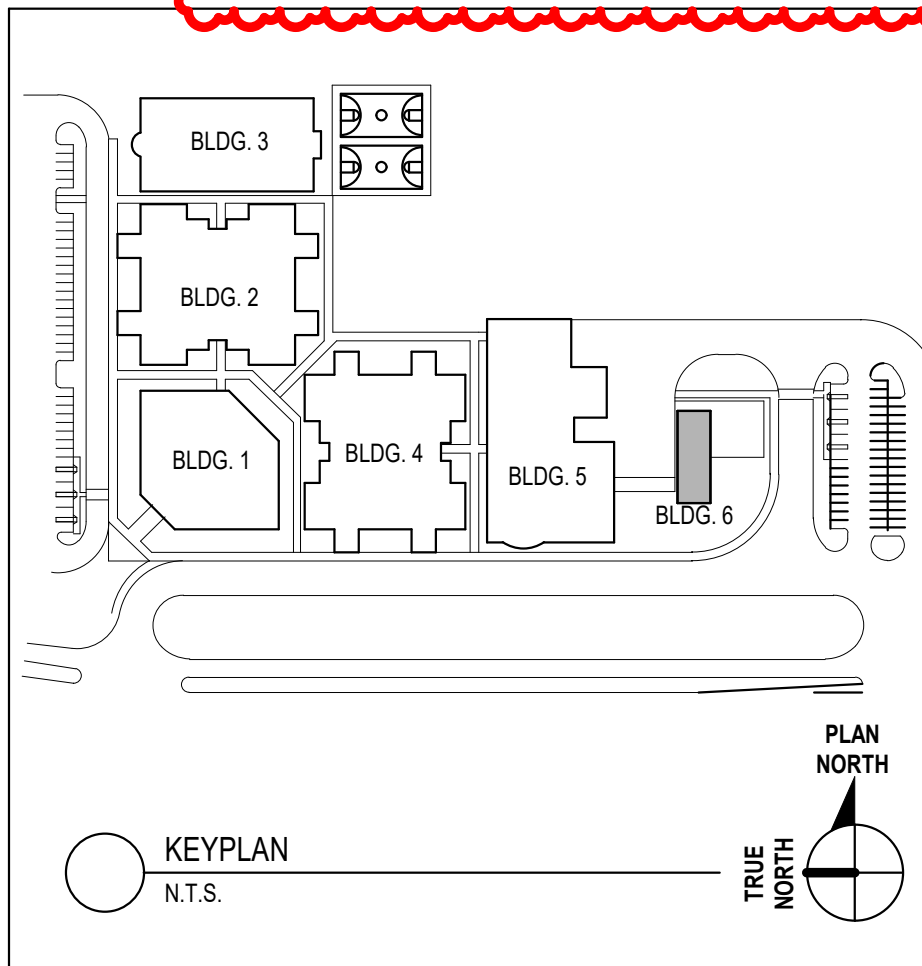


A4.9

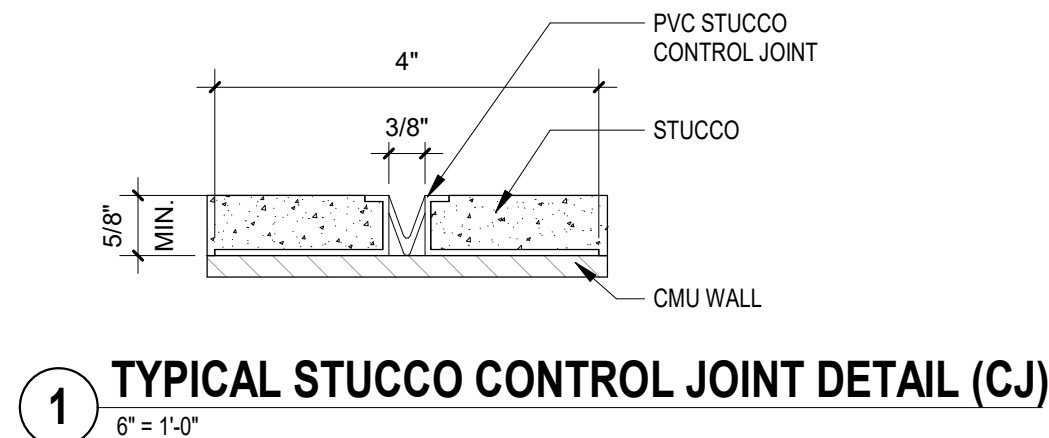


1 TYPICAL STUCCO CONTROL JOINT DETAIL (CJ)
6" = 1'-0"

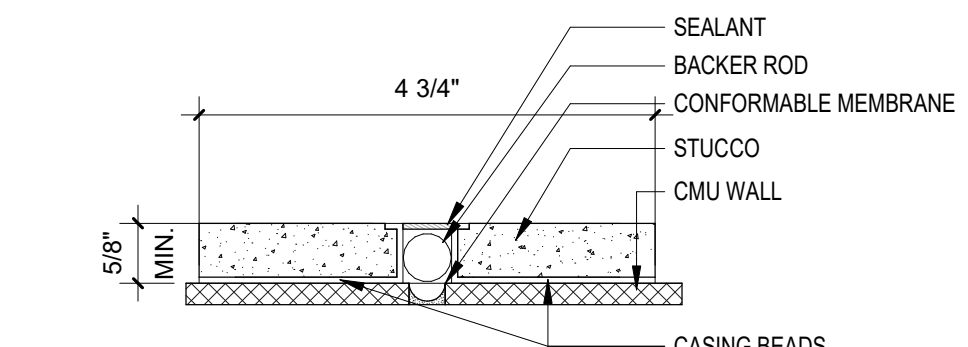


2 TYPICAL STUCCO EXPANSION JOINT (EJ)
6" = 1'-0"

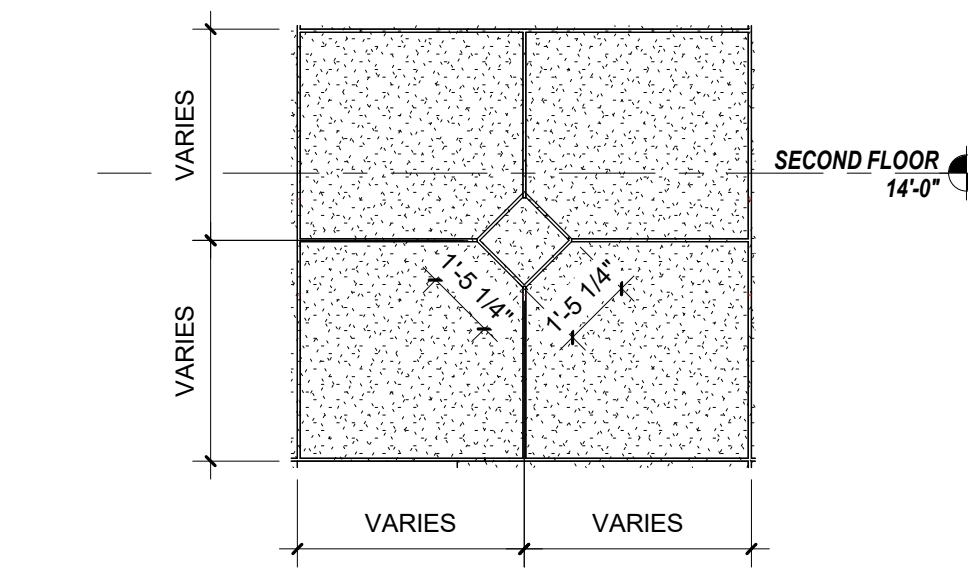


3 TYPICAL DIAMOND DETAIL
1/4" = 1'-0"

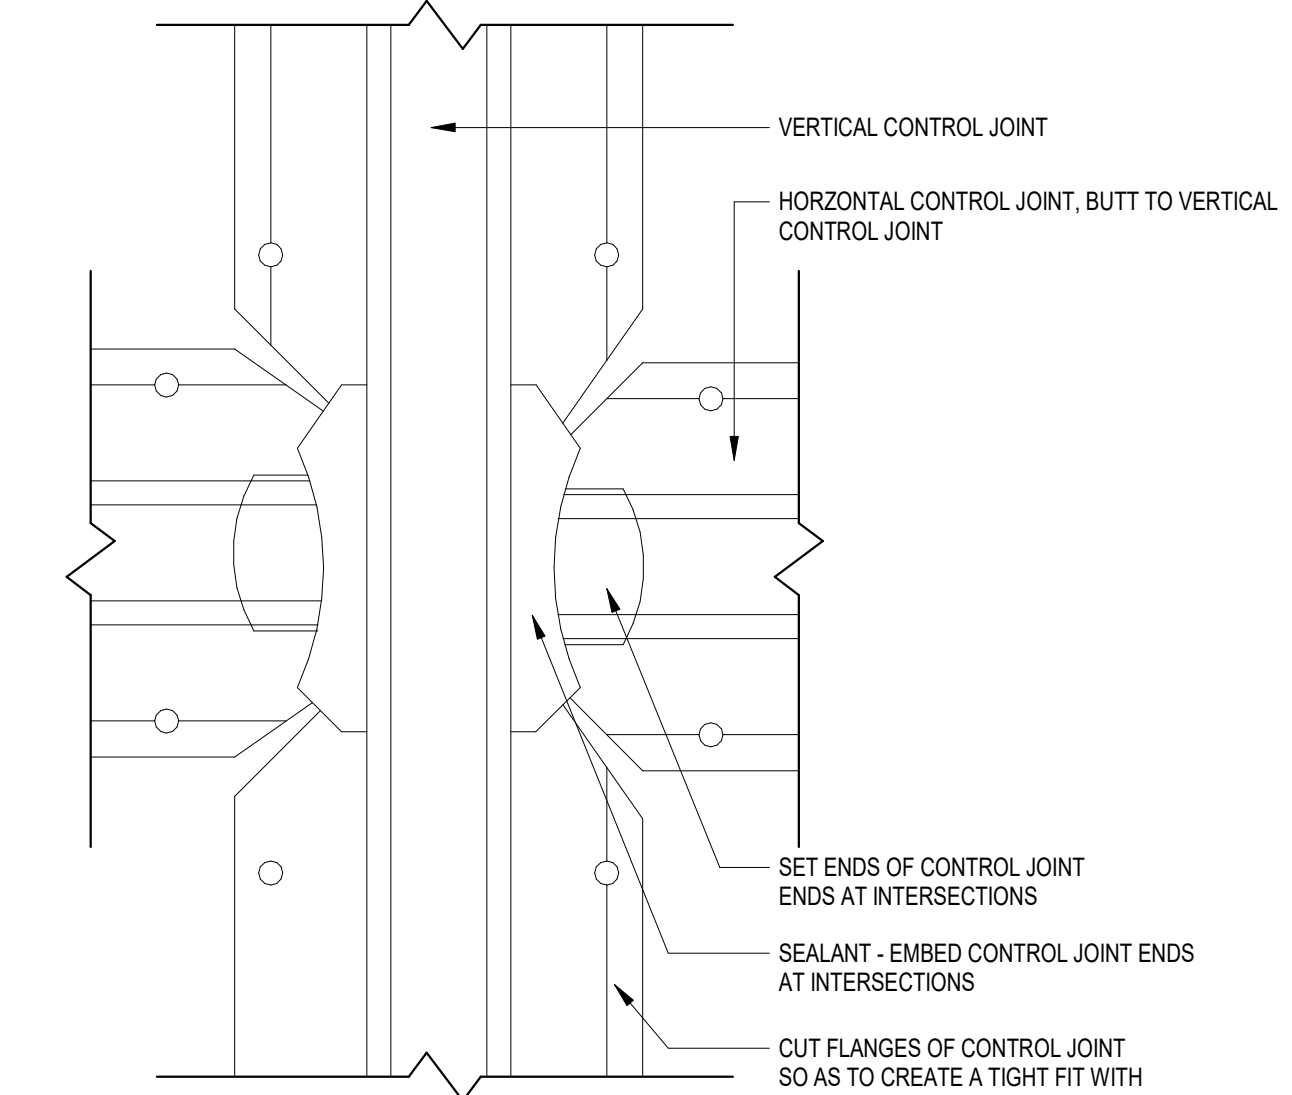


4 CONTROL JOINT INTERSECTION DETAIL
1 1/2" = 1'-0"

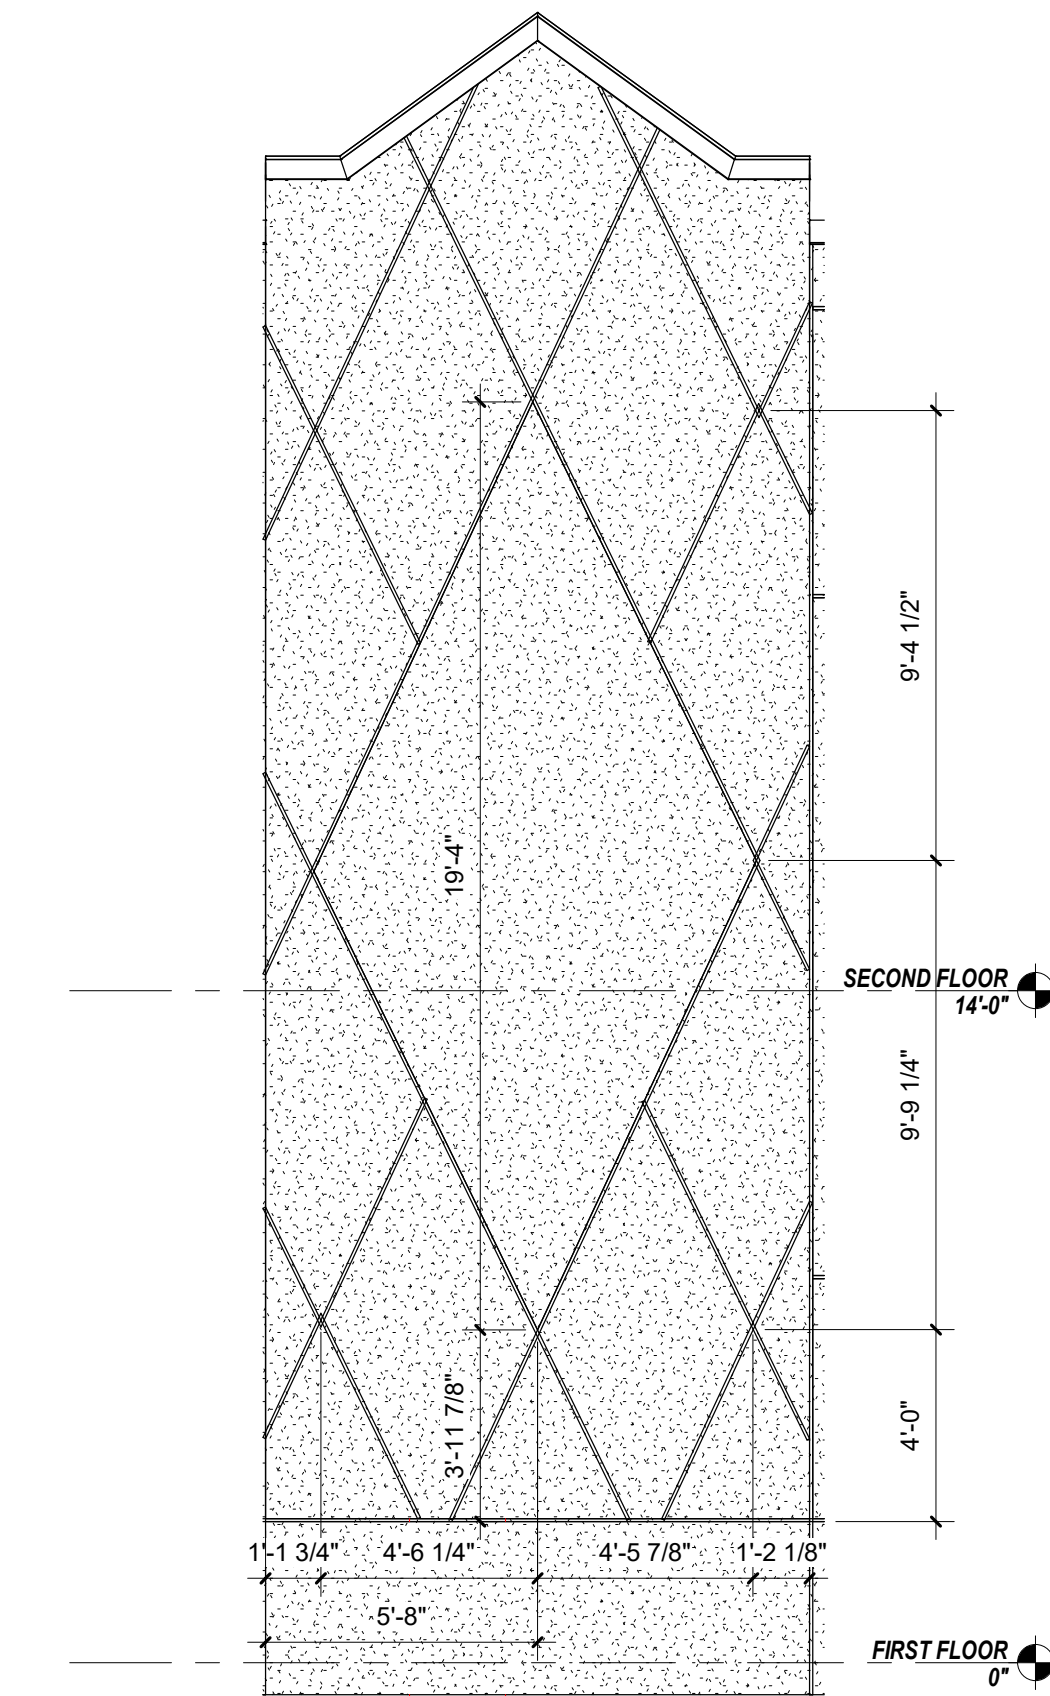


5 TYPICAL LARGE DIAMOND DETAIL
1/4" = 1'-0"

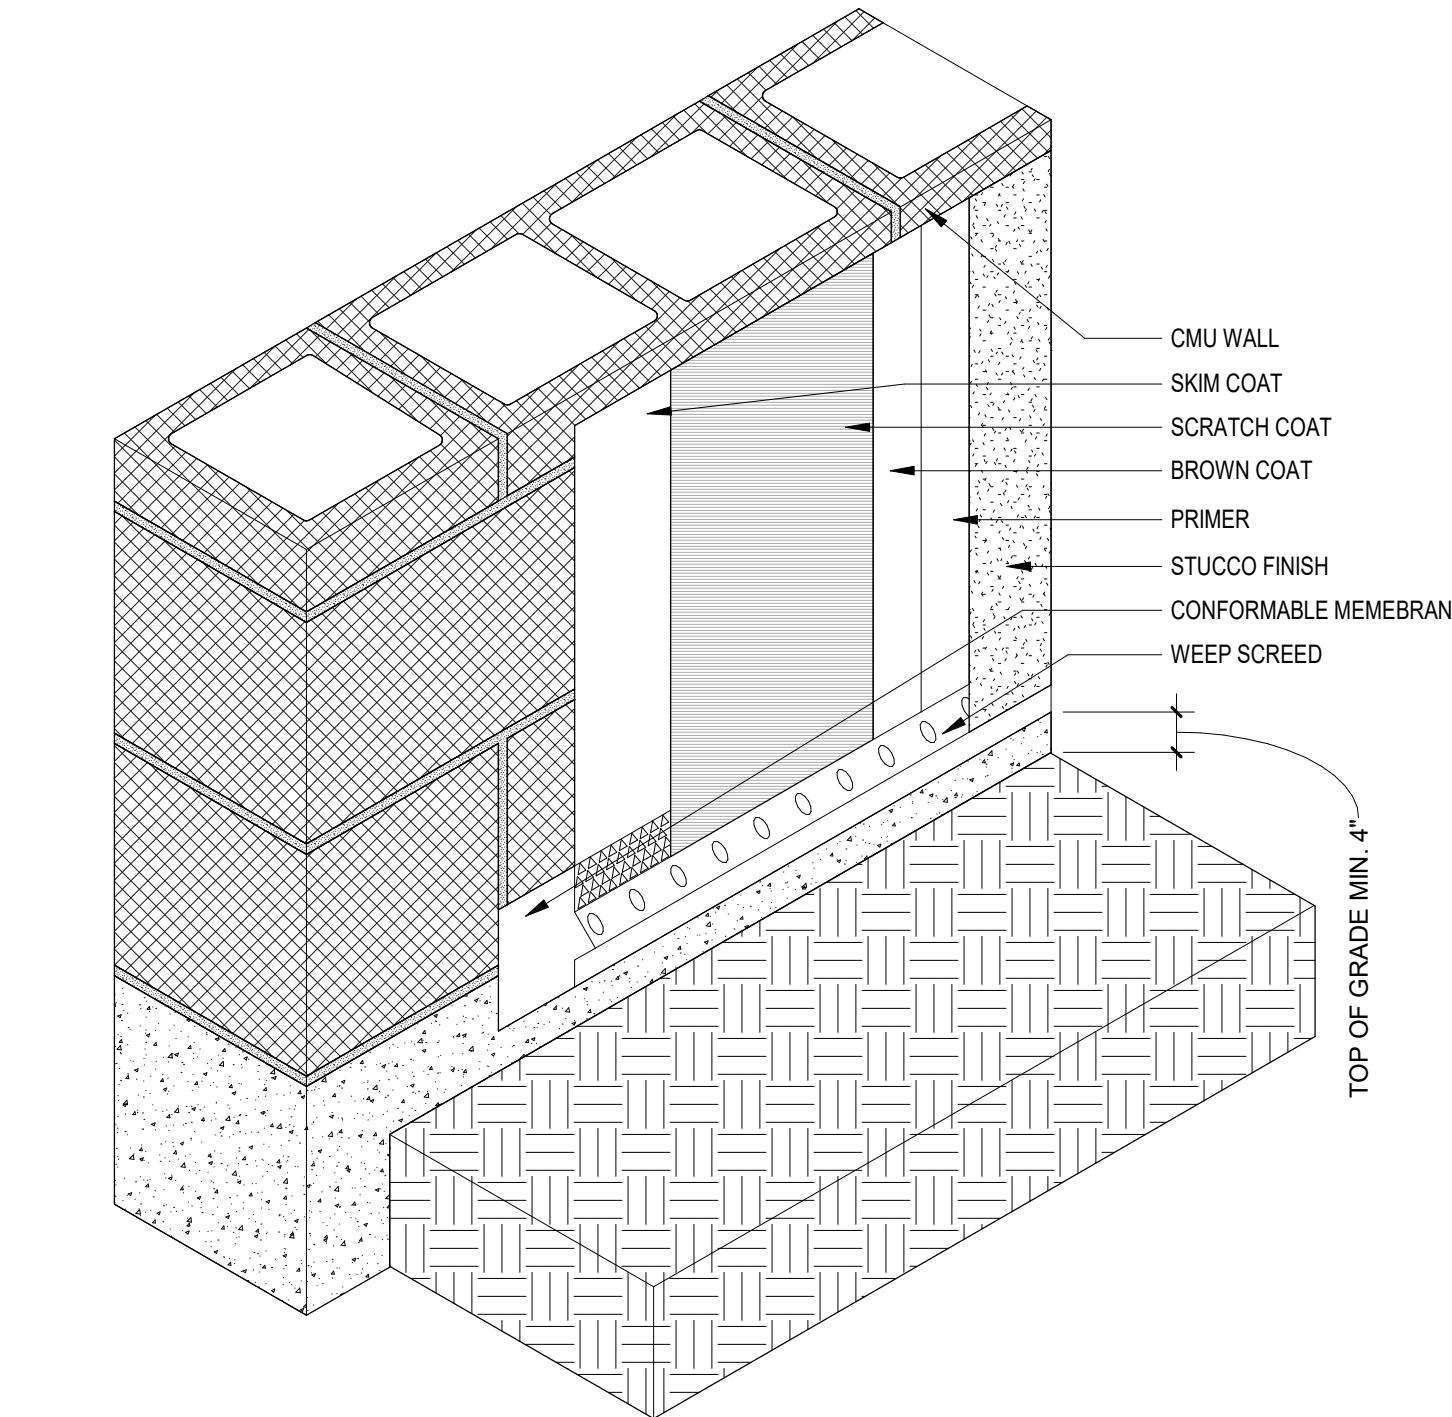


6 TYPICAL TERMINATION AT GRADE
1 1/2" = 1'-0"

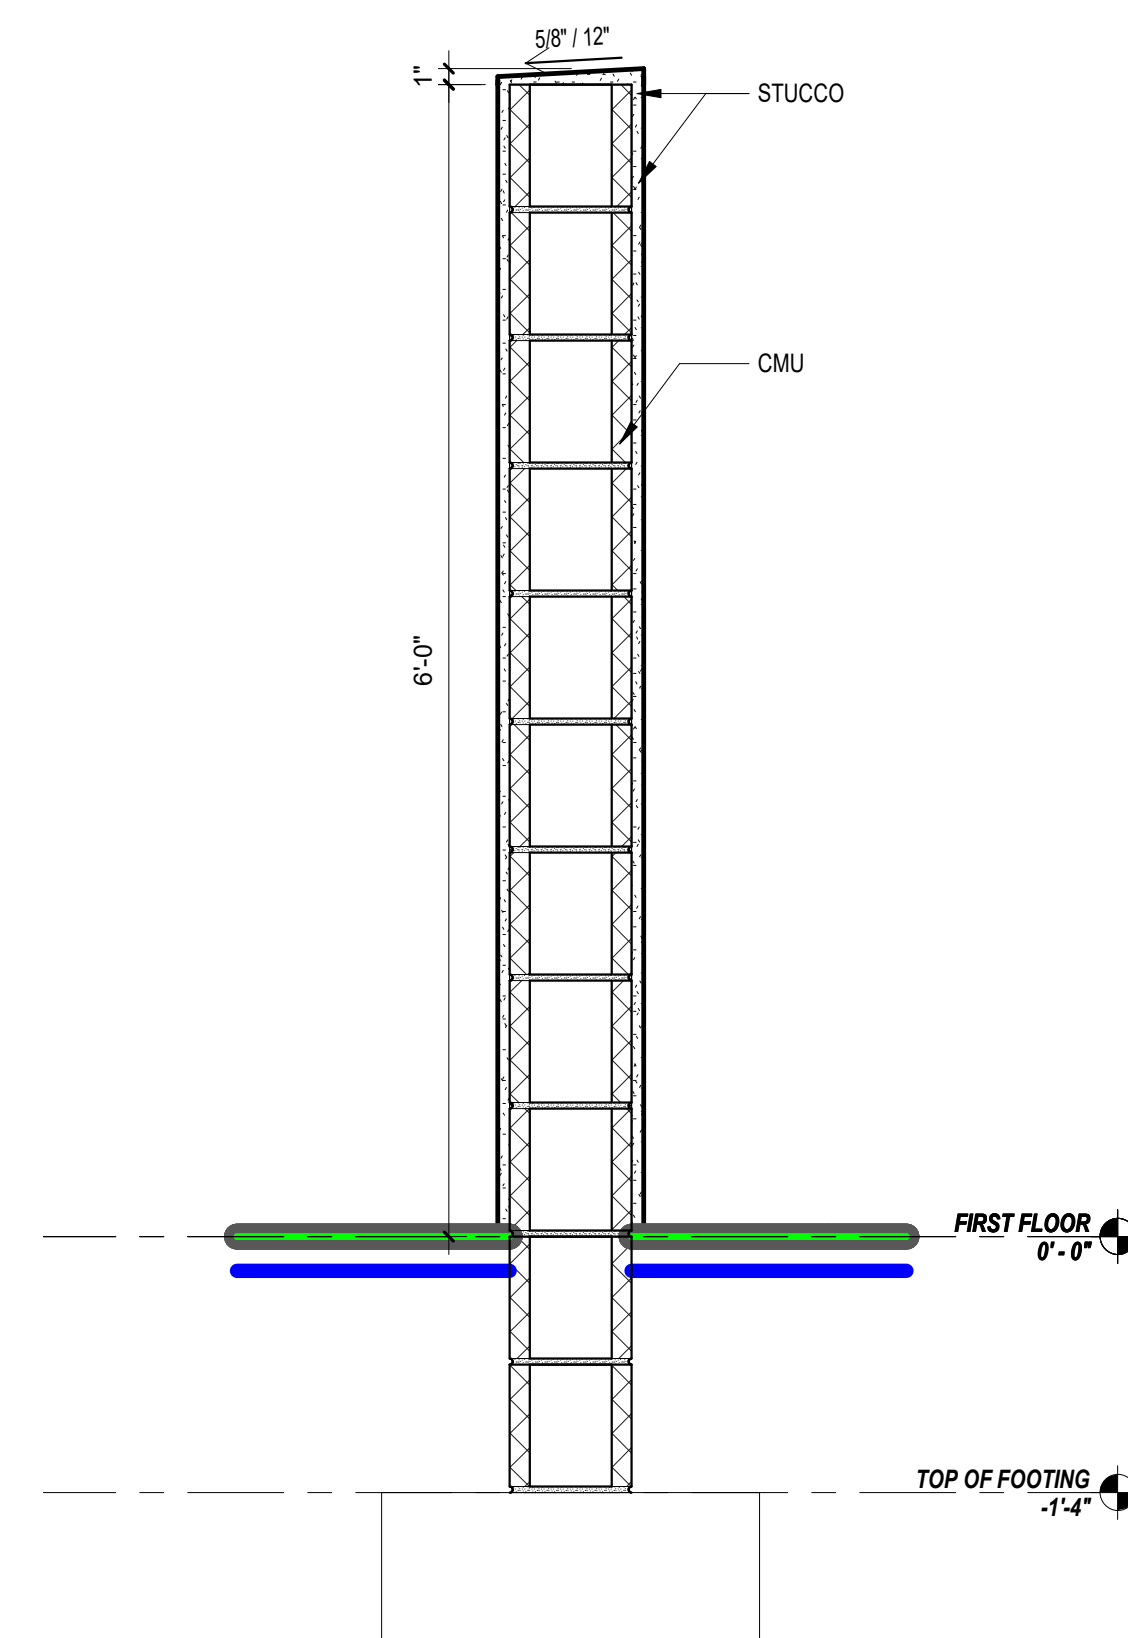


10 TYPICAL GATE WALL
1" = 1'-0"

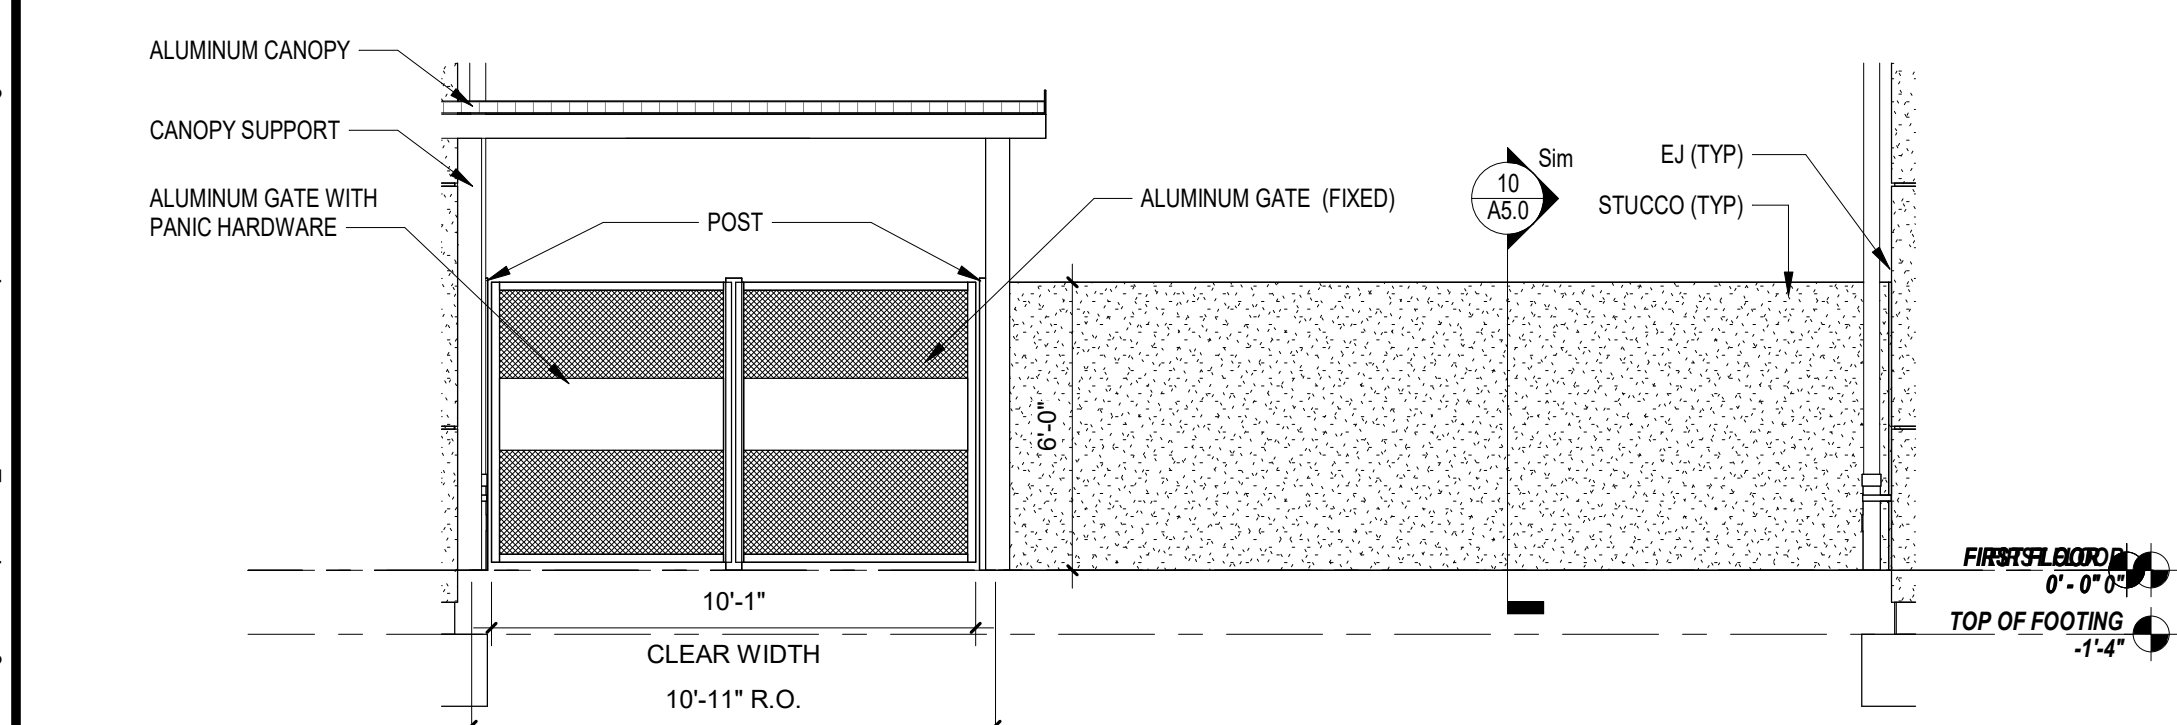


7 TYPICAL WALKWAY GATE - DOUBLE
1/4" = 1'-0"

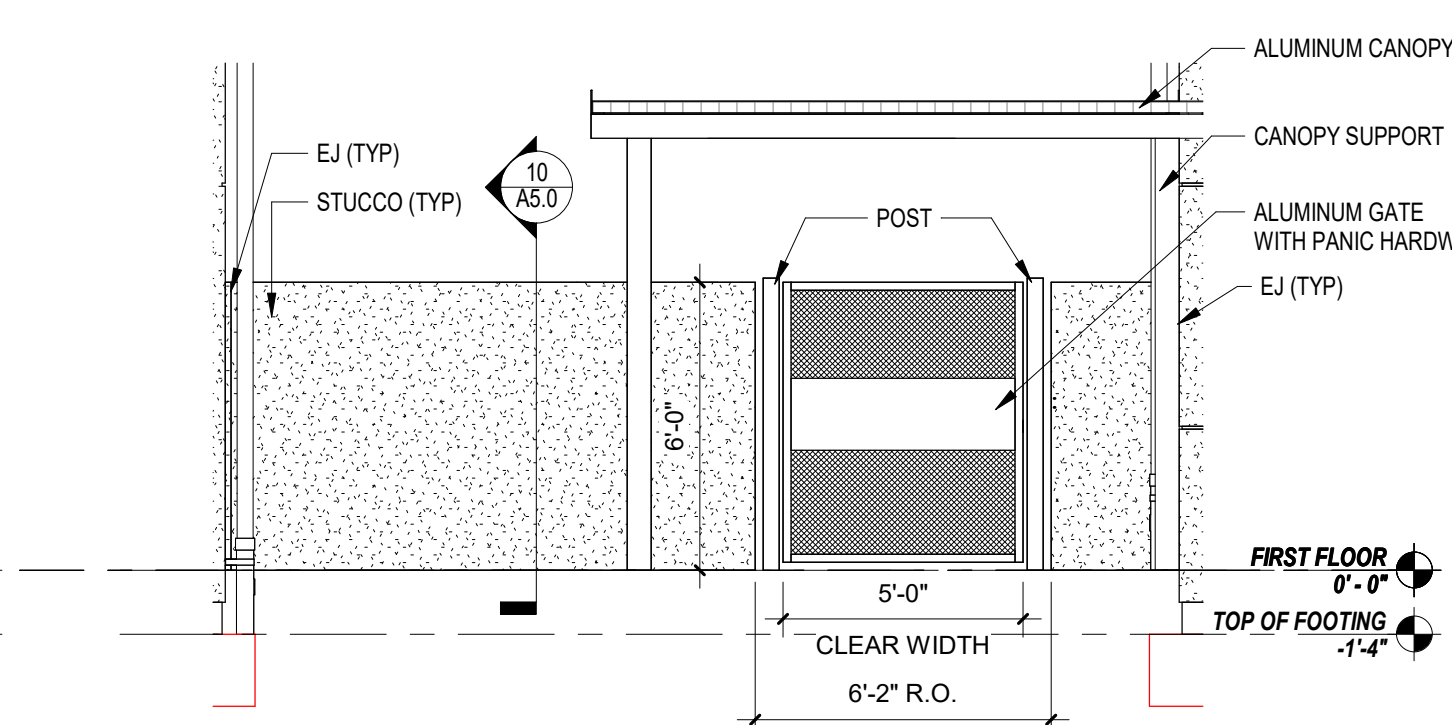


8 TYPICAL WALKWAY GATE - SINGLE
1/4" = 1'-0"

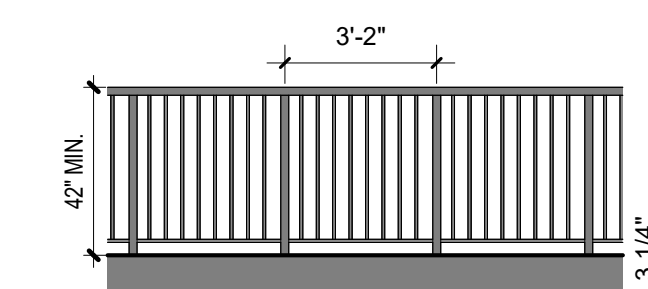


9 RAILING ELEVATION
1/4" = 1'-0"

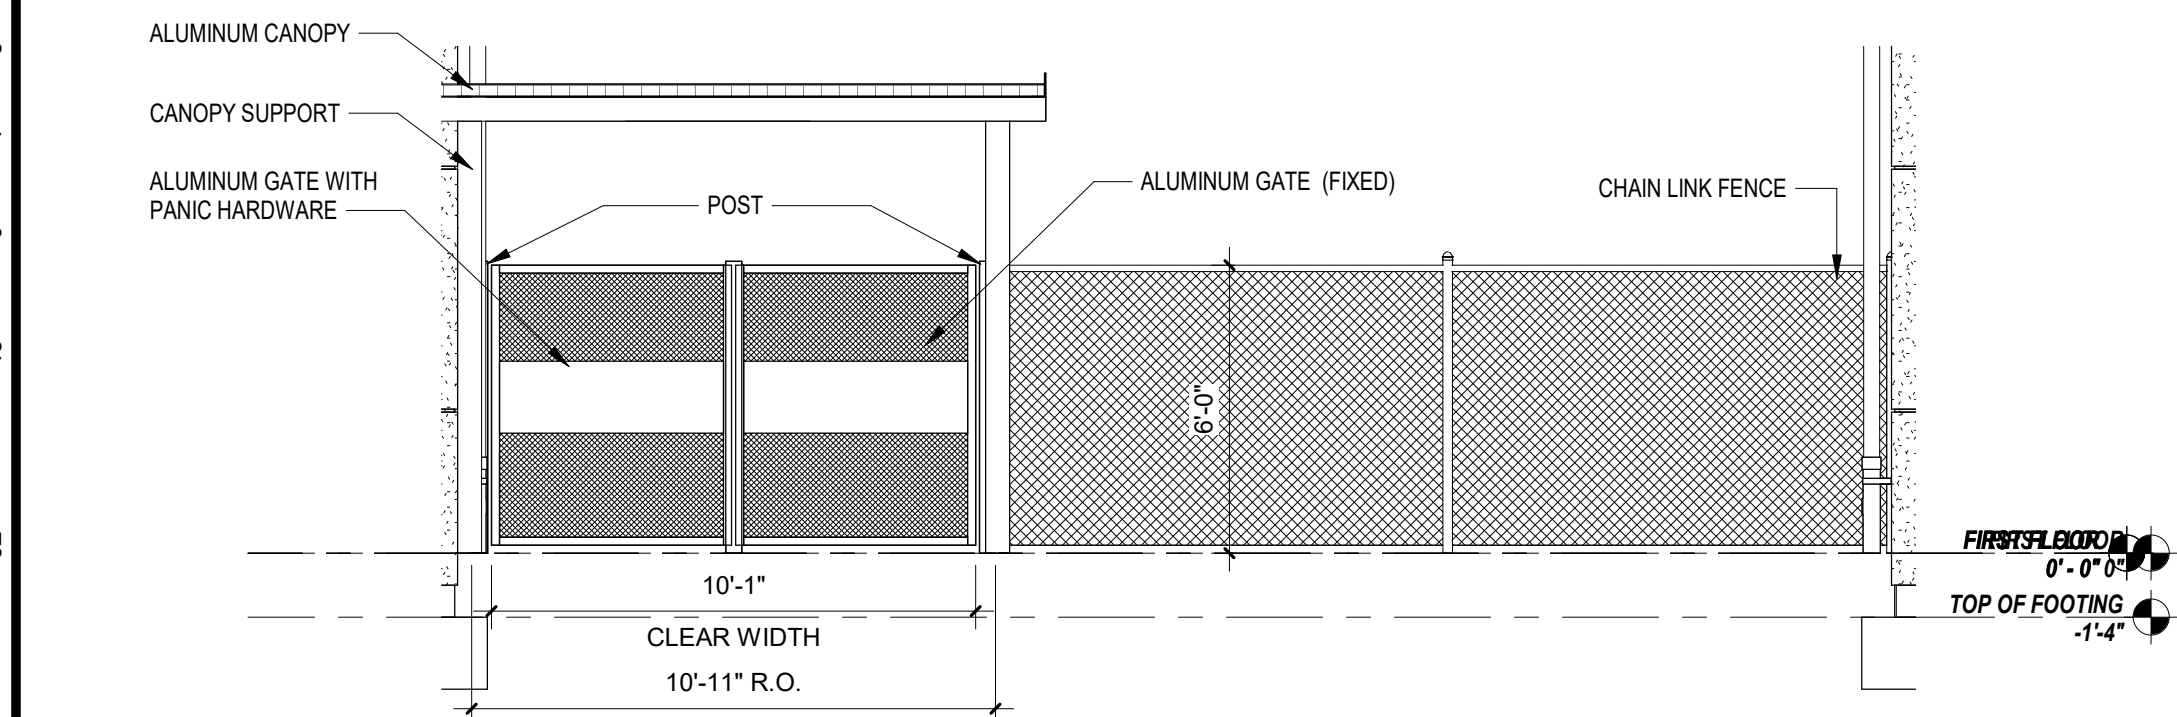


11 TYPICAL WALKWAY GATE - DOUBLE - ALTERNATE BID
1/4" = 1'-0"

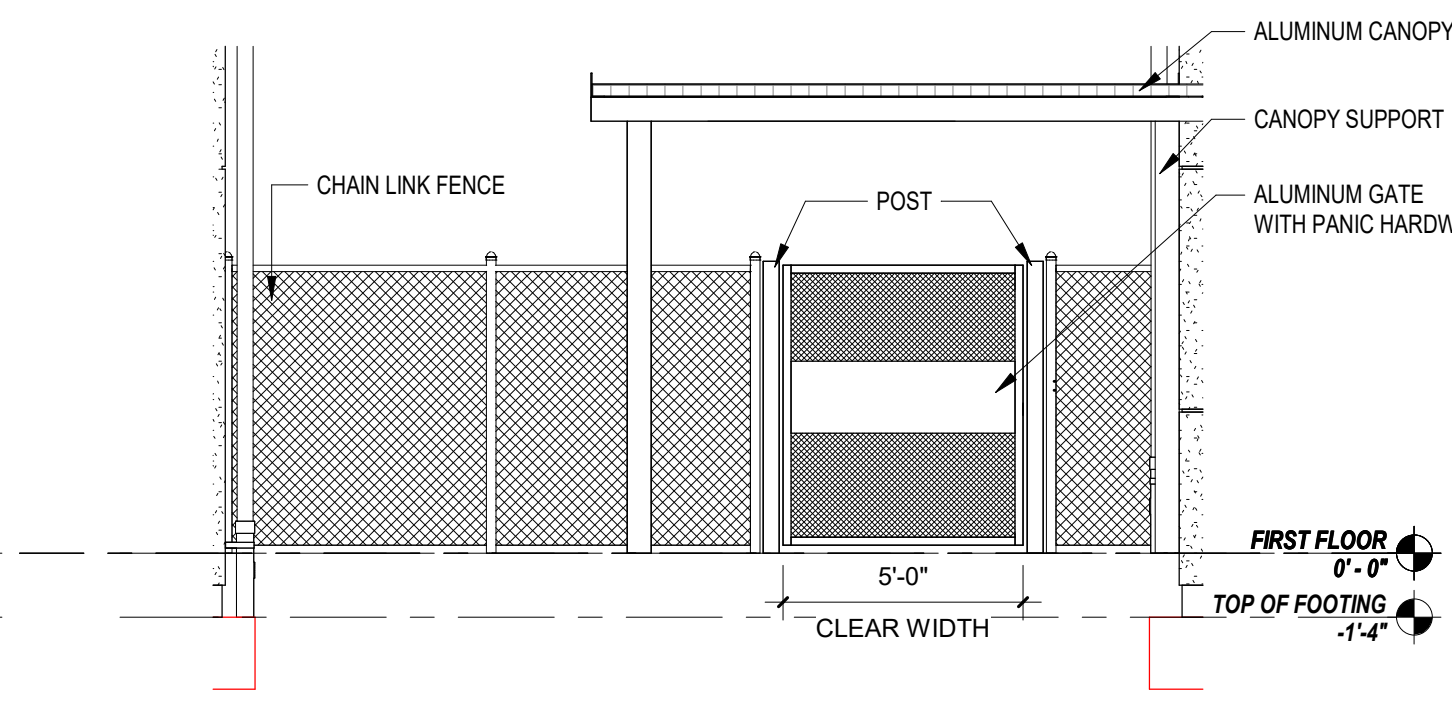

12 TYPICAL WALKWAY GATE - SINGLE - ALTERNATE BID
1/4" = 1'-0"

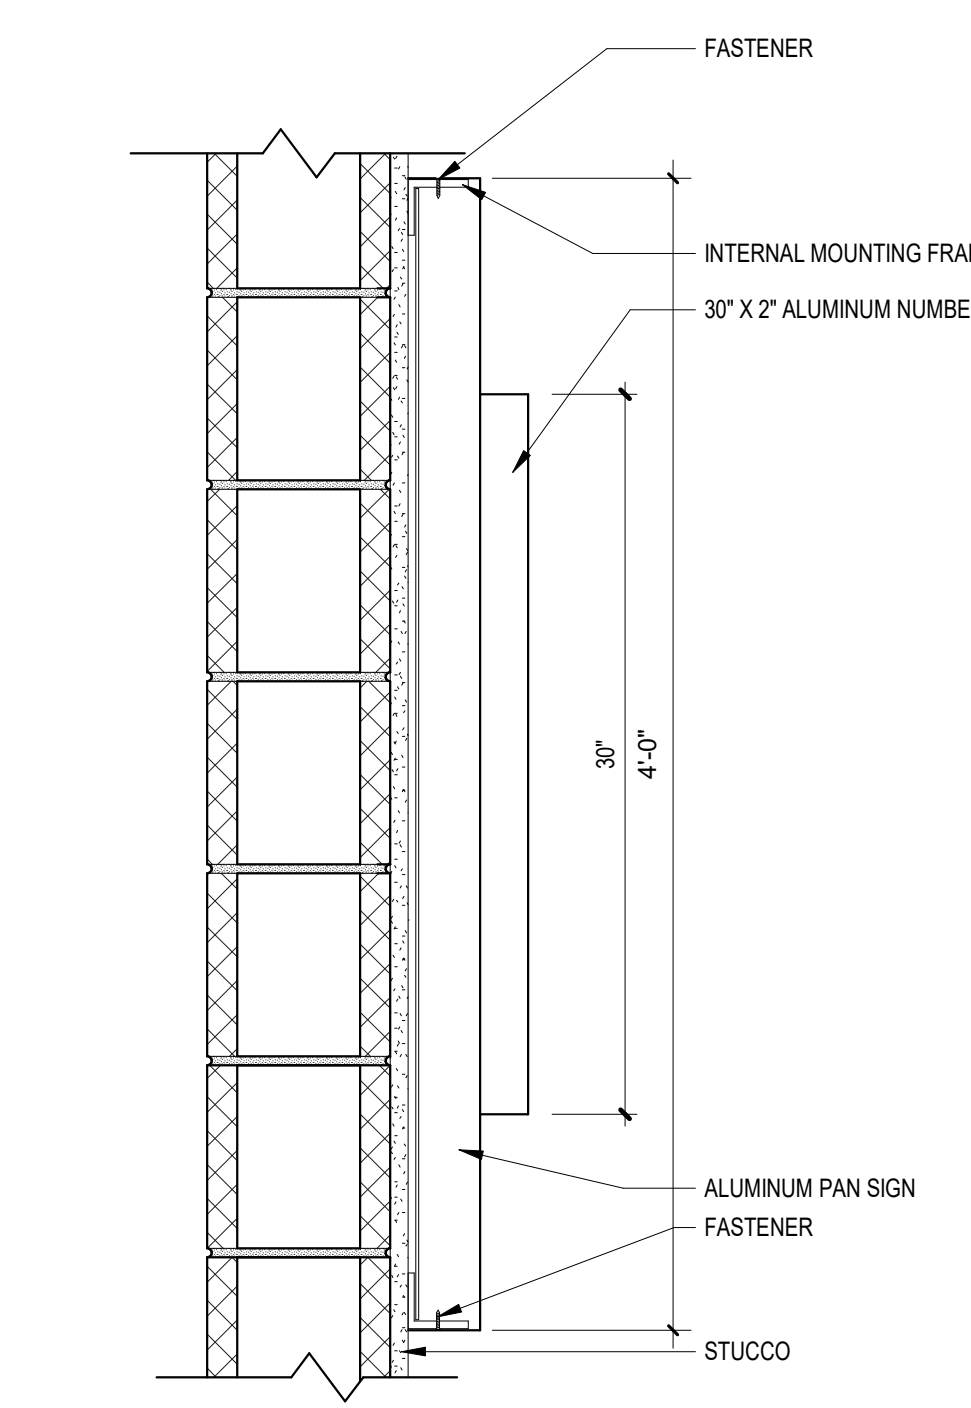

13 SIGN DETAIL - ALTERNATE BID
1 1/2" = 1'-0"

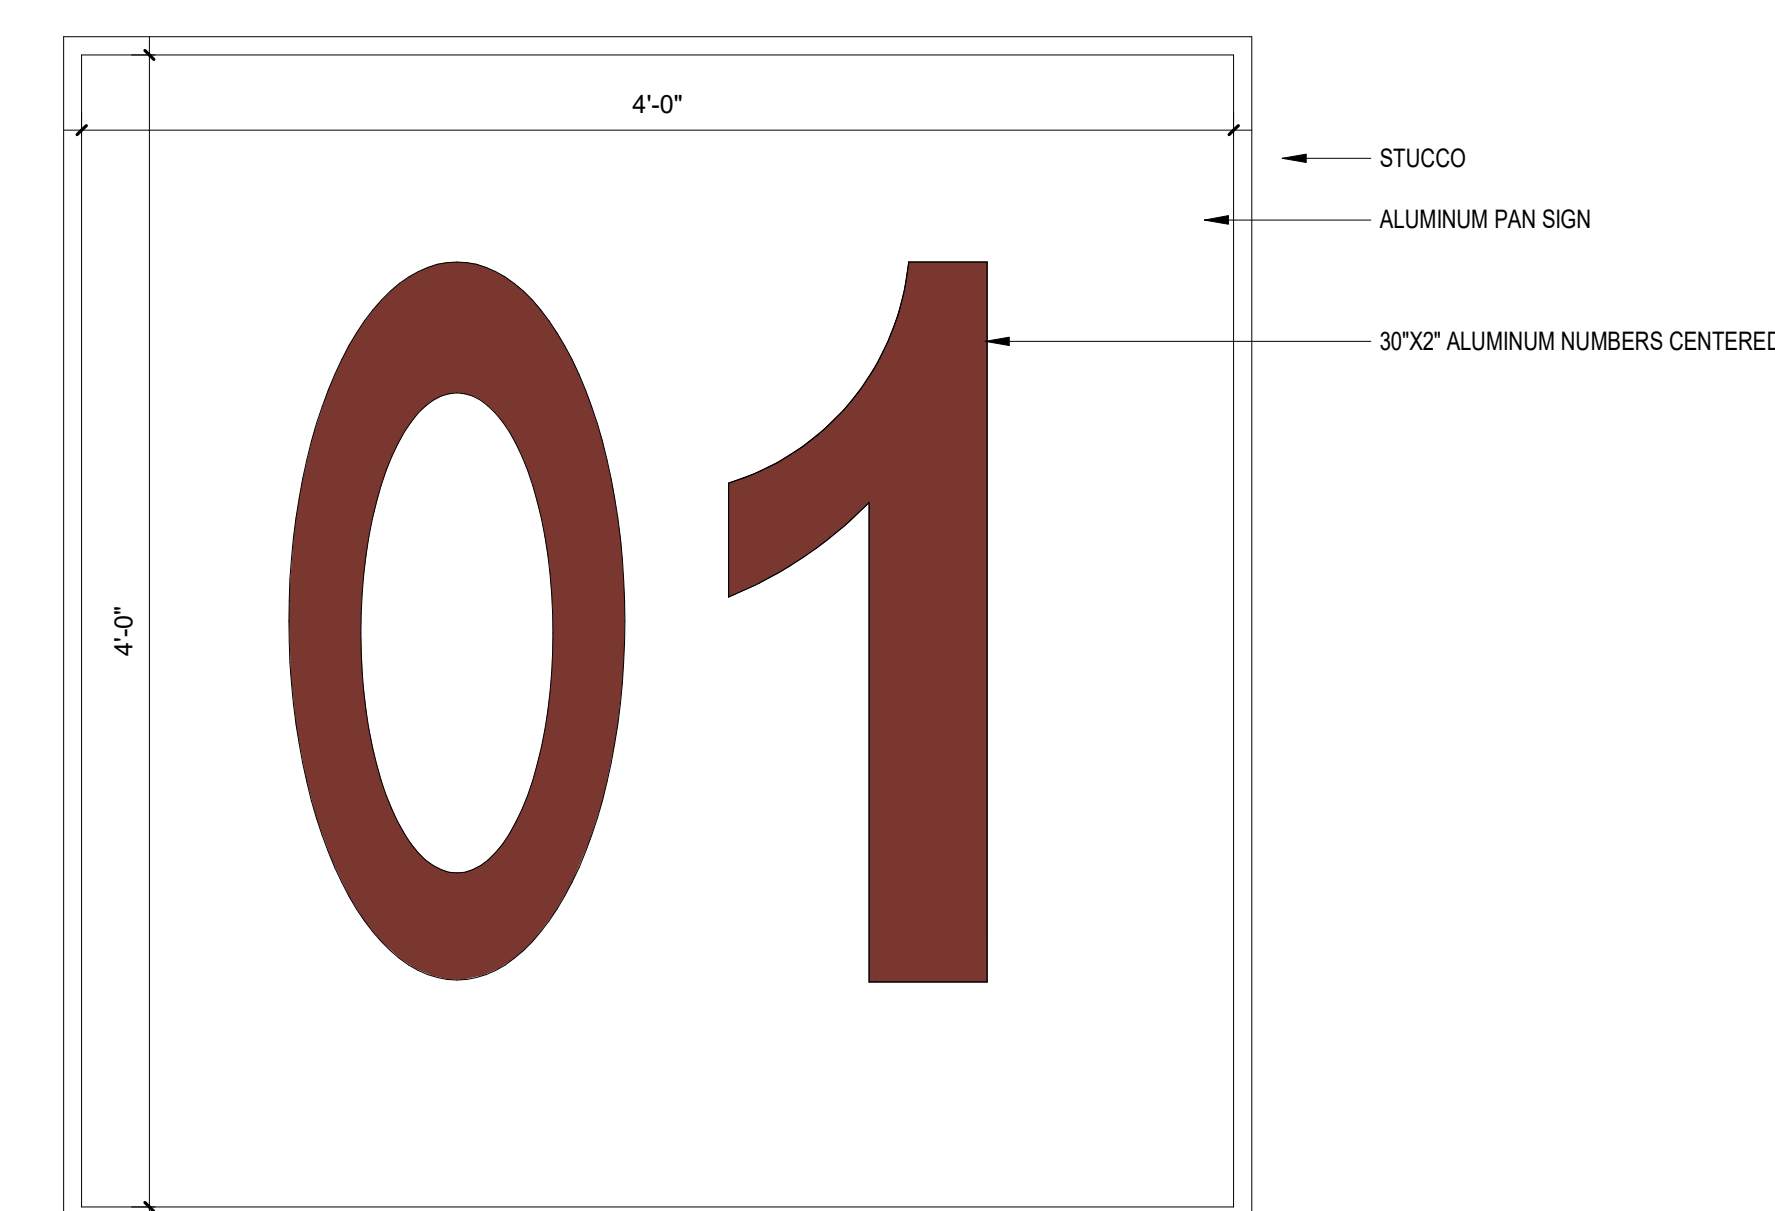

14 SIGN ELEVATION- ALTERNATE BID
1 1/2" = 1'-0"

CODE REVIEW:


CERTIFICATE:



SPIEZLE ARCHITECTURAL GROUP INC.
2001 9TH AVENUE
SUITE 308
VERO BEACH, FL 32906
PHONE: 772-794-2929

SIGNATURE:
ANTHONY DONATO
STEVEN G. SIEGL
JOHN F. WRIGHT

SEAL:

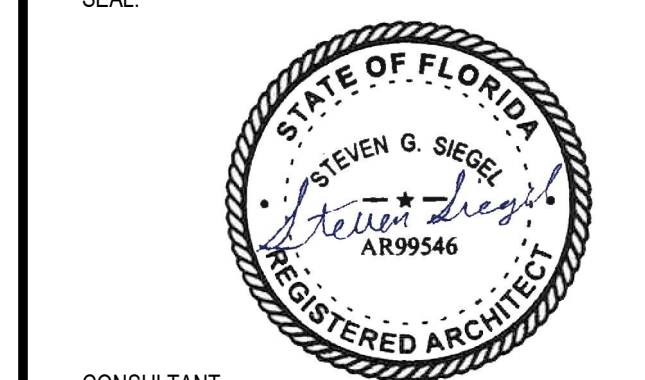

CONSULTANT...

PERMIT SET 12-10-2024

PROJECT:

ST. LUCIE WESTERN
GROVE K-8 SCHOOL
SW POWERLINE RD AND TRADITION
PARKWAY PORT ST. LUCIE, FL 34986

FOR
ST. LUCIE SCHOOL
DISTRICT

9461 BRANDYWINE LANE, PORT ST.
LUCIE, FL 34986

FOR CODE REVIEW: DD/MM/YYYY

#	REVISION NAME	DATE
---	---------------	------

FOR BID: DD/MM/YYYY

DRAWING TITLE:

EXTERIOR ELEVATIONS -
DETAILS



COMMISSION NUMBER:
24K054

DO NOT SCALE THE DRAWINGS

DRAWING NUMBER:


A5.0



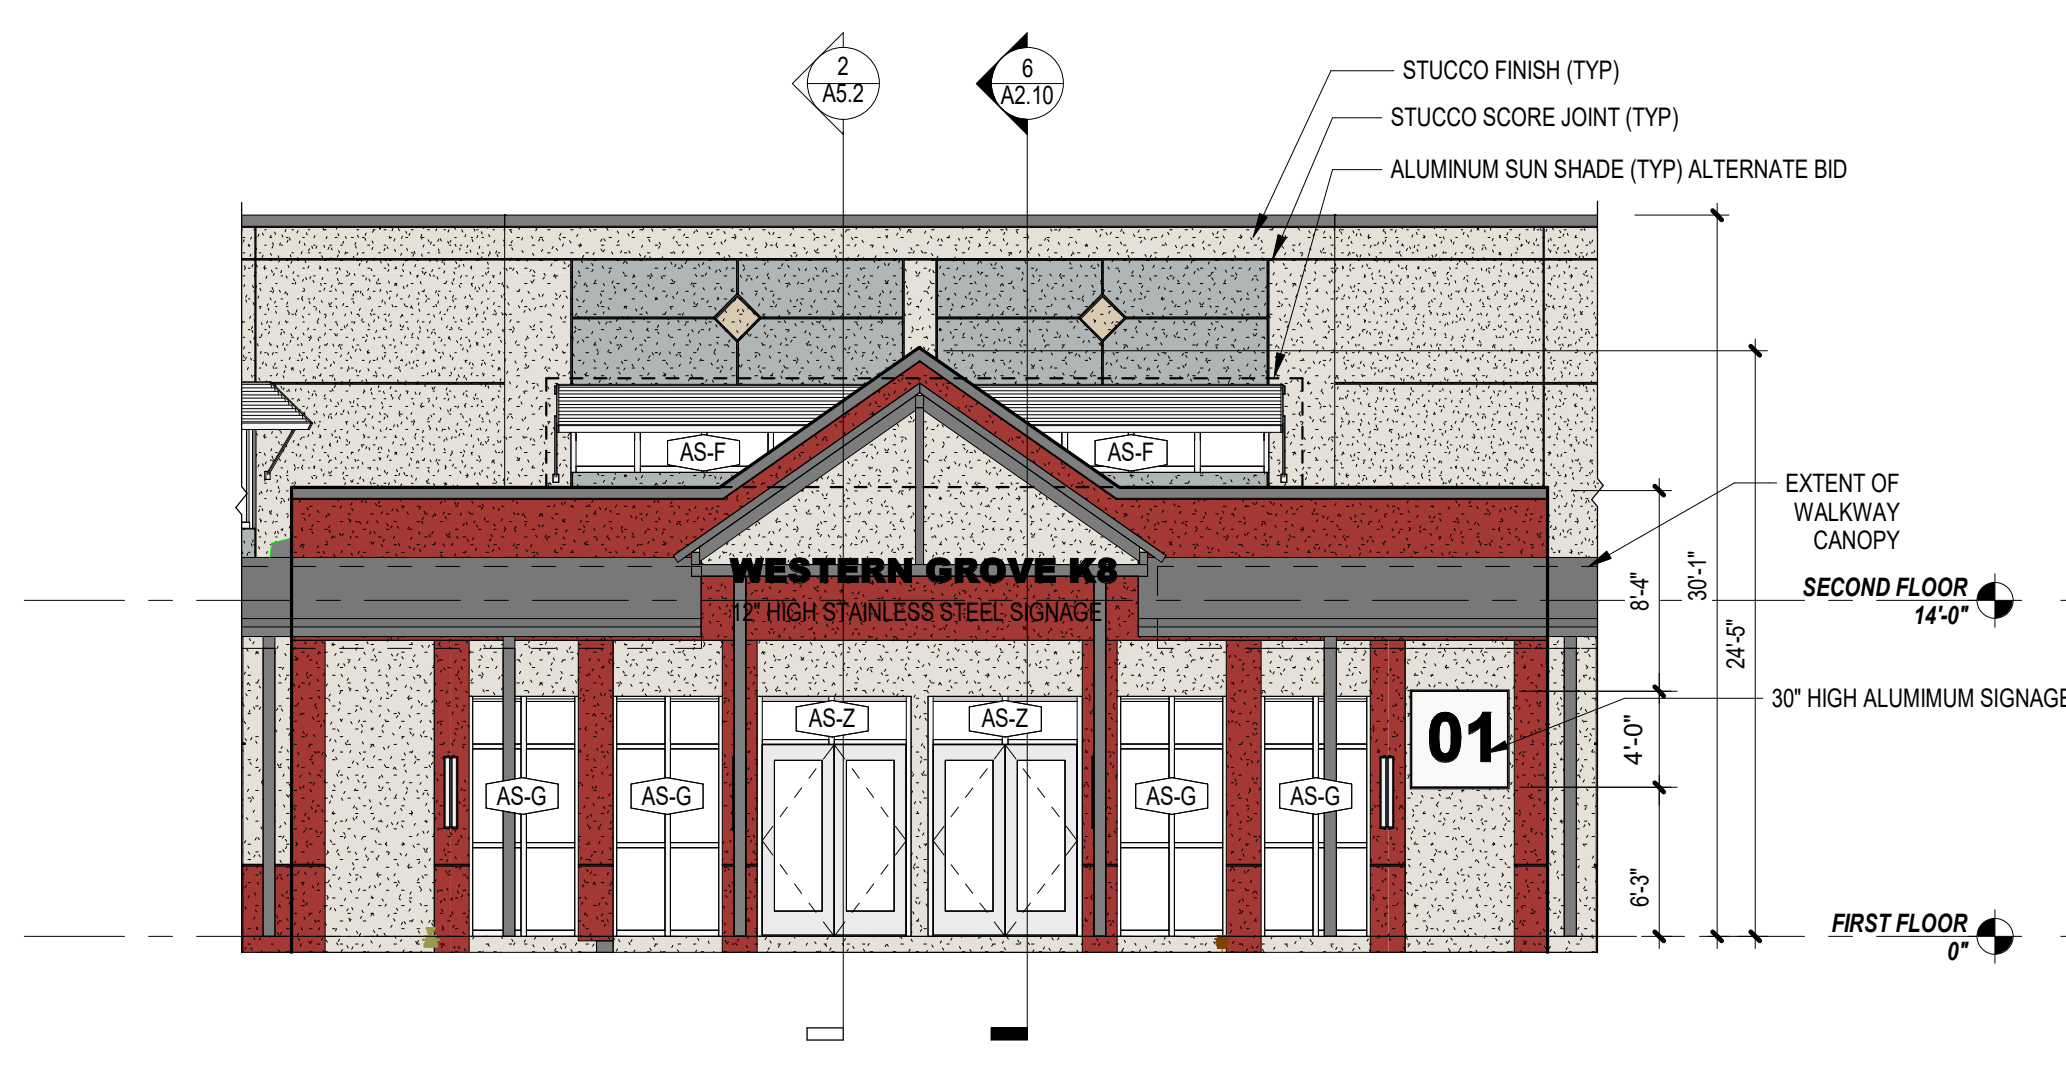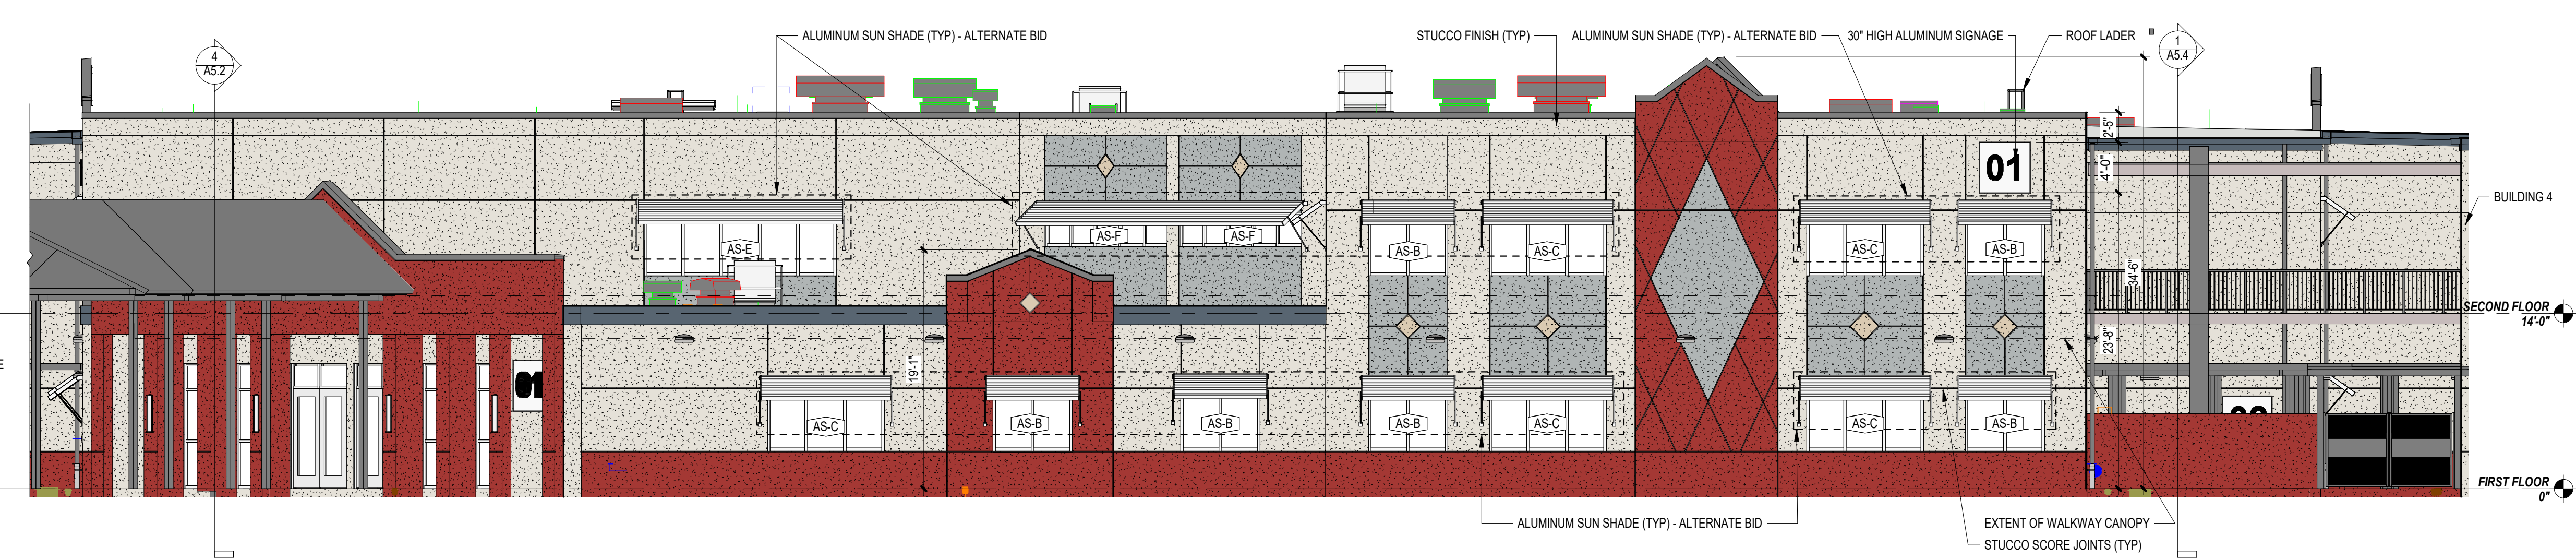


1 EXTERIOR ELEVATION - ADMINISTRATION
1/8\" = 1'-0"


2 EXTERIOR ELEVATION - ADMINISTRATION
1/8\" = 1'-0"

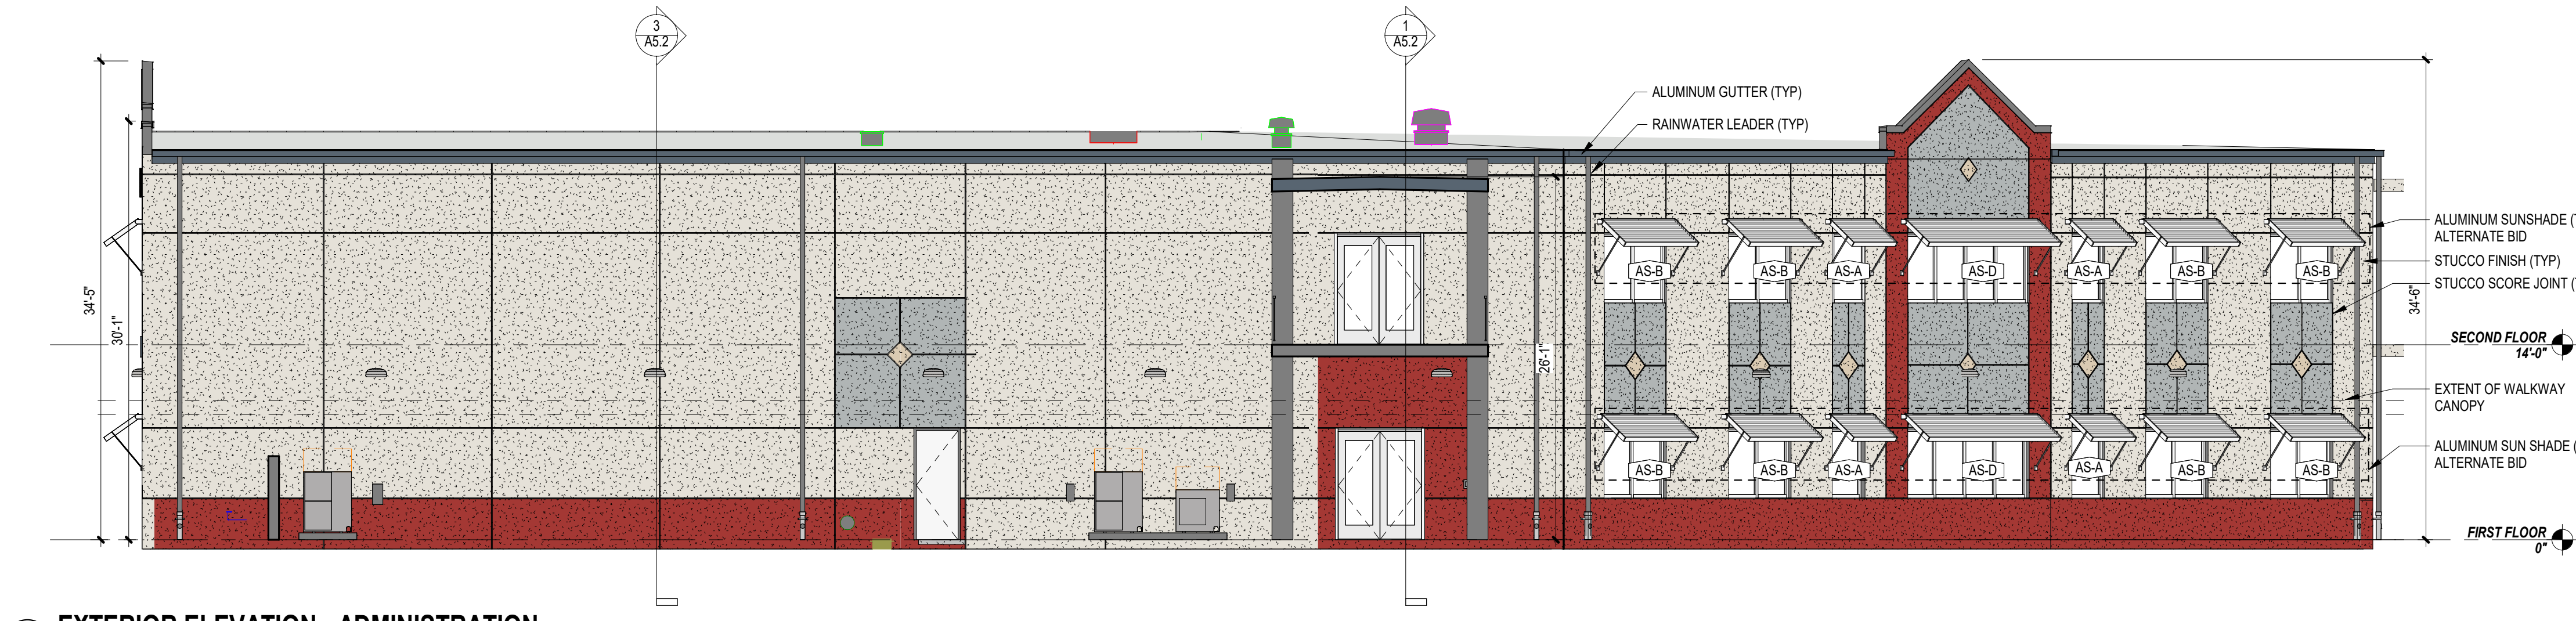


3 EXTERIOR ELEVATION - ADMINISTRATION
1/8\" = 1'-0"

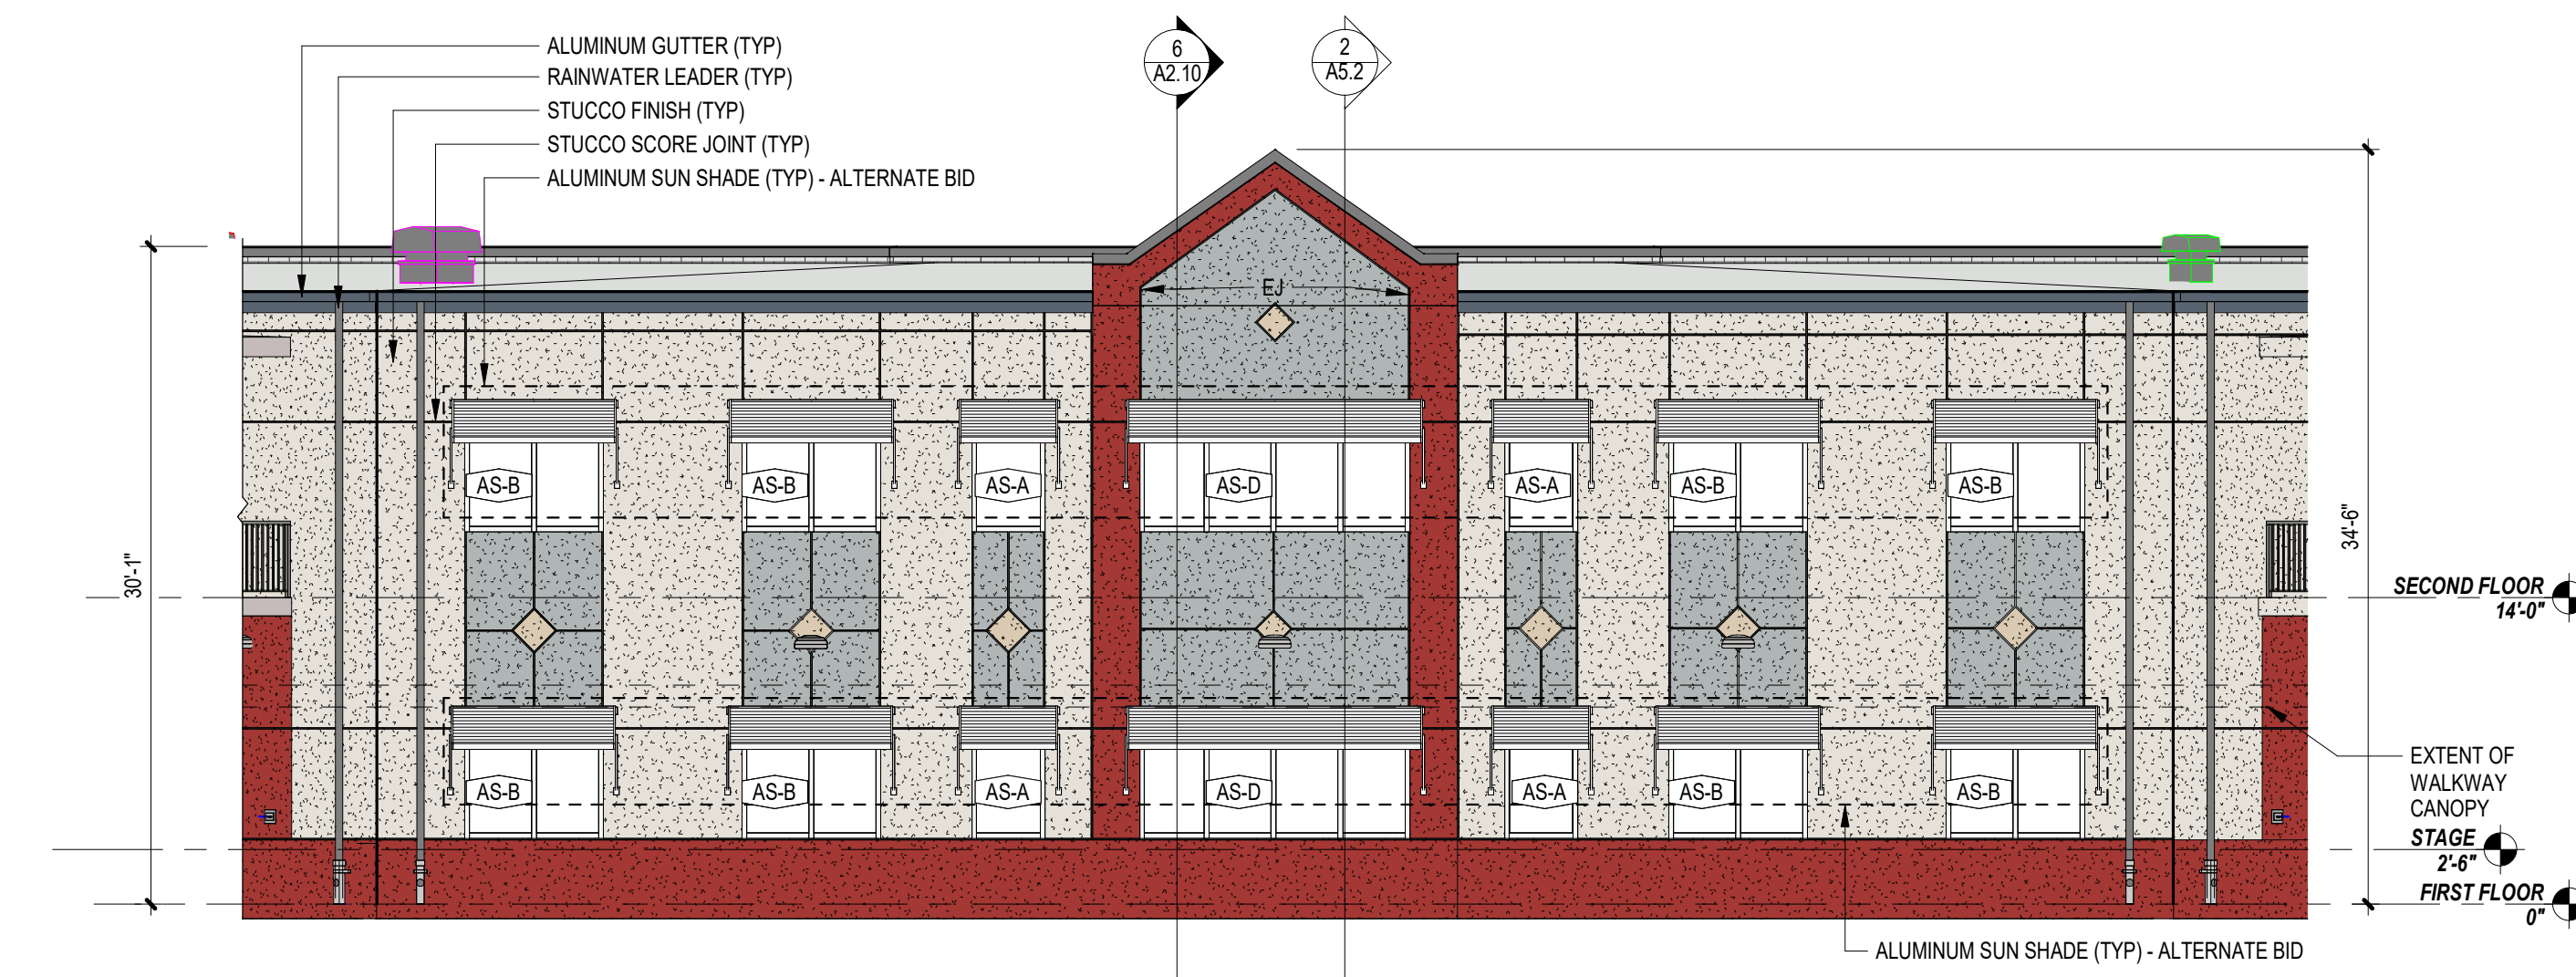

4 EXTERIOR ELEVATION - ADMINISTRATION
1/8\" = 1'-0"

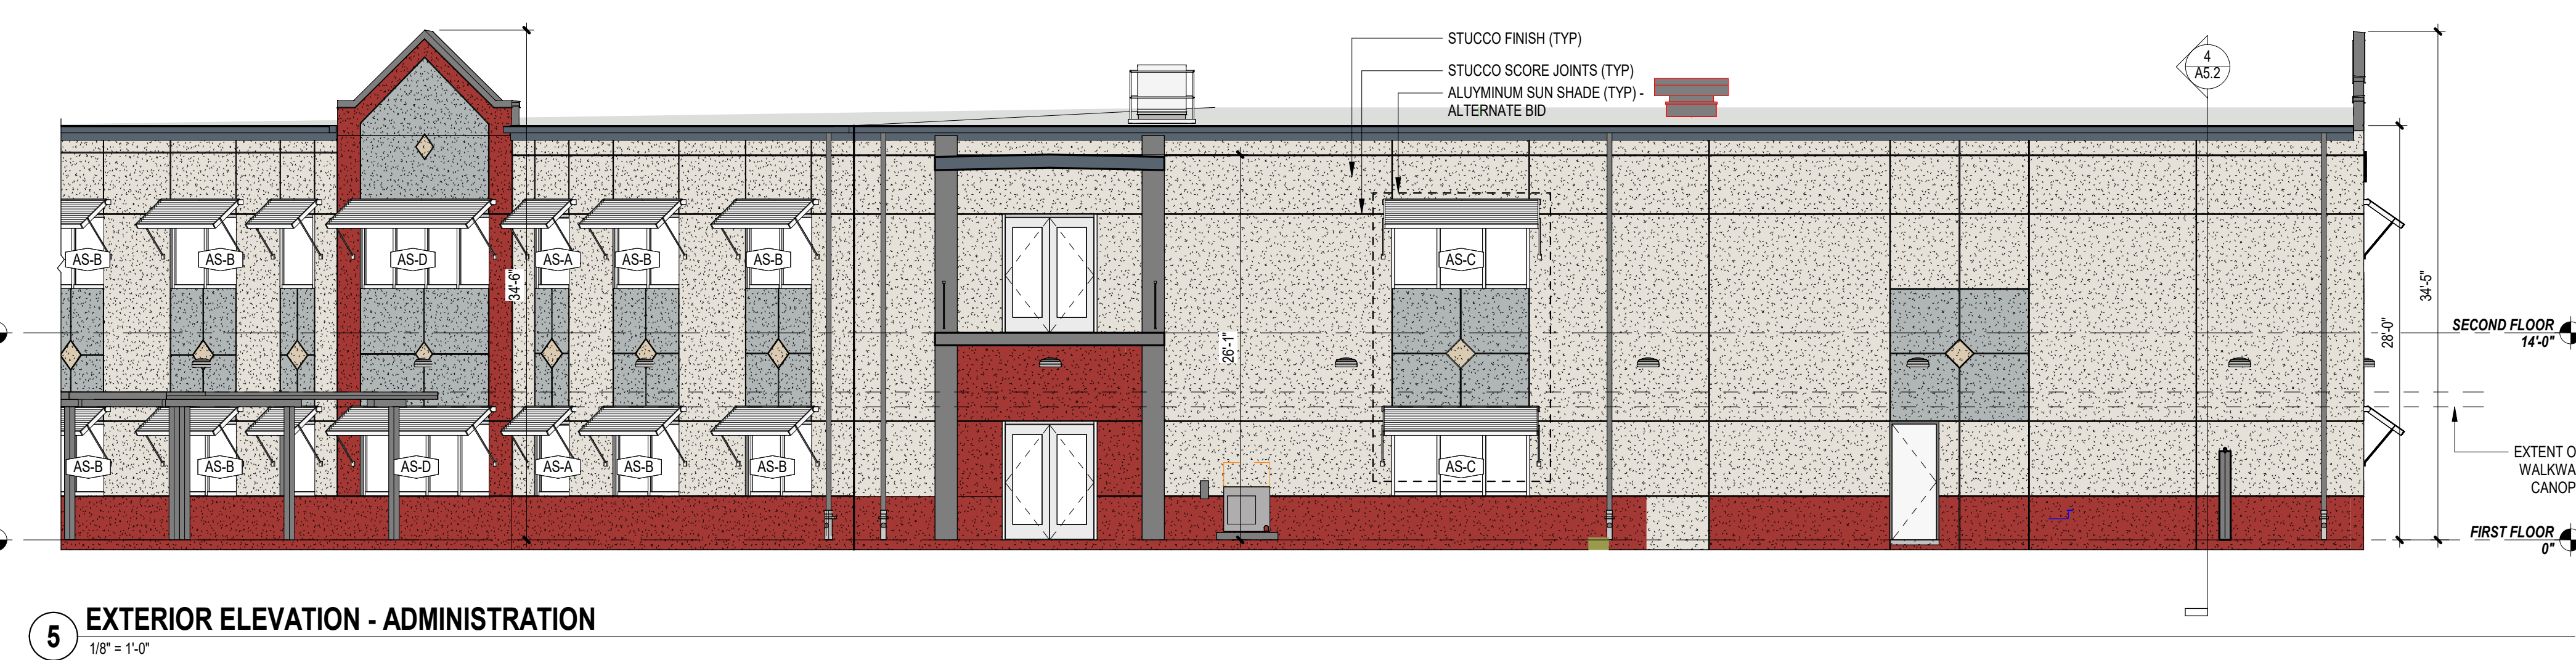

5 EXTERIOR ELEVATION - ADMINISTRATION
1/8\" = 1'-0"

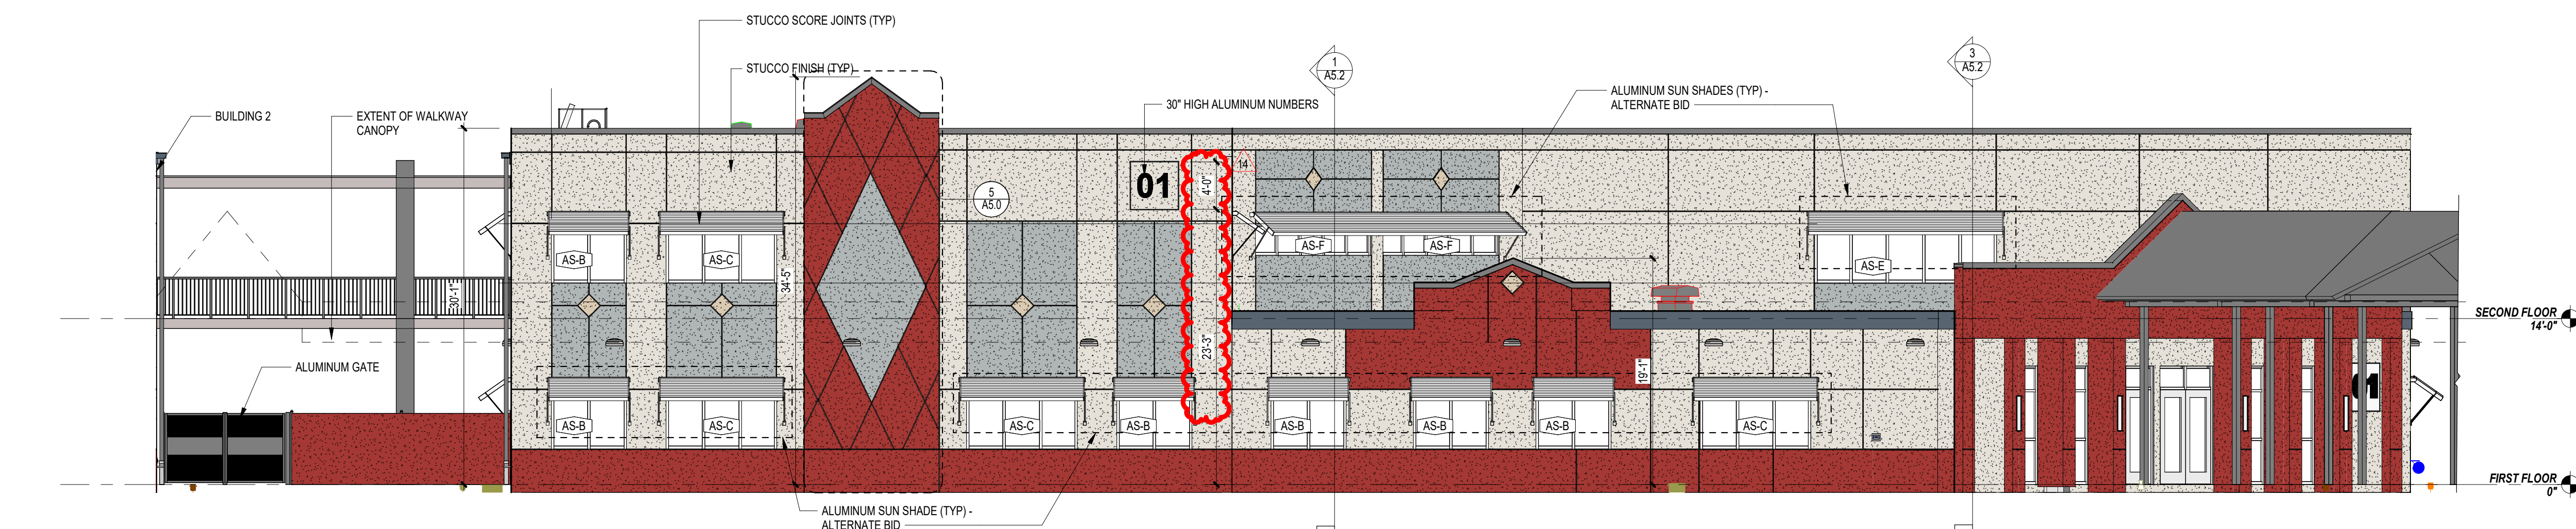

6 EXTERIOR ELEVATION - ADMINISTRATION
1/8\" = 1'-0"

EXTERIOR FINISH LEGEND	
	ST 1: SOFTER TAN SW 6141
	ST 2: TANGER SW 6601
	ST 3: ONLINE SW 7072
	ST 4: HERON PLUME SW 6070
	ST 5: ULTRA WHITE SW 9500
	METAL FINISH 1: BLACK

CODE REVIEW:

CERTIFICATE:



SPIEZZE ARCHITECTURAL GROUP INC.
2001 9TH AVENUE
SUITE 308
VERO BEACH, FL 32906
PHONE: 772-794-2929

SIGNATURE:
ANTHONY DONATO
STUDIO DESIGN
JOHN F. WRIGHT
APR000406
APR0046
APR10141

SEAL:

CONSULTANTS:

PERMIT SET 2-13-2025

PROJECT:

ST. LUCIE WESTERN
GROVE K-8 SCHOOL
10701 SW SUNDANCE VISTA BLVD
PORT ST. LUCIE, FL 34987

FOR
ST. LUCIE SCHOOL
DISTRICT
9461 BRANDYWINE LANE, PORT ST.
LUCIE, FL 34986

FOR CODE REVIEW: DD/MM/YYYY

REVISIONS:		
#	REVISION NAME	DATE
4	ADDENDUM 4	01.27.2025
14	ASR #19	06.01.2026

FOR BID: DD/MM/YYYY

DRAWING TITLE:


EXTERIOR ELEVATIONS -
ADMINISTRATION -
BUILDING 1


COMMISSION NUMBER:
24K054

DO NOT SCALE THE DRAWINGS


DRAWING NUMBER:

A5.1

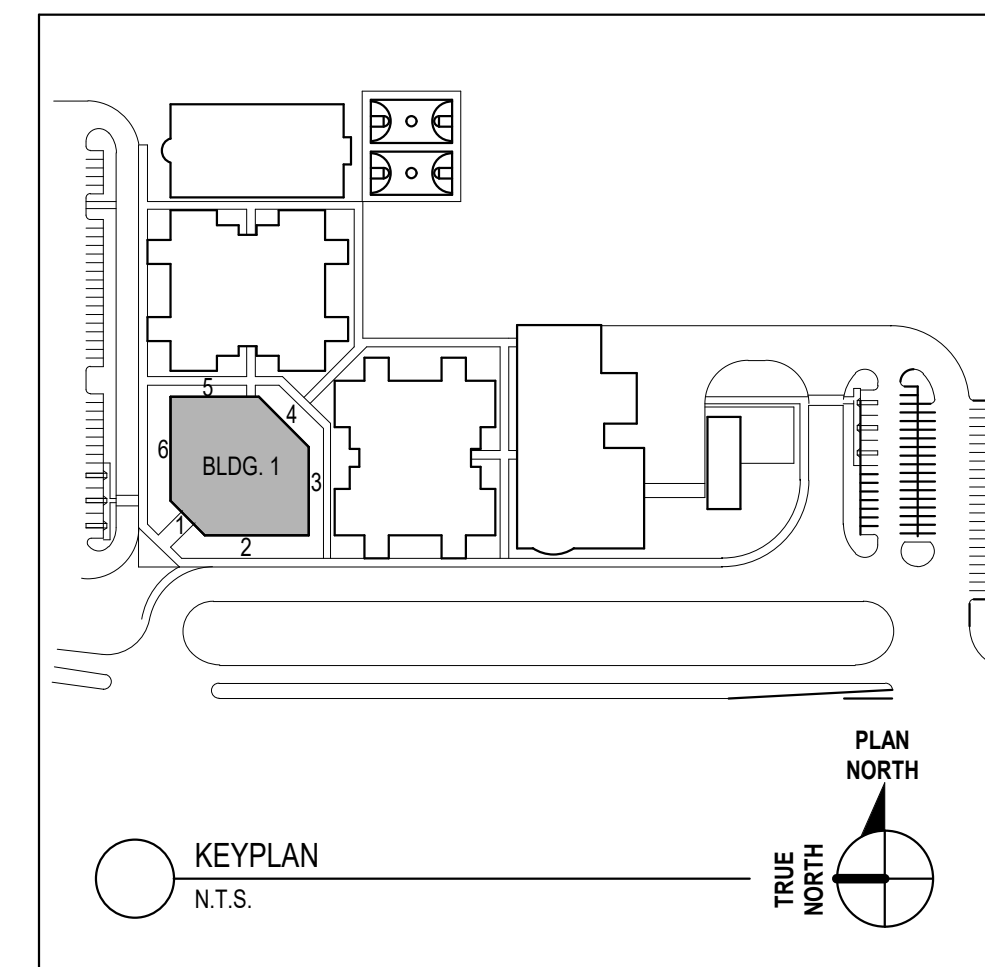


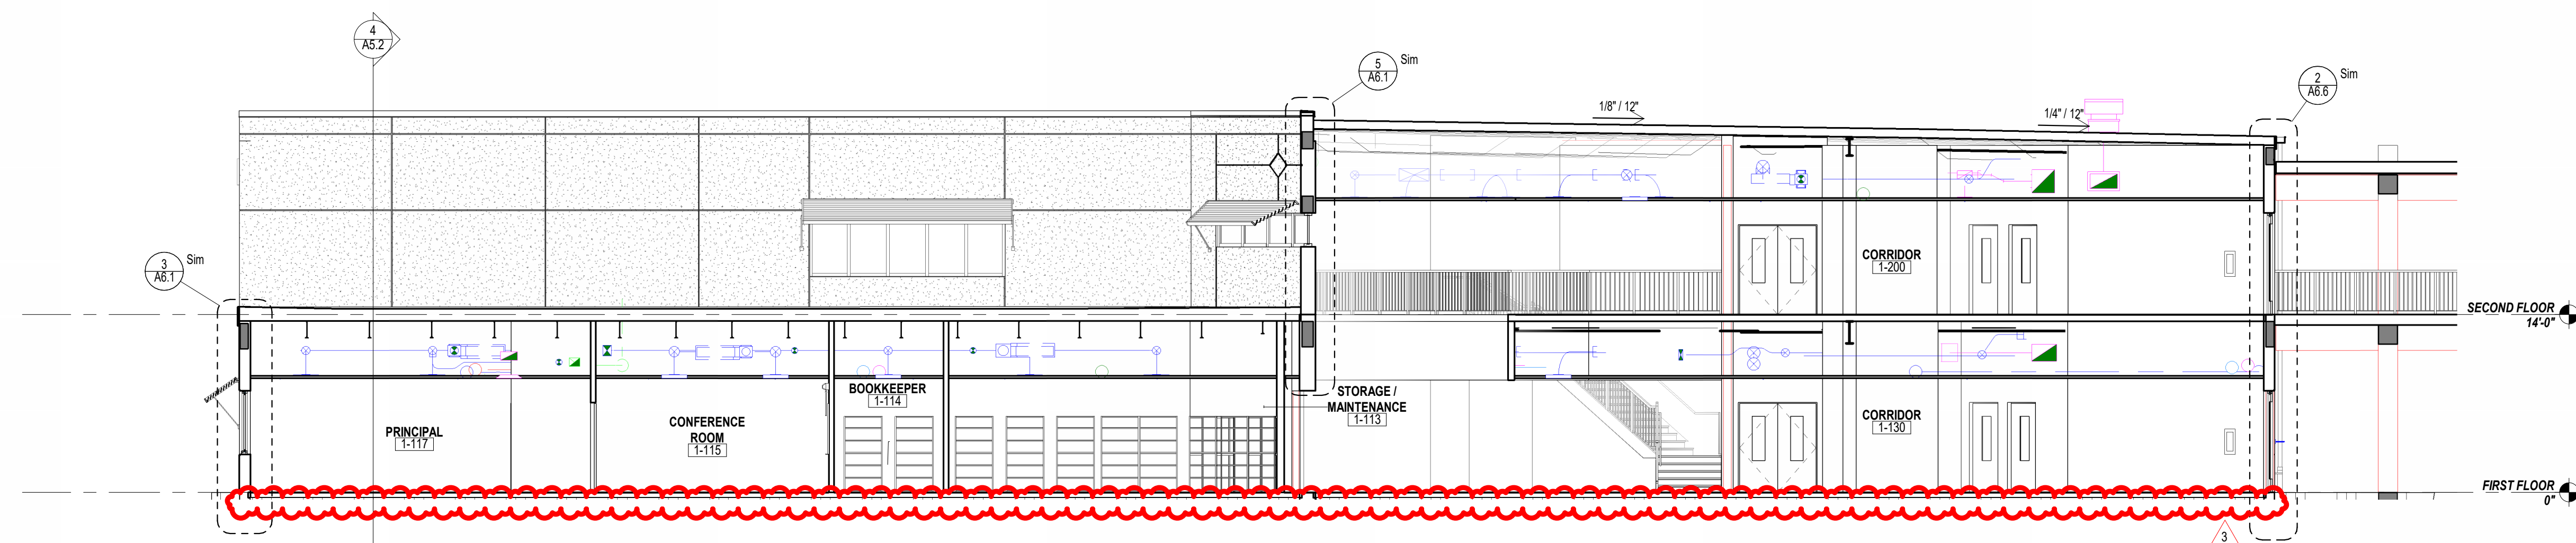


1 BUILDING SECTION
1/8" = 1'-0"

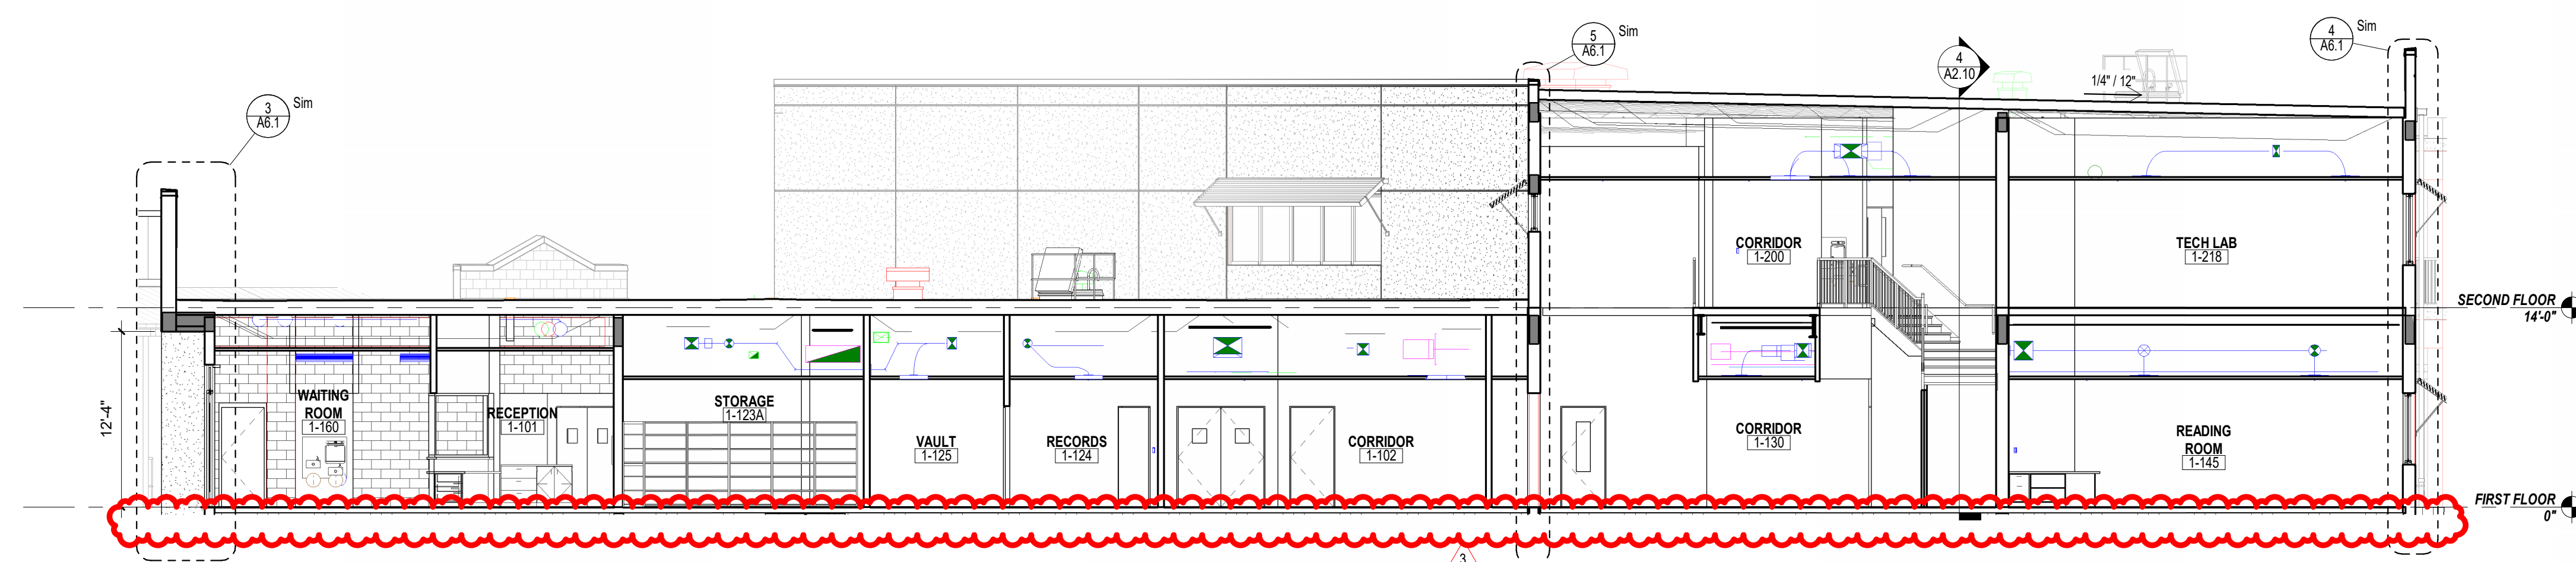


2 BUILDING SECTION - ADMINISTRATION
1/8" = 1'-0"

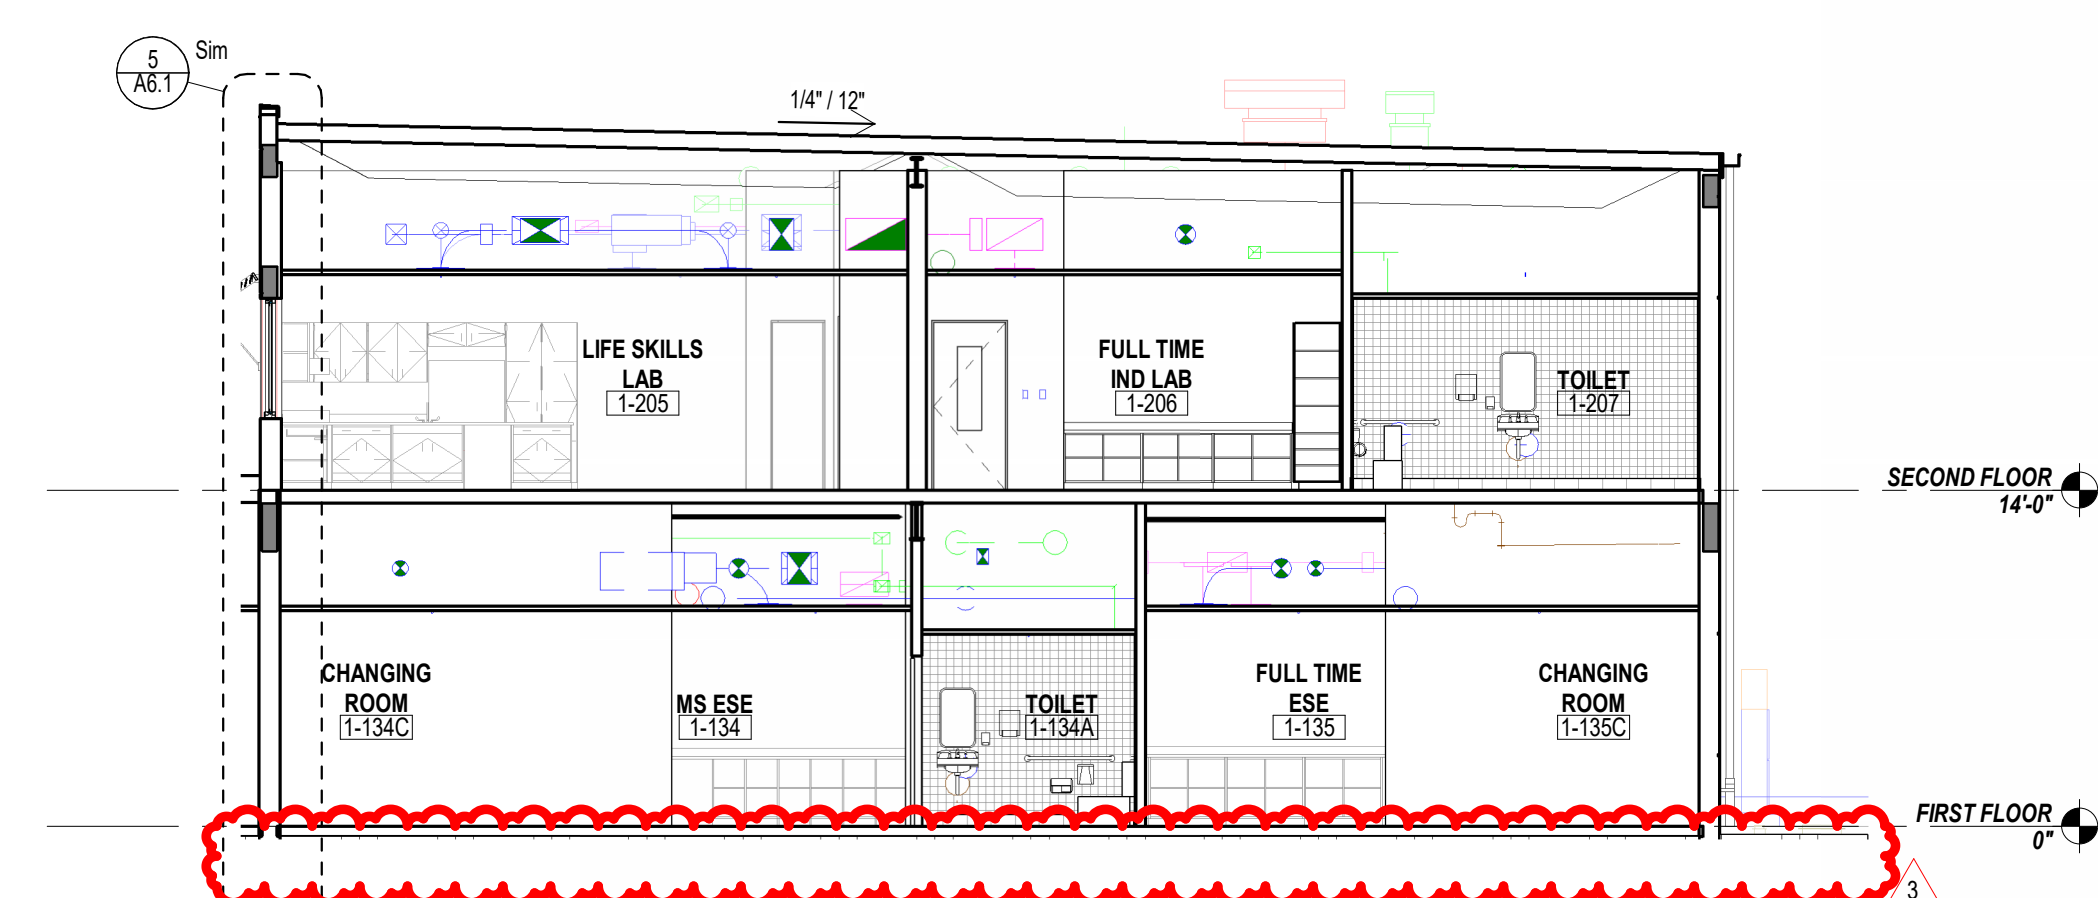

3 BUILDING SECTION - ADMINISTRATION
1/8" = 1'-0"

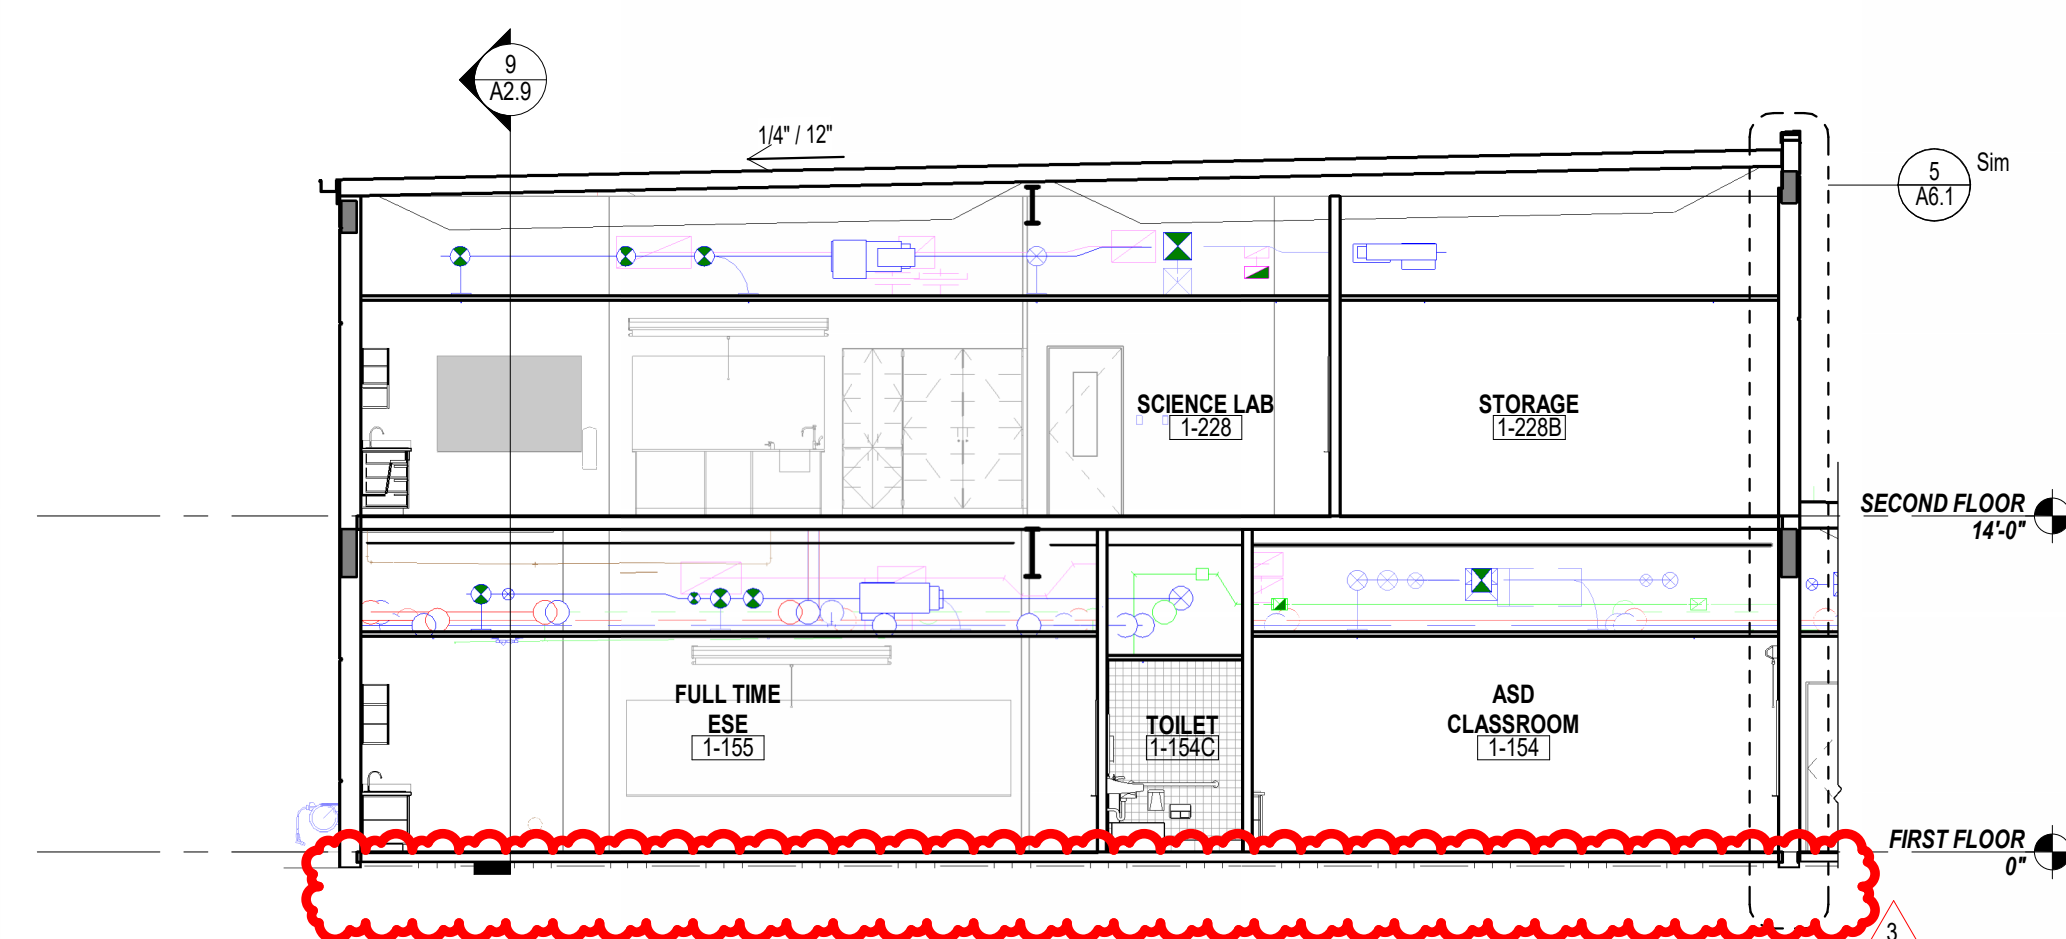

4 BUILDING SECTION - ADMINISTRATION
1/8" = 1'-0"

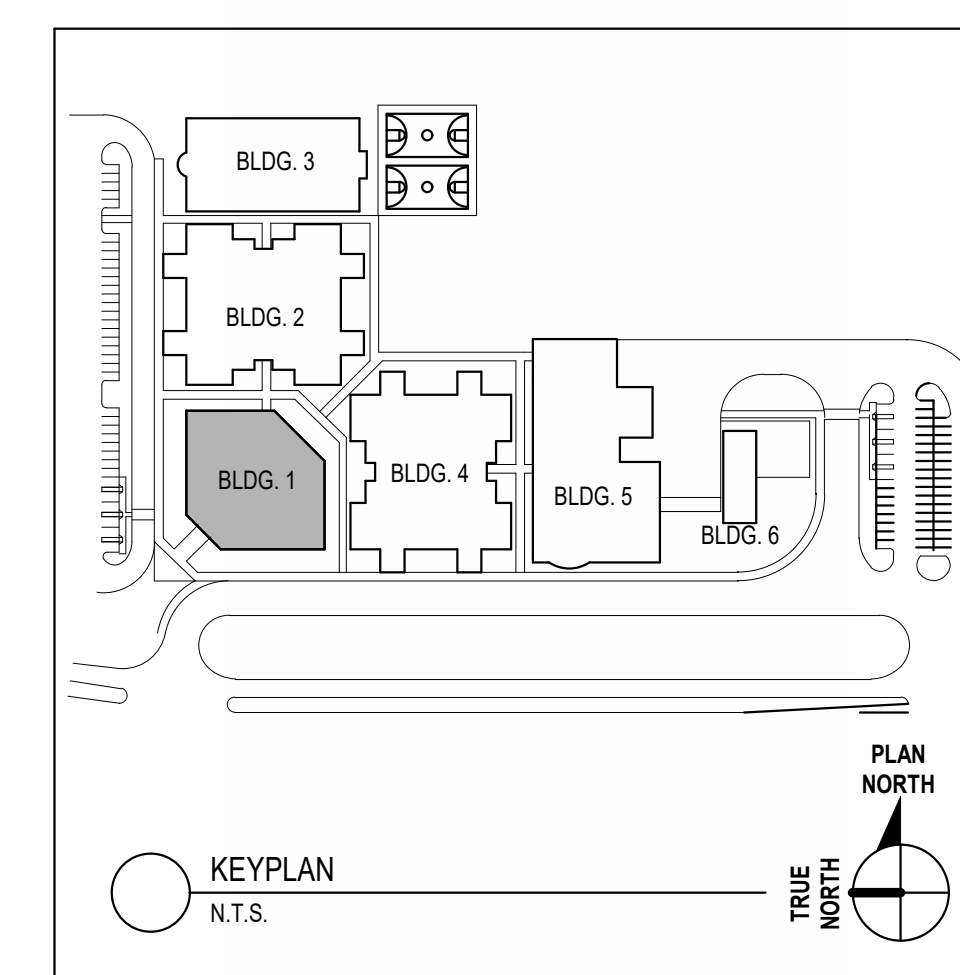

CODE REVIEW:

CERTIFICATE:



SPIEZE ARCHITECTURAL GROUP INC.
2001 9TH AVENUE
SUITE 308
VERO BEACH, FL 32960
PHONE: 772-794-2925

SIGNATURE: _____

ANTHONY DONADIO	AR0012458
STEVEN G. SIEGEL	AR00548
JOHN F. WRIGHT	AR01154

SEAL:

CONSULTANTS:

ADDENDUM NO. 3 - 1-20-2025

PROJECT:

ST. LUCIE WESTERN
GROVE K-8 SCHOOL

SW POWERLINE RD AND TRADITION
PARKWAY PORT ST. LUCIE, FL 34986

FOR

ST. LUCIE SCHOOL
DISTRICT

9461 BRANDYWINE LANE, PORT ST.
LUCIE, FL 34986

FOR CODE REVIEW:

PRMMYYY

REVISIONS:

#	REVISION NAME	DATE
3	ADDENDUM 3	01.20.2025

FOR BIDDING

DDMMYYYY

DRAWING TITLE:

BUILDING SECTIONS -
ADMINISTRATIONS -
BUILDING 1


COMMISSION NUMBER

24K054

DO NOT SCALE THE DRAWINGS


DRAWING NUMBER:

A5.2

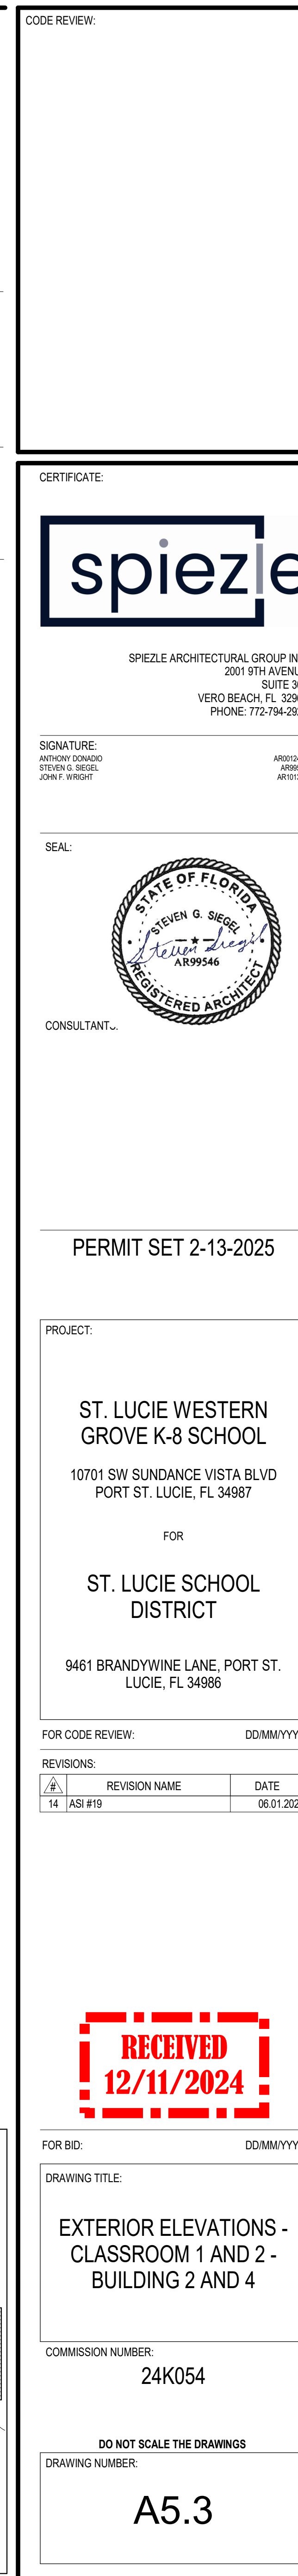




1 BUILDING SECTION - CLASSROOM 1
1/8" = 1'-0"

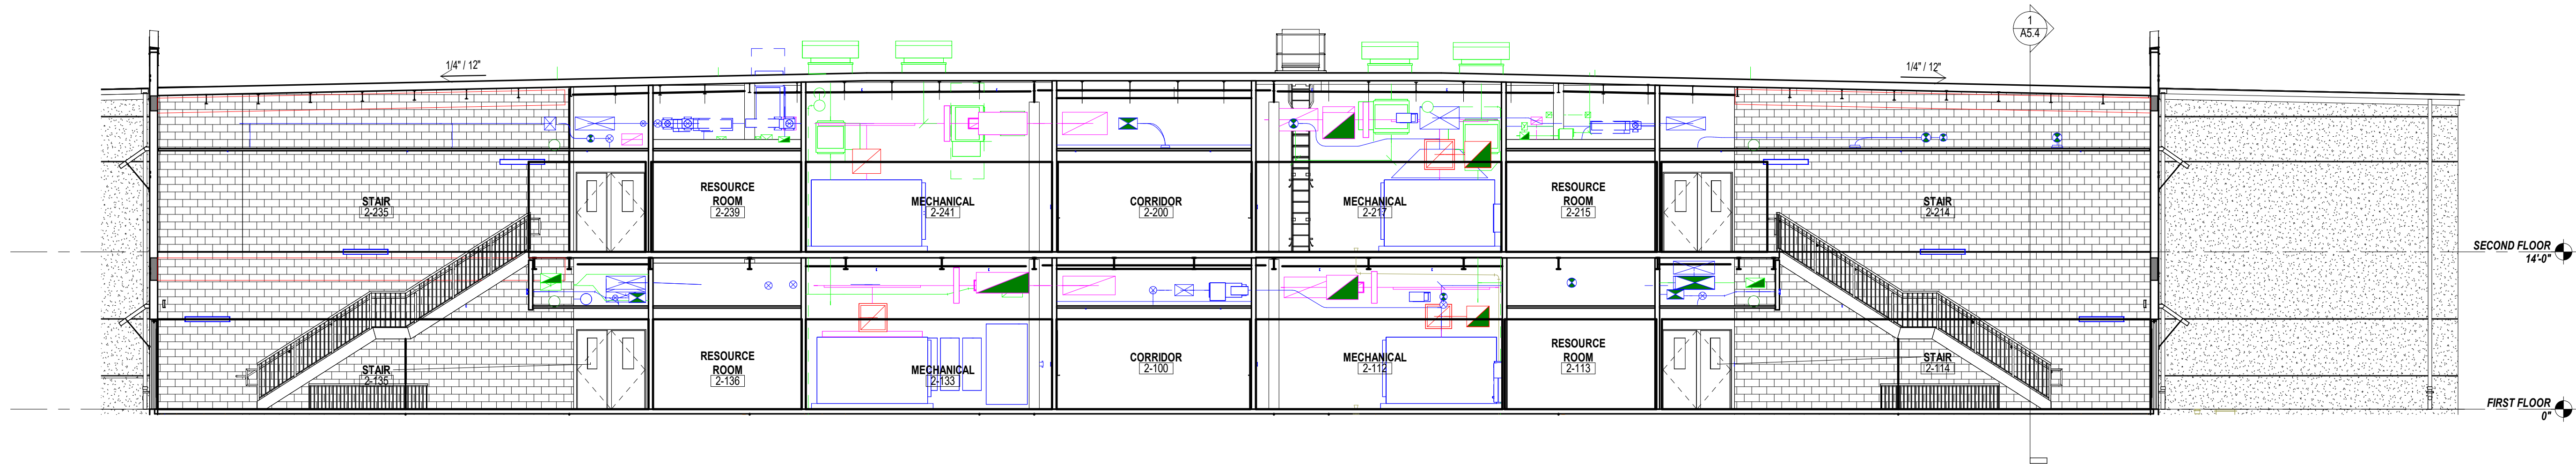

2 BUILDING SECTION - CLASSROOM 1
1/8" = 1'-0"

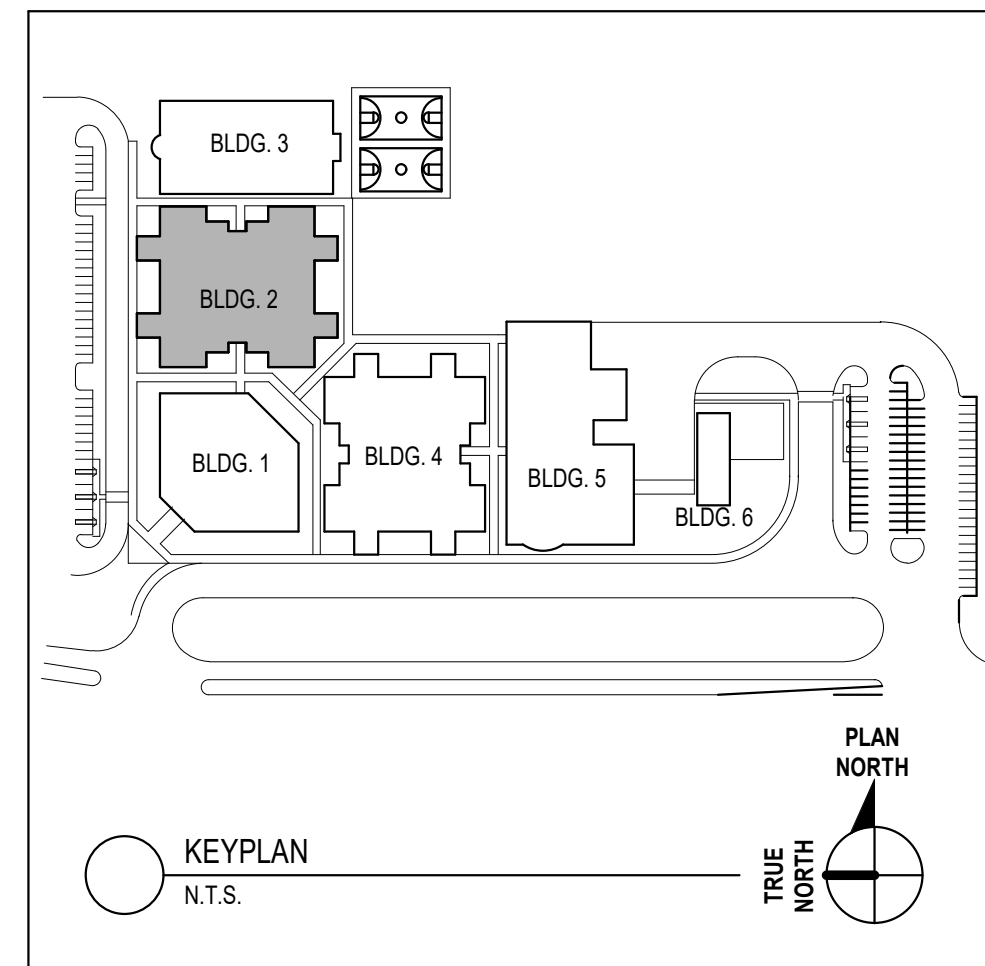

CODE REVIEW:


CERTIFICATE:



SPIEZLE ARCHITECTURAL GROUP INC.
2001 9TH AVENUE
SUITE 308
VERO BEACH, FL 32900
PHONE: 772-794-2929

SIGNATURE:
ANTHONY DONATO
STEVEN G. SIEGL
JOHN F. WRIGHT
AR000346
AR000448
AR101341

SEAL:

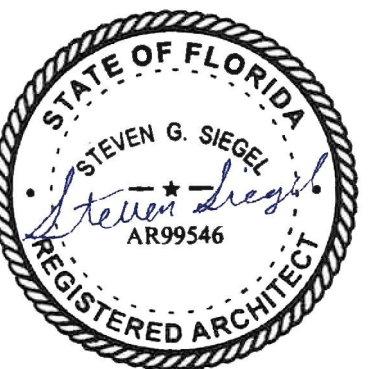

CONSULTANT...

PERMIT SET 12-10-2024

PROJECT:

ST. LUCIE WESTERN
GROVE K-8 SCHOOL

SW POWERLINE RD AND TRADITION
PARKWAY PORT ST. LUCIE, FL 34986

FOR

ST. LUCIE SCHOOL
DISTRICT

9461 BRANDYWINE LANE, PORT ST.
LUCIE, FL 34986

FOR CODE REVIEW: DD/MM/YYYY

REVISIONS:

#	REVISION NAME	DATE
---	---------------	------

RECEIVED
12/11/2024

FOR BID: DD/MM/YYYY

DRAWING TITLE:

BUILDING SECTIONS -
CLASSROOM 1 -
BUILDING 2

COMMISSION NUMBER:

24K054


DO NOT SCALE THE DRAWINGS

DRAWING NUMBER:


A5.4




	ST 1: COMMODORE SW 6524
	ST 2: ONLINE SW 7072
	ST 3: DOCKSIDE BLUE SW 7601
	ST 4: HERON PLUME SW 6070
	ST 5: ULTRA WHITE SW 9500
	METAL FINISH 1: FIREWEED SW6328

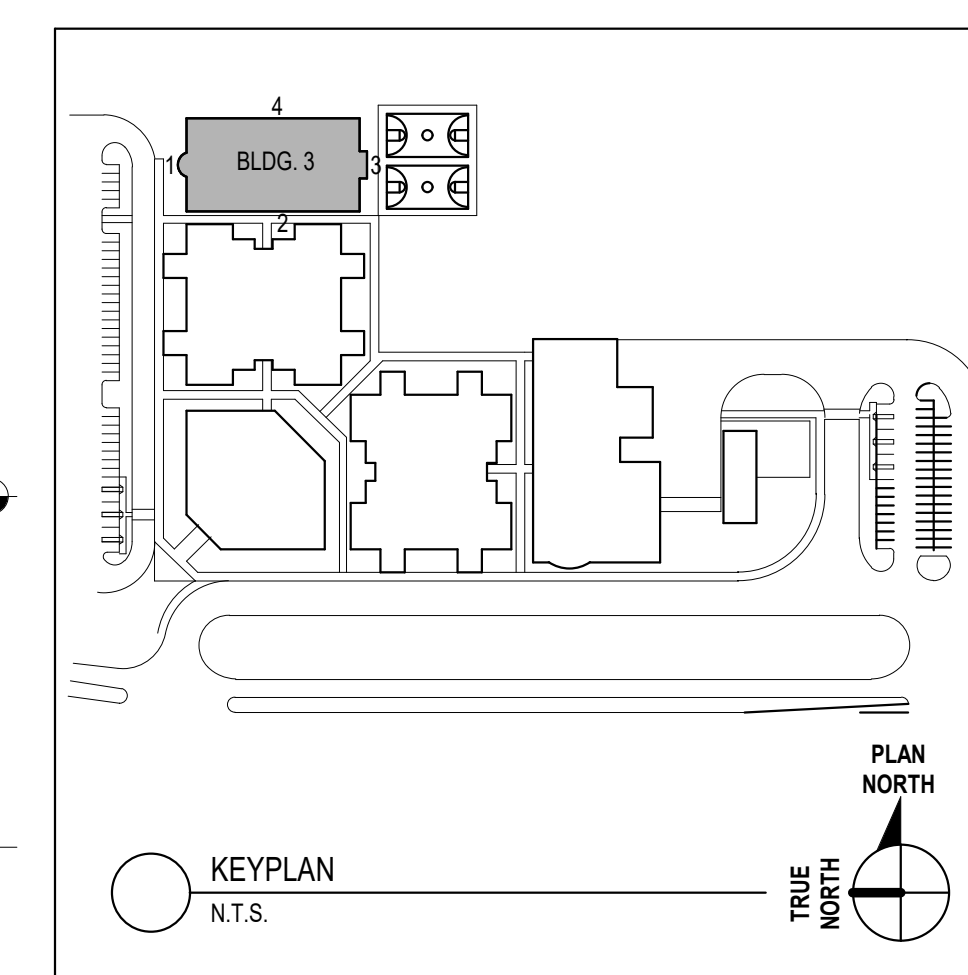


A5.5

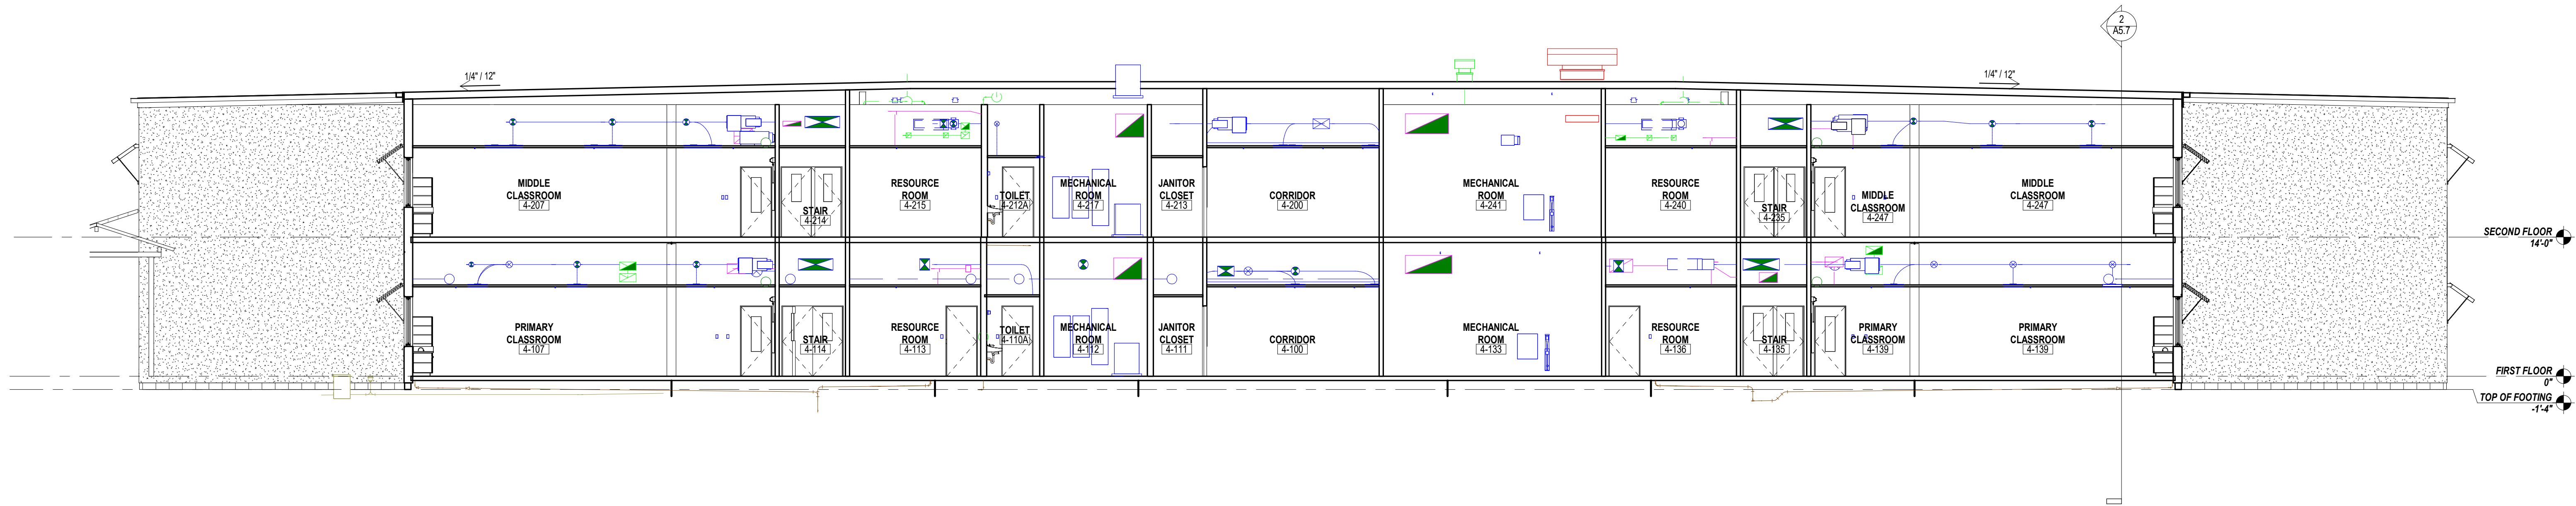

1 BUILDING SECTION - CLASSROOM 2
1/8" = 1'-0"

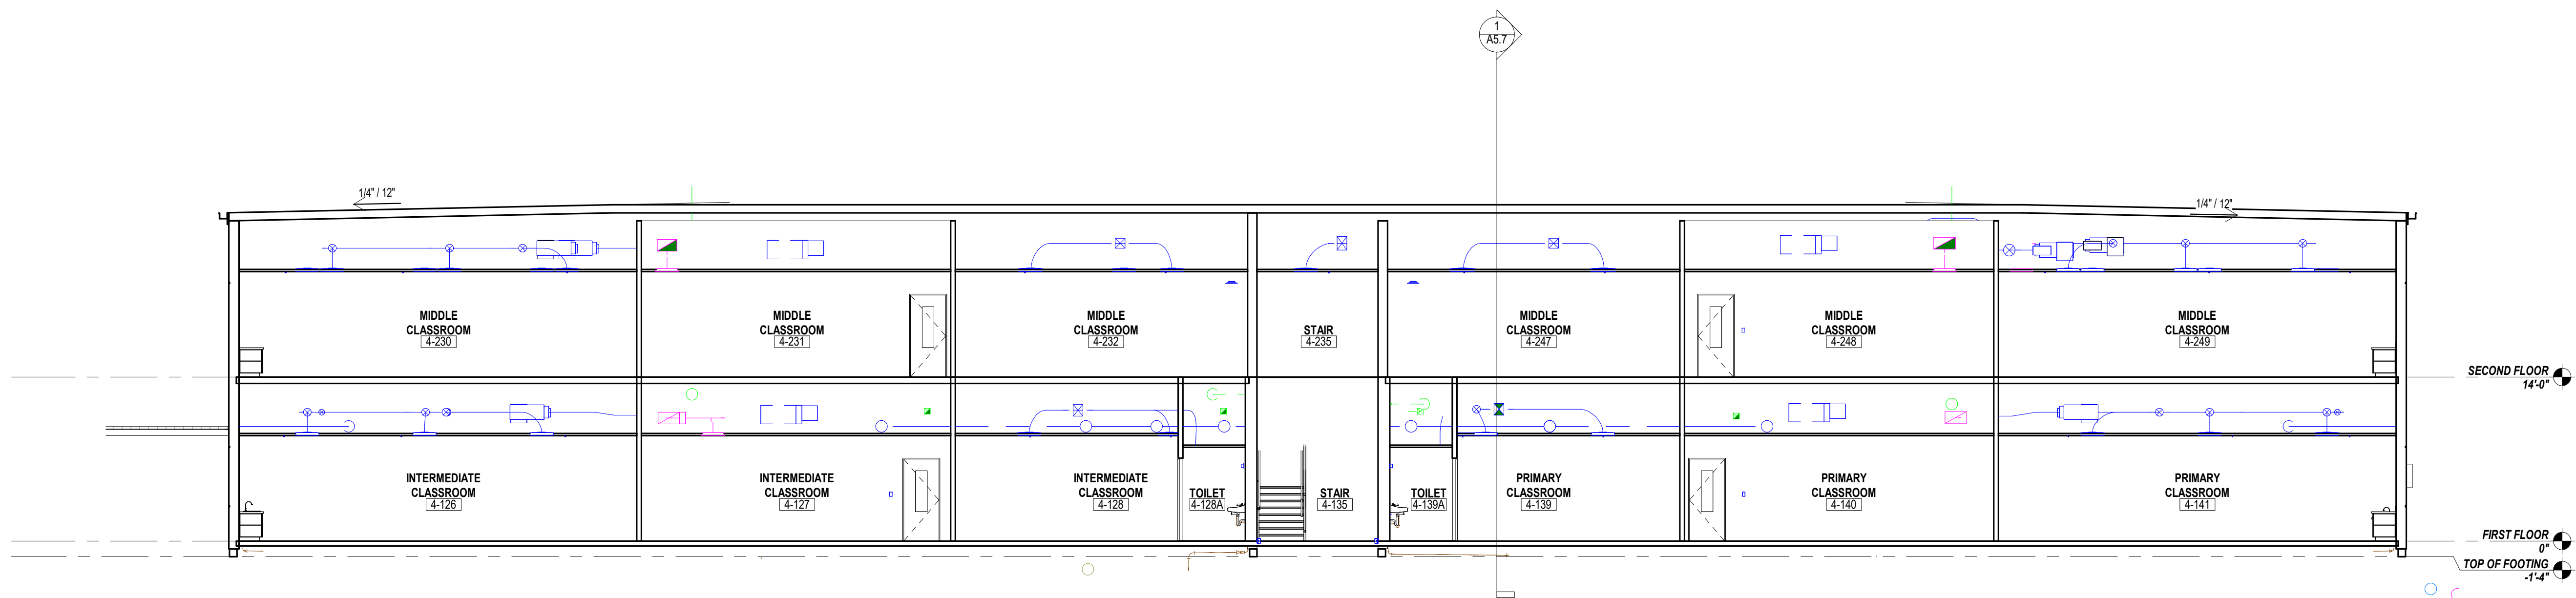

2 BUILDING SECTION - CLASSROOM 2
1/8" = 1'-0"

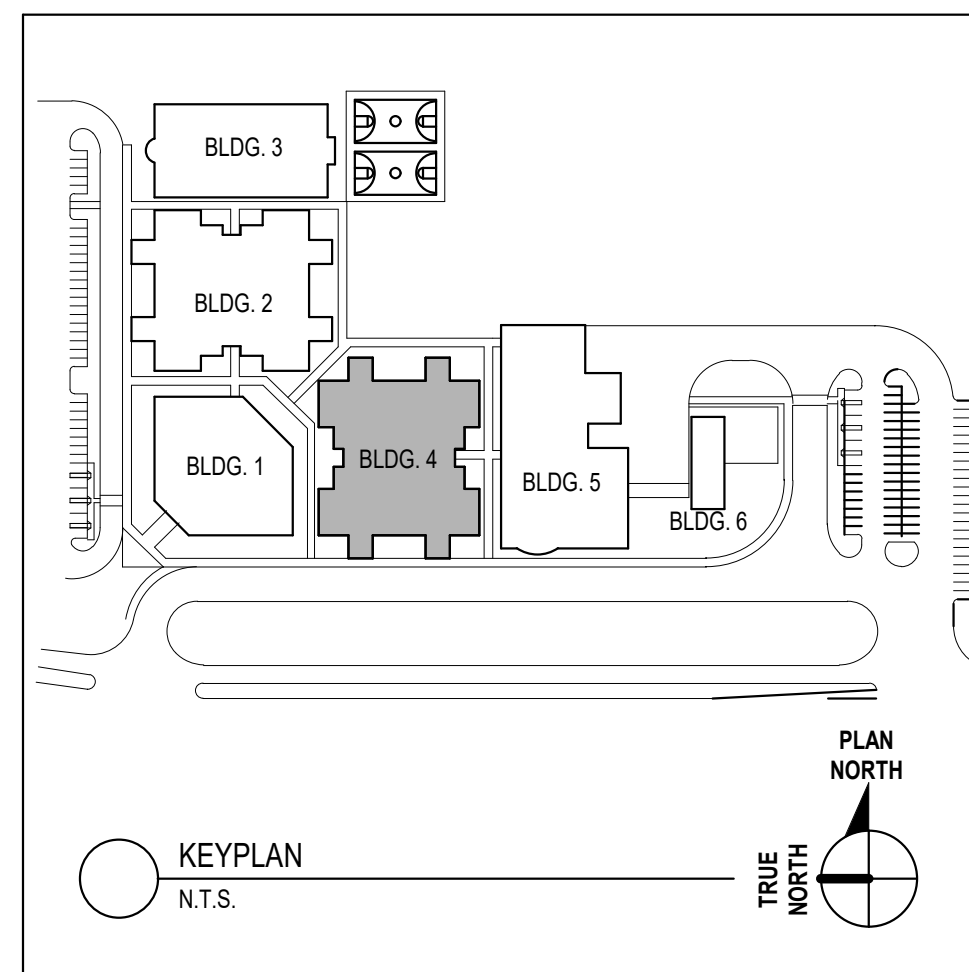

CODE REVIEW:

CERTIFICATE:




SPIEZZLE ARCHITECTURAL GROUP INC.
2001 9TH AVENUE
SUITE 308
VERO BEACH, FL 32900
PHONE: 772-794-2929

SIGNATURE:

ANTHONY DONATO
STEVENS SIEGL
JOHN F. WRIGHT

AR0002406
AR00046
AR101541

SEAL:

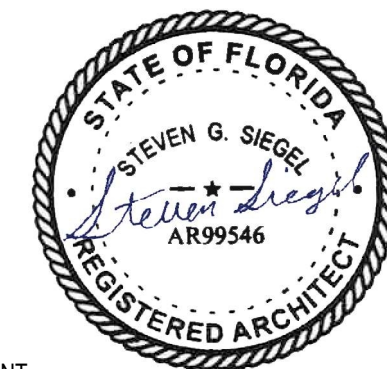

CONSULTANT...

PERMIT SET 12-10-2024

PROJECT:

ST. LUCIE WESTERN
GROVE K-8 SCHOOL

SW POWERLINE RD AND TRADITION
PARKWAY PORT ST. LUCIE, FL 34986

FOR

ST. LUCIE SCHOOL
DISTRICT

9461 BRANDYWINE LANE, PORT ST.
LUCIE, FL 34986

FOR CODE REVIEW:

DD/MM/YYYY

REVISIONS:

#	REVISION NAME	DATE
---	---------------	------

RECEIVED
12/11/2024

FOR BID:

DD/MM/YYYY

DRAWING TITLE:

BUILDING SECTIONS -
CLASSROOM 2 -
BUILDING 4


COMMISSION NUMBER:

24K054


DO NOT SCALE THE DRAWINGS

DRAWING NUMBER:


A5.7

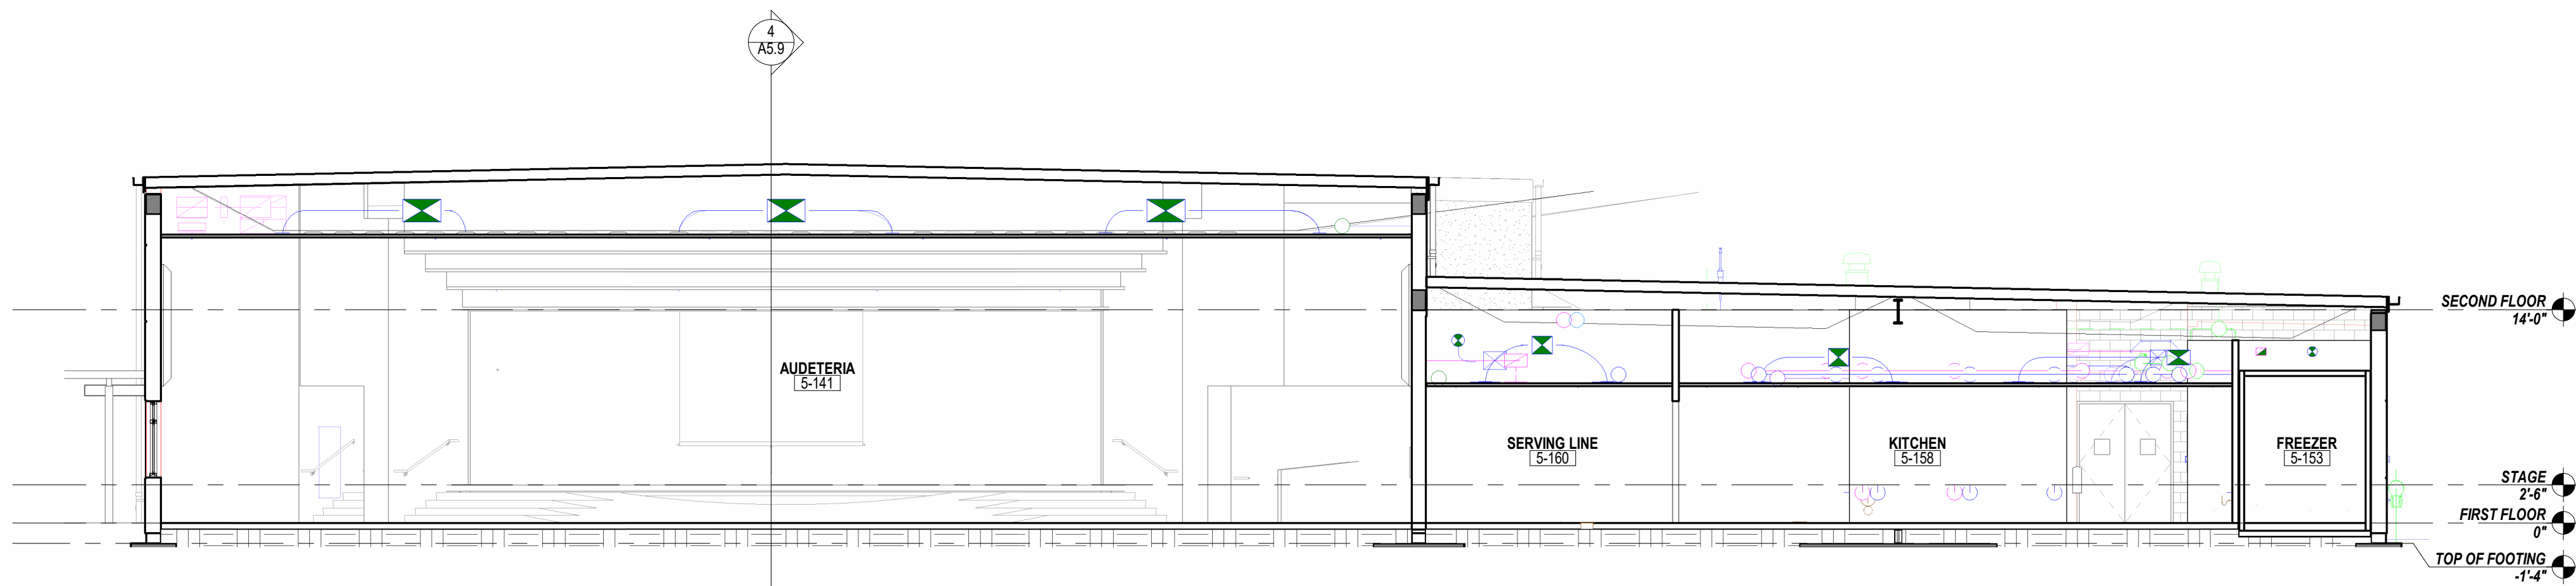


1 BUILDING SECTION - AUDETERIA
1/8" = 1'-0"

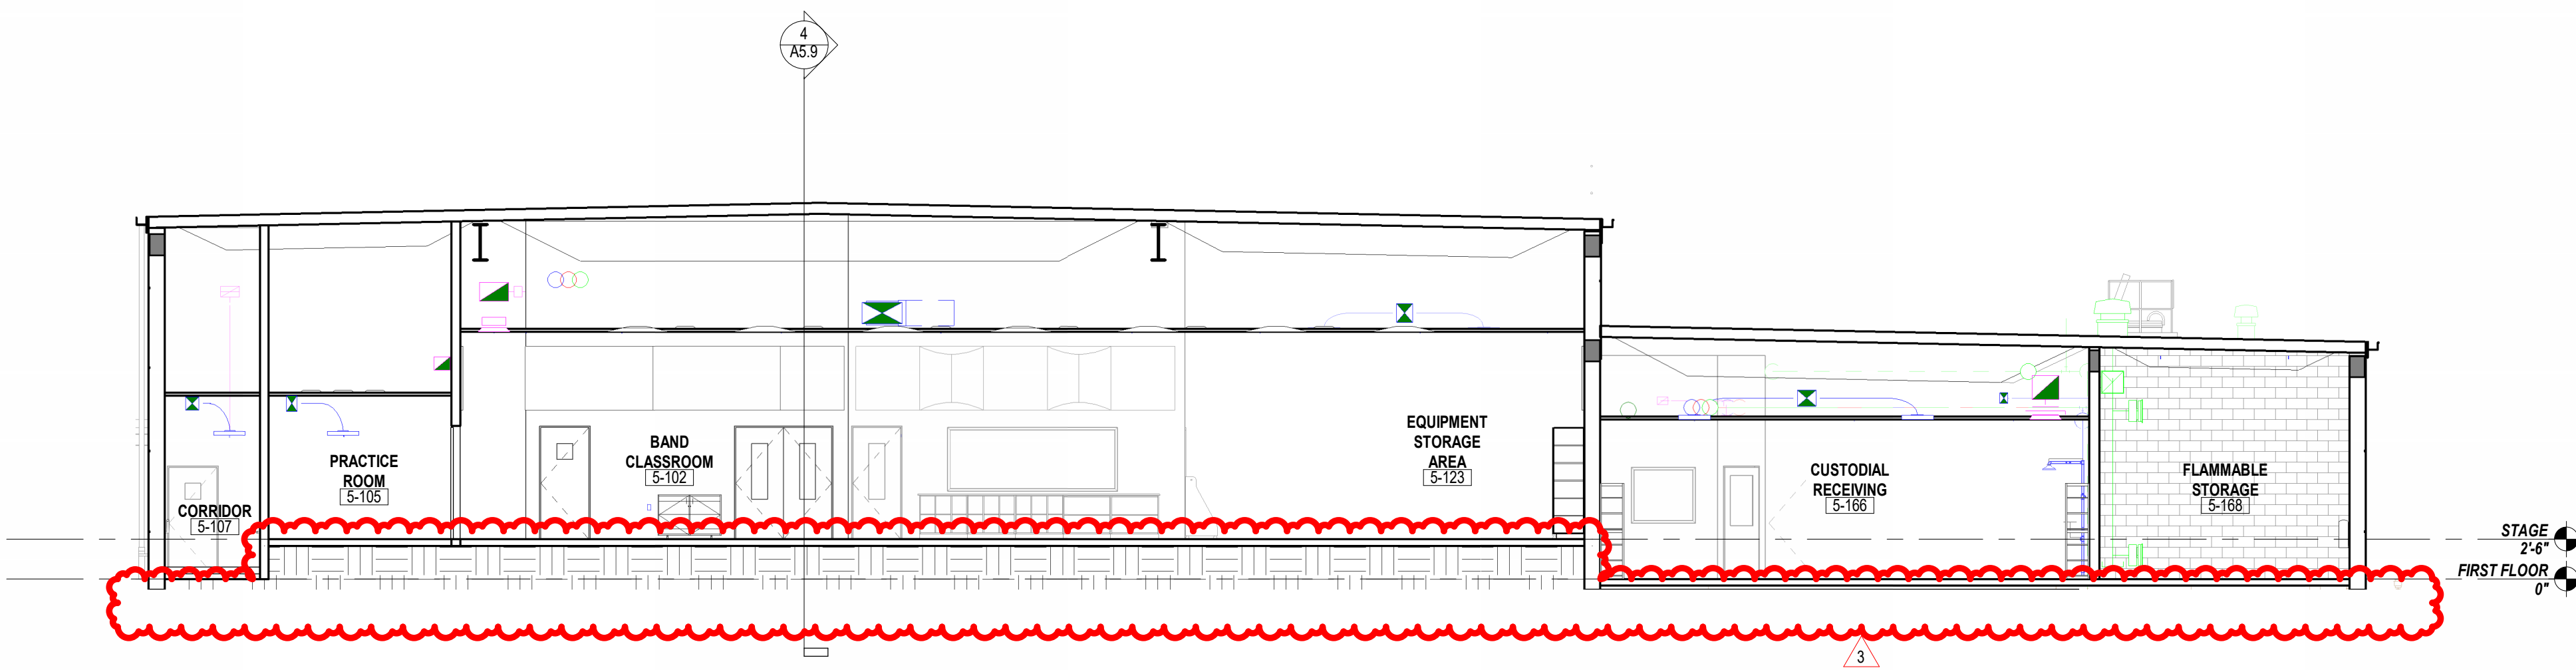


2 BUILDING SECTION - AUDETERIA
1/8" = 1'-0"

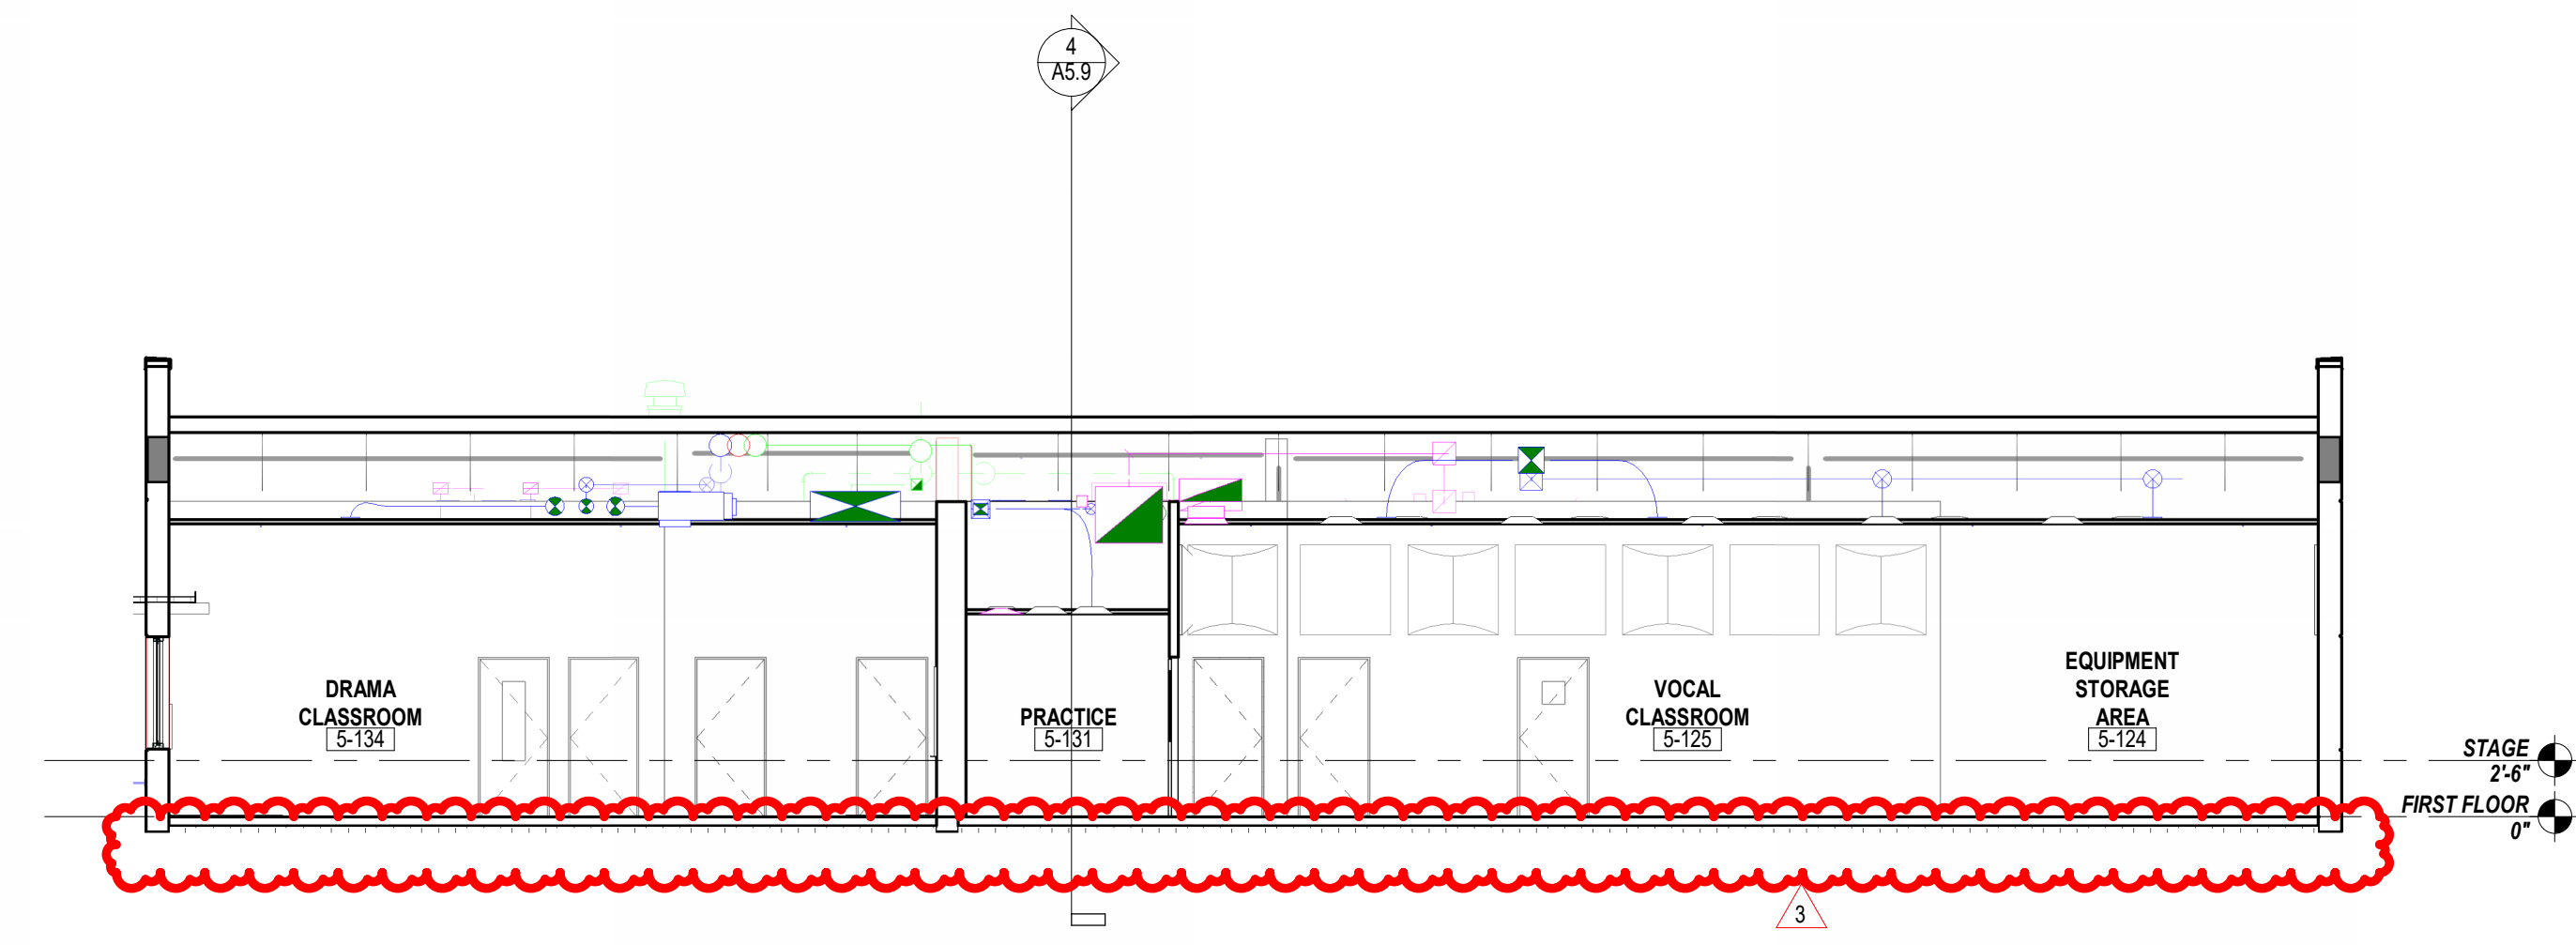

3 BUILDING SECTION - AUDETERIA
1/8" = 1'-0"

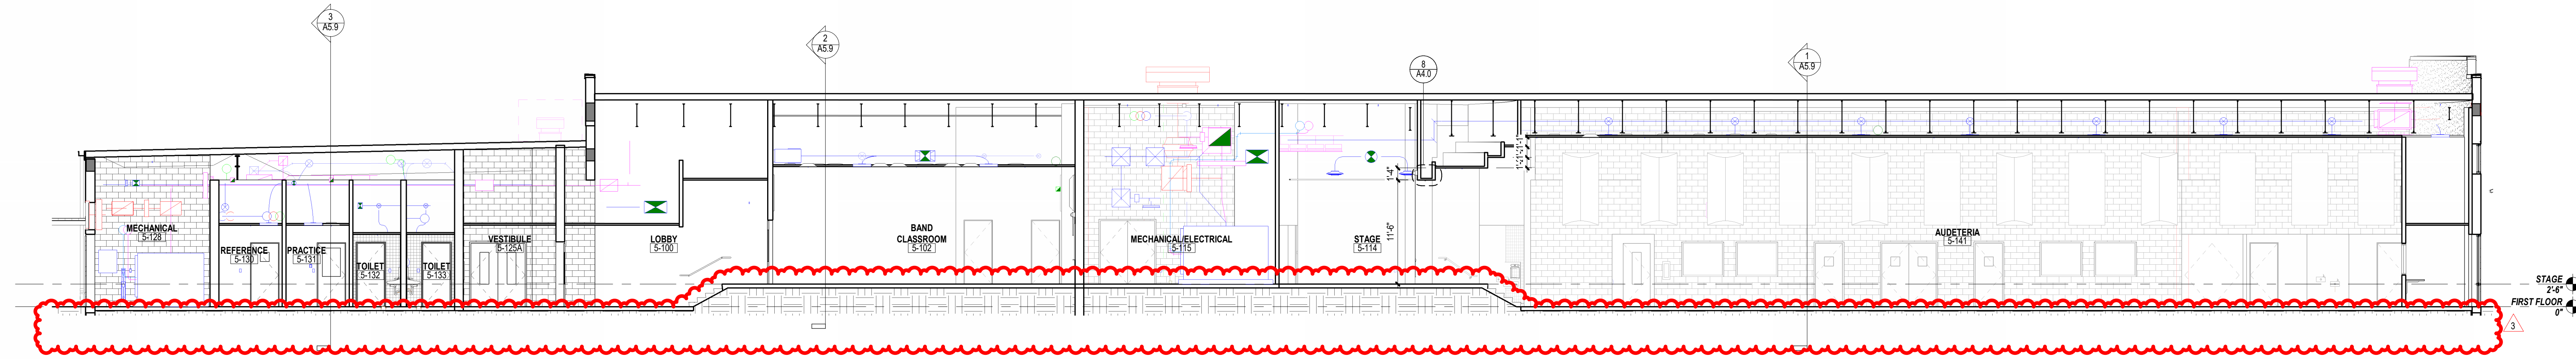

4 BUILDING SECTION - AUDETERIA
1/8" = 1'-0"

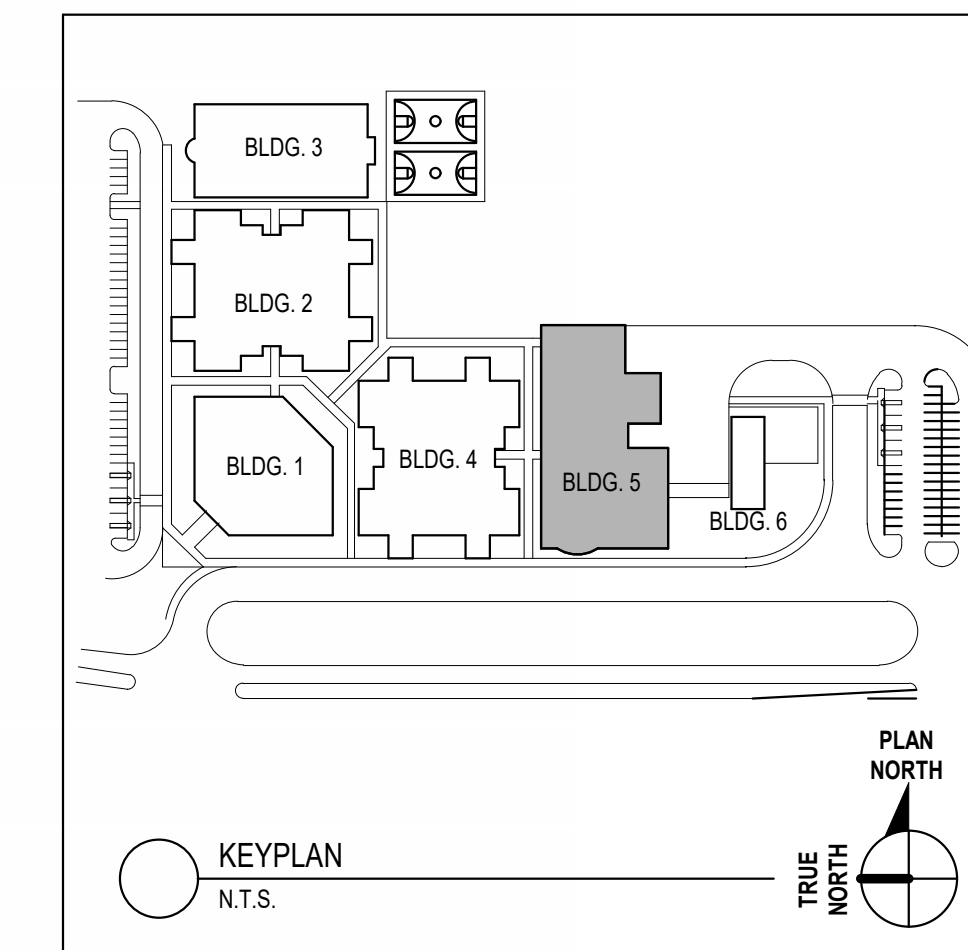

CODE REVIEW:

CERTIFICATE:

spiezie

SPIEZZE ARCHITECTURAL GROUP INC.
2001 9TH AVENUE
SUITE 308
VERO BEACH, FL 32900
PHONE: 772-794-2929

SIGNATURE:
ANTHONY DONATO
STYVENIS DIEZEL
JOHN F. WRIGHT

AR000046
AP000048
AR101041

SEAL:

CONSULTANTS:

ADDENDUM NO. 3 - 1-20-2025

PROJECT:

ST. LUCIE WESTERN
GROVE K-8 SCHOOL

SW POWERLINE RD AND TRADITION
PARKWAY PORT ST. LUCIE, FL 34986

FOR

ST. LUCIE SCHOOL
DISTRICT

9461 BRANDYWINE LANE, PORT ST.
LUCIE, FL 34986

FOR CODE REVIEW: DD/MM/YYYY

REVISIONS:

#	REVISION NAME	DATE
3	ADDENDUM 3	01.20.2025

FOR BID: DD/MM/YYYY

DRAWING TITLE:

BUILDING SECTIONS -
AUDETERIA - BUILDING 5

COMMISSION NUMBER:


24K054

DO NOT SCALE THE DRAWINGS


DRAWING NUMBER:

A5.9


3'-1 1/2" = 1'-0"
1 1/2" = 1'-0"
1" = 1'-0"
3/4" = 1'-0"
1/2" = 1'-0"
1/4" = 1'-0"
1/8" = 1'-0"

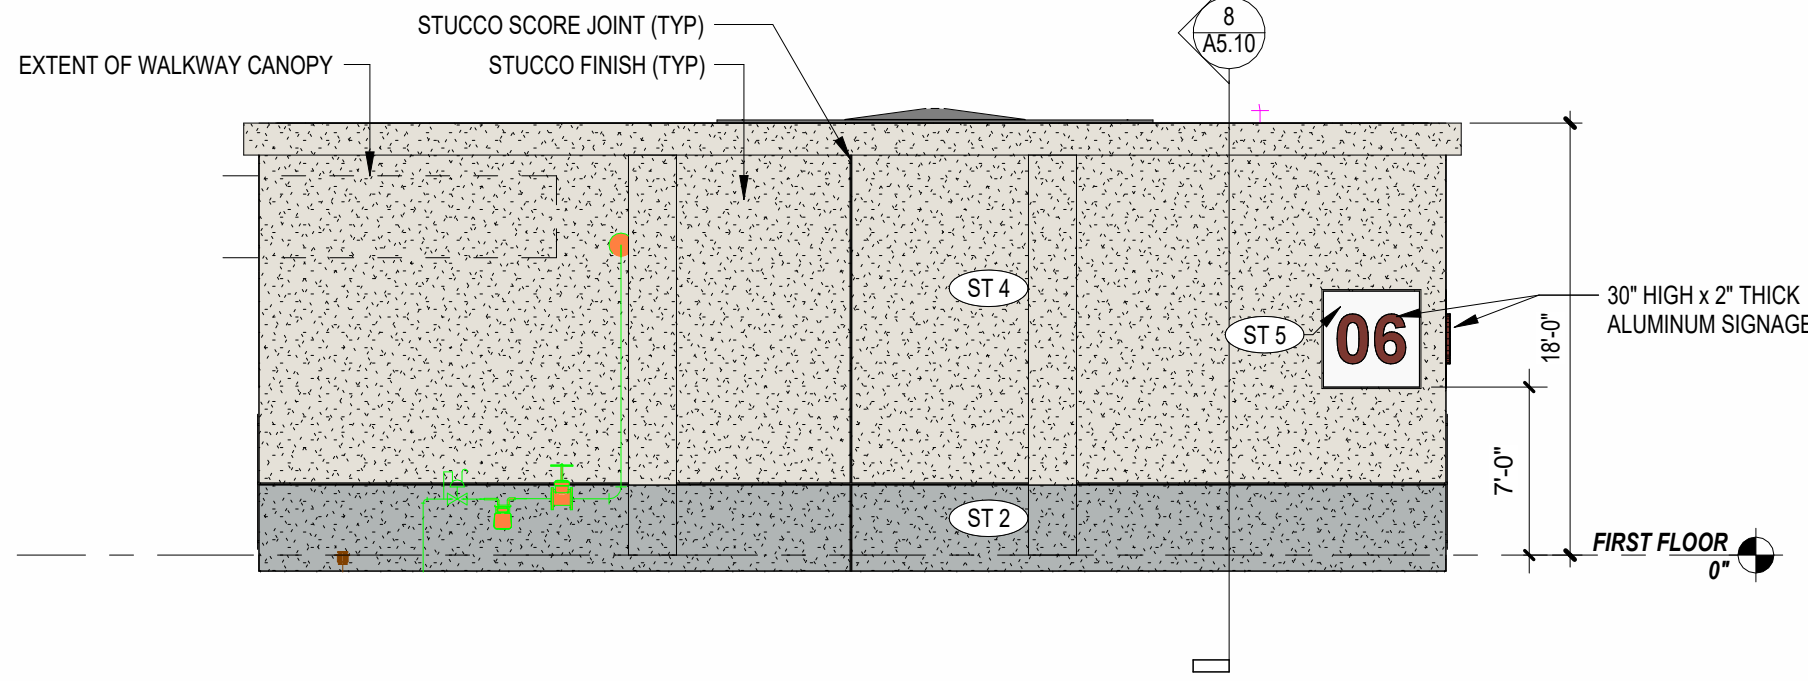


1 EXTERIOR ELEVATION - CHILLER
1/8" = 1'-0"

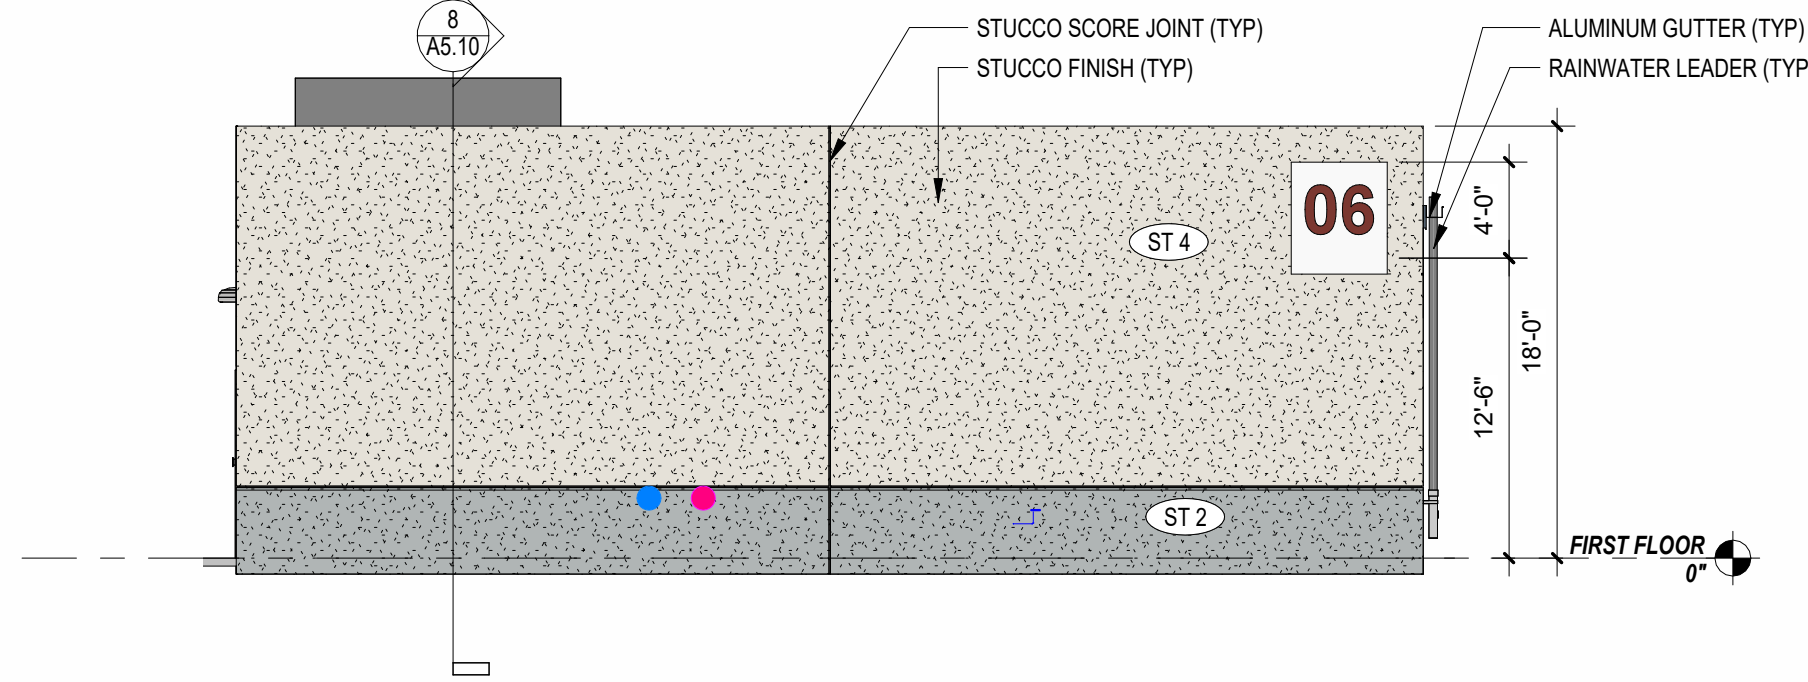


3 EXTERIOR ELEVATION - CHILLER
1/8" = 1'-0"

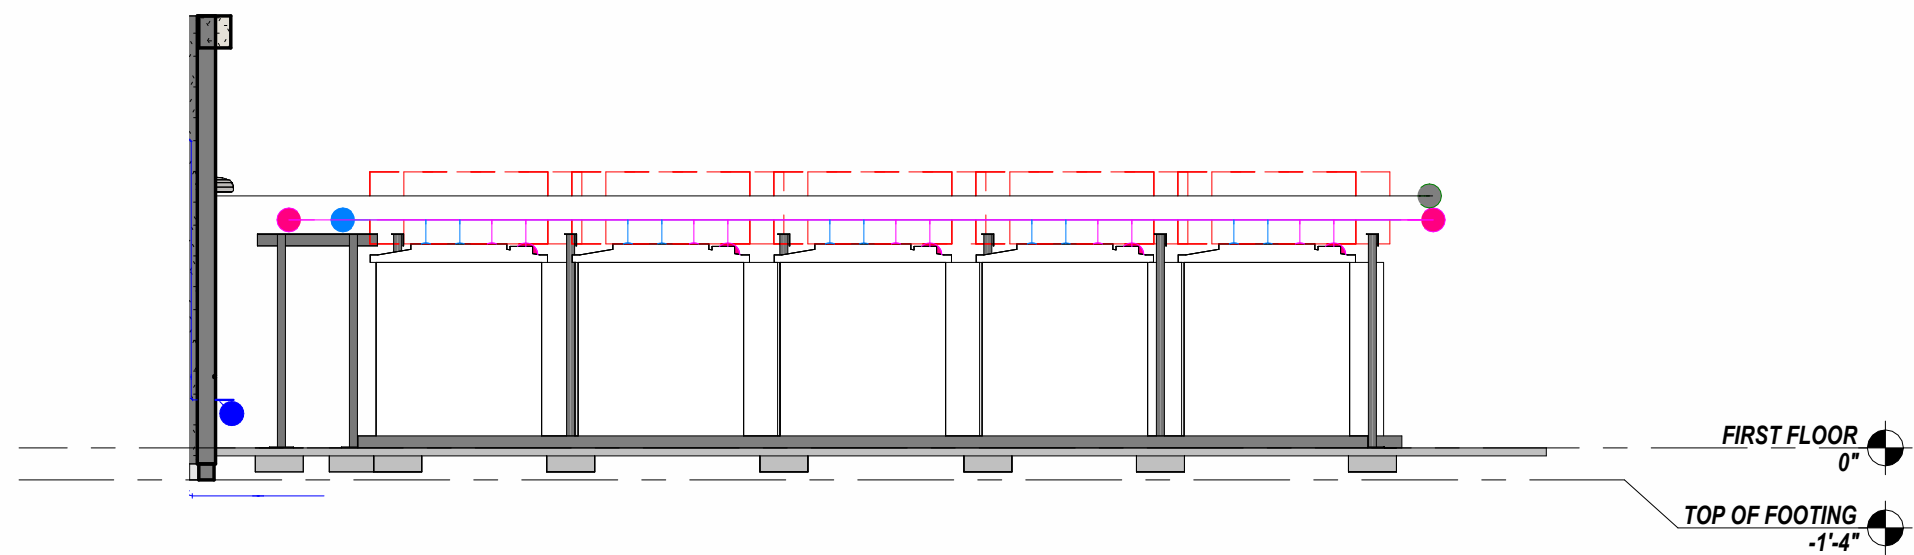


5 EXTERIOR ELEVATION - CHILLER
1/8" = 1'-0"

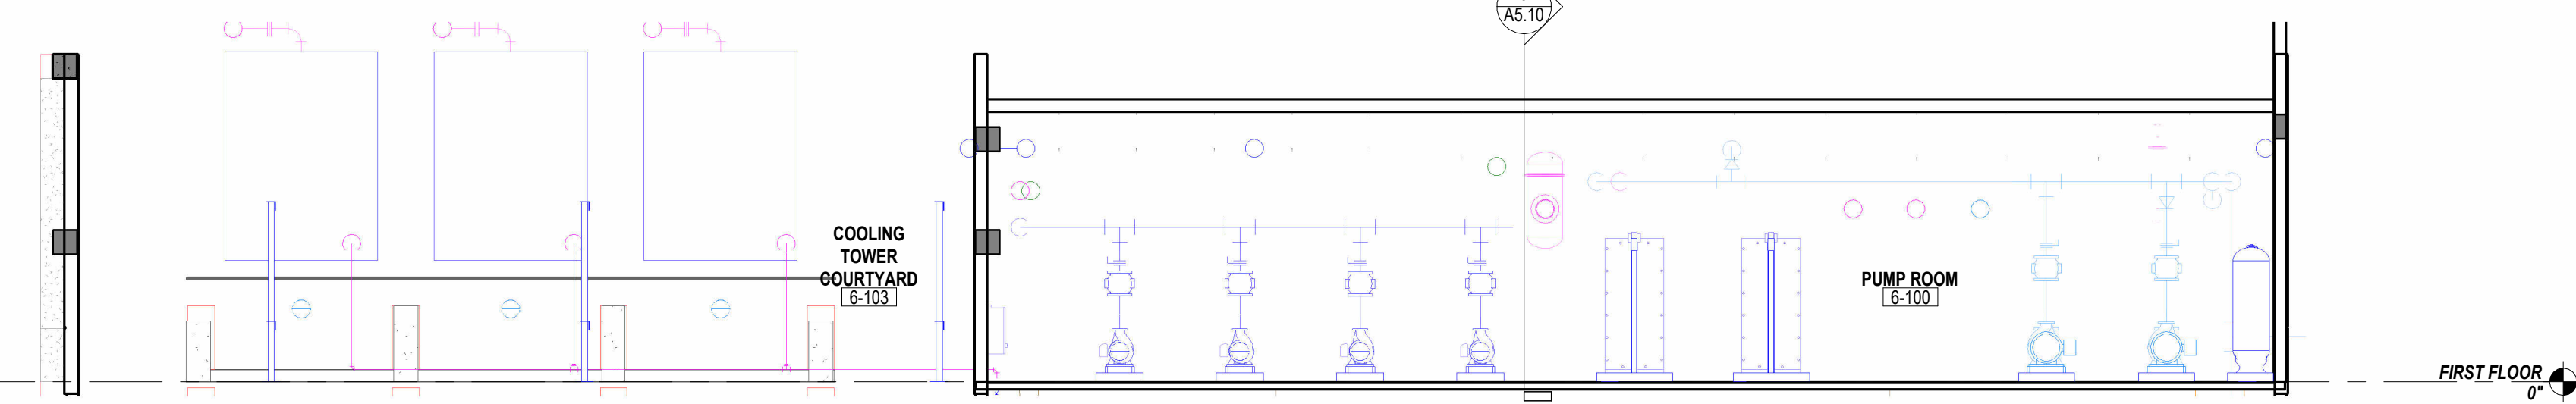


8 BUILDING SECTION - CHILLER
1/8" = 1'-0"

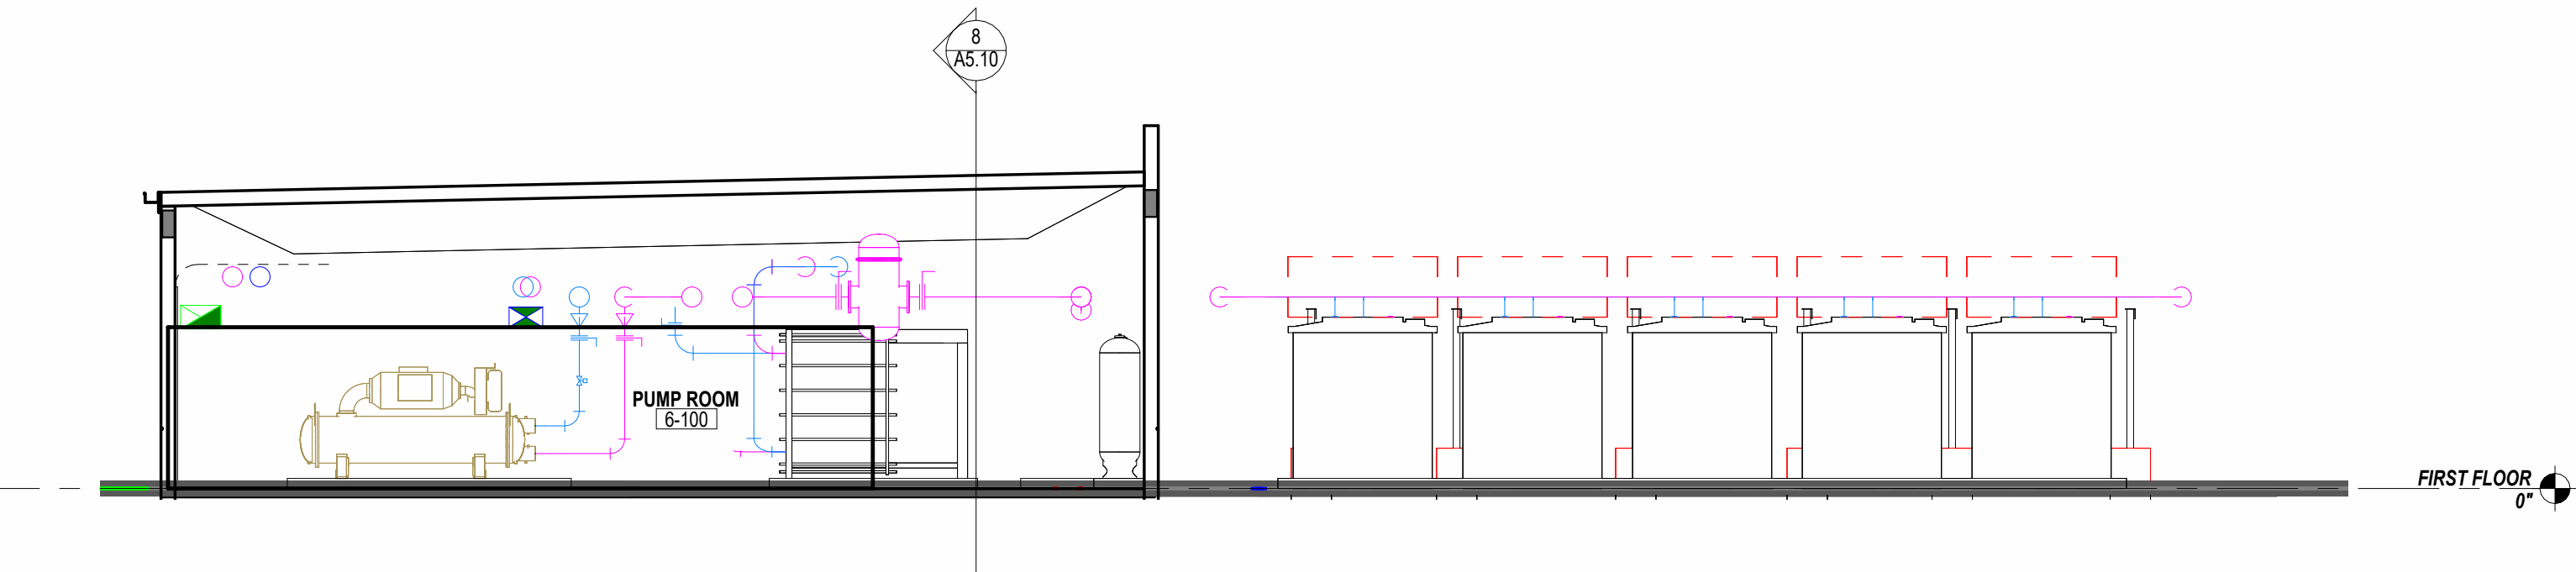


9 BUILDING SECTION - CHILLER
1/8" = 1'-0"

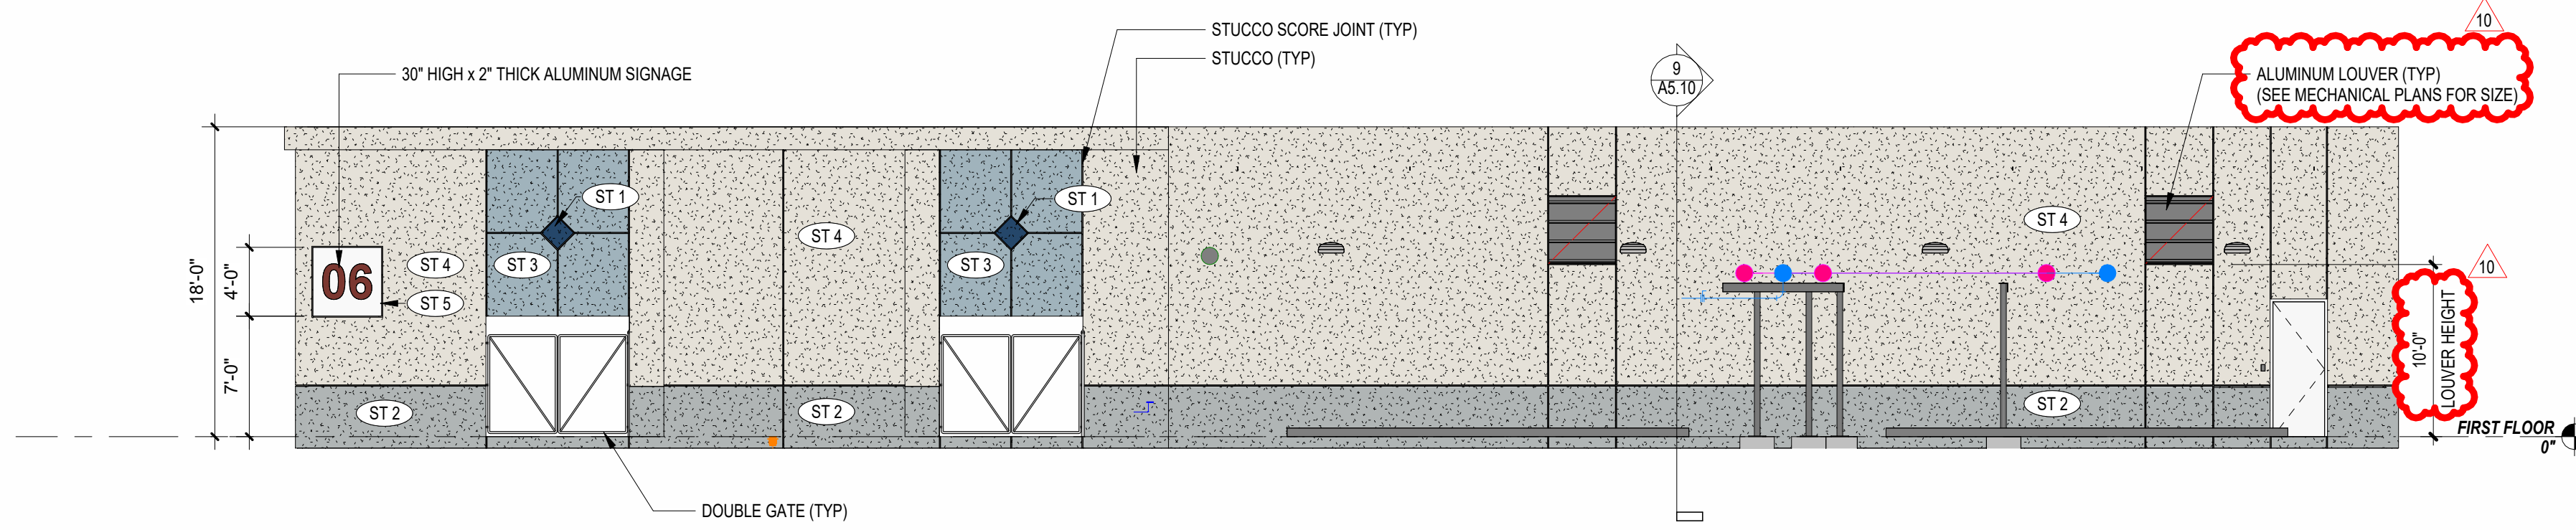


2 EXTERIOR ELEVATION - CHILLER
1/8" = 1'-0"

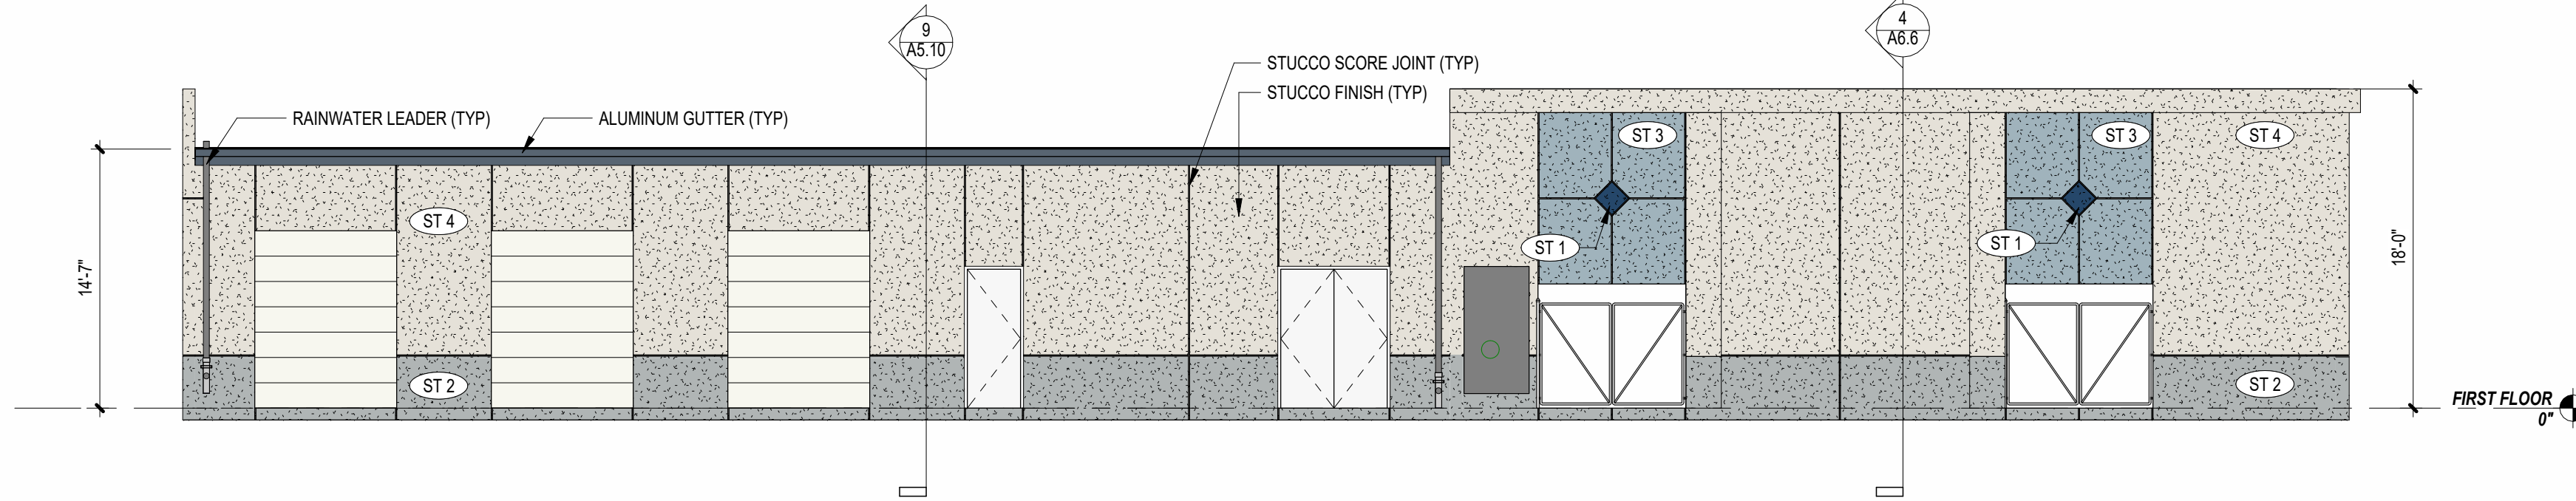

4 EXTERIOR ELEVATION - CHILLER
1/8" = 1'-0"

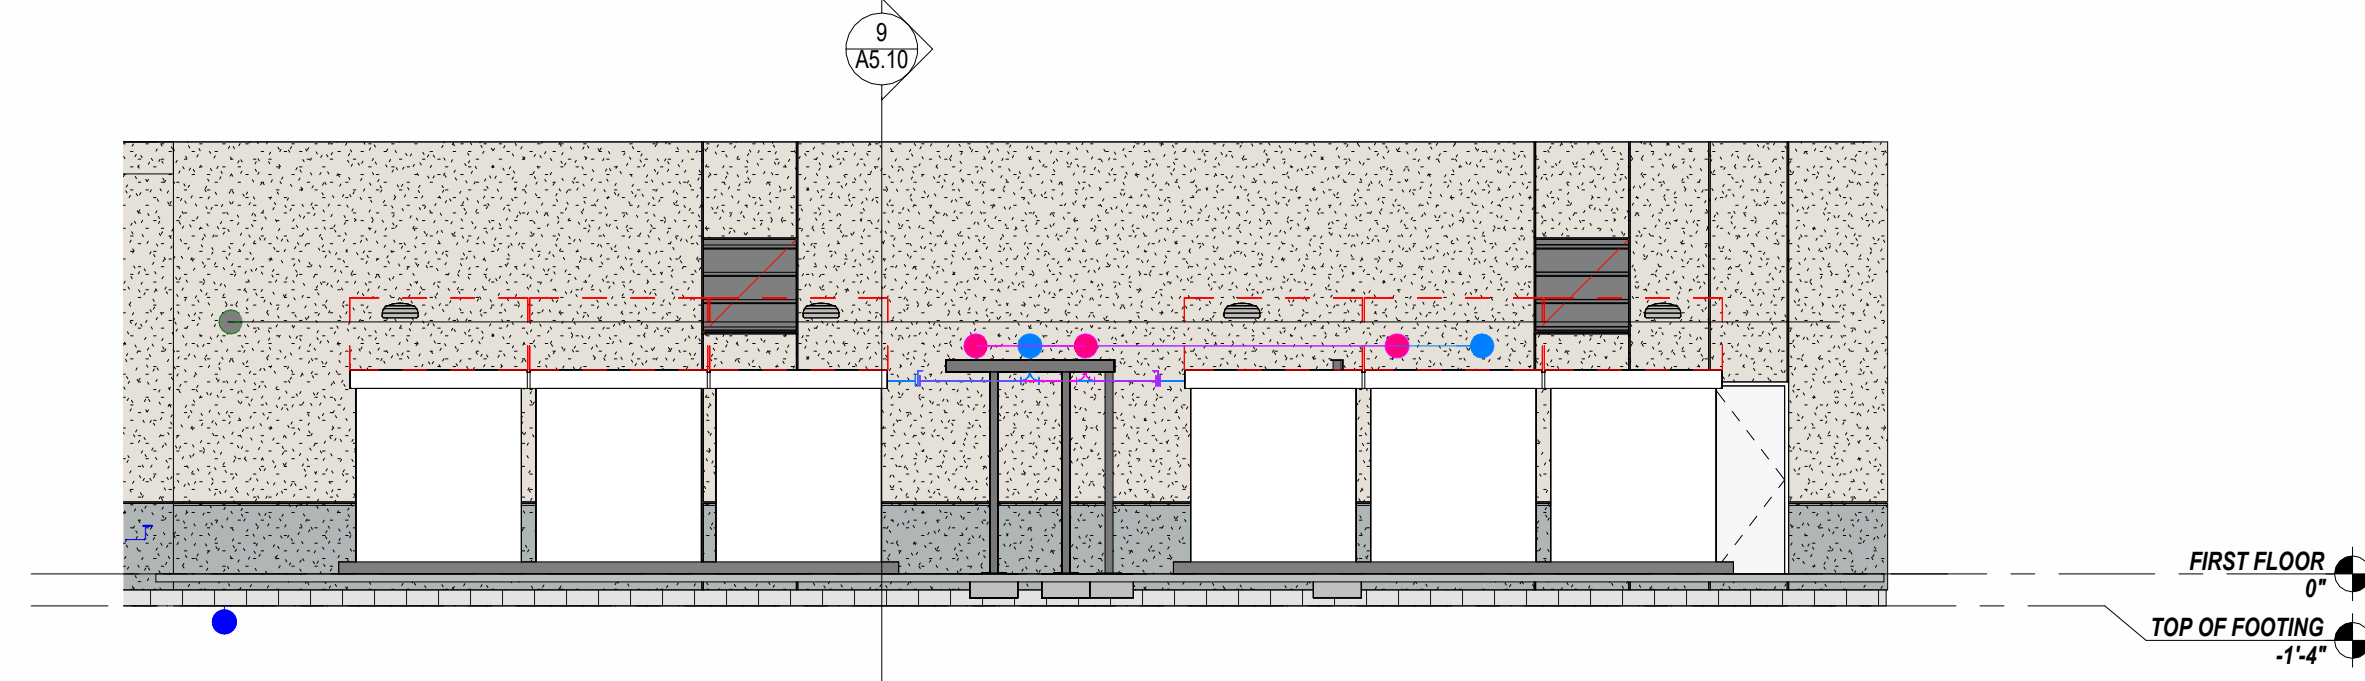


6 EXTERIOR ELEVATION - CHILLER
1/8" = 1'-0"

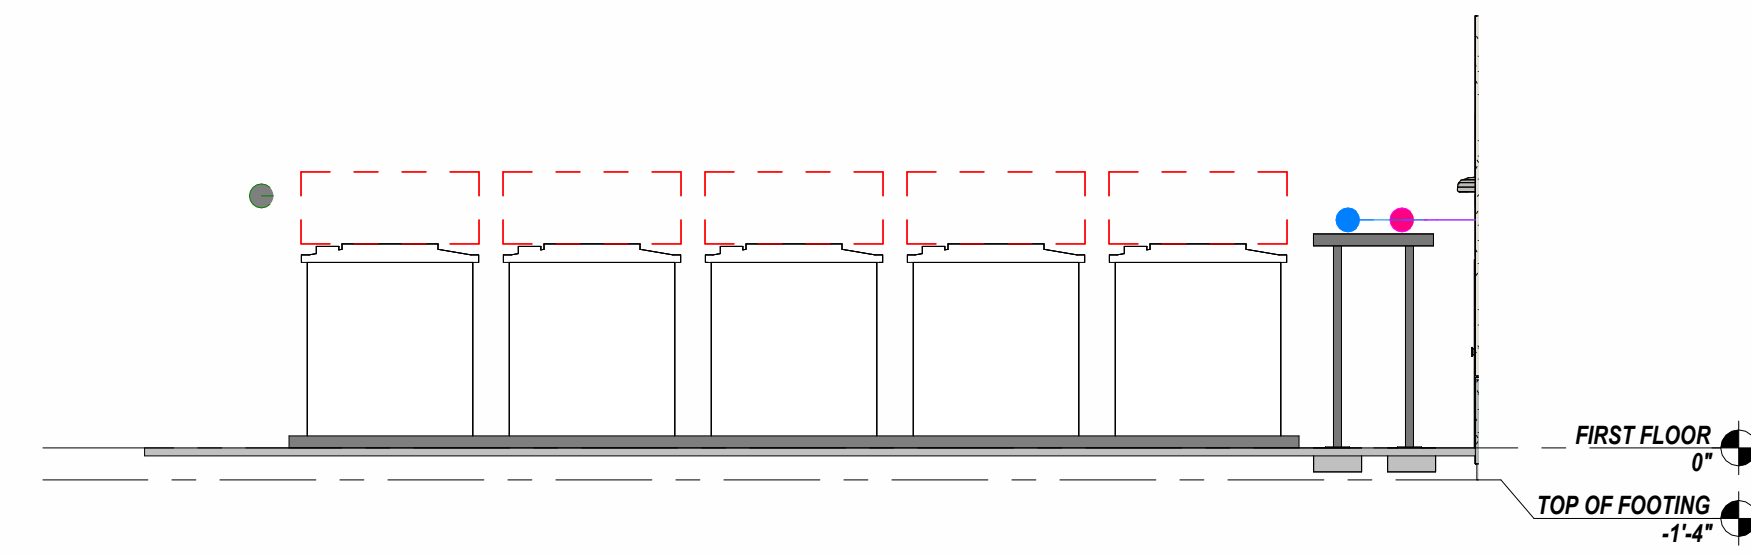

7 EXTERIOR ELEVATION - CHILLER
1/8" = 1'-0"

EXTERIOR FINISH LEGEND

■	ST 1: COMMODORE SW 6524
■	ST 2: ONLINE SW 7072
■	ST 3: DOCKSIDE BLUE SW 7801
■	ST 4: HERON PLUME SW 6070
■	ST 5: ULTRA WHITE SW 9500
■	METAL FINISH 1: FIREWEED SW6328

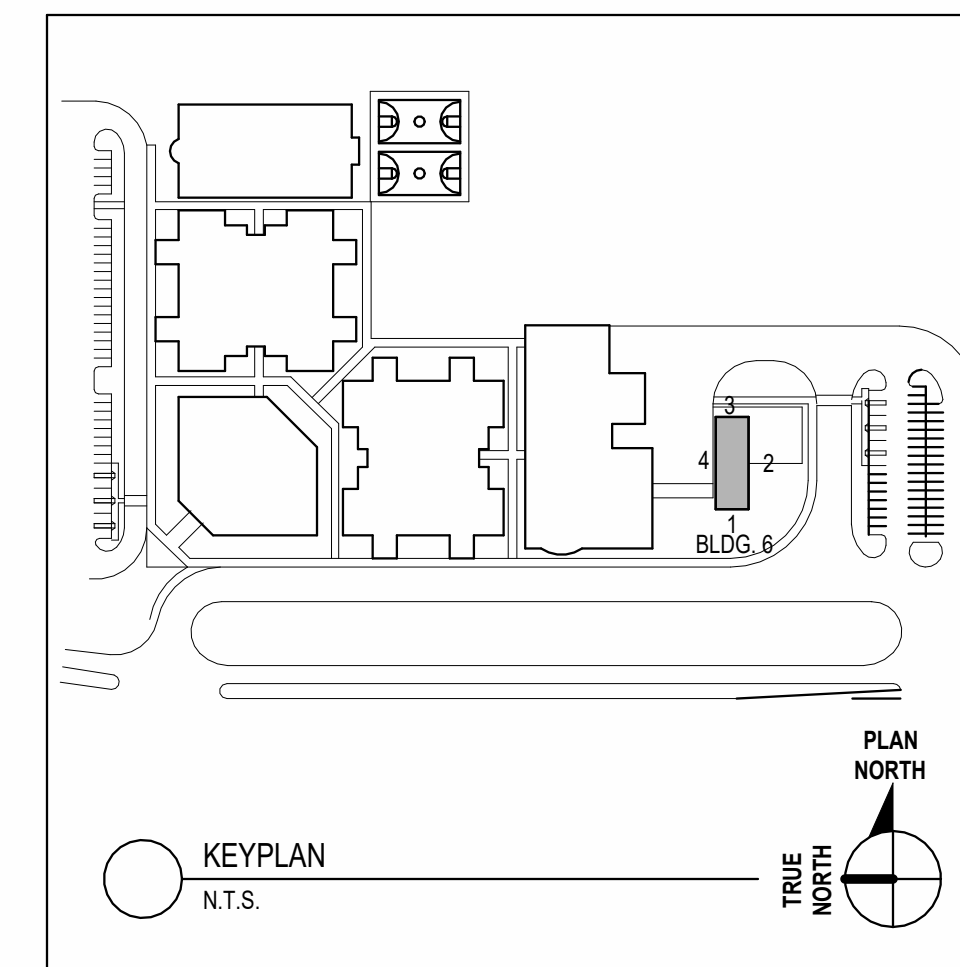

CODE REVIEW:

CERTIFICATE:



SPIEZZLE ARCHITECTURAL GROUP INC.
2001 9TH AVENUE
SUITE 308
VERO BEACH, FL 32980
PHONE: 772-794-2929

SIGNATURE:

ANTHONY DONATO
STEVENS BIELS
JOHN F. WRIGHT

SEAL:

CONSULTANTS:

PERMIT SET 2-13-2025

PROJECT:

ST. LUCIE WESTERN
GROVE K-8 SCHOOL

10701 SW SUNDANCE VISTA BLVD
PORT ST. LUCIE, FL 34987

FOR

ST. LUCIE SCHOOL
DISTRICT

9461 BRANDYWINE LANE, PORT ST.
LUCIE, FL 34986

FOR CODE REVIEW:

DDMMYYYY

REVISIONS:

#	REVISION NAME	DATE
3	ADDENDUM 3	01.20.2025
9	ASI #13	10.17.2025
10	ASI #14	12.05.2025

FOR BID:

DDMMYYYY

DRAWING TITLE:

EXTERIOR ELEVATIONS
AND BUILDING SECTIONS
- CHILLER - BUILDING 6


COMMISSION NUMBER:

24K054


DO NOT SCALE THE DRAWINGS

DRAWING NUMBER:


A5.10

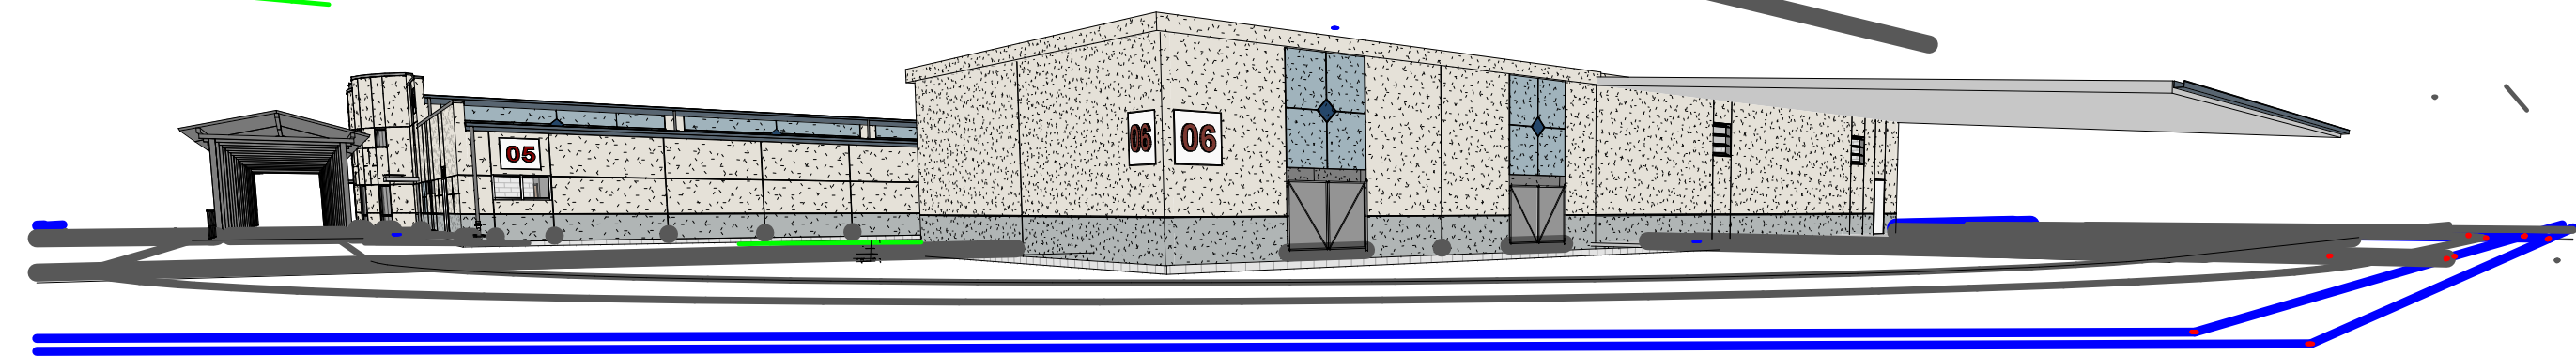


1 3D PERSPECTIVE

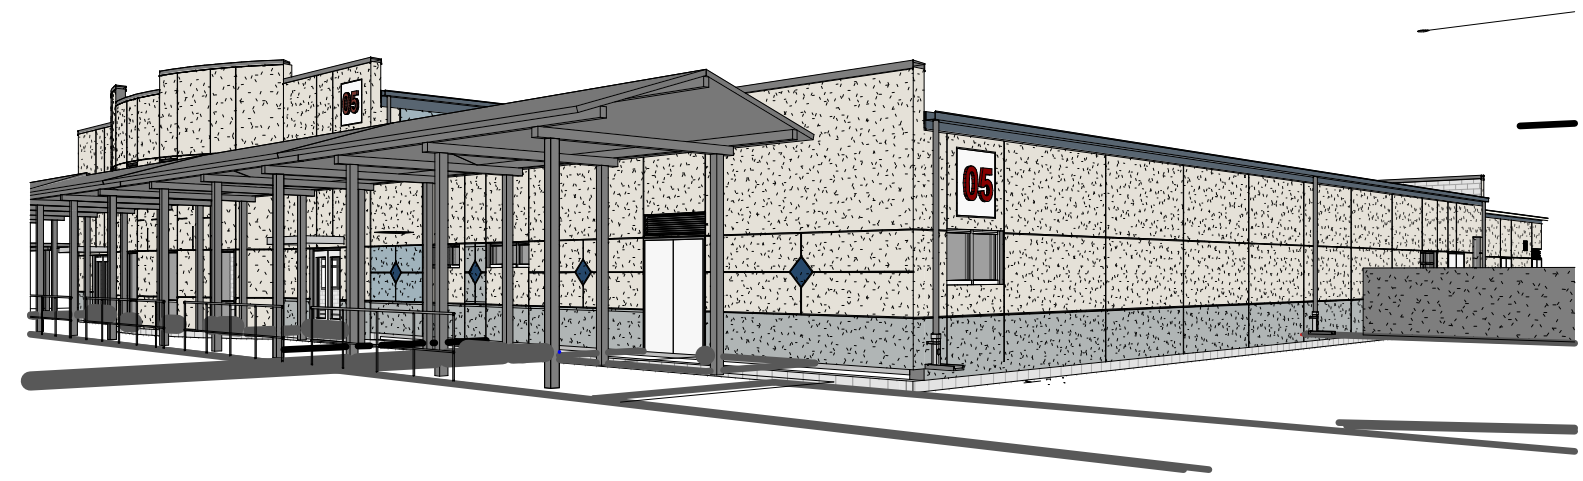


2 3D PRESPECTIVE

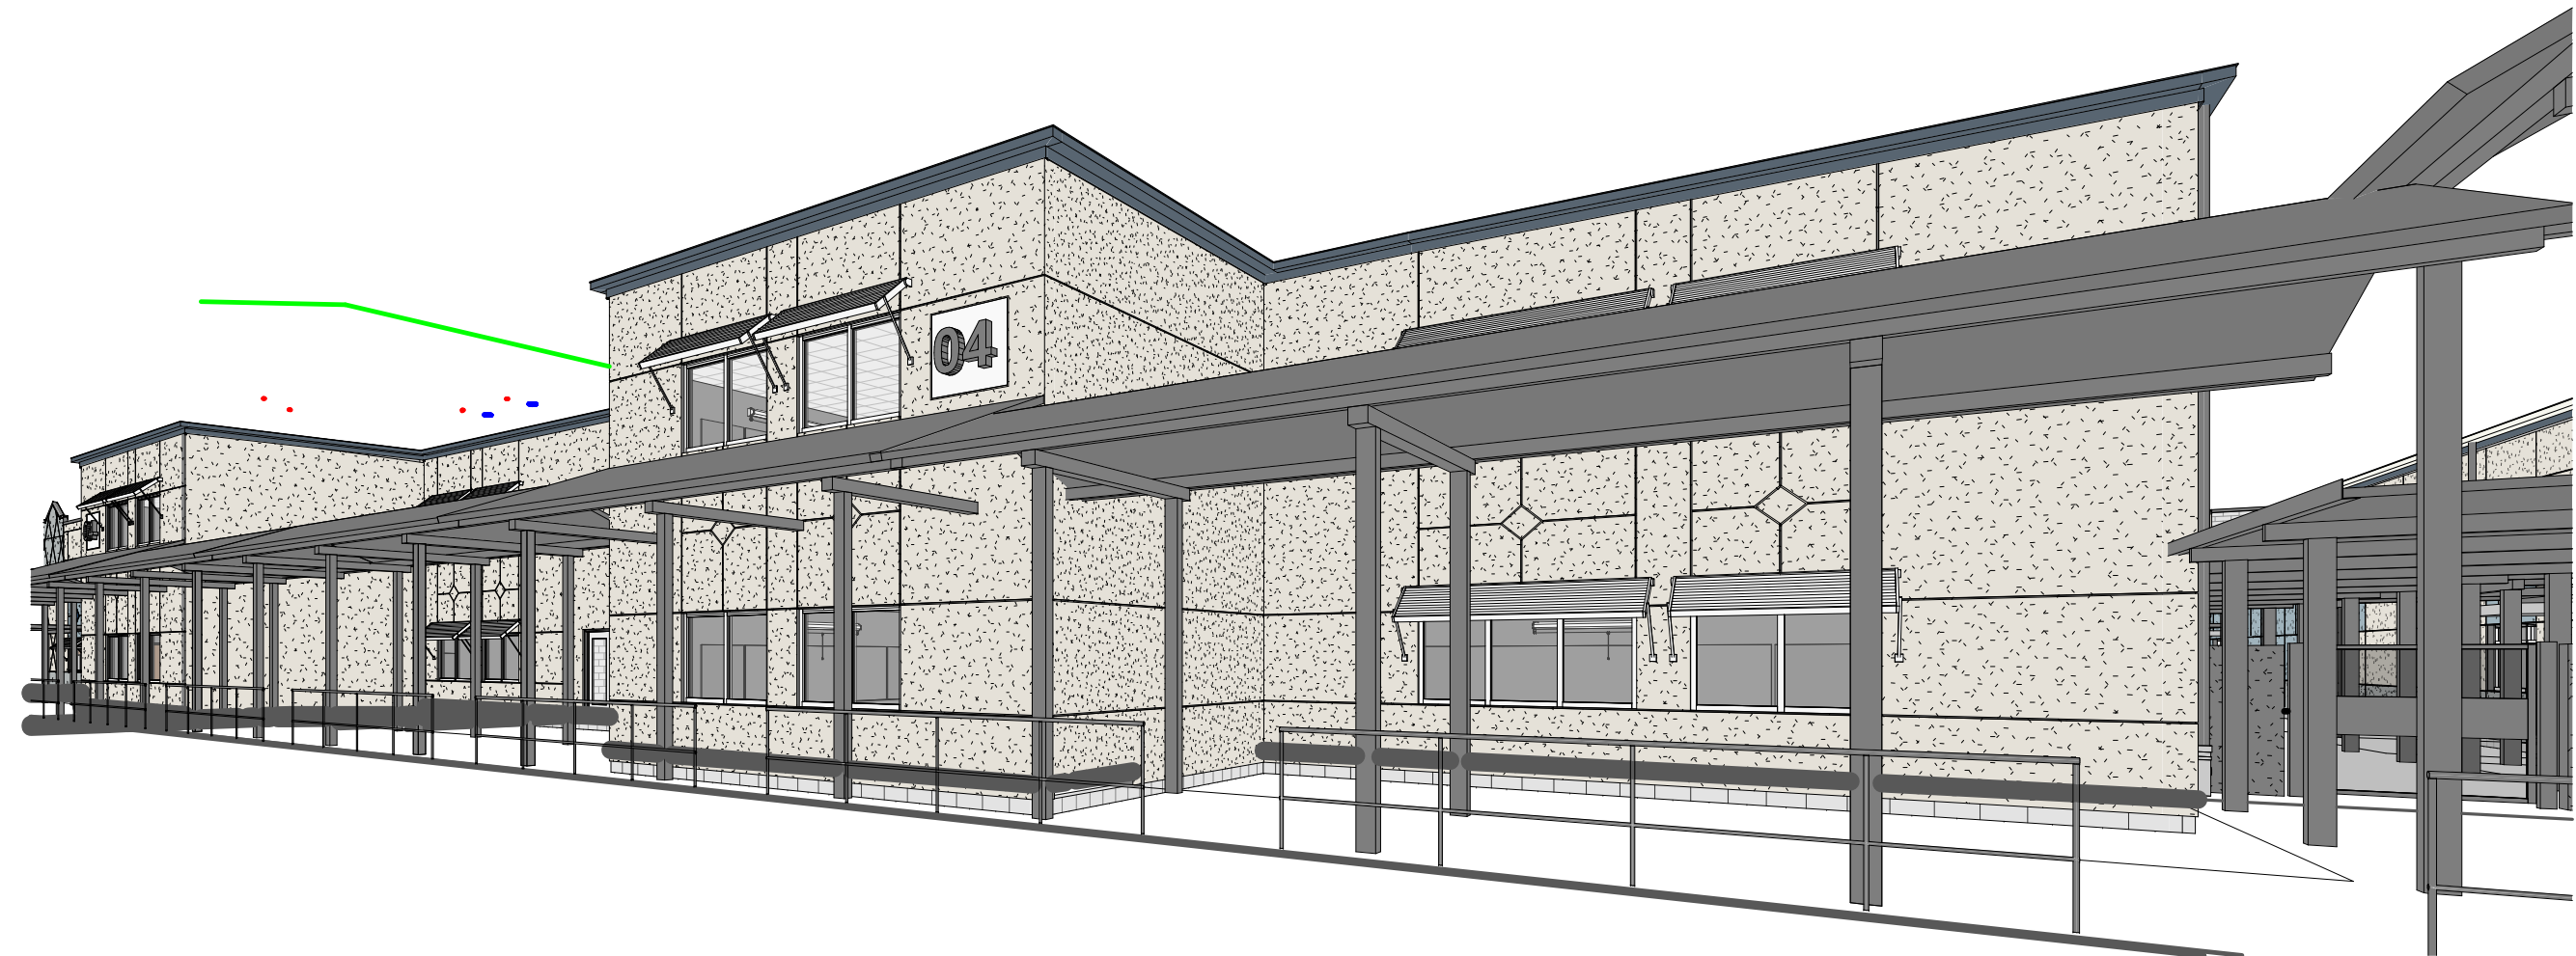


3 3D PERSPECTIVE

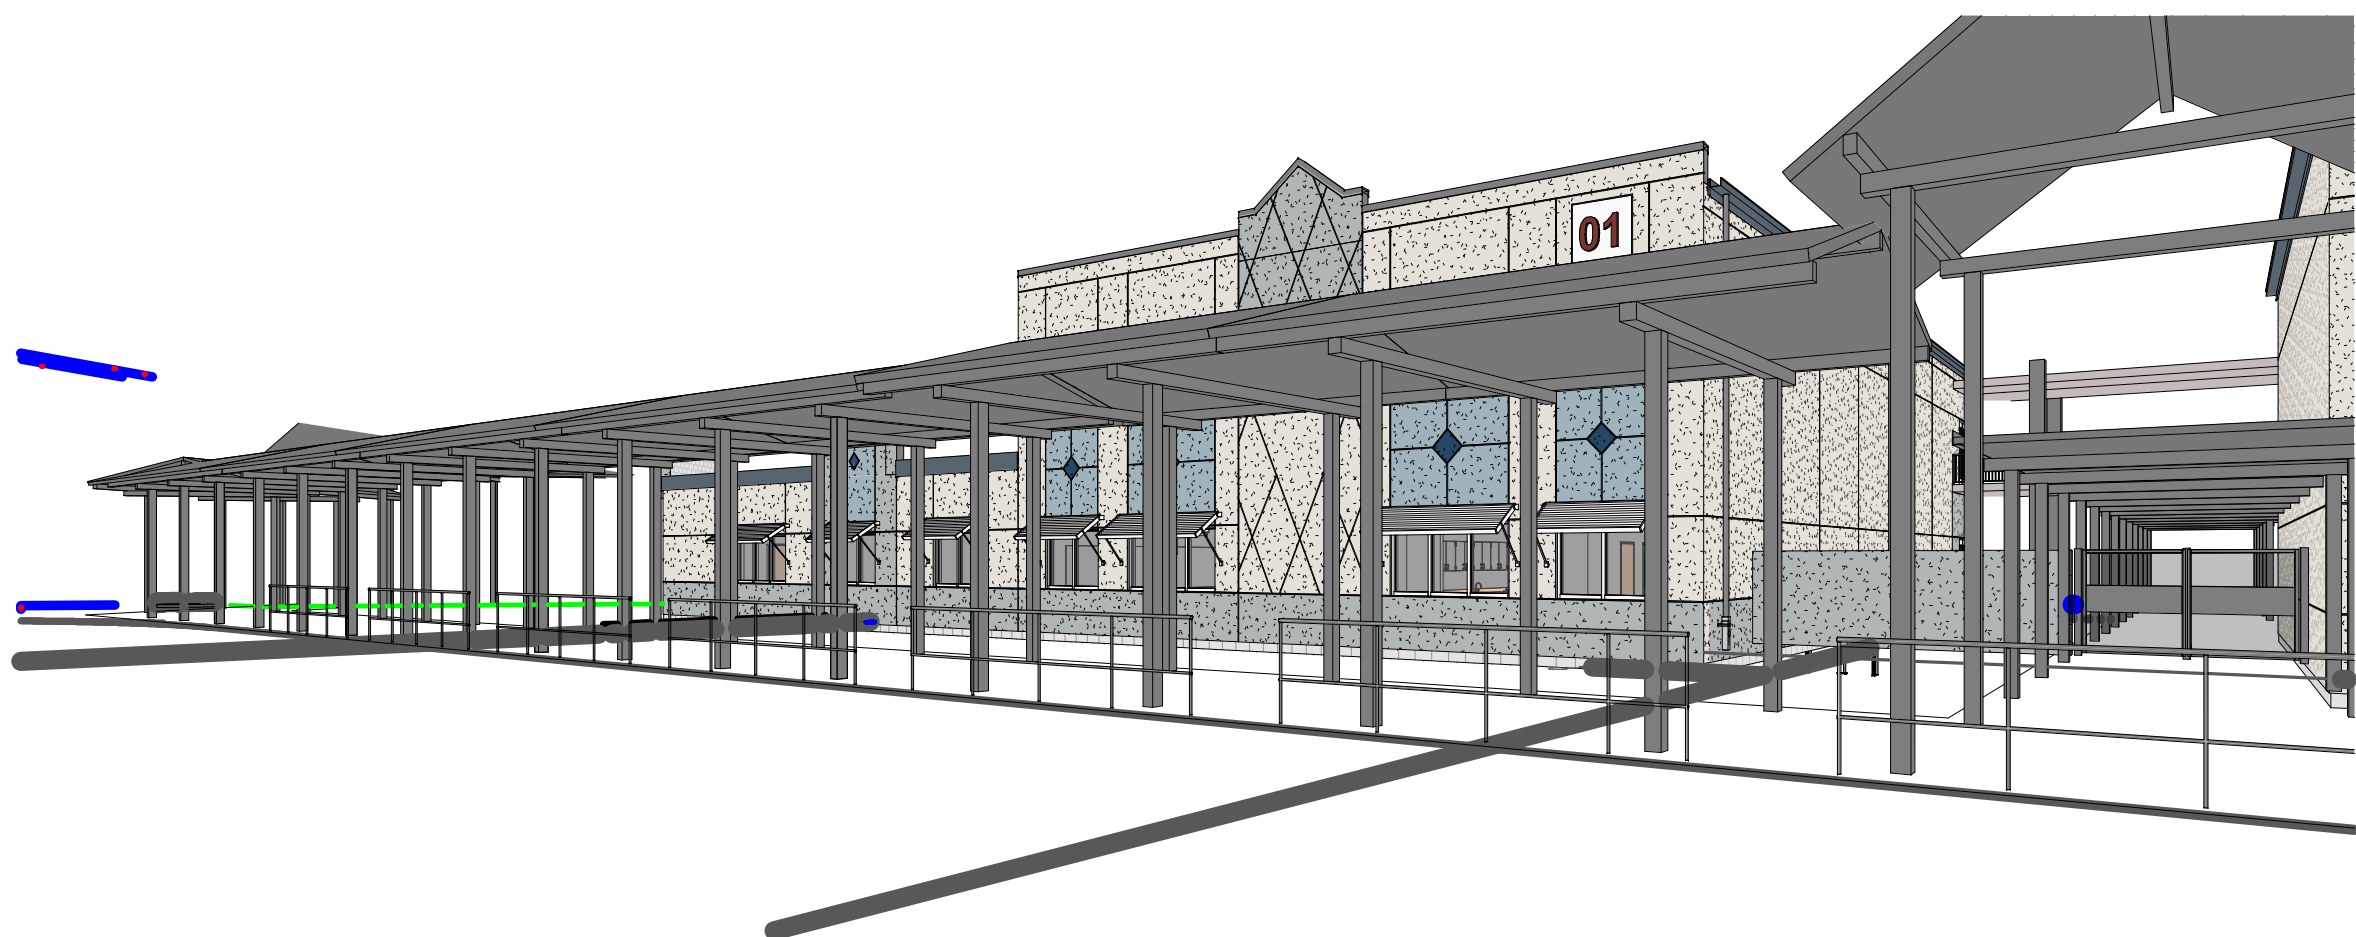


4 3D PERSPECTIVE

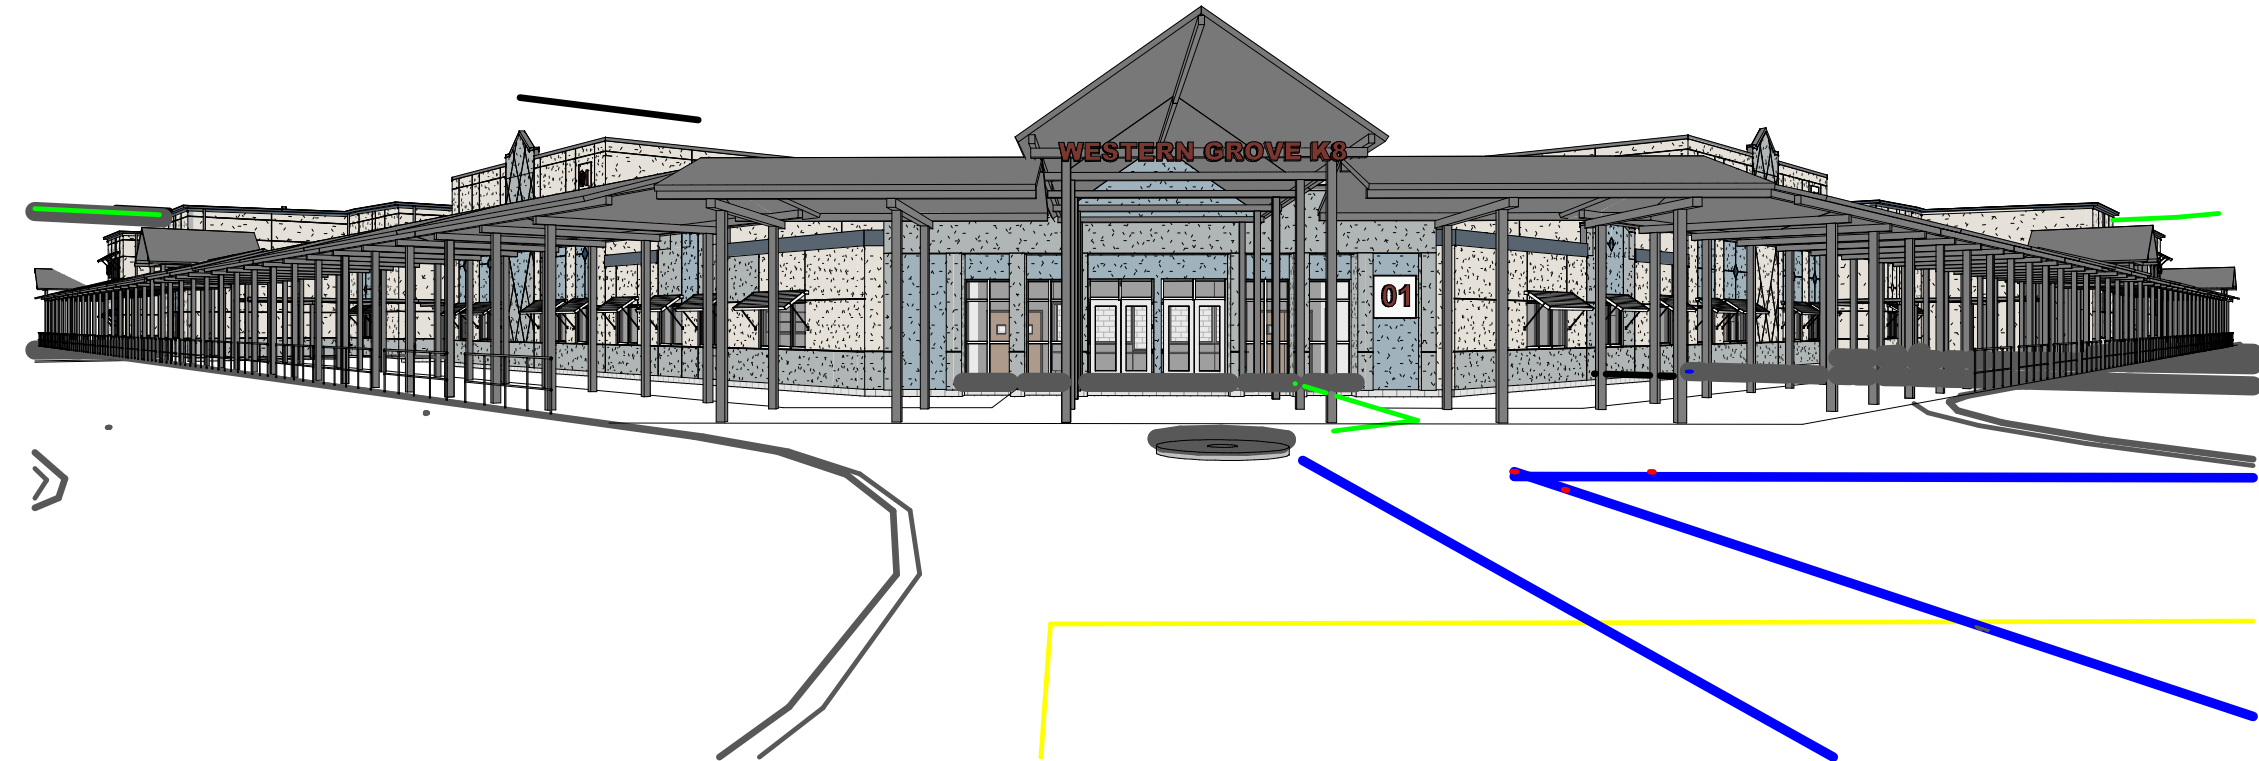


5 3D PRESPECTIVE

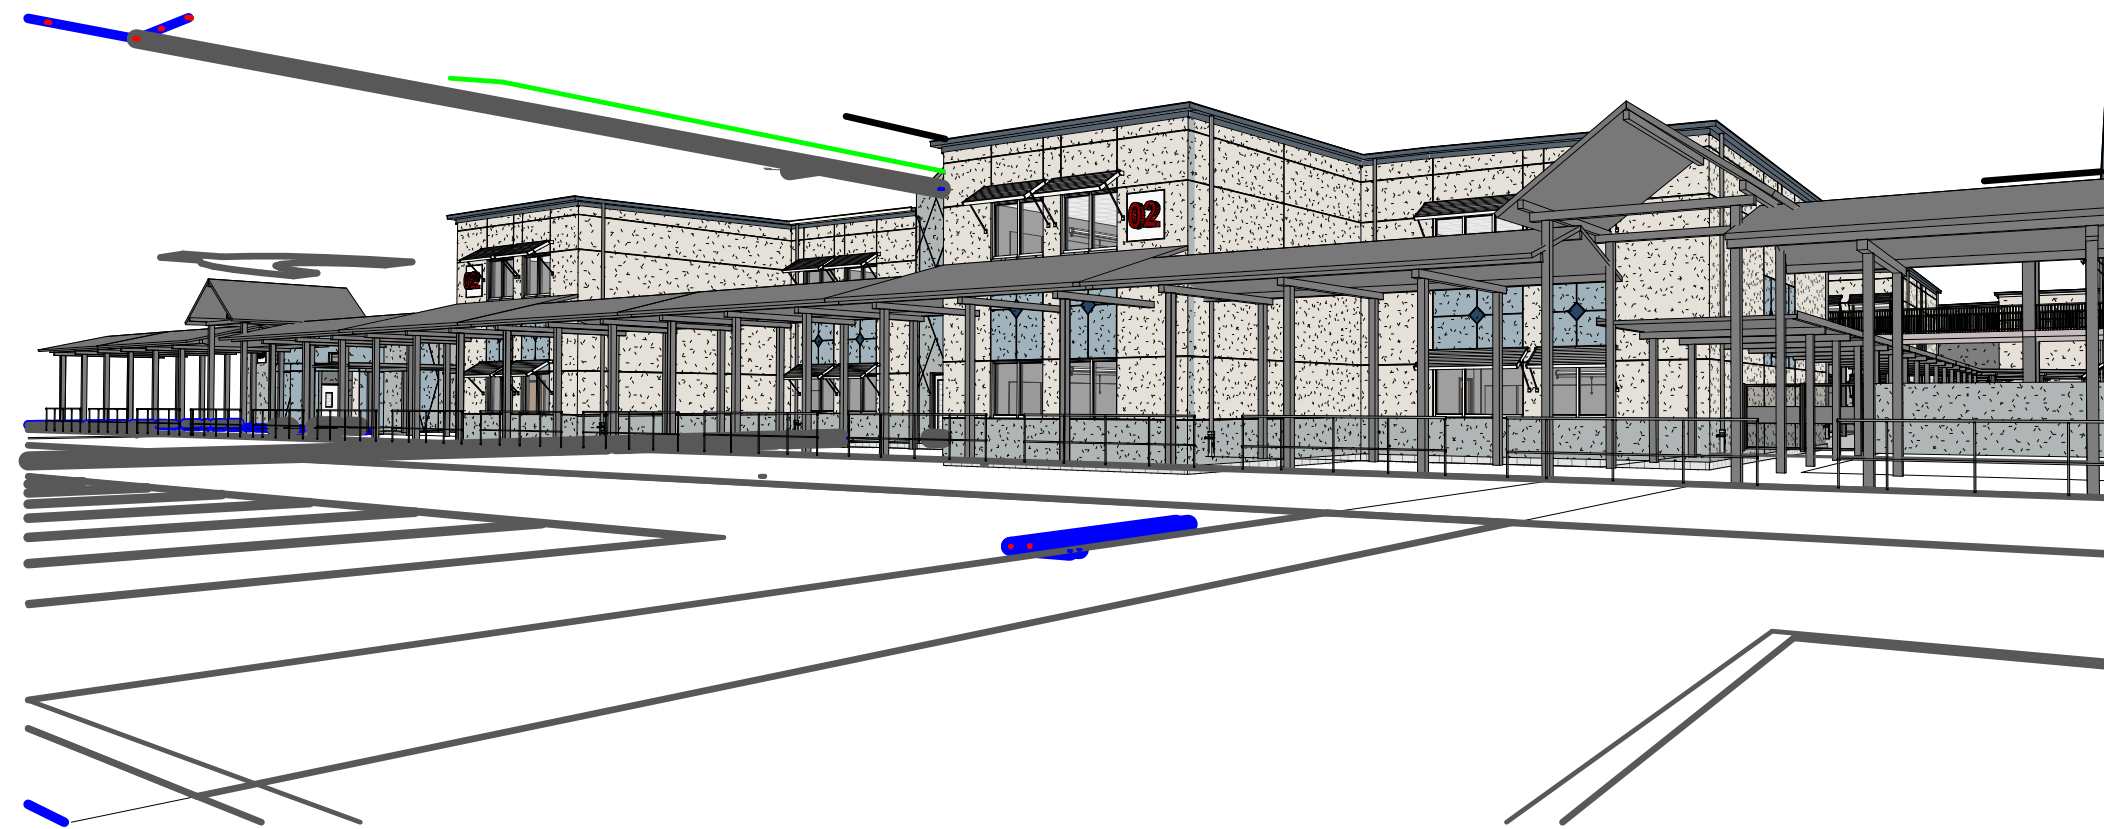

6 3D PRESPECTIVE

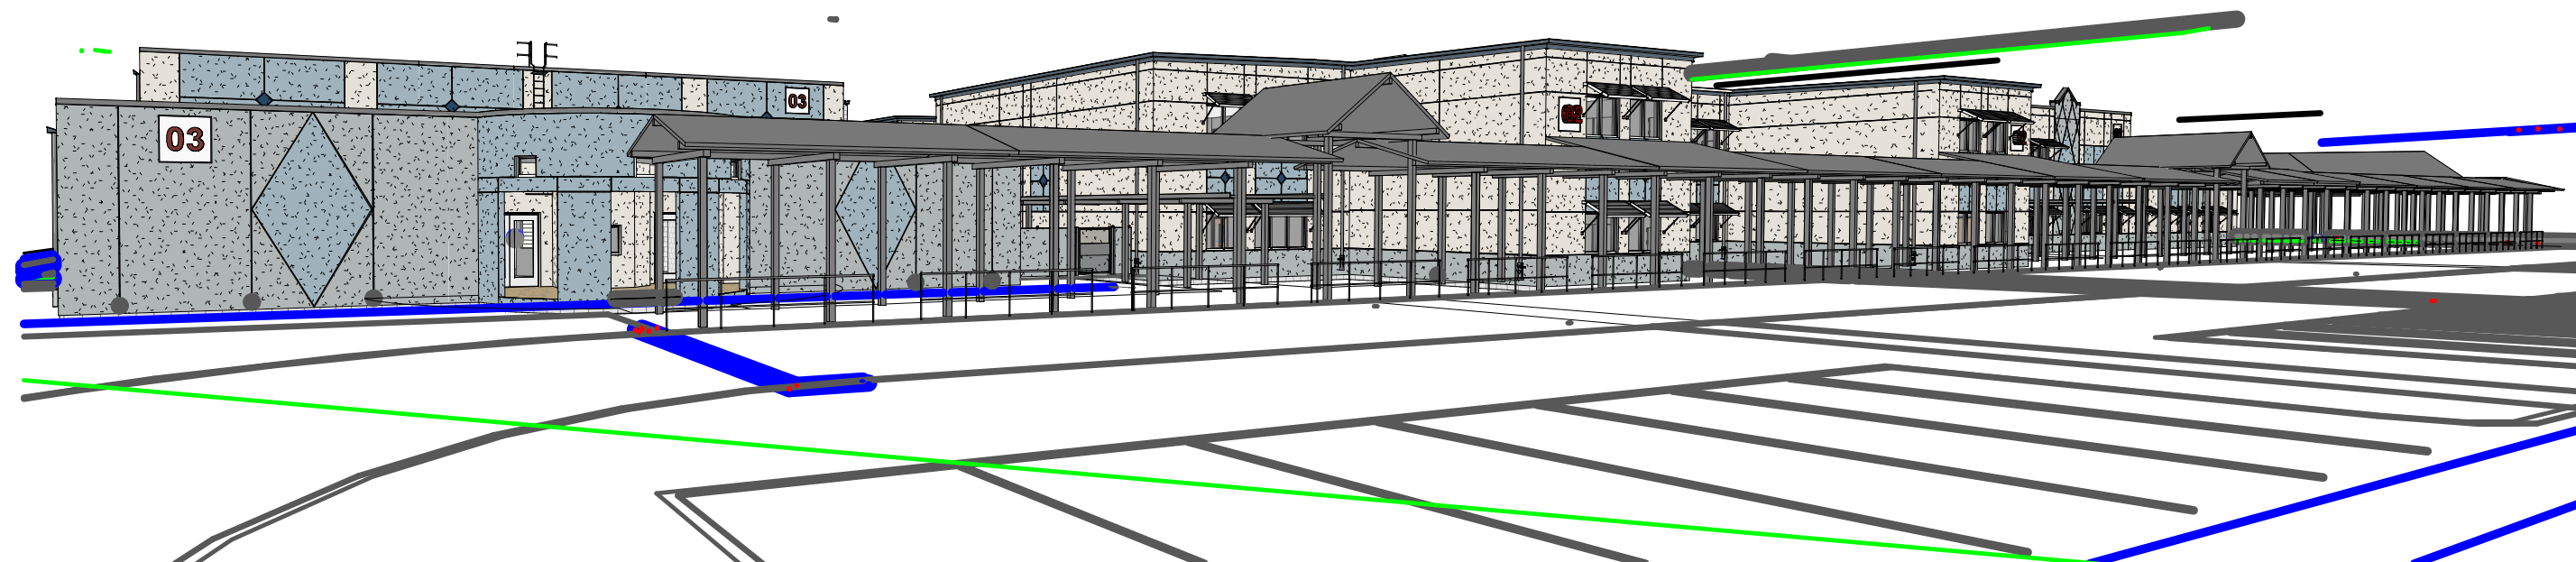

7 3D PERSPECTIVE

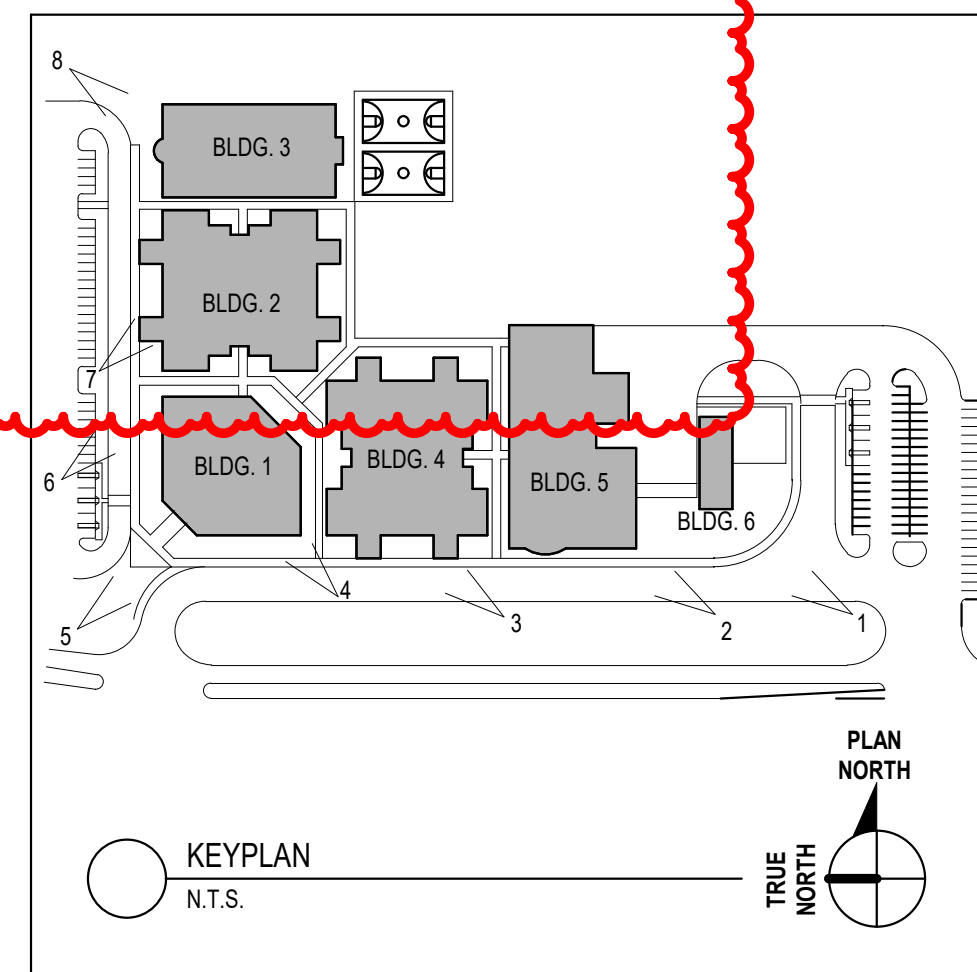

CODE REVIEW:

CERTIFICATE:



SPIEZLE ARCHITECTURAL GROUP INC.
2001 9TH AVENUE
SUITE 308
VERO BEACH, FL 32900
PHONE: 772-794-2929

SIGNATURE:
ANTHONY DONATO
STYLISTIC DESIGN
JOHN F. WRIGHT

SEAL:

CONSULTANTS:

ADDENDUM NO. 3 - 1-20-2025

PROJECT:

ST. LUCIE WESTERN
GROVE K-8 SCHOOL

SW POWERLINE RD AND TRADITION
PARKWAY PORT ST. LUCIE, FL 34986

FOR

ST. LUCIE SCHOOL
DISTRICT

9461 BRANDYWINE LANE, PORT ST.
LUCIE, FL 34986

FOR CODE REVIEW: DD/MM/YYYY

REVISIONS:

#	REVISION NAME	DATE
3	ADDENDUM 3	01.20.2025

FOR BID:

DD/MM/YYYY

DRAWING TITLE:

3D PERSPECTIVE

COMMISSION NUMBER:






24K054

DO NOT SCALE THE DRAWINGS

DRAWING NUMBER:

A5.11

3"=1'-0"
1 1/2"=1'-0"
1"=1'-0"
3/4"=1'-0"
1/2"=1'-0"
1/4"=1'-0"
1/8"=1'-0"
1/16"=1'-0"

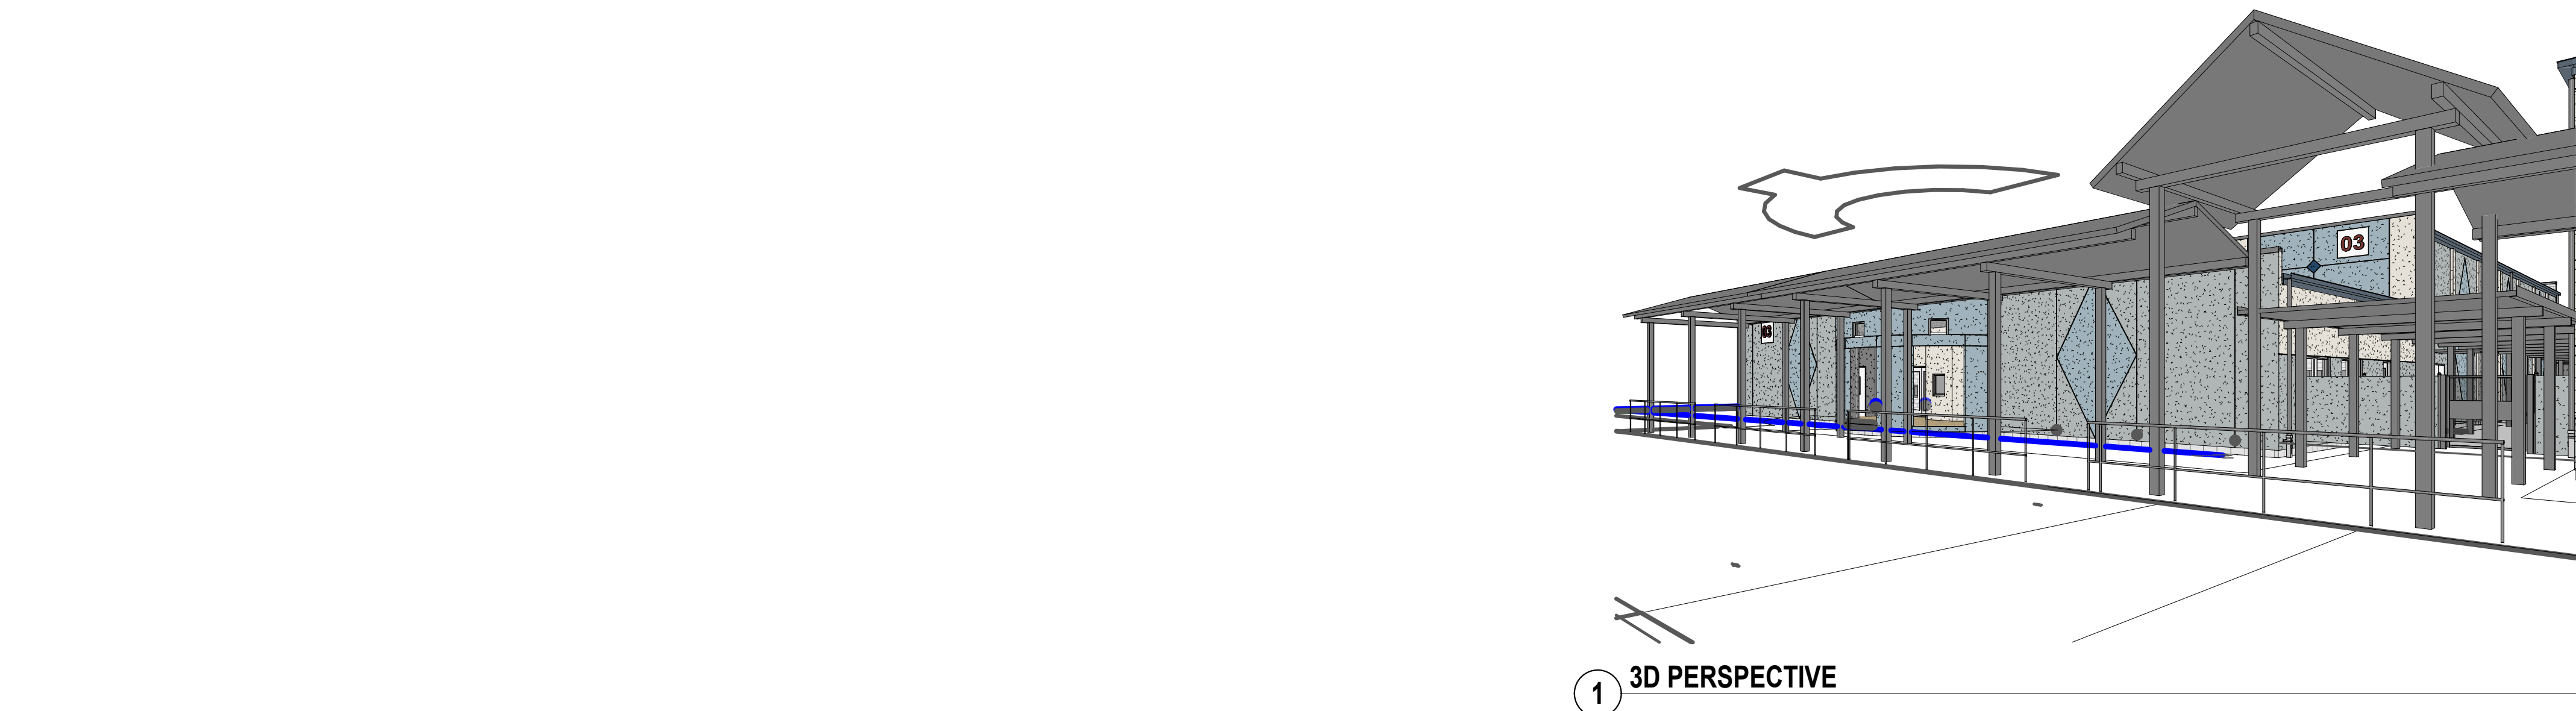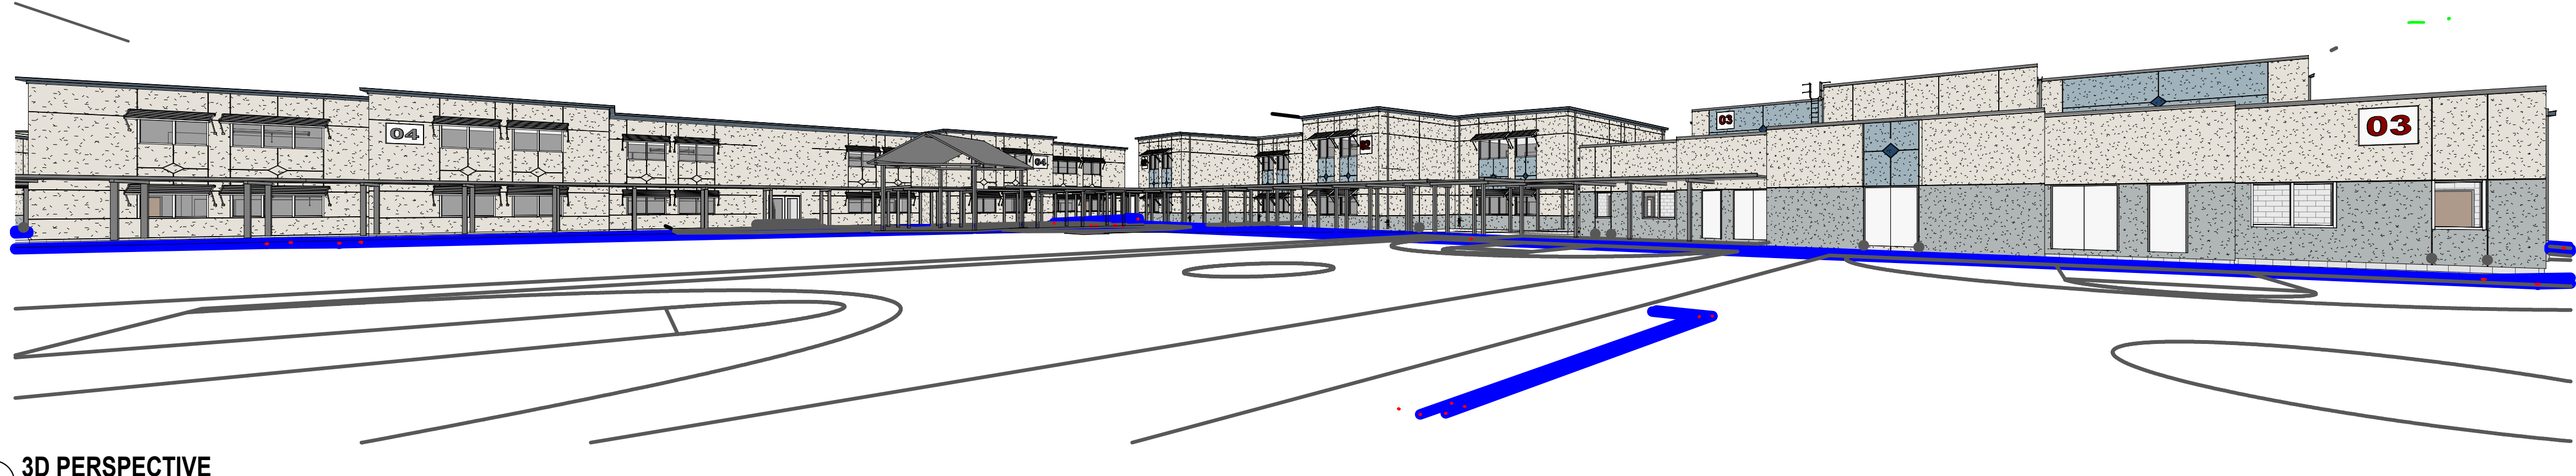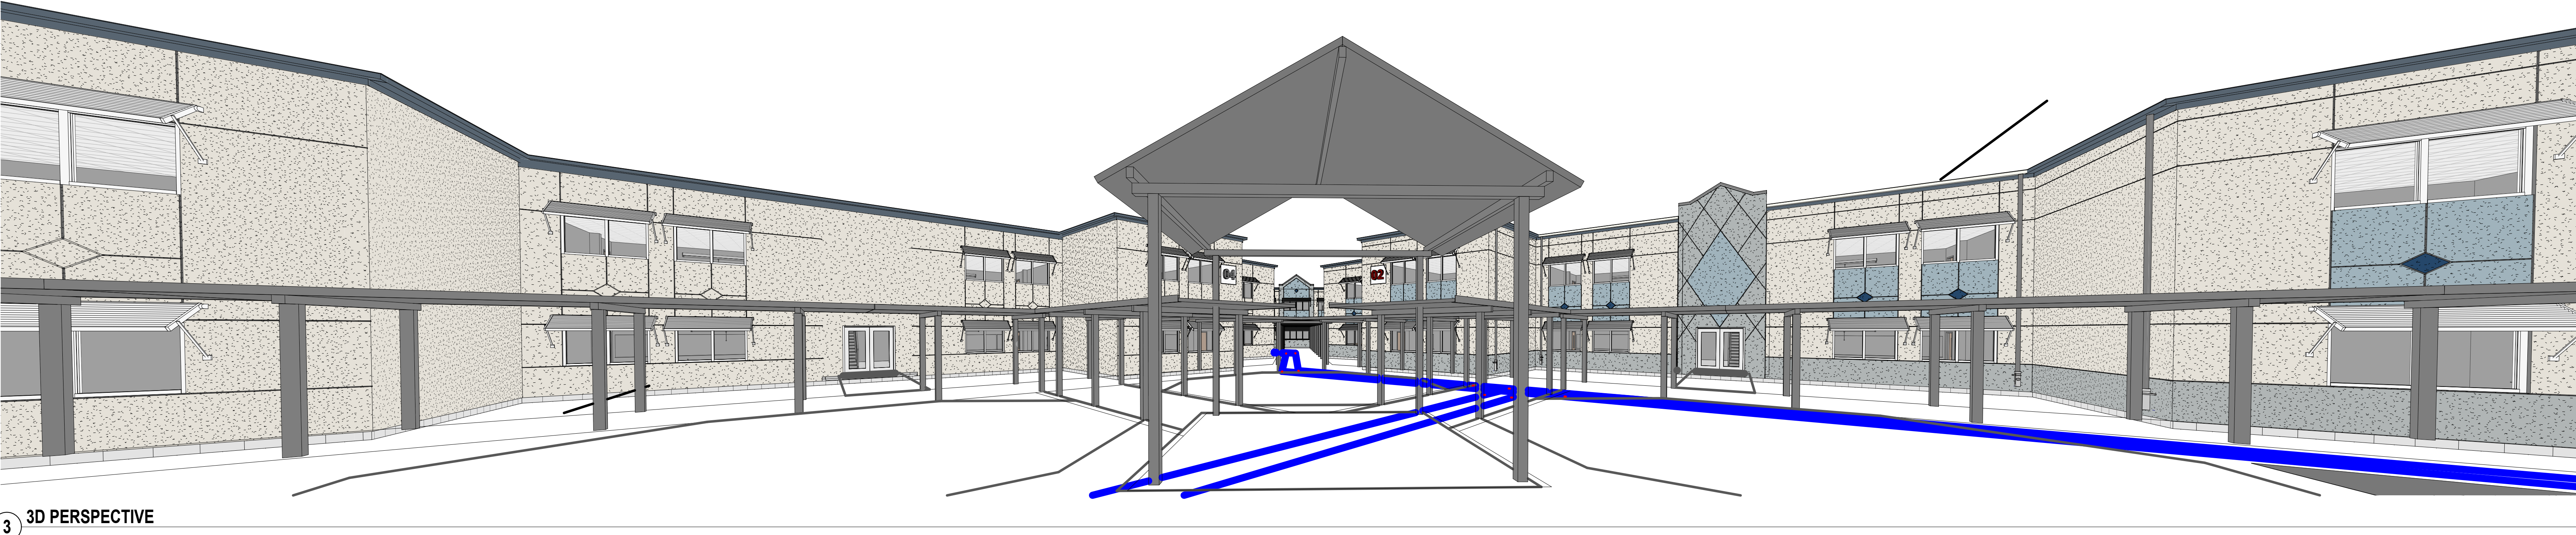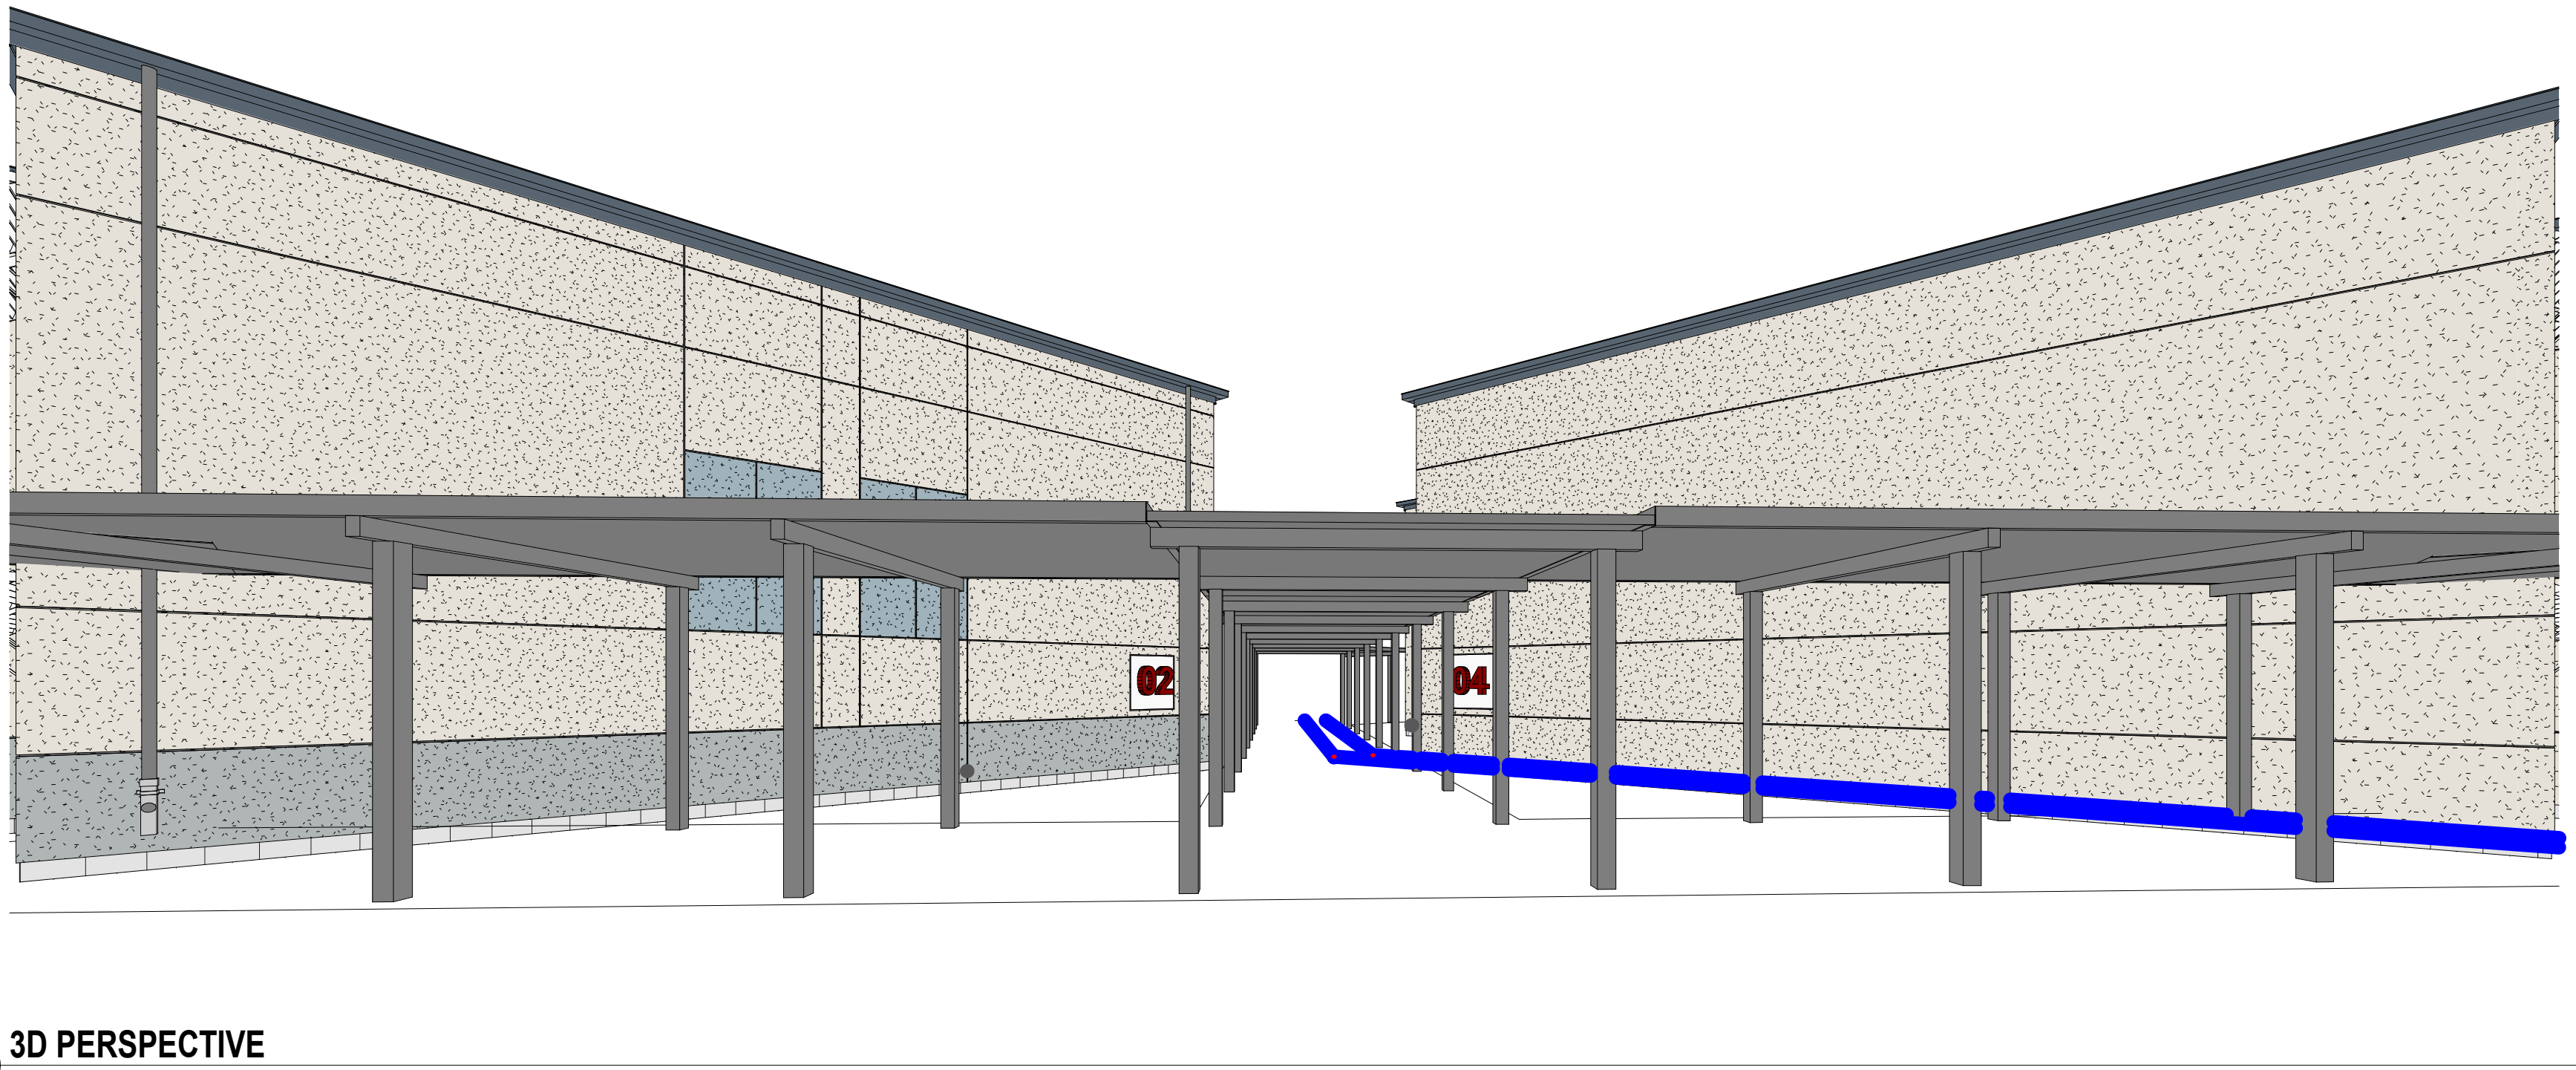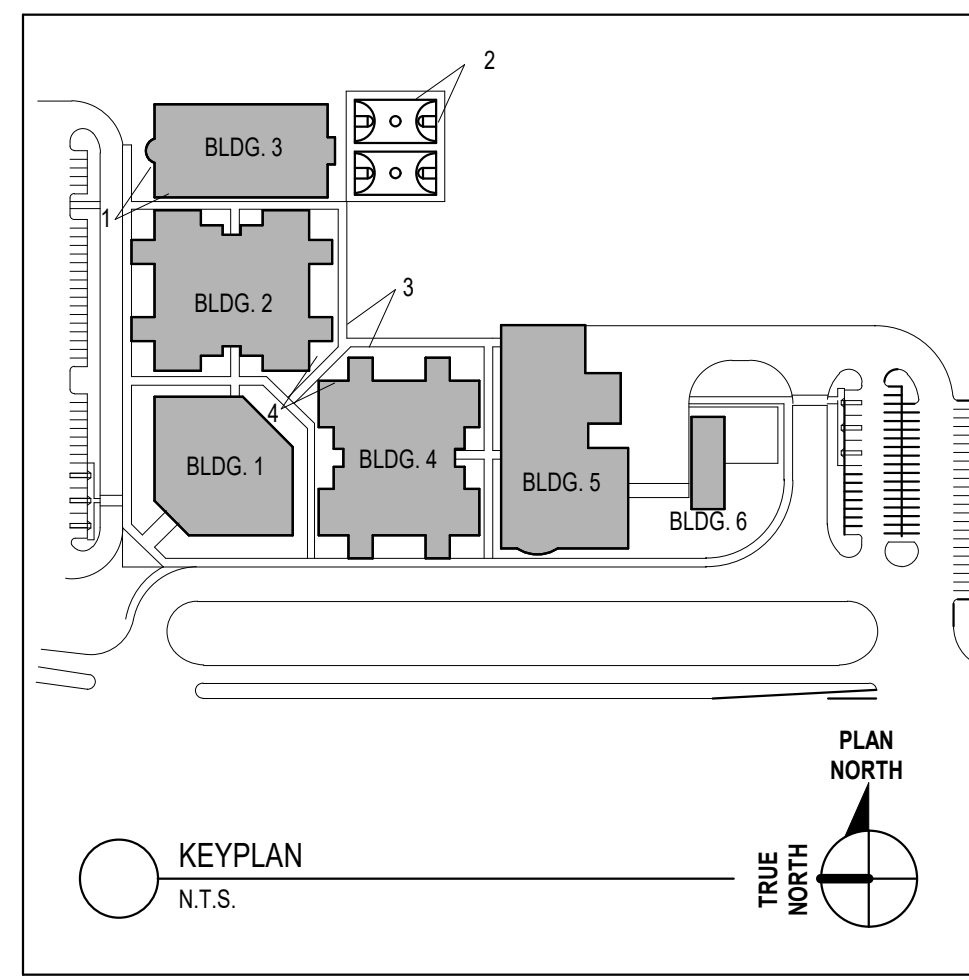

CODE REVIEW:

CERTIFICATE:

spiezle

SPIEZLE ARCHITECTURAL GROUP INC.
2001 9TH AVENUE
SUITE 308
VERO BEACH, FL 32900
PHONE: 772-794-2929

SIGNATURE:
ANTHONY DONATO
STYVENIS DIESEL
JOHN F. WRIGHT

AR000046
AP000048
AR000049

SEAL:

CONSULTANTS:

ADDENDUM NO. 3 - 1-20-2025

PROJECT:

ST. LUCIE WESTERN
GROVE K-8 SCHOOL

SW POWERLINE RD AND TRADITION
PARKWAY PORT ST. LUCIE, FL 34986

FOR

ST. LUCIE SCHOOL
DISTRICT

9461 BRANDYWINE LANE, PORT ST.
LUCIE, FL 34986

FOR CODE REVIEW: DD/MM/YYYY

REVISIONS:
REVISION NAME DATE
3 ADDENDUM 3 01.20.2025

FOR BID: DD/MM/YYYY

DRAWING TITLE:

3D PERSPECTIVE

COMMISSION NUMBER:
24K054

DO NOT SCALE THE DRAWINGS


DRAWING NUMBER:
A5.12

THIS DRAWING IS FORMATTED TO BE PRINTED AT 30"x42"







6 EXTERIOR WALL TYPES

 


1/16"=1'-0"
1/8"=1'-0"
1/4"=1'-0"
3/8"=1'-0"
1/2"=1'-0"
3/4"=1'-0"
1"=1'-0"
1 1/2"=1'-0"
2"=1'-0"
3"=1'-0"
4"=1'-0"
6"=1'-0"
8"=1'-0"
12"=1'-0"
18"=1'-0"
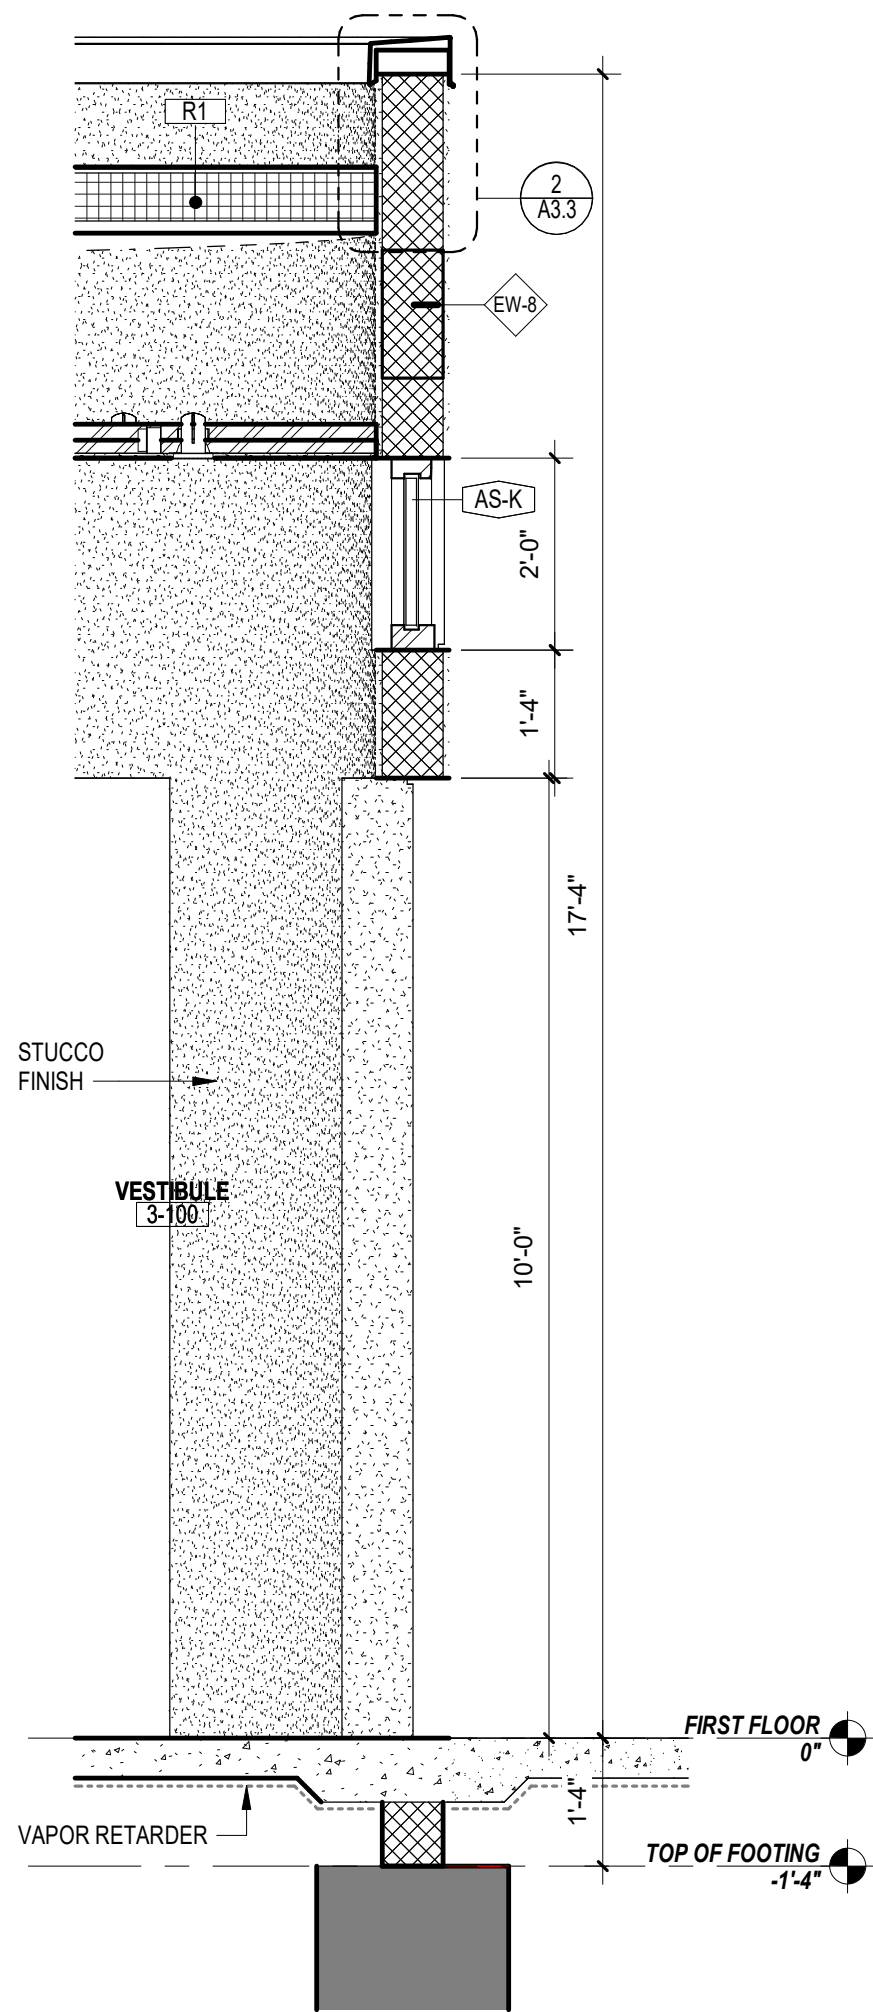


1 WALL SECTION
1/2" = 1'-0"

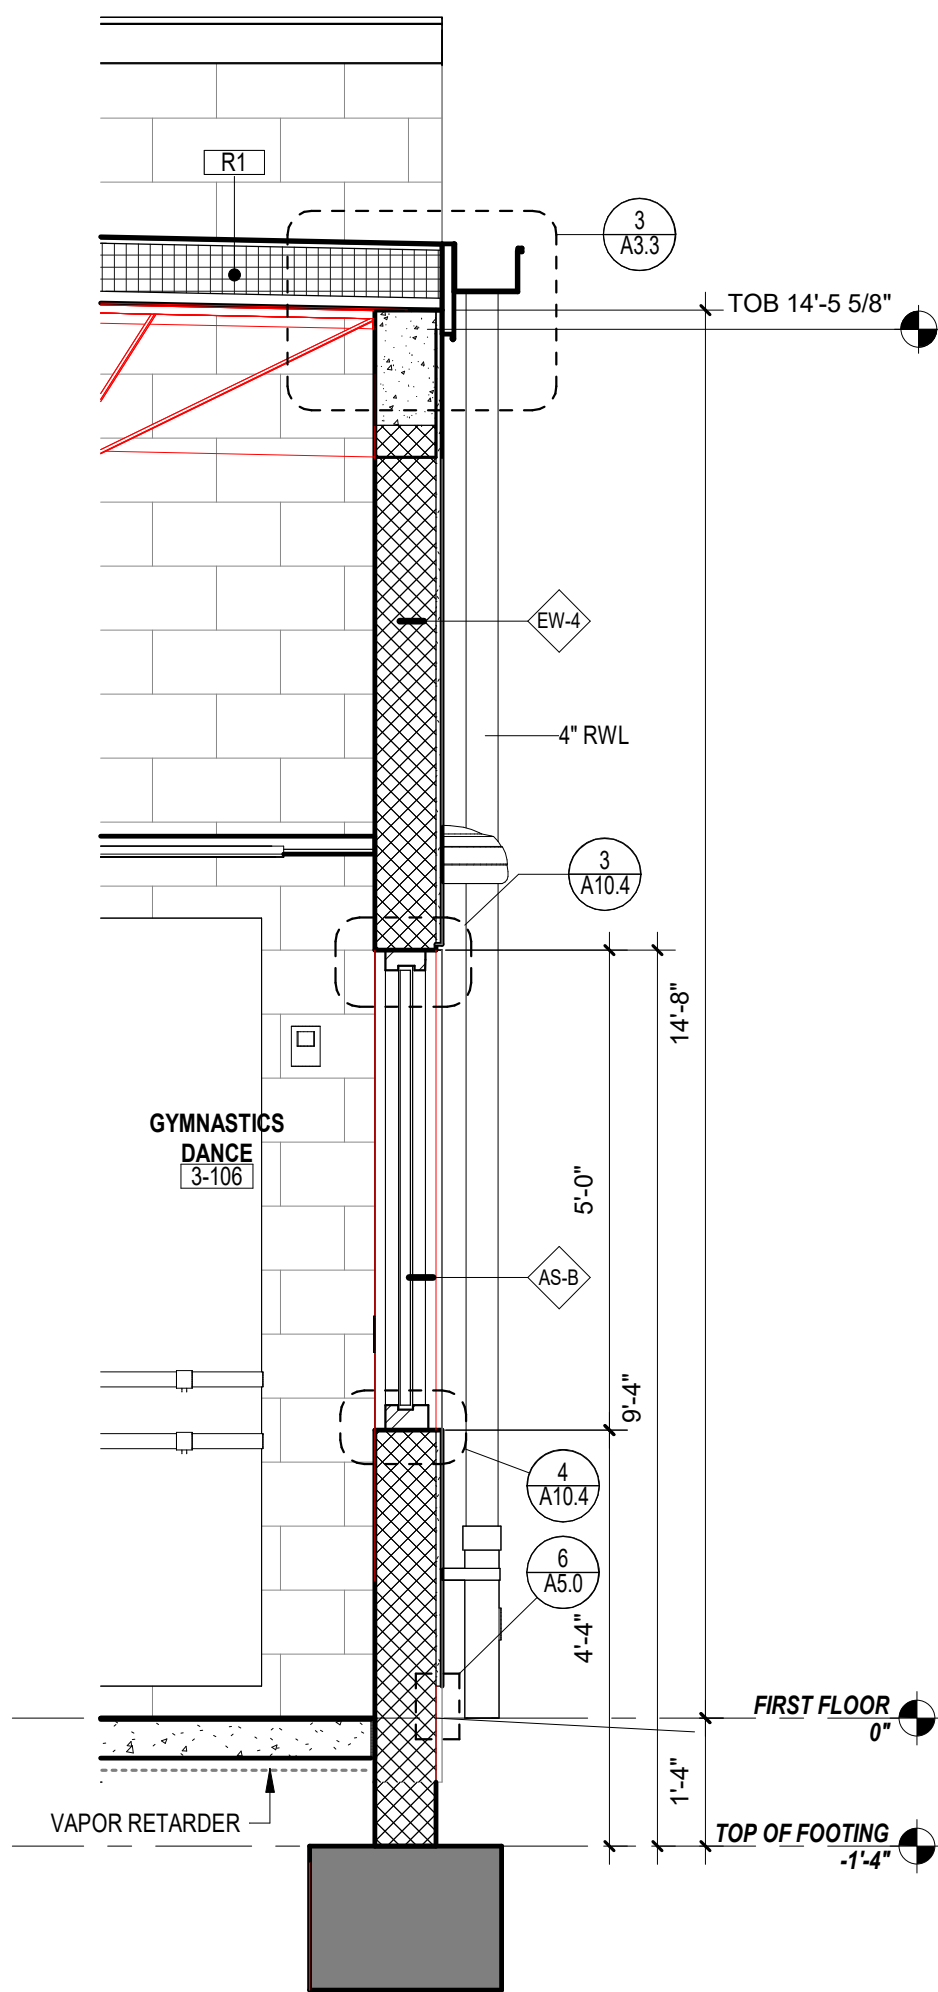


2 WALL SECTION
1/2" = 1'-0"

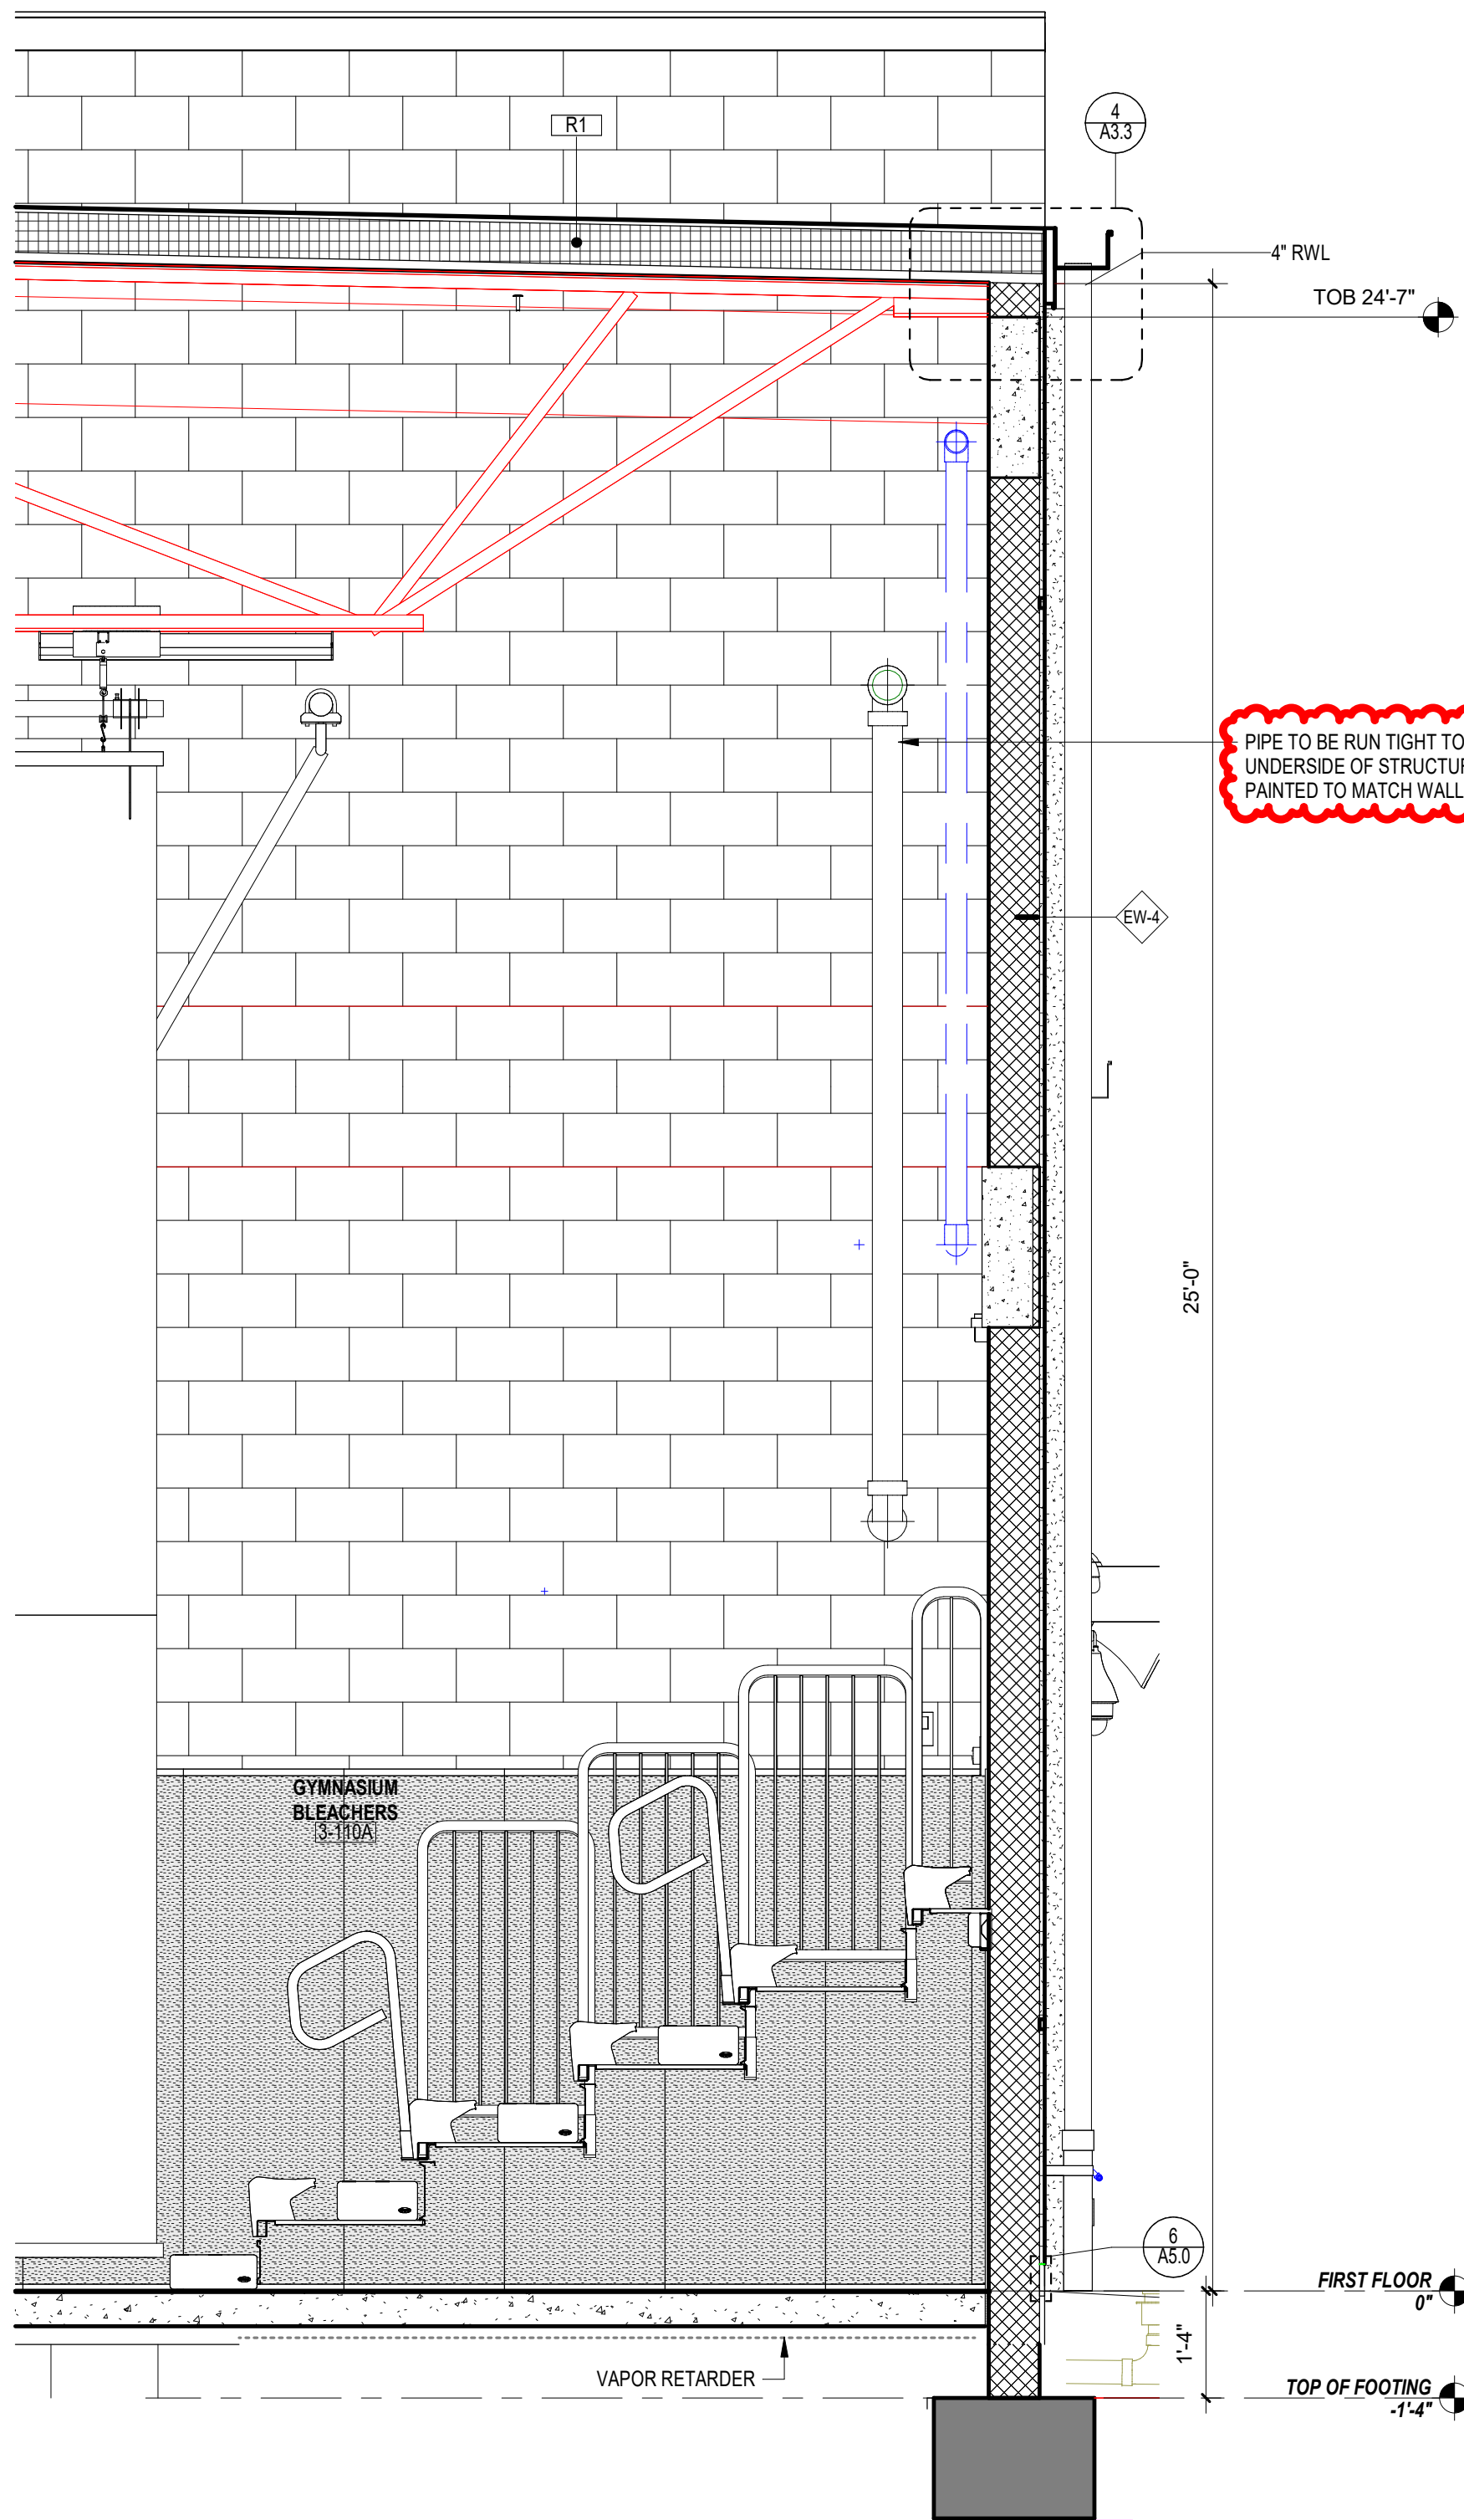

3 WALL SECTION
1/2" = 1'-0"

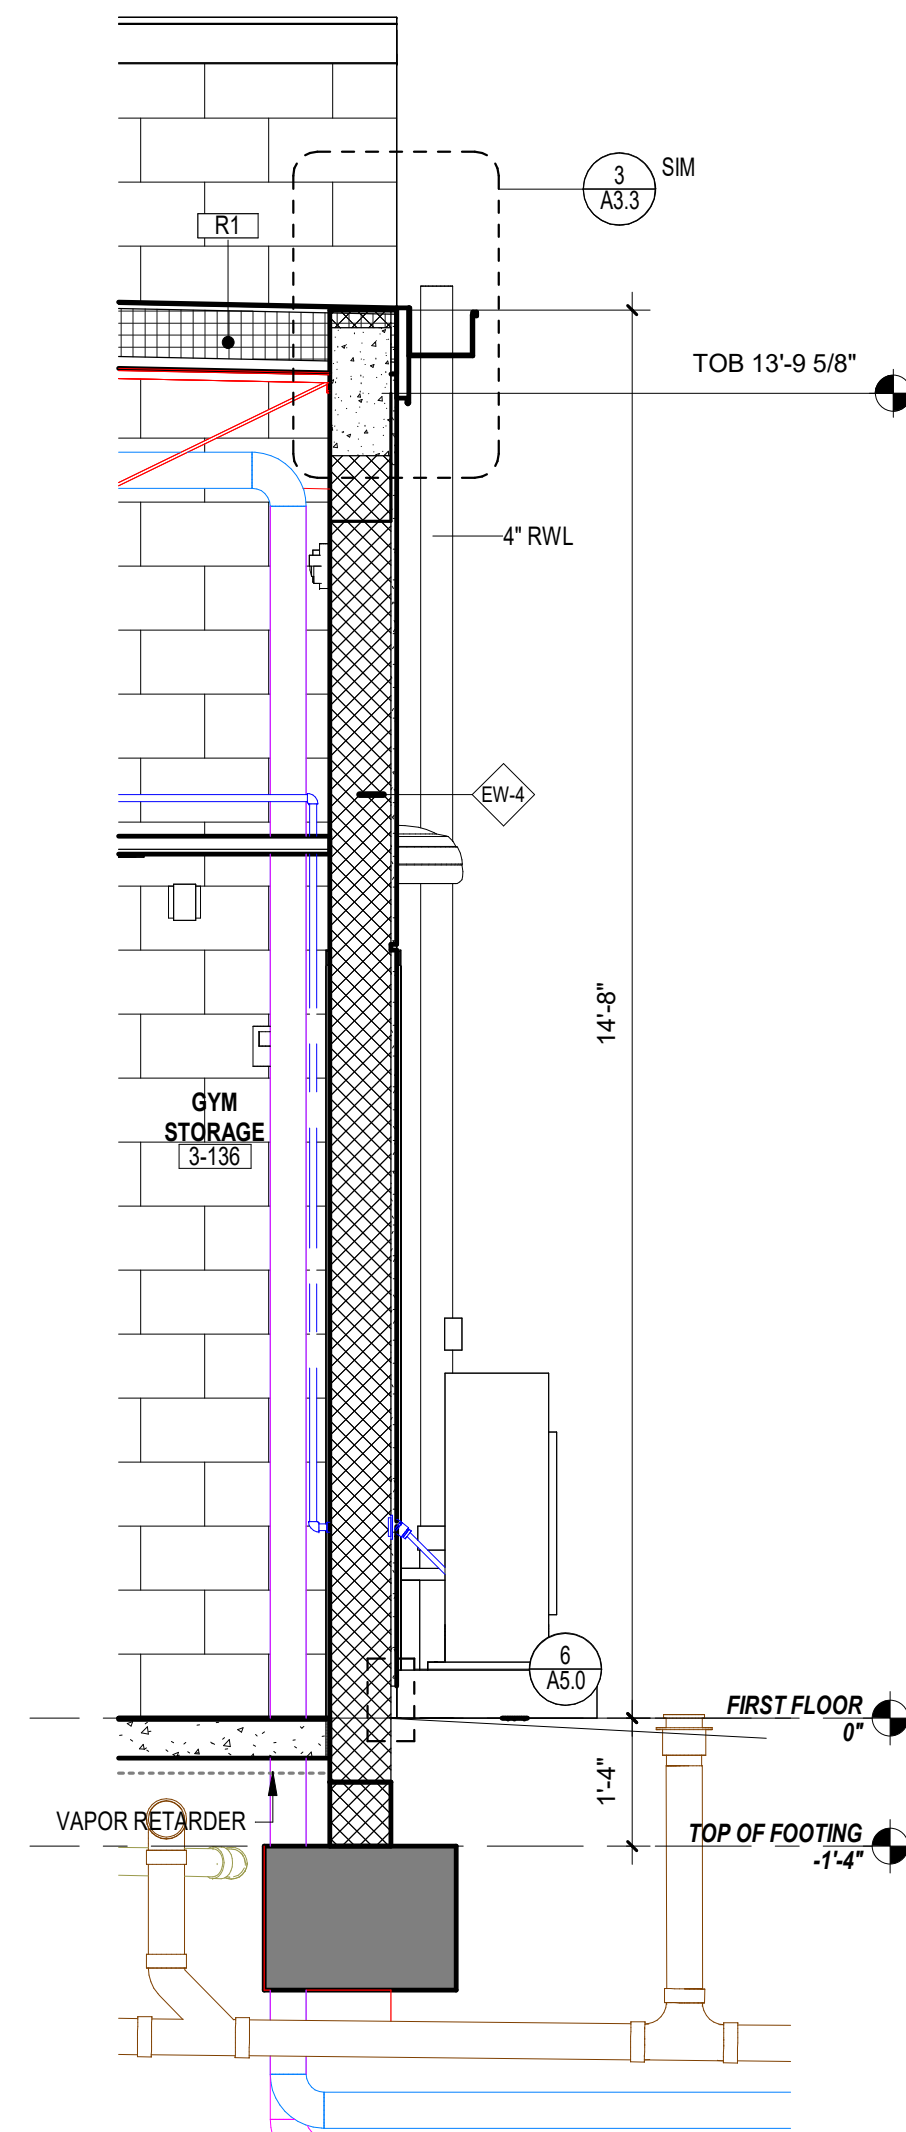

4 WALL SECTION
1/2" = 1'-0"

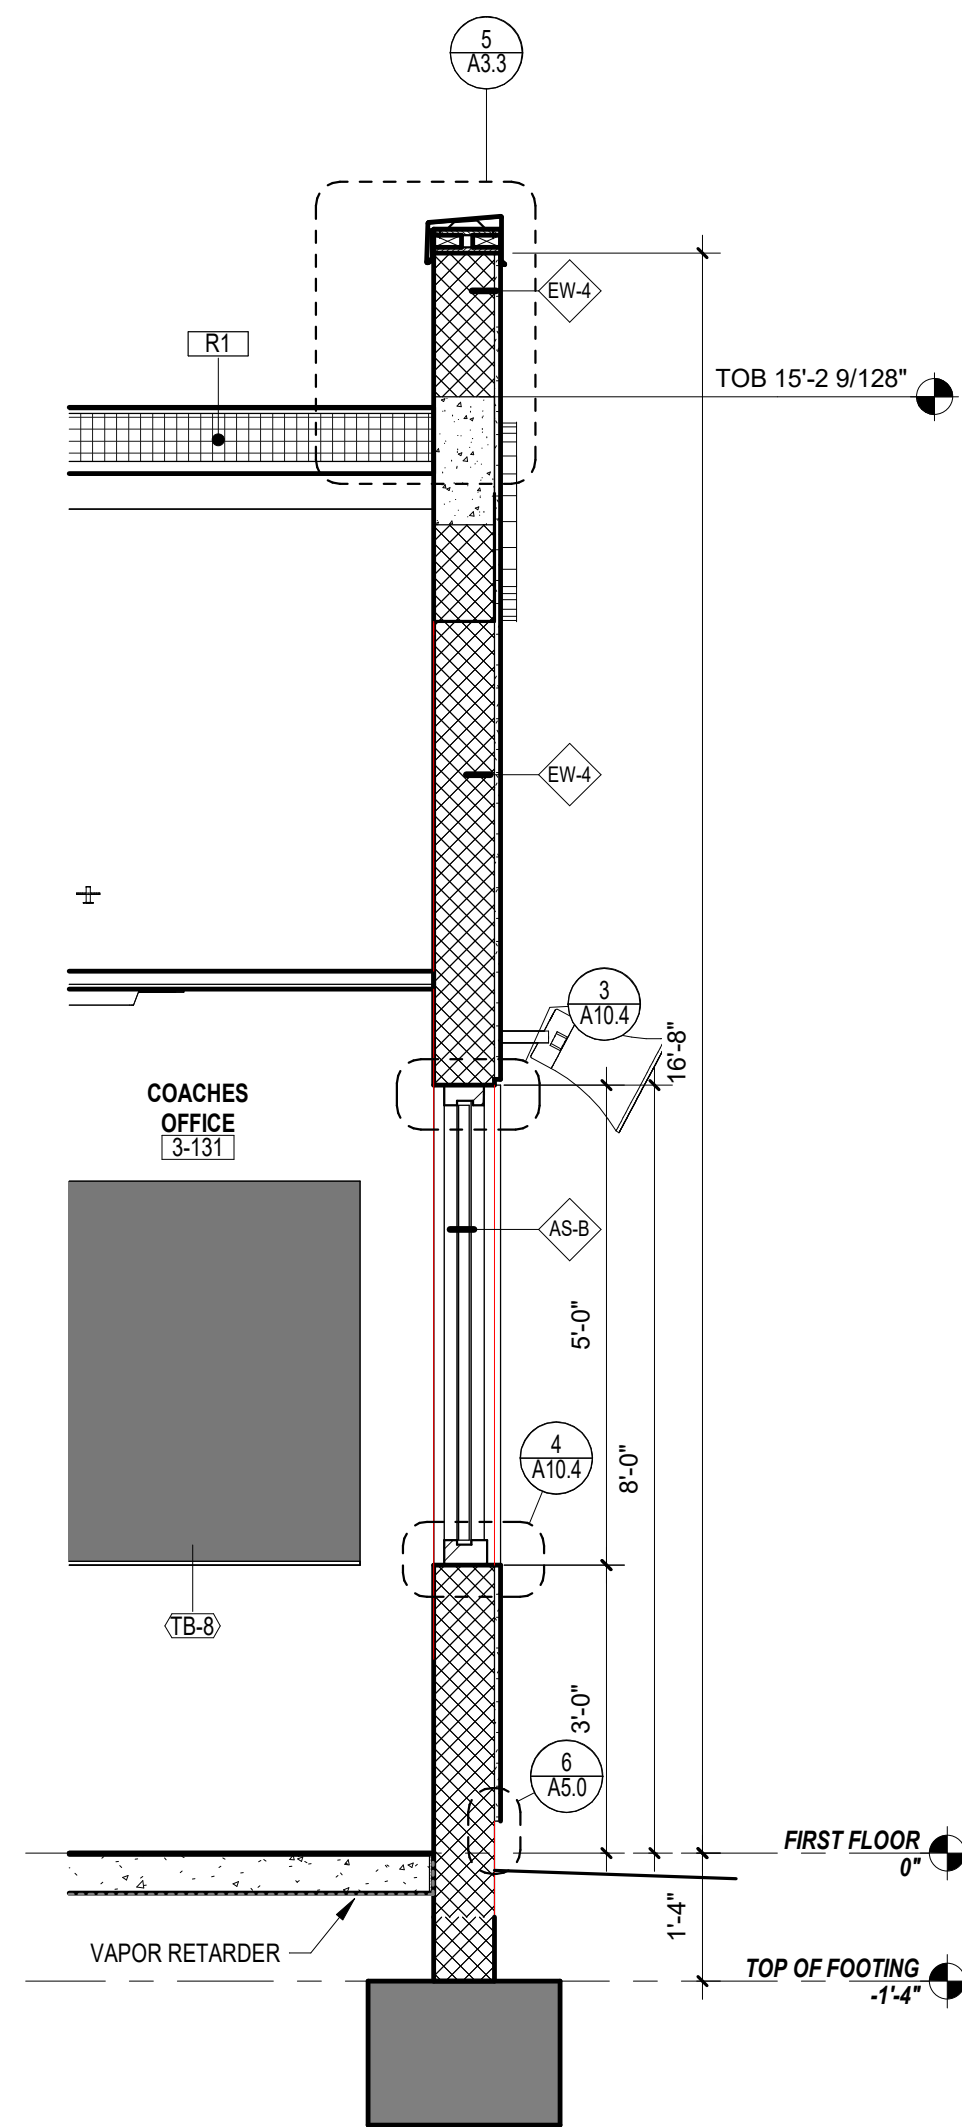

5 WALL SECTION
1/2" = 1'-0"

CODE REVIEW:

CERTIFICATE:



SPIEZZE ARCHITECTURAL GROUP INC.
2001 9TH AVENUE
SUITE 308
VERO BEACH, FL 32900
PHONE: 772-794-2929

SIGNATURE:

ANTHONY DONATO
STYLISTIC DESIGN
JOHN F. WRIGHT

AR000246
AR000468
AR101341

SEAL:

CONSULTANTS:

ADDENDUM NO. 3 - 1-20-2025

PROJECT:

ST. LUCIE WESTERN
GROVE K-8 SCHOOL

SW POWERLINE RD AND TRADITION
PARKWAY PORT ST. LUCIE, FL 34986

FOR

ST. LUCIE SCHOOL
DISTRICT

9461 BRANDYWINE LANE, PORT ST.
LUCIE, FL 34986

FOR CODE REVIEW:

DD/MM/YYYY

REVISIONS:

#	REVISION NAME	DATE
3	ADDENDUM 3	01.20.2025

FOR BID:

DD/MM/YYYY

DRAWING TITLE:

WALL SECTIONS -
GYMNASIUM - BUILDING
3 - ALTERNATE BID



COMMISSION NUMBER:

24K054

DO NOT SCALE THE DRAWINGS

DRAWING NUMBER:

A6.3

  

CODE REVIEW:

CERTIFICATE:




SPIEZE ARCHITECTURAL GROUP INC.
2001 9TH AVENUE
SUITE 308
VERO BEACH, FL 32960
PHONE: 772-794-2929

SIGNATURE:
ANTHONY DONADI
STEVEN G. SIEGEL
JOHN F. WRIGHT

AR0012456
AR002548
AR001341

SEAL:

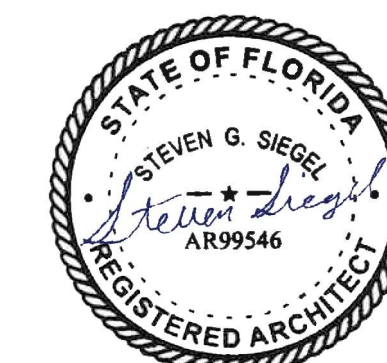

CONSULTANT.

PERMIT SET 12-10-2024

PROJECT:

ST. LUCIE WESTERN
GROVE K-8 SCHOOL

SW POWERLINE RD AND TRADITION
PARKWAY PORT ST. LUCIE, FL 34986

FOR

ST. LUCIE SCHOOL
DISTRICT

9461 BRANDYWINE LANE, PORT ST.
LUCIE, FL 34986

FOR CODE REVIEW:

DDMMYYYY

REVISIONS:

#	REVISION NAME	DATE
---	---------------	------

FOR BID:

DDIMMYYYY

DRAWING TITLE:

WALL SECTIONS -
AUDETERIA - BUILDING 5



COMMISSION NUMBER:

24K054


DO NOT SCALE THE DRAWINGS

DRAWING NUMBER:


A6.4

  


1/16"=1'-0"
1/8"=1'-0"
1/4"=1'-0"
3/16"=1'-0"
1/2"=1'-0"
3/8"=1'-0"
5/16"=1'-0"
3/4"=1'-0"
1"=1'-0"
1 1/2"=1'-0"
2"=1'-0"
3"=1'-0"
4"=1'-0"
6"=1'-0"
8"=1'-0"
12"=1'-0"
18"=1'-0"
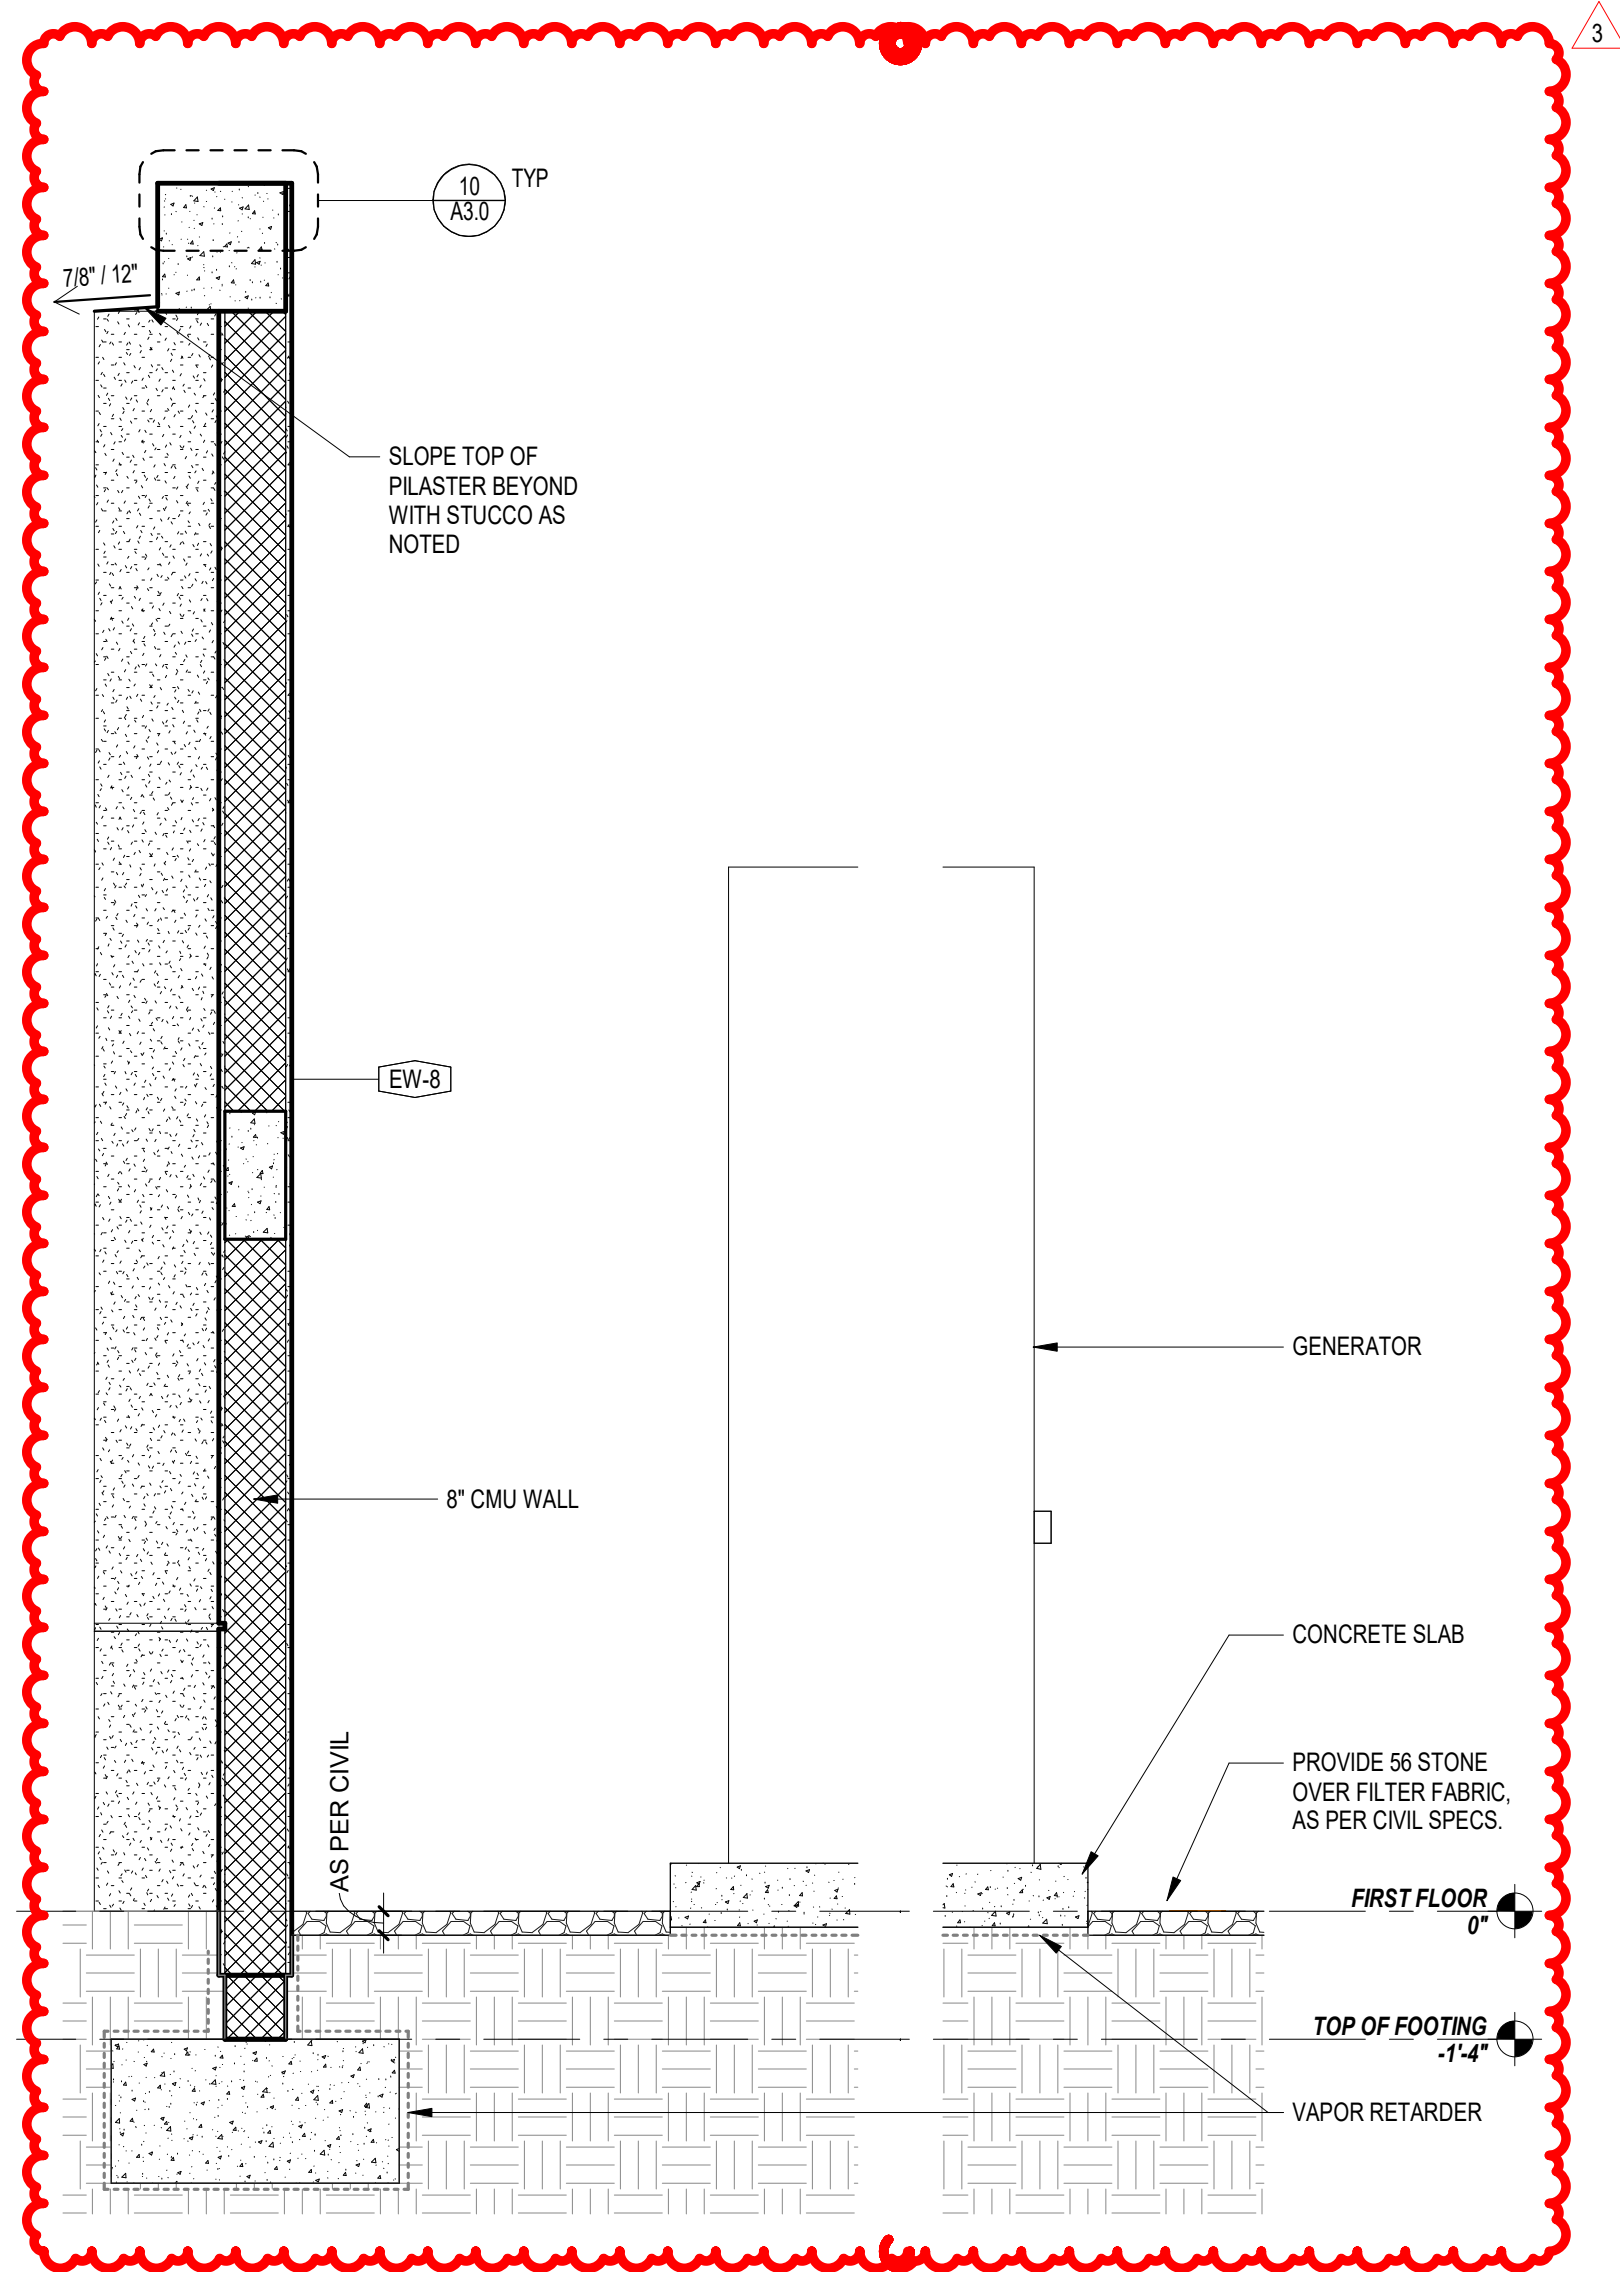


4 WALL SECTION
1/2" = 1'-0"

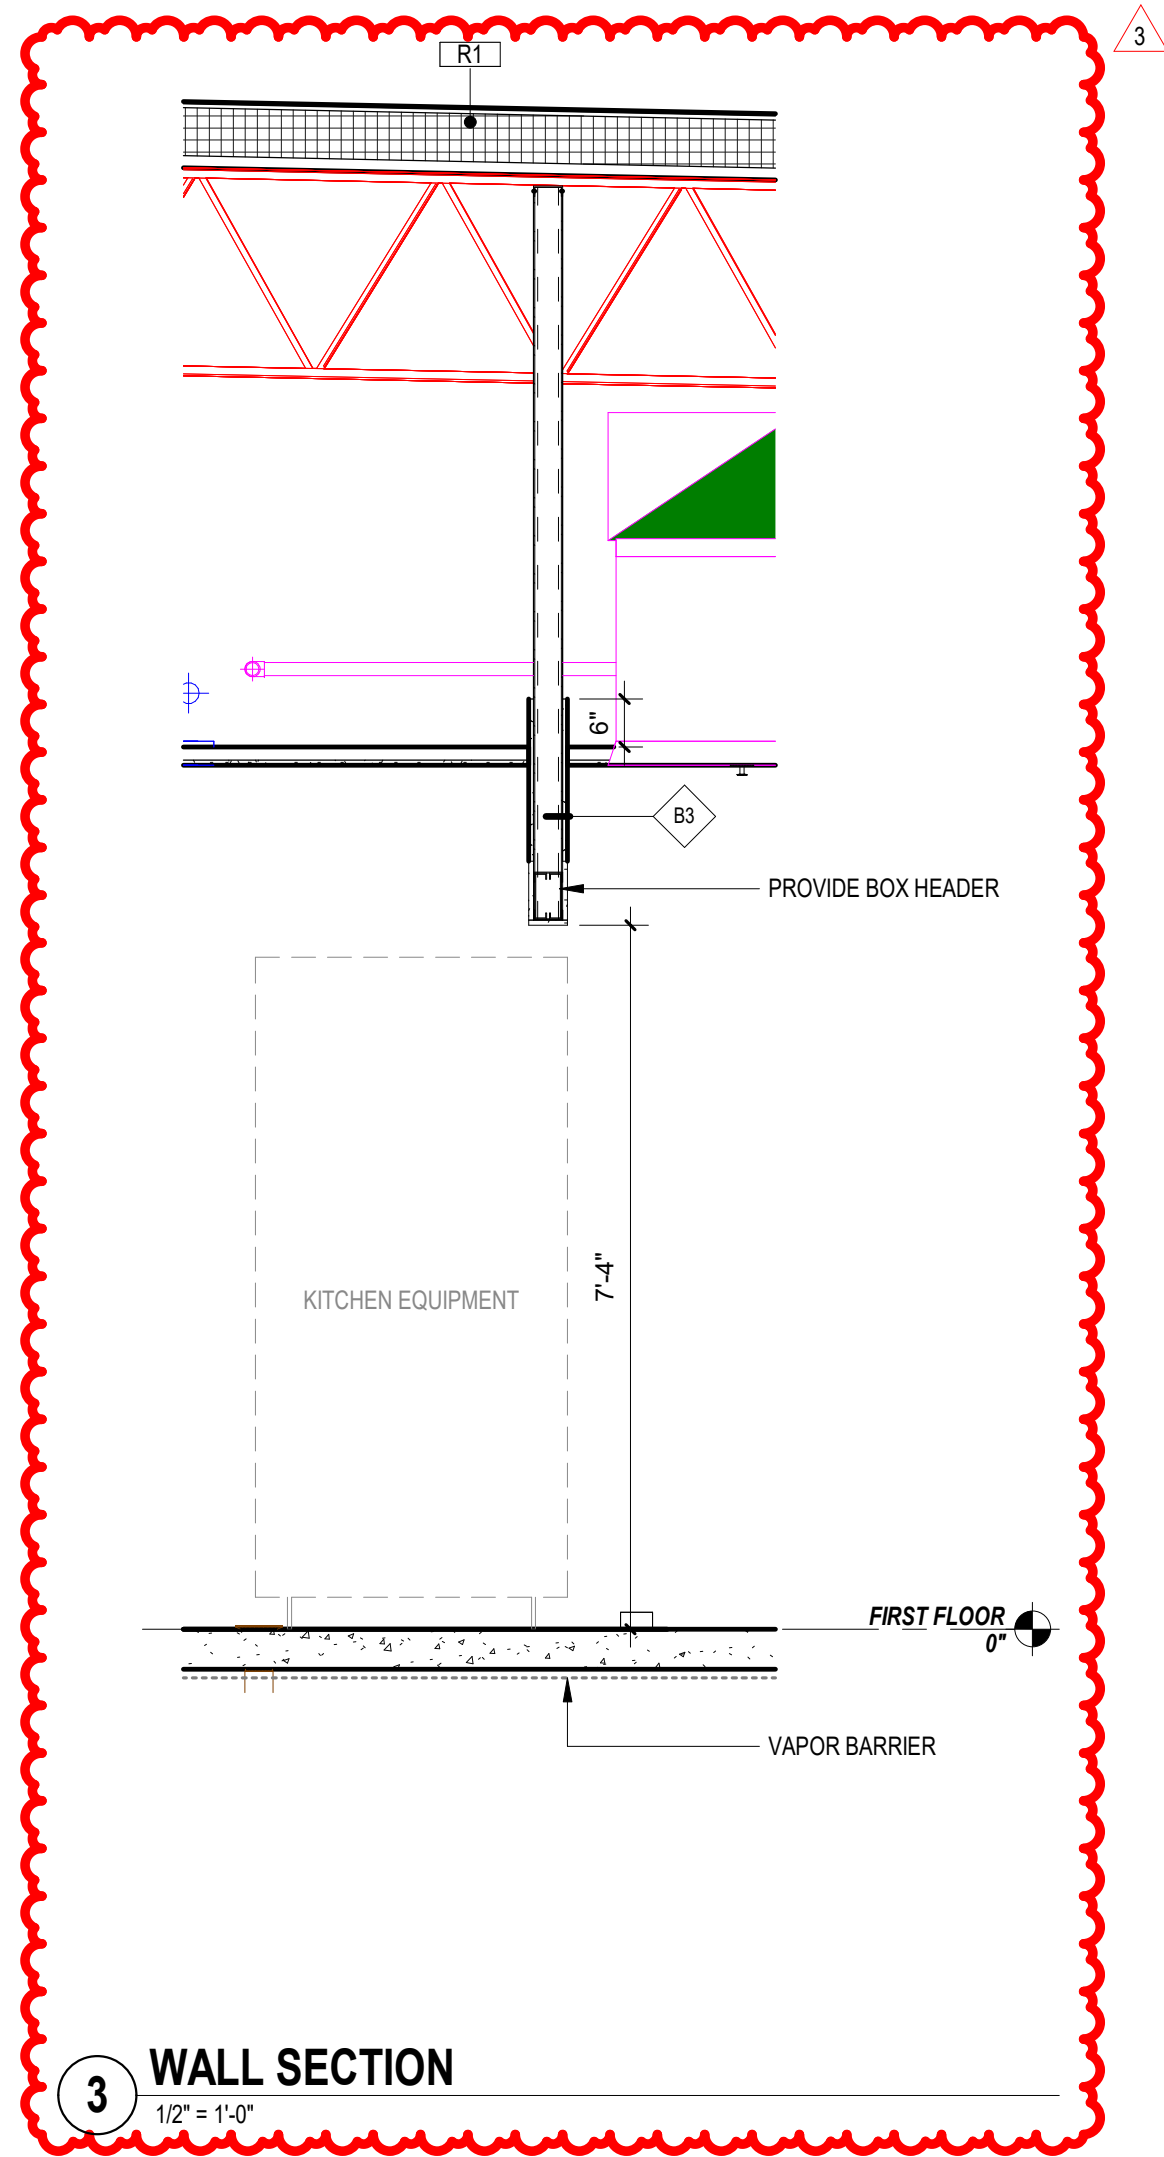

3 WALL SECTION
1/2" = 1'-0"

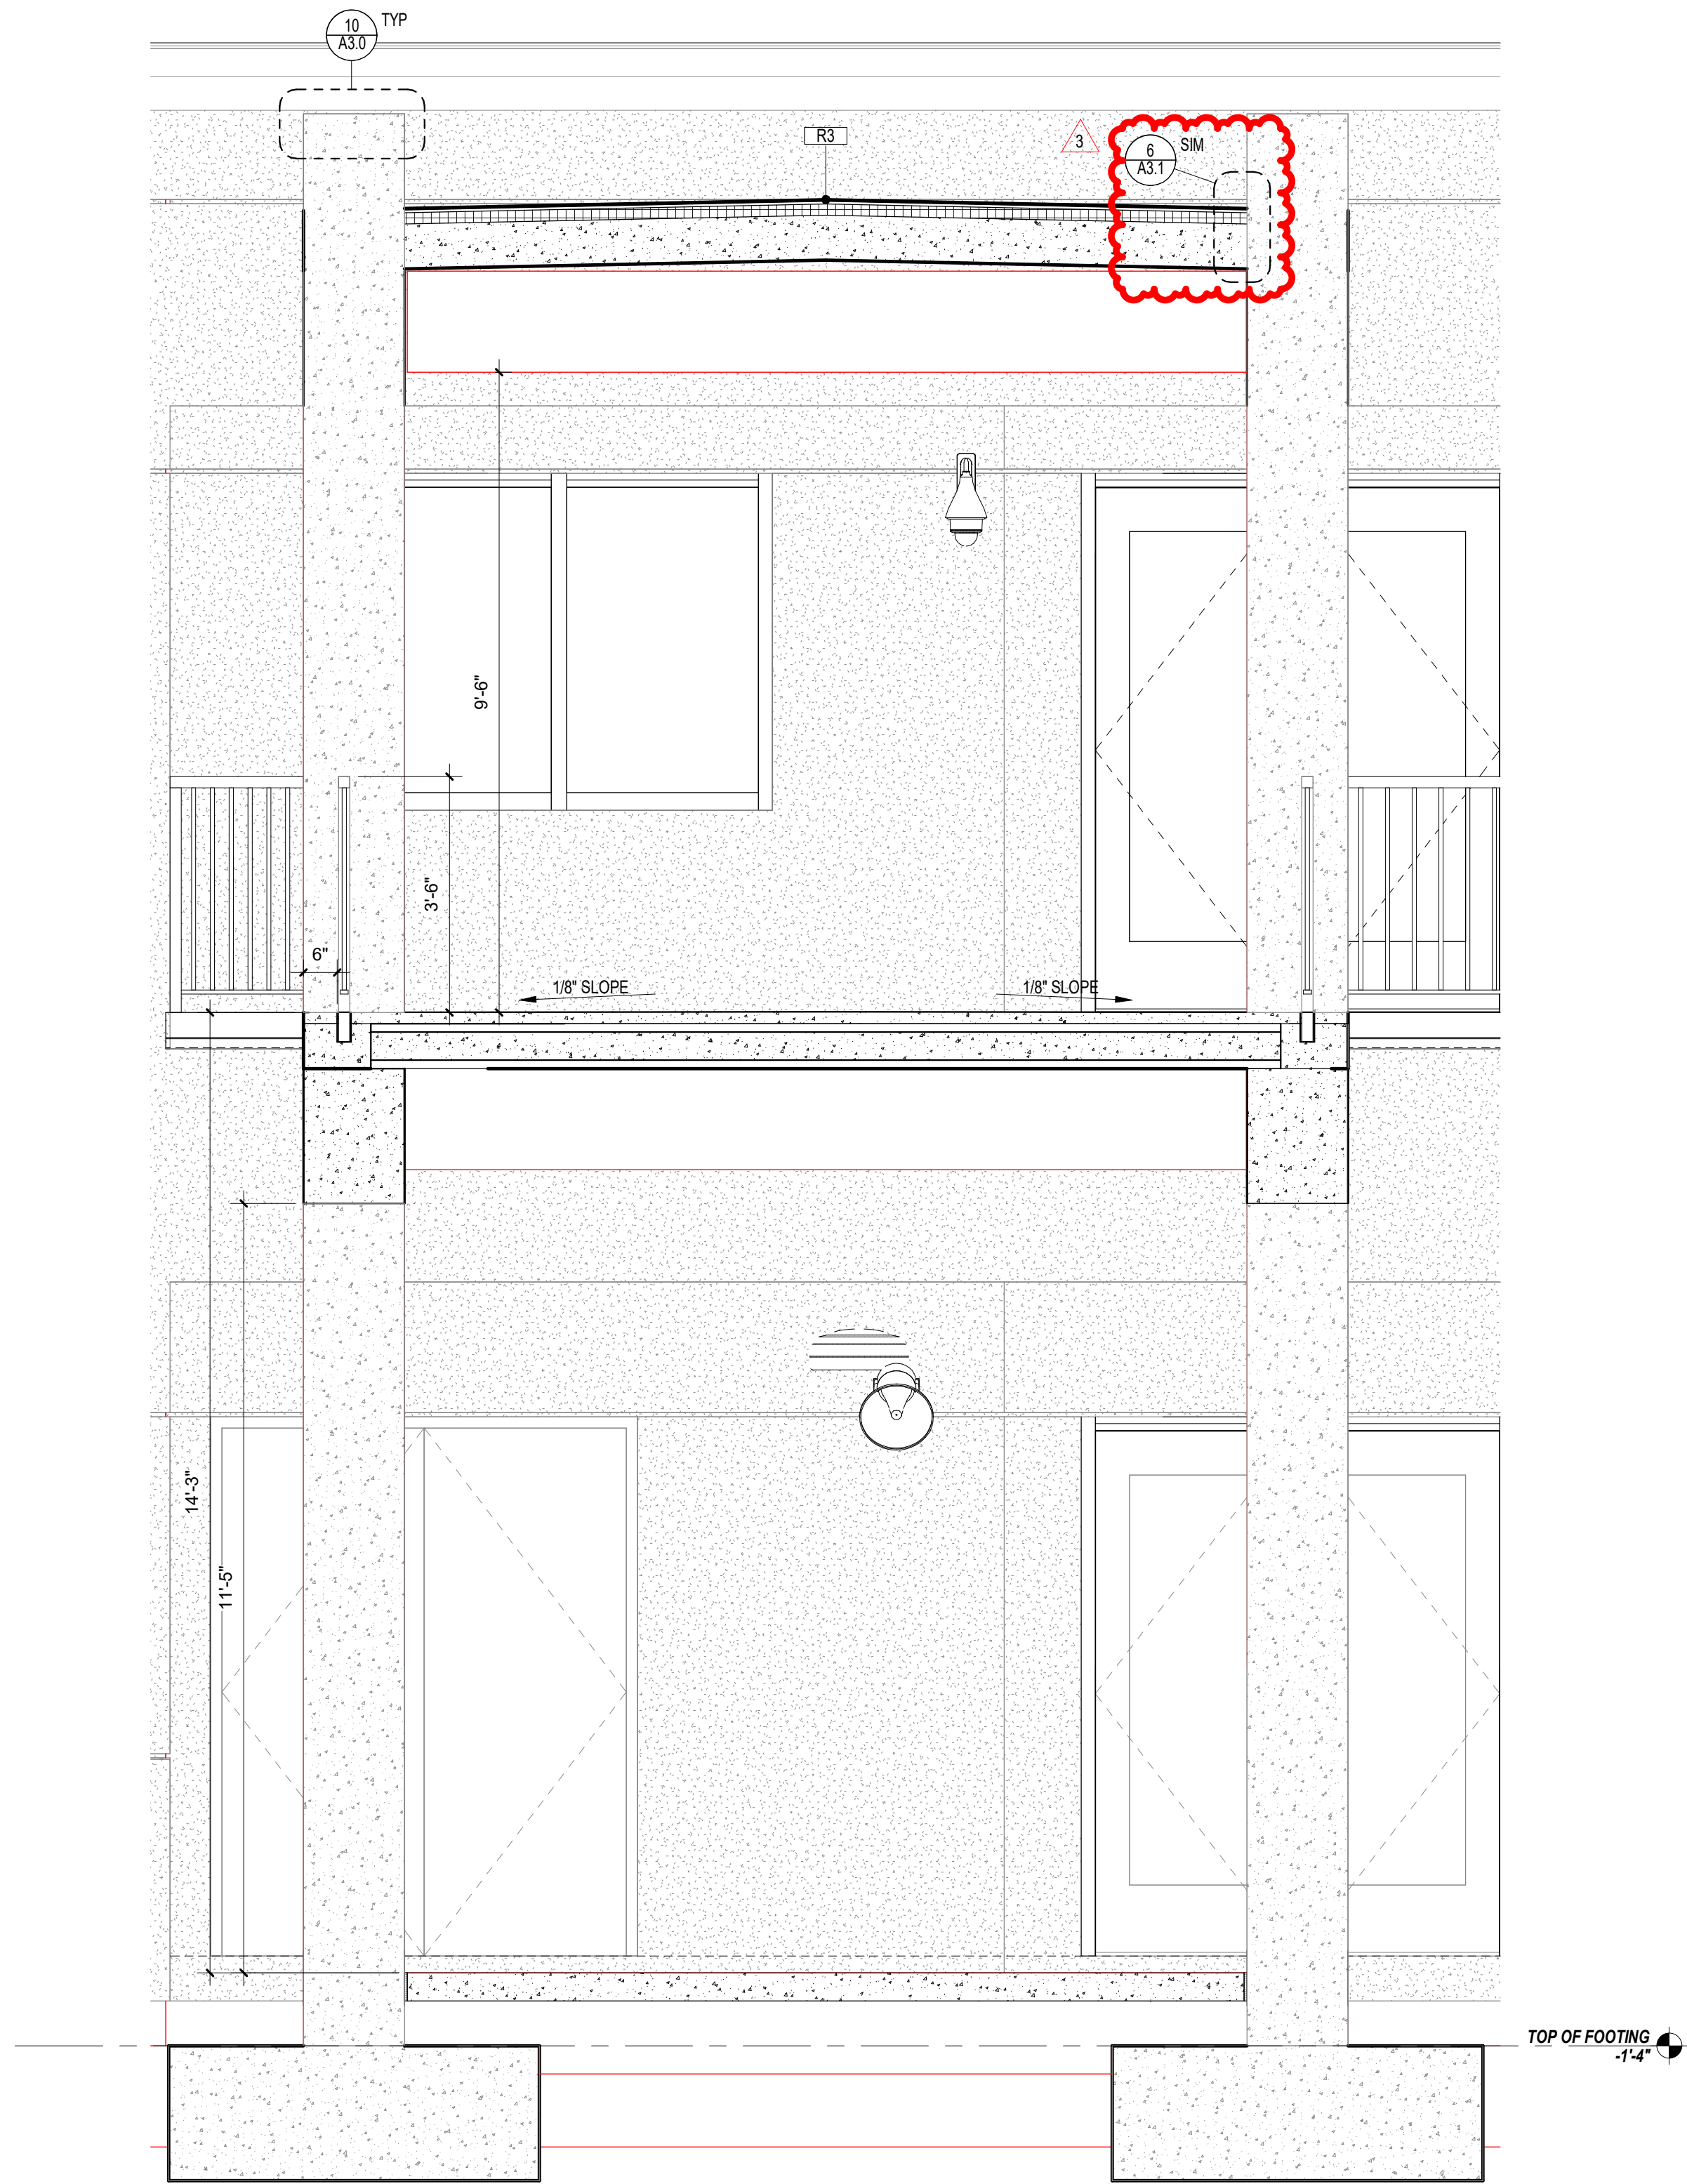

2 WALL SECTION
1/2" = 1'-0"

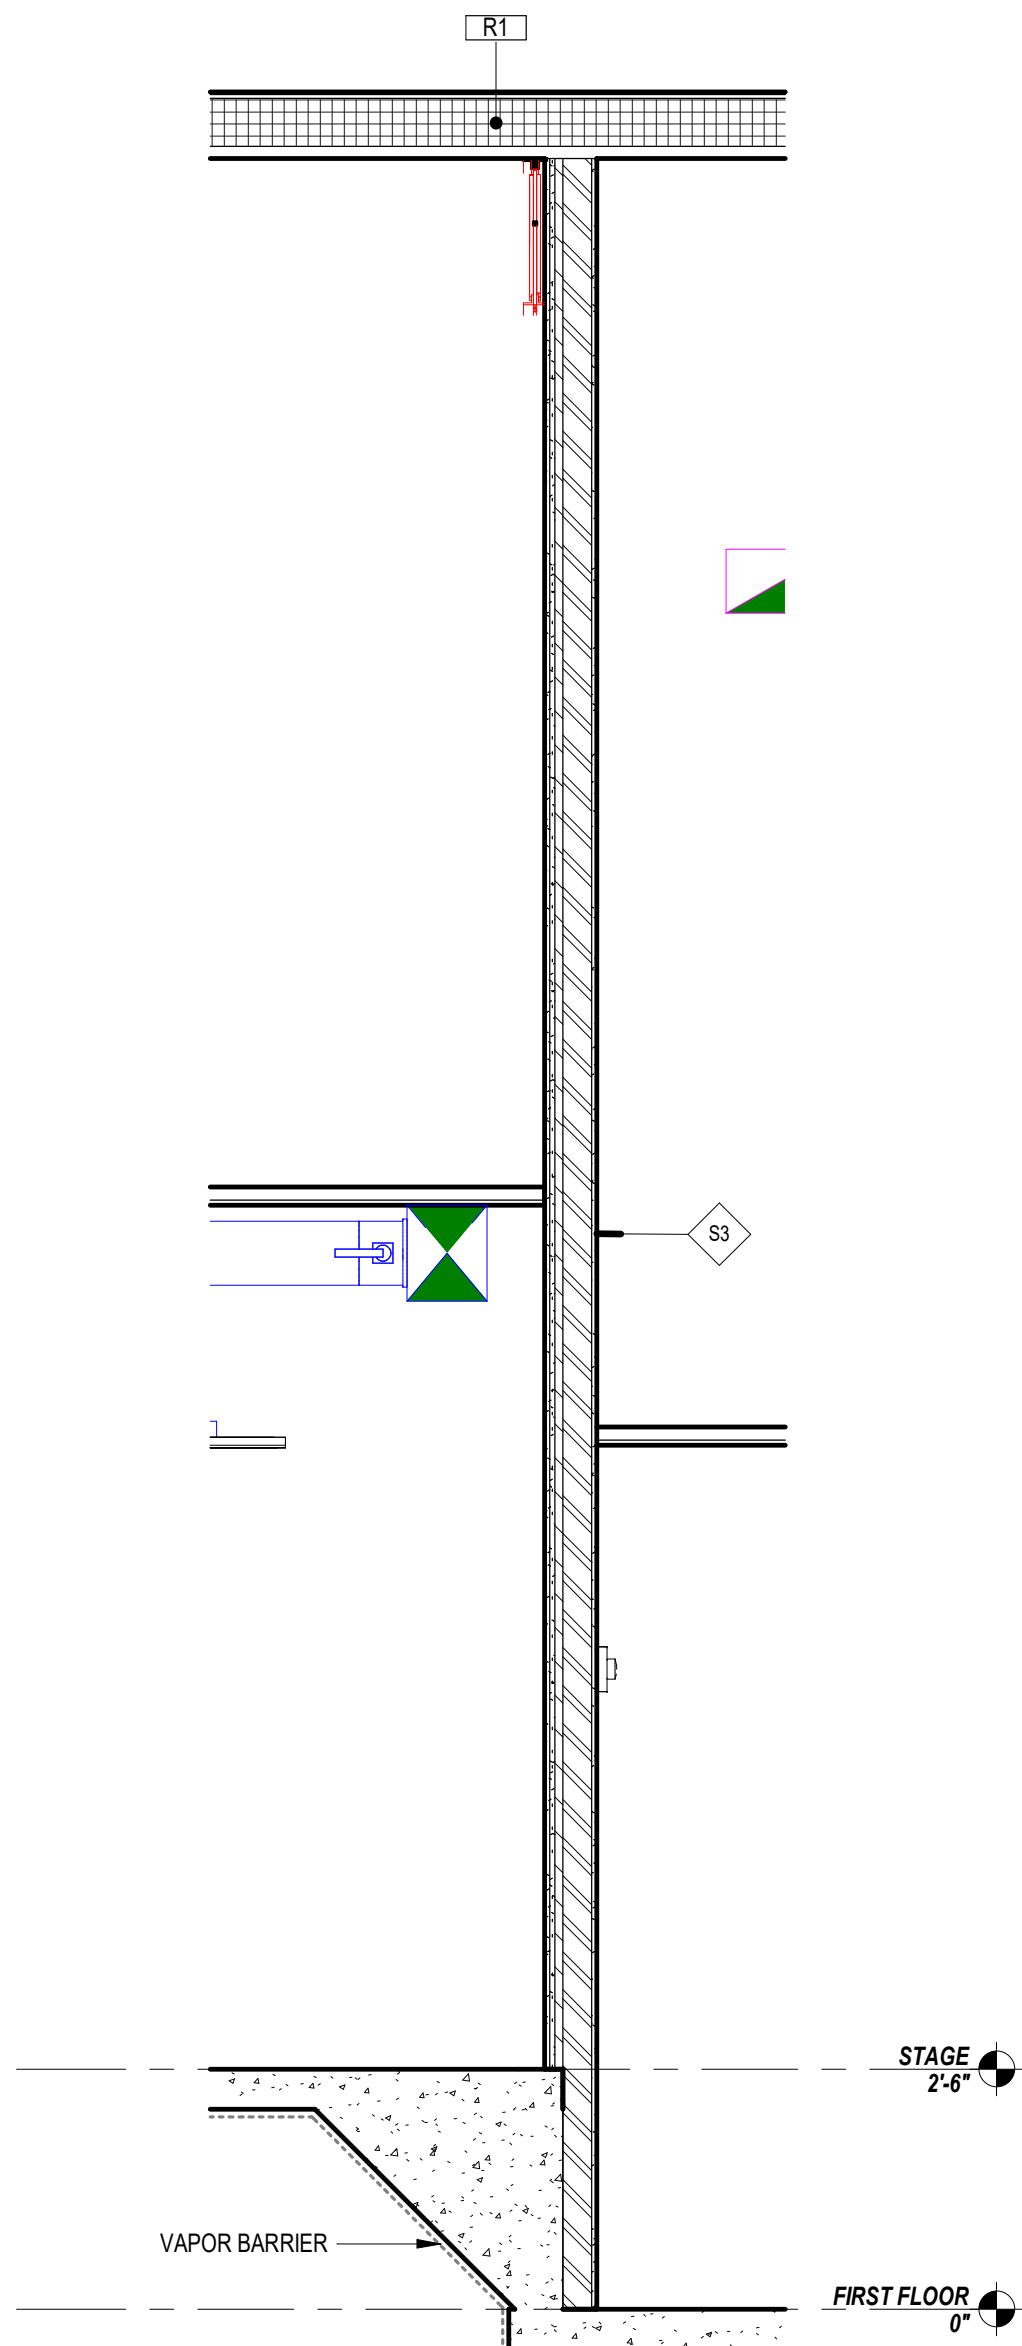

1 WALL SECTION
1/2" = 1'-0"

CODE REVIEW:

CERTIFICATE:



SPIEZZLE ARCHITECTURAL GROUP INC.
2001 9TH AVENUE
SUITE 308
VERO BEACH, FL 32900
PHONE: 772-794-2929

SIGNATURE:

ANTHONY DONATO
STATUS: DESIGN
JOHN F. WRIGHT

APPROVAL
APPROVAL
APPROVAL

SEAL:

CONSULTANTS:

ADDENDUM NO. 3 - 1-20-2025

PROJECT:

ST. LUCIE WESTERN
GROVE K-8 SCHOOL

SW POWERLINE RD AND TRADITION
PARKWAY PORT ST. LUCIE, FL 34986

FOR

ST. LUCIE SCHOOL
DISTRICT

9461 BRANDYWINE LANE, PORT ST.
LUCIE, FL 34986

FOR CODE REVIEW:

DD/MM/YYYY

REVISIONS:

#	REVISION NAME	DATE
3	ADDENDUM 3	01.20.2025

FOR BID:

DD/MM/YYYY

DRAWING TITLE:

WALL SECTIONS

COMMISSION NUMBER:

24K054

DO NOT SCALE THE DRAWINGS

DRAWING NUMBER:

A6.6

VISUAL DISPLAY BOARD SCHEDULE										
TYPE MARK	DESCRIPTION	MOUNTING TYPE	MOUNTING HEIGHT	MANUF.	MODEL	RESPONSIBILITY MATRIX				COMMENTS
						FURNISHED BY		INSTALLED BY		
						CONTRACTOR	OWNER	CONTRACTOR	OWNER	
DB-1	DISPLAY CASE	RECESSED	2'-0" AFF TO BOTTOM OF DISPLAY CASE	CLARIDGE	350	X		X		OVERALL DIMS 72" H X 96" W
MB-1	MARKERBOARD	WALL MOUNT	2'-4" AFF TO BOTTOM OF MARKERBOARD	CLARIDGE	S14X16LCS	X		X		OVERALL DIMS 48" H X 192" W
MB-2	MARKERBOARD	WALL MOUNT	2'-8" AFF TO BOTTOM OF MARKERBOARD	CLARIDGE	S14X16LCS	X		X		OVERALL DIMS 48" H X 192" W
MB-3	MARKERBOARD	WALL MOUNT	2'-4" AFF TO BOTTOM OF MARKERBOARD	CLARIDGE	S14X8LCS	X		X		OVERALL DIMS 48" H X 96" W
MB-4	MARKERBOARD	WALL MOUNT	2'-8" AFF TO BOTTOM OF MARKERBOARD	CLARIDGE	S14X8LCS	X		X		OVERALL DIMS 48" H X 96" W
MB-5	MARKERBOARD	WALL MOUNT	3'-0" AFF TO BOTTOM OF MARKERBOARD	CLARIDGE	S14X8LCS	X		X		OVERALL DIMS 48" H X 96" W
PS-1	PROJECTION SCREEN MODEL C WITH CSR-S2X92-MATTE WHITE	WALL MOUNT	AS NOTED	DAL-LITE SCREEN COMPANY	DA70292		X	X		CLASSROOMS
PS-2	PROJECTION SCREEN MODEL C WITH CSR-102X142-MATTE WHITE	CEILING MOUNT	AS NOTED	DAL-LITE SCREEN COMPANY	DA78880		X	X		STAGE
TB-1	TACKBOARD	WALL MOUNT	2'-4" AFF TO BOTTOM OF TACKBOARD	CLARIDGE	S14X8COR	X		X		OVERALL DIMS 48" H X 96" W
TB-2	TACKBOARD	WALL MOUNT	2'-8" AFF TO BOTTOM OF TACKBOARD	CLARIDGE	S14X8COR	X		X		OVERALL DIMS 48" H X 96" W
TB-3	TACKBOARD	WALL MOUNT	3'-0" AFF TO BOTTOM OF TACKBOARD	CLARIDGE	S14X8COR	X		X		OVERALL DIMS 48" H X 96" W
TB-4	TACKBOARD	WALL MOUNT	2'-8" AFF TO BOTTOM OF TACKBOARD	CLARIDGE	S14X8COR	X		X		OVERALL DIMS 48" H X 72" W
TB-5	TACKBOARD	WALL MOUNT	3'-0" AFF TO BOTTOM OF TACKBOARD	CLARIDGE	S14X8COR	X		X		OVERALL DIMS 48" H X 72" W
TB-6	TACKBOARD	WALL MOUNT	2'-4" AFF TO BOTTOM OF TACKBOARD	CLARIDGE	S14X4MCO	X		X		OVERALL DIMS 48" H X 48" W
TB-7	TACKBOARD	WALL MOUNT	2'-8" AFF TO BOTTOM OF TACKBOARD	CLARIDGE	S14X4MCO	X		X		OVERALL DIMS 48" H X 48" W
TB-8	TACKBOARD	WALL MOUNT	3'-0" AFF TO BOTTOM OF TACKBOARD	CLARIDGE	S14X4MCO	X		X		OVERALL DIMS 48" H X 48" W

BAND EQUIPMENT SCHEDULE									
TYPE MARK	DESCRIPTION	MOUNTING TYPE	MANUFACTURER OR APPROVED EQUAL	BASIS OF DESIGN MODEL #	RESPONSIBILITY MATRIX				COMMENTS
					FURNISHED BY		INSTALLED BY		
					CONTRACTOR	OWNER	CONTRACTOR	OWNER	
BE-1	CELLO RACK	FREESTANDING	WENGER CORPORATION	148J002	X		X		
BE-2	ALTO SAXOPHONE, CORNET, TRUMPET	INTEGRAL	WENGER CORPORATION	72	X		X		
BE-3	ALTO SAXOPHONE, CORNET, TRUMPET	INTEGRAL	WENGER CORPORATION	76	X		X		
BE-4	ALTO SAXOPHONE, CORNET, TRUMPET, ALTO HORN, FRENCH HORN, SNARE DRUM	INTEGRAL	WENGER CORPORATION	6	X		X		
BE-5	MUSIC SORTER	MOBILE RACK	WENGER CORPORATION	173E050	X		X		WITH DOORS AND LOCKS
BE-6	CONDUCTOR PODIUM	FREESTANDING	WENGER CORPORATION	1110302	X		X		

SPECIALTY EQUIPMENT SCHEDULE									
TYPE MARK	DESCRIPTION	MOUNTING TYPE	MANUF.	MODEL #	RESPONSIBILITY MATRIX				COMMENTS
					FURNISHED BY	INSTALLED BY			
					CONTRACTOR	OWNER	CONTRACTOR	OWNER	
SE-1	RANGE TOP	FREESTANDING	WHIRLPOOL	WF53320RS	X		X		
SE-2	RANGE HOOD	WALL MOUNT	WHIRLPOOL	WVA07UC0FS	X		X		
SE-3	REFRIGERATOR	FREESTANDING	GENERAL ELECTRIC	GT52KYNRFS	X		X		
SE-4	UNDERCOUNTER REFRIGERATOR	FREESTANDING	SUMMIT APPLIANCE	ALSC8SH	X		X		
SE-5	DISHWASHER	FLOOR MOUNTED	WHIRLPOOL	WDF3655APZ	X		X		
SE-6	ICE DISPENSER	FREESTANDING	VEVOR	FTS2B19FT17B3HW1	X		X		
SE-7	WASHING MACHINE	FREESTANDING	WHIRLPOOL	WTW4657FW	X		X		
SE-8	DRYER	FREESTANDING	WHIRLPOOL	WGD4960HW	X		X		
SE-9	VENDING MACHINE	FREESTANDING	KOOLMORE	KM-H030-BC	X		X		
SE-10	DROP-SAFE	FLOOR MOUNTED	ULINE	H-7788	X		X		
SE-11	COPPER	FREESTANDING	BY OWNER	BY OWNER		X			X
SE-12	PRINTER	FREESTANDING	BY OWNER	BY OWNER		X			X
SE-13	MICROWAVE	COUNTERTOP	FRIGIDAIRE	FFCE1638LW	X		X		
SE-14	COFFEE MAKER	COUNTERTOP	BY OWNER	BY OWNER		X			X
SE-15	REAR LOAD PRIVATE DISTRIBUTION MAILBOX	WALL MOUNT	FLORENCE MANUFACTURING COMPANY	1700 7X2	X		X		
SE-16	METAL SHELVING	FREESTANDING	ULINE	H-3911	X		X		
SE-17	METAL SHELVING	FREESTANDING	ULINE	H-3912	X		X		
SE-18	KEY CABINET	FREESTANDING	ULINE	H-5645	X		X		
SE-19	CURTAIN TRACK	CEILING MOUNT	AUTOMATIC DEVICES	SILENT STELL MODEL 282	X				

CASEWORK / MILLWORK NOTES

- CASEWORK OR OTHER FURNITURE SHOWN DASHED INDICATES EQUIPMENT OR FURNISHINGS TO BE SUPPLIED BY THE OWNER OR OWNER'S VENDOR, UNLESS OTHERWISE NOTED.
- REFER TO A2.0WDS. FOR DESIGNATION OF TOILET ACCESSORIES.
- PLASTIC LAMINATE CASEWORK AND MODEL NUMBERS ARE BASED ON TMI SYSTEMS DESIGN CORPORATION.
- WOOD LABORATORY CASEWORK, EQUIPMENT AND FUMEHOOD MODEL NUMBERS ARE BASED ON CUSSENTIAC.
- REFERENCES TO ANY EQUIPMENT INCLUDING SCREENS, FLOOR BOXES (FB), SMARTBOARDS (SB), PROJECTORS AND PROJECTION SCREENS, ETC. ARE FOR GENERAL PURPOSES OF IDENTIFYING THESE ITEMS AS THEY RELATE TO OTHER EQUIPMENT AND DISPLAY SURFACES. REFER TO AIV DRAWINGS AND SPECIFICATIONS FOR ADDITIONAL LAYOUT REQUIREMENTS AND INFORMATION.
- ALL LAMINATES SHOULD RUN WITH VERTICAL GRAIN PATTERN.
- OUTSIDE FASCIA CORNERS TO BE MITERED.
- ALL EXPOSED ENDS OF CASEWORK TO BE FINISHED.
- ALL EXPOSED SIDE PANELS ON WALL CABINETS AND LIGHT VALENCES TO BE ONE PIECE OF LAMINATE.
- ALL SINK FRONTS TO ALIGN WITH ADJACENT DOOR AND DRAWER FACE.
- THERE SHOULD NOT BE A VERTICAL MILLION IN CABINETS WITH DOUBLE DOORS, 24" WIDE OR LESS.
- SEE CASEWORK ELEVATIONS FOR LAMINATE SEAM LOCATIONS.
- ALL OUTSIDE COUNTERTOP CORNERS TO HAVE A 2" RADIUS.

EQUIPMENT LEGEND

DESIGNATION	DESCRIPTION
MB	MARKERBOARD
TB	TACKBOARD
DB	DISPLAY CASE
PS	PROJECTION SCREEN
BE	BAND EQUIPMENT
SE	SPECIALTY EQUIPMENT
(A)	SIGNAGE TAG

CODE REVIEW:

CERTIFICATE:



SPIEZZE ARCHITECTURAL GROUP INC.
2001 9TH AVENUE
SUITE 308
VERO BEACH, FL 32906
PHONE: 772-794-2929

SIGNATURE:
ANTHONY DONATO
STUDIO DESIGN
JOHN F. WRIGHT
APR05/048
APR05/048
APR15/141

SEAL:

CONSULTANTS:

ADDENDUM NO. 3 - 1-20-2025

PROJECT:

ST. LUCIE WESTERN
GROVE K-8 SCHOOL

SW POWERLINE RD AND TRADITION
PARKWAY PORT ST. LUCIE, FL 34986

FOR

ST. LUCIE SCHOOL
DISTRICT

9461 BRANDYWINE LANE, PORT ST.
LUCIE, FL 34986

FOR CODE REVIEW:

DD/MM/YYYY

REVISIONS:

#	REVISION NAME	DATE
3	ADDENDUM 3	01.20.2025

FOR BID:

DD/MM/YYYY

DRAWING TITLE:

CASEWORK AND
EQUIPMENT PLANS AND
DETAILS


COMMISSION NUMBER:

24K054

DO NOT SCALE THE DRAWINGS

DRAWING NUMBER:

A8.0

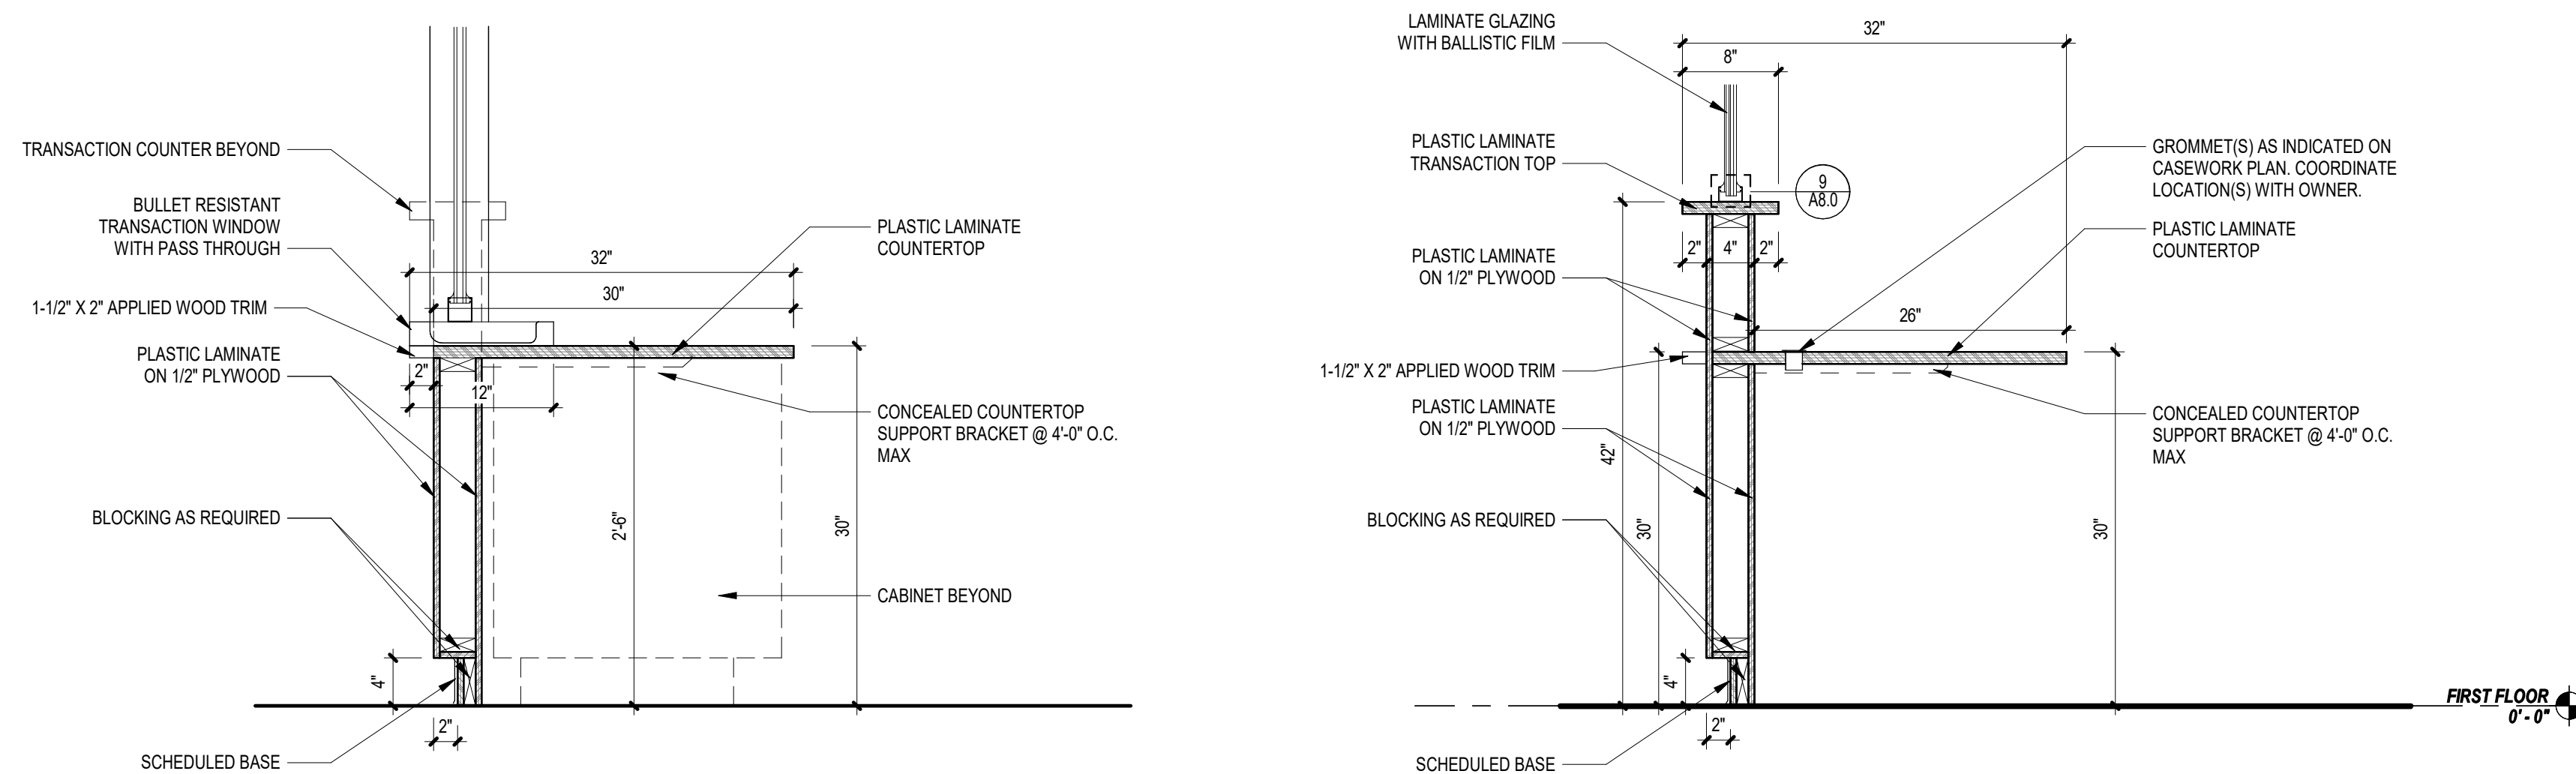


1 CASEWORK SECTION
1" = 1'-0"


2 CASEWORK SECTION
1" = 1'-0"

3 CASEWORK SECTION
1" = 1'-0"


4 CASEWORK SECTION
1" = 1'-0"

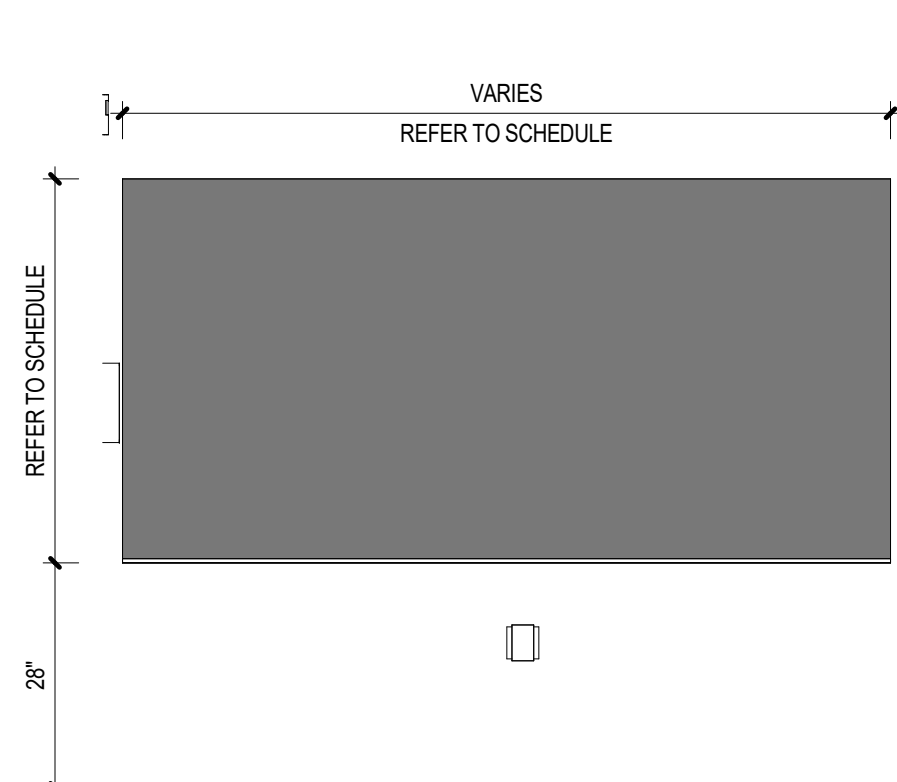


5 TYPICAL PRIMARY CLASSROOM TACKBOARD
1/2" = 1'-0"

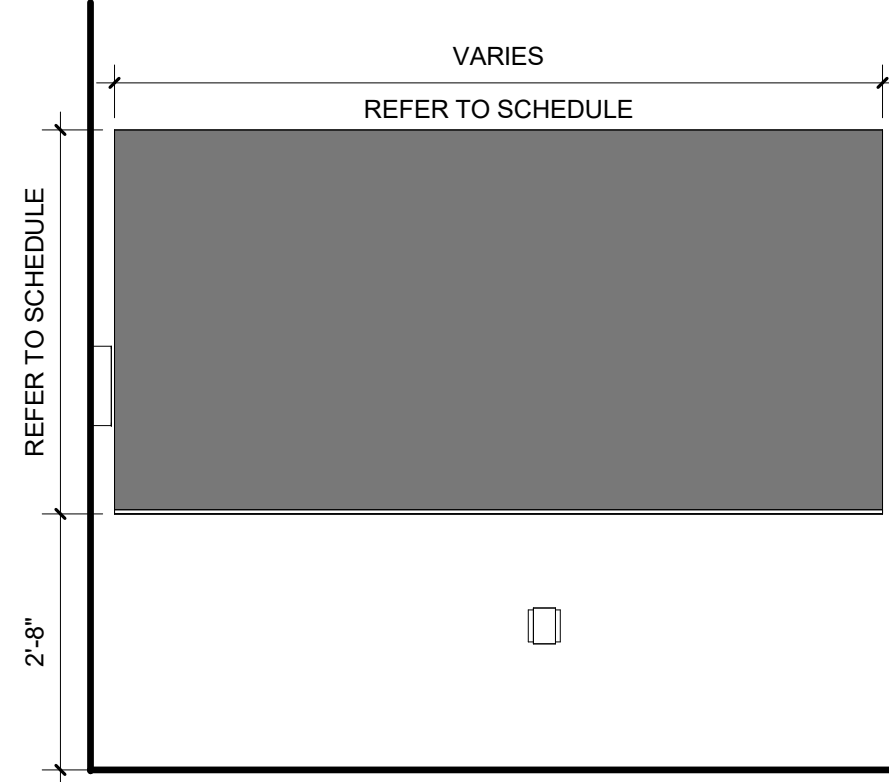


6 TYPICAL INTERMEDIATE CLASSROOM TACKBOARD
1/2" = 1'-0"

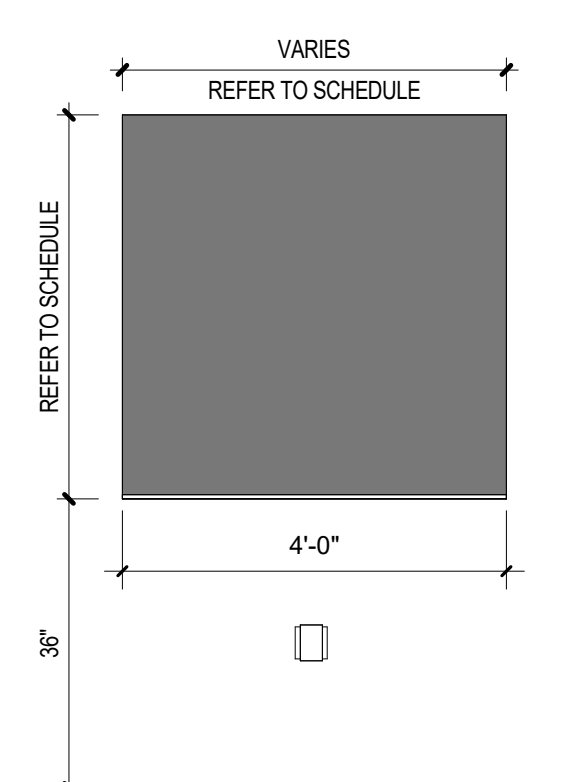


7 TYPICAL TACKBOARD
1/2" = 1'-0"

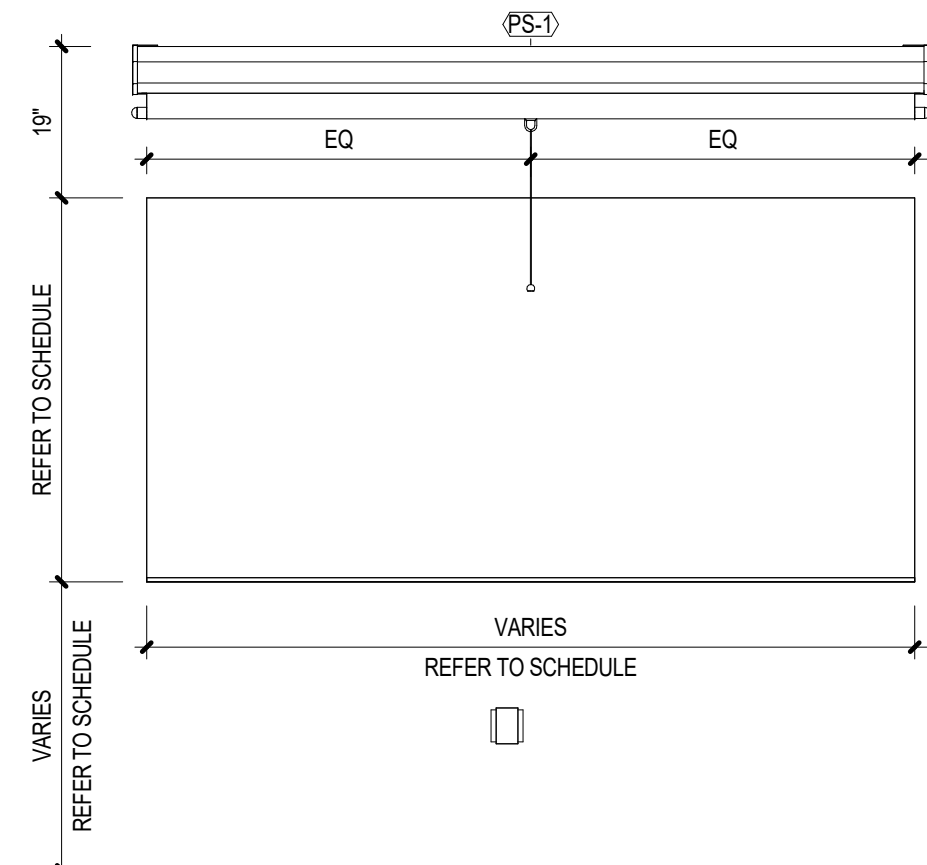


8 TYPICAL MARKERBOARD WITH PROJECTOR SCREEN
1/2" = 1'-0"

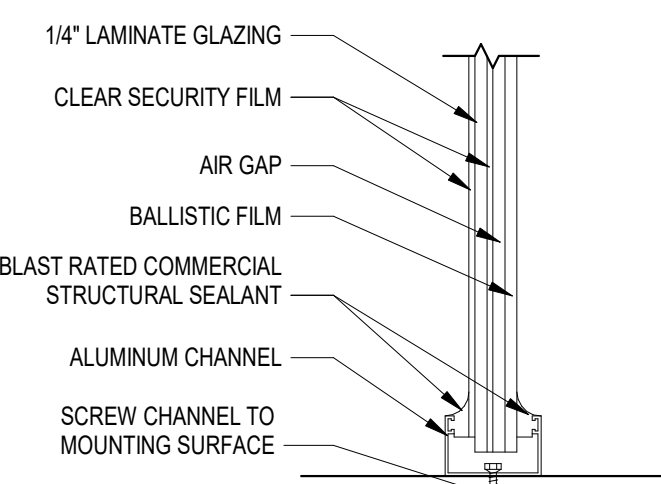


9 CASEWORK SECTION
3" = 1'-0"

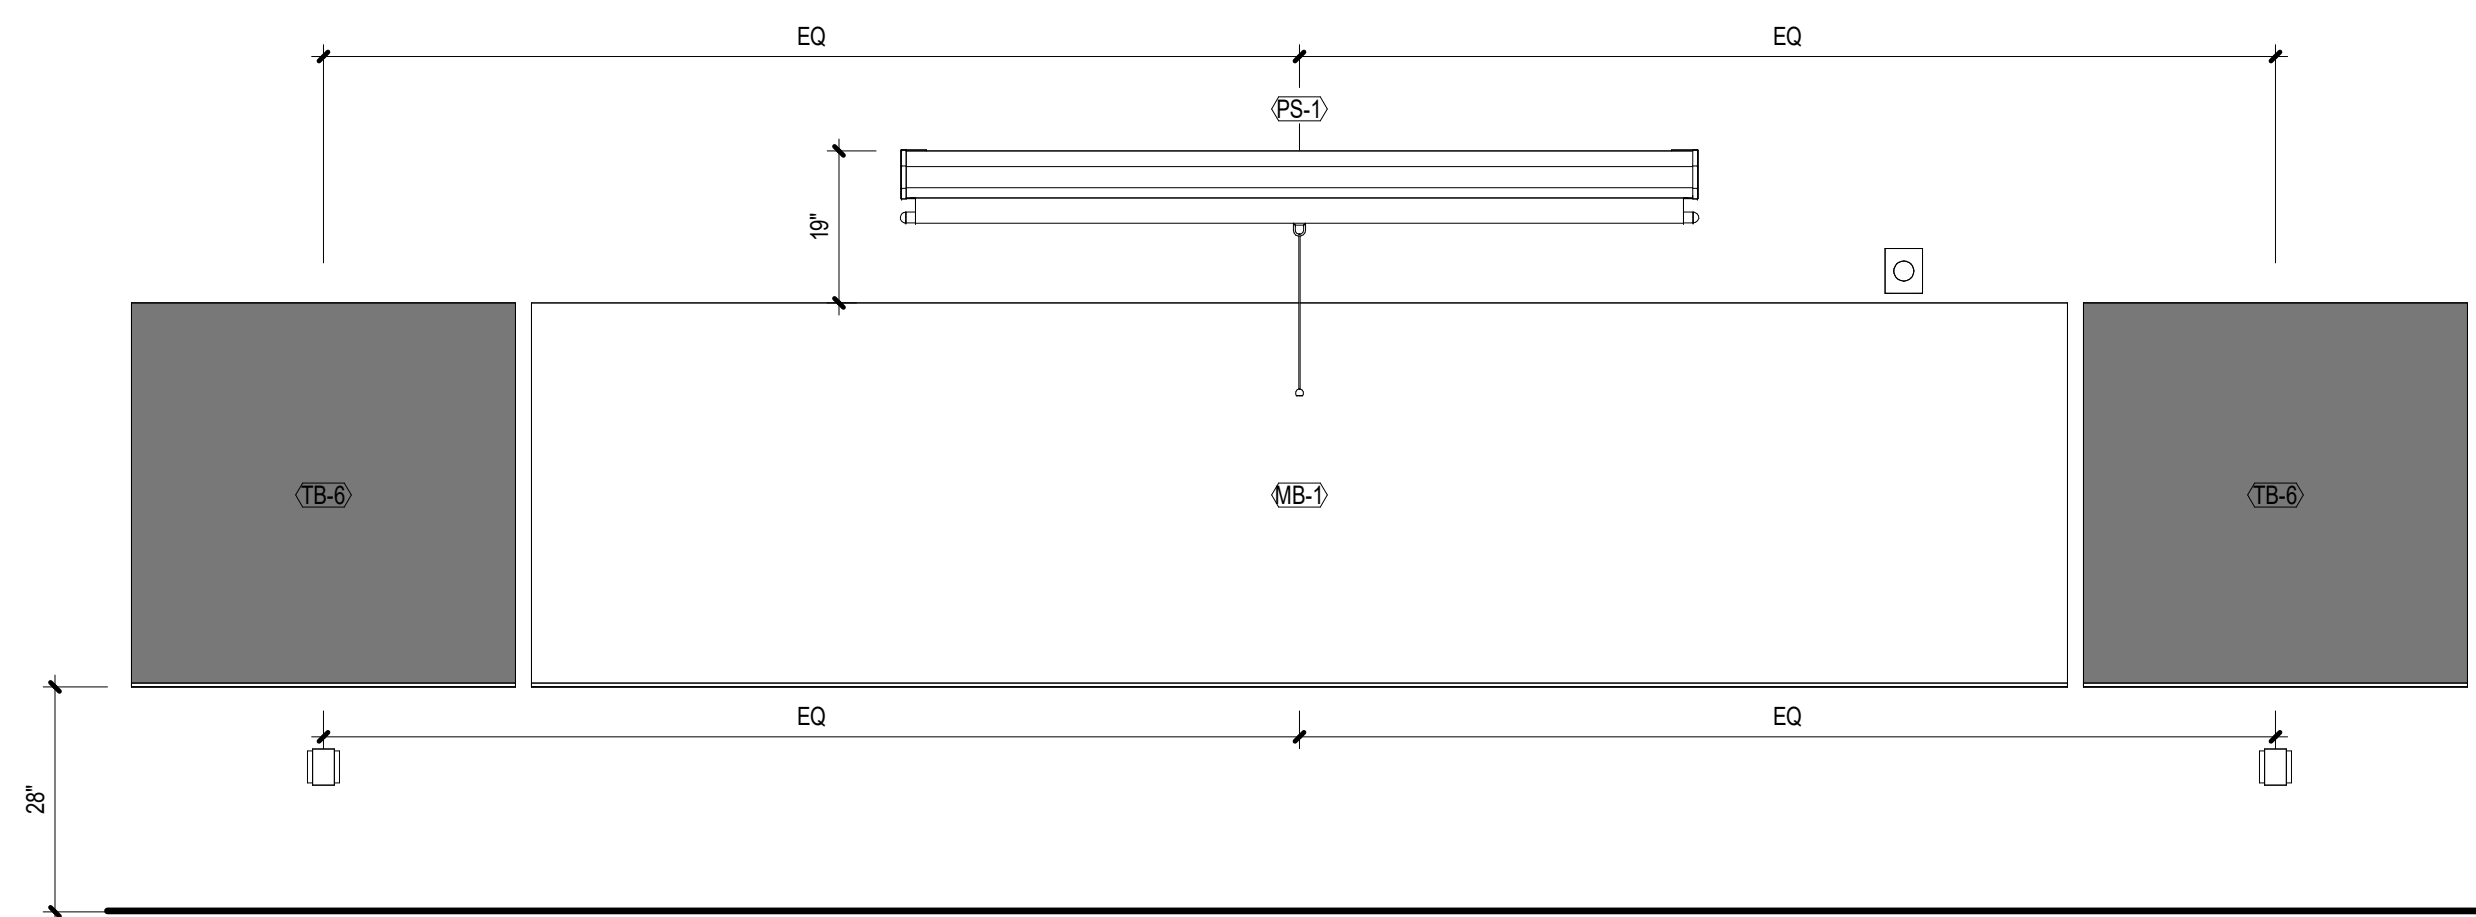


10 TYPICAL PRIMARY CLASSROOM TEACHING WALL
1/2" = 1'-0"

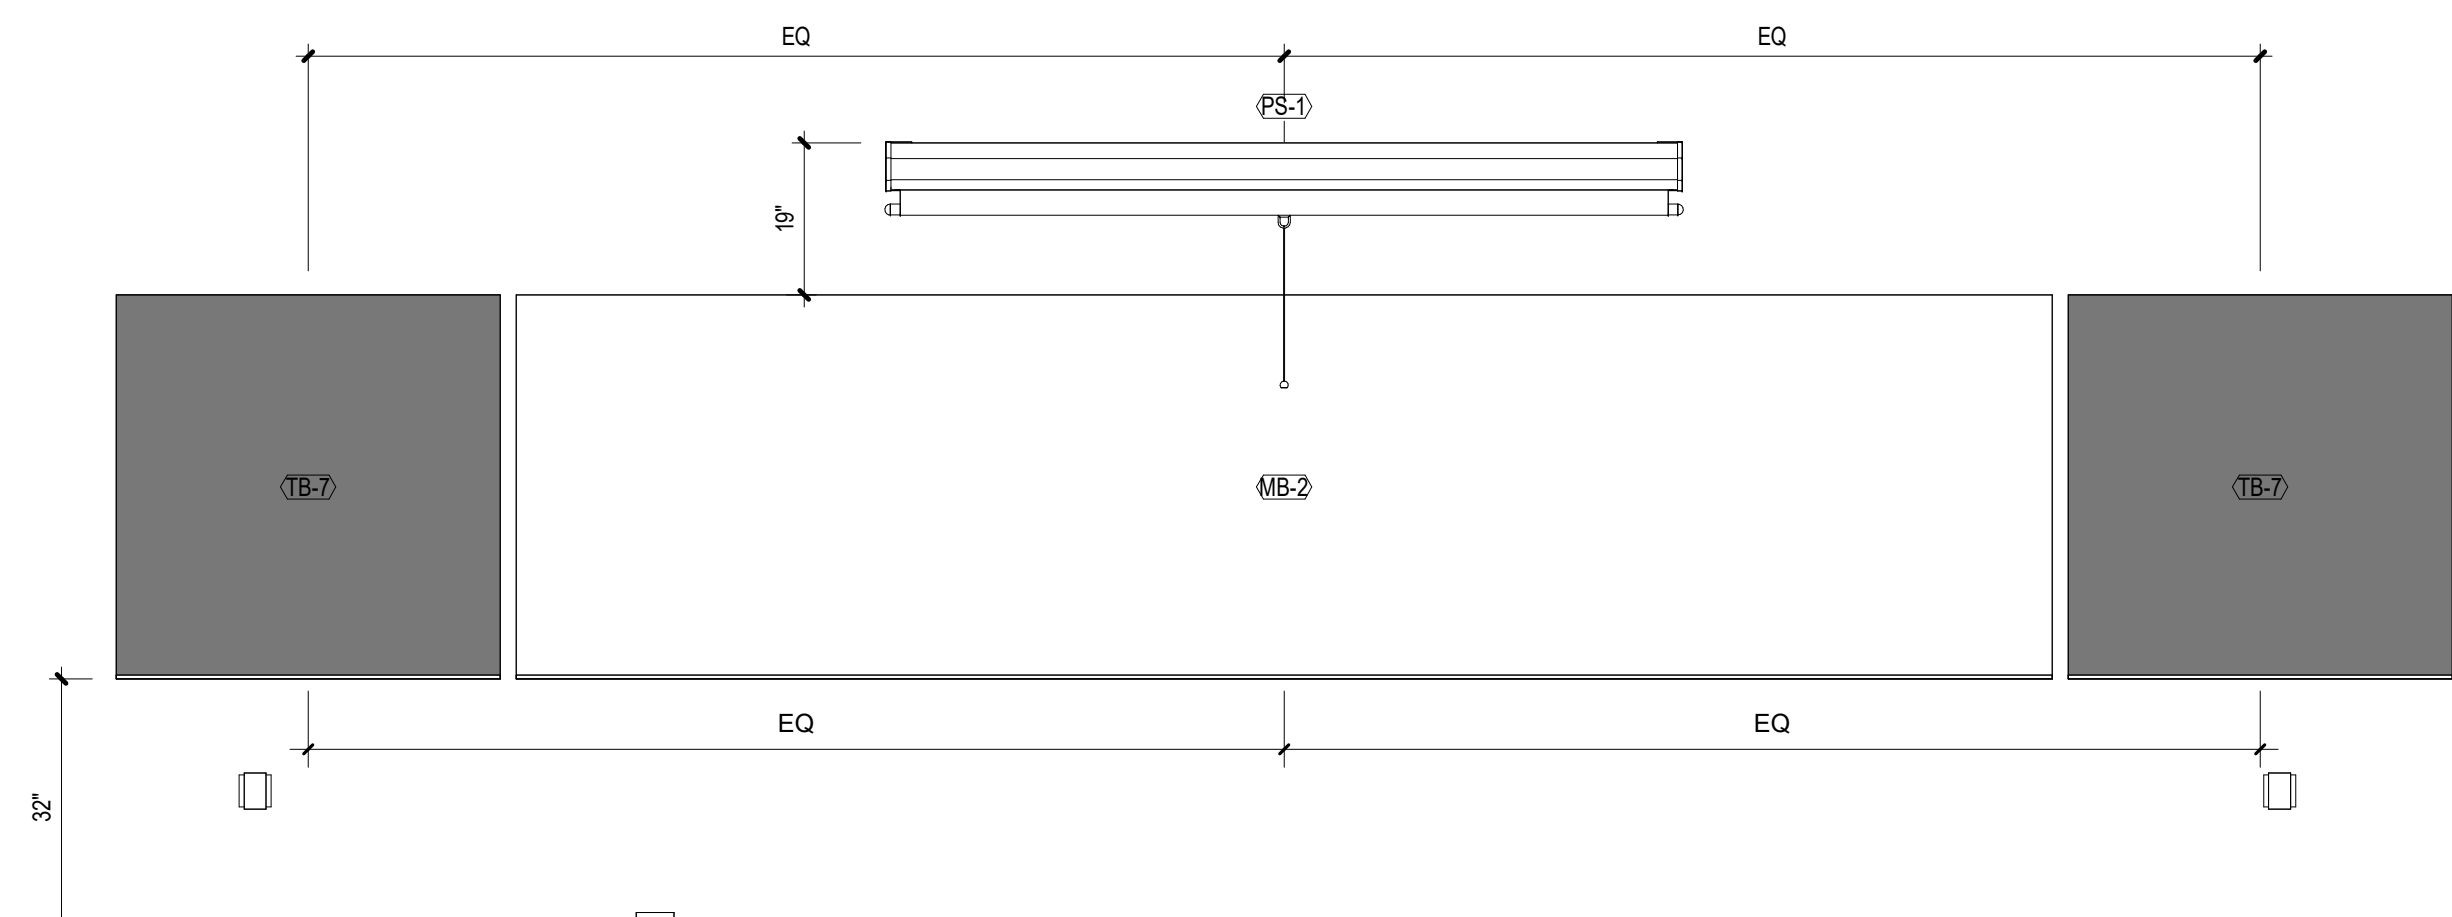


11 TYPICAL INTERMEDIATE CLASSROOM TEACHING WALL
1/2" = 1'-0"

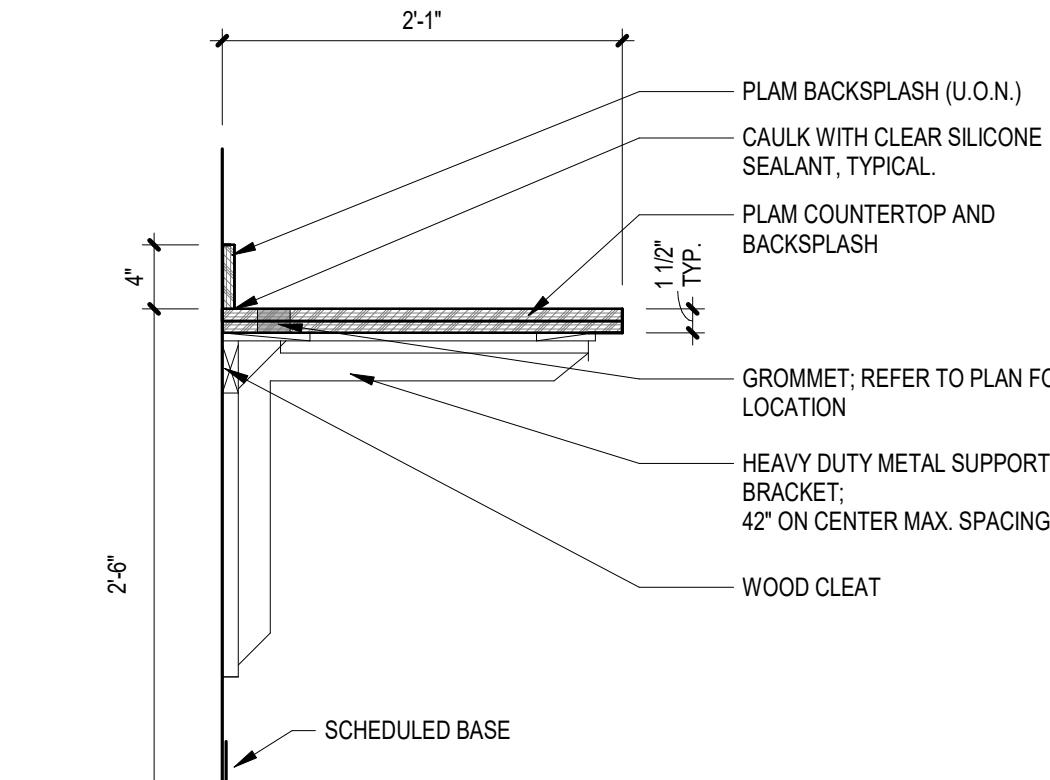


12 COUNTERTOP SECTION
1" = 1'-0"

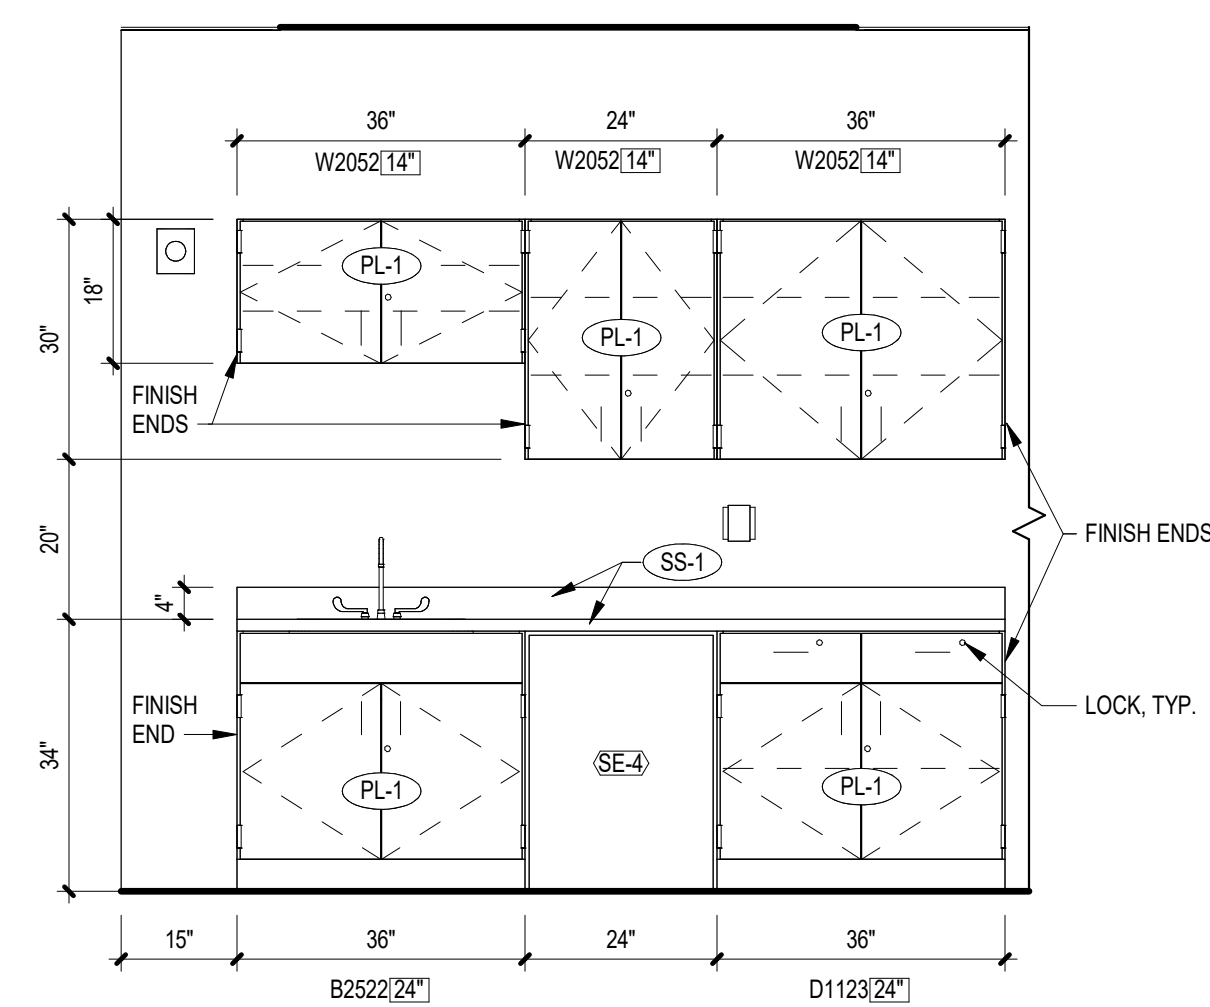


2 CASEWORK ELEVATION

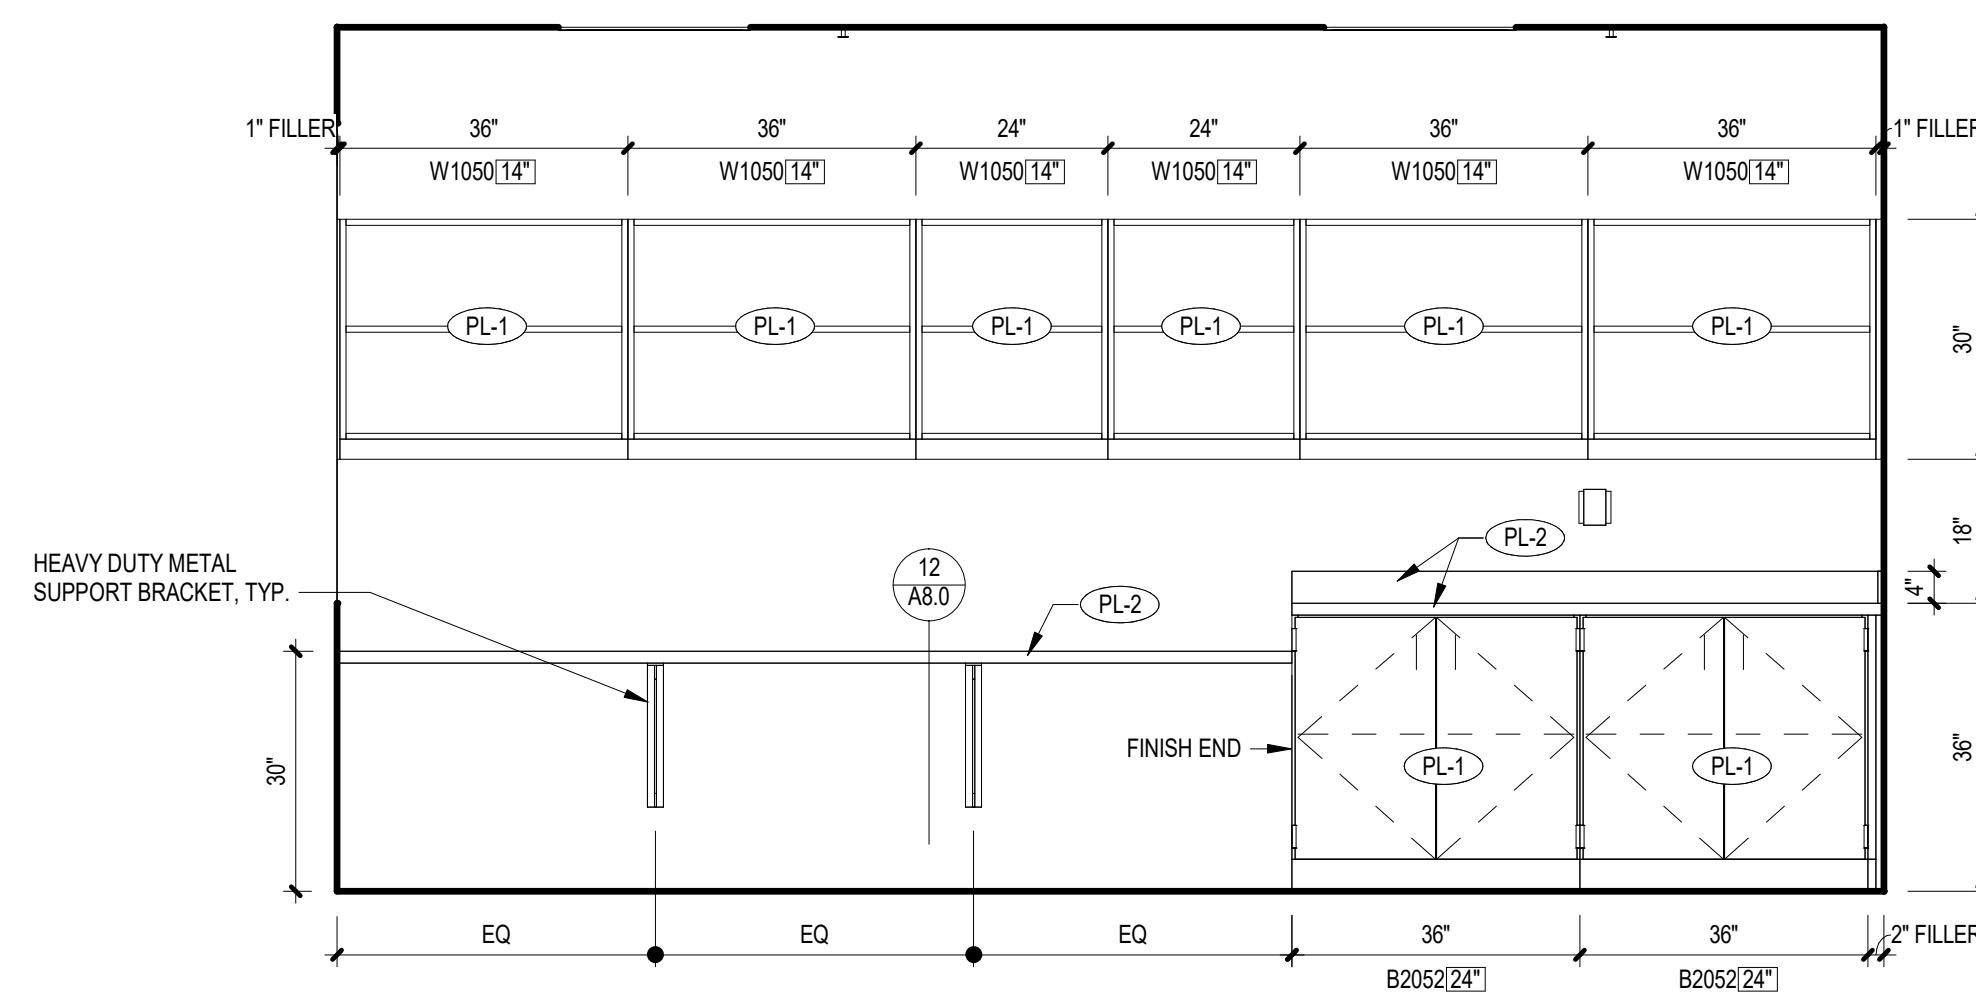


3 CASEWORK ELEVATION

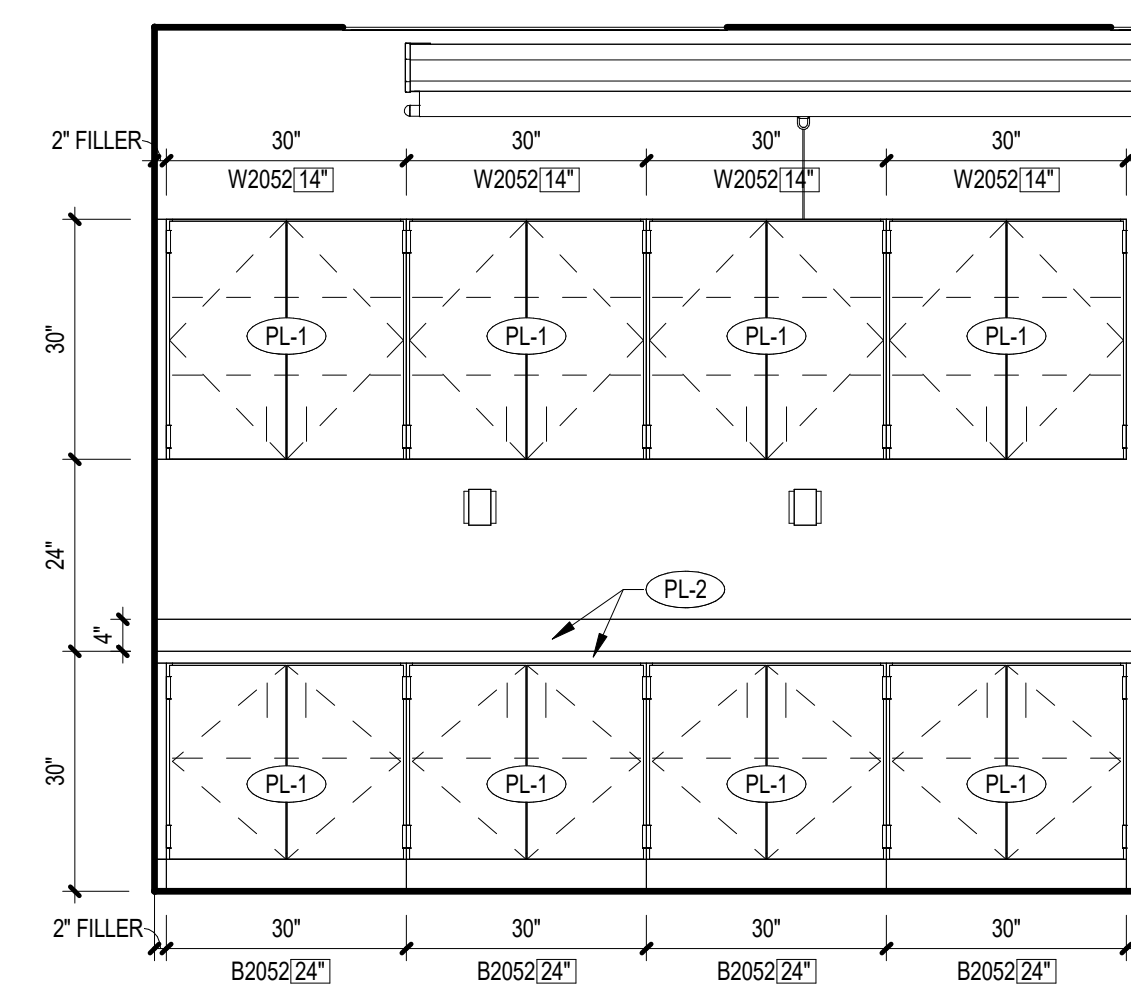


4 CASEWORK ELEVATION

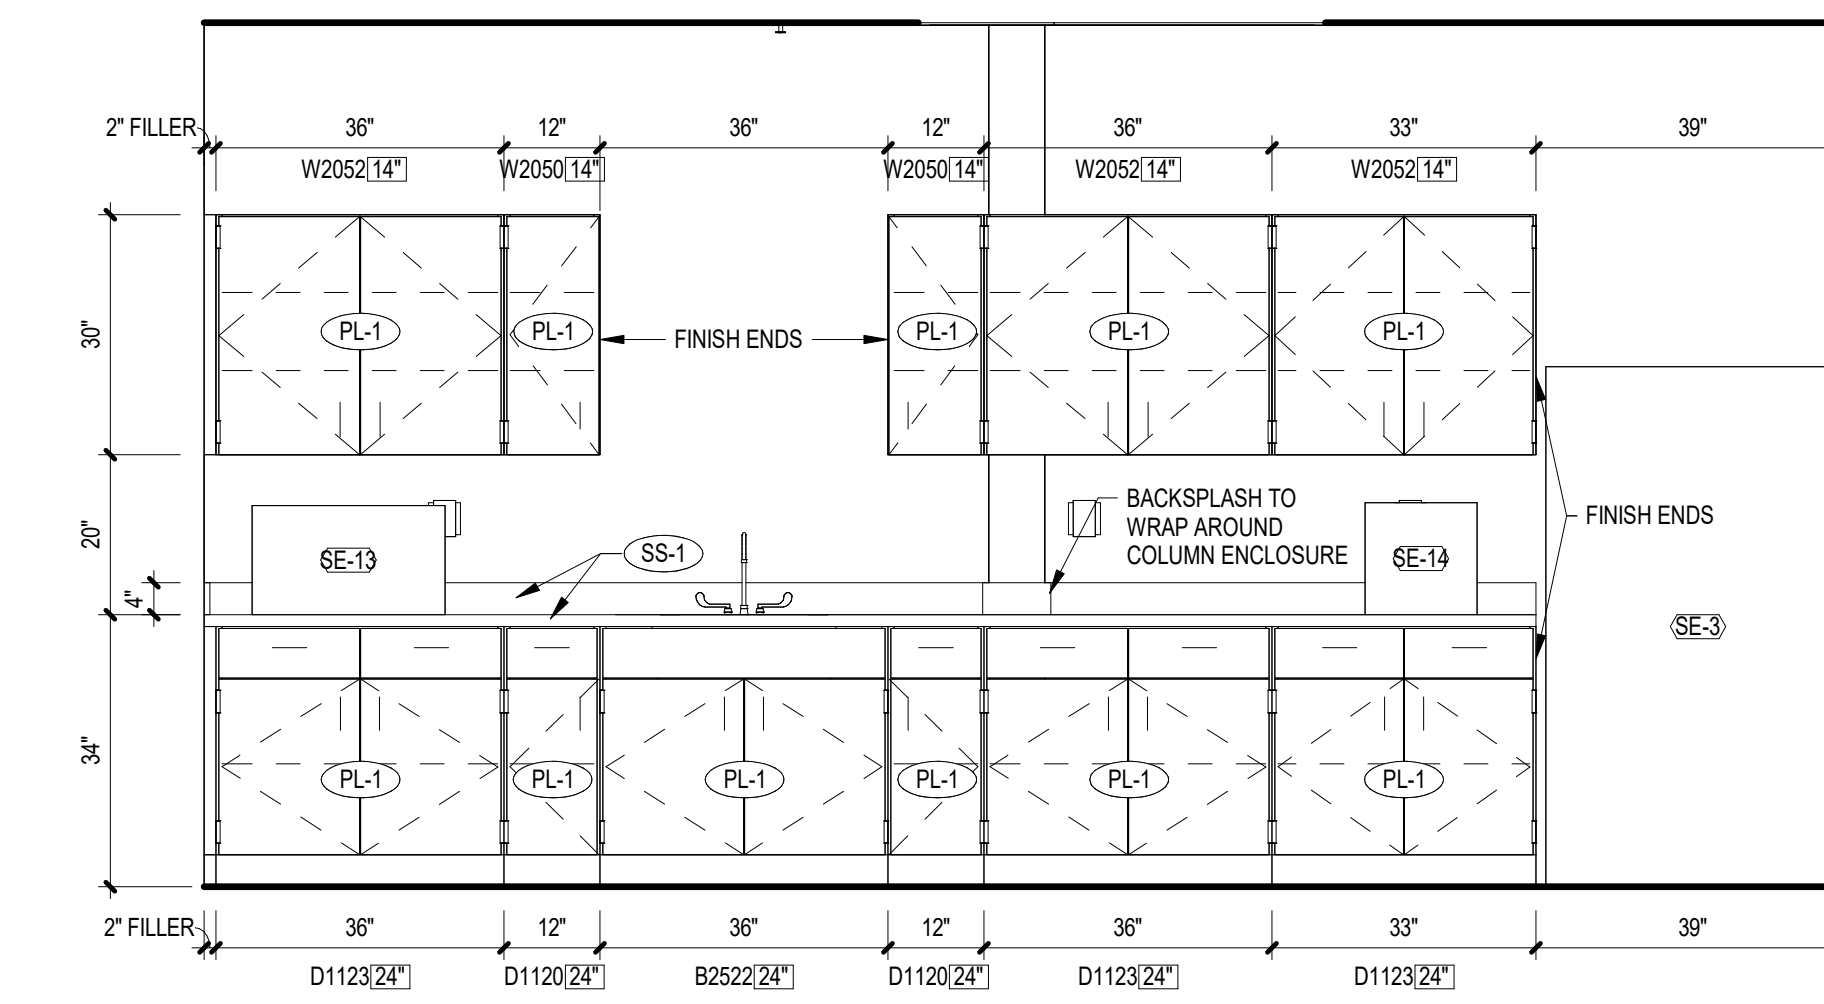


5 CASEWORK ELEVATION

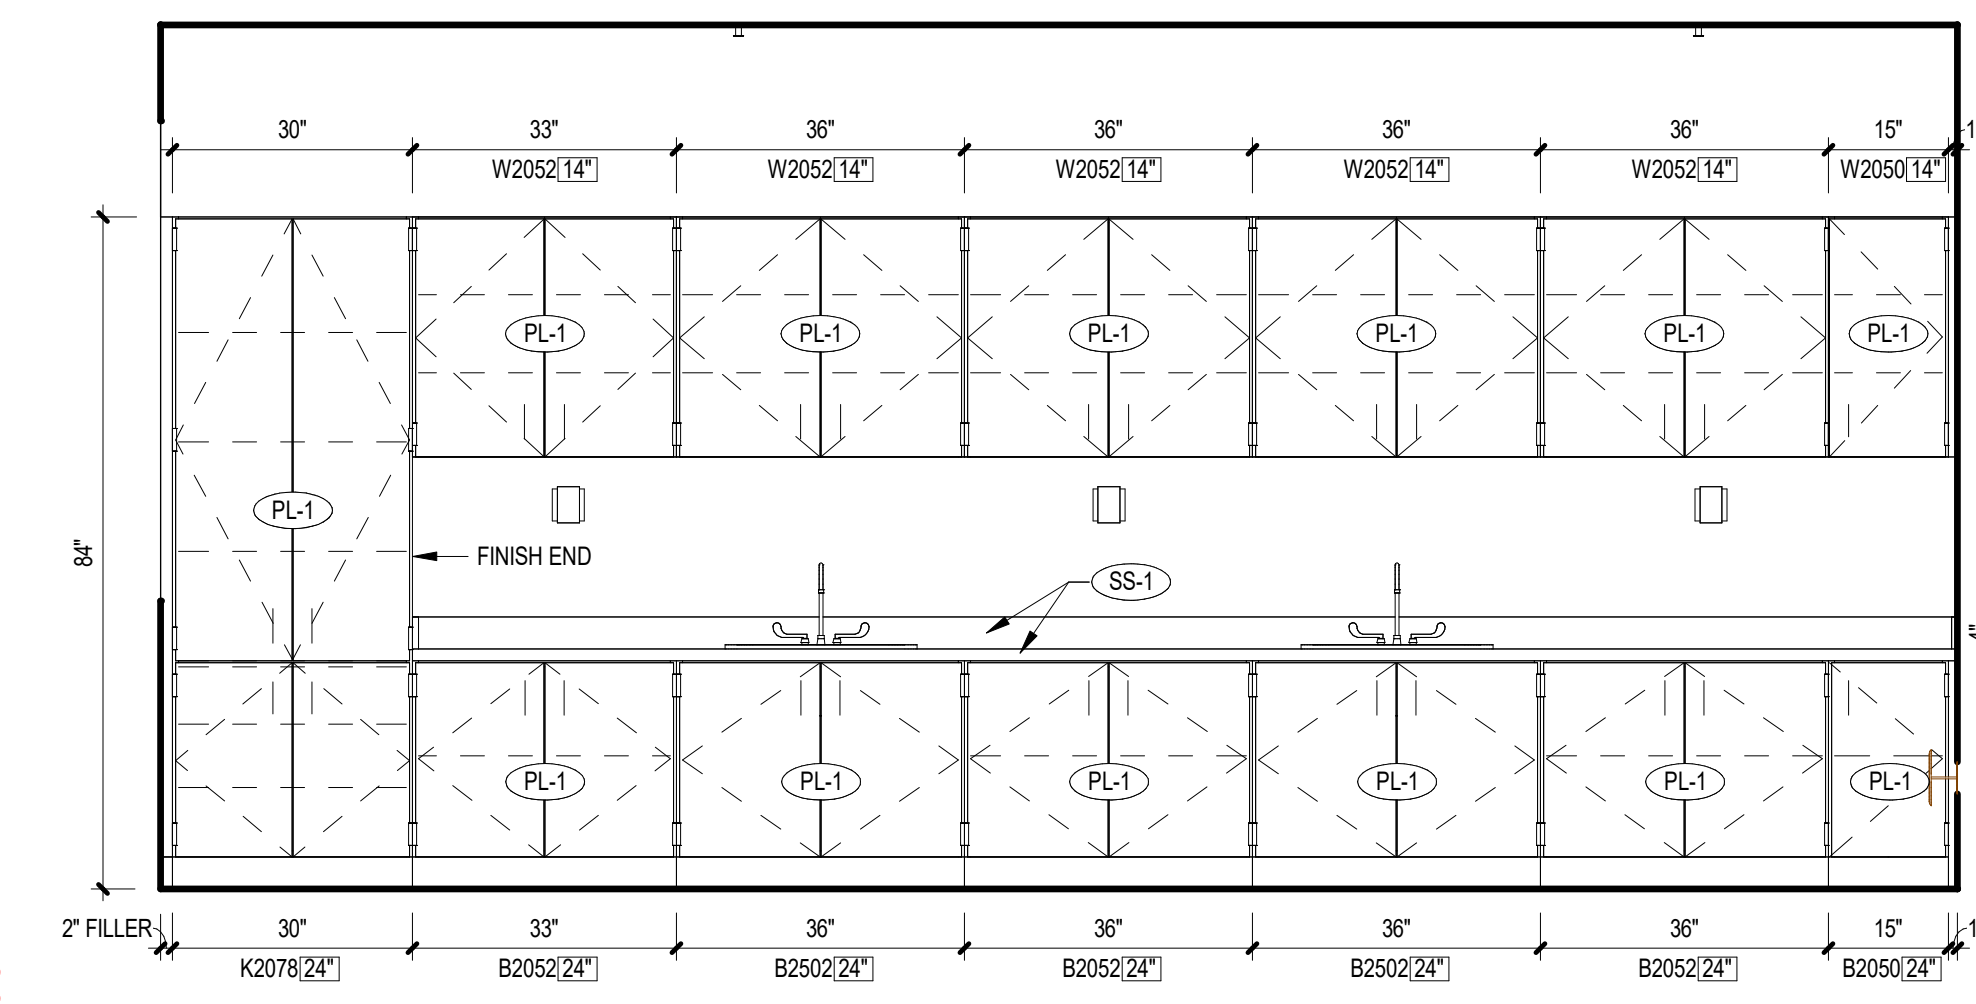


6 CASEWORK ELEVATION

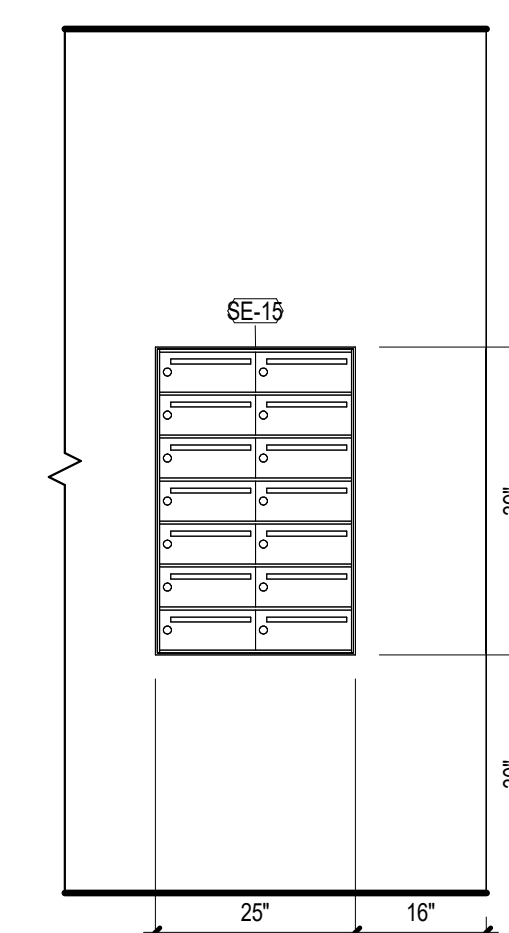

7 EQUIPMENT ELEVATION
1/2" = 1'-0"

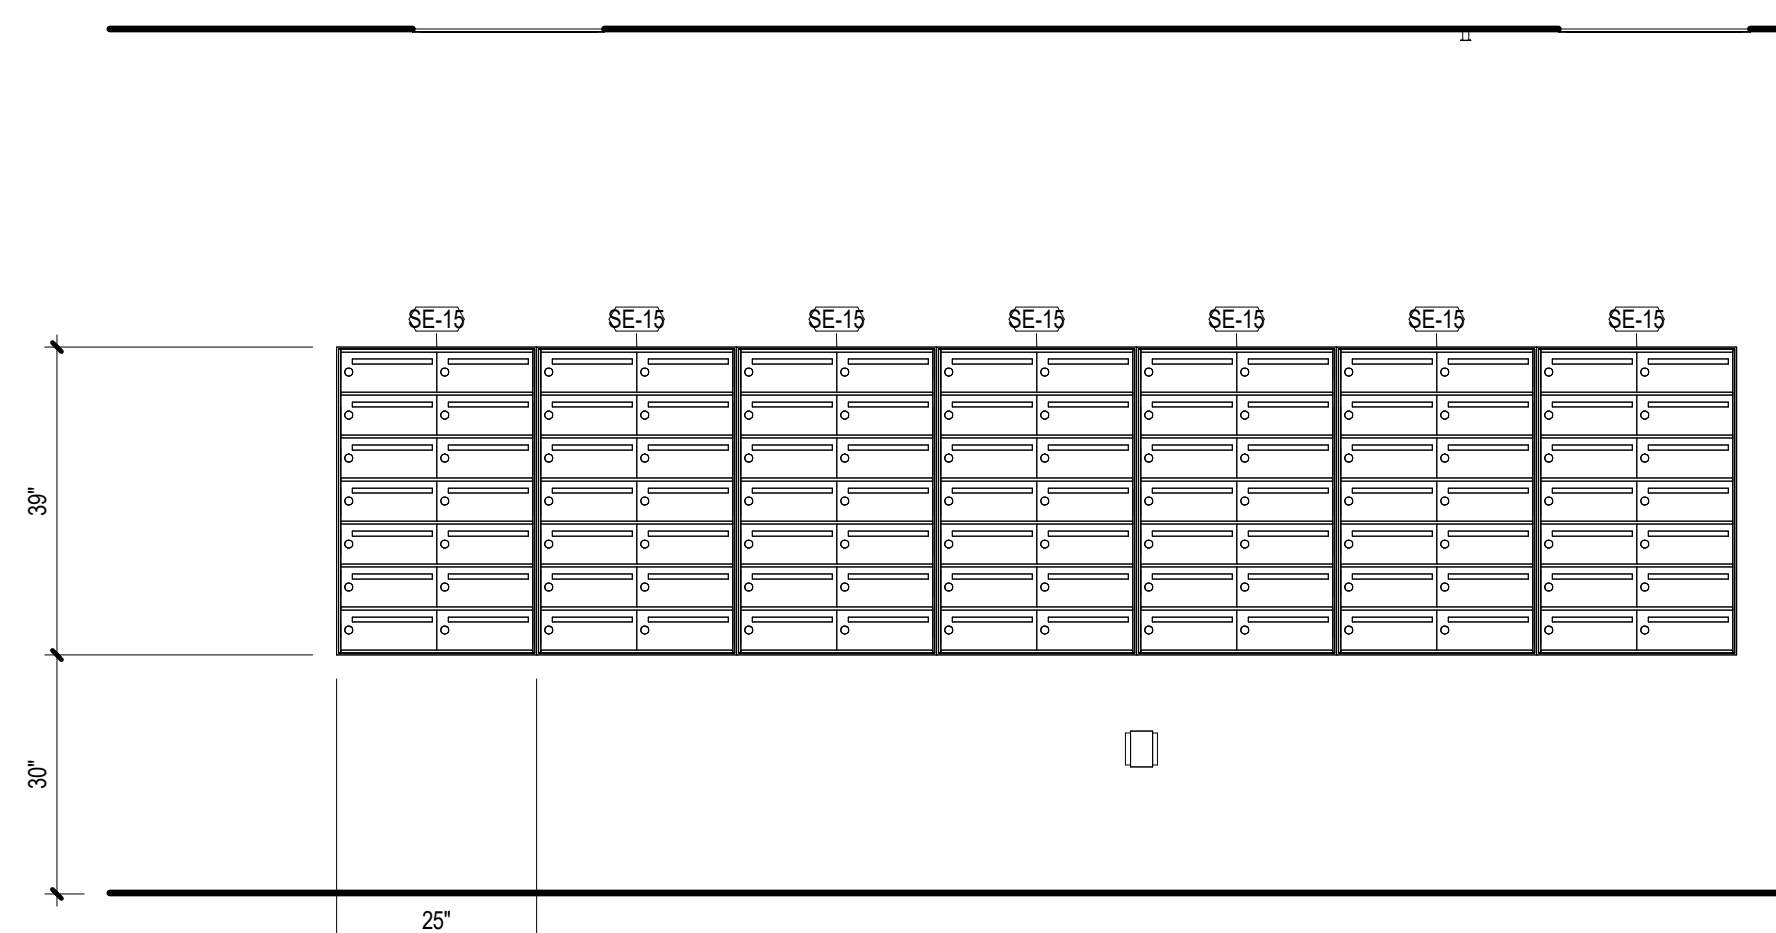

8 EQUIPMENT ELEVATION

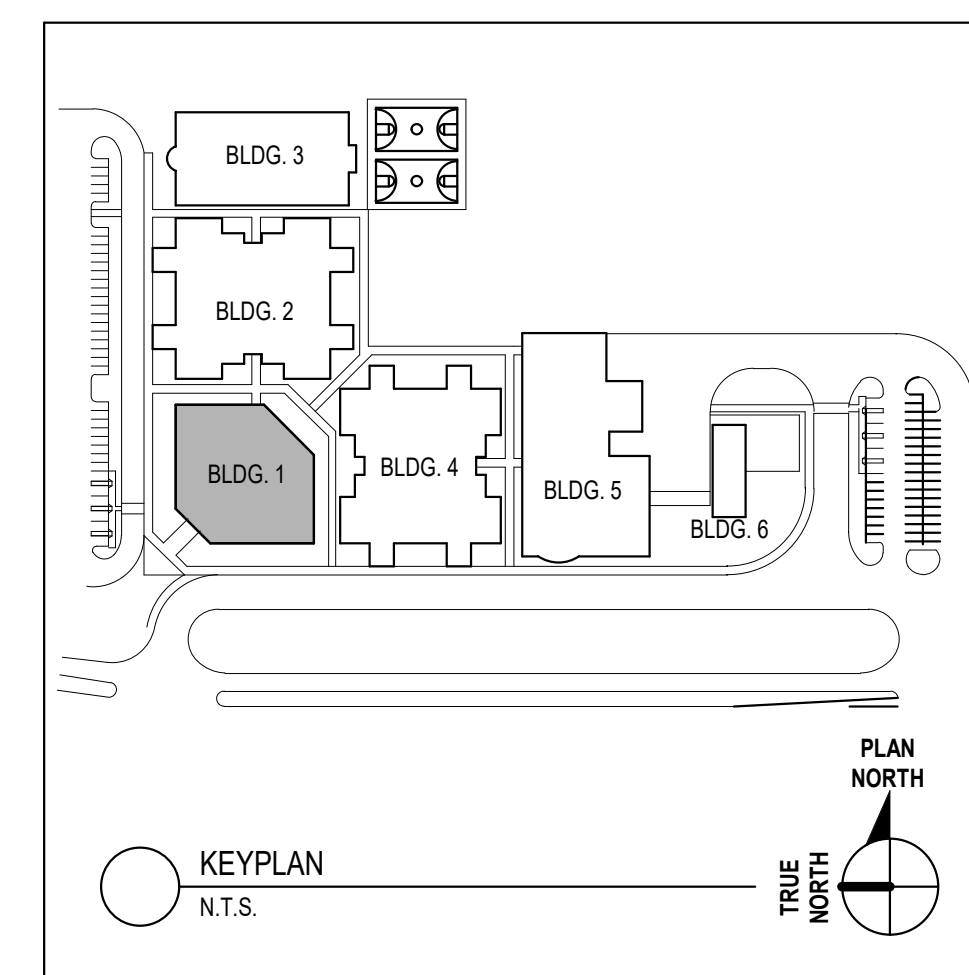

CASEWORK / MILLWORK NOTES

1. CASEWORK OR OTHER FURNITURE SHOWN DASHED INDICATES EQUIPMENT OR FURNISHINGS TO BE SUPPLIED BY THE OWNER OR OWNERS' VENDOR, UNLESS OTHERWISE NOTED.
2. REVISIONS ALLOWED FOR DESIGNATION OF TOOL ACCESSORIES.
3. PLASTIC LAMINATE CASEWORK AND MODEL NUMBERS ARE BASED ON TM SYSTEMS DESIGN CORPORATION.
4. EQUIPMENT VENDOR TO PROVIDE EQUIPMENT AND FUMEHOOD MODEL NUMBERS ARE BASED ON SCIENTIFIC.
5. REFERENCES TO AN EQUIPMENT INCLUDING SCREENS, FLOOR BOARDS (FB), SHIMMERS (SB), PROJECTORS AND PROJECTION SCREENS, ETC. ARE FOR GENERAL PURPOSES OF IDENTIFYING THESE ITEMS AS THEY RELATE TO OTHER EQUIPMENT AND DISPLAY SURFACES. REFERENCE TO DRAWINGS AND SPECIFICATIONS FOR ADDITIONAL LAYOUT INFORMATION.
6. ALL LAMINATES SHOULD RUN WITH VERTICAL GRAIN PATTERN.
7. OUTSIDE FASCIA PANELS TO BE MITERED.
8. ALL EXPOSED ENDS OF CASEWORK TO BE MITERED.
9. ALL EXPOSED DISE CORNERS ON WALL CABINETS AND LIGHT VALANCES TO BE ONE PIECE OF LAMINATE.
10. ALL LAMINATES TO ALIGN WITH ADJACENT DOWEL AND DRAWER FACE.
11. THERE SHOULD NOT BE A VERTICAL MULLION IN CABINETS WITH DOUBLE DOORS, 24" WIDE OR LESS.
12. SEE CASEWORK ELEVATIONS FOR LAMINATE SEAM LOCATIONS.
13. ALL OUTSIDE COUNTERTOP CORNERS TO HAVE A 2" RADIUS.

EQUIPMENT LEGEND

DESIGNATION	DESCRIPTION
MB	MARKERBOARD
TB	TACKBOARD
DB	DISPLAY CASE
PS	PROJECTION SCREEN
BE	BAND EQUIPMENT
SE	SPECIALTY EQUIPMENT
(A)	SIGNAGE TAG

CODE REVIEW:

CERTIFICATE:



SPIEGLER ARCHITECTURAL GROUP INC.
2001 9TH AVENUE
SUITE 308
VERO BEACH, FL 32960
PHONE: 772-794-2929

SIGNATURE:
ANTHONY DOMADIO
STEVEN G. SIEGEL
JOHN F. WRIGHT

AR0012458
AR00646
AR101341

SEAL:

CONSULTANTS:

PERMIT SET 2-13-2025

PROJECT:

ST. LUCIE WESTERN
GROVE K-8 SCHOOL

10701 SW SUNDANCE VISTA BLVD
PORT ST. LUCIE, FL 34987

FOR

ST. LUCIE SCHOOL DISTRICT

9461 BRANDYWINE LANE, PORT ST.
LUCIE, FL 34986

FOR CODE REVIEW: DD/MM/YYYY

#	REVISION NAME	DATE
3	ADDENDUM 3	01.20.2025
14	ASI #19	06.01.2026

FOR BID: PDMM/YYY

DRAWING TITLE:

CASEWORK PLANS AND
ELEVATIONS -
ADMINISTRATION -
BUILDING 1

COMMISSION NUMBER:
24K054

DO NOT SCALE THE DRAWINGS

A8.1




1 FIRST FLOOR CASEWORK PLAN - ADMINISTRATION
1/8" = 1'-0"




- 

A8.2




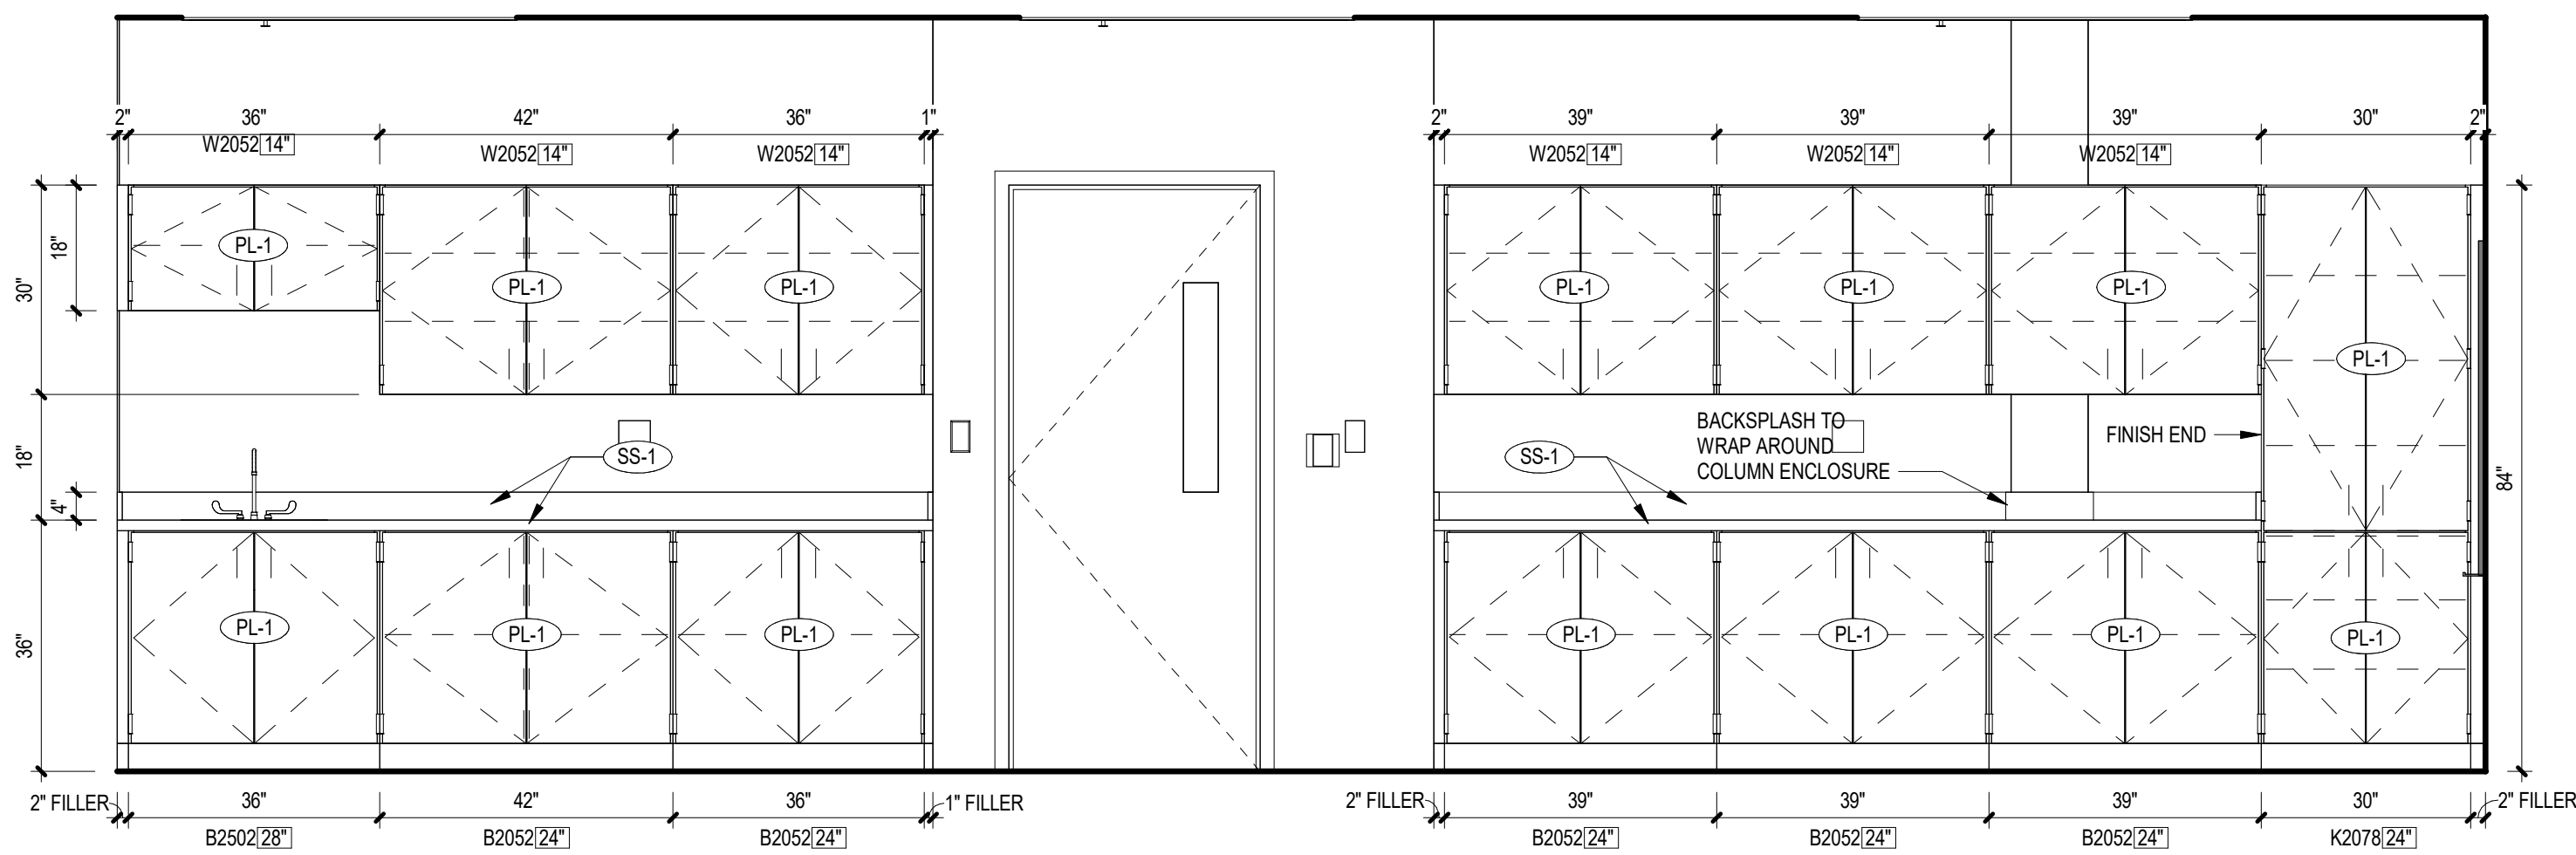


2 CASEWORK ELEVATION
1/2" = 1'-0"

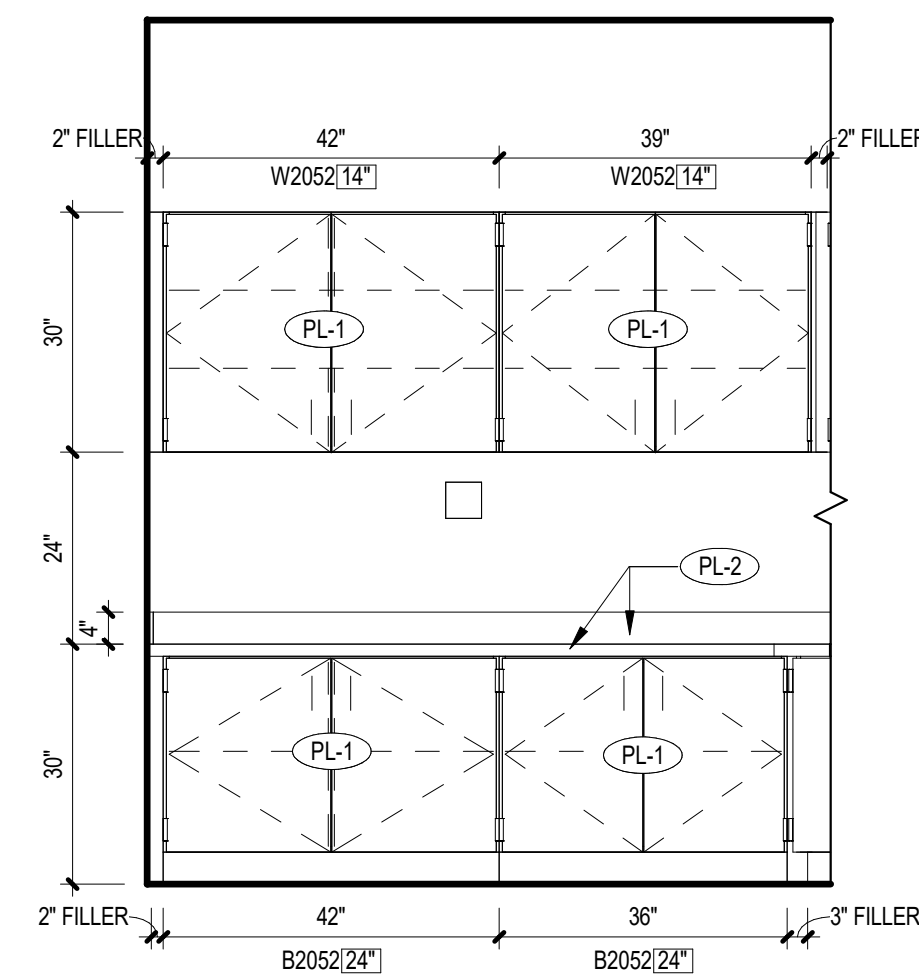

3 CASEWORK ELEVATION
1/2" = 1'-0"

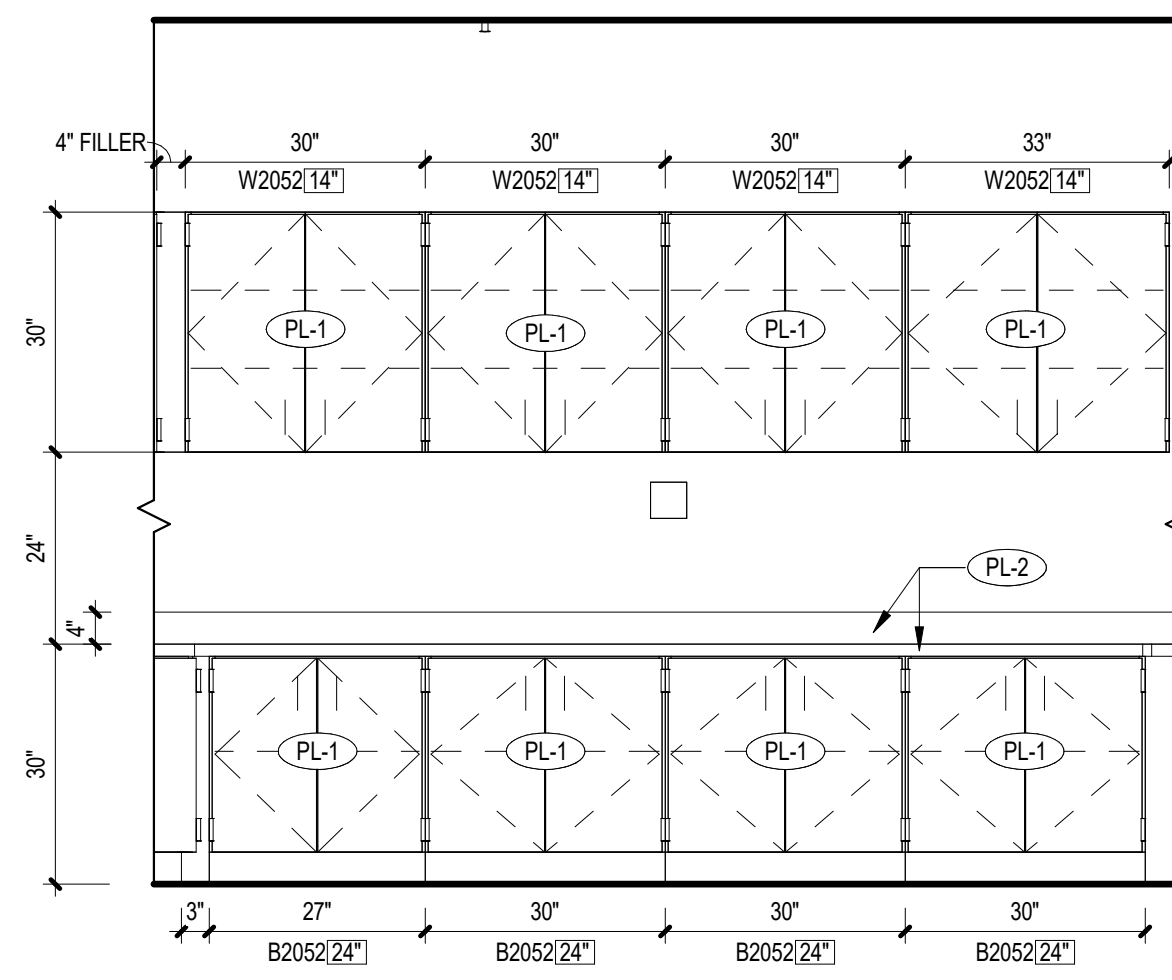

4 CASEWORK ELEVATION
1/2" = 1'-0"

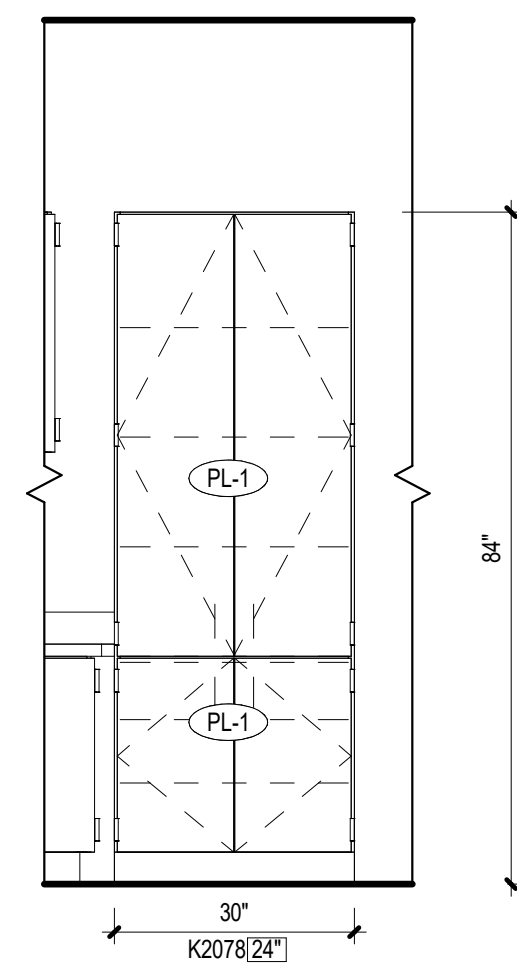

5 CASEWORK ELEVATION
1/2" = 1'-0"

CASEWORK / MILLWORK NOTES

- CASEWORK OR OTHER FURNITURE SHOWN DASHED INDICATES EQUIPMENT OR FURNISHINGS TO BE SUPPLIED BY THE OWNER OR OWNER'S VENDOR, UNLESS OTHERWISE NOTED.
- REFER TO A2.0105 FOR DESIGNATION OF TOILET ACCESSORIES.
- PLASTIC LAMINATE CASEWORK AND MODEL NUMBERS ARE BASED ON TMI SYSTEMS DESIGN CORPORATION.
- WOOD LABORATORY CASEWORK, EQUIPMENT AND FUMEHOOD MODEL NUMBERS ARE BASED ON CUSCINETIC.
- REFERENCES TO AV EQUIPMENT INCLUDING SCREENS, FLOOR BOXES (FB), SMARTBOARDS (SB), PROJECTORS AND PROJECTION SCREENS, ETC. ARE FOR GENERAL PURPOSES OF IDENTIFYING THESE ITEMS AS THEY RELATE TO OTHER EQUIPMENT AND DISPLAY SURFACES. REFER TO AV DRAWINGS AND SPECIFICATIONS FOR ADDITIONAL LAYOUT REQUIREMENTS AND INFORMATION.
- ALL LAMINATES SHOULD RUN WITH VERTICAL GRAIN PATTERN.
- OUTSIDE FASCIA CORNERS TO BE MITERED.
- ALL EXPOSED ENDS OF CASEWORK TO BE FINISHED.
- THERE SHOULD NOT BE A VERTICAL MILLION IN CABINETS WITH DOUBLE DOORS, 24" WIDE OR LESS.
- SEE CASEWORK ELEVATIONS FOR LAMINATE SEAM LOCATIONS.
- ALL OUTSIDE COUNTERTOP CORNERS TO HAVE A 2" RADIUS.

EQUIPMENT LEGEND

DESIGNATION	DESCRIPTION
MB	MARKERBOARD
TB	TACKBOARD
DB	DISPLAY CASE
PS	PROJECTION SCREEN
BE	BAND EQUIPMENT
SE	SPECIALTY EQUIPMENT
A	SIGNAGE TAG

CODE REVIEW:

CERTIFICATE:



SPIEZZLE ARCHITECTURAL GROUP INC.
2001 9TH AVENUE
SUITE 308
VERO BEACH, FL 32906
PHONE: 772-794-2929

SIGNATURE:
ANTHONY DONATO
STUDIOS DESIGNS
JOHN F. WRIGHT

SEAL:

CONSULTANTS:

PERMIT SET 2-13-2025

PROJECT:

ST. LUCIE WESTERN
GROVE K-8 SCHOOL
10701 SW SUNDANCE VISTA BLVD
PORT ST. LUCIE, FL 34987

FOR

ST. LUCIE SCHOOL
DISTRICT

9461 BRANDYWINE LANE, PORT ST.
LUCIE, FL 34986

FOR CODE REVIEW: DD/MM/YYYY

#	REVISION NAME	DATE
3	ADDENDUM 3	01.20.2025
14	ASR #19	06.01.2026

FOR BID: DD/MM/YYYY

DRAWING TITLE:


CASEWORK PLANS AND
ELEVATIONS -
ADMINISTRATION -
BUILDING 1

COMMISSION NUMBER:
24K054


DO NOT SCALE THE DRAWINGS

DRAWING NUMBER:


A8.4

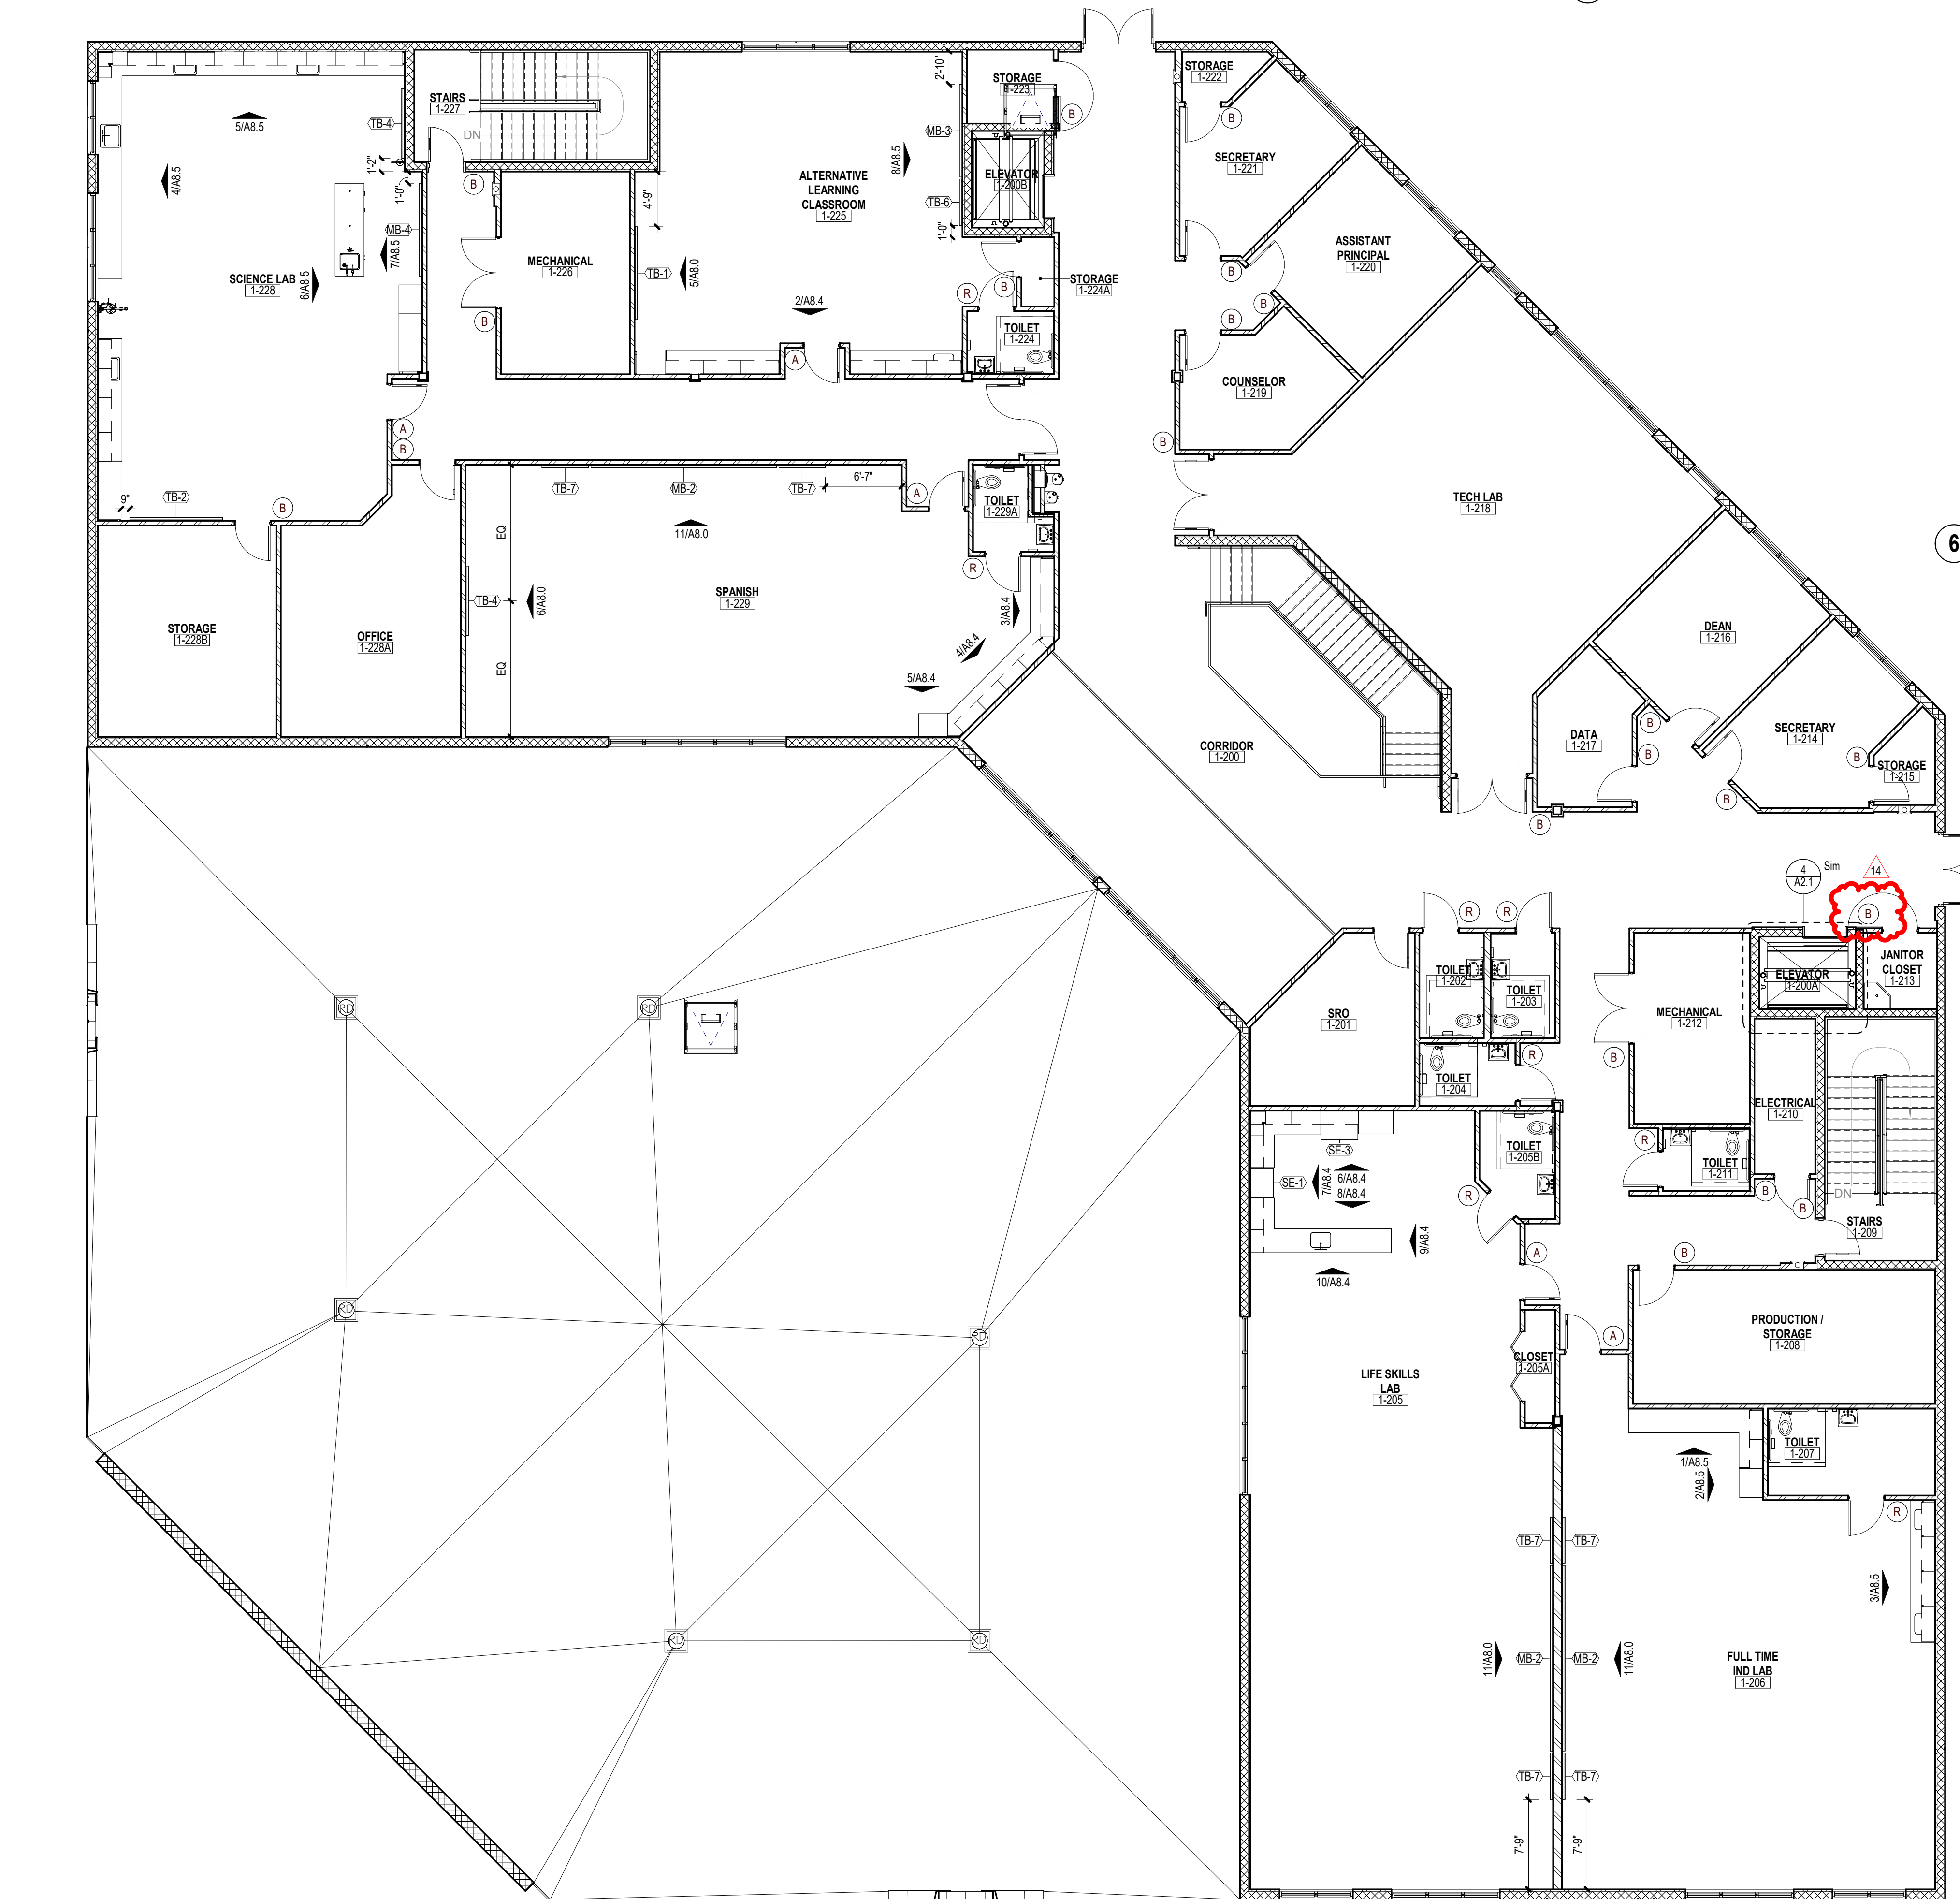


1 SECOND FLOOR CASEWORK PLAN - ADMINISTRATION
1/8" = 1'-0"

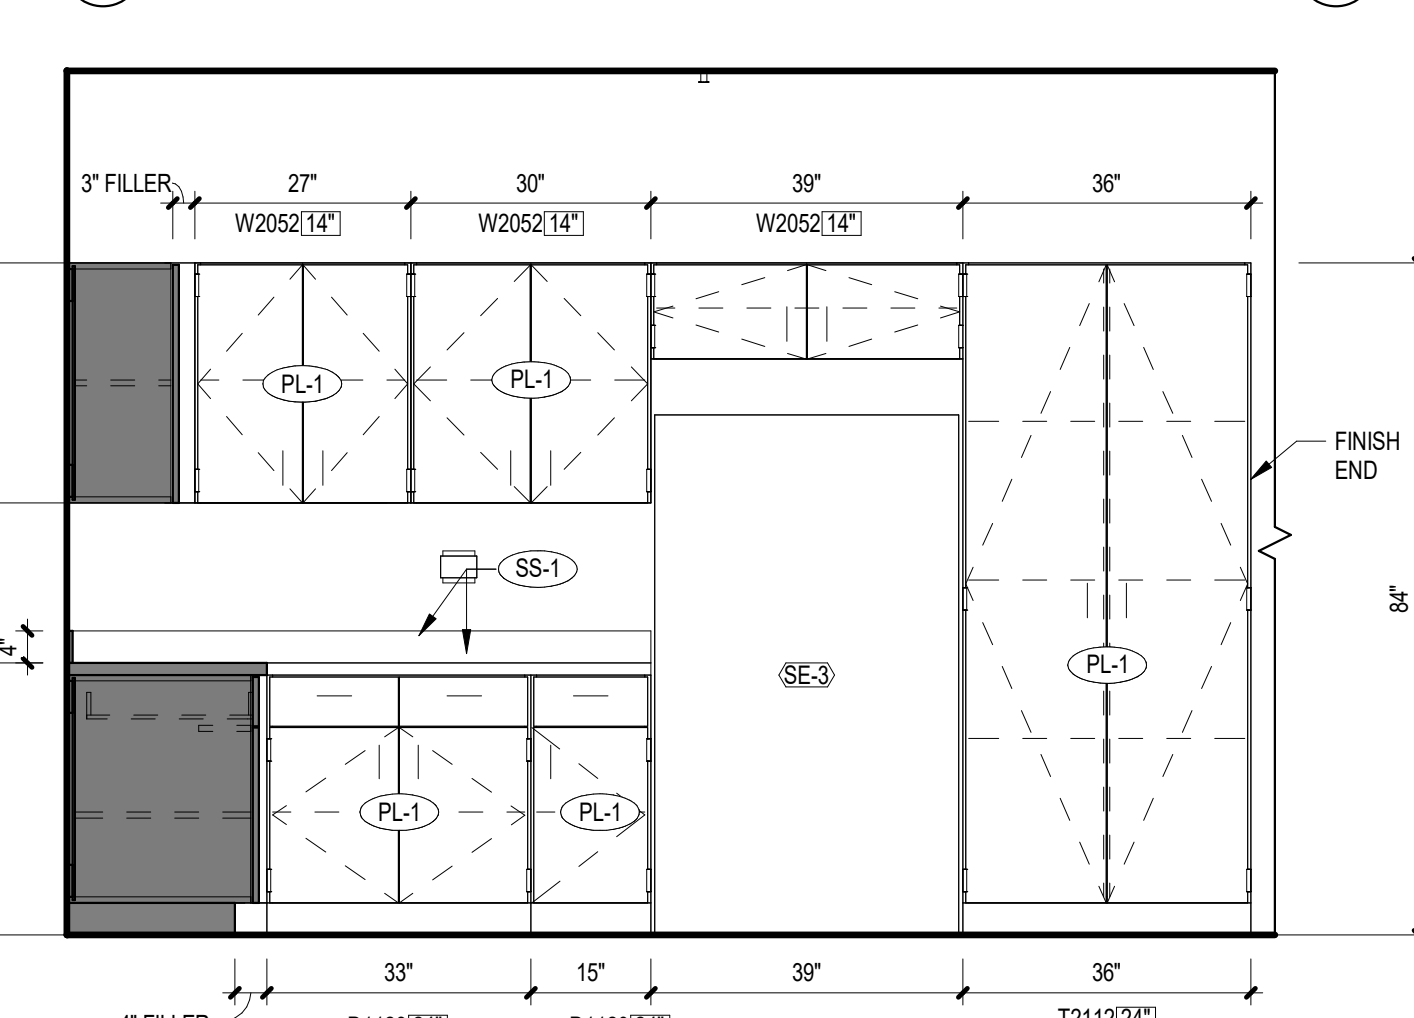


6 CASEWORK ELEVATION
1/2" = 1'-0"

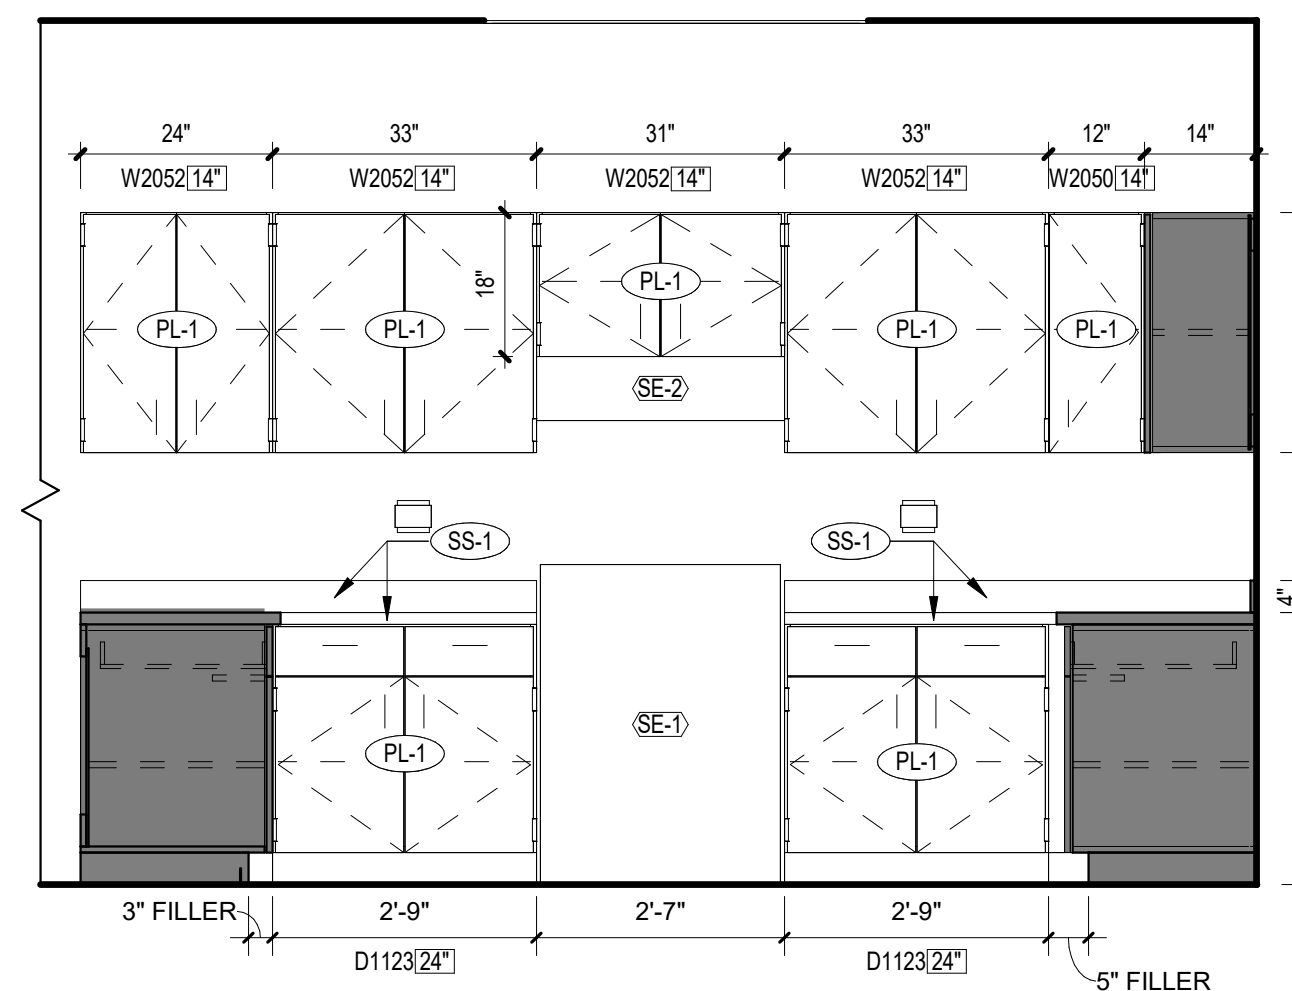


7 CASEWORK ELEVATION
1/2" = 1'-0"

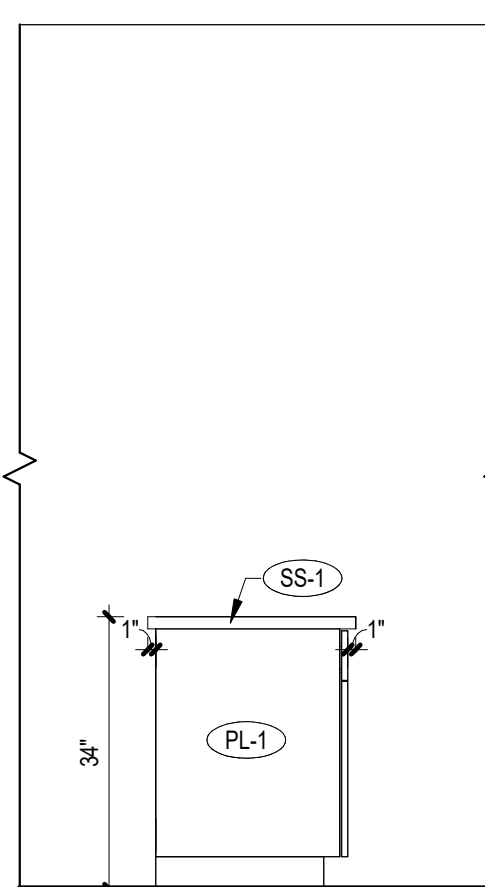


9 CASEWORK ELEVATION
1/2" = 1'-0"

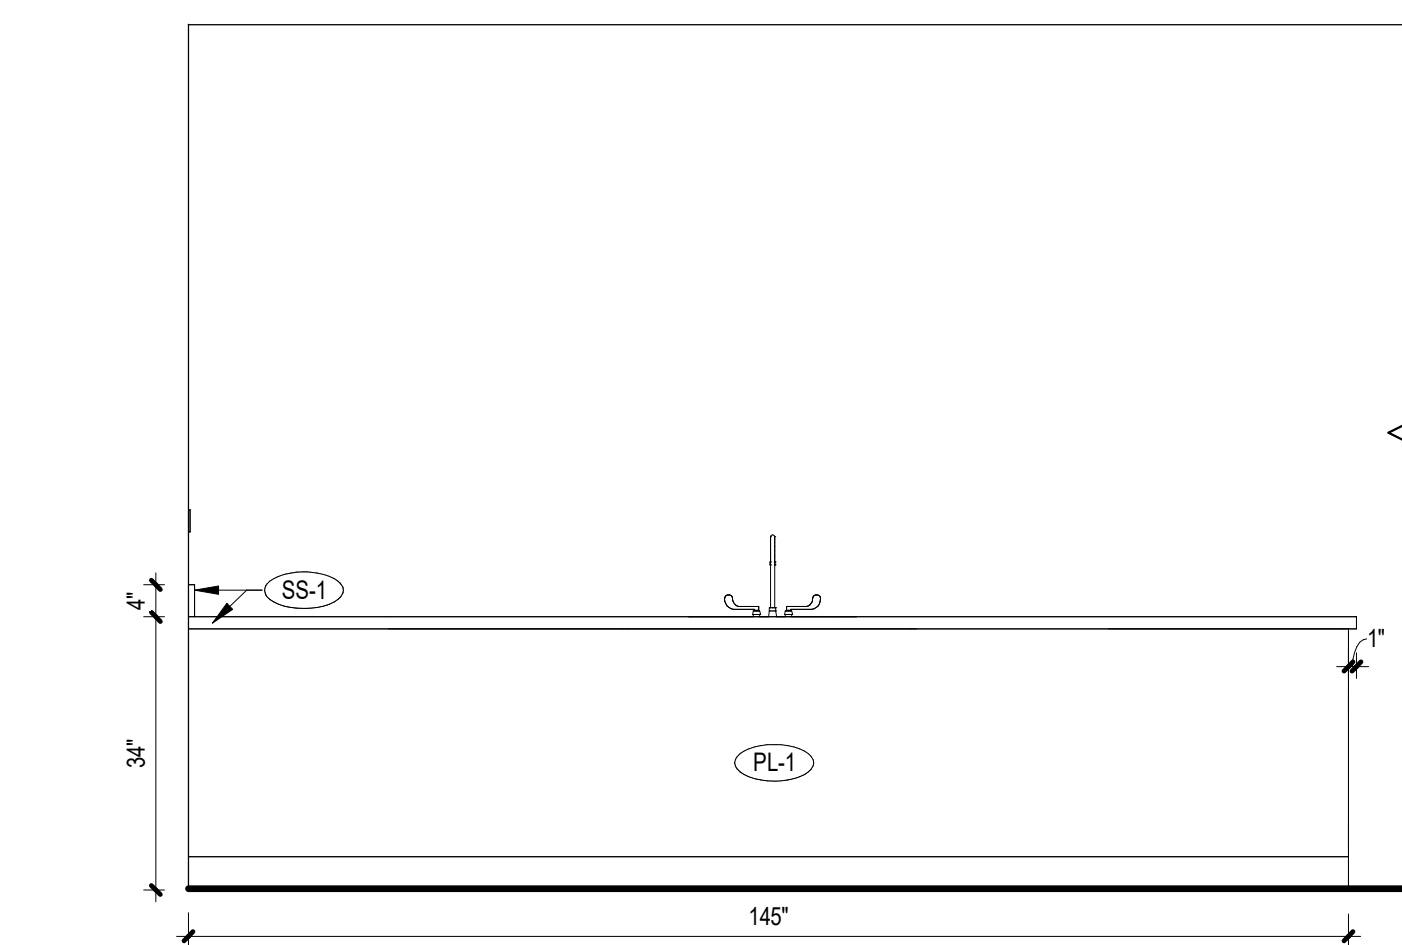


10 CASEWORK ELEVATION
1/2" = 1'-0"








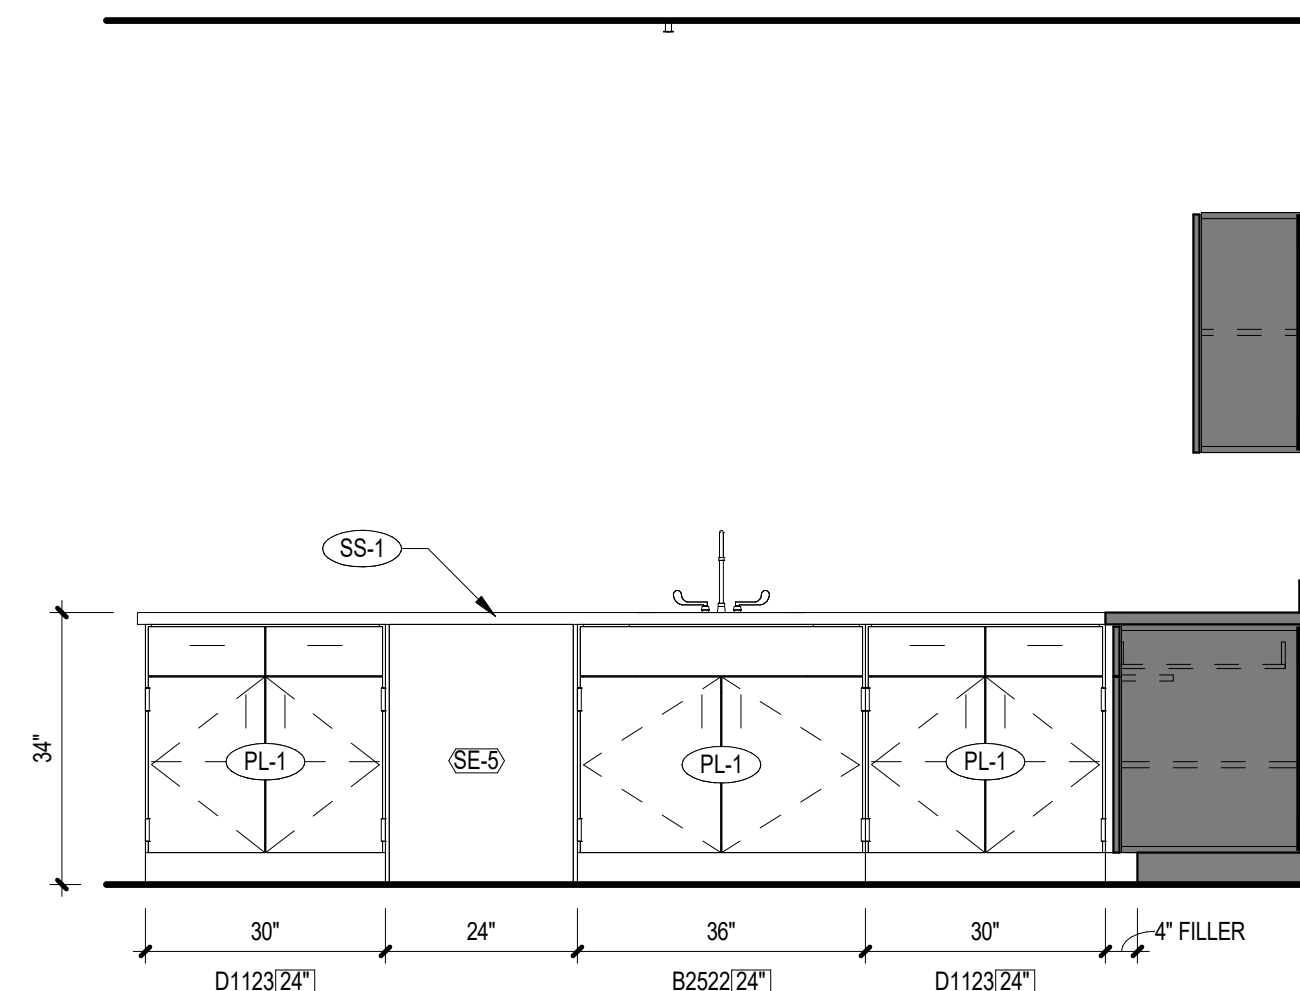


8 CASEWORK ELEVATION
1/2" = 1'-0"

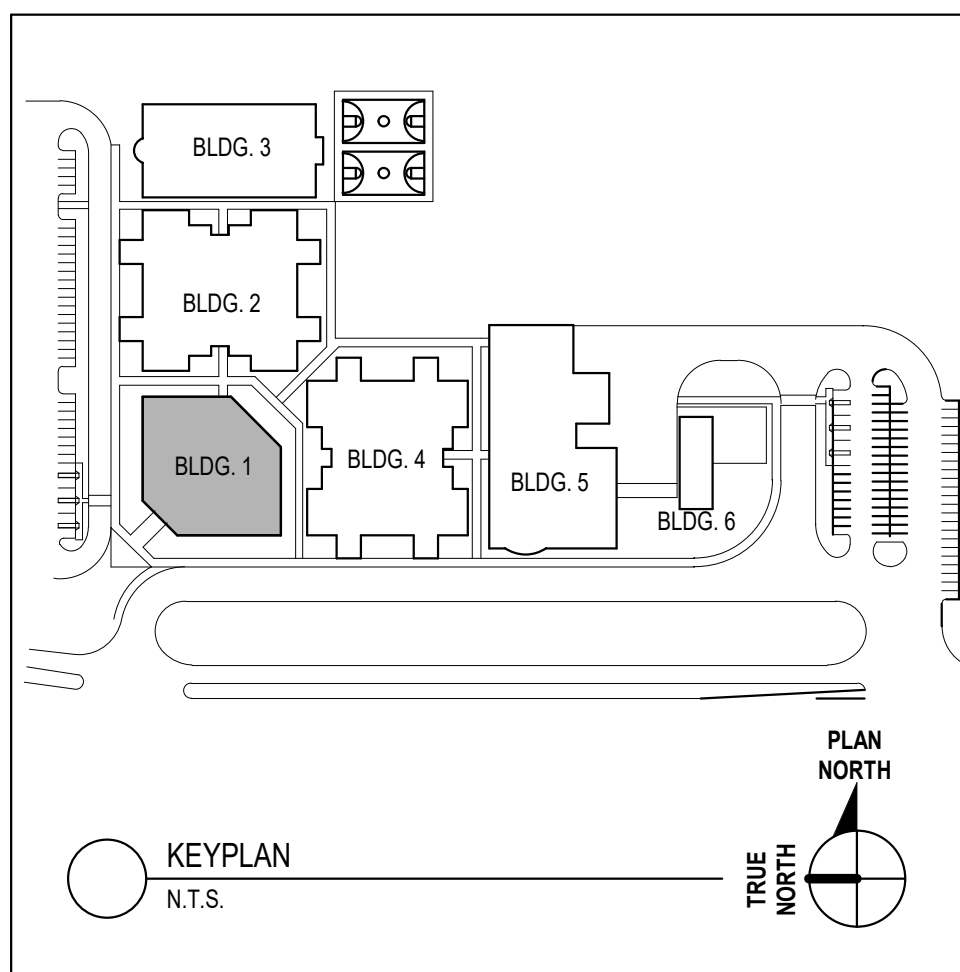

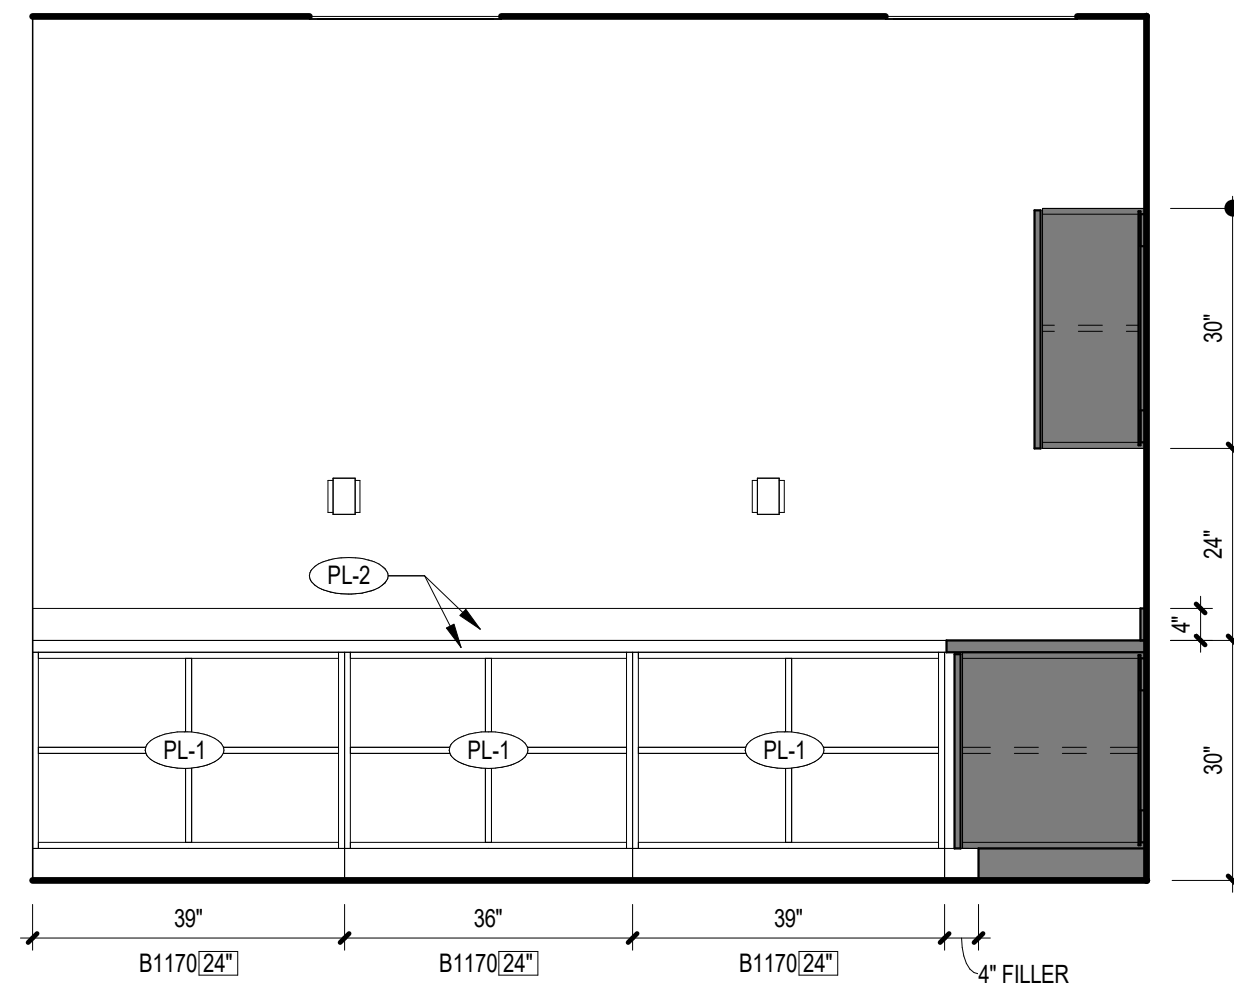

1 CASEWORK ELEVATION

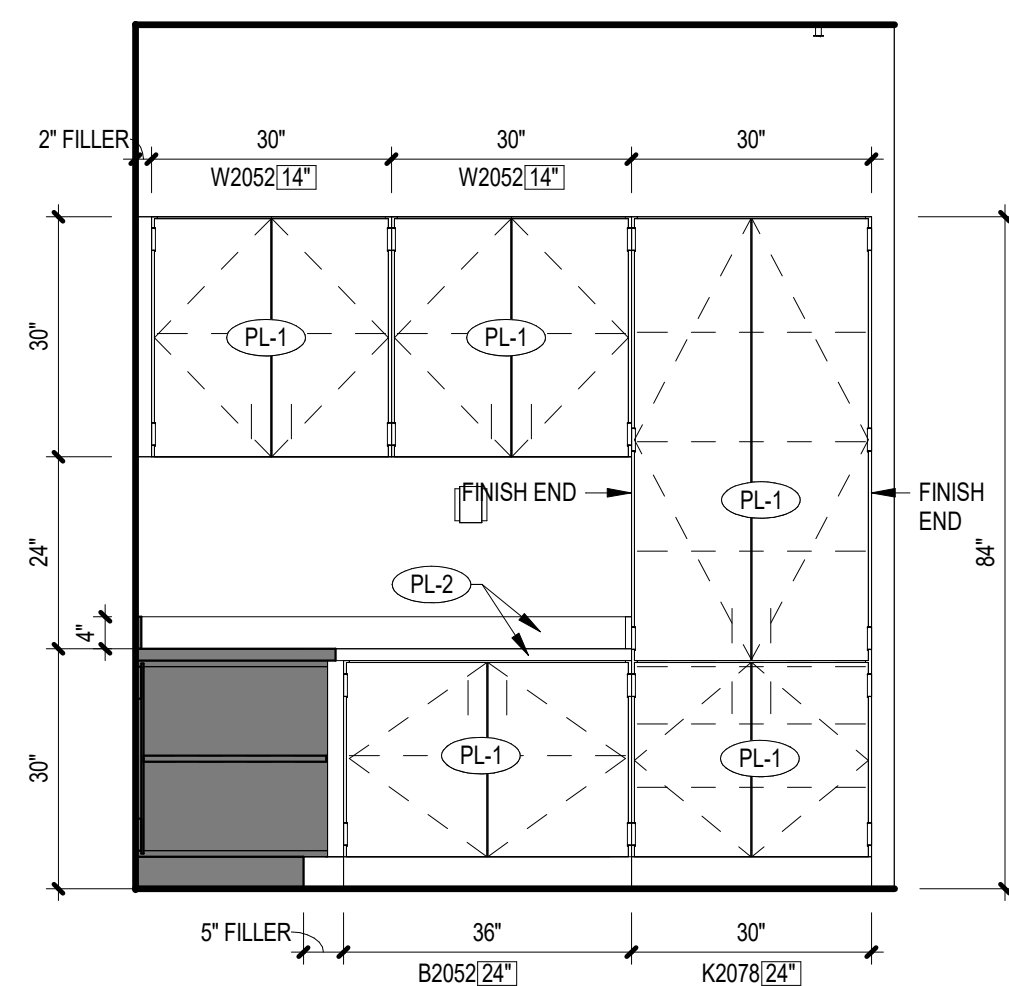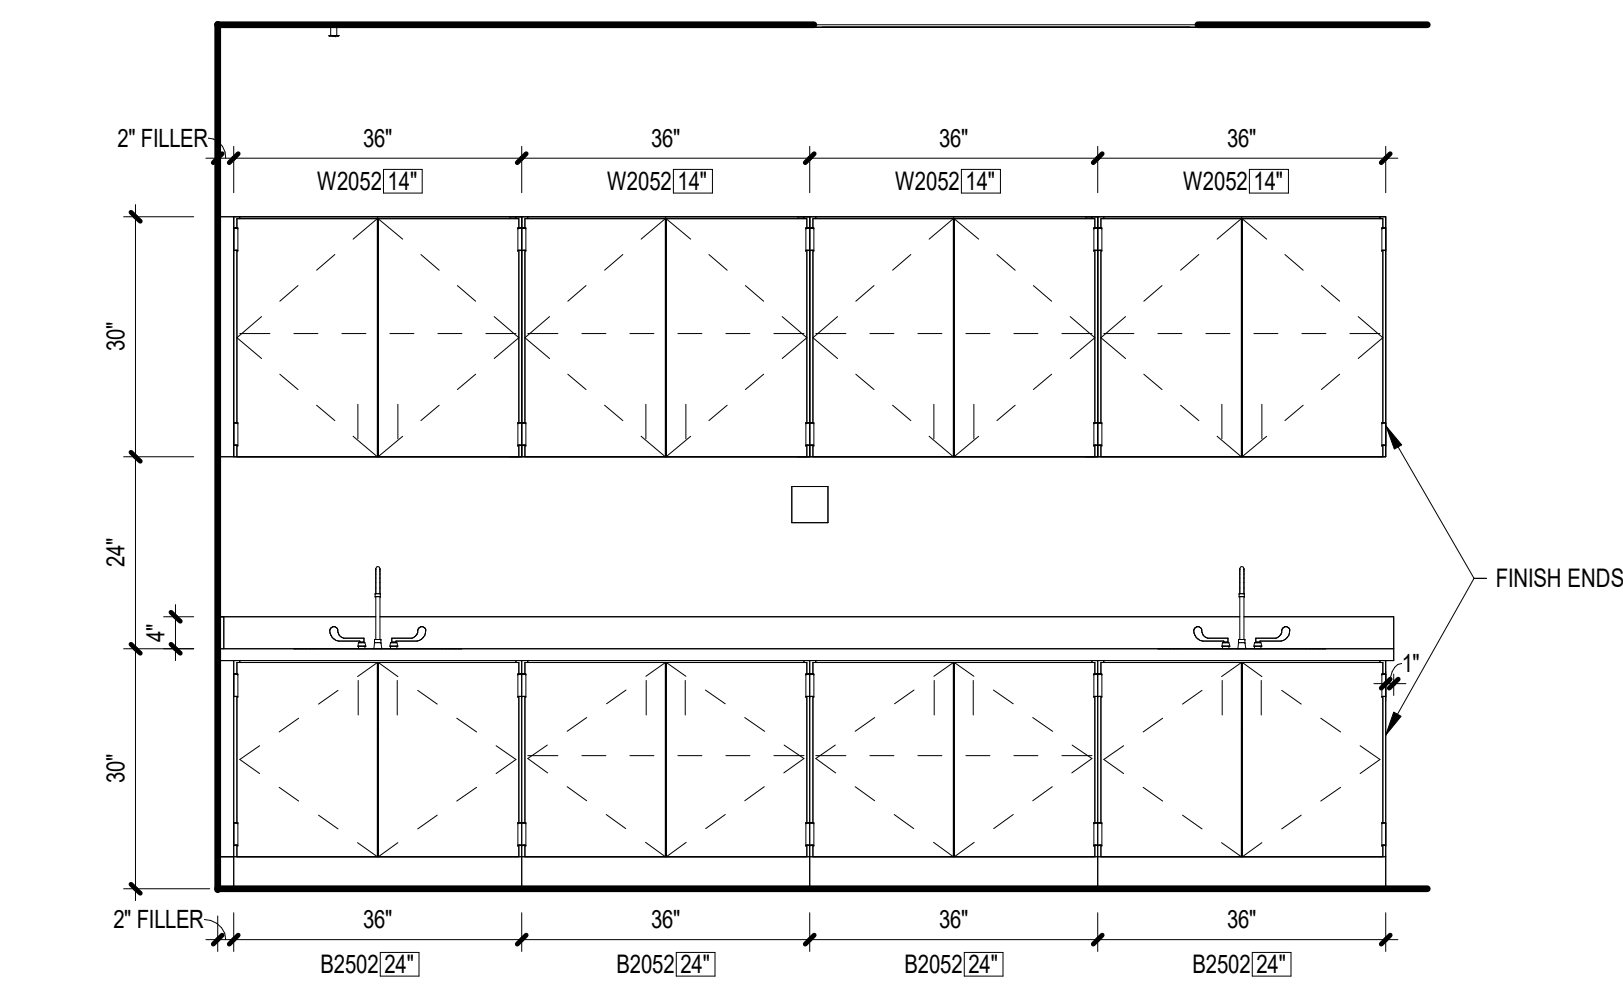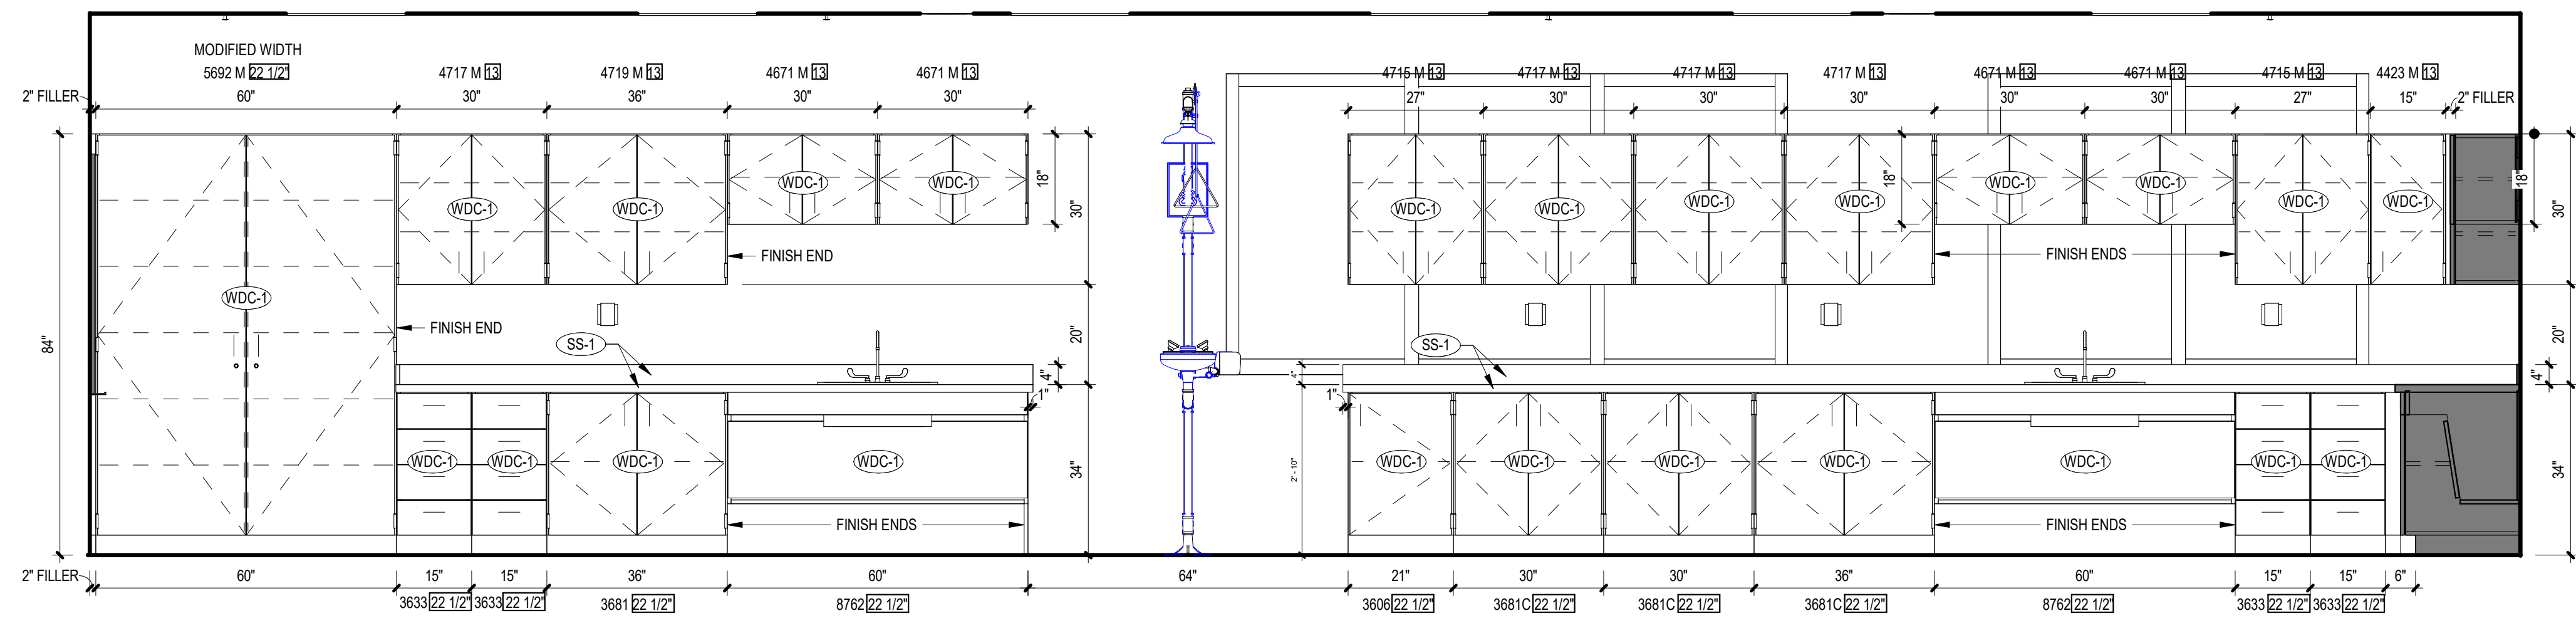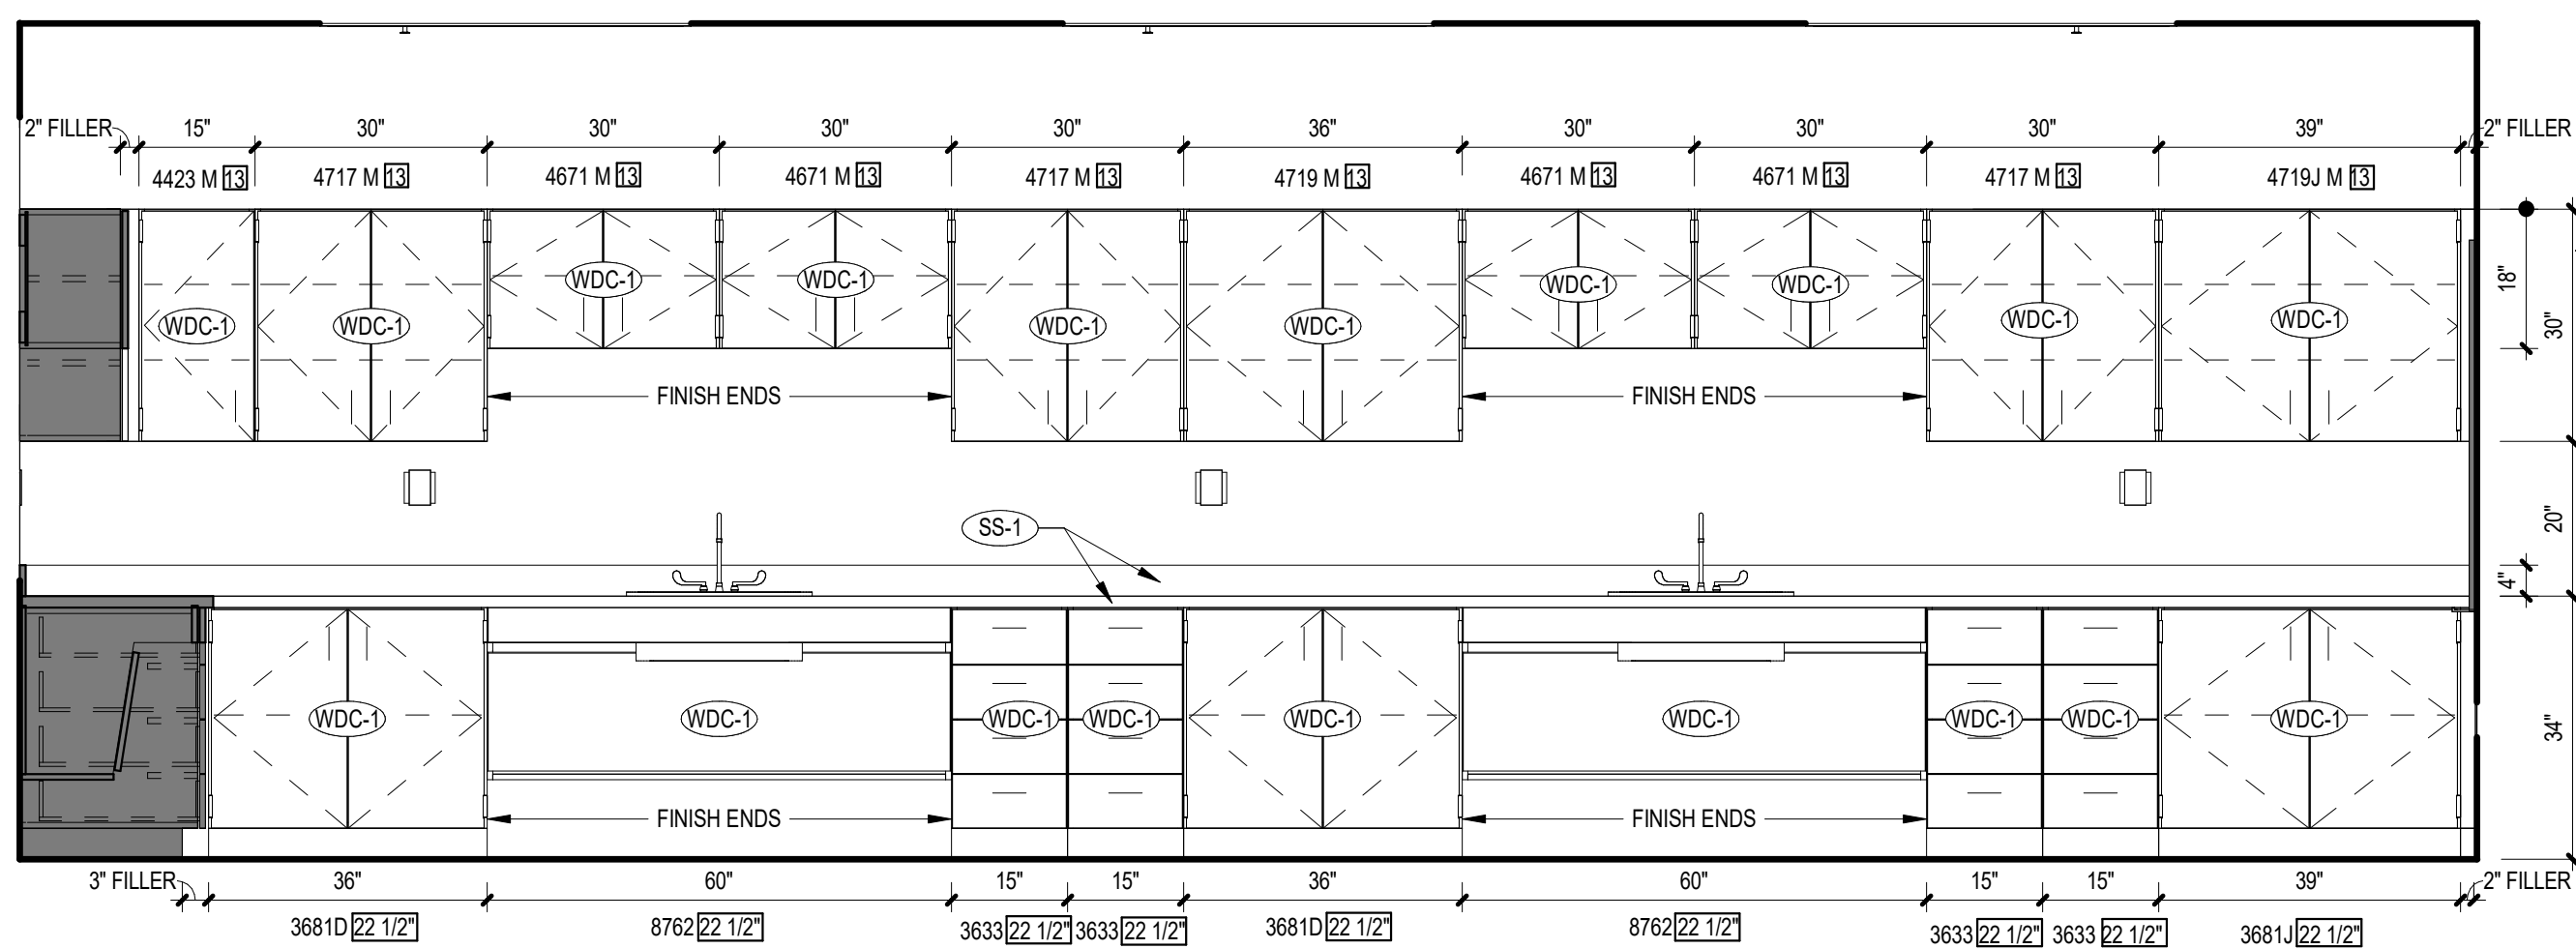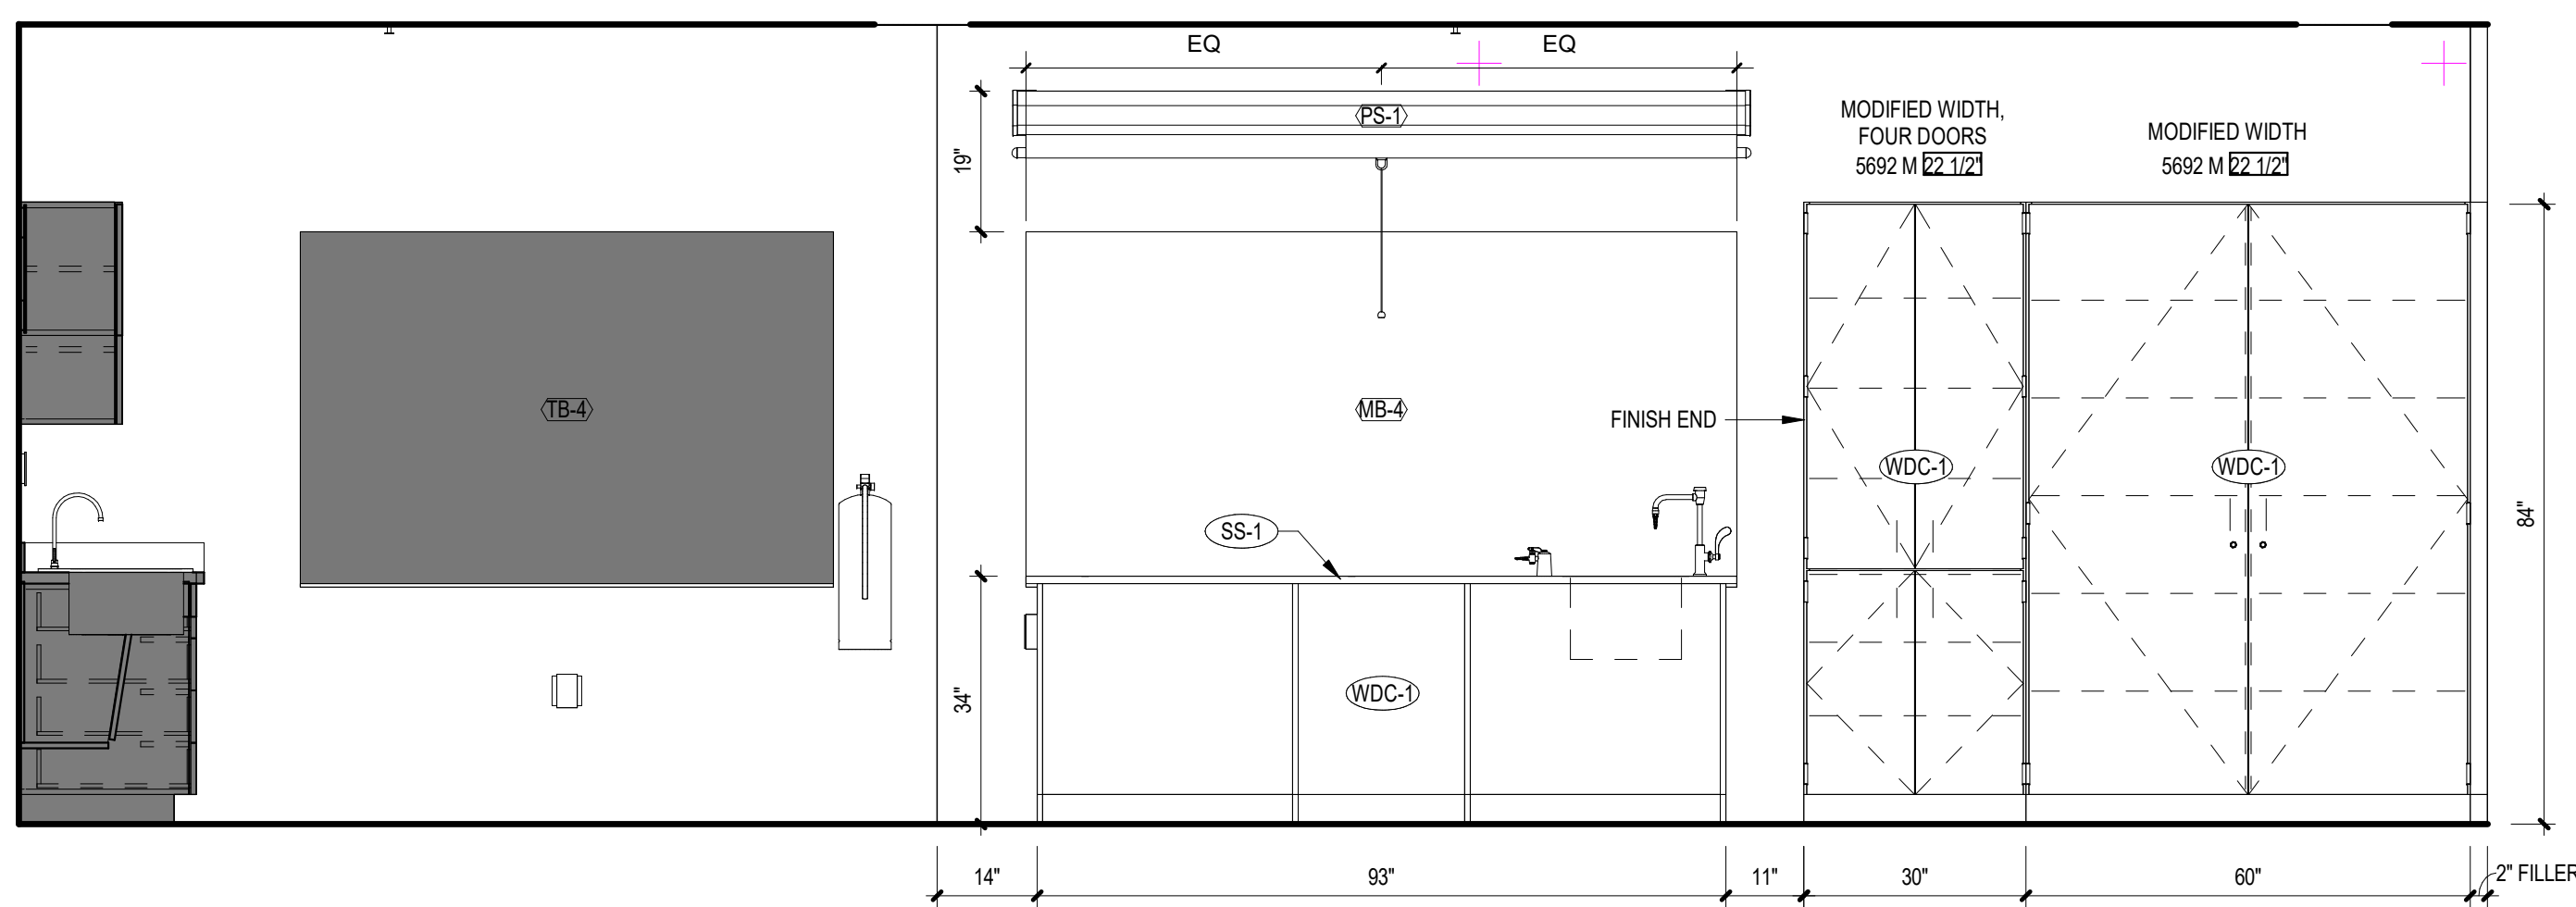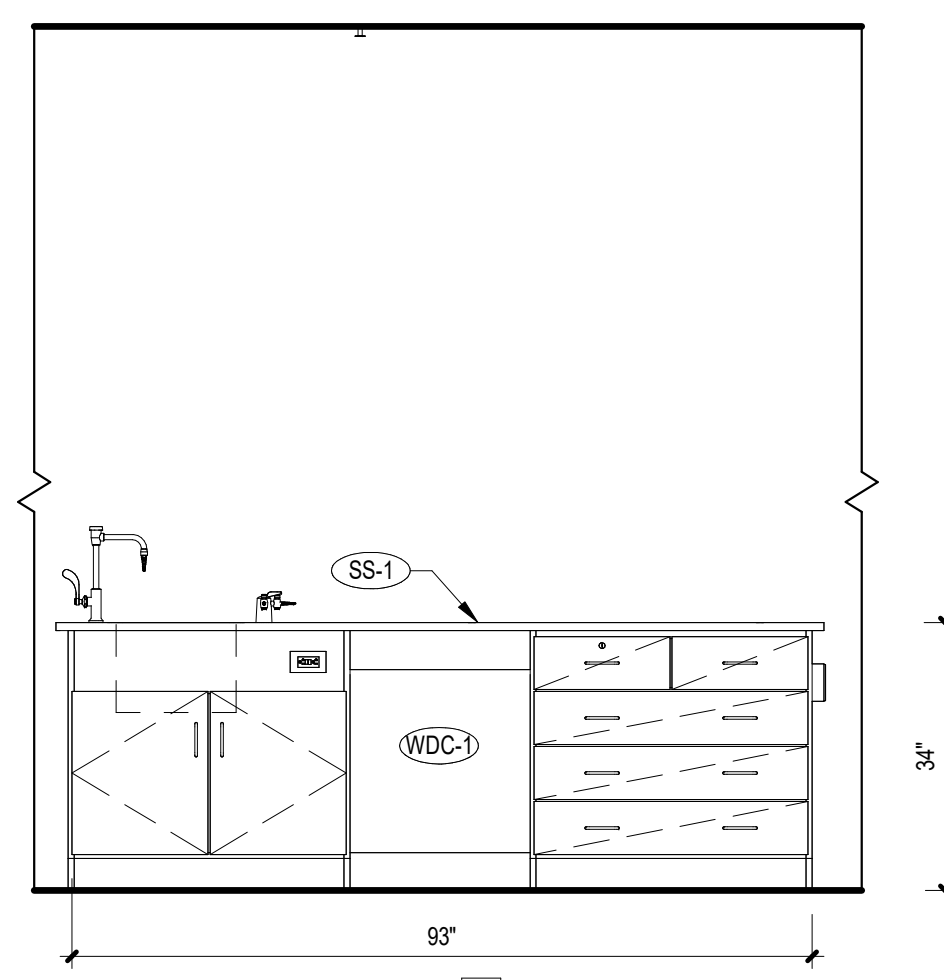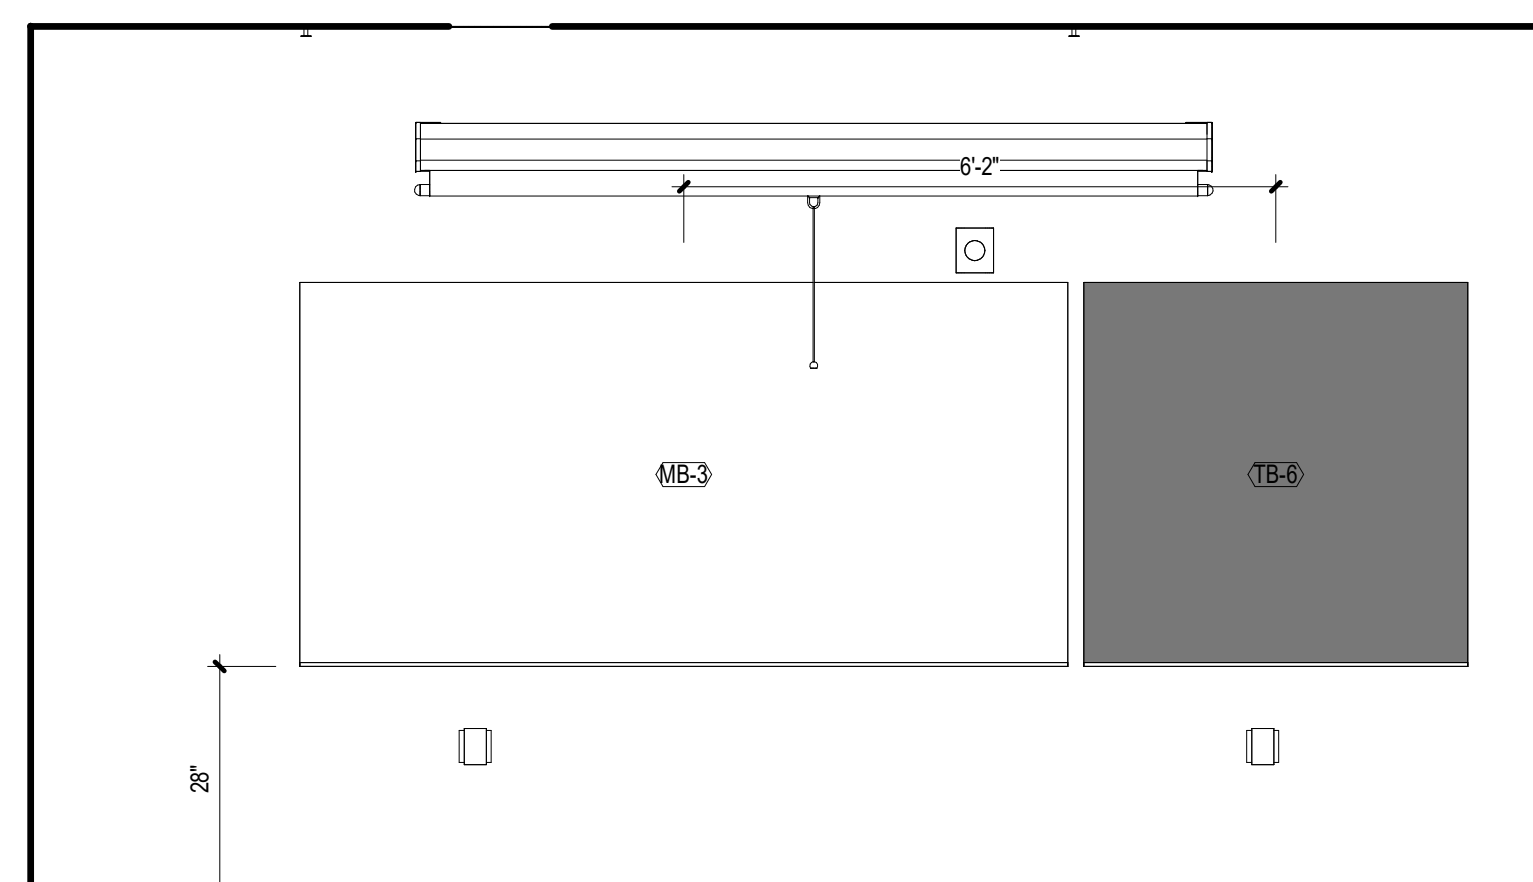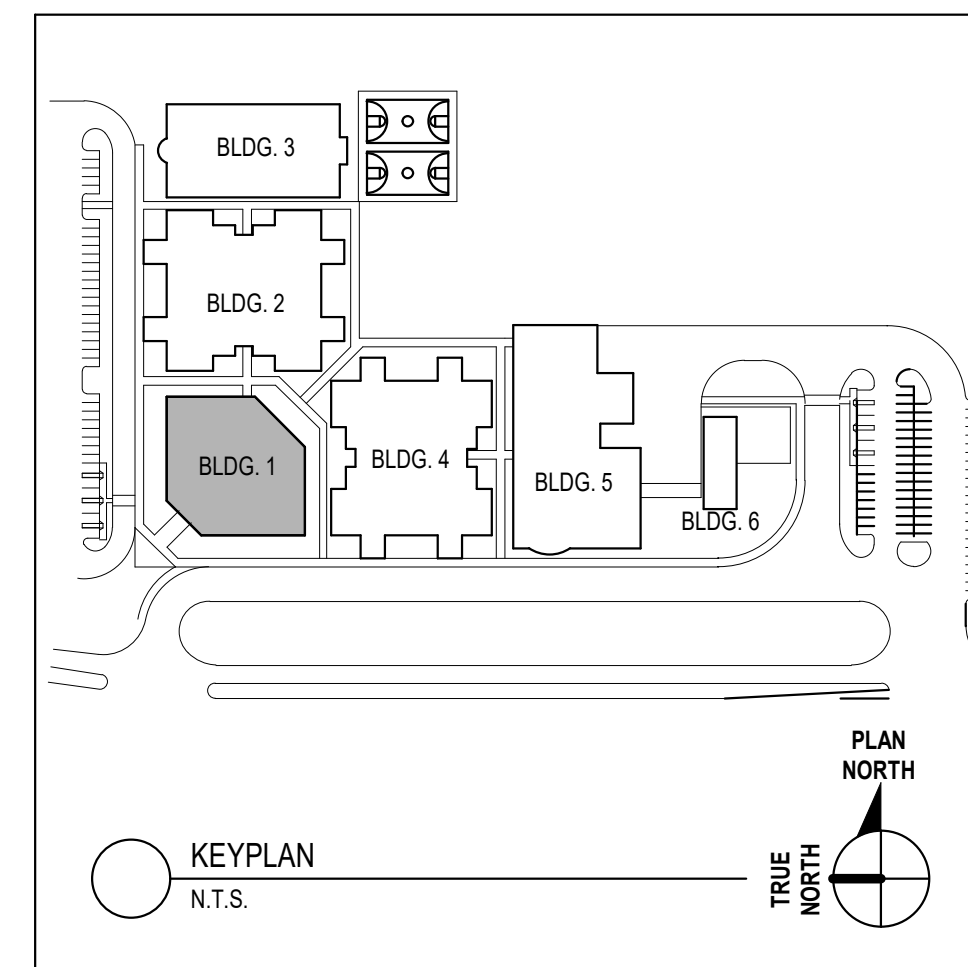

CASEWORK / MILLWORK NOTES

1. CASEWORK OR OTHER FURNITURE SHOWN DASHED INDICATES EQUIPMENT OR FURNISHINGS TO BE SUPPLIED BY THE OWNER OR OWNER'S VENDOR, UNLESS OTHERWISE NOTED.
2. REFER TO 2.2.10.5 FOR DESIGNATION OF TOILET ACCESSORIES.
3. PLASTIC LAMINATE CASEWORK AND MODEL NUMBERS ARE BASED ON TMJ SYSTEMS DESIGN CORPORATION.
4. VERTICAL CASEWORK, CASEWORK EQUIPMENT AND FUNELEDHOOD MODEL NUMBERS ARE BASED ON SC 216 SCIFIC.
5. REFERENCES TO ANY EQUIPMENT INCLUDING SCREENS, FLOORS, FLOORS (FB), SMALL SCREENS (SS), PROJECTORS AND PROJECTION SCREENS, ETC. ARE FOR GENERAL PURPOSES OF IDENTIFYING THESE ITEMS AS THEY RELATE TO OTHER EQUIPMENT AND DISPLAY SURFACES. REFER TO TA DRAWINGS AND SPECIFICATIONS FOR FINAL LAYOUT RECOMMENDATIONS.
6. ALL LAMINATES SHOULD RUN WITH VERTICAL GRAIN PATTERN.
7. OUTSIDE FASCIA CORNERS TO BE MITERED.
8. ALL EXPOSED ENDS OF CORNERS TO BE FINISHED.
9. ALL EXPOSED PANELS ON WALLS AND LIGHT VALANCES TO BE ONE PINE OF LAMINATE.
10. ALL SINK PARTS TO ALIGN WITH ADJACENT DOWD AND DRAINAGE FACE.
11. THIS PANEL SHOULD NOT BE A VERTICAL MULLION IN CABINETS WITH DOUBLE DOORS, 24" WIDE OR LESS.
12. SEE CASEWORK ELEVATIONS FOR LAMINATE SAMPLE LOCATIONS.
13. ALL EXTERIOR CORNER CORNERS TO HAVE A 1/4" RADIUS.

EQUIPMENT LEGEND

DESIGNATION	DESCRIPTION
MB	MARKERBOARD
TB	TACKBOARD
DB	DISPLAY CASE
PS	PROJECTION SCREEN
BE	BAND EQUIPMENT
SE	SPECIALTY EQUIPMENT
(A)	SIGNAGE TAG

CODE REVIEW

CERTIFICATE



SPIEZE ARCHITECTURAL GROUP INC.
2001 9TH AVENUE
SUITE 308
VERO BEACH, FL 32960
PHONE: 772-794-2925

SIGNATURE
ANTHONY DONALD
STEVEN G. SIEGEL
JOHN F. WRIGHT

AR0012458
AR02540
AR11134

SEAL

CONSULTANTS

ADDENDUM NO. 3 - 1-20-2025

PROJECT:

ST. LUCIE WESTERN
GROVE K-8 SCHOOL

SW POWERLINE RD AND TRADITION
PARKWAY PORT ST. LUCIE, FL 34986

FOR

ST. LUCIE SCHOOL
DISTRICT

9461 BRANDYWINE LANE, PORT ST.
LUCIE, FL 34986

FOR CODE REVIEW: DD/MM/YYYY

REVISIONS

	REVISION NAME	DATE
3	ADDENDUM 3	01.20.2025

FOR BID: PD/MM/YYYY

DRAWING TITLE:

CASEWORK AND
EQUIPMENT ELEVATIONS
- ADMINISTRATION -
BUILDING 1

COMMISSION NUMBER:
24K054


DO NOT SCALE THE DRAWINGS

DRAWING NUMBER

A8.5



A8.6

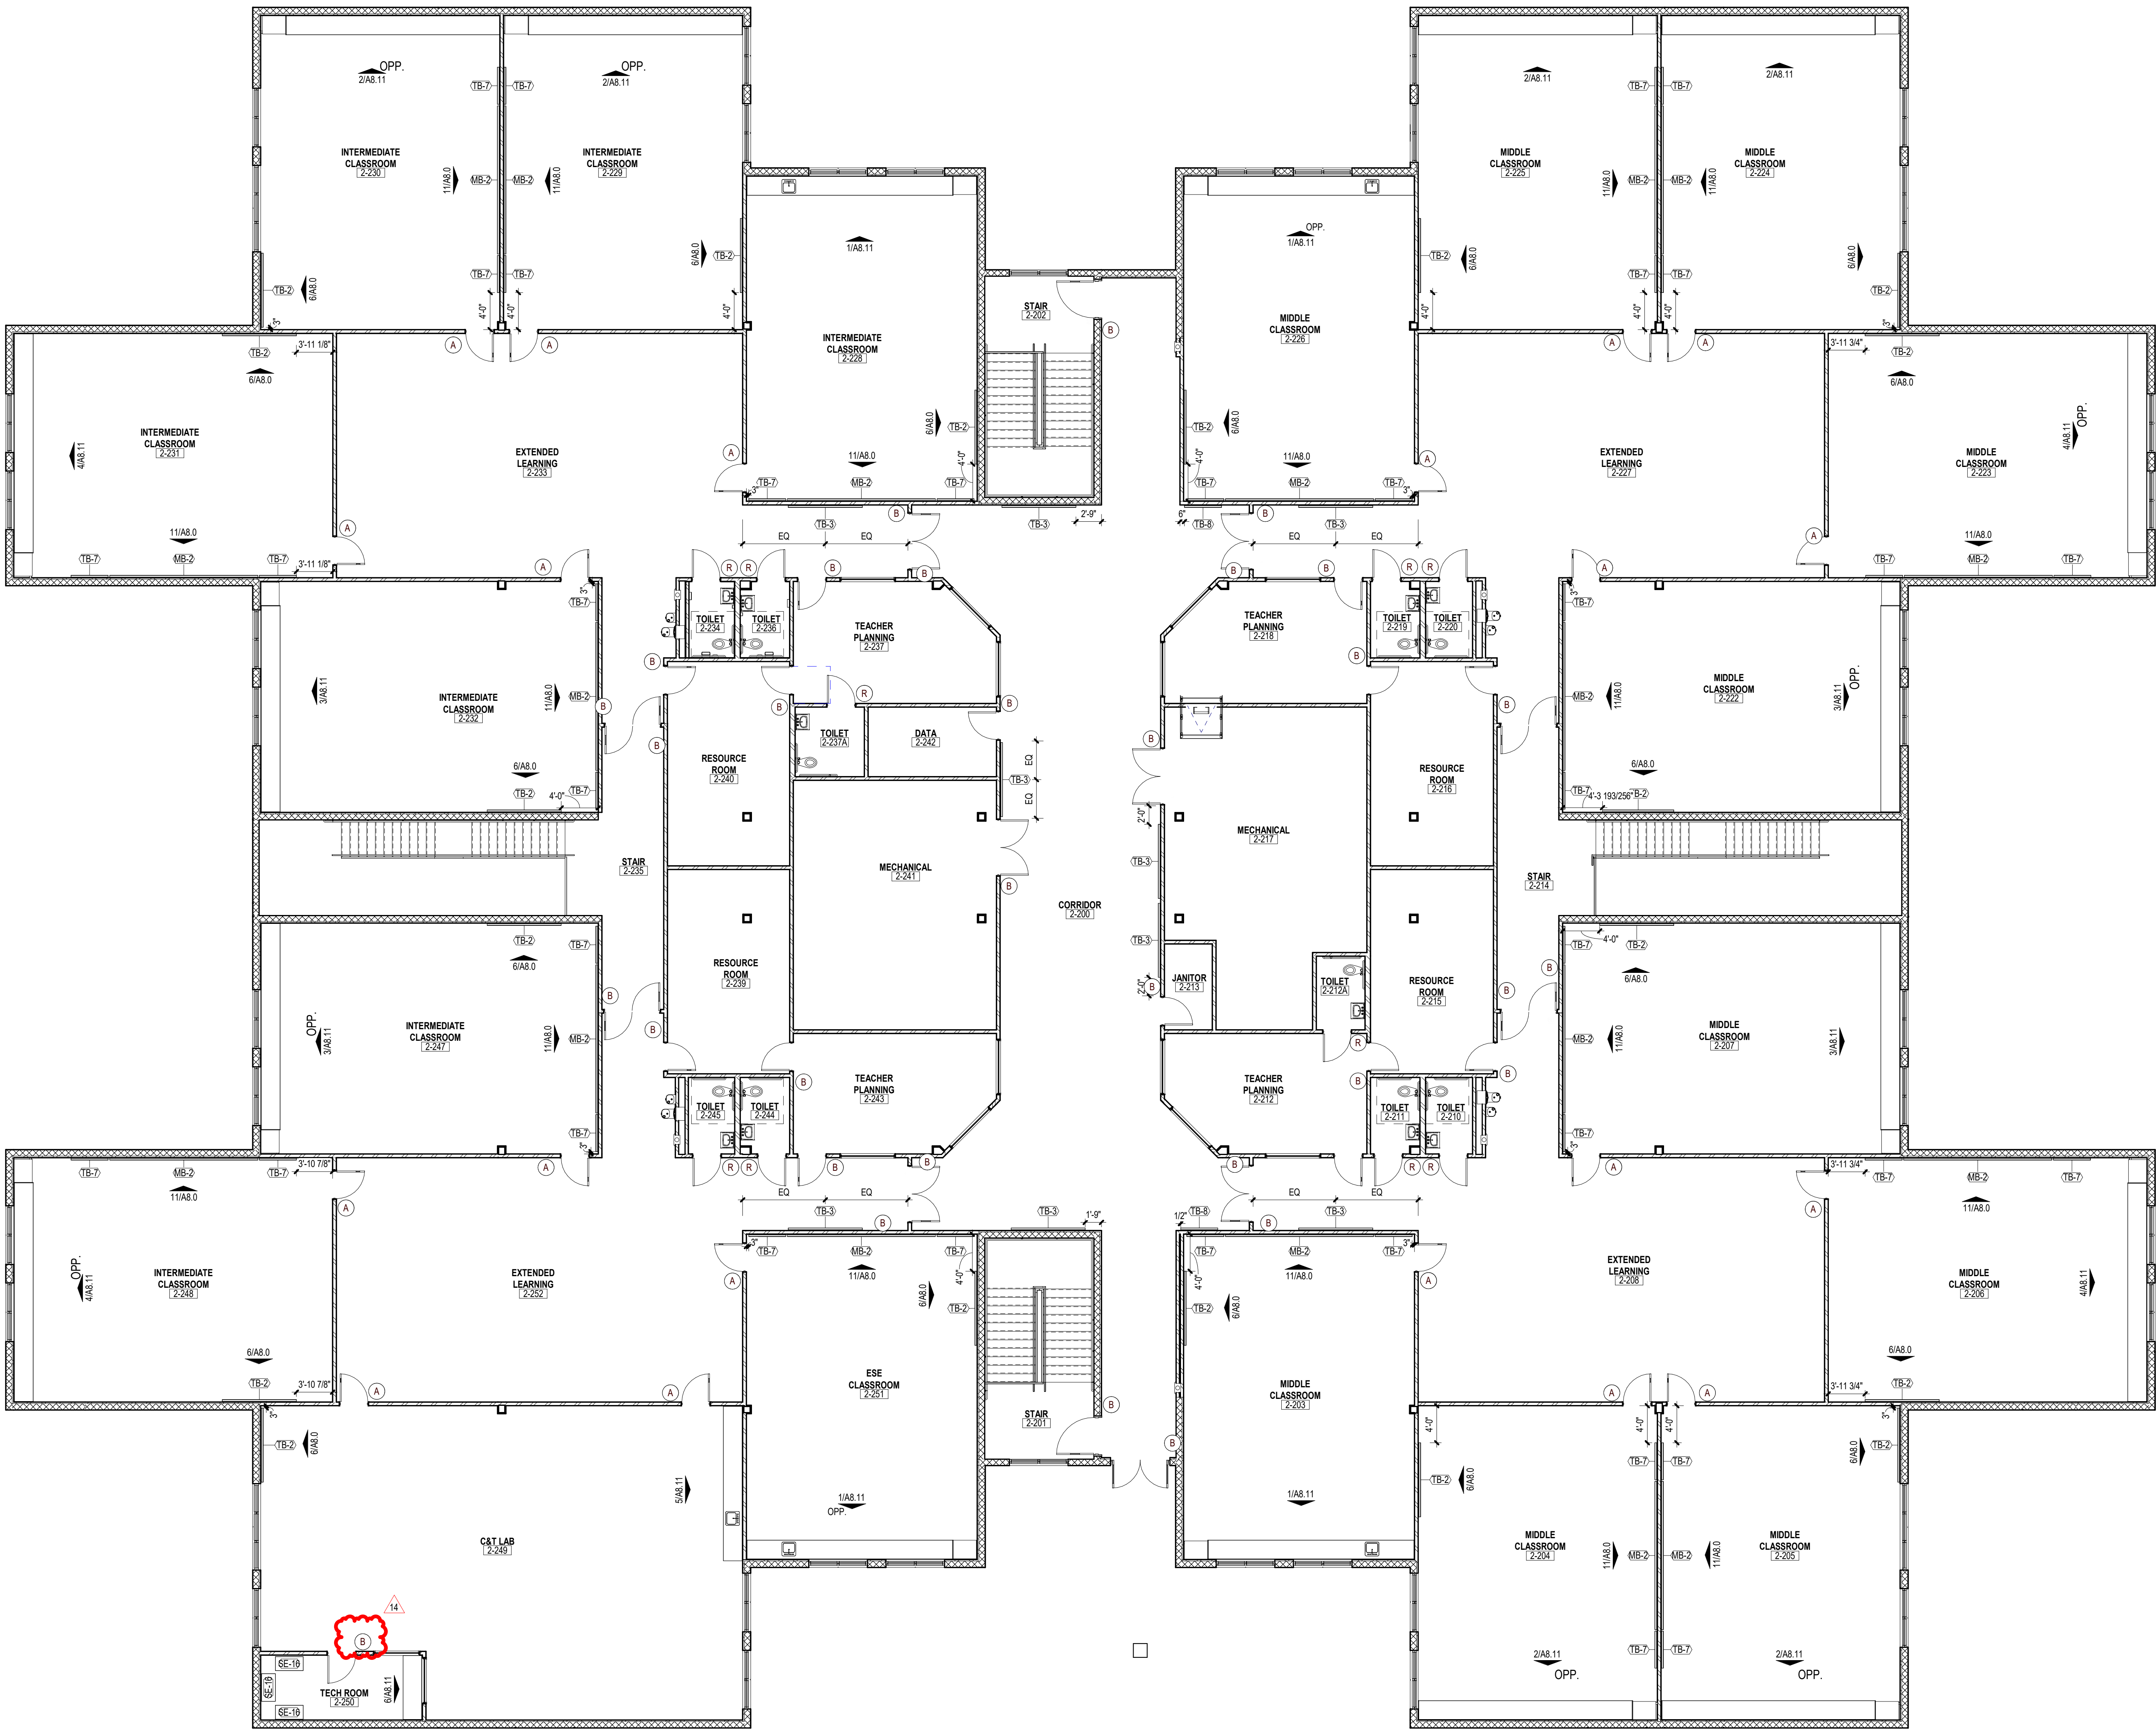

1 SECOND FLOOR CASEWORK PLAN - CLASSROOM 1
1/8" = 1'-0"

CASEWORK / MILLWORK NOTES

- CASEWORK OR OTHER FURNITURE SHOWN DASHED INDICATES EQUIPMENT OR FURNISHINGS TO BE SUPPLIED BY THE OWNER OR OWNER'S VENDOR, UNLESS OTHERWISE NOTED.
- REFER TO A2.0105 FOR DESIGNATION OF TOILET ACCESSORIES.
- PLASTIC LAMINATE CASEWORK AND MODEL NUMBERS ARE BASED ON TMI SYSTEMS DESIGN CORPORATION.
- WOOD LABORATORY CASEWORK, EQUIPMENT AND FUMEHOOD MODEL NUMBERS ARE BASED ON CUSCINETIC.
- REFERENCES TO AV EQUIPMENT INCLUDING SCREENS, FLOOR BOXES (FB), SMARTBOARDS (SB), PROJECTORS AND PROJECTION SCREENS, ETC. ARE FOR GENERAL PURPOSES OF IDENTIFYING THESE ITEMS AS THEY RELATE TO OTHER EQUIPMENT AND DISPLAY SURFACES. REFER TO AV DRAWINGS AND SPECIFICATIONS FOR ADDITIONAL LAYOUT REQUIREMENTS AND INFORMATION.
- ALL LAMINATES SHOULD RUN WITH VERTICAL GRAIN PATTERN.
- OUTSIDE FASCIA CORNERS TO BE MITERED.
- ALL EXPOSED ENDS OF CASEWORK TO BE FINISHED.
- ALL EXPOSED SIDE PANELS ON WALL CABINETS AND LIGHT VALENCE TO BE ONE PIECE OF LAMINATE.
- ALL SINK FRONTS TO ALIGN WITH ADJACENT DOOR AND DRAWER FACE.
- THERE SHOULD NOT BE A VERTICAL MILLION IN CABINETS WITH DOUBLE DOORS, 24" WIDE OR LESS.
- SEE CASEWORK ELEVATIONS FOR LAMINATE SEAM LOCATIONS.
- ALL OUTSIDE COUNTERTOP CORNERS TO HAVE A 2" RADIUS.

EQUIPMENT LEGEND

DESIGNATION	DESCRIPTION
MB	MARKERBOARD
TB	TACKBOARD
DB	DISPLAY CASE
PS	PROJECTION SCREEN
BE	BAND EQUIPMENT
SE	SPECIALTY EQUIPMENT
(A)	SIGNAGE TAG

CODE REVIEW:

CERTIFICATE:



SPIEZLE ARCHITECTURAL GROUP INC.
2001 9TH AVENUE
SUITE 308
VERO BEACH, FL 32906
PHONE: 772-794-2929

SIGNATURE:
ANTHONY DONATO
STUDIO DESIGNS
JOHN F. WRIGHT
APR00046
APR0048
APR01341

SEAL:

CONSULTANTS:

PERMIT SET 2-13-2025

PROJECT:

ST. LUCIE WESTERN
GROVE K-8 SCHOOL

10701 SW SUNDANCE VISTA BLVD
PORT ST. LUCIE, FL 34987

FOR

ST. LUCIE SCHOOL
DISTRICT

9461 BRANDYWINE LANE, PORT ST.
LUCIE, FL 34986

FOR CODE REVIEW:

DD/MM/YYYY

REVISIONS:

#	REVISION NAME	DATE
3	ADDENDUM 3	01.20.2025
14	ASR #19	06.01.2026

FOR BID:

DD/MM/YYYY

DRAWING TITLE:

CASEWORK PLANS -
CLASSROOM 1 -
BUILDING 2


COMMISSION NUMBER:


24K054

DO NOT SCALE THE DRAWINGS

DRAWING NUMBER:

A8.7

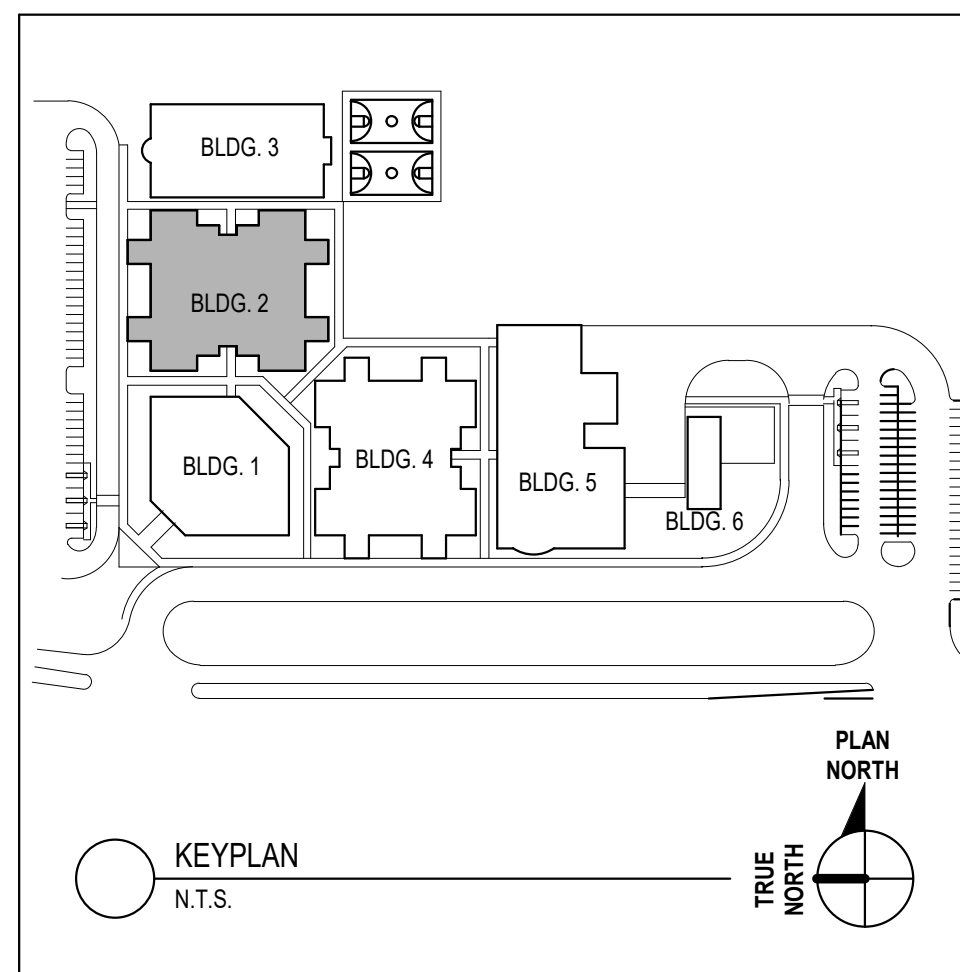

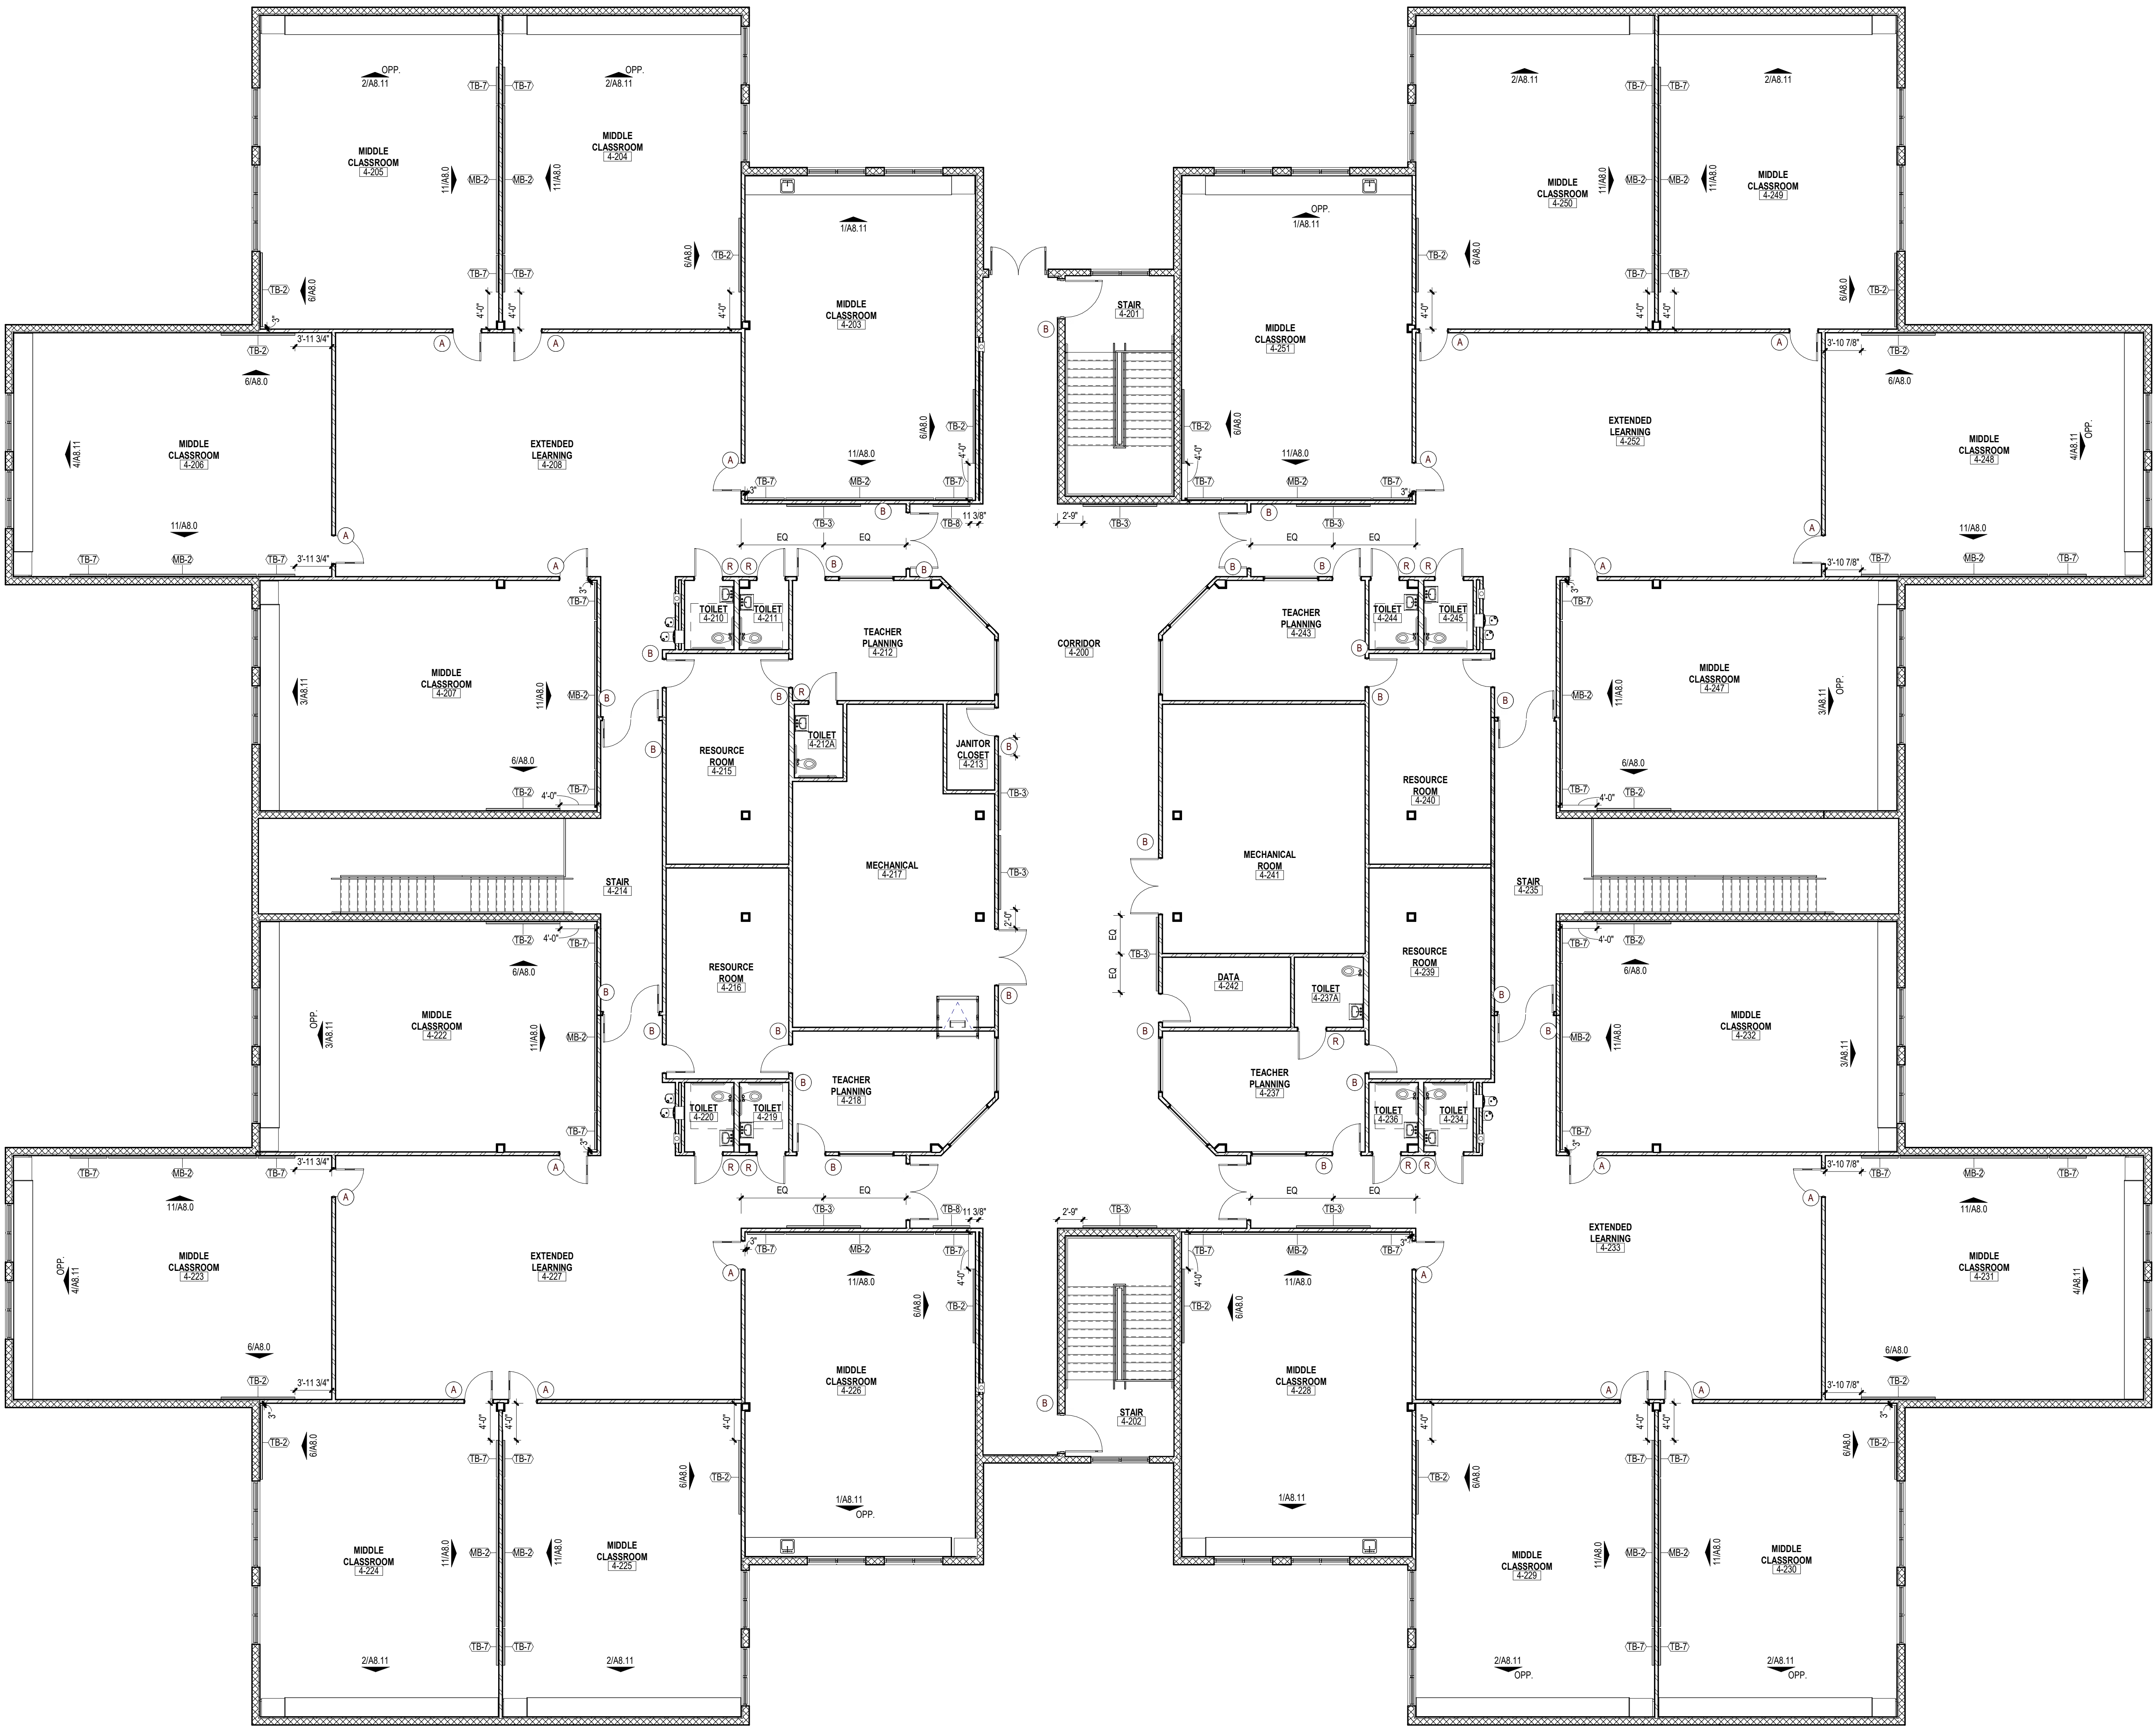

CASEWORK / MILLWORK NOTES

- CASEWORK OR OTHER FURNITURE SHOWN DASHED INDICATES EQUIPMENT OR FURNISHINGS TO BE SUPPLIED BY THE OWNER OR OWNER'S VENDOR, UNLESS OTHERWISE NOTED.
- REFER TO A2.0105 FOR DESIGNATION OF TOILET ACCESSORIES.
- PLASTIC LAMINATE CASEWORK AND MODEL NUMBERS ARE BASED ON TMI SYSTEMS DESIGN CORPORATION.
- WOOD LABORATORY CASEWORK, EQUIPMENT AND FUMEHOOD MODEL NUMBERS ARE BASED ON CUSCIENTIFIC.
- REFERENCES TO AV EQUIPMENT INCLUDING SCREENS, FLOOR BOXES (FB), SMARTBOARDS (SB), PROJECTORS AND PROJECTION SCREENS, ETC. ARE FOR GENERAL PURPOSES OF IDENTIFYING THESE ITEMS AS THEY RELATE TO OTHER EQUIPMENT AND DISPLAY SURFACES. REFER TO AV DRAWINGS AND SPECIFICATIONS FOR ADDITIONAL LAYOUT REQUIREMENTS AND INFORMATION.
- ALL LAMINATES SHOULD RUN WITH VERTICAL GRAIN PATTERN.
- OUTSIDE FASCIA CORNERS TO BE MITERED.
- ALL EXPOSED ENDS OF CASEWORK TO BE FINISHED.
- ALL EXPOSED SIDE PANELS ON WALL CABINETS AND LIGHT VALANCES TO BE ONE PIECE OF LAMINATE.
- ALL SINK FRONTS TO ALIGN WITH ADJACENT DOOR AND DRAWER FACE.
- THERE SHOULD NOT BE A VERTICAL MILLION IN CABINETS WITH DOUBLE DOORS, 24" WIDE OR LESS.
- SEE CASEWORK ELEVATIONS FOR LAMINATE SEAM LOCATIONS.
- ALL OUTSIDE COUNTERTOP CORNERS TO HAVE A 2" RADIUS.

EQUIPMENT LEGEND

DESIGNATION	DESCRIPTION
MB	MARKERBOARD
TB	TACKBOARD
DB	DISPLAY CASE
PS	PROJECTION SCREEN
BE	BAND EQUIPMENT
SE	SPECIALTY EQUIPMENT
A	SIGNAGE TAG

CODE REVIEW:

CERTIFICATE:



SPIEZZLE ARCHITECTURAL GROUP INC.
2001 9TH AVENUE SUITE 308
VERO BEACH, FL 32900
PHONE: 772-794-2929

SIGNATURE:

SEAL:

CONSULTANTS:

ADDENDUM NO. 3 - 1-20-2025

PROJECT:

ST. LUCIE WESTERN
GROVE K-8 SCHOOL

SW POWERLINE RD AND TRADITION
PARKWAY PORT ST. LUCIE, FL 34986

FOR

ST. LUCIE SCHOOL
DISTRICT

9461 BRANDYWINE LANE, PORT ST.
LUCIE, FL 34986

FOR CODE REVIEW:

DD/MM/YYYY

REVISIONS:

#	REVISION NAME	DATE
3	ADDENDUM 3	01.20.2025

FOR BID:

DD/MM/YYYY

DRAWING TITLE:

CASEWORK PLANS -
CLASSROOM 2 -
BUILDING 4


COMMISSION NUMBER:

24K054

DO NOT SCALE THE DRAWINGS










DRAWING NUMBER:

A8.9

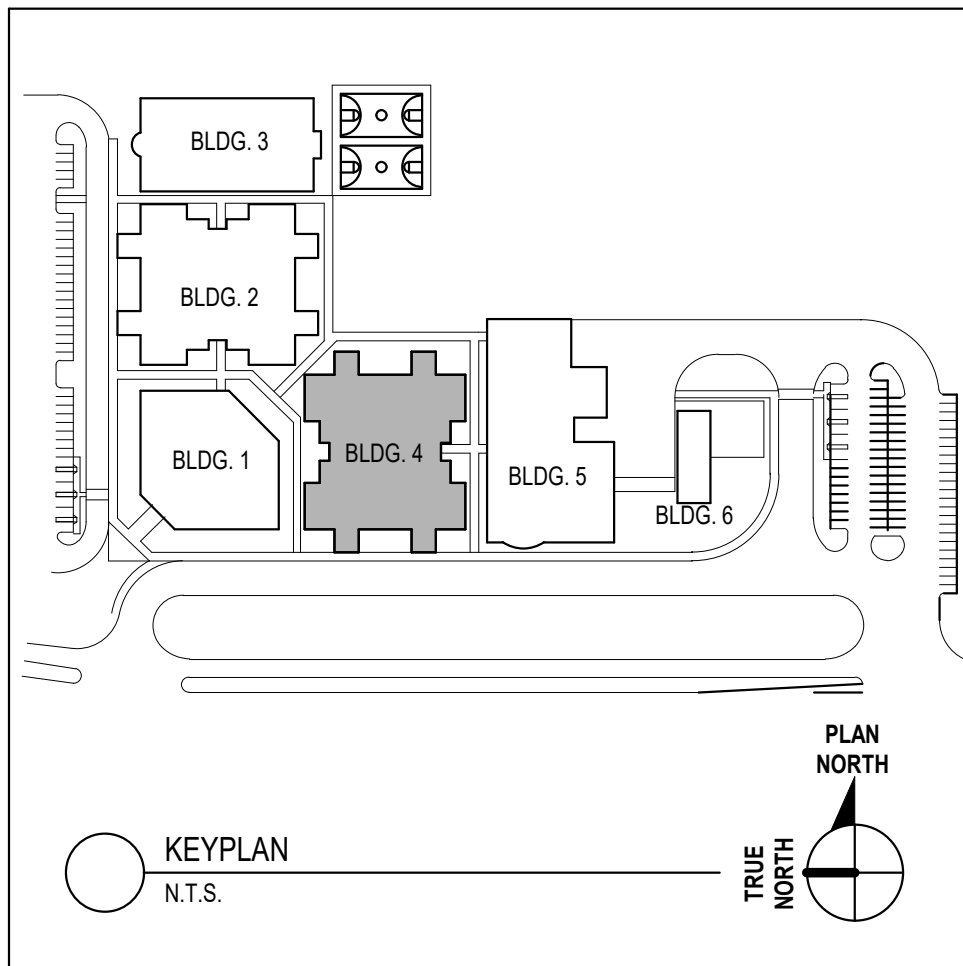

1 SECOND FLOOR CASEWORK PLAN - CLASSROOM 2

1/8" = 1'-0"

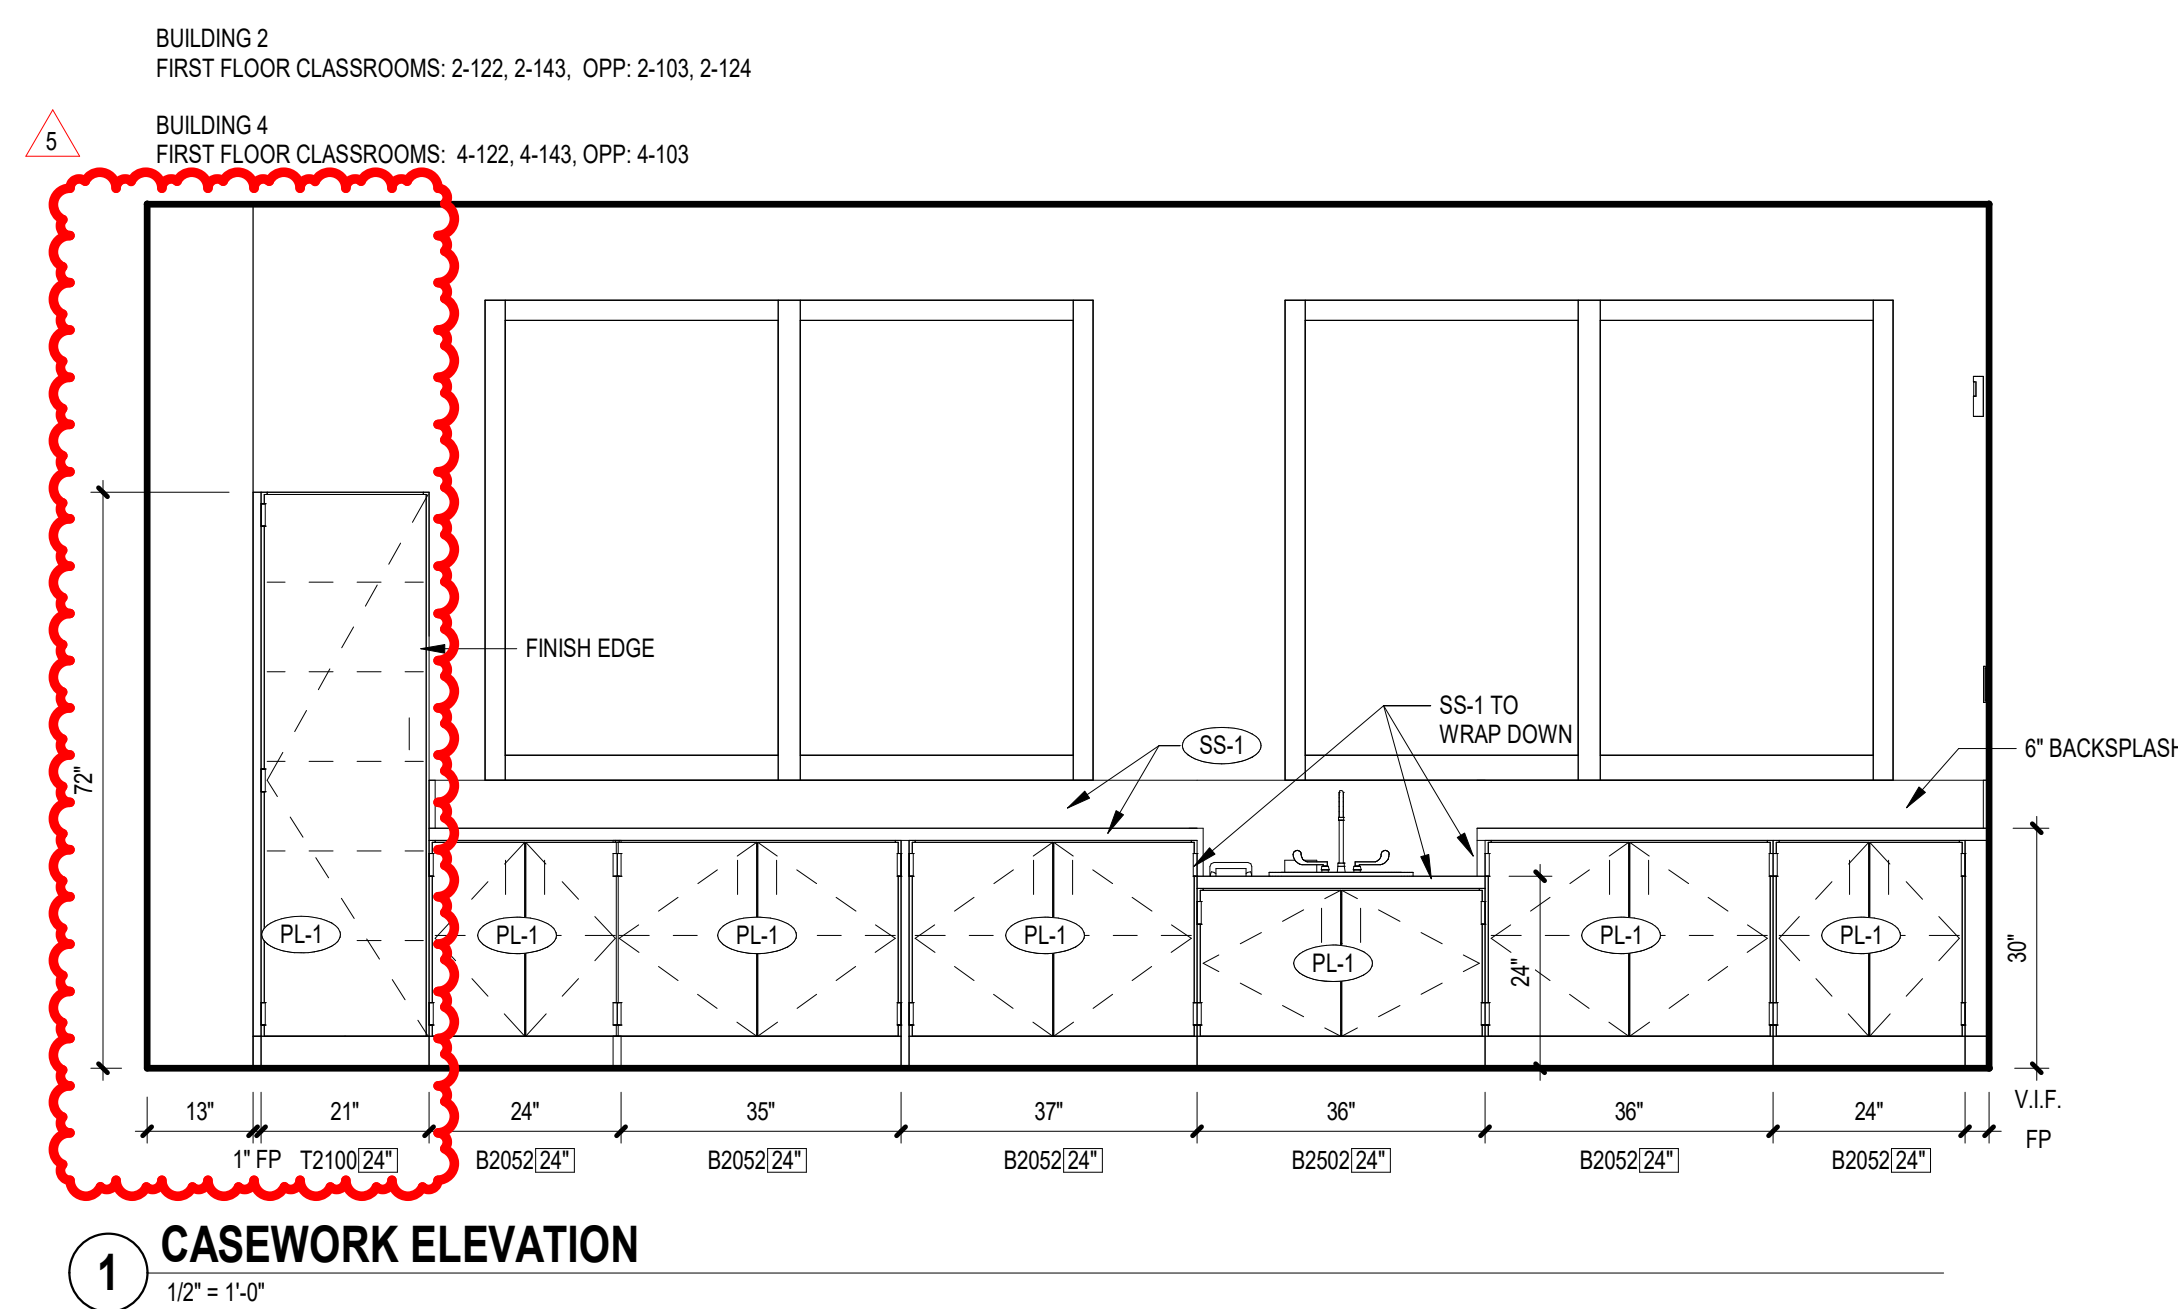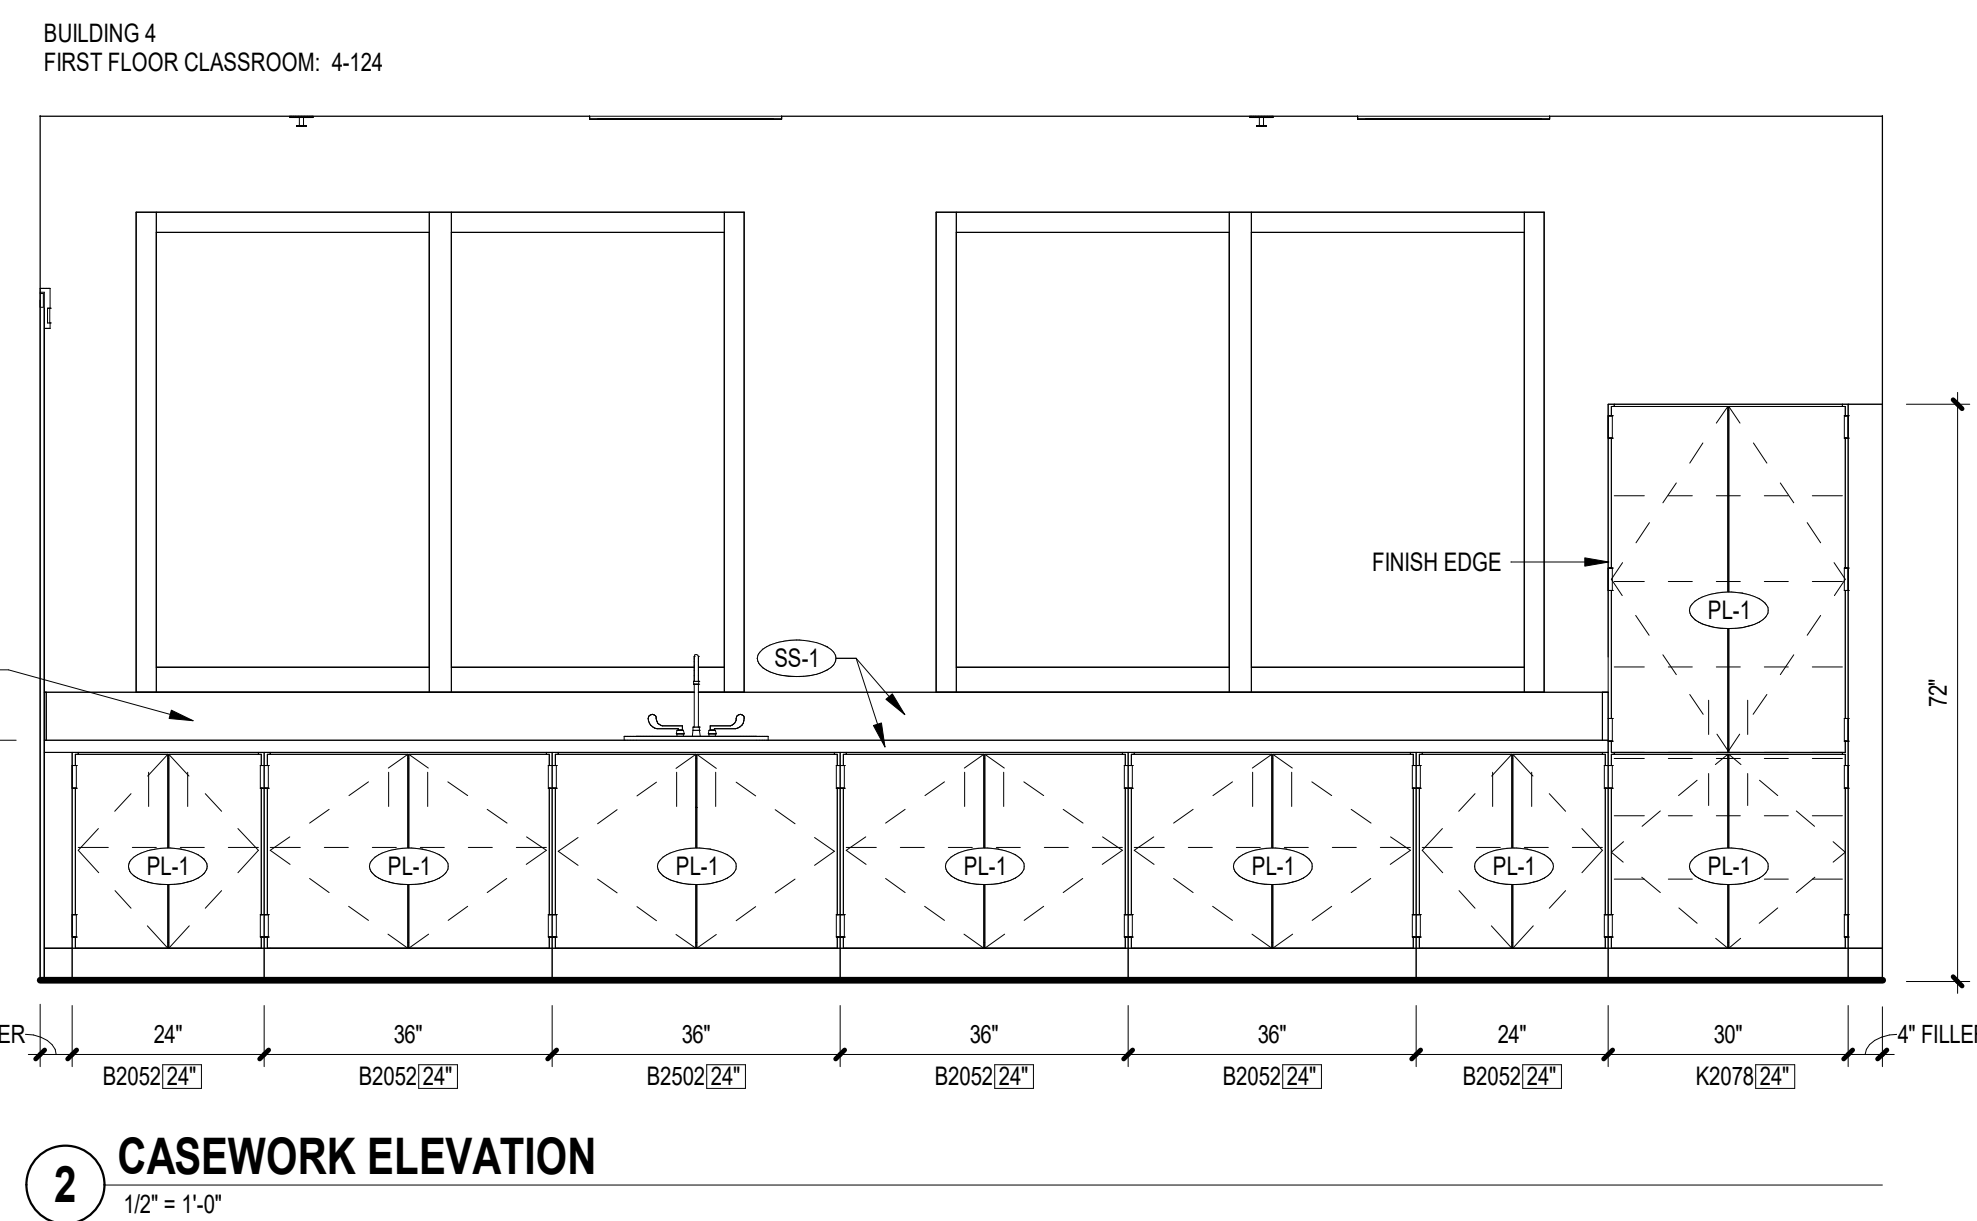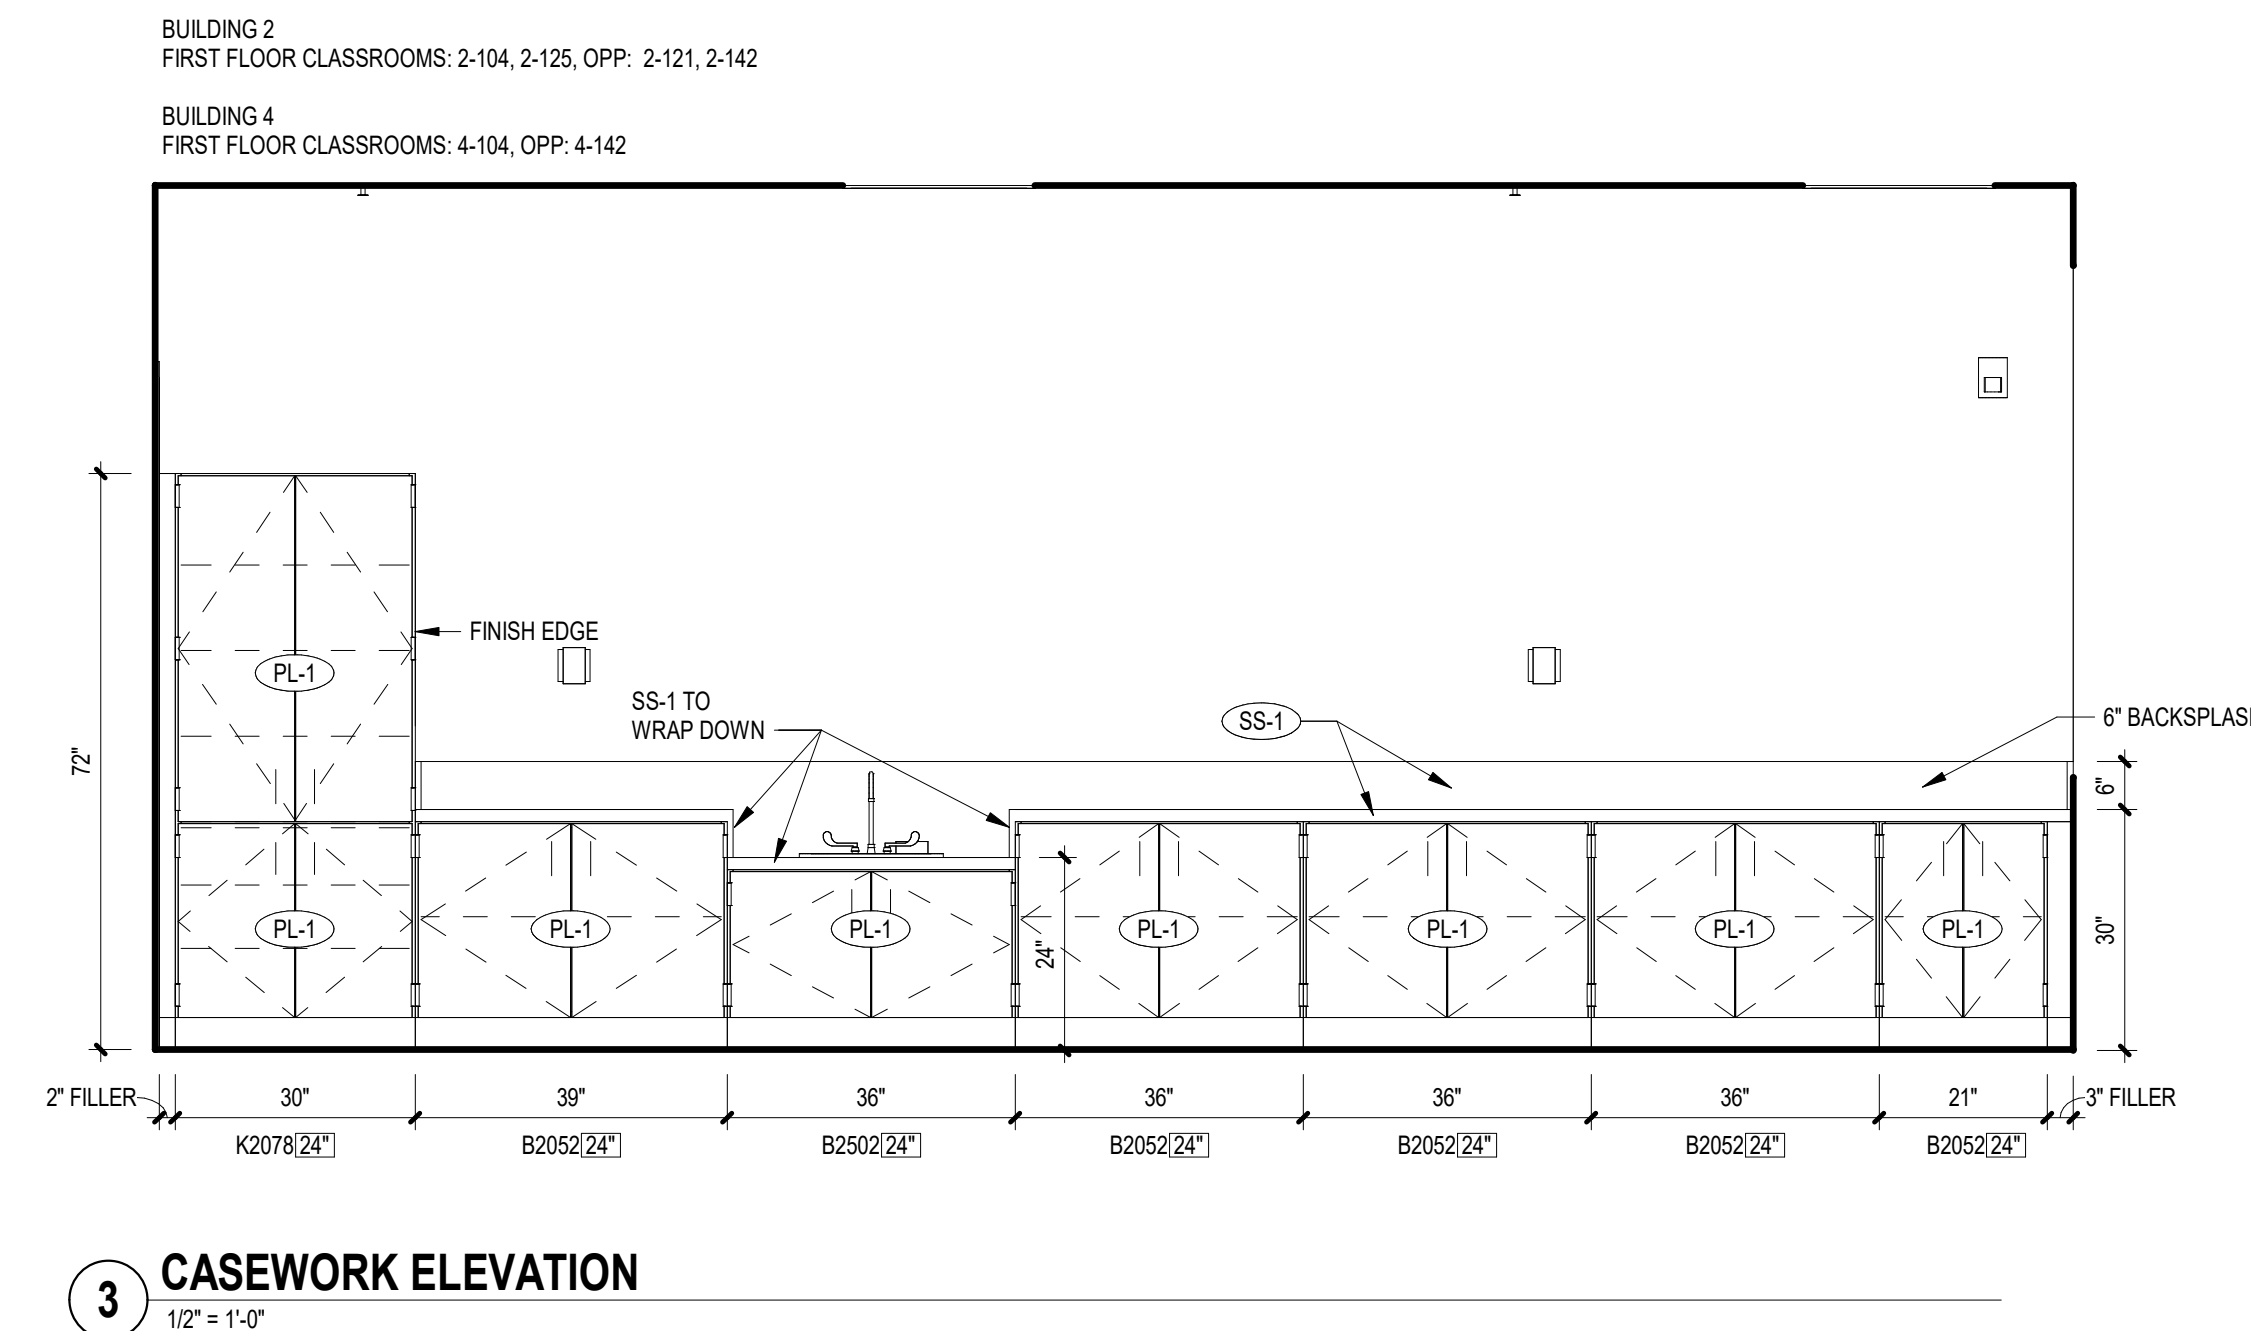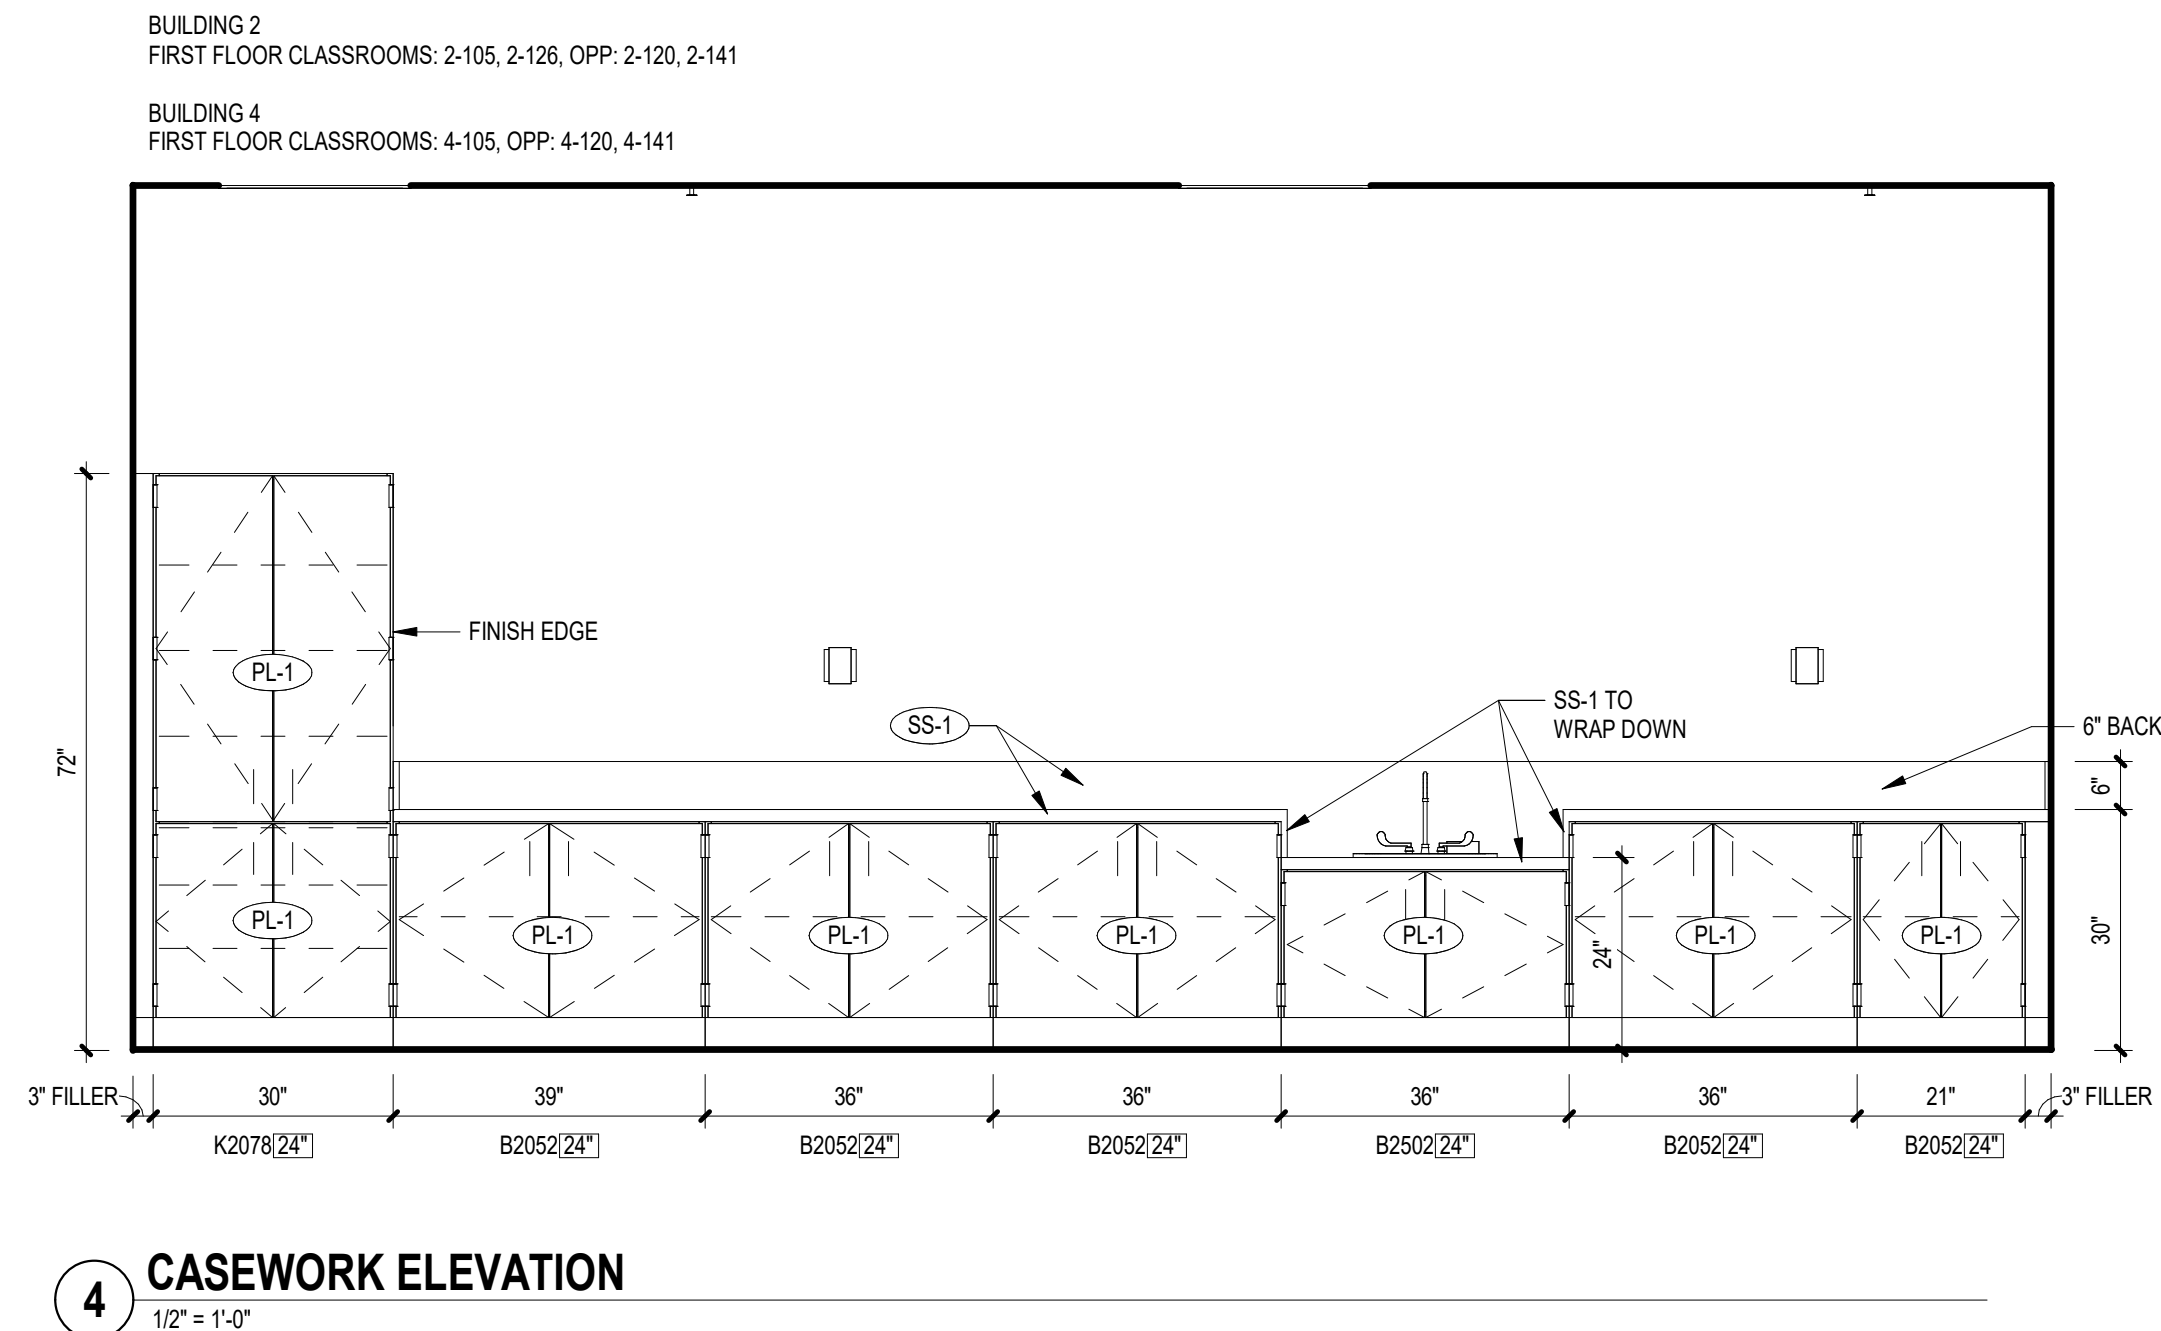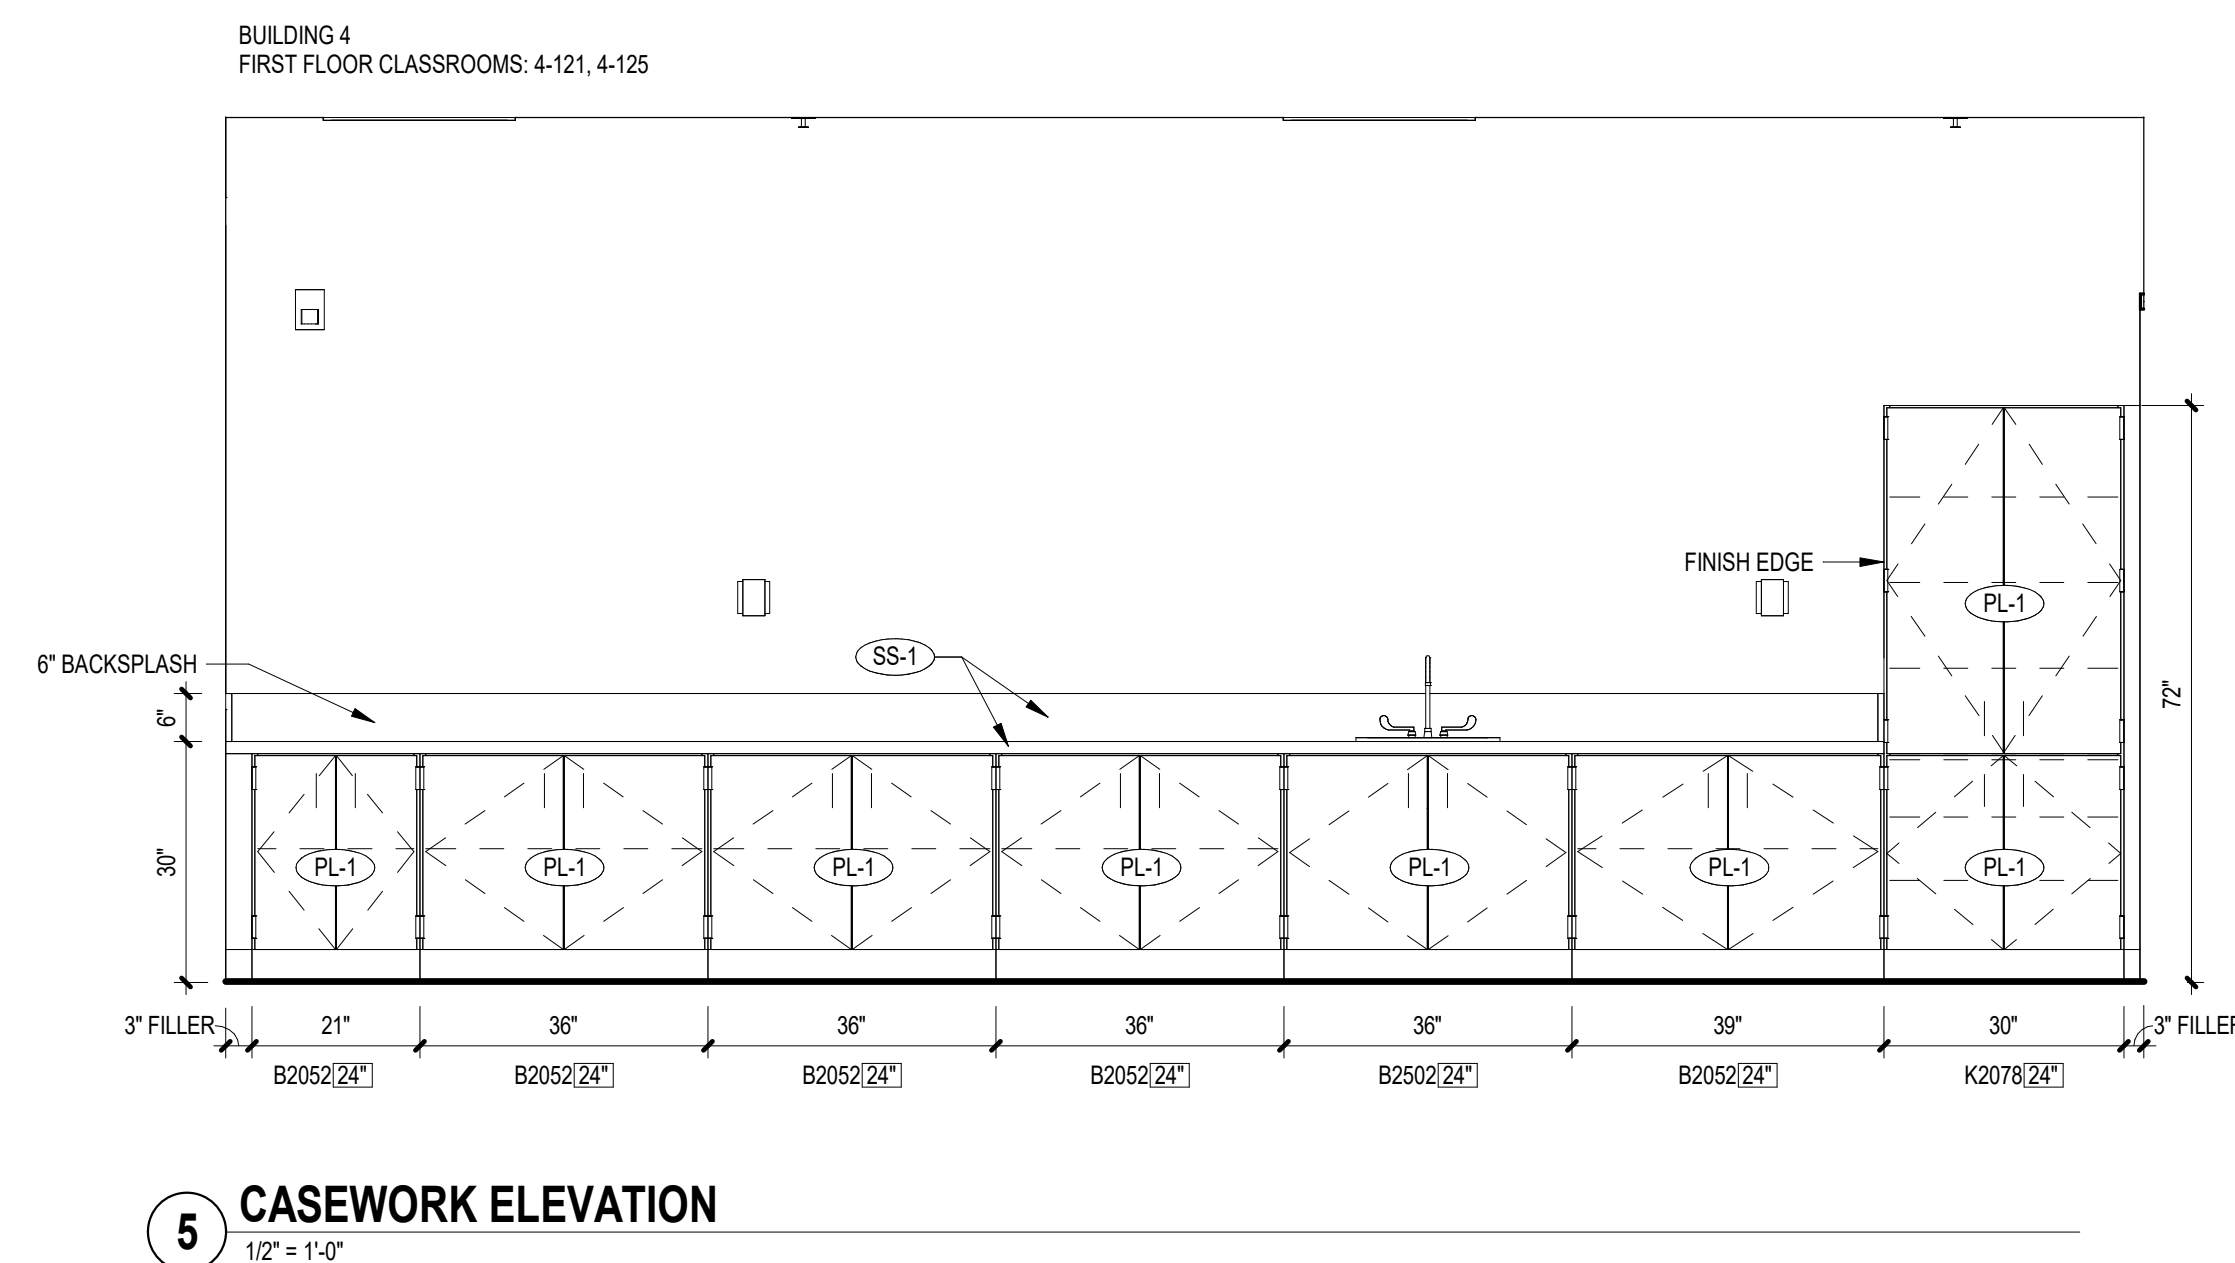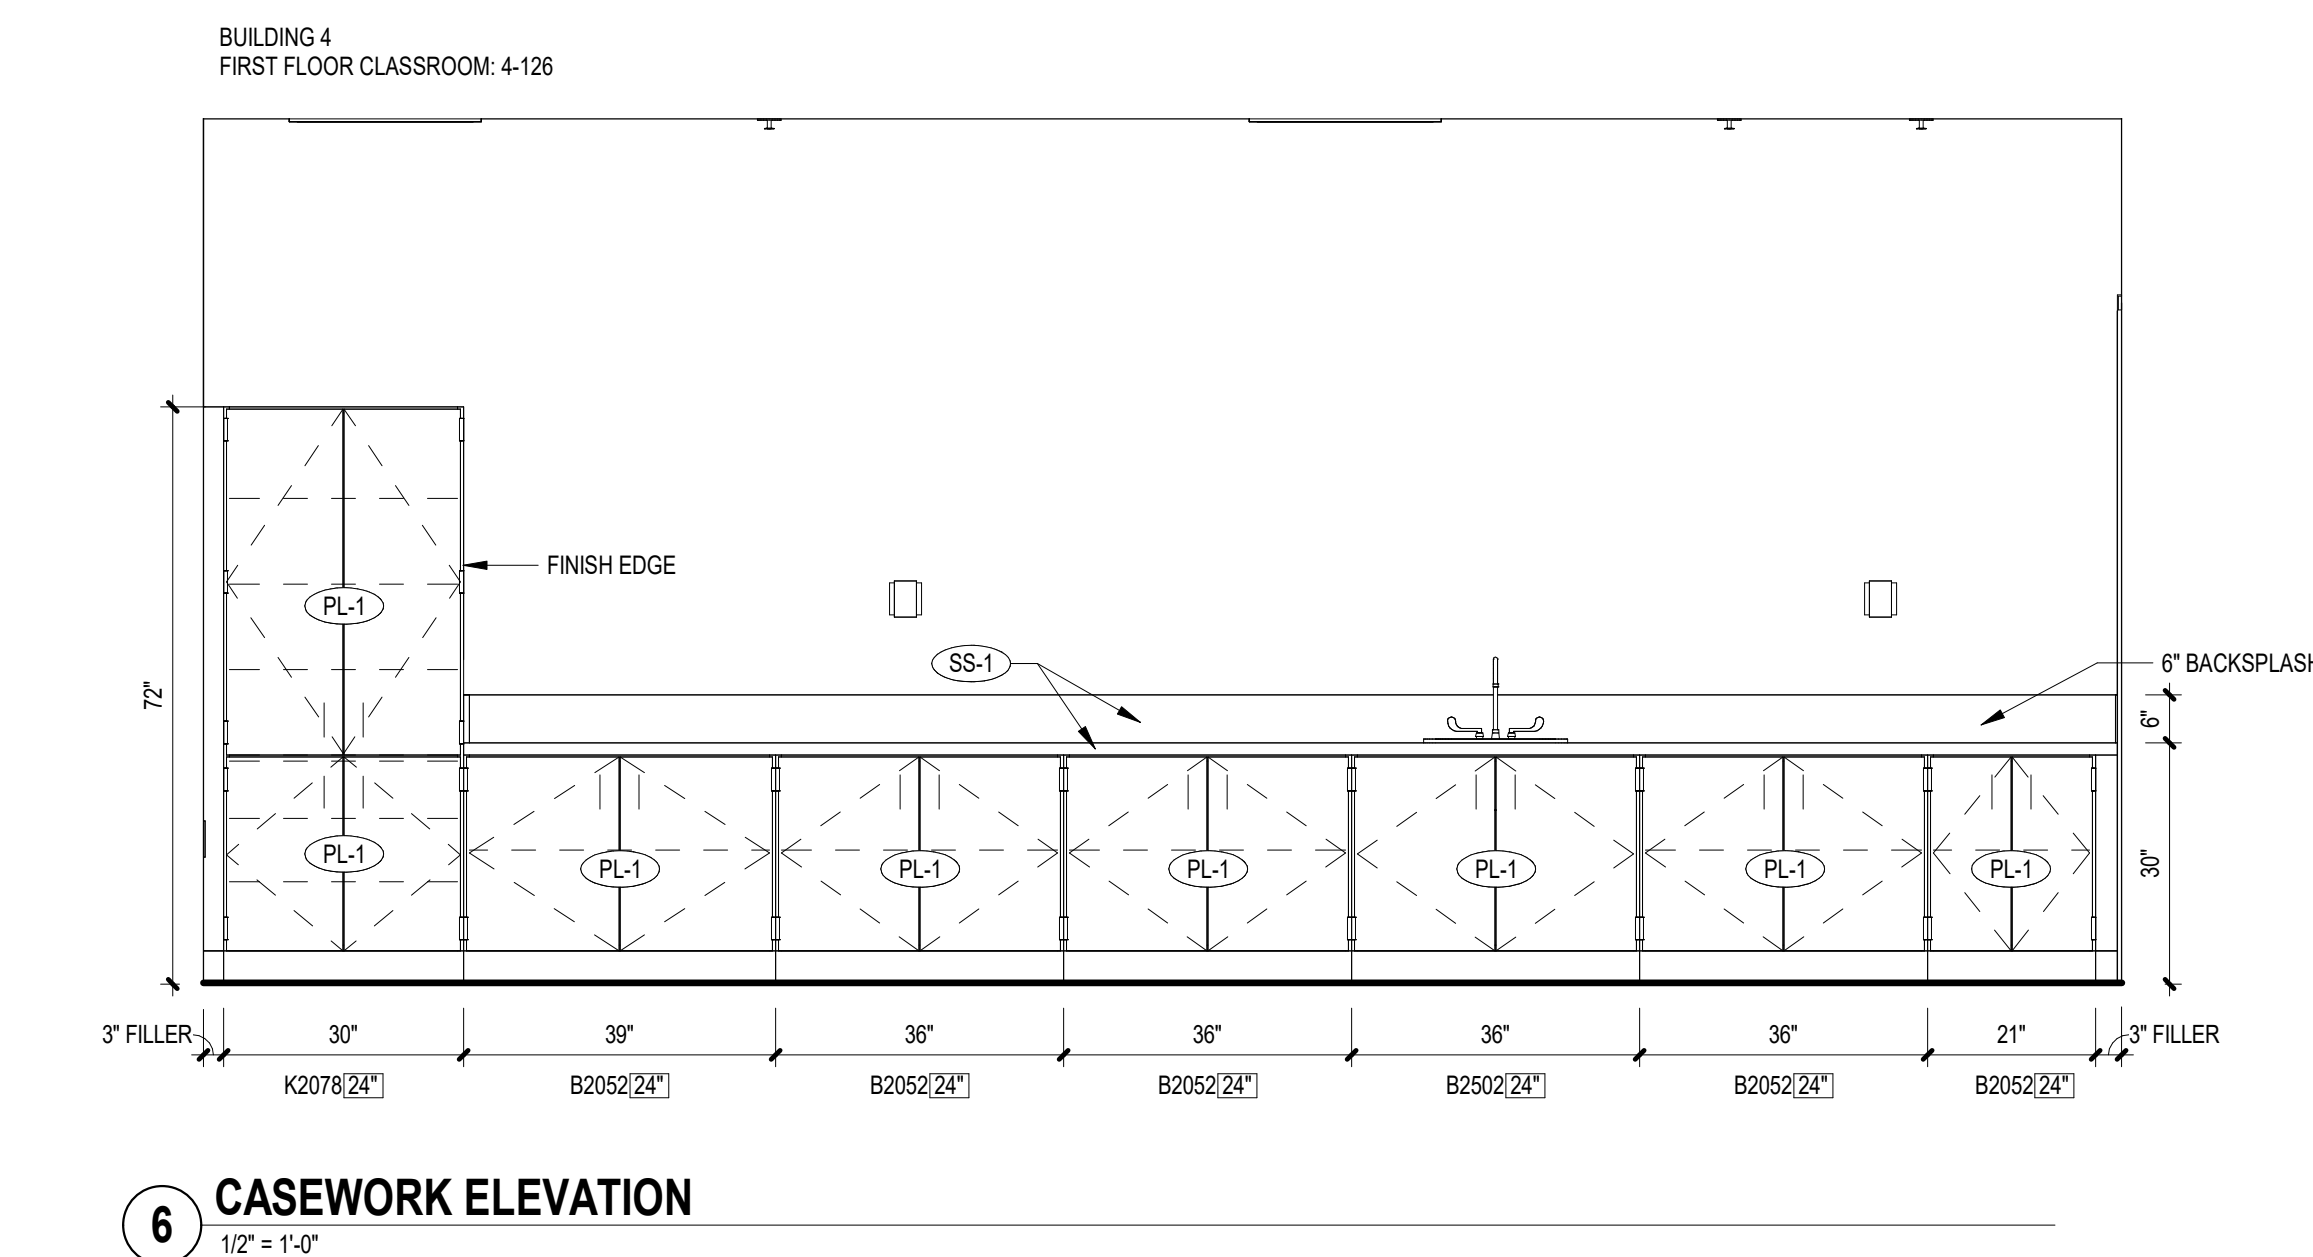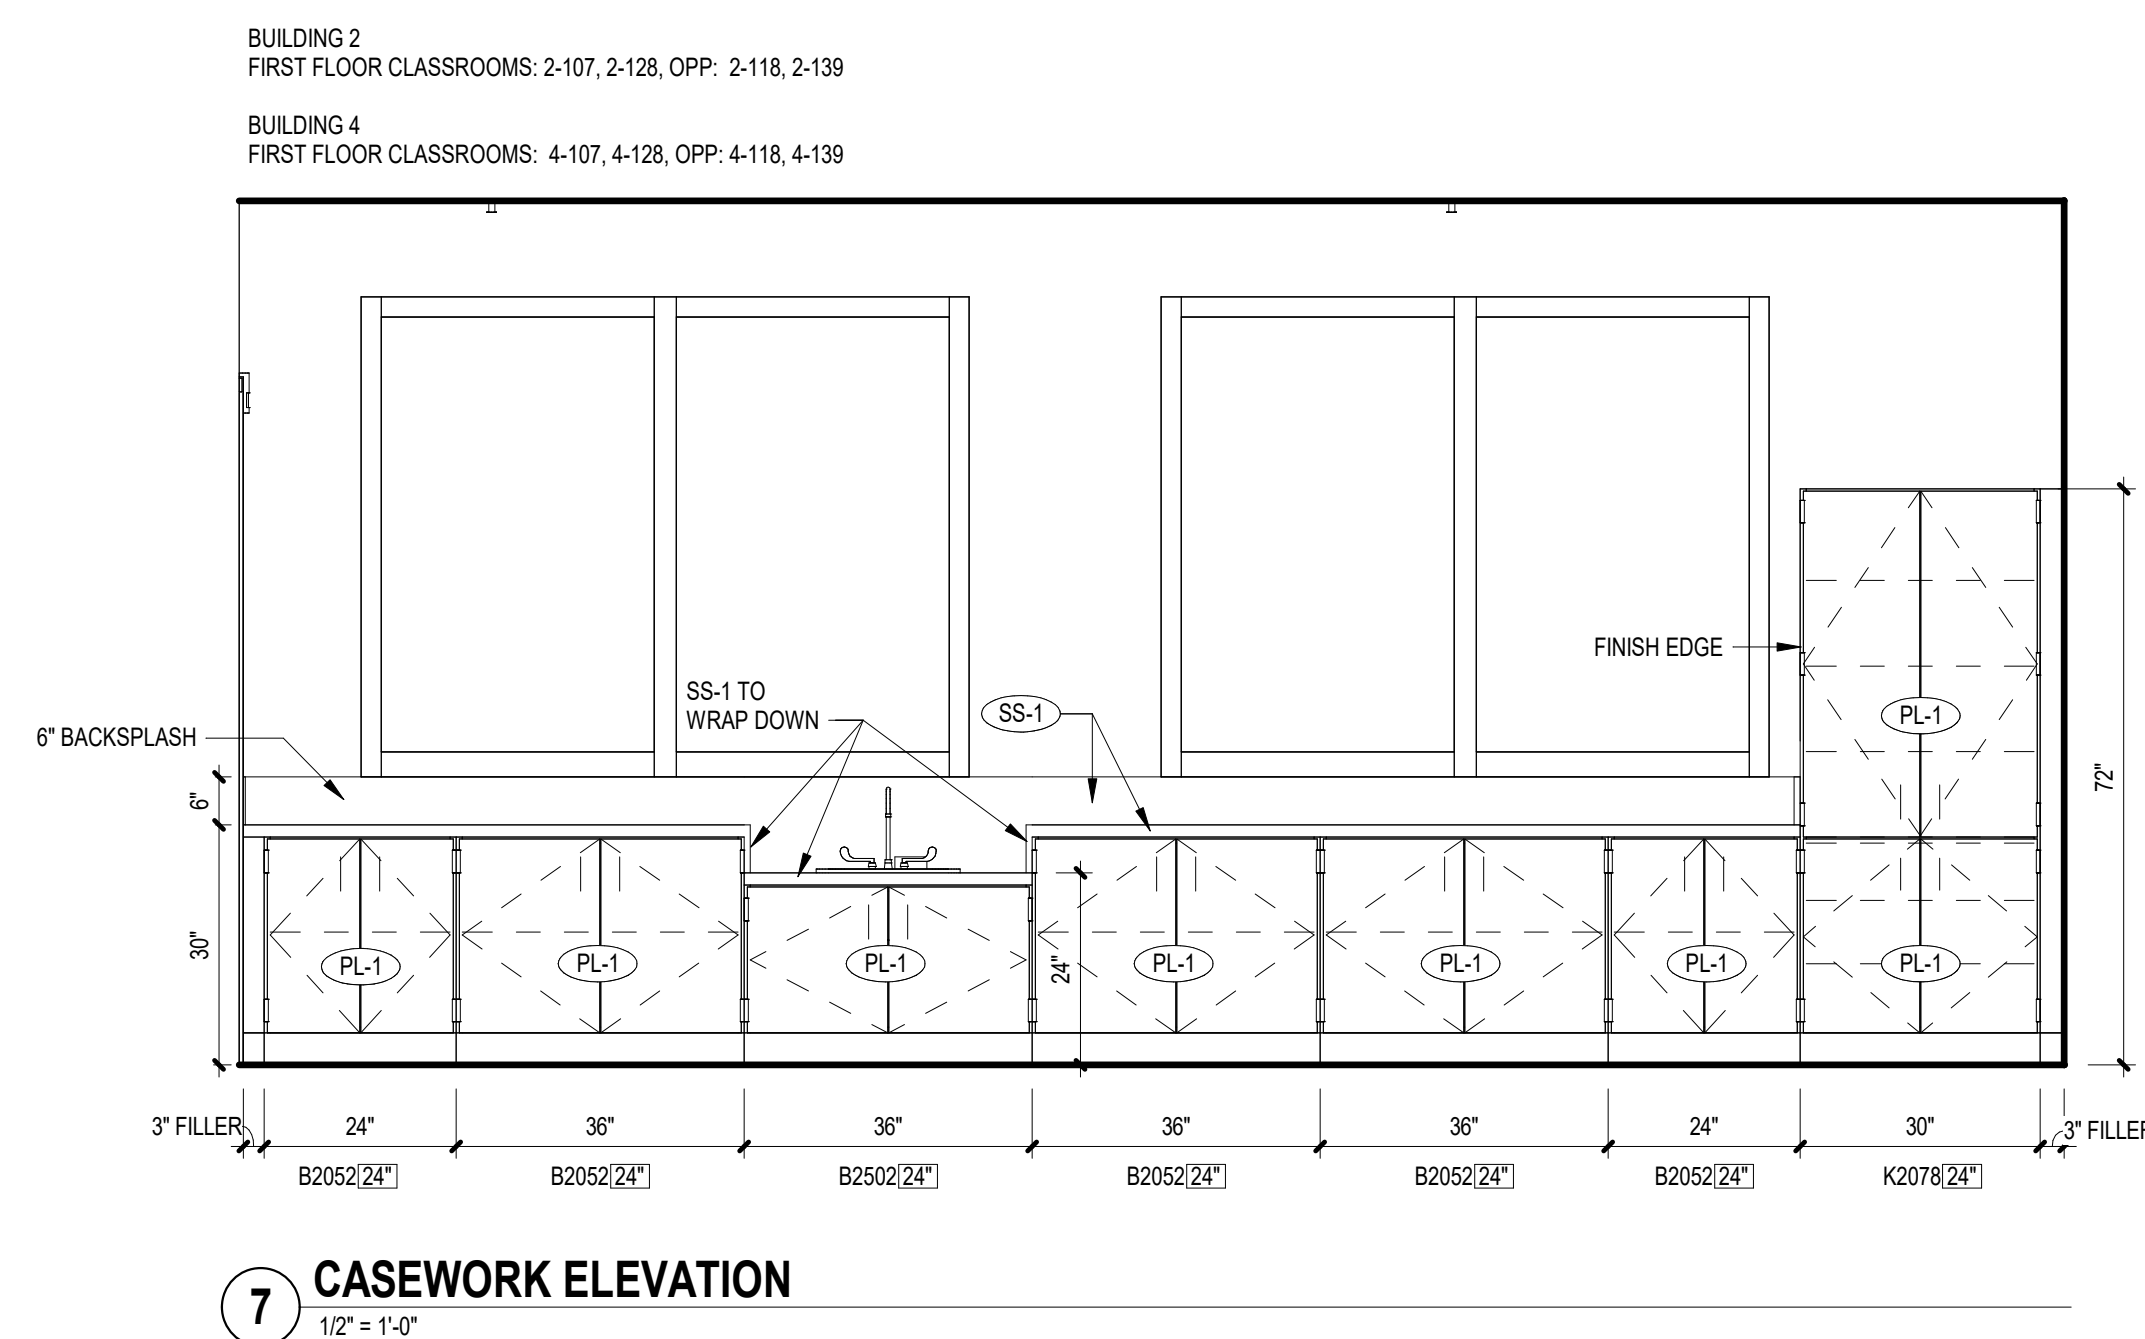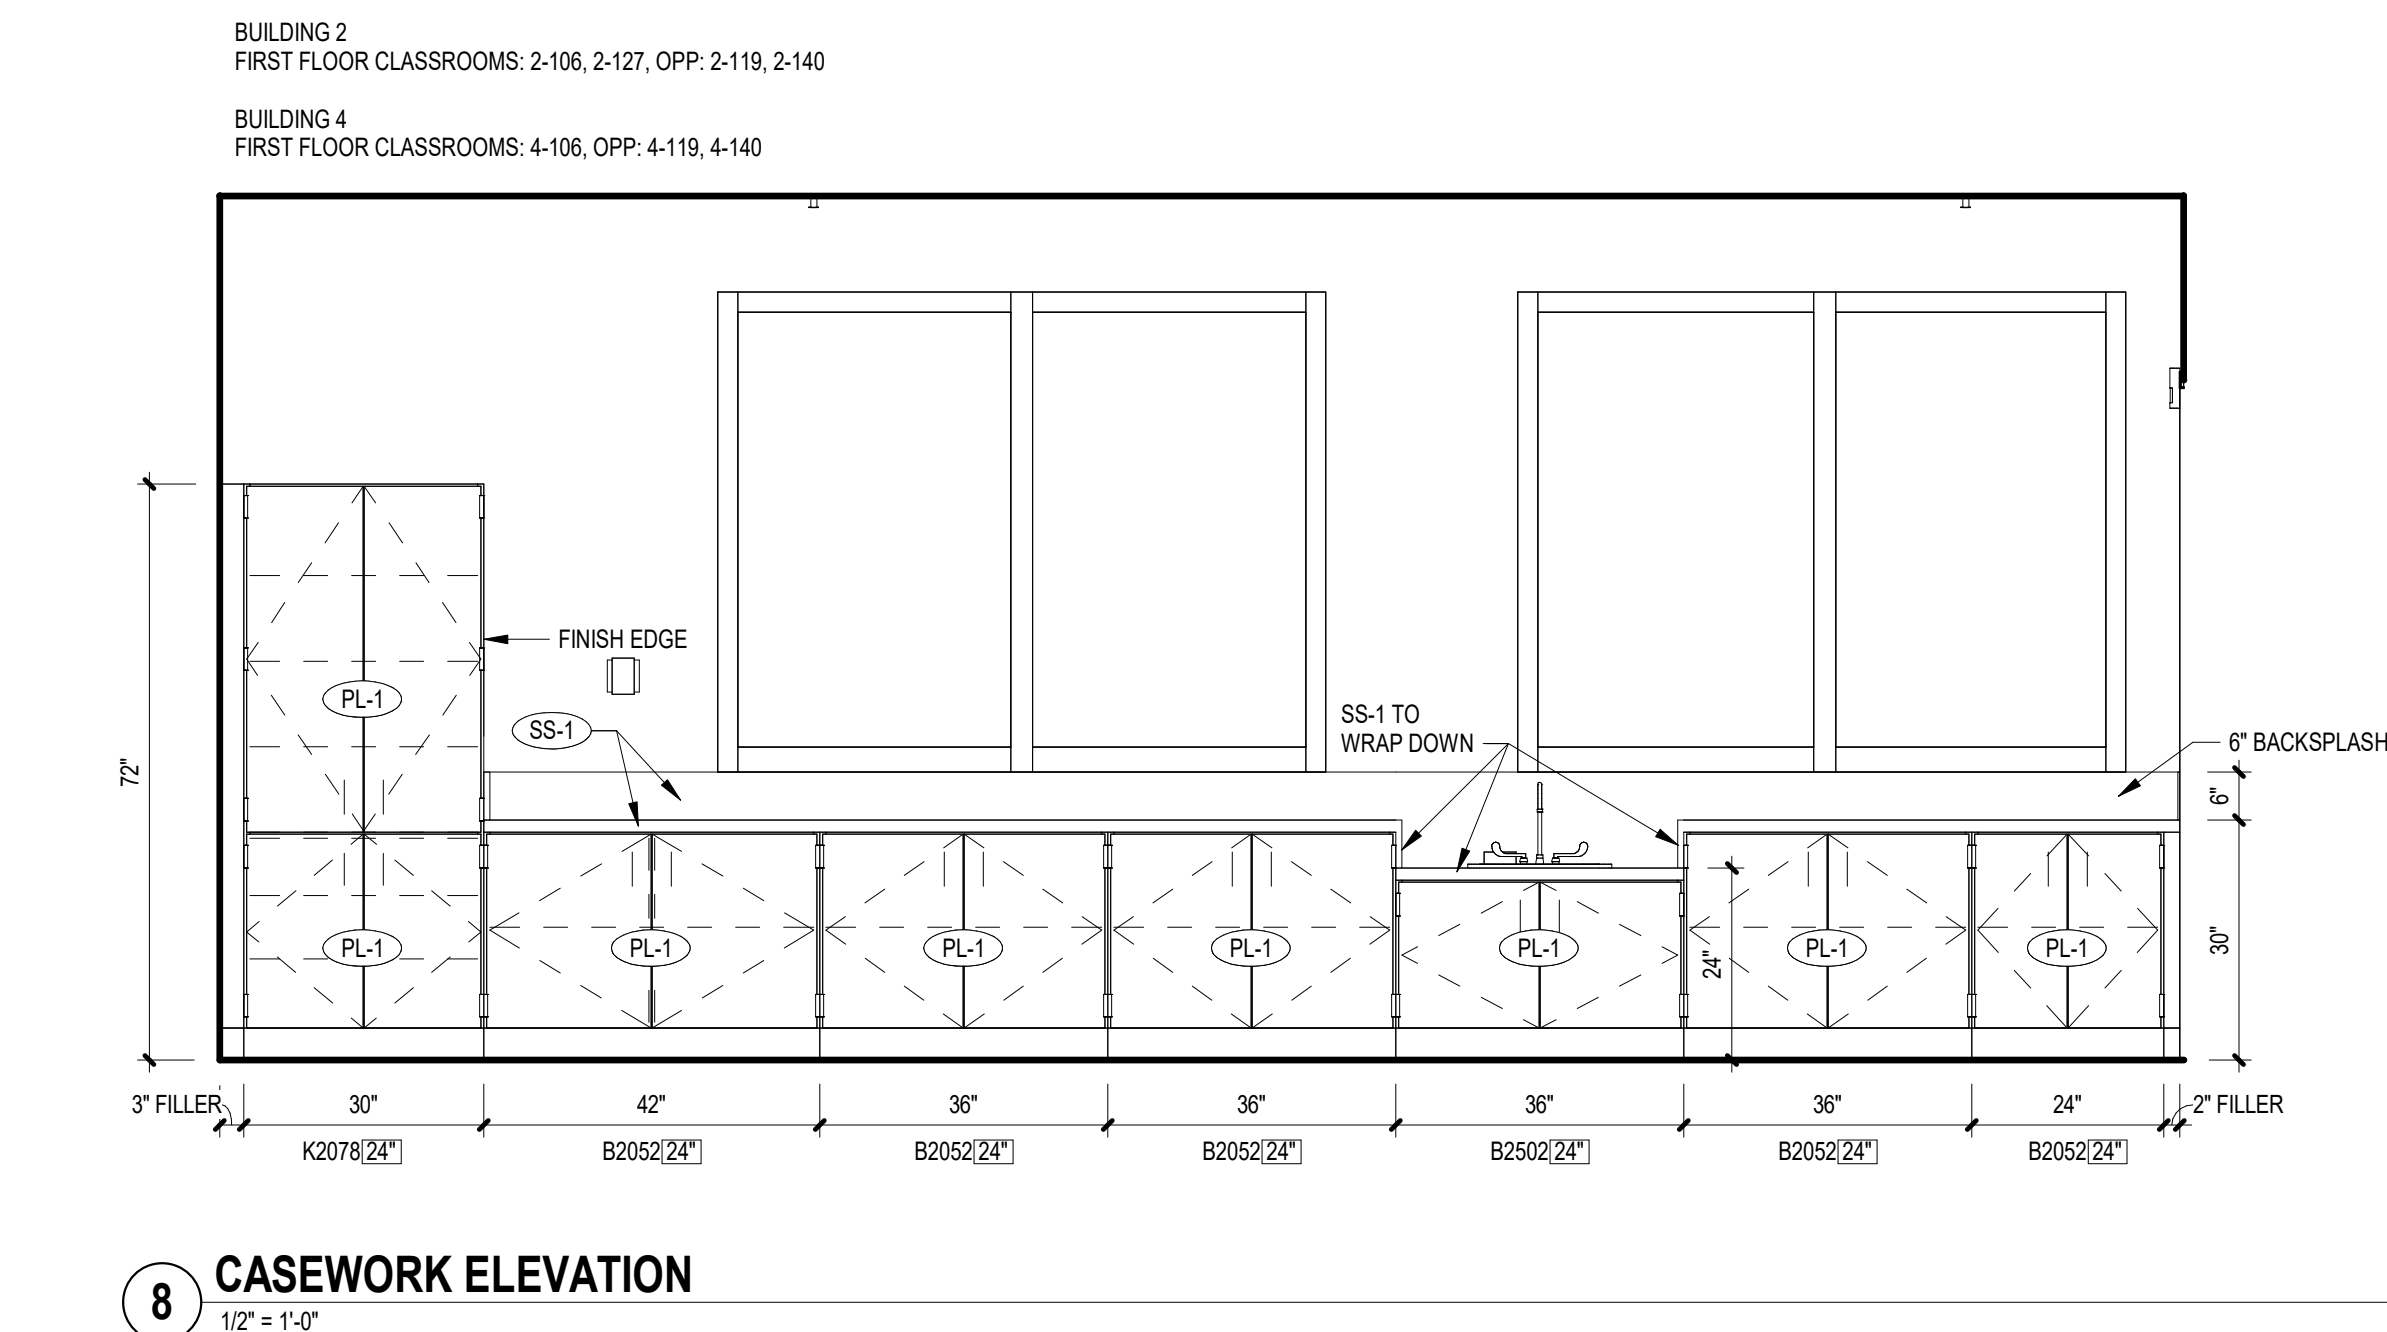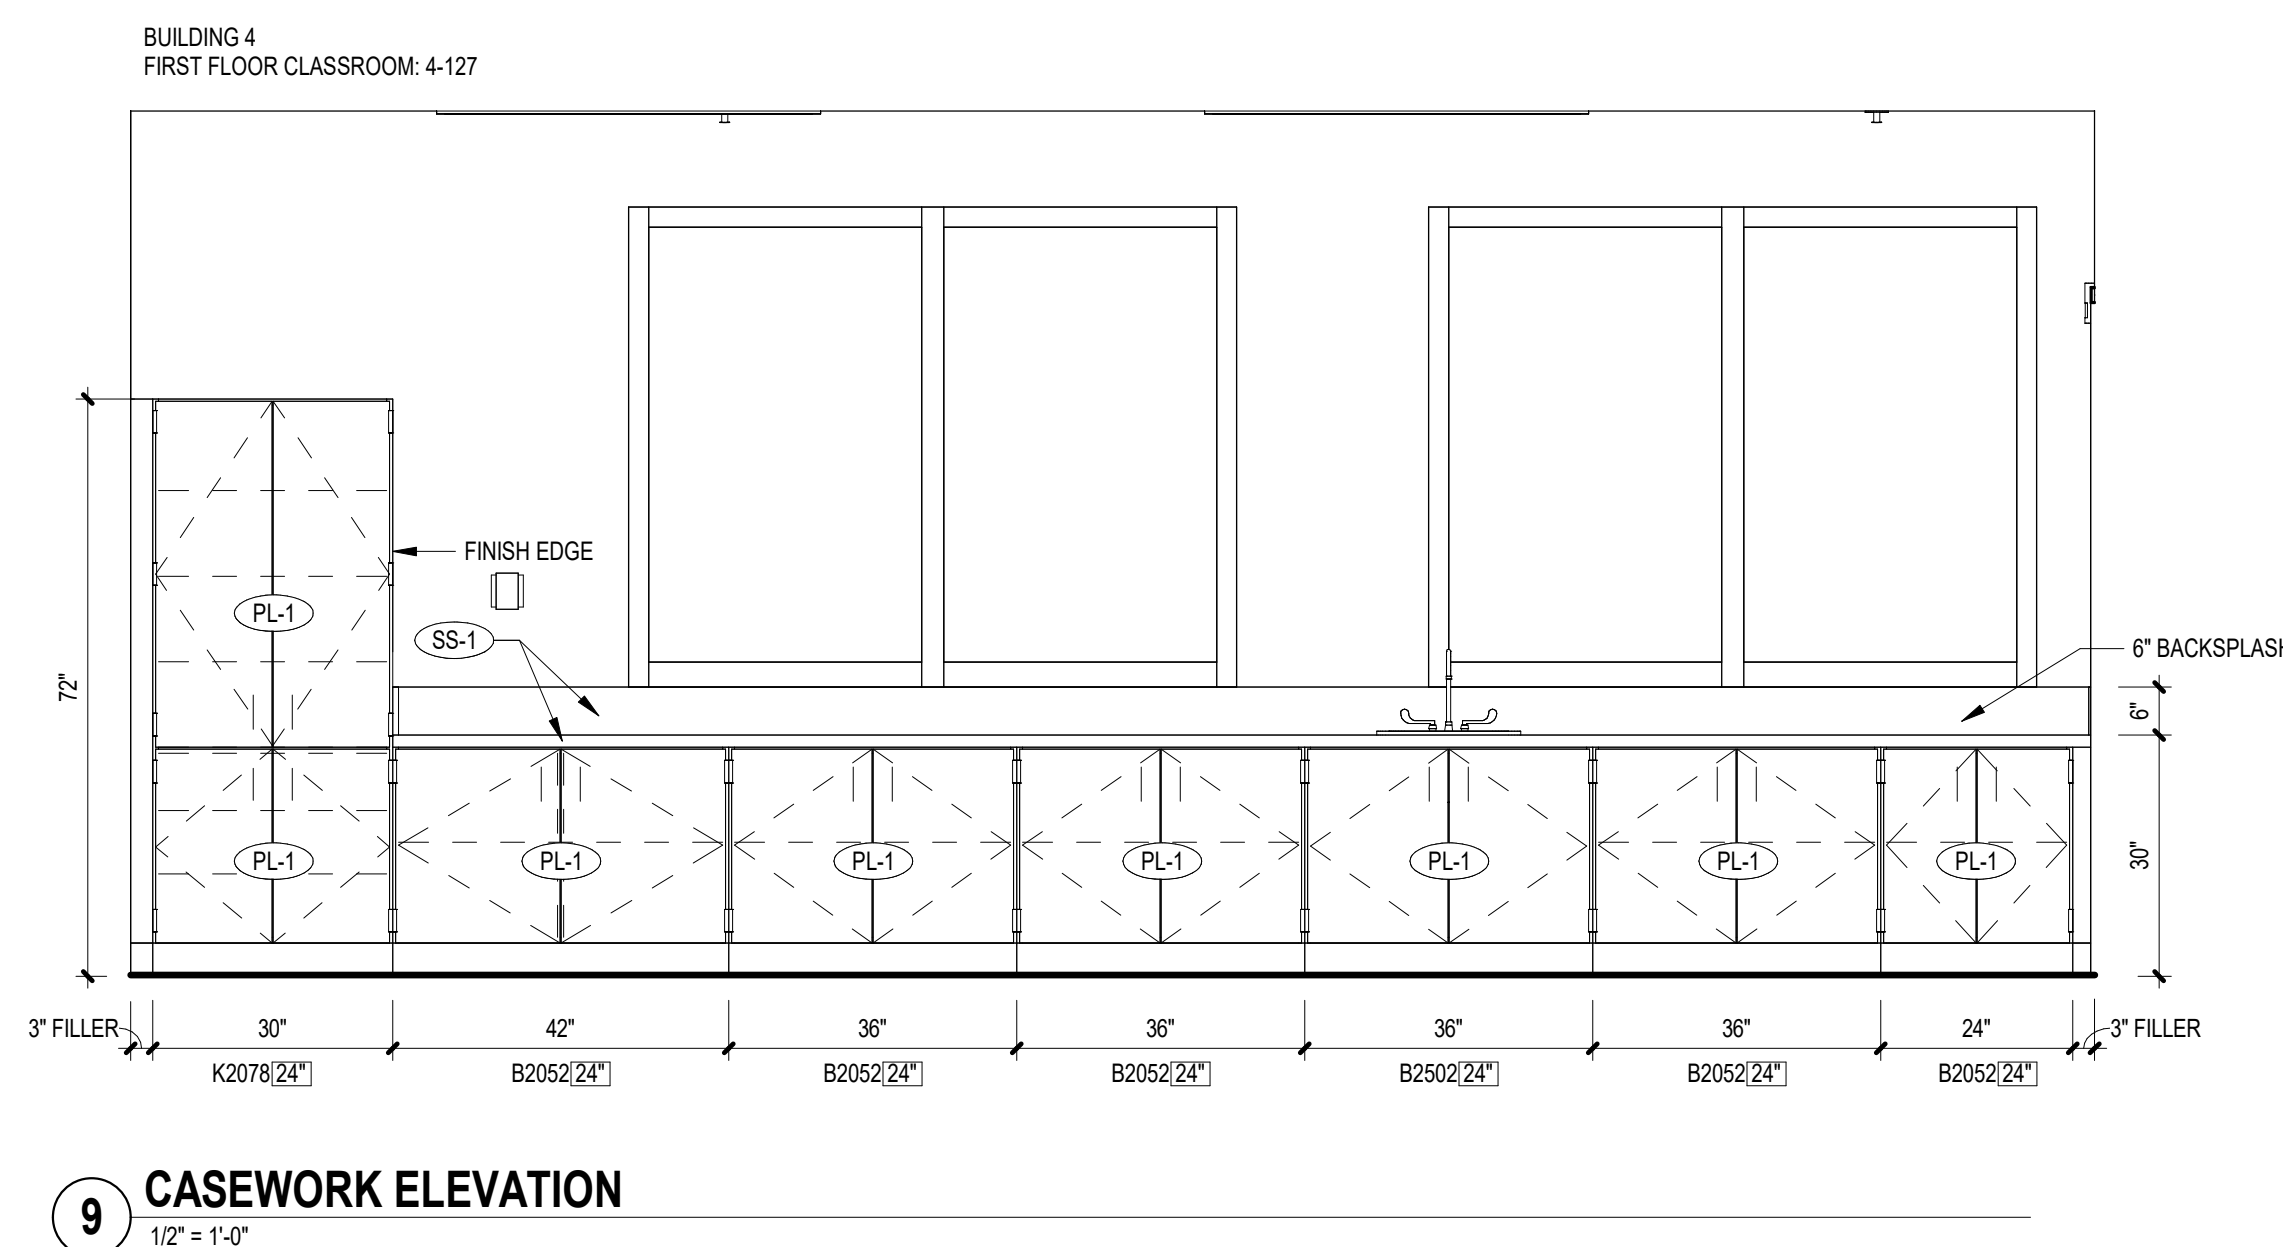

CASEWORK / MILLWORK NOTES

1. CASEWORK OR OTHER FURNITURE SHOWN DASHED INDICATES EQUIPMENT OR FURNISHINGS TO BE SUPPLIED BY THE OWNER OR OWNER'S VENDOR, UNLESS OTHERWISE NOTED.
2. REFERENCE TO FLOWNS: FOR DESIGNATION OF TOILET ACCESSORIES.
3. PLASTIC LAMINATE CASEWORK AND MODEL NUMBERS ARE BASED ON TM SYSTEMS DESIGN CORPORATION.
4. CASEWORK CATEGORY CASEWORK, EQUIPMENT AND FUNEHOOD MODEL NUMBERS ARE BASED ON SC 210 SCIENTIFIC.
5. REFERENCES TO ANY EQUIPMENT INCLUDING SCREENS, FLOOR BOARDS (FB), SMARTBOARD (SB), PROJECTOR, VIDEO AND PROJECTION SCREENS, ETC. ARE FOR GENERAL PURPOSES OF IDENTIFYING THESE ITEMS AS THEY RELATE TO OTHER EQUIPMENT AND DISPLAY SYSTEMS. REFER TO TIT DRAWINGS AND SPECIFICATIONS FOR ADDITIONAL LAYOUT REQUIREMENTS AND INFORMATION.
6. ALL PARTS SHOULD BE LAMINATED TO THE SUBSTRATE PATTERN.
7. OUTSIDE FLASK CORNERS TO BE MITERED
8. ALL EXPOSED EDGES OF CASEWORK TO BE FINISHED
9. ALL EXPOSED SURF PANELS TO HAVE CORNER TIE AND TIE VALANCES TO BE ONE PLY OF LAMINATE
10. ALL SINK PARTS TO ALIGN WITH ADJACENT DOOR AND DRAWER FACE.
11. ALL PARTS SHOULD BE A VERTICAL MILLION IN CABINETS WITH DOUBLE DOORS, 24" WIDE OR LESS
12. SEE CASEWORK ELEVATIONS FOR LAMINATION SEAM LOCATIONS.

EQUIPMENT LEGEND

DESIGNATION	DESCRIPTION
MB	MARKERBOARD
TB	TACKBOARD
DB	DISPLAY CASE
PS	PROJECTION SCREEN
BE	BAND EQUIPMENT
SE	SPECIALTY EQUIPMENT
(A)	SIGNAGE TAG

CODE REVIEW:

CERTIFICATE:



SPIEZE ARCHITECTURAL GROUP INC.
2001 9TH AVENUE
SUITE 308
VERO BEACH, FL 32960
PHONE: 772-794-2929

SIGNATURE:
ANTHONY DONADI
STEVEN G. SIEGEL
JOHN F. WRIGHT

AR0012456
AR02648
AR01341

SEAL:

CONSULTANTS:

PERMIT SET 2-13-2025

PROJECT:

ST. LUCIE WESTERN
GROVE K-8 SCHOOL

10701 SW SUNDANCE VISTA BLVD
PORT ST. LUCIE, FL 34987

FOR

ST. LUCIE SCHOOL
DISTRICT

9461 BRANDYWINE LANE, PORT ST.
LUCIE, FL 34986

FOR CODE REVIEW:

PRMMYYY

REVISIONS:

	REVISION NAME	DATE
3	ADDENDUM 3	01.20.2025
5	ASI #3	04.24.2025

FOR BID:

DDMMYYYY

DRAWING TITLE:


CASEWORK ELEVATIONS
- CLASSROOM 1 AND 2 -
BUILDING 2 AND 4

COMMISSION NUMBER:
24K054


DO NOT SCALE THE DRAWINGS

DRAWING NUMBER:


A8.10

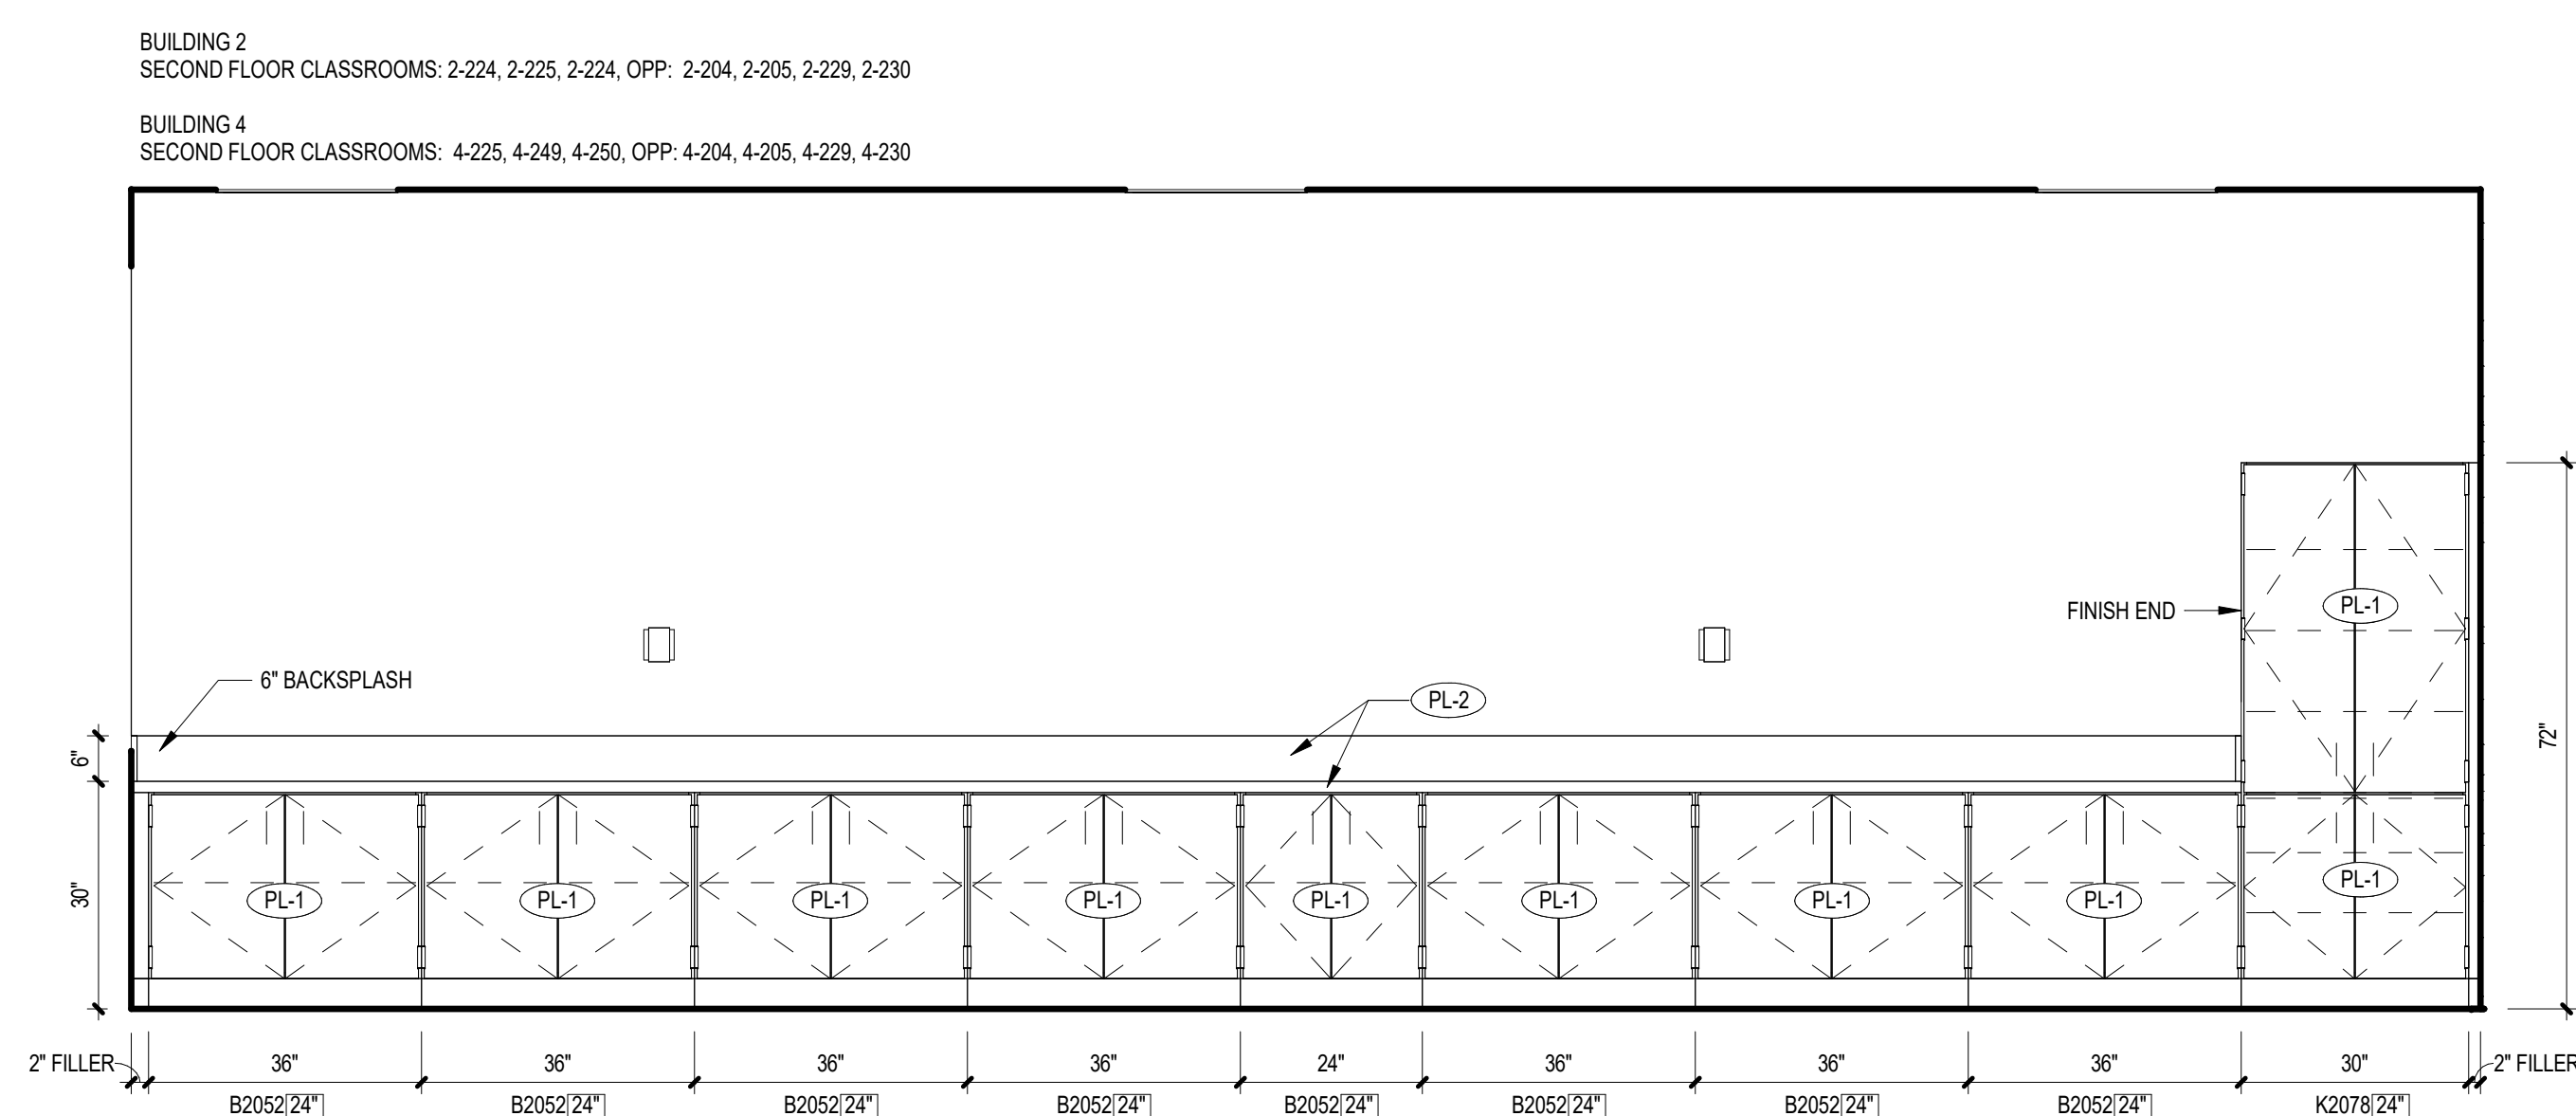

2 CASEWORK ELEVATION

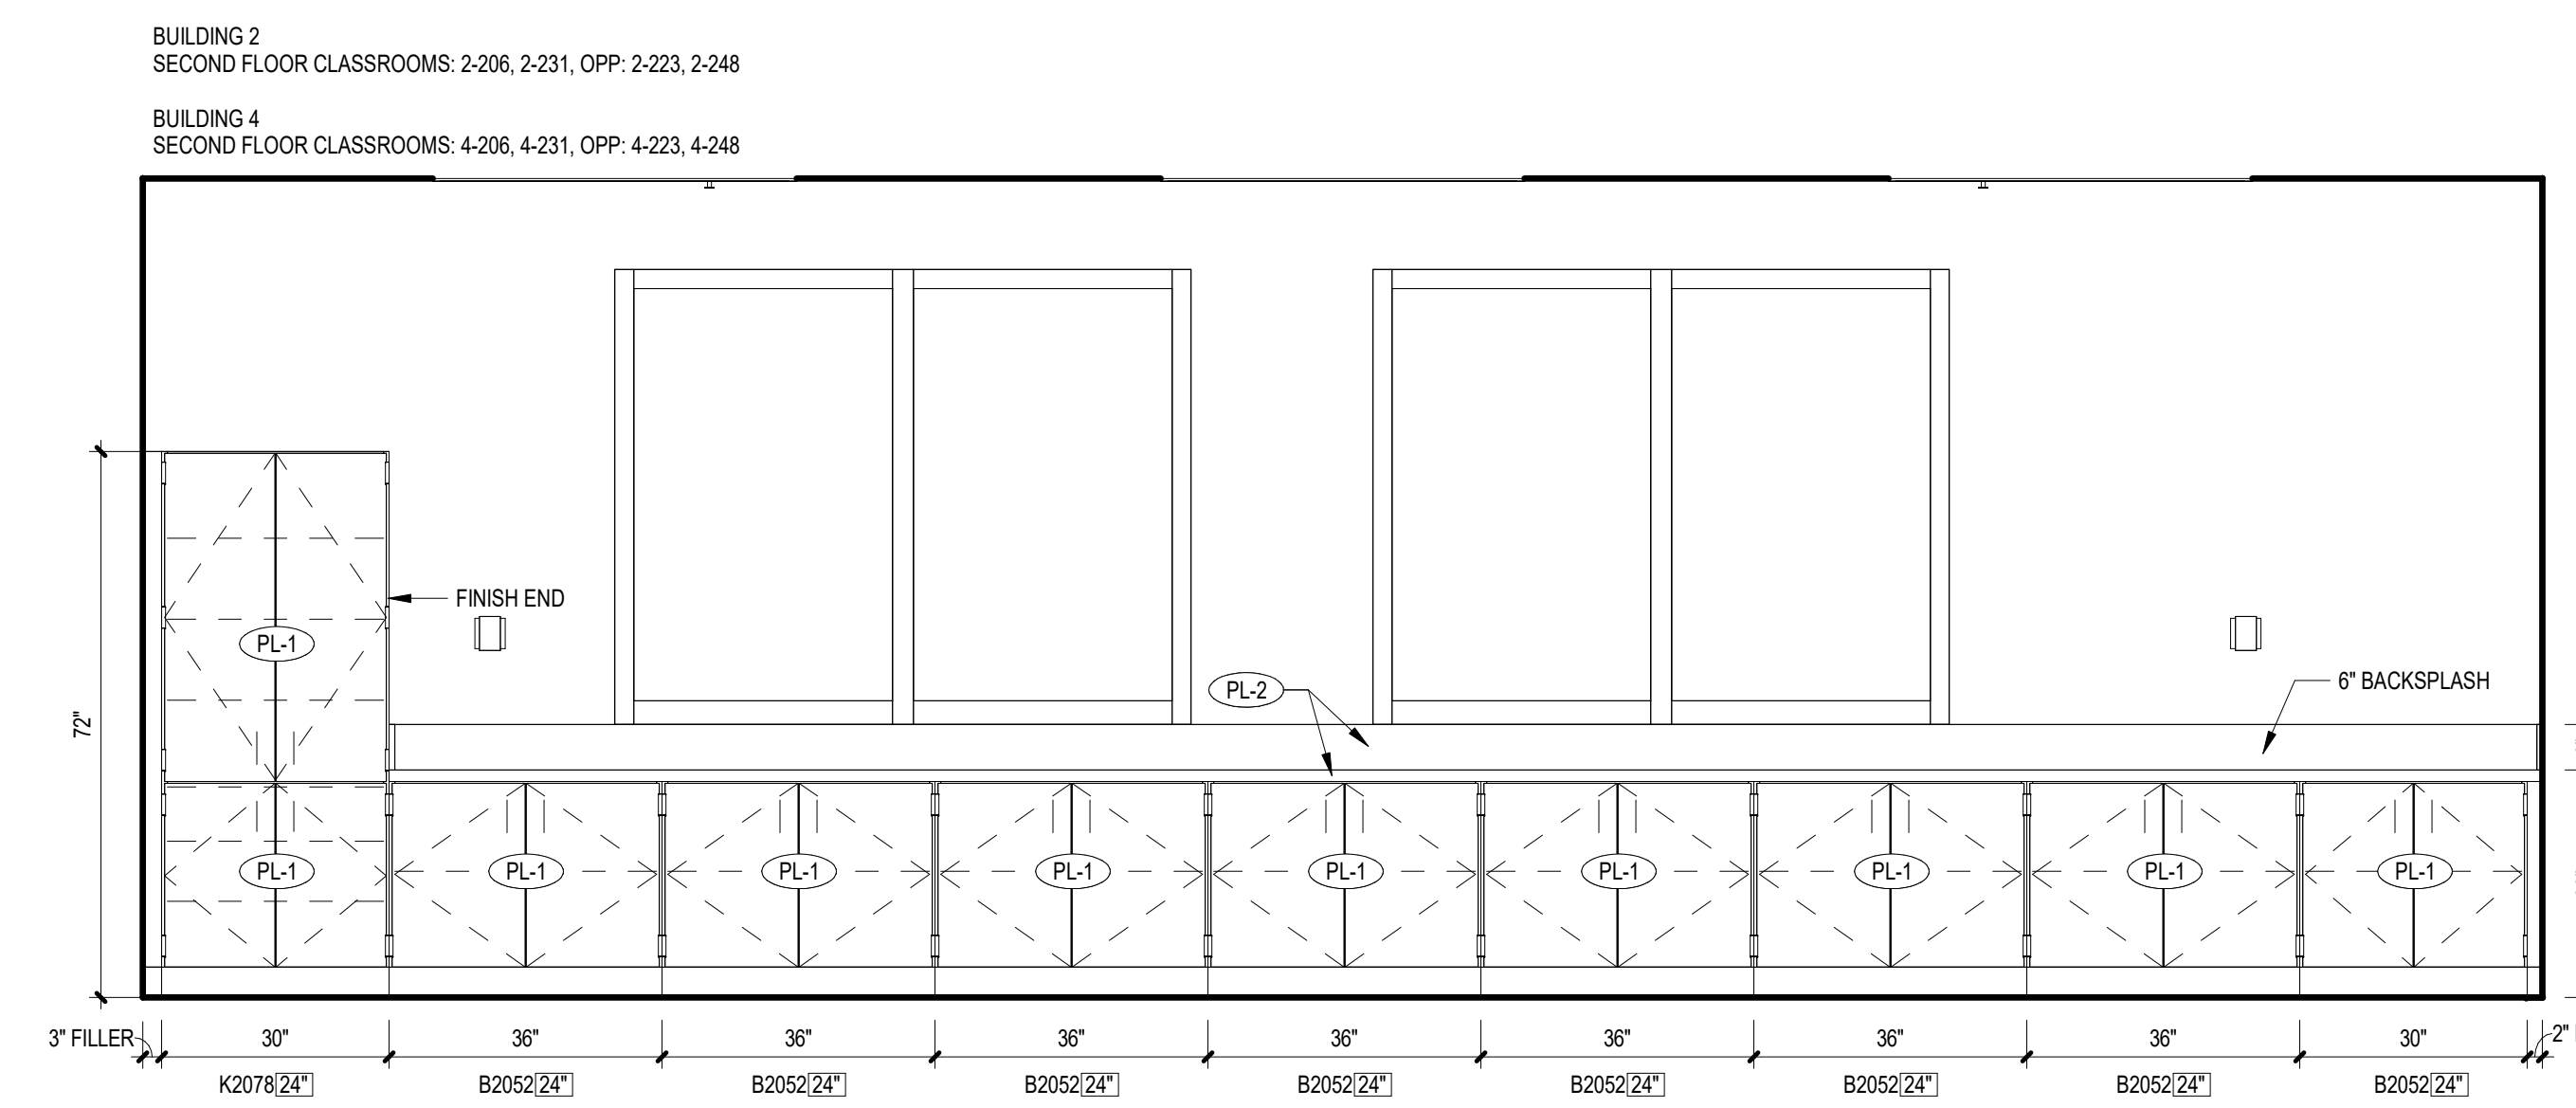

4 CASEWORK ELEVATION

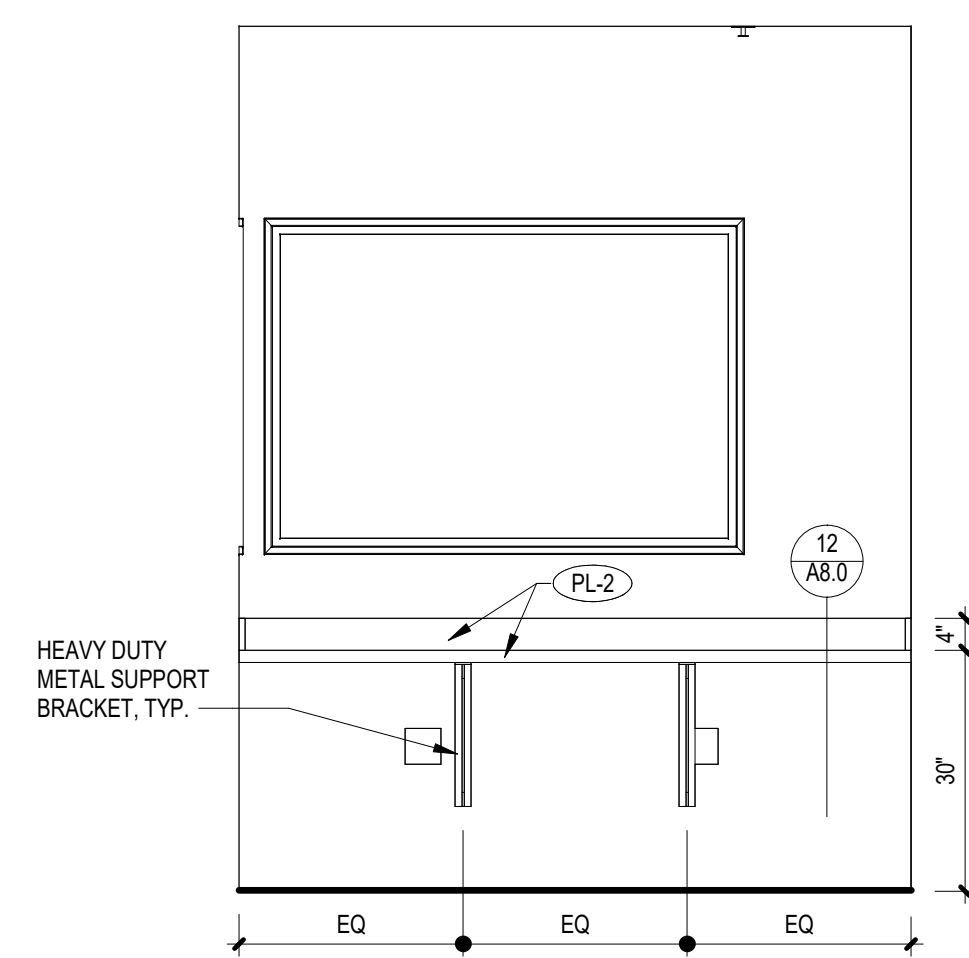

6 CASEWORK ELEVATION

- 1 CASEWORK OR OTHER FURNISHING SHOW DASHES INDICATES EQUIPMENT OR FURNISHINGS TO BE SUPPLIED BY THE OWNER OR OWNER'S VENDOR, (UNLESS OTHERWISE NOTED).
- 2 SEE DRAWING FOR DISPOSITION OF TOOL ACCESSORIES.
- 3 PLASTIC LAMINATE CASEWORK AND MULLET NUMBERS ARE BASED ON THIS SYSTEM DESIGN CORPORATION.
- 4 CASEWORK, EQUIPMENT, EQUIPMENT AND FUMEHOOD MULLET NUMBERS ARE BASED ON DISC SCIENTIFIC.
- 5 REFERENCES TO AN EQUIPMENT INCLUDING SCREENS (FRONT BONES FBI), SADDLES, ETC. PROJECTIONS AND PROJECTION SADDLES ARE FOR GENERAL PURPOSES OF IDENTIFYING THESE ITEMS AS THEY RELATE TO OTHER EQUIPMENT AND DISPLAY SADDLES REFER TO DRAWINGS AND SPECIFICATIONS FOR IDENTIFICATION OF EQUIPMENT.
- 6 ALL LAMINATES SHOULD RUN WITH VERTICAL GRAIN PATTERN.
- 7 OUTSIDE FASCIA CORNERS TO BE MITERED.
- 8 EXPOSED EDGES OF CASEWORK TO BE FINISHED.
- 9 ALL EXPOSED SIDE PANELS ON WALL CABINETS AND VALVE VALANCES TO BE ONE PIECE OF LAMINATE.
- 10 CASEWORK TO BE ALIGNED WITH ADJACENT DOOR AND DRAWER FACE.
- 11 THERE SHOULD NOT BE A VERTICAL MULLION IN CABINETS WITH DOUBLE DOORS, 24" WIDE OR LESS.
- 12 SEE CASEWORK ELEVATIONS FOR LAMINATE SEAM LOCATIONS.
- 13 ALL OUTSIDE COUNTERTOP CORNERS TO HAVE A 2" RADIUS.

DESIGNATION	DESCRIPTION
MB	MARKERBOARD
TB	TACKBOARD
DB	DISPLAY CASE
PS	PROJECTION SCREEN
BE	BAND EQUIPMENT
SE	SPECIALTY EQUIPMENT
(A)	SIGNAGE TAG

CERTIFICATE:



SEAL:

CONSULTANTS:

ADDENDUM NO. 3 - 1-20-2025

PROJECT:

SW POWERLINE RD AND TRADITION
PARKWAY PORT ST. LUCIE, FL 34986

FOR

9461 BRANDYWINE LANE, PORT ST.
LUCIE, FL 34986

FOR CODE REVIEW:

DD/MM/YYYY

REVISIONS:

	REVISION NAME	DATE
3	ADDENDUM 3	01.20.2025

FOR BID:

DDMMYY

DRAWING TITLE:

CASEWORK ELEVATIONS
- CLASSROOM 1 AND 2 -
BUILDING 2 AND 4


COMMISSION NUMBER

24K054


DO NOT SCALE THE DRAWINGS

DRAWING NUMBER:


A8.11

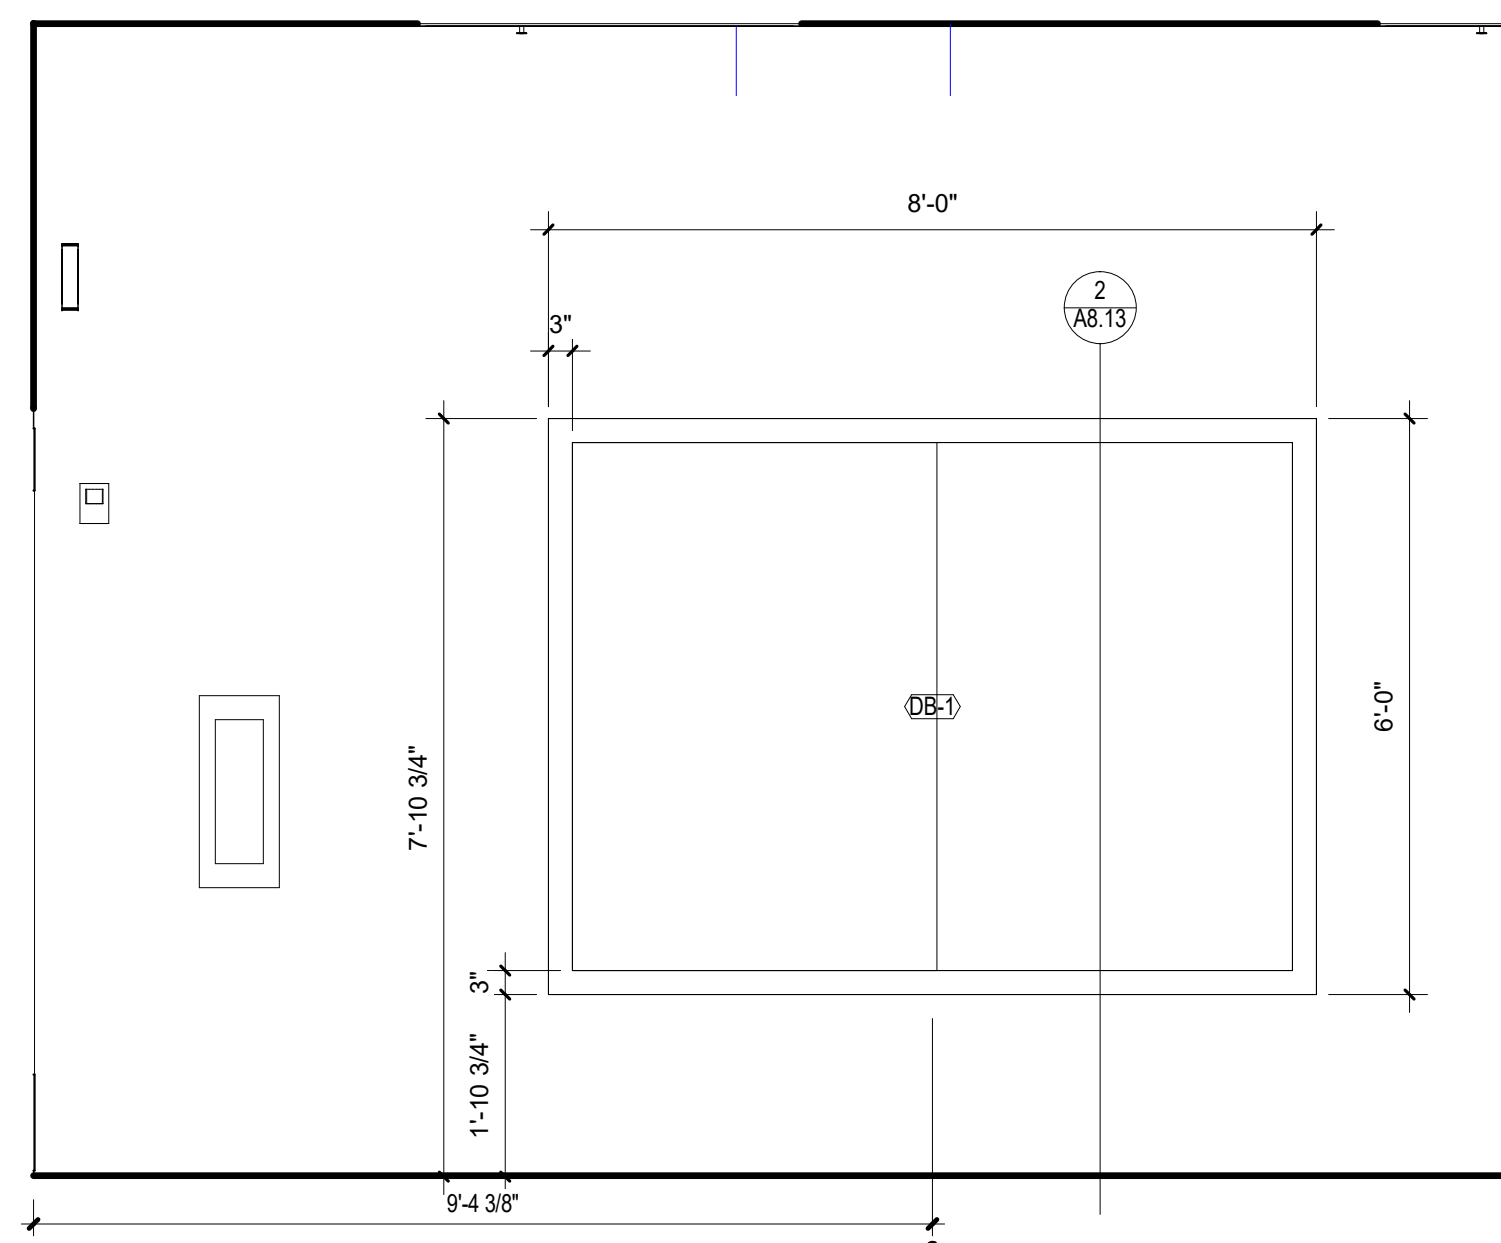


1 EQUIPMENT ELEVATION

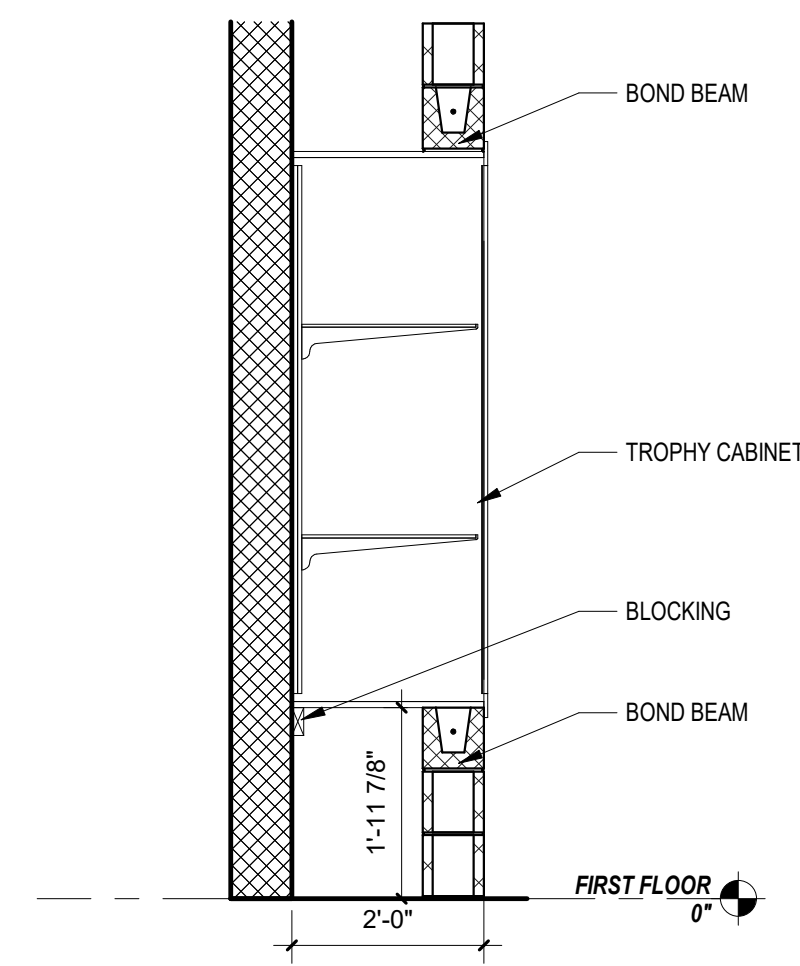


2 EQUIPMENT SECTION
1/2" = 1'-0"

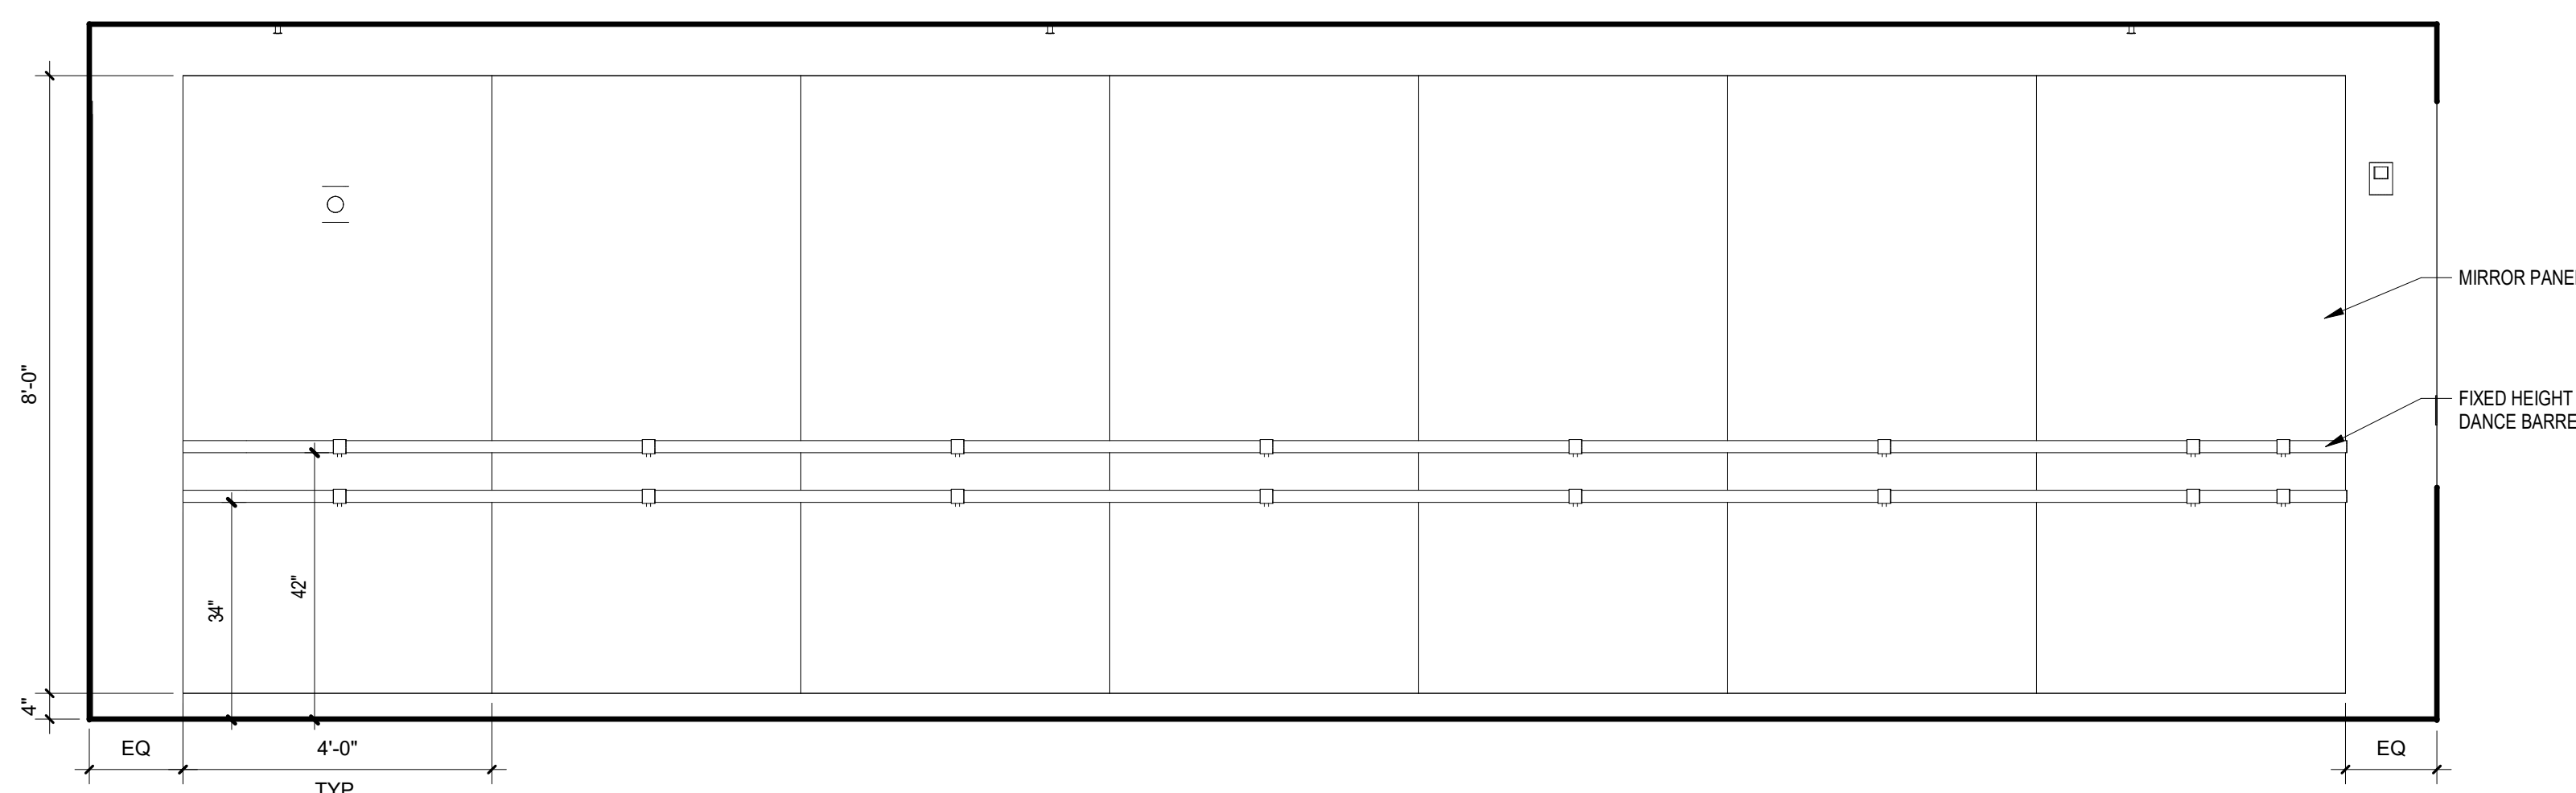

3 EQUIPMENT ELEVATION

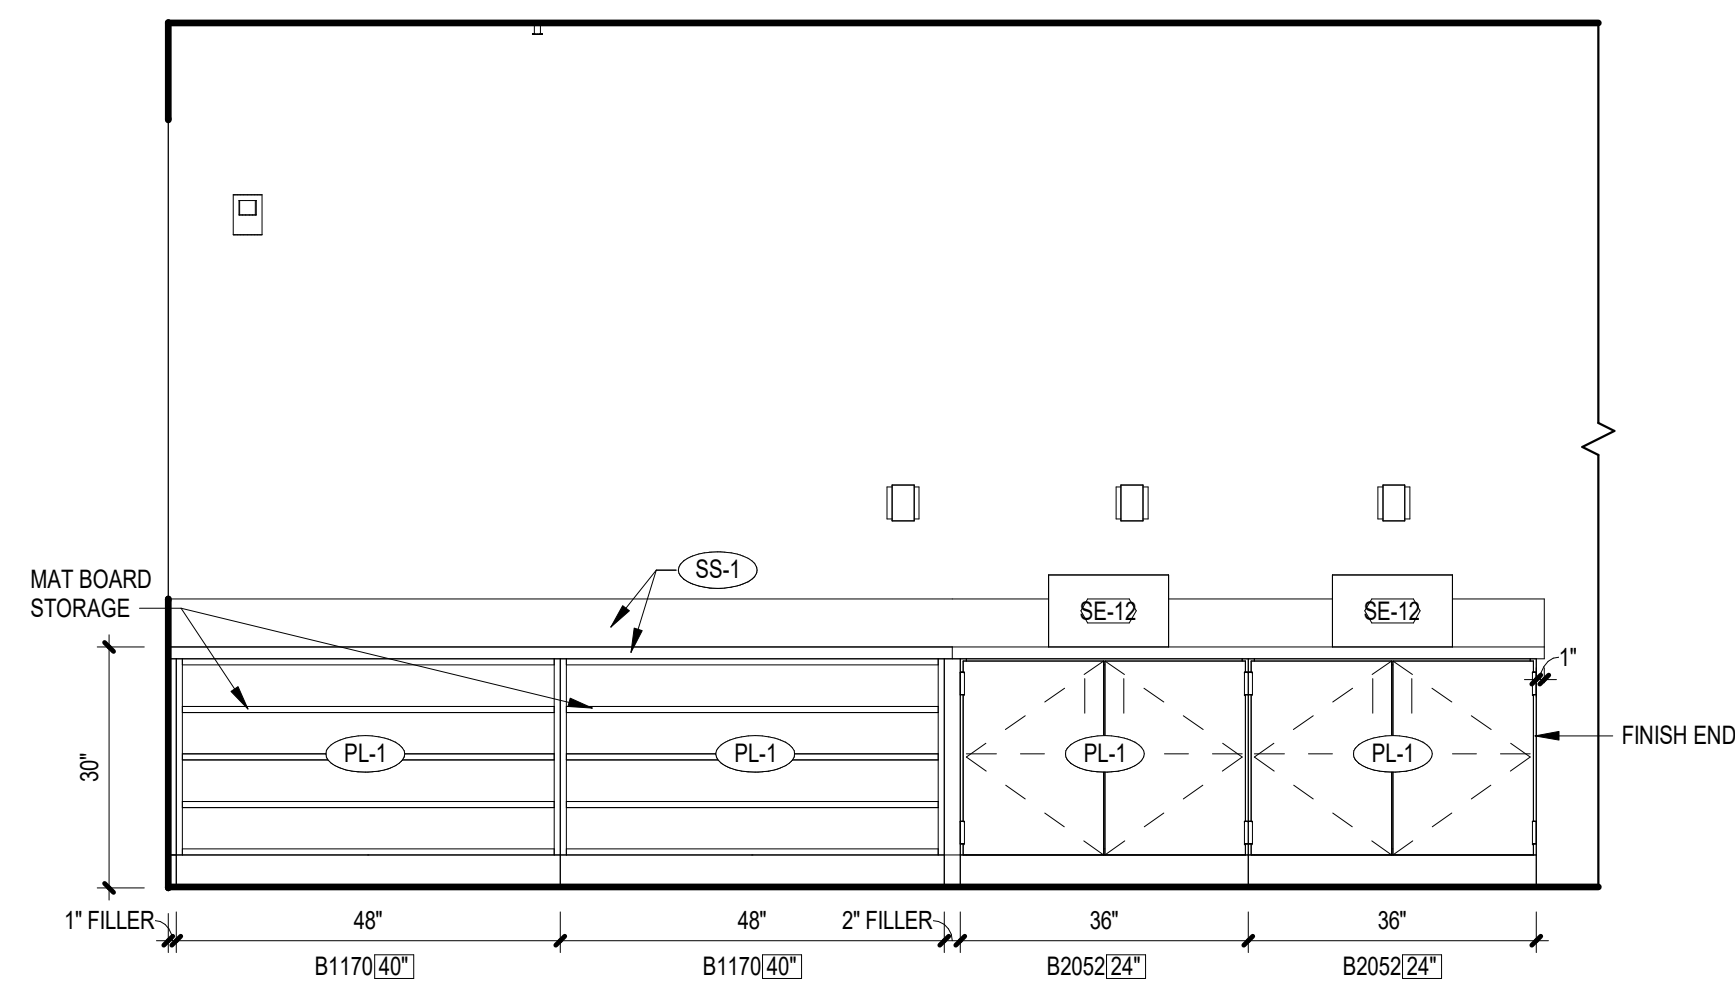

4 CASEWORK ELEVATION

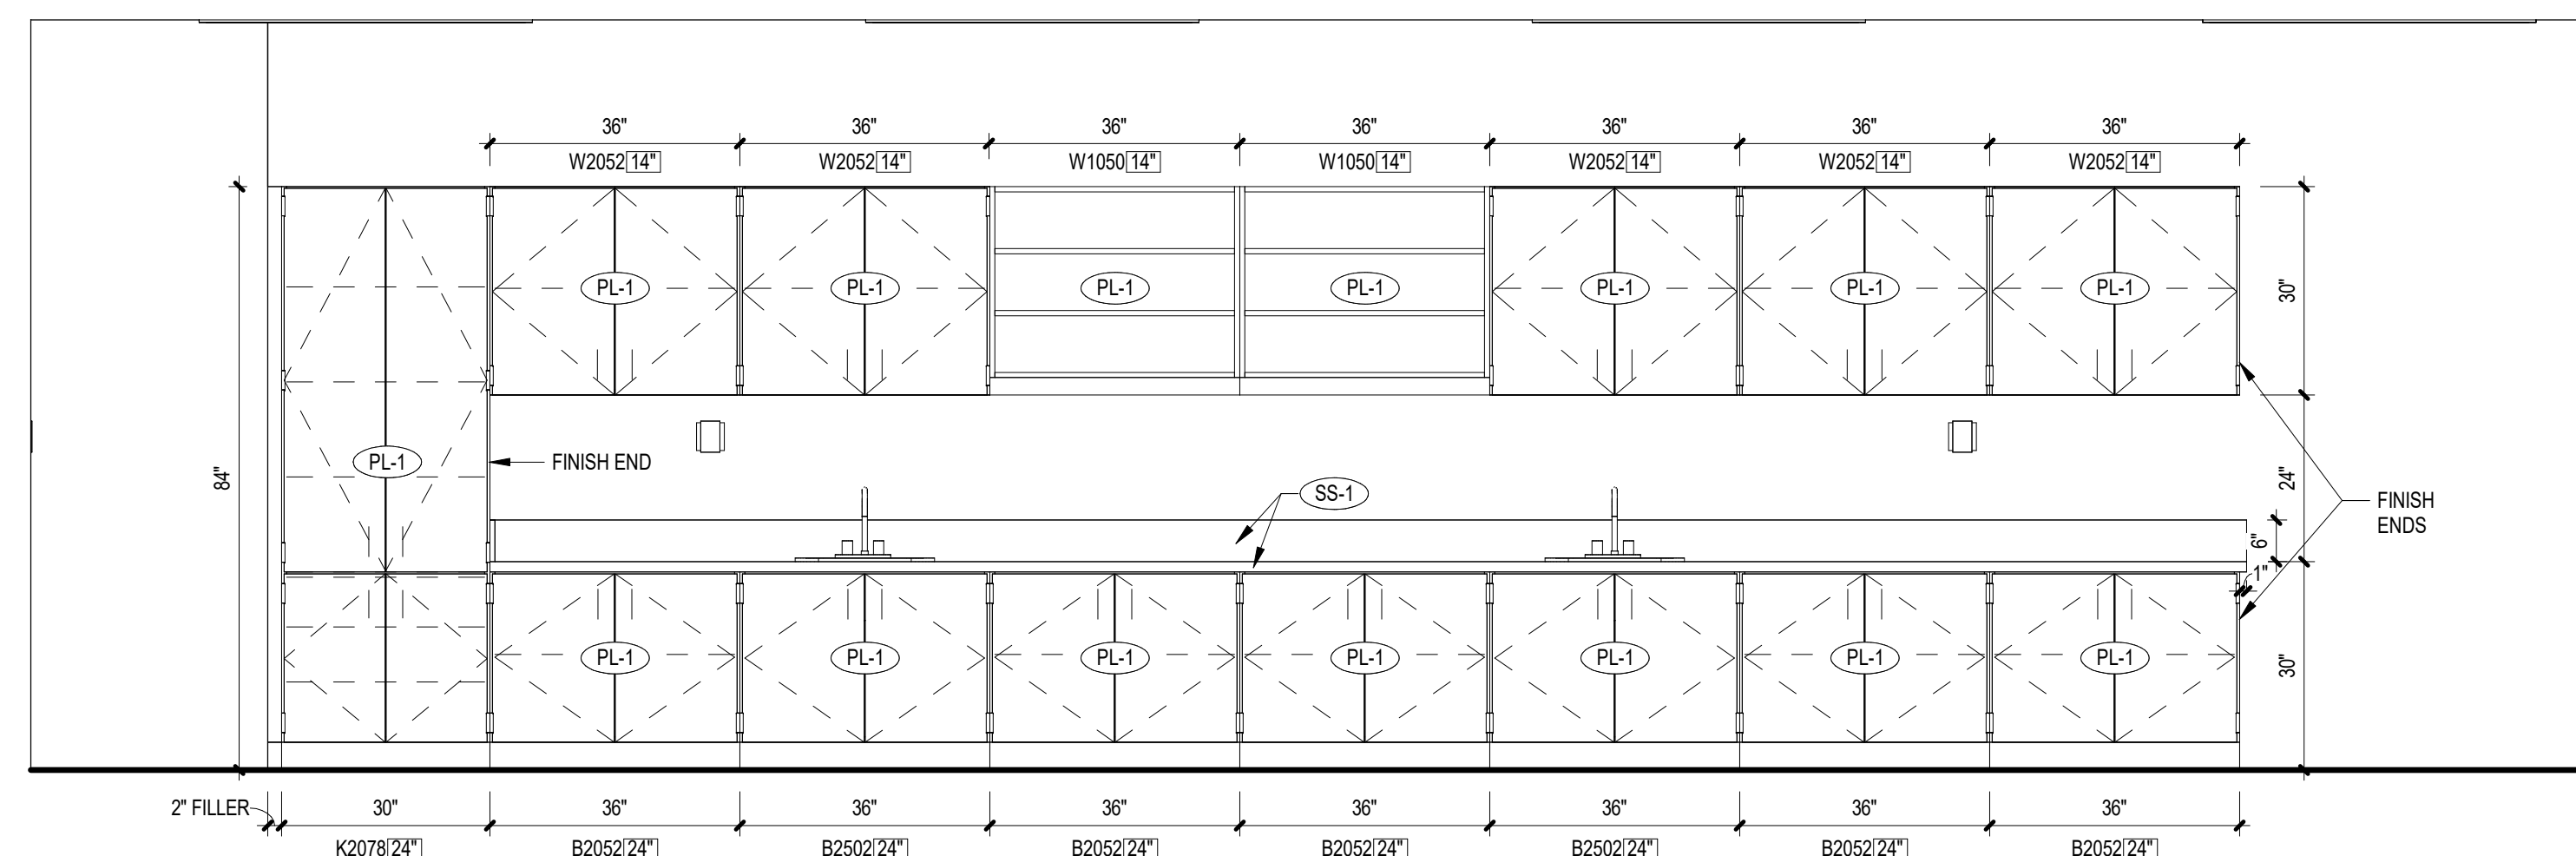

5 CASEWORK ELEVATION



CODE REVIEW:

CERTIFICATE:



SPIEZE ARCHITECTURAL GROUP INC.
2001 9TH AVENUE
SUITE 308
VERO BEACH, FL 32960
PHONE: 772-794-2929

SIGNATURE:
ANTHONY DONADIO
STEVEN G. SIEGEL
JOHN F. WRIGHT

AR0012456
AR02046
AR101341

SEAL:

CONSULTANTS:

ADDENDUM NO. 3 - 1-20-2025

PROJECT:

ST. LUCIE WESTERN
GROVE K-8 SCHOOL

SW POWERLINE RD AND TRADITION
PARKWAY PORT ST. LUCIE, FL 34986

FOR

ST. LUCIE SCHOOL
DISTRICT

9461 BRANDYWINE LANE, PORT ST.
LUCIE, FL 34986

FOR CODE REVIEW: DD/MM/YYYY

REVISIONS:		
	REVISION NAME	DATE
3	ADDENDUM 3	01.20.2025

FOR BID: PDMM/YYY


DRAWING TITLE:

CASEWORK PLANS AND
ELEVATIONS -
GYMNASIUM - BUILDING
3 - ALTERNATE BID

COMMISSION NUMBER:
24K054

DO NOT SCALE THE DRAWINGS

A8.13

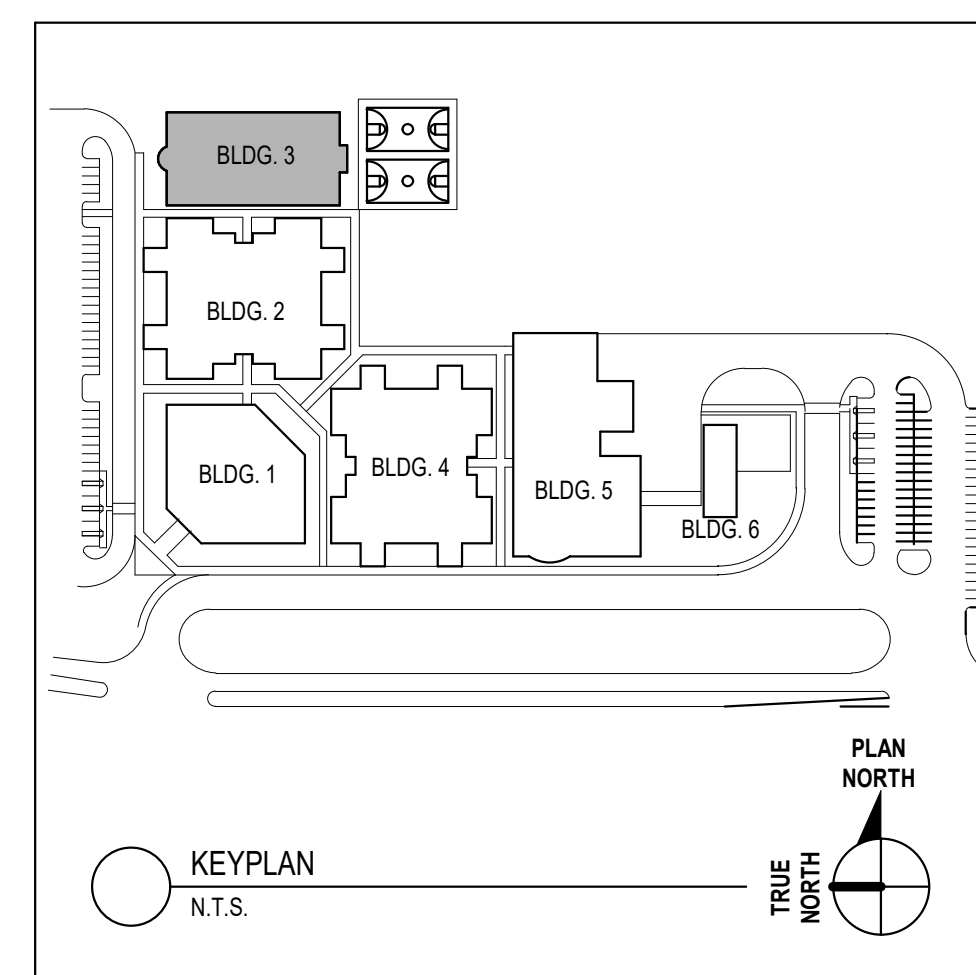

2 CASEWORK ELEVATION
1/2" = 1'-0"

3 CASEWORK ELEVATION
1/2" = 1'-0"

4 CASEWORK ELEVATION
1/2" = 1'-0"

5 CASEWORK ELEVATION
1/2" = 1'-0"

CASEWORK / MILLWORK NOTES

- CASEWORK OR OTHER FURNITURE SHOWN DASHED INDICATES EQUIPMENT OR FURNISHINGS TO BE SUPPLIED BY THE OWNER OR OWNER'S VENDOR, UNLESS OTHERWISE NOTED.
- REFER TO A2.0105 FOR DESIGNATION OF TOILET ACCESSORIES.
- PLASTIC LAMINATE CASEWORK AND MODEL NUMBERS ARE BASED ON TMI SYSTEMS DESIGN CORPORATION.
- WOOD LABORATORY CASEWORK, EQUIPMENT AND FUMEHOOD MODEL NUMBERS ARE BASED ON OJ SCIENTIFIC.
- REFERENCES TO AV EQUIPMENT INCLUDING SCREENS, FLOOR BOXES (FB), SMARTBOARDS (SB), PROJECTORS AND PROJECTION SCREENS, ETC. ARE FOR GENERAL PURPOSES OF IDENTIFYING THESE ITEMS AS THEY RELATE TO OTHER EQUIPMENT AND DISPLAY SURFACES. REFER TO AV DRAWINGS AND SPECIFICATIONS FOR ADDITIONAL LAYOUT REQUIREMENTS AND INFORMATION.
- ALL LAMINATES SHOULD RUN WITH VERTICAL GRAIN PATTERN.
- OUTSIDE FASCIA CORNERS TO BE MITERED.
- ALL EXPOSED ENDS OF CASEWORK TO BE FINISHED.
- ALL EXPOSED SIDE PANELS ON WALL CABINETS AND LIGHT VALENCES TO BE ONE PIECE OF LAMINATE.
- ALL SINK FRONTS TO ALIGN WITH ADJACENT DOOR AND DRAWER FACE.
- THERE SHOULD NOT BE A VERTICAL MILLION IN CABINETS WITH DOUBLE DOORS, 24" WIDE OR LESS.
- SEE CASEWORK ELEVATIONS FOR LAMINATE SEAM LOCATIONS.
- ALL OUTSIDE COUNTERTOP CORNERS TO HAVE A 2" RADIUS.

EQUIPMENT LEGEND

DESIGNATION	DESCRIPTION
MB	MARKERBOARD
TB	TACKBOARD
DB	DISPLAY CASE
PS	PROJECTION SCREEN
BE	BAND EQUIPMENT
SE	SPECIALTY EQUIPMENT
A	SIGNAGE TAG

CODE REVIEW:

CERTIFICATE:

spiezie

SPIEZZE ARCHITECTURAL GROUP INC.
2001 9TH AVENUE
SUITE 308
VERO BEACH, FL 32906
PHONE: 772-794-2929

SIGNATURE:
ANTHONY DONATO
STUDIO: BDES
JOHN F. WRIGHT

ARCH: 0406
APP: 0406
ART: 01341

SEAL:

CONSULTANTS:

PERMIT SET 2-13-2025

PROJECT:

**ST. LUCIE WESTERN
GROVE K-8 SCHOOL**

10701 SW SUNDANCE VISTA BLVD
PORT ST. LUCIE, FL 34987

FOR

**ST. LUCIE SCHOOL
DISTRICT**

9461 BRANDYWINE LANE, PORT ST.
LUCIE, FL 34986

FOR CODE REVIEW:

DD/MM/YYYY

REVISIONS:

#	REVISION NAME	DATE
3	ADDENDUM 3	01.20.2025
14	ASR #19	06.01.2026

FOR BID:

DD/MM/YYYY

DRAWING TITLE:

**CASEWORK PLANS AND
ELEVATIONS -
AUDETHERIA - BUILDING 5**

COMMISSION NUMBER:


24K054

DO NOT SCALE THE DRAWINGS

DRAWING NUMBER:

A8.15

1 FIRST FLOOR CASEWORK PLAN - AUDETHERIA
1/8" = 1'-0"

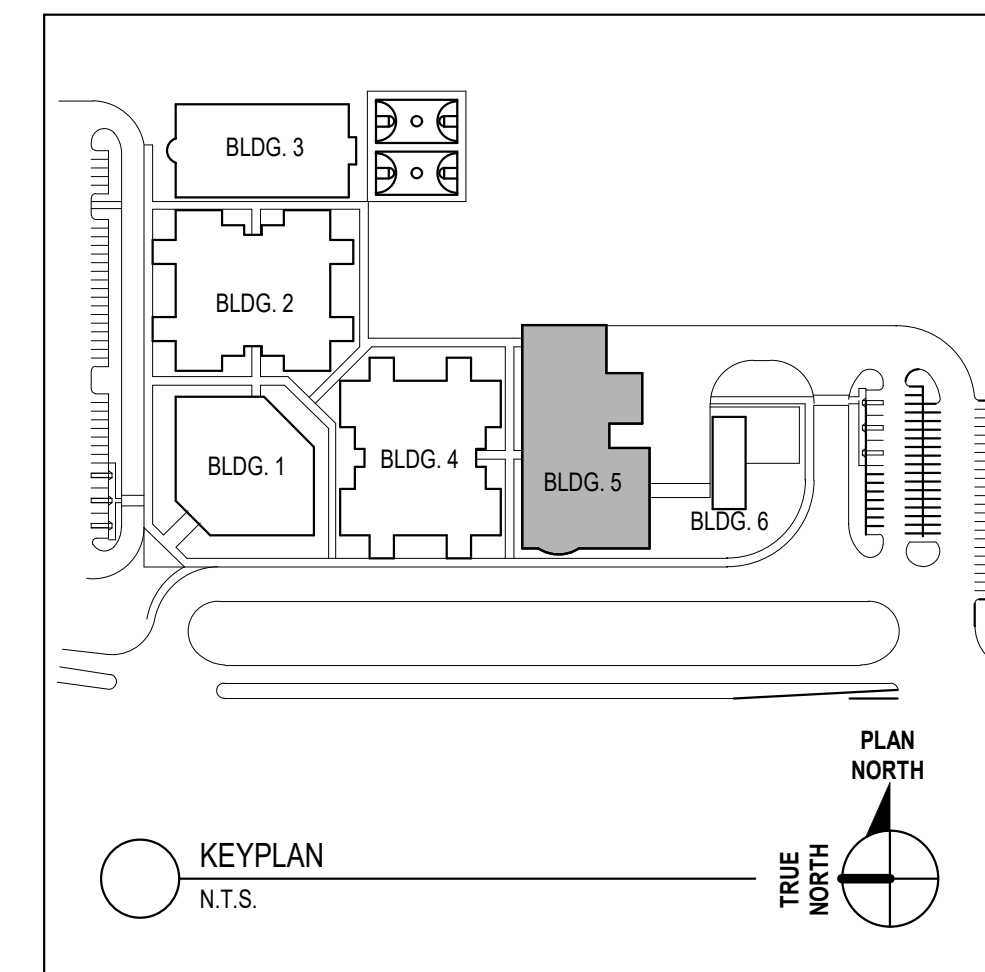

CASEWORK / MILLWORK NOTES

- CASEWORK OR OTHER FURNITURE SHOWN DASHED INDICATES EQUIPMENT OR FURNISHINGS TO BE SUPPLIED BY THE OWNER OR OWNERS VENDOR, UNLESS OTHERWISE NOTED.
- REFER TO A2.0105. FOR DESIGNATION OF TOILET ACCESSORIES.
- PLASTIC LAMINATE CASEWORK AND MODEL NUMBERS ARE BASED ON TM SYSTEMS, DESIGN CORPORATION.
- WOOD LABORATORY CASEWORK, EQUIPMENT AND FUMEHOOD MODEL NUMBERS ARE BASED ON Q2 SCIENTIFIC.
- REFERENCES TO AV EQUIPMENT INCLUDING SCREENS, FLOOR BOXES (FB), SMARTBOARDS (SB), PROJECTORS AND PROJECTION SCREENS, ETC. ARE FOR GENERAL PURPOSES OF IDENTIFYING THESE ITEMS AS THEY RELATE TO OTHER EQUIPMENT AND DISPLAY SURFACES. REFER TO AV DRAWINGS AND SPECIFICATIONS FOR ADDITIONAL LAYOUT REQUIREMENTS AND INFORMATION.
- ALL LAMINATES SHOULD RUN WITH VERTICAL GRAIN PATTERN.
- OUTSIDE FASCIA CORNERS TO BE MITERED.
- ALL EXPOSED ENDS OF CASEWORK TO BE FINISHED.
- ALL EXPOSED SIDE PANELS ON WALL CABINETS AND LIGHT VALENCES TO BE ONE PIECE OF LAMINATE.
- ALL SINK FRONTS TO ALIGN WITH ADJACENT DOOR AND DRAWER FACE.
- THERE SHOULD NOT BE A VERTICAL MULLION IN CABINETS WITH DOUBLE DOORS, 24" WIDE OR LESS.
- SEE CASEWORK ELEVATIONS FOR LAMINATE SEAM LOCATIONS.
- ALL OUTSIDE COUNTERTOP CORNERS TO HAVE A 2" RADIUS.

EQUIPMENT LEGEND

DESIGNATION	DESCRIPTION
MB	MARKERBOARD
TB	TACKBOARD
DB	DISPLAY CASE
PS	PROJECTION SCREEN
BE	BAND EQUIPMENT
SE	SPECIALTY EQUIPMENT
(A)	SIGNAGE TAG

CODE REVIEW:

CERTIFICATE:



SPIEZLE ARCHITECTURAL GROUP INC.
2001 8TH AVENUE
SUITE 308
VERO BEACH, FL 32980
PHONE: 772-794-2929

SIGNATURE:

ANTHONY DONATO
STUDIO DIRECTOR
JOHN F. WRIGHT

ARCHITECT
ARCHITECT
ARCHITECT

SEAL:

CONSULTANTS:

PERMIT SET 2-13-2025

PROJECT:

ST. LUCIE WESTERN
GROVE K-8 SCHOOL

10701 SW SUNDANCE VISTA BLVD
PORT ST. LUCIE, FL 34987

FOR

ST. LUCIE SCHOOL
DISTRICT

9461 BRANDYWINE LANE, PORT ST.
LUCIE, FL 34986

FOR CODE REVIEW:

DDMMYYYY

REVISIONS:

#	REVISION NAME	DATE
3	ADDENDUM 3	01.20.2025
13	ASI #17	03.05.2025

FOR BID:

DDMMYYYY

DRAWING TITLE:

CASEWORK AND
EQUIPMENT ELEVATIONS
- AUDETERIA - BUILDING
5

COMMISSION NUMBER:

24K054


DO NOT SCALE THE DRAWINGS

DRAWING NUMBER:

A8.16


1 CASEWORK ELEVATION

1/2" = 1'-0"

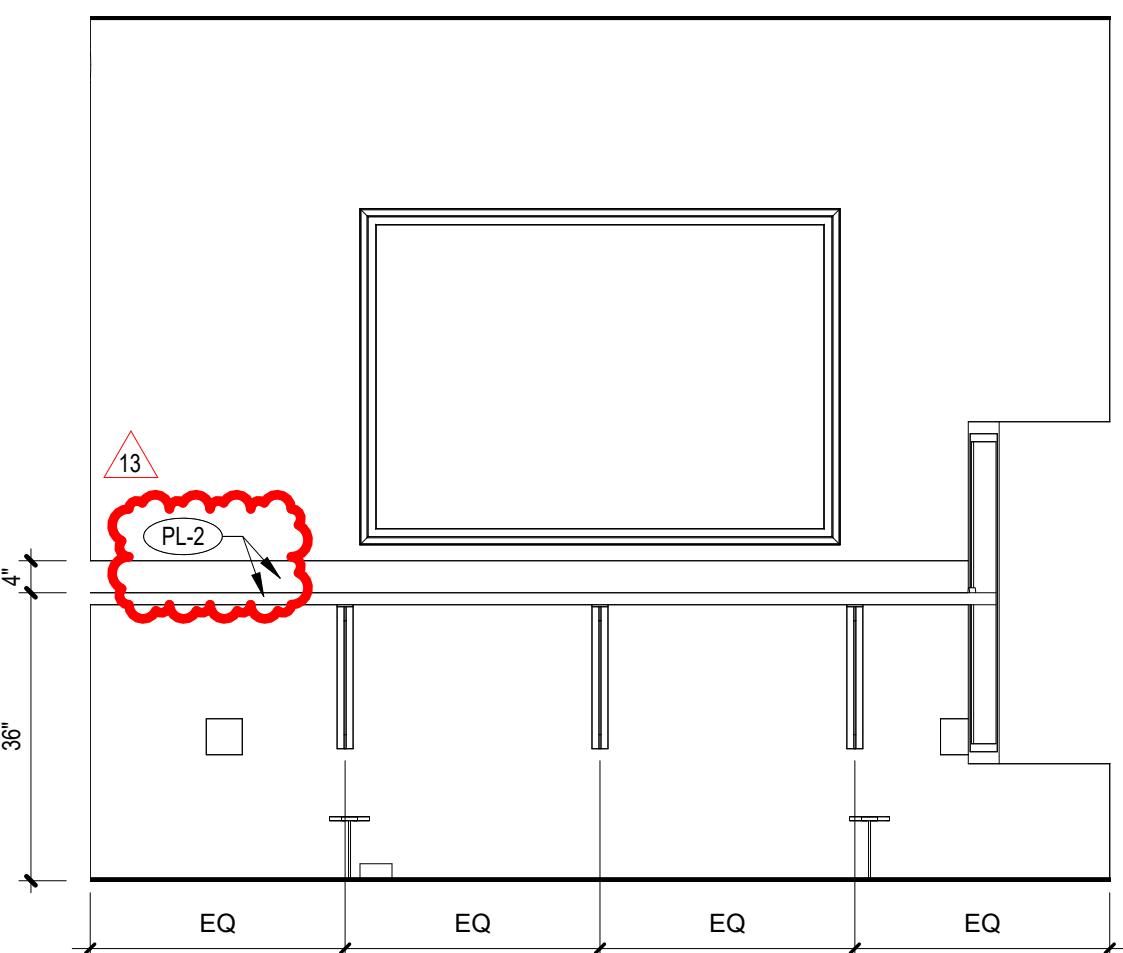


2 CASEWORK ELEVATION

1/2" = 1'-0"

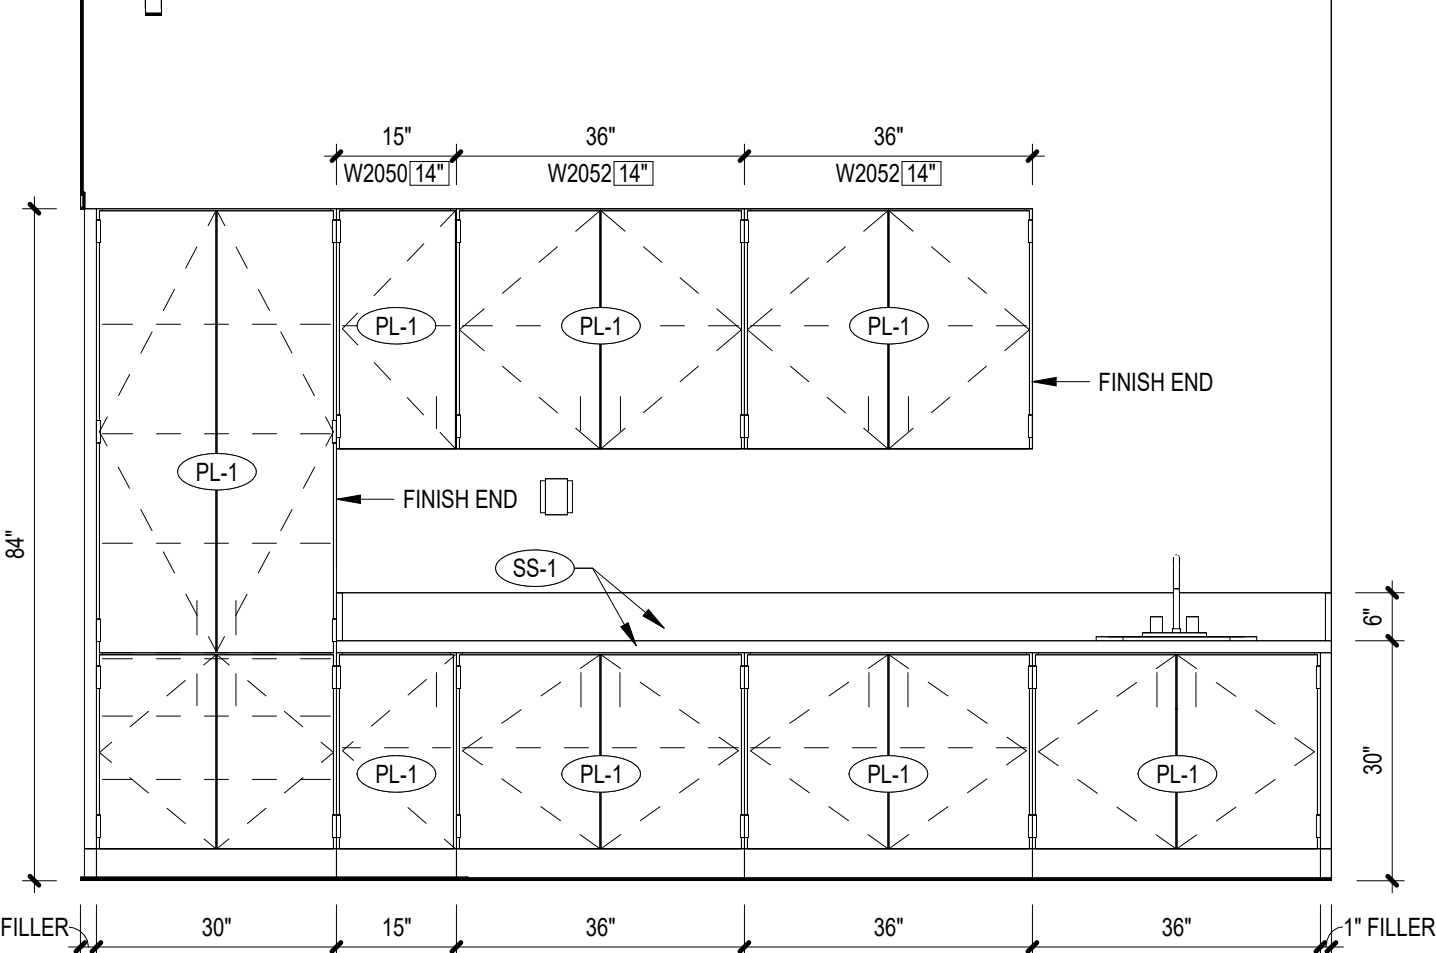


3 CASEWORK ELEVATION

1/2" = 1'-0"

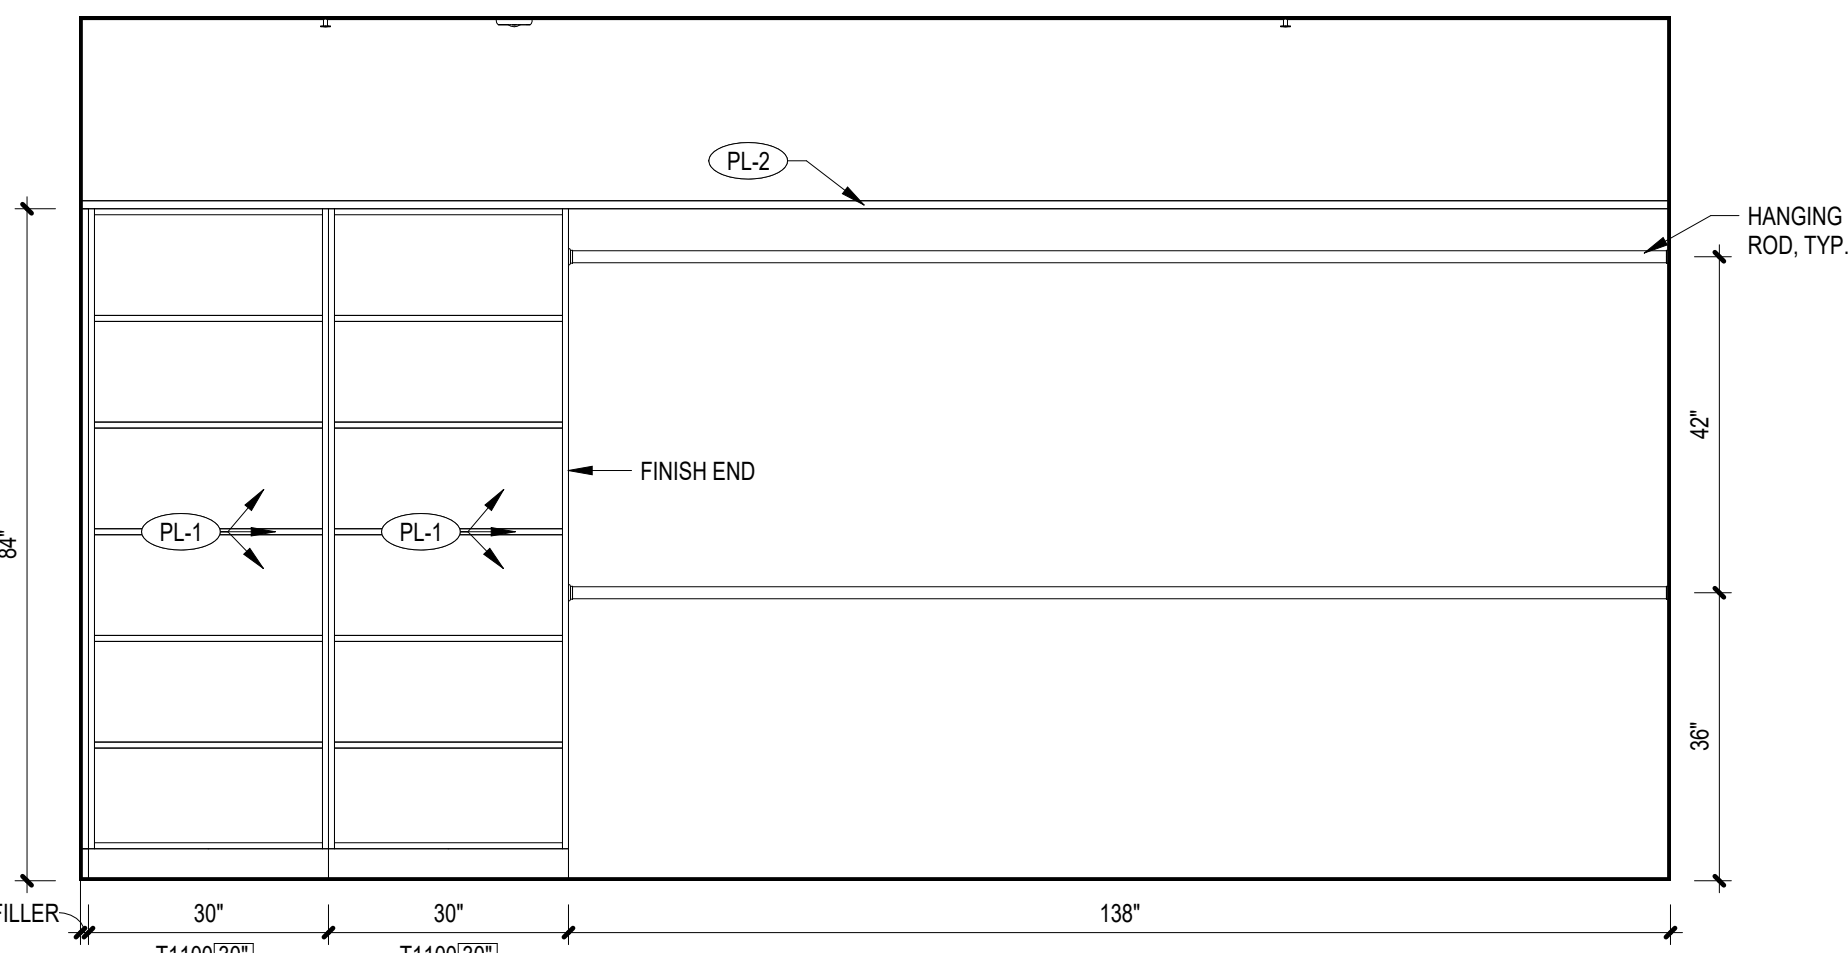


4 EQUIPMENT ELEVATION

1/2" = 1'-0"

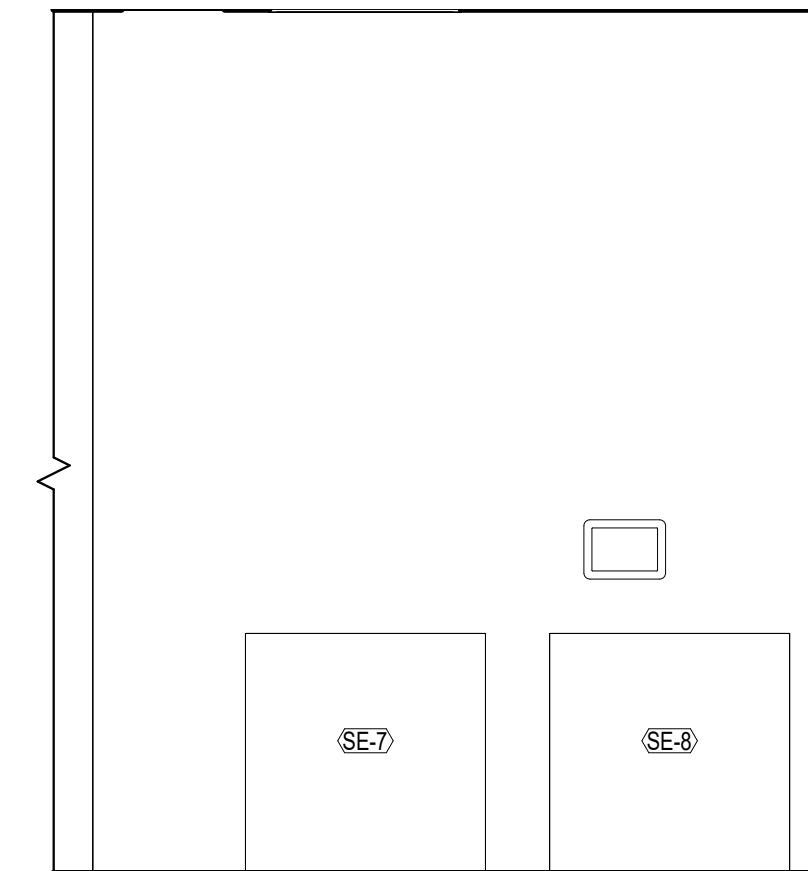


5 CASEWORK ELEVATION

1/2" = 1'-0"

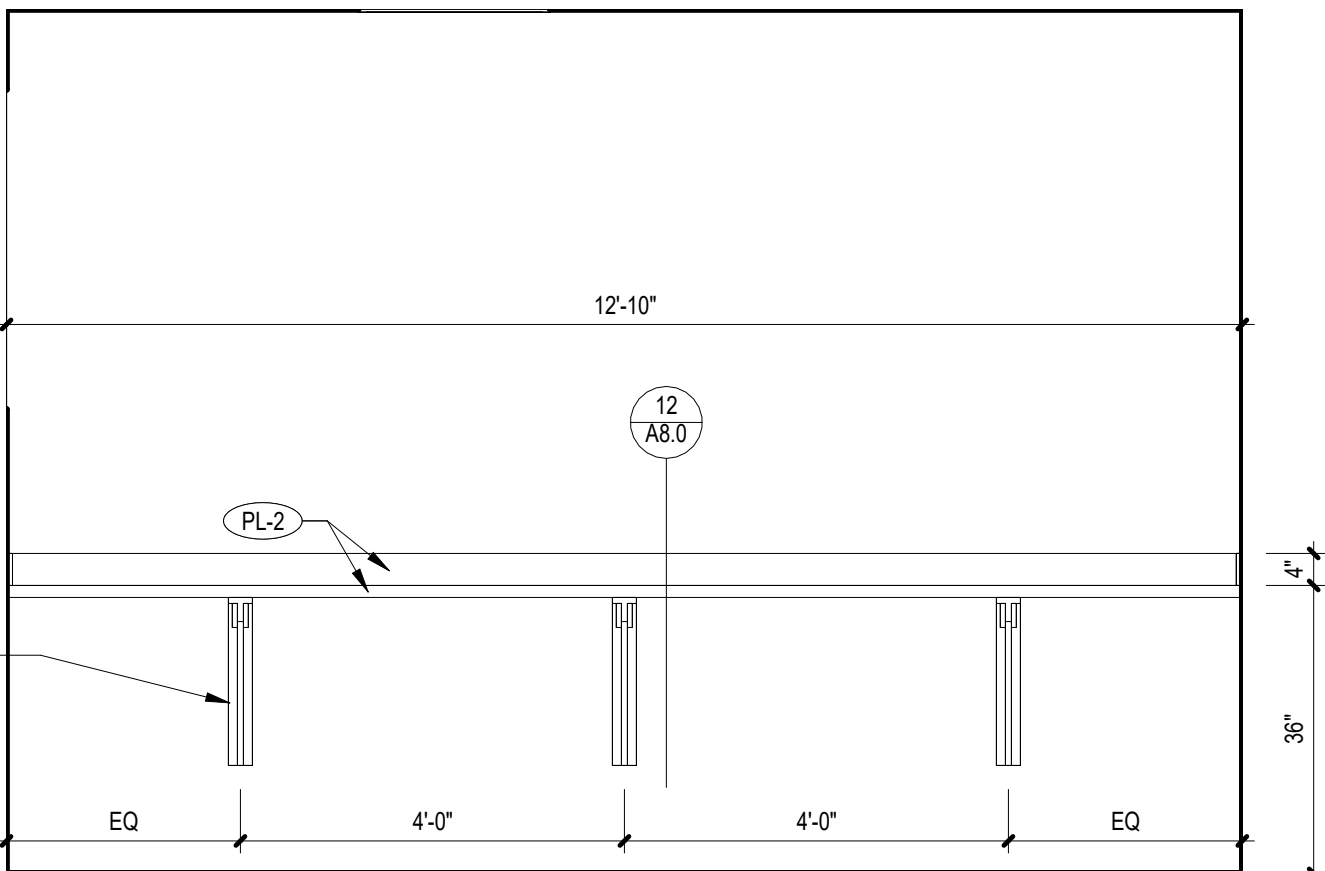


6 CASEWORK ELEVATION

1/2" = 1'-0"

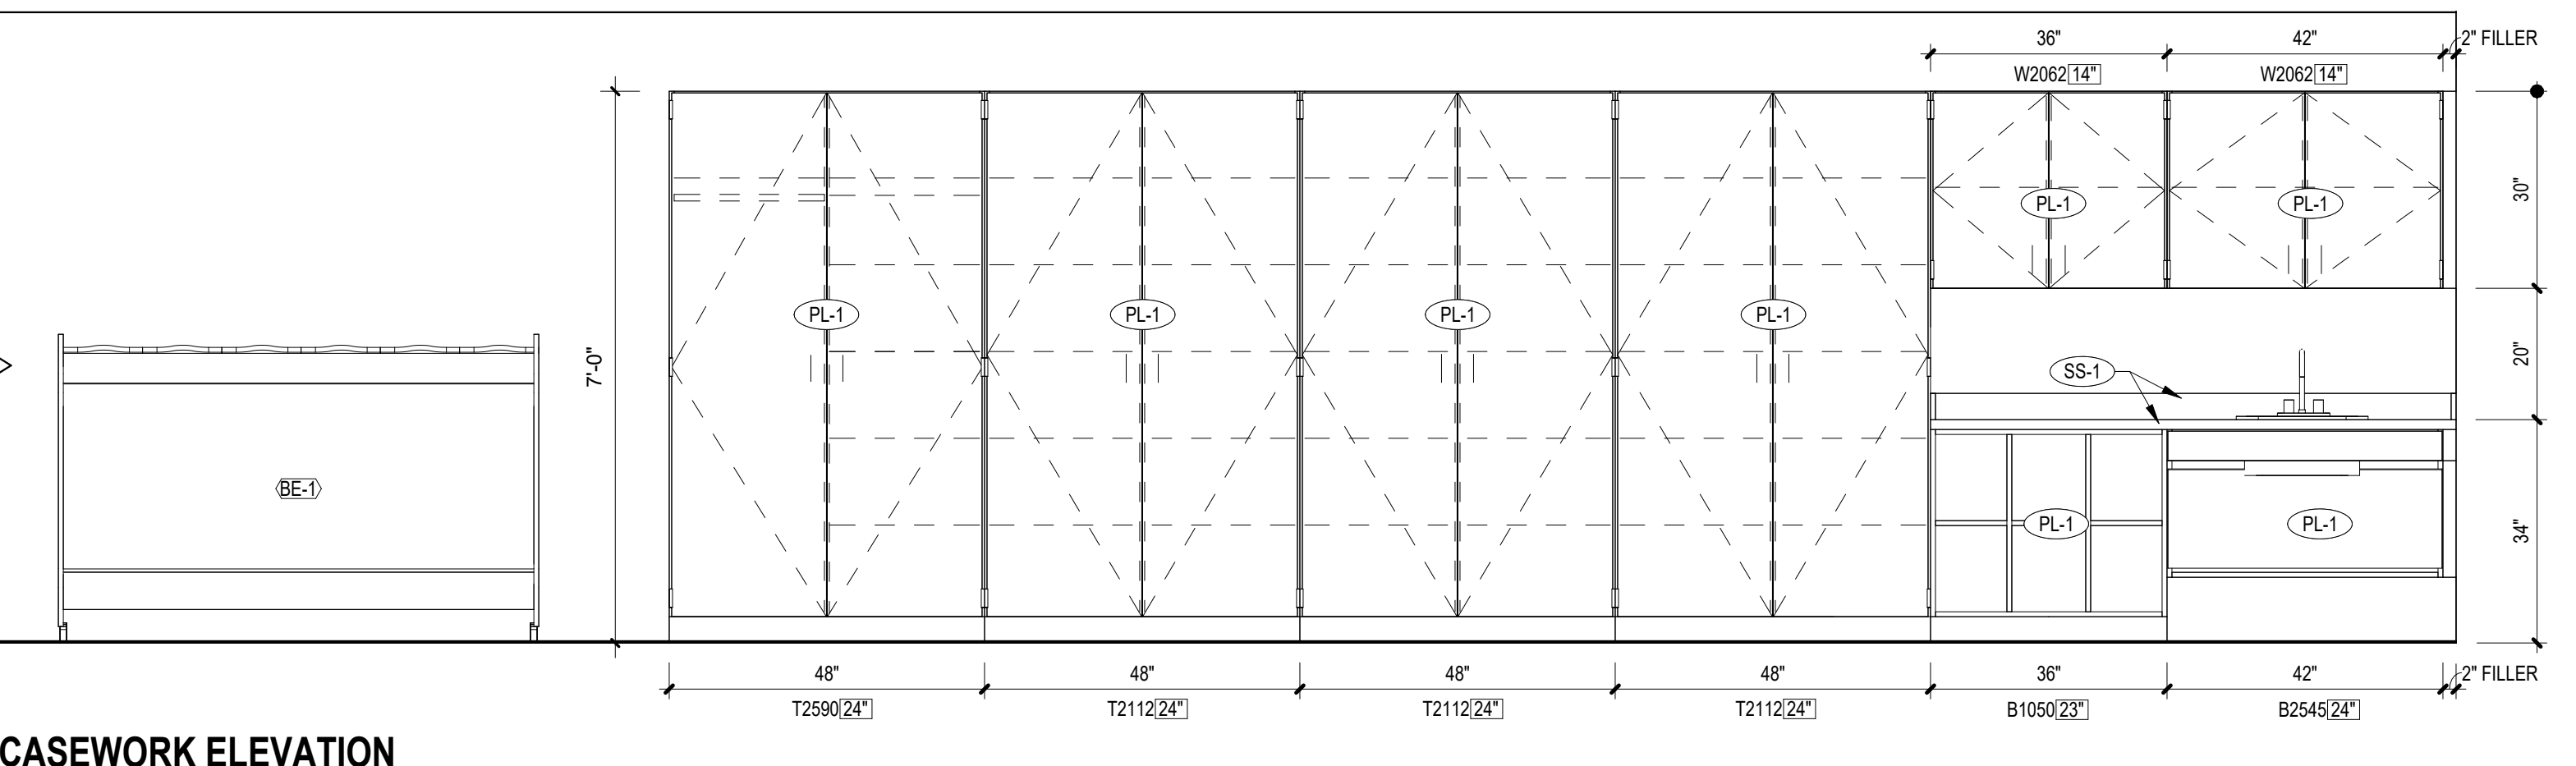

7 CASEWORK ELEVATION

1/2" = 1'-0"

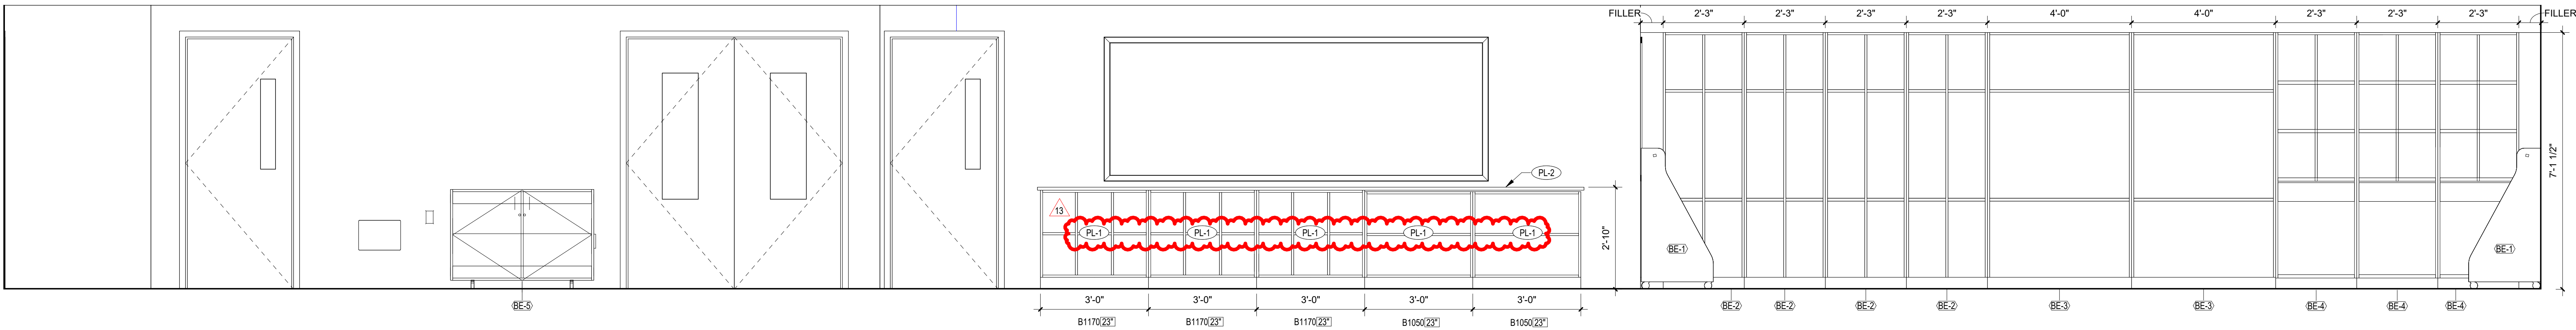

INTERIOR FINISH LEGEND

TILING	
FT-1	DESCRIPTION: FLOOR TILE MANUFACTURER: DALTILE STYLE: VOLUME 10 COLOR: STEREO GREY DIMENSION: 12" X 12" INSTALL: MONOLITHIC FINISH: MATTE THICKNESS: 5/16" GROUT JOINT: 3/16" MAPEI 02 PEWTER CONTACT: LAURA POLLARD@DAL.TILE.COM

QT-1	DESCRIPTION: QUARRY TILE MANUFACTURER: DALTILE STYLE: QUARRY TILE COLOR: 0242 AND GRAY DIMENSION: 6" X 6" INSTALL: MONOLITHIC FINISH: MATTE THICKNESS: 1/2" GROUT JOINT: 3/16" MAPEI 02 PEWTER CONTACT: LAURA POLLARD@DAL.TILE.COM
------	--

B-2	DESCRIPTION: TILE BASE MANUFACTURER: DALTILE STYLE: P963- COVE BASE COLOR: TO MATCH FT-1 DIMENSION: 6X12" INSTALL: STAGBOND - ALIGN WITH GROUT JOINTS THICKNESS: 5/16" GROUT JOINT: 3/16" MAPEI 02 PEWTER CONTACT: LAURA POLLARD@DAL.TILE.COM NOTE: FOR USE WITH FT-1
-----	---

B-3	DESCRIPTION: TILE BASE MANUFACTURER: DALTILE STYLE: QUARRY TILE - COVE BASE COLOR: 0242 AND GRAY DIMENSION: 5" X 6" INSTALL: STAGBOND - ALIGN WITH GROUT JOINTS THICKNESS: 1/2" GROUT JOINT: 3/16" MAPEI 02 PEWTER CONTACT: LAURA POLLARD@DAL.TILE.COM NOTE: FOR USE WITH QT-1
-----	--

B-4	DESCRIPTION: TILE BASE MANUFACTURER: DALTILE STYLE: QUARRY TILE - COVE BASE A3401 COLOR: TO MATCH WT-1 DIMENSION: 4 1/4" X 1/4" INSTALL: STAGBOND - ALIGN WITH GROUT JOINTS THICKNESS: 5/16" GROUT JOINT: 3/16" MAPEI 93 WARM GRAY CONTACT: LAURA POLLARD@DAL.TILE.COM NOTE: FOR USE WITH WT-1
-----	--

WT-1	DESCRIPTION: WALL TILE MANUFACTURER: DALTILE COLLECTION: COLOR WHEEL STYLE: 0190 ARCTIC WHITE COLOR: 0190 ARCTIC WHITE DIMENSION: 4" X 4" INSTALL: STAGBOND, SEE ELEVATION FOR PATTERN GLOSSY THICKNESS: 5/16" GROUT JOINT: 1/16" MAPEI 93 WARM GRAY CONTACT: LAURA POLLARD@DAL.TILE.COM NOTE: FIELD WALL TILE
------	--

WT-2	DESCRIPTION: WALL TILE MANUFACTURER: DALTILE COLLECTION: COLOR WHEEL STYLE: 0161 URBAN PUTTY COLOR: 0161 URBAN PUTTY DIMENSION: 4" X 4" INSTALL: STAGBOND, SEE ELEVATION FOR PATTERN GLOSSY THICKNESS: 5/16" GROUT JOINT: 1/16" MAPEI 93 WARM GRAY CONTACT: LAURA POLLARD@DAL.TILE.COM NOTE: TOILET ROOM ACCENT WALL TILE
------	---

WT-3	DESCRIPTION: WALL TILE MANUFACTURER: DALTILE COLLECTION: COLOR WHEEL STYLE: 0182 SUEDE GRAY COLOR: 0182 SUEDE GRAY DIMENSION: 4" X 4" INSTALL: STAGBOND, SEE ELEVATION FOR PATTERN GLOSSY THICKNESS: 5/16" GROUT JOINT: 1/16" MAPEI 93 WARM GRAY CONTACT: LAURA POLLARD@DAL.TILE.COM NOTE: TOILET ROOM ACCENT WALL TILE
------	---

WT-4	DESCRIPTION: WALL TILE MANUFACTURER: DALTILE COLLECTION: COLOR WHEEL STYLE: X114 DESERT GRAY COLOR: 0182 SUEDE GRAY DIMENSION: 4" X 4" INSTALL: STAGBOND, SEE ELEVATION FOR PATTERN GLOSSY THICKNESS: 5/16" GROUT JOINT: 1/16" MAPEI 93 WARM GRAY CONTACT: LAURA POLLARD@DAL.TILE.COM NOTE: TOILET ROOM ACCENT WALL TILE
------	--

RESILIENT FLOORING	
LUXURY VINYL TILE	
LVT-1	MANUFACTURER: TARKETT COLLECTION: EVENT-HOOD STYLE: CRAFTED PLANK COLOR: PROVENCE 2131 DIMENSION: 6" X 48" INSTALL: UNIDIRECTIONAL THICKNESS: 3MM CONTACT: KELLI RUSSELL@TARKETT.COM

LVT-2	MANUFACTURER: MANNINGTON COLLECTION: SPACA STYLE: CRAFTED PLANK COLOR: WARM MAPLE DIMENSION: 6" X 48" INSTALL: STAGBOND THICKNESS: 3MM CONTACT: KRISTIN MCGRATH@MANNINGTON.COM NOTE: FRONT STAGE
-------	--

LVT-3	MANUFACTURER: MANNINGTON COLLECTION: SPACA STYLE: CRAFTED PLANK COLOR: WARM MAPLE DIMENSION: 6" X 48" INSTALL: STAGBOND THICKNESS: 3MM CONTACT: KRISTIN MCGRATH@MANNINGTON.COM NOTE: BACK STAGE
-------	---

RUBBER FLOORING	
RF-1	MANUFACTURER: SOFTCRETE STYLE: RUBBER GYM FLOORING COLOR: LIGHT SLATE INSTALL: POURED AND TROWELED IN PLACE CONTACT: JON DEMAREE NOTE: FLORIDA@SOFTCRETE.US FOR ALTERNATE BID ONLY

SPORTS FLOORING	
SF-1	MANUFACTURER: CONNOR SPORTS STYLE: ELASTIPLUS GENERAL COLOR: DESERT SANDICS 1001 THICKNESS: 7" + 2" ELASTIPLUS INSTALL: POURED CONTACT: BRANDON KELLEY NOTE: BRANDON.KELLEY@CONNORSPTS.COM FOR ALTERNATE BID ONLY

SF-2	MANUFACTURER: CONNOR SPORTS STYLE: ELASTIPLUS GENERAL COLOR: GMEITIME REDICS 302TR DIMENSION: 7" + 2" ELASTIPLUS INSTALL: POURED THICKNESS: 9MM-17MM CONTACT: BRANDON KELLEY NOTE: BRANDON.KELLEY@CONNORSPTS.COM FOR ALTERNATE BID ONLY
------	---

NOTES: LOGO, GAME LINES AND MARKER PAINT	
DESCRIPTION:	LOGO, GAME LINE AND MARKER PAINT
MANUFACTURER:	CONNOR SPORTS
INSTALL:	REFER TO DRAWINGS
GAME LINE COLOR 1:	WHITE
GAME LINE COLOR 2:	BLACK
GAME LINE COLOR 3:	RED
LOGO COLORS:	COORDINATE WITH OWNER
CONTACT:	BRANDON KELLEY
NOTE:	BRANDON.KELLEY@CONNORSPTS.COM FOR ALTERNATE BID ONLY

SAFETY VINYL WALL PAD	
VP-1	MANUFACTURER: PORTER COLOR: GRAY CONTACT: CHELSEA WATSON NOTE: CWATSON@GLLATHLETICS.COM

VP-2	MANUFACTURER: PORTER COLOR: GRAY CONTACT: CHELSEA WATSON NOTE: CWATSON@GLLATHLETICS.COM
------	--

POLYMER SEATING	
BL-1	MANUFACTURER: HUSSEY SEATING COLLECTION: MAXAM COURTSIDE COLOR: 194 RED CONTACT: BECKY CARLISLE NOTE: R.CARLISLE@SSETEAM.COM

BL-2	MANUFACTURER: HUSSEY SEATING COLLECTION: MAXAM COURTSIDE COLOR: 050 GRAY CONTACT: BECKY CARLISLE NOTE: R.CARLISLE@SSETEAM.COM
------	---

WALL BASE	
B-1	MANUFACTURER: ROPPE COLLECTION: PINNACLE RUBBER BASE- TS COLOR: 117 STEEL BLUE DIMENSION: 4" H LENGTH: COILED ROLL ONLY TEXTURE: 118" CONTACT: ANGELA GIBSON NOTE: AGIBSON@SSTFLOR.COM

B-5	MANUFACTURER: PYPON COLLECTION: Moulding MLD715-16 COLOR: WHITE - PAINTED TO MATCH P-2 DIMENSION: 4" H LENGTH: 192" CONTACT: JEAN AUCE NOTE: ADMIN BUILDING - WAITING ROOM
-----	--

M-1	MANUFACTURER: THE COLOR: BRUSHED STAINLESS STEEL NOTE: ELEVATOR CAB METAL BASE AND REVEALS
-----	--

STAIRWELL MANAGEMENT	
STR-1	MANUFACTURER: ROPPE STYLE: RUBBER TREAD/RISER COMBO TREAD PROFILE: #96 RAISED CIRCULAR VANTAGE DESIGN WITH RISER COLOR: 117 STEEL BLUE CONTACT: ANGELA GIBSON NOTE: INCLUDE MATCHING RUBBER STRINGER MATCH COLOR AND MATERIAL FOR RADIAL STAR NOSING ON AUDETERRA STAGE STEPS

STR-2	MANUFACTURER: ROPPE STYLE: ENWIRE RUBBER TILE, SMOOTH FINISH DIMENSIONS: 24" X 24" COLOR: 117 STEEL BLUE CONTACT: ANGELA GIBSON NOTE: AGIBSON@SSTFLOR.COM FOR USE ON RAMPS IN AUDETERRA
-------	---

VINYL COMPOSITION TILE	
VCT-1	MANUFACTURER: ARNSTRONG COLLECTION: STANDARD EXCELOX IMPERIAL TEXTURE STYLE: TILE COLOR: CLASSIC WHITE 51911 DIMENSION: 12" X 12" THICKNESS: 3/16" INSTALL: QUARTER TURN CONTACT: JOSH GIBSON NOTE: JOSH.GIBSON@AHFFPRODUCTS.COM CLASSROOM FIELD TILE

VCT-2	MANUFACTURER: ARNSTRONG COLLECTION: STANDARD EXCELOX IMPERIAL TEXTURE STYLE: TILE COLOR: FORTRESS WHITE 51839 DIMENSION: 12" X 12" THICKNESS: 3/16" INSTALL: QUARTER TURN CONTACT: JOSH GIBSON NOTE: JOSH.GIBSON@AHFFPRODUCTS.COM CORRIDOR FIELD TILE, CLASSROOM ACCENT TILE
-------	---

VCT-3	MANUFACTURER: ARNSTRONG COLLECTION: STANDARD EXCELOX IMPERIAL TEXTURE STYLE: TILE COLOR: MARASCHINO 51880 DIMENSION: 12" X 12" THICKNESS: 3/16" INSTALL: QUARTER TURN CONTACT: JOSH GIBSON NOTE: JOSH.GIBSON@AHFFPRODUCTS.COM ACCENT TILE
-------	--

CARPETING	
CPT-1	DESCRIPTION: CARPET TILE MANUFACTURER: TARKETT COLLECTION: OFFSET STYLE: OFFSET 11338 COLOR: MAGNETIC BLACK 3088 DIMENSION: 24" X 24" INSTALL: VERTICAL AS/LAR THICKNESS: 3.8MM CONTACT: MELISSA CARNIVAL NOTE: MELISSA.CARNIVAL@TARKETT.COM BAND AND VOCAL CLASSROOMS

SOUND ABSORBING WALL AND CEILING TREATMENTS	
AP-1	MANUFACTURER: GS ACOUSTICS STYLE: FIBERGLASS ACOUSTIC PANEL 1" THICK SIZE: 4'X4' COUNT: 9 FABRIC MANUF: GULFORD OF MAINE FABRIC STYLE: FR701 2100 FABRIC COLOR: 758 DESERT SAND CONTACT: ROSEANN LOCHER NOTE: ROSEANNL@GOLTERMAN.COM

AP-2	MANUFACTURER: GS ACOUSTICS STYLE: FIBERGLASS ACOUSTIC PANEL 2" THICK SIZE: 4'X4' COUNT: 9 FABRIC MANUF: GULFORD OF MAINE FABRIC STYLE: FR701 2100 FABRIC COLOR: 758 DESERT SAND CONTACT: ROSEANN LOCHER NOTE: ROSEANNL@GOLTERMAN.COM
------	--

AP-2A	MANUFACTURER: GS ACOUSTICS STYLE: FIBERGLASS ACOUSTIC PANEL 2" THICK SIZE: 8'X4' COUNT: 17 FABRIC MANUF: GULFORD OF MAINE FABRIC STYLE: FR701 2100 FABRIC COLOR: 758 DESERT SAND CONTACT: ROSEANN LOCHER NOTE: ROSEANNL@GOLTERMAN.COM
-------	---

AP-2B	MANUFACTURER: GS ACOUSTICS STYLE: FIBERGLASS ACOUSTIC PANEL 2" THICK SIZE: 2'X4' COUNT: 1 FABRIC MANUF: GULFORD OF MAINE FABRIC STYLE: FR701 2100 FABRIC COLOR: 758 DESERT SAND CONTACT: ROSEANN LOCHER NOTE: ROSEANNL@GOLTERMAN.COM
-------	--

AP-2C	MANUFACTURER: GS ACOUSTICS STYLE: FIBERGLASS ACOUSTIC PANEL 2" THICK SIZE: 6'X4' COUNT: 1 FABRIC MANUF: GULFORD OF MAINE FABRIC STYLE: FR701 2100 FABRIC COLOR: 758 DESERT SAND CONTACT: ROSEANN LOCHER NOTE: ROSEANNL@GOLTERMAN.COM
-------	--

WD-1	MANUFACTURER: GS ACOUSTICS STYLE: BARREL DIFFUSER STANDARD SIZE: 4'X4' COUNT: 7 FABRIC MANUF: GULFORD OF MAINE FABRIC STYLE: FR701 2100 FABRIC COLOR: 758 DESERT SAND CONTACT: ROSEANN LOCHER NOTE: ROSEANNL@GOLTERMAN.COM
------	--

WD-1A	MANUFACTURER: GS ACOUSTICS STYLE: BARREL DIFFUSER STANDARD SIZE: 4'X8' COUNT: 3 FABRIC MANUF: GULFORD OF MAINE FABRIC STYLE: FR701 2100 FABRIC COLOR: 758 DESERT SAND CONTACT: ROSEANN LOCHER NOTE: ROSEANNL@GOLTERMAN.COM
-------	--

WD-2	MANUFACTURER: GS ACOUSTICS STYLE: BARREL DIFFUSER WITH FIBERGLASS BACKING SIZE: 4'X4' COUNT: 4 FABRIC MANUF: GULFORD OF MAINE FABRIC STYLE: FR701 2100 FABRIC COLOR: 758 DESERT SAND CONTACT: ROSEANN LOCHER NOTE: ROSEANNL@GOLTERMAN.COM
------	---

WD-2A	MANUFACTURER: GS ACOUSTICS STYLE: BARREL DIFFUSER WITH FIBERGLASS BACKING SIZE: 8'X4' COUNT: 5 FABRIC MANUF: GULFORD OF MAINE FABRIC STYLE: FR701 2100 FABRIC COLOR: 758 DESERT SAND CONTACT: ROSEANN LOCHER NOTE: ROSEANNL@GOLTERMAN.COM
-------	---

WD-2B	MANUFACTURER: GS ACOUSTICS STYLE: BARREL DIFFUSER WITH FIBERGLASS BACKING SIZE: 4'X8' COUNT: 17 FABRIC MANUF: GULFORD OF MAINE FABRIC STYLE: FR701 2100 FABRIC COLOR: 758 DESERT SAND CONTACT: ROSEANN LOCHER NOTE: ROSEANNL@GOLTERMAN.COM
-------	--

WD-1A	MANUFACTURER: GS ACOUSTICS STYLE: HIGH IMPACT WALL PANEL 1" THICK SIZE: 4'X8' COUNT: 12 FABRIC MANUF: GULFORD OF MAINE FABRIC STYLE: FR701 2100 FABRIC COLOR: 758 DESERT SAND CONTACT: ROSEANN LOCHER NOTE: ROSEANNL@GOLTERMAN.COM
-------	--

WD-1A	MANUFACTURER: GS ACOUSTICS STYLE: HIGH IMPACT WALL PANEL 1" THICK SIZE: 4'X8' COUNT: 12 FABRIC MANUF: GULFORD OF MAINE FABRIC STYLE: FR701 2100 FABRIC COLOR: 758 DESERT SAND CONTACT: ROSEANN LOCHER NOTE: ROSEANNL@GOLTERMAN.COM
-------	--

WD-2	MANUFACTURER: GS ACOUSTICS STYLE: HIGH IMPACT WALL PANEL 2" THICK SIZE: 8'X4' COUNT: 11 FABRIC MANUF: GULFORD OF MAINE FABRIC STYLE: FR701 2100 FABRIC COLOR: 758 DESERT SAND CONTACT: ROSEANN LOCHER NOTE: ROSEANNL@GOLTERMAN.COM
------	--

PAINTING	
P-1	MANUFACTURER: SHERWIN WILLIAMS COLOR: HERON PLUME SW6070 FINISH: EGGSHELL CONTACT: JOY L BABUR NOTE: JOY.L.BABUR@SHERWIN.COM GENERAL PAINT

P-2	MANUFACTURER: SHERWIN WILLIAMS COLOR: WEB GRAY SW7075 FINISH: SEMI-GLOSS CONTACT: JOY L BABUR NOTE: JOY.L.BABUR@SHERWIN.COM TRIM PAINT
-----	---

P-3	MANUFACTURER: SHERWIN WILLIAMS COLOR: TANGER SW6601 FINISH: EGGSHELL CONTACT: JOY L BABUR NOTE: JOY.L.BABUR@SHERWIN.COM ACCENT PAINT
-----	---

P-4	MANUFACTURER: SHERWIN WILLIAMS COLOR: SOFTER TAN SW6141 FINISH: EGGSHELL CONTACT: JOY L BABUR NOTE: JOY.L.BABUR@SHERWIN.COM ACCENT PAINT
-----	---

P-5	MANUFACTURER: SHERWIN WILLIAMS COLOR: ONLINE SW7072 FINISH: EGGSHELL CONTACT: JOY L BABUR NOTE: JOY.L.BABUR@SHERWIN.COM ACCENT PAINT
-----	---

P-6	MANUFACTURER: SHERWIN WILLIAMS COLOR: SOFTWARE SW7074 FINISH: EGGSHELL CONTACT: JOY L BABUR NOTE: JOY.L.BABUR@SHERWIN.COM ACCENT PAINT
-----	---

CONCRETE SEALER	
SC-1	MANUFACTURER: SHERWIN WILLIAMS STYLE: CLEARSHIELD COLOR: CLEAR SEALER WET LOOK CONTACT: JOY L BABUR NOTE: JOY.L.BABUR@SHERWIN.COM

VISUAL DISPLAY UNITS	
MARKERBOARD	
MB	MANUFACTURER: CLARIDGE STYLE: PORCELAIN, MAGNETIC COLOR: WHITE CONTACT: MARCO MANNA NOTE: MARCO@MANNI.COM REFER TO DRAWINGS AND SPECIFICATIONS FOR SIZES

TACKBOARD	
TB	MANUFACTURER: CLARIDGE STYLE: CLARIDGE CORK COLOR: NO. 1103 OYSTER CONTACT: MARCO MANNA NOTE: MARCO@MANNI.COM REFER TO DRAWINGS AND SPECIFICATIONS FOR SIZES

TOILET COMPARTMENT	
TR-1	MANUFACTURER: BOBROCK COLLECTION: DURALINE SERIES COLOR: BLACK STONE P-900-CA FINISH: 906-58 CONTACT: FL@ARCHSPEC SALES.COM

WALL & DOOR PROTECTION	
CG-1	DESCRIPTION: CORNER GUARD MANUFACTURER: CONSTRUCTION SPECIALTIES COLLECTION: VA SERIES STYLE: 934 PEARL DIMENSION: 48" H, 1.5" LEG LENGTH CONTACT: JORPSON ASSOCIATES NOTE: RORY.JORPSON@AOL.COM 90 DEGREE ANGLES

CG-2	DESCRIPTION: CORNER GUARD MANUFACTURER: CONSTRUCTION SPECIALTIES COLLECTION: VA SERIES STYLE: 934 PEARL DIMENSION: 48" H, 1.5" LEG LENGTH CONTACT: JORPSON ASSOCIATES NOTE: RORY.JORPSON@AOL.COM ODD ANGLES
------	--

CG-3	DESCRIPTION: CORNER GUARD MANUFACTURER: CONSTRUCTION SPECIALTIES COLLECTION: CO SERIES STYLE: STAINLESS STEEL COLOR: 48" H, 1.5" LEG LENGTH CONTACT: JORPSON ASSOCIATES NOTE: RORY.JORPSON@AOL.COM HIGH IMPACT AREAS
------	---

CG-4	DESCRIPTION: CORNER GUARD MANUFACTURER: CONSTRUCTION SPECIALTIES COLLECTION: VA SERIES STYLE: 934 PEARL DIMENSION: 48" H, 1.5" LEG LENGTH CONTACT: JORPSON ASSOCIATES NOTE: RORY.JORPSON@AOL.COM HIGH IMPACT AREAS
------	---

WINDOW TREATMENTS	
WN-1	MANUFACTURER: MECOSHADE STYLE: SOHO FABRIC: 1100 SERIES OPENNESS: NOVEL 1100 CONTACT: AMY CARPENTER NOTE: ACARPENTER@SPRINGSWF.COM

CG-1	MANUFACTURER: 3M COLLECTION: FASARA GLASS FINISHES STYLE: MILKY MILKY SAN MARINO (SQUAMMA) WIDTH: 30" LENGTH: 98.4 LINEAR FT. CONTACT: PAM DOROUGH NOTE: PDOROUGH@3M.COM
------	--

CASEWORK	
WOOD	
WOC-1	MANUFACTURER: IC SCIENTIFIC COLLECTION: CAMPBELL RHEA STYLE: EMPIRE (GROUP B) WOOD SPECIES: OAK COLOR: CLEAR NOTE: SCIENCE ROOM CASEWORK CONTACT: MICHAEL COOK NOTE: MCOOK@ICSCIENTIFIC.COM TO MATCH ARCHITECTURAL DOOR FINISH

CG-1	MANUFACTURER: 3M COLLECTION: FASARA GLASS FINISHES STYLE: MILKY MILKY SAN MARINO (SQUAMMA) WIDTH: 30" LENGTH: 98.4 LINEAR FT. CONTACT: PAM DOROUGH NOTE: PDOROUGH@3M.COM
------	--

P-4	MANUFACTURER: SHERWIN WILLIAMS COLOR: SOFTER TAN SW6141 FINISH: EGGSHELL CONTACT: JOY L BABUR NOTE: JOY.L.BABUR@SHERWIN.COM ACCENT PAINT
-----	---

P-5	MANUFACTURER: SHERWIN WILLIAMS COLOR: ONLINE SW7072 FINISH: EGGSHELL CONTACT: JOY L BABUR NOTE: JOY.L.BABUR@SHERWIN.COM ACCENT PAINT
-----	---

P-6	MANUFACTURER: SHERWIN WILLIAMS COLOR: SOFTWARE SW7074 FINISH: EGGSHELL CONTACT: JOY L BABUR NOTE: JOY.L.BABUR@SHERWIN.COM ACCENT PAINT
-----	---

CONCRETE SEALER	
SC-1	MANUFACTURER: SHERWIN WILLIAMS STYLE: CLEARSHIELD COLOR: CLEAR SEALER WET LOOK CONTACT: JOY L BABUR NOTE: JOY.L.BABUR@SHERWIN.COM

VISUAL DISPLAY UNITS	
MARKERBOARD	
MB	MANUFACTURER: CLARIDGE STYLE: PORCELAIN, MAGNETIC COLOR: WHITE CONTACT: MARCO MANNA NOTE: MARCO@MANNI.COM REFER TO DRAWINGS AND SPECIFICATIONS FOR SIZES

TACKBOARD	
TB	MANUFACTURER: CLARIDGE STYLE: CLARIDGE CORK COLOR: NO. 1103 OYSTER CONTACT: MARCO MANNA NOTE: MARCO@MANNI.COM REFER TO DRAWINGS AND SPECIFICATIONS FOR SIZES

TOILET COMPARTMENT	
TR-1	MANUFACTURER: BOBROCK COLLECTION: DURALINE SERIES COLOR: BLACK STONE P-900-CA FINISH: 906-58 CONTACT: FL@ARCHSPEC SALES.COM

WALL & DOOR PROTECTION	
CG-1	DESCRIPTION: CORNER GUARD MANUFACTURER: CONSTRUCTION SPECIALTIES COLLECTION: VA SERIES STYLE: 934 PEARL DIMENSION: 48" H, 1.5" LEG LENGTH CONTACT: JORPSON ASSOCIATES NOTE: RORY.JORPSON@AOL.COM 90 DEGREE ANGLES

WALL & DOOR PROTECTION	
CG-1	DESCRIPTION: CORNER GUARD MANUFACTURER: CONSTRUCTION SPECIALTIES COLLECTION: VA SERIES STYLE: 934 PEARL DIMENSION: 48" H, 1.5" LEG LENGTH CONTACT: JORPSON ASSOCIATES NOTE: RORY.JORPSON@AOL.COM 90 DEGREE ANGLES

P-4	MANUFACTURER: SHERWIN WILLIAMS COLOR: SOFTER TAN SW6141 FINISH: EGGSHELL CONTACT: JOY L BABUR NOTE: JOY.L.BABUR@SHERWIN.COM ACCENT PAINT
-----	---

P-5	MANUFACTURER: SHERWIN WILLIAMS COLOR: ONLINE SW7072 FINISH: EGGSHELL CONTACT: JOY L BABUR NOTE: JOY.L.BABUR@SHERWIN.COM ACCENT PAINT
-----	---

P-6	MANUFACTURER: SHERWIN WILLIAMS COLOR: SOFTWARE SW7074 FINISH: EGGSHELL CONTACT: JOY L BABUR NOTE: JOY.L.BABUR@SHERWIN.COM ACCENT PAINT
-----	---

CONCRETE SEALER	
SC-1	MANUFACTURER: SHERWIN WILLIAMS STYLE: CLEARSHIELD COLOR: CLEAR SEALER WET LOOK CONTACT: JOY L BABUR NOTE: JOY.L.BABUR@SHERWIN.COM



VISUAL DISPLAY UNITS	
MARKERBOARD	
MB	MANUFACTURER: CLARIDGE STYLE: PORCELAIN, MAGNETIC COLOR: WHITE CONTACT: MARCO MANNA NOTE: MARCO@MANNI.COM REFER TO DRAWINGS AND SPECIFICATIONS FOR SIZES

TACKBOARD	
TB	MANUFACTURER: CLARIDGE STYLE: CLARIDGE CORK COLOR: NO. 1103 OYSTER CONTACT: MARCO MANNA NOTE: MARCO@MANNI.COM REFER TO DRAWINGS AND SPECIFICATIONS FOR SIZES


TOILET COMPARTMENT	
TR-1	MANUFACTURER: BOBROCK COLLECTION: DURALINE SERIES COLOR: BLACK STONE P-900-CA FINISH: 906-58 CONTACT: FL@ARCHSPEC SALES.COM

WALL & DOOR PROTECTION	
CG-1	DESCRIPTION: CORNER GUARD MANUFACTURER: CONSTRUCTION SPECIALTIES COLLECTION: VA SERIES STYLE: 934 PEARL DIMENSION: 48" H, 1.5" LEG LENGTH CONTACT: JORPSON ASSOCIATES NOTE: RORY.JORPSON@AOL.COM 90 DEGREE ANGLES

WALL & DOOR PROTECTION	
CG-1	DESCRIPTION: CORNER GUARD MANUFACTURER: CONSTRUCTION SPECIALTIES COLLECTION: VA SERIES STYLE: 934 PEARL DIMENSION: 48" H, 1.5" LEG LENGTH

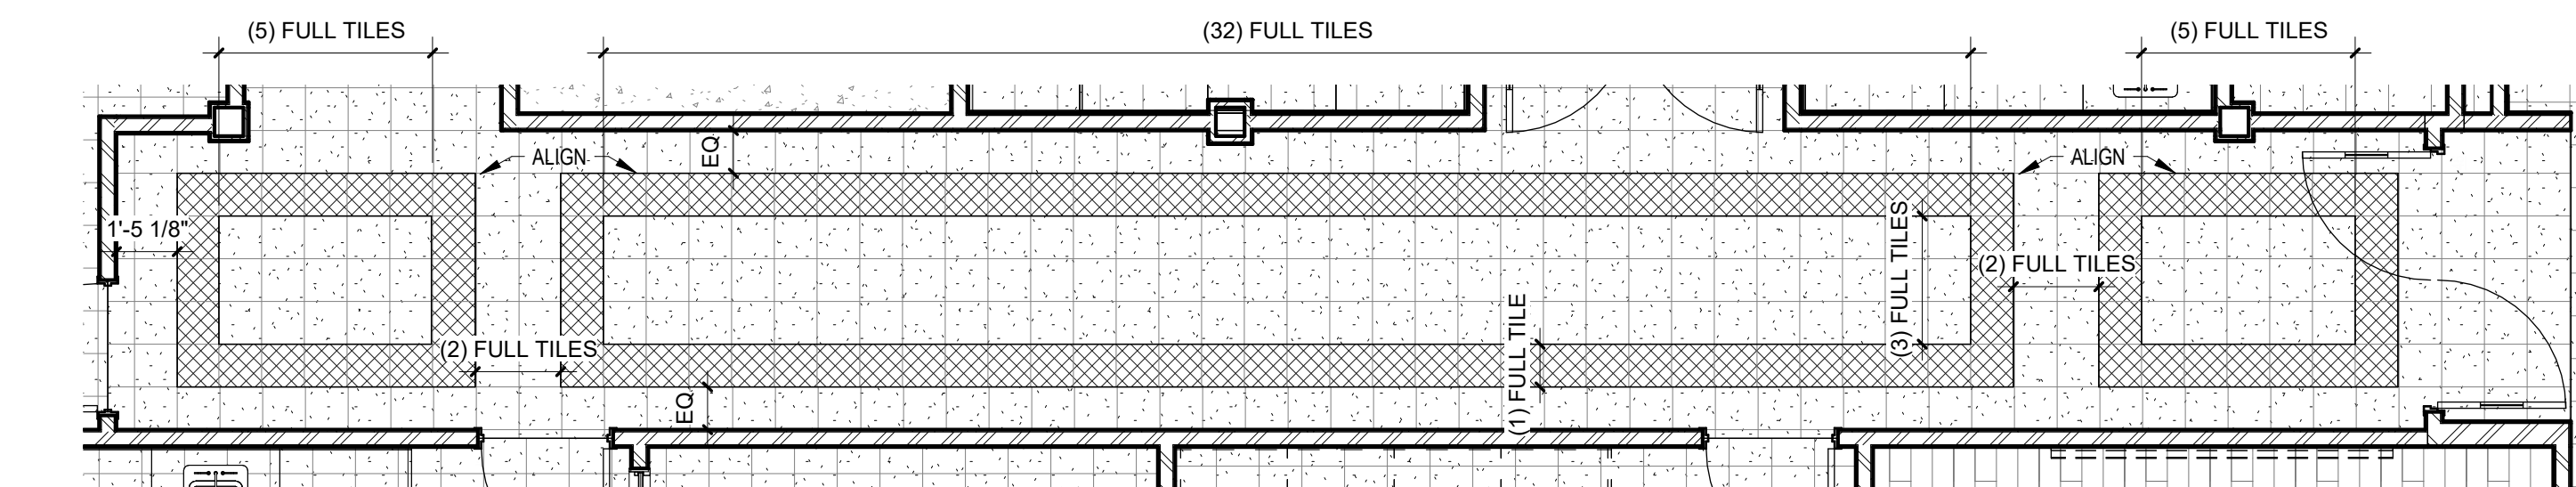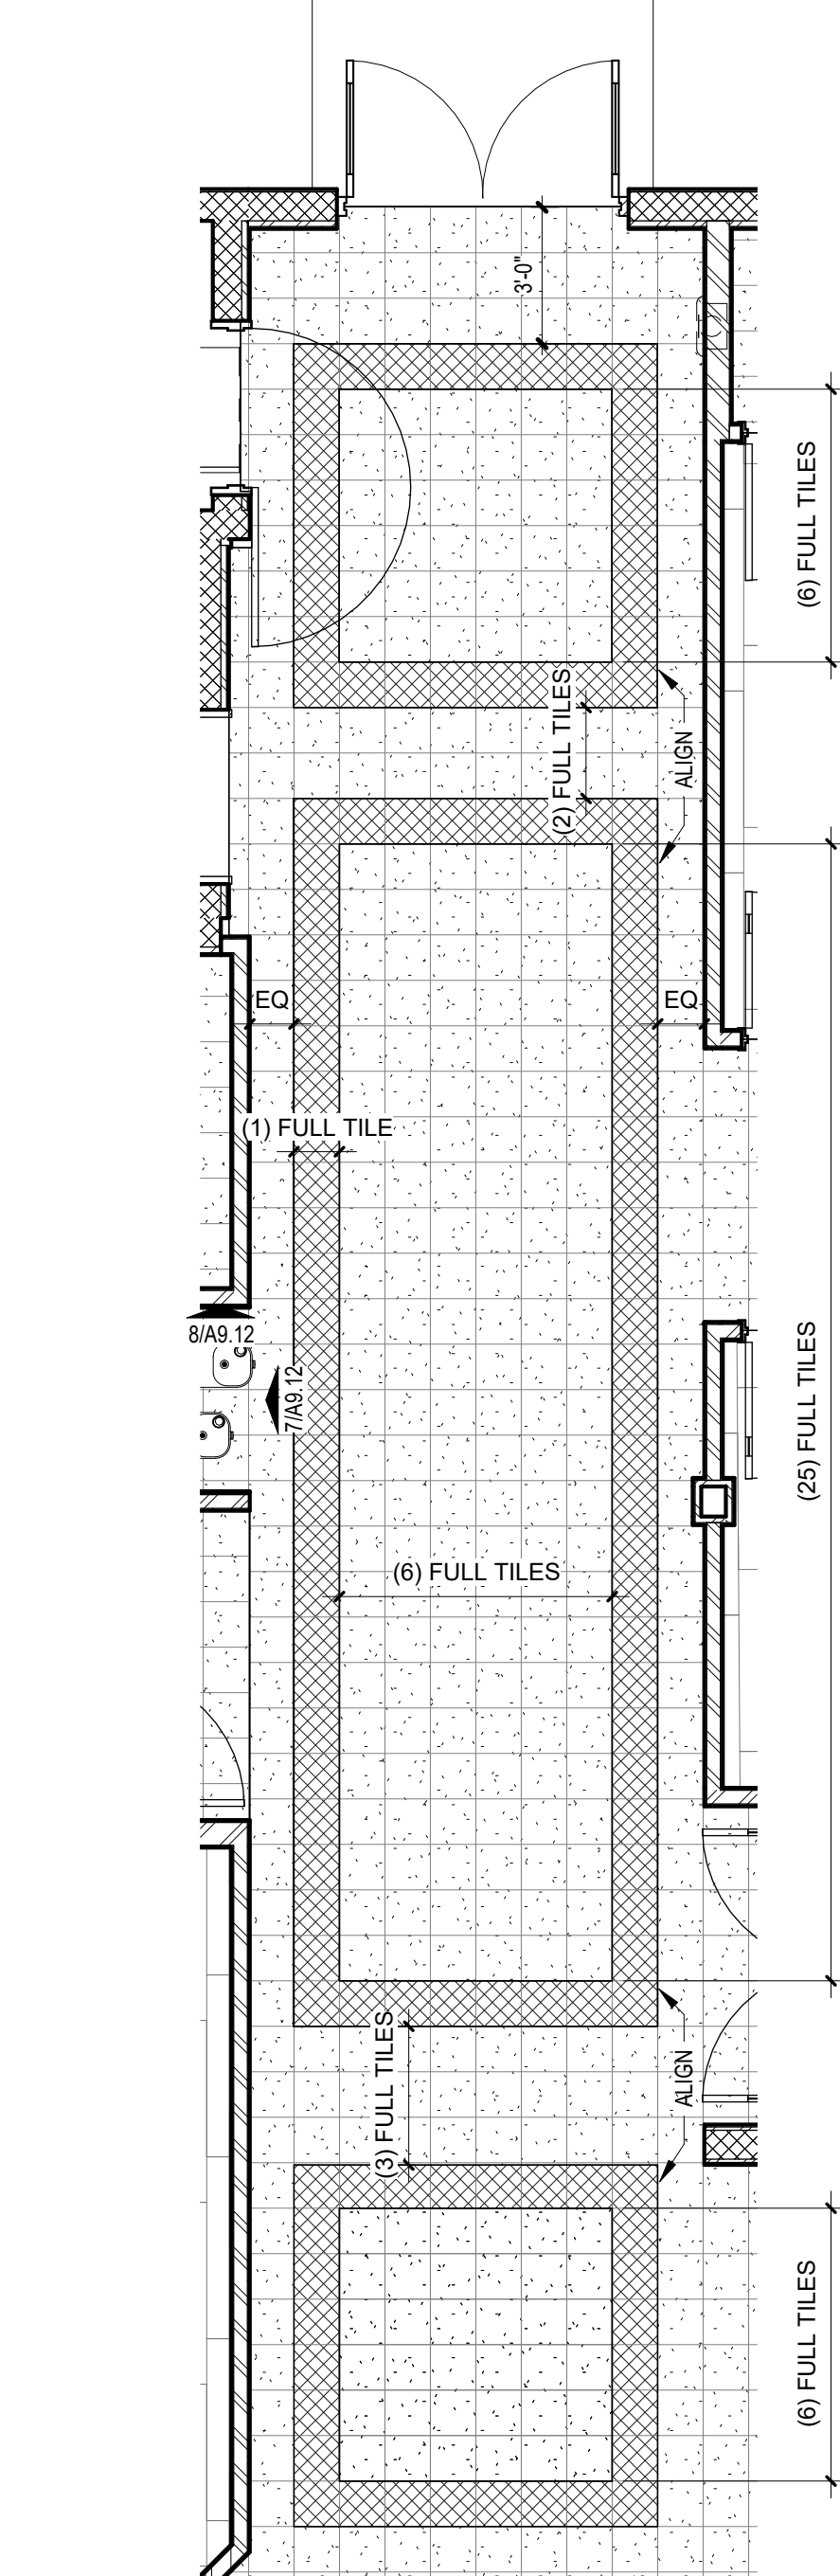

GENERAL FINISH NOTES:

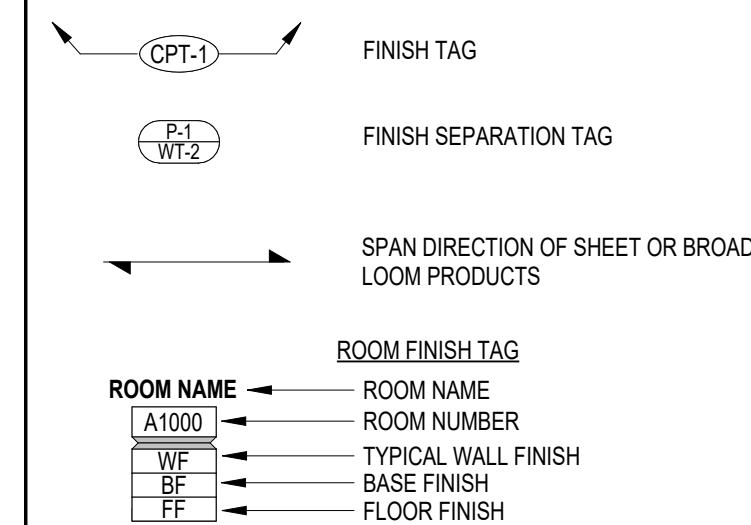

2. NOTES PERTAIN TO AREAS WITHIN THIS SCOPE OF WORK ONLY.
3. CONTACT INTERIOR DESIGNER/ARCHITECT FOR CLARIFICATION IN THE EVENT OF CONTRADICTION/INFORMATION BETWEEN DRAWINGS, LEGEND AND/OR SPECIFICATIONS OR R COLOR AND/OR FINISH IS NOT SPECIFIED.
3. REFER TO FINISH LEGEND AND PLAN FOR GENERAL FINISHES.
4. REFER TO ALL INTERIOR FINISH PLANS AND INTERIOR DRAWINGS (INCLUDING PLANS, ELEVATIONS AND DETAILS) FOR COMPLETE INTERIORS INFORMATION.
5. THE CONTRACTOR IS RESPONSIBLE FOR VERIFYING PROJECT LEAD TIMES TO ENSURE DELIVERY THAT MEETS THE PROJECT SCHEDULE.
6. THE CONTRACTOR IS RESPONSIBLE TO FIELD VERIFY ALL SITE CONDITIONS AND CONFIRM QUANTITIES PRIOR TO ORDERING PRODUCTS. IN THE EVENT OF CONTRADICTION/INFORMATION CONTACT THE INTERIOR DESIGNER/ARCHITECT FOR CLARIFICATION PRIOR TO ORDERING.
7. ALL MATERIALS SHALL BE INSTALLED USING MANUFACTURERS RECOMMENDED INSTALLATION METHODS AND ADHESIVES.
8. WARRANTY INFORMATION AND INSTRUCTIONS OF MAINTENANCE ON ALL FINISH MATERIALS SHALL BE PROVIDED TO THE OWNER AND INCLUDED IN THE CLOSEOUT WARRANTY AND MAINTENANCE MANUAL.
9. THE CONTRACTOR IS RESPONSIBLE FOR SUBMITTING SAMPLES OF ALL FINISHES SPECIFIED TO INTERIOR DESIGNER/ARCHITECT FOR APPROVAL PRIOR TO ORDERING MATERIAL.
10. ALL SUBSTRATE SURFACES ARE TO BE PROPERLY PREPARED TO RECEIVE FINISH MATERIALS. CONTRACTOR IS NOT TO APPLY FINISHES UNTIL SUBSTRATE IS PREPARED PER MANUFACTURERS WRITTEN INSTRUCTIONS FOR ALL INSTALLATIONS OR APPLICATIONS.
11. PAINT GRILLS, WALL DIFFUSERS, ELECTRICAL PANELS, WALL MOUNTED BOXES, ACCESS PANELS, ETC., WHICH ARE EXPOSED IN FINISHED SPACES TO MATCH THE SURFACE ON WHICH THEY OCCUR IF THE ITEM IS ON A WALL. COORDINATE WALL PROVIDE A CUSTOM PAINT COLOR USED TO MATCH. SUBMIT TO INTERIOR DESIGNER/ARCHITECT FOR APPROVAL.
12. ALL DIRECTIONAL LAMINATES SHOULD RUN WITH THE VERTICAL GRAIN PATTERN UNOL.
13. ALL WALL PAINT TO BE EGGSHELL FINISH UNOL.
14. ALL METAL AND PAINTED TRIM TO BE SEMI-GLOSS ENAMEL FINISH UNOL.
15. INSTALL DIRECTIONAL WALLOCOVER ORIENTED AS SPECIFIED IN ELEVATION.
16. ALL VINYL/RUBBER BASE TO BE ROLLED GOODS, NOT LINEAR L LENGTHS, UNOL.
17. FINISHES INDICATED ON ROOM FINISH TAGS ARE INCLUSIVE OF ALL COORDINATE SURFACES UNLESS OTHERWISE NOTED. OTHERWISE NOTED WHETHER OR NOT INDICATED ON PLANS OR ELEVATIONS.



FLOOR FINISH NOTES:

1. PROVIDE SHOP DRAWING LAYOUT SHOWING ALL FLOOR PATTERN LOCATIONS, GRAIN DIRECTION AND SEAMING DIAGRAM.
2. INSTALL DIRECTIONAL FLOORING ORIENTED AS SPECIFIED IN THE FINISH PLAN.
3. REFERENCE MANUFACTURERS INSTALLATION SPECIFICATIONS FOR EACH FLOOR FINISH TYPE TO VERIFY REQUIREMENTS.
4. ALIGN TRANSITION OF FLOOR MATERIAL WITH CENTER OF HINGE IN DOORWAY UCN.
5. IN A WALL OPENING WITHOUT HINGES REFER TO FINISH PLANS FOR TRANSITION LOCATION OF WRAPPED MATERIALS.
6. FLASH PATCH THE FLOOR AT TRANSITION OF ALL MATERIALS. PROVIDE TRANSITION STRIPS AS NECESSARY. SUBMIT TRANSITIONS TO INTERIOR DESIGNER/ARCHITECT FOR APPROVAL. ALL FLOORING TRANSITIONS MUST ADHERE TO THE AMERICANS WITH DISABILITIES ACT.

CEILING NOTES – FOR ALL PROJECTS:

1. ALL NEW GWB CEILINGS/SOFFITS TO BE PAINTED CP-1 UNLESS OTHERWISE NOTED.

TYPICAL TILE PATTERN LEGEND

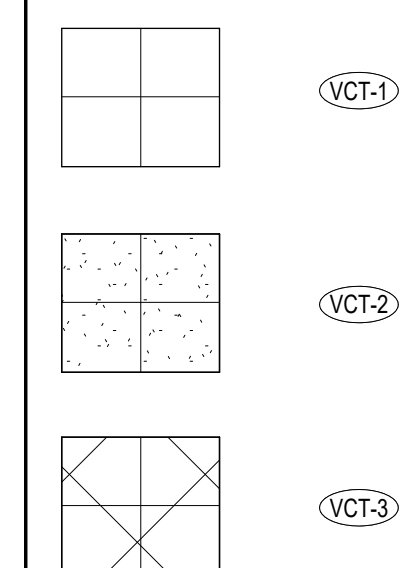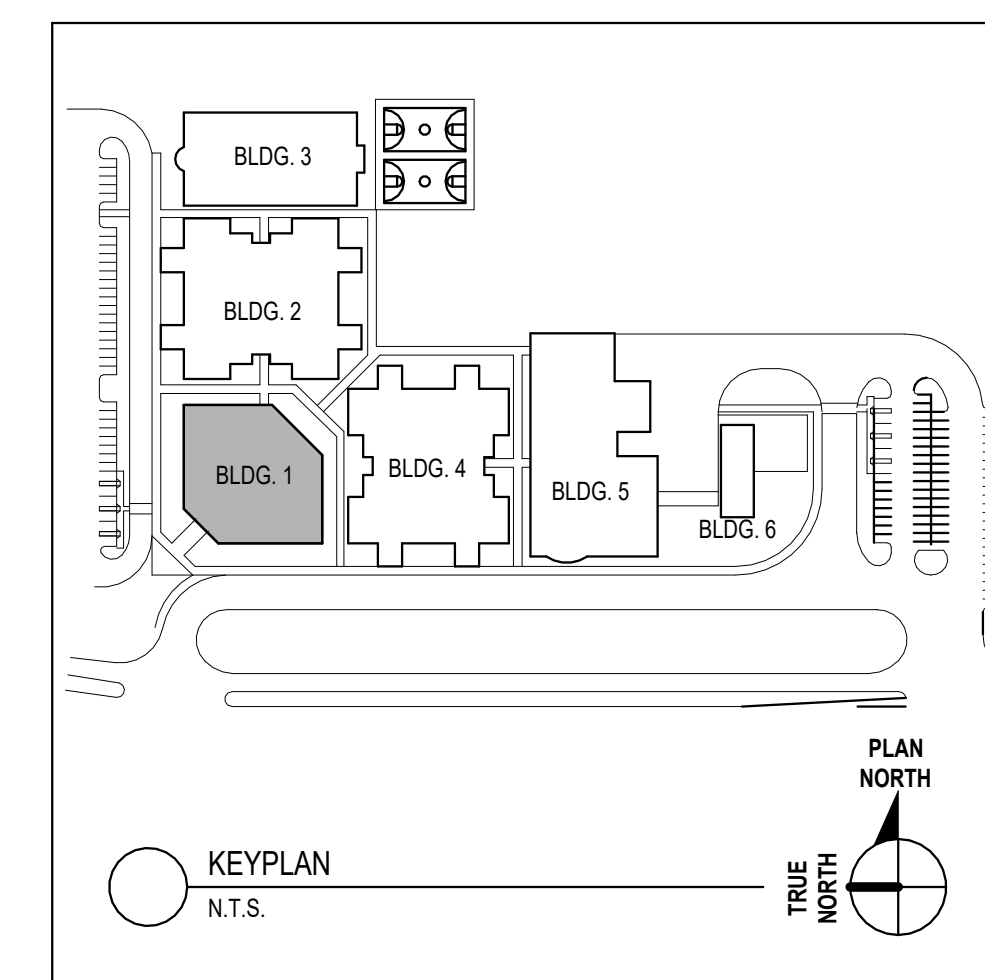

CODE REVIEW

CERTIFICATE:



SPIEGLER ARCHITECTURAL GROUP INC.
2001 9TH AVENUE
SUITE 308
VERO BEACH, FL 32960
PHONE: 772-794-2929

SIGNATURE:
ANTHONY DONADIO
STEVEN G. SIEGEL
JOHN F. WRIGHT

AR0012456
AR099546
AR101341

SEAL

CONSULTANTS

PERMIT SET 2-13-2025

PROJECT:

ST. LUCIE WESTERN
GROVE K-8 SCHOOL

10701 SW SUNDANCE VISTA BLVD
PORT ST. LUCIE, FL 34987

FOR

ST. LUCIE SCHOOL
DISTRICT

9461 BRANDYWINE LANE, PORT ST.
LUCIE, FL 34986

FOR CODE REVIEW:

DD/MM/YYYY

REVISIONS

	REVISION NAME	DATE
10	ASI #14	12.05.2025
13	ASI #17	03.06.2026

FOR BID:

DRAWING TITLE:


FIRST FLOOR FINISH
PLAN - ADMINISTRATION
- BUILDING 1

COMMISSION NUMBER:
24K054


DO NOT SCALE THE DRAWINGS

DRAWING NUMBER

A9.1

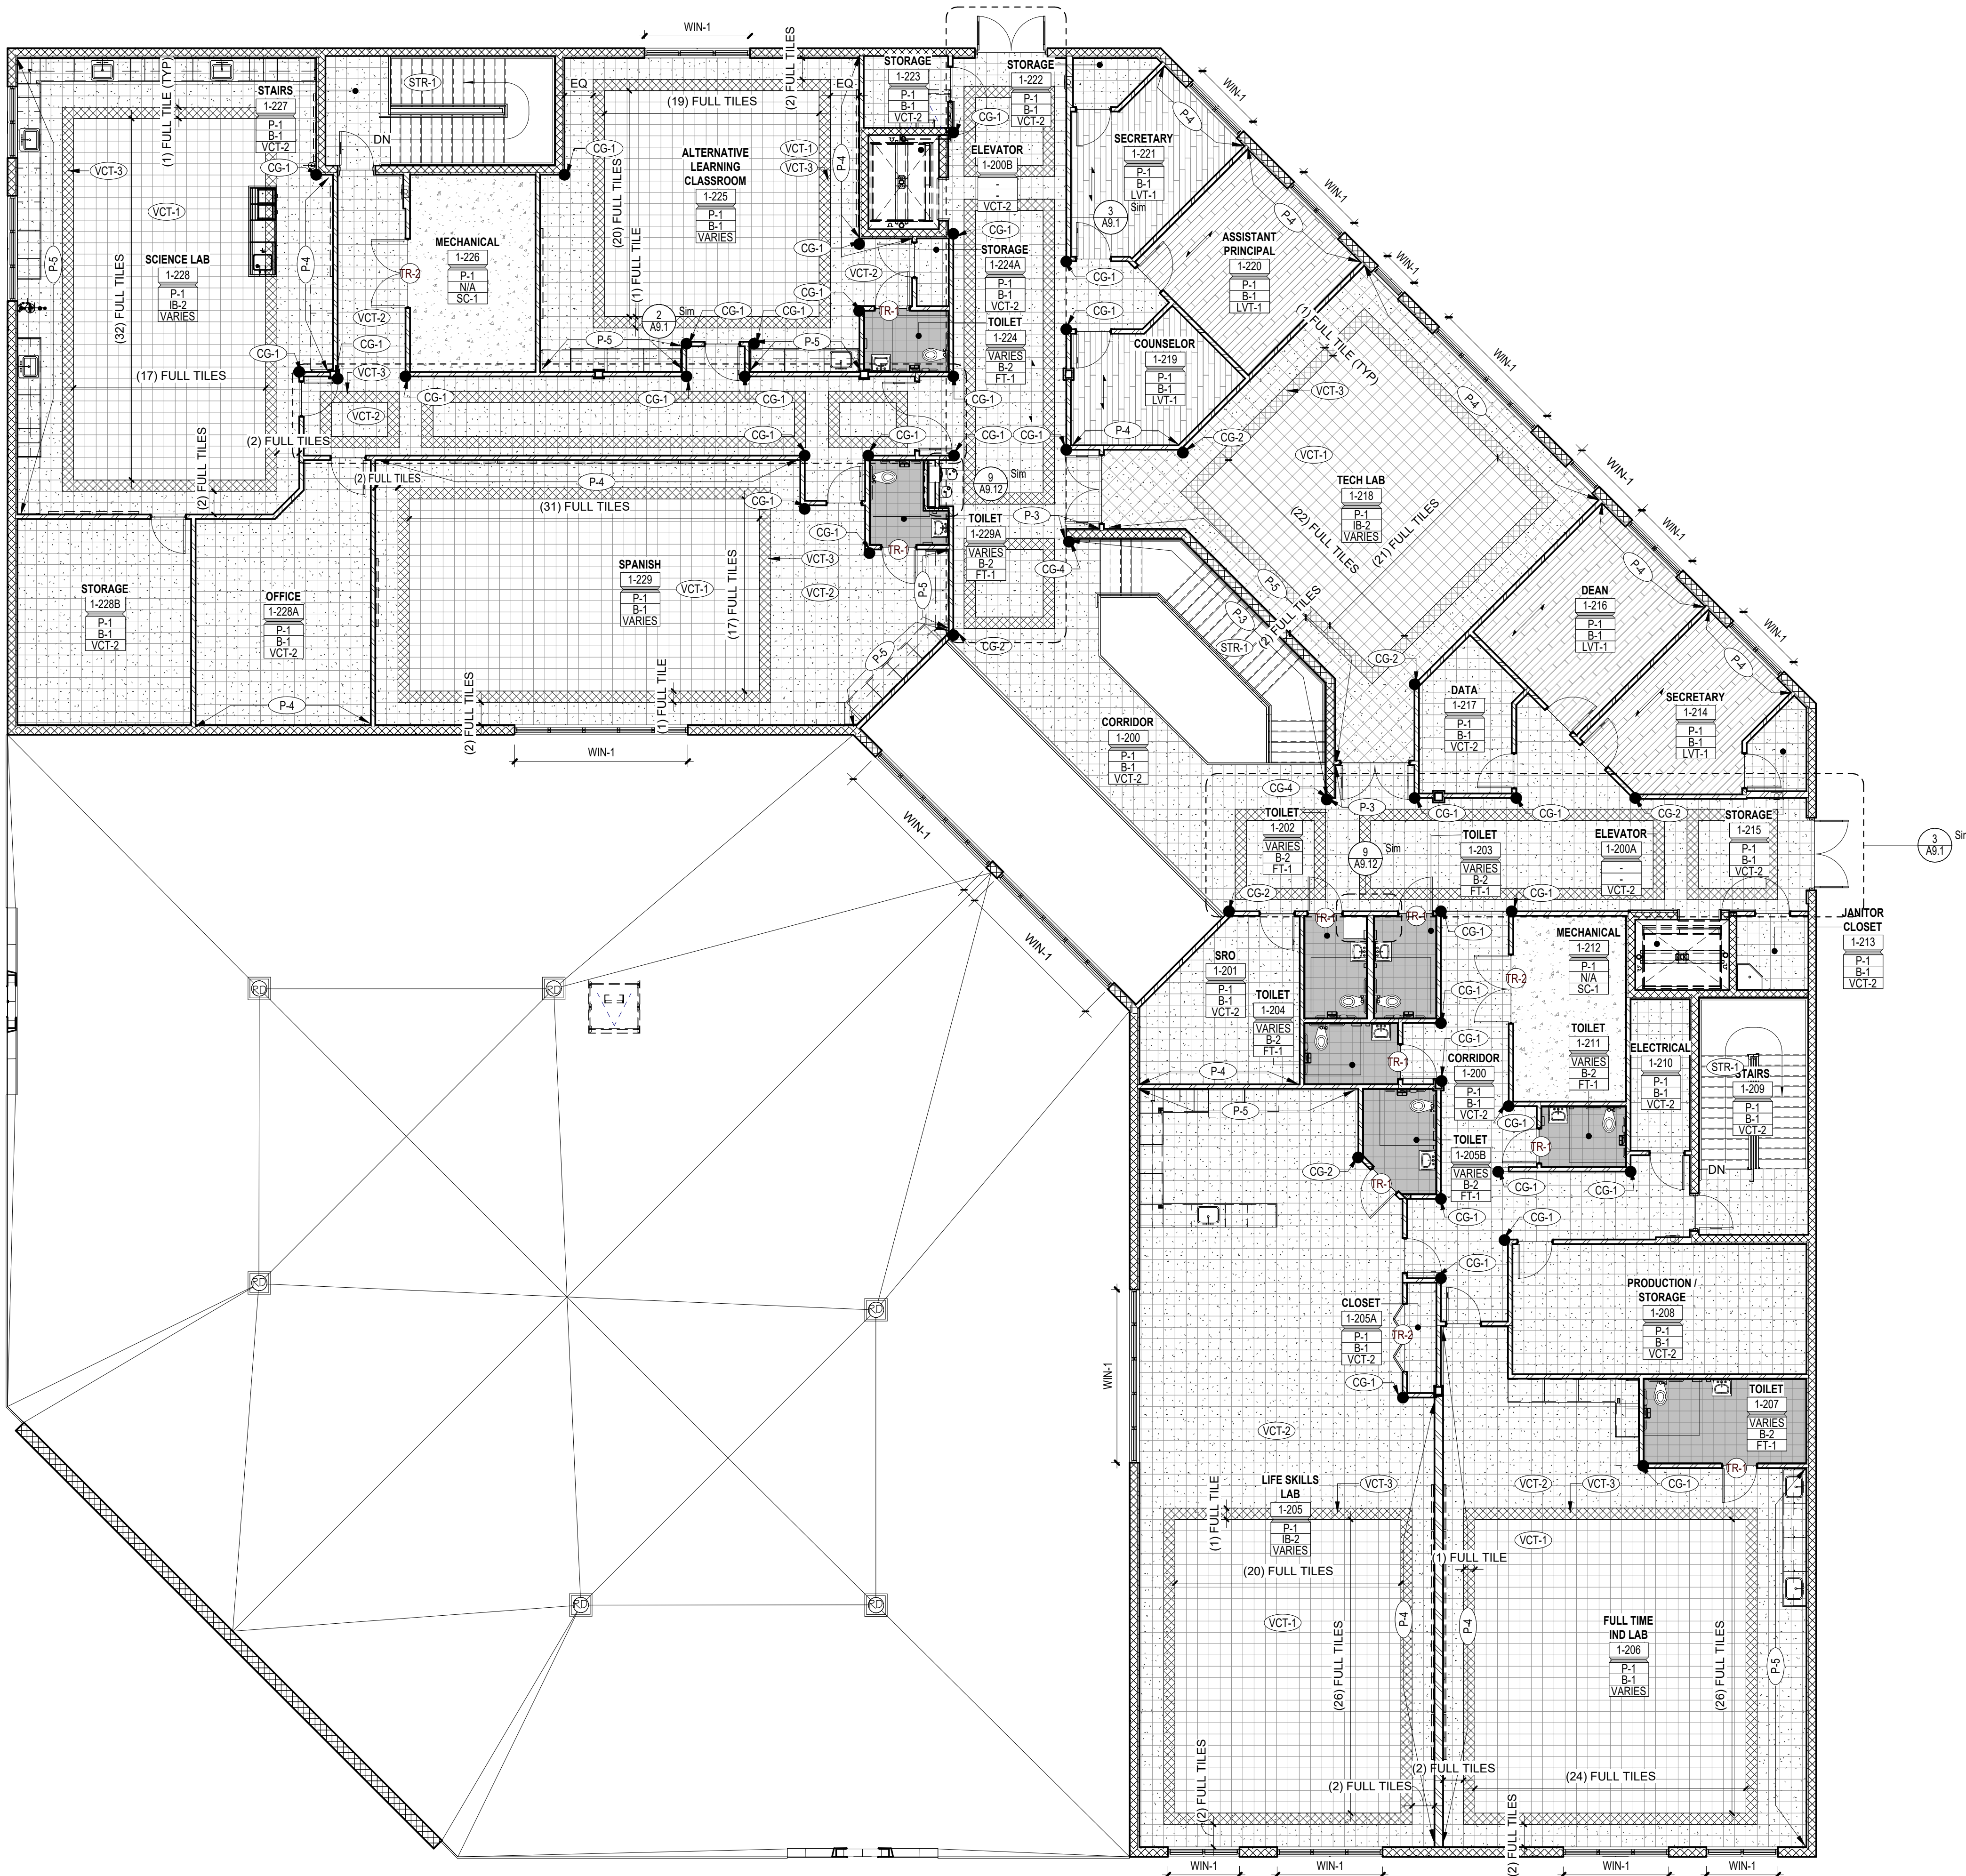

GENERAL FINISH NOTES:

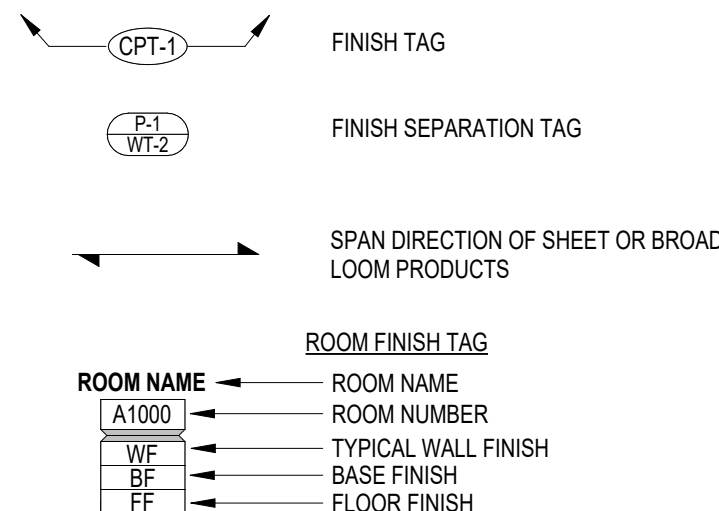

- NOTES PERTAIN TO AREAS WITHIN THIS SCOPE OF WORK ONLY.
- CONTACT INTERIOR DESIGNER/ARCHITECT FOR CLARIFICATION IN THE EVENT OF CONTRADICTORY INFORMATION BETWEEN DRAWINGS, LEGEND AND/OR SPECIFICATIONS OR IF COLOR AND/OR FINISH IS NOT SPECIFIED.
- REFER TO FINISH LEGEND AND PLAN FOR GENERAL FINISHES.
- REFER TO ALL INTERIOR FINISH NOTES AND INTERIOR DRAWINGS (INCLUDING PLANS, ELEVATIONS AND DETAILS) FOR COMPLETE INTERIORS INFORMATION.
- THE CONTRACTOR IS RESPONSIBLE FOR VERIFYING PRODUCT LEAD TIMES TO ENSURE DELIVERY THAT MEETS THE PROJECT SCHEDULE.
- THE CONTRACTOR IS RESPONSIBLE TO FIELD VERIFY ALL SITE CONDITIONS AND CONFIRM QUANTITIES PRIOR TO ORDERING PRODUCTS. IN THE EVENT OF CONTRADICTORY INFORMATION CONTACT THE INTERIOR DESIGNER/ARCHITECT FOR CLARIFICATION PRIOR TO ORDERING.
- ALL MATERIALS SHALL BE INSTALLED USING MANUFACTURERS RECOMMENDED INSTALLATION METHODS AND ADHESIVES.
- WARRANTY INFORMATION AND INSTRUCTIONS OF MAINTENANCE ON ALL FINISH MATERIALS SHALL BE PROVIDED TO THE OWNER AND INCLUDED IN THE CLOSEOUT WARRANTY AND MAINTENANCE MANUAL.
- THE CONTRACTOR IS RESPONSIBLE FOR SUBMITTING SAMPLES OF ALL FINISHES SPECIFIED TO INTERIOR DESIGNER/ARCHITECT FOR APPROVAL PRIOR TO ORDERING MATERIAL.
- ALL SUBSTRATE SURFACES ARE TO BE PROPERLY PREPARED TO RECEIVE FINISH MATERIALS. CONTRACTOR IS NOT TO APPLY FINISHES UNTIL SUBSTRATE IS PREPARED PER MANUFACTURERS WRITTEN INSTRUCTIONS FOR ALL INSTALLATIONS OR APPLICATIONS.
- PAINT GRILLS, WALL DIFFUSERS, ELECTRICAL PANELS, WALL MOUNTED BOXES, ACCESS PANELS, ETC., WHICH ARE EXPOSED IN FINISHED SPACES TO MATCH THE SURFACE ON WHICH THEY OCCUR IF THE ITEM IS ON A WALL COVERED WALL. PROVIDE A CUSTOM PAINT COLOR USED TO MATCH. SUBMIT TO INTERIOR DESIGNER/ARCHITECT FOR APPROVAL.
- ALL DIRECTIONAL LAMINATES SHOULD RUN WITH THE VERTICAL GRAIN PATTERN UNLESS NOTED.
- ALL WALL PAINT TO BE EGGSHELL FINISH UNLESS NOTED.
- ALL METAL AND PAINTED TRIM TO BE SEMI-GLOSS ENAMEL FINISH UNLESS NOTED.
- INSTALL DIRECTIONAL WALLCOVERING ORIENTED AS SPECIFIED IN ELEVATION.
- ALL VINYL/RUBBER BASE TO BE ROLLED GOODS, NOT LINEAR 4' LENGTHS, UNLESS NOTED.
- FINISHES INDICATED ON "ROOM FINISH TAG" ARE INCLUSIVE OF ALL RESPECTIVE SURFACES IN ROOM (UNLESS OTHERWISE NOTED) WHETHER OR NOT INDICATED ON PLANS OR ELEVATIONS.



FLOOR FINISH NOTES:

- PROVIDE SHOP DRAWING LAYOUT SHOWING ALL FLOOR PATTERN LOCATIONS, GRAIN DIRECTION AND SEAMING DIAGRAMS.
- INSTALL DIRECTIONAL FLOORING ORIENTED AS SPECIFIED IN THE FINISH PLAN.
- REFERENCE MANUFACTURERS INSTALLATION SPECIFICATIONS FOR EACH FLOOR FINISH TYPE TO VERIFY REQUIREMENTS.
- ALIGN TRANSITION OF FLOOR MATERIAL WITH CENTER OF HINGE IN DOORWAY UNLESS NOTED.
- IN A WALL OPENING WITHOUT HINGES REFER TO FINISH PLANS FOR TRANSITION LOCATION OF WRAPPED MATERIALS.
- FLASH PATCH THE FLOOR AT TRANSITION OF ALL MATERIALS. PROVIDE TRANSITION STRIPS AS NECESSARY. SUBMIT TRANSITIONS TO INTERIOR DESIGNER/ARCHITECT FOR APPROVAL. ALL FLOORING TRANSITIONS MUST ADHERE TO THE AMERICANS WITH DISABILITIES ACT.

CEILING NOTES - FOR ALL PROJECTS:

- ALL NEW GWB CEILINGS/SOFFITS TO BE PAINTED CP-1 UNLESS OTHERWISE NOTED.

TYPICAL TILE PATTERN LEGEND

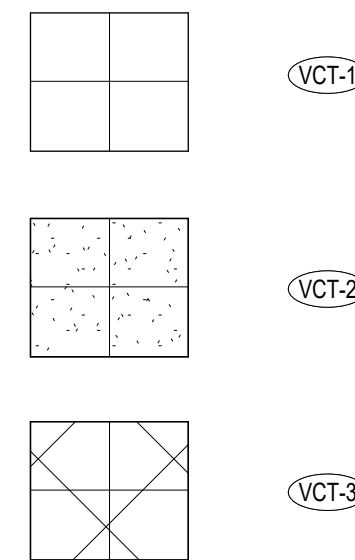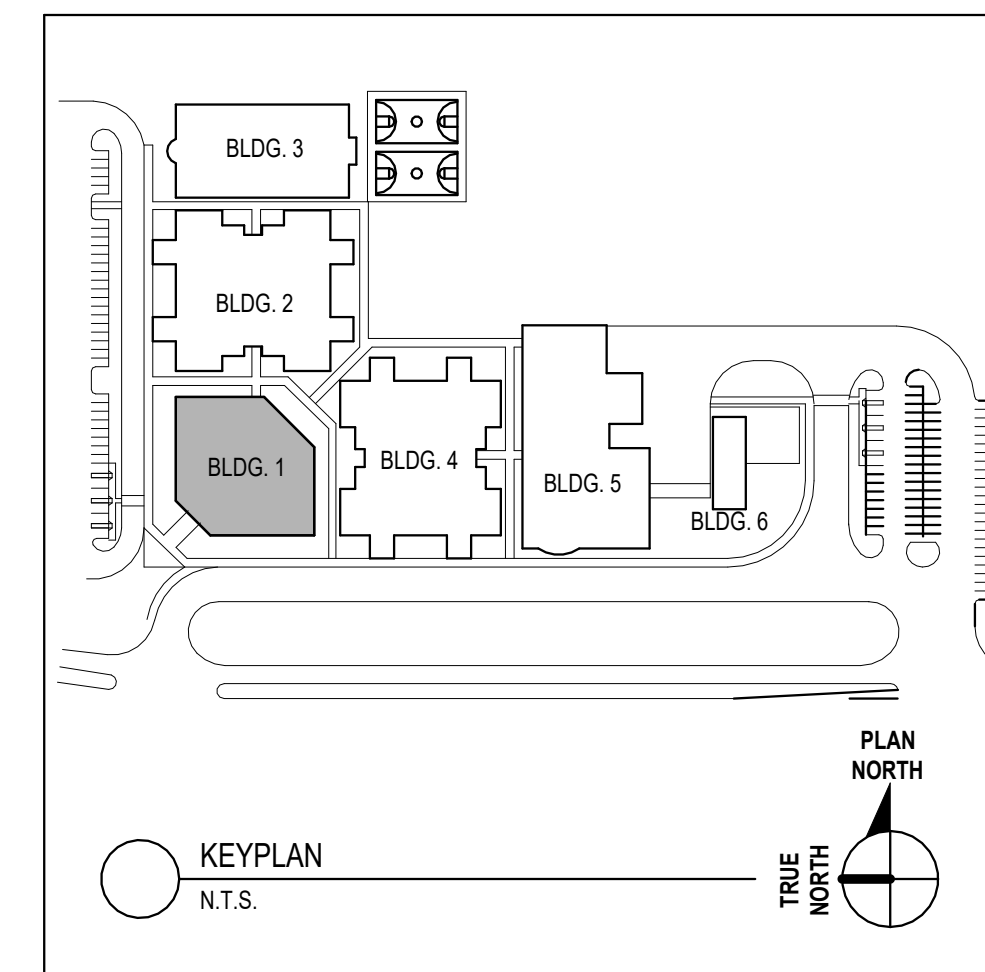

1 SECOND FLOOR FINISH PLAN - ADMINISTRATION

1/8" = 1'-0"

CODE REVIEW:

CERTIFICATE:



SPIEZZLE ARCHITECTURAL GROUP, INC.
2001 9TH AVENUE
SUITE 308
VERO BEACH, FL 32960
PHONE: 772-794-2929

SIGNATURE:
ANTHONY DONATO
STUDIO DIRECTOR
JOHN F. WRIGHT

ARCHITECT
ANTHONY DONATO
JOHN F. WRIGHT

SEAL:

CONSULTANTS:

PERMIT SET 2-13-2025

PROJECT:

ST. LUCIE WESTERN
GROVE K-8 SCHOOL

10701 SW SUNDANCE VISTA BLVD
PORT ST. LUCIE, FL 34987

FOR

ST. LUCIE SCHOOL
DISTRICT

9461 BRANDYWINE LANE, PORT ST.
LUCIE, FL 34986

FOR CODE REVIEW:

DDMMYYYY

REVISIONS:

#	REVISION NAME	DATE
4	ADDENDUM 4	01.27.2025
13	ASI #17	03.05.2026

FOR BID:

DDMMYYYY

DRAWING TITLE:

SECOND FLOOR FINISH
PLAN - ADMINISTRATION
- BUILDING 1

COMMISSION NUMBER:


24K054

DO NOT SCALE THE DRAWINGS

DRAWING NUMBER:


A9.2



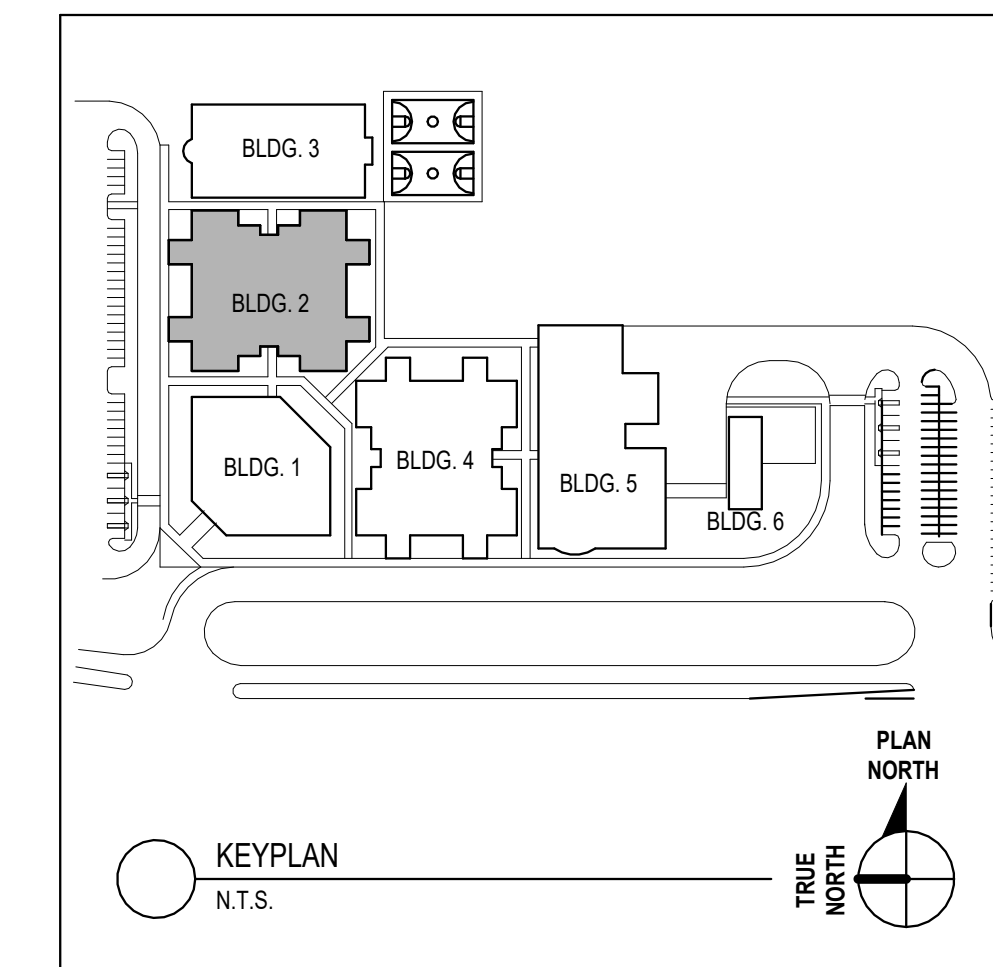


A9.4

3"=1'-0"
1 1/2"=1'-0"
1"=1'-0"
3/4"=1'-0"
1/2"=1'-0"
1/4"=1'-0"
1/8"=1'-0"
1/16"=1'-0"

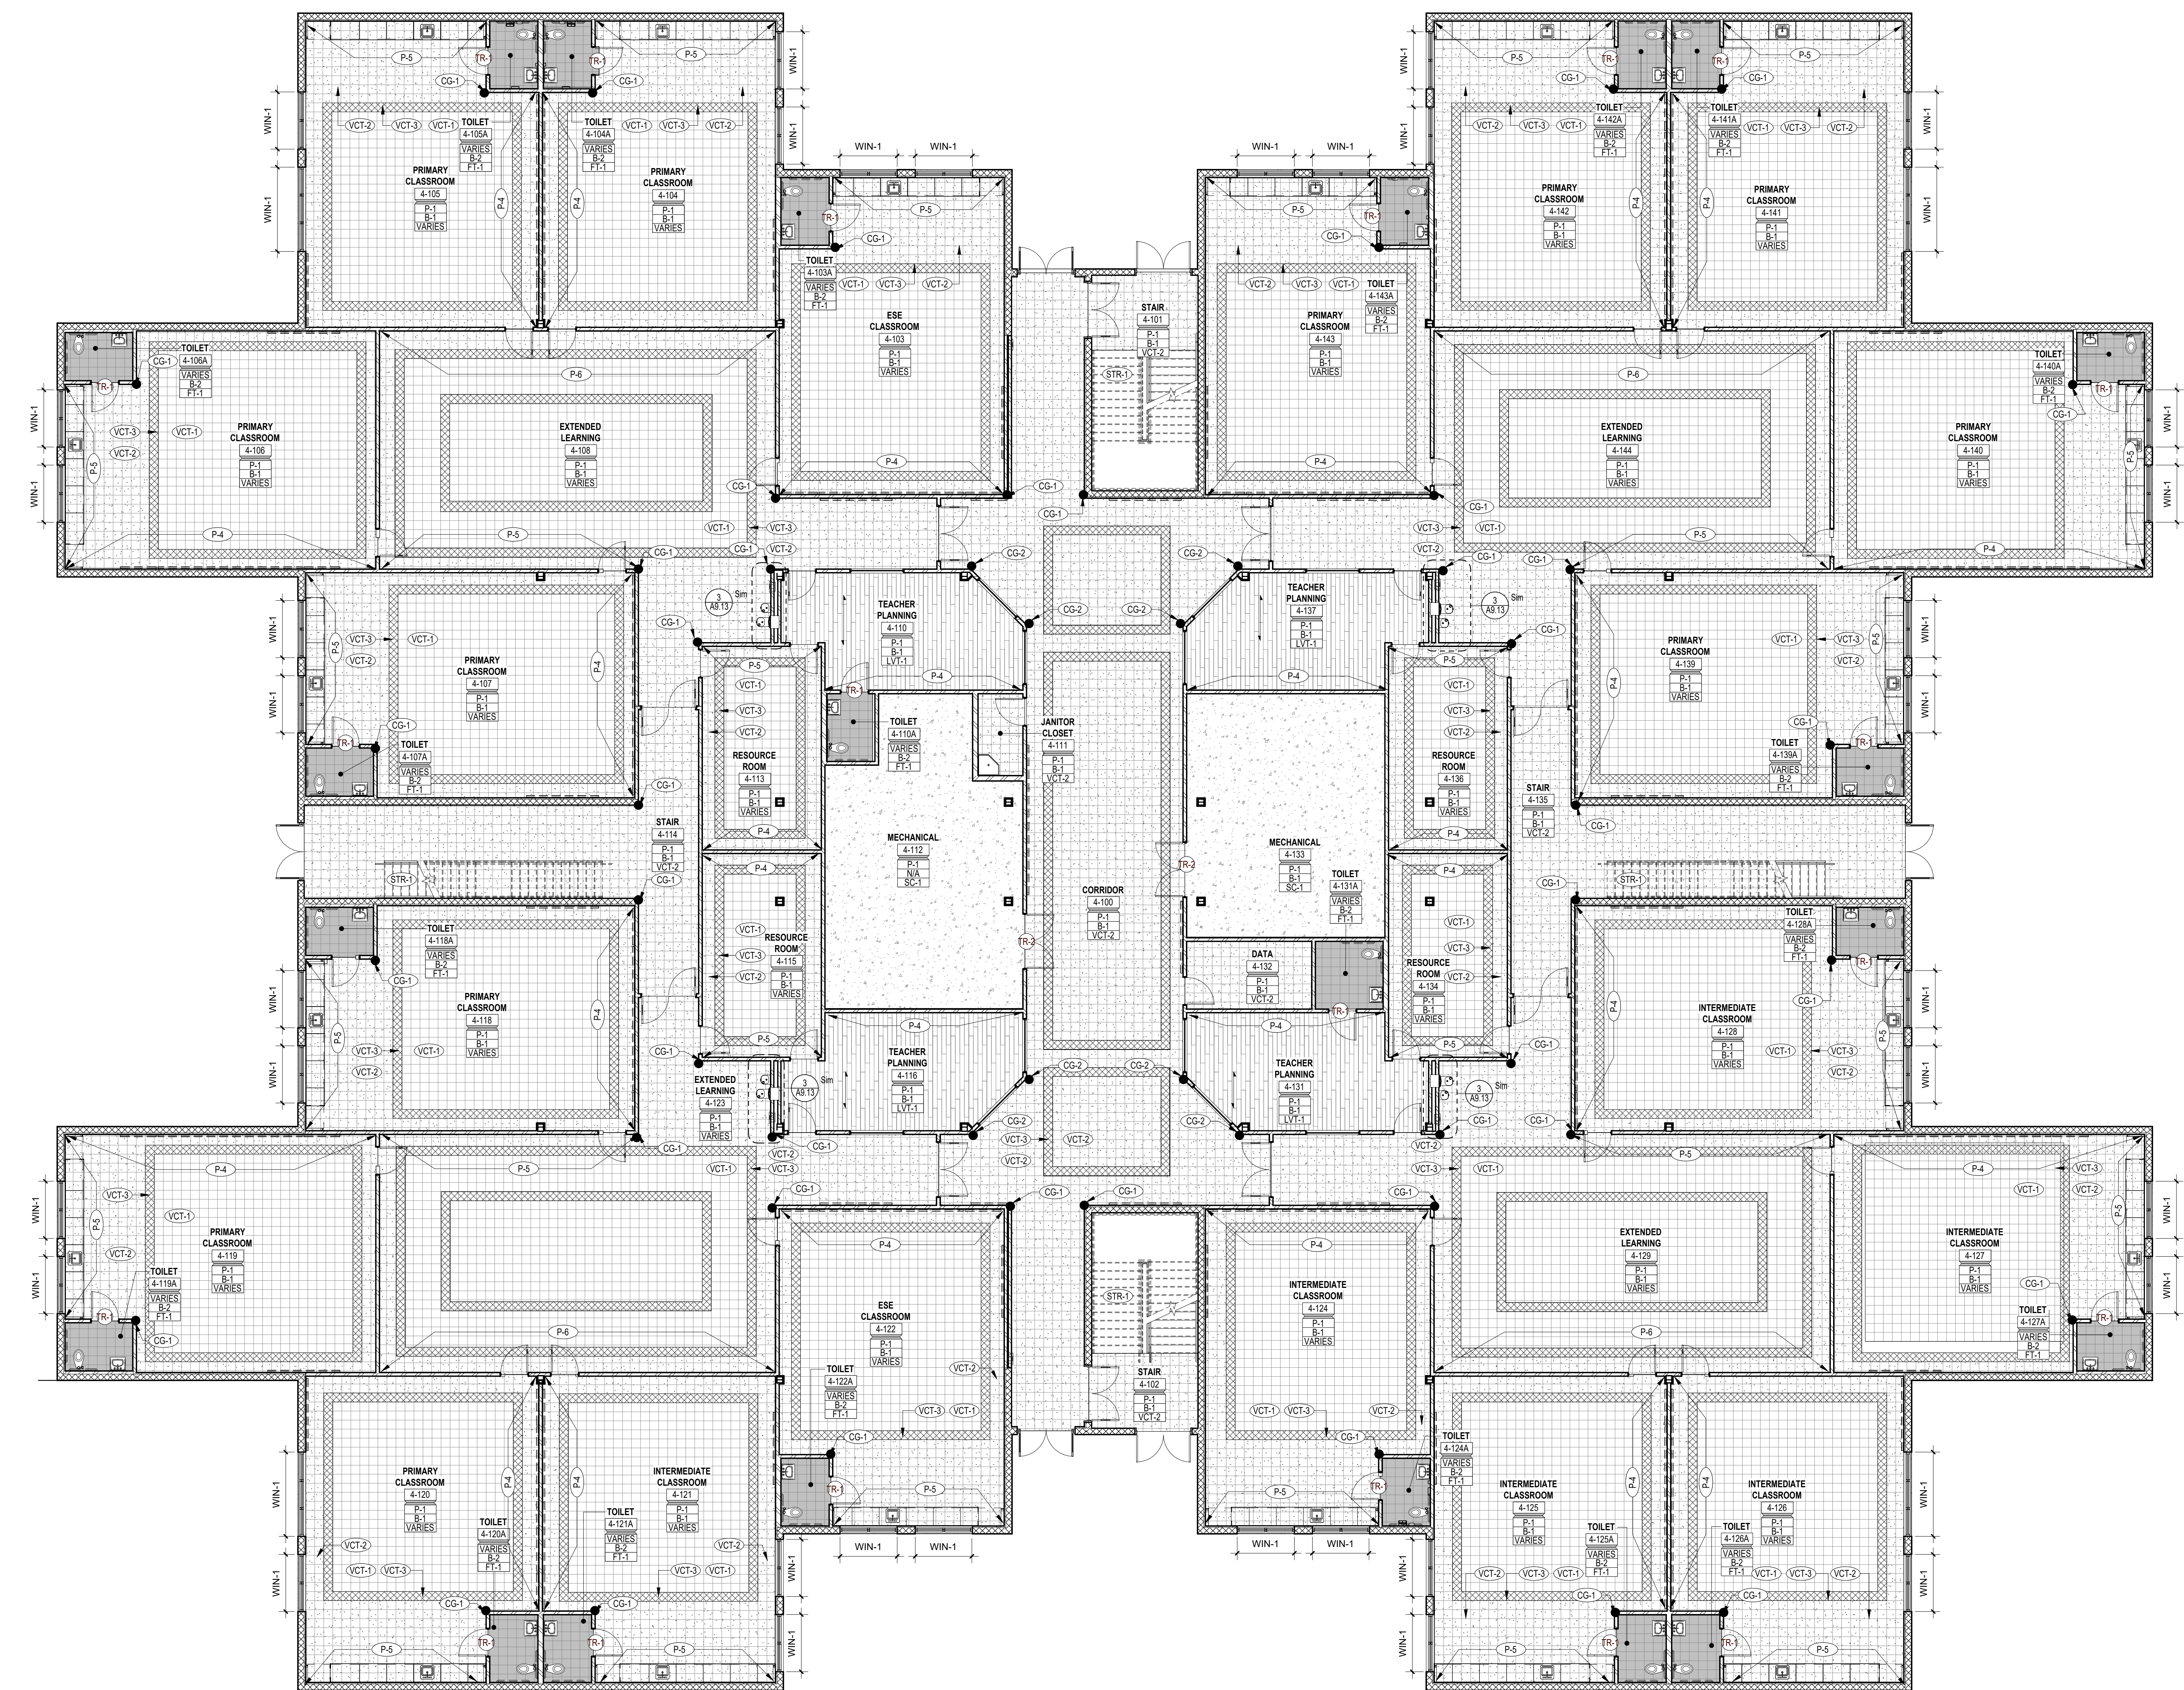

1 FIRST FLOOR FINISH PLAN - CLASSROOM 2
1/8" = 1'-0"

GENERAL FINISH NOTES:

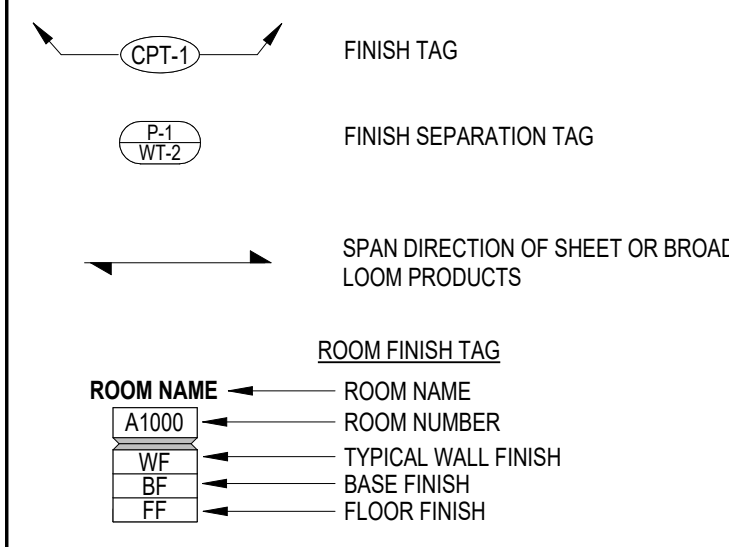

- NOTES PERTAIN TO AREAS WITHIN THIS SCOPE OF WORK ONLY.
- CONTACT INTERIOR DESIGNER/ARCHITECT FOR CLARIFICATION IN THE EVENT OF CONTRADICTORY INFORMATION BETWEEN DRAWINGS, LEGEND AND/OR SPECIFICATIONS OR IF COLOR AND/OR FINISH IS NOT SPECIFIED.
- REFER TO FINISH LEGEND AND PLAN FOR GENERAL FINISHES.
- REFER TO ALL INTERIOR FINISH NOTES AND INTERIOR DRAWINGS (INCLUDING PLANS, ELEVATIONS AND DETAILS) FOR COMPLETE INTERIORS INFORMATION.
- THE CONTRACTOR IS RESPONSIBLE FOR VERIFYING PRODUCT LEAD TIMES TO ENSURE DELIVERY THAT MEETS THE PROJECT SCHEDULE.
- THE CONTRACTOR IS RESPONSIBLE TO FIELD VERIFY ALL SITE CONDITIONS AND CONFIRM QUANTITIES PRIOR TO ORDERING PRODUCTS. IN THE EVENT OF CONTRADICTORY INFORMATION CONTACT THE INTERIOR DESIGNER/ARCHITECT FOR CLARIFICATION PRIOR TO ORDERING.
- ALL MATERIALS SHALL BE INSTALLED USING MANUFACTURERS RECOMMENDED INSTALLATION METHODS AND ADHESIVES.
- WARRANTY INFORMATION AND INSTRUCTIONS OF MAINTENANCE ON ALL FINISH MATERIALS SHALL BE PROVIDED TO THE OWNER AND INCLUDED IN THE CLOSEOUT WARRANTY AND MAINTENANCE MANUAL.
- THE CONTRACTOR IS RESPONSIBLE FOR SUBMITTING SAMPLES OF ALL FINISHES SPECIFIED TO INTERIOR DESIGNER/ARCHITECT FOR APPROVAL PRIOR TO ORDERING MATERIAL.
- ALL SUBSTRATE SURFACES ARE TO BE PROPERLY PREPARED TO RECEIVE FINISH MATERIALS. CONTRACTOR IS NOT TO APPLY FINISHES UNTIL SUBSTRATE IS PREPARED PER MANUFACTURERS WRITTEN INSTRUCTIONS FOR ALL INSTALLATIONS OR APPLICATIONS.
- PAINT GRILLS, WALL DIFFUSERS, ELECTRICAL PANELS, WALL MOUNTED BOXES, ACCESS PANELS, ETC., WHICH ARE EXPOSED IN FINISHED SPACES TO MATCH THE SURFACE ON WHICH THEY OCCUR IF THE ITEM IS ON A WALL-COVERED WALL, PROVIDE A CUSTOM PAINT COLOR USED TO MATCH. SUBMIT TO INTERIOR DESIGNER/ARCHITECT FOR APPROVAL.
- ALL DIRECTIONAL LAMINATES SHOULD RUN WITH THE VERTICAL GRAIN PATTERN UNON.
- ALL WALL PAINT TO BE EGGSHELL FINISH UN.
- ALL METAL AND PAINTED TRIM TO BE SEMI-GLOSS ENAMEL FINISH UN.
- INSTALL DIRECTIONAL WALLCOVERING ORIENTED AS SPECIFIED IN ELEVATION.
- ALL VINYL/RUBBER BASE TO BE ROLLED GOODS, NOT LINEAR 4' LENGTHS, UNON.
- FINISHES INDICATED ON "ROOM FINISH TAG" ARE INCLUSIVE OF ALL RESPECTIVE SURFACES IN ROOM (UNLESS OTHERWISE NOTED) WHETHER OR NOT INDICATED ON PLANS OR ELEVATIONS.



FLOOR FINISH NOTES:

- PROVIDE SHOP DRAWING LAYOUT SHOWING ALL FLOOR PATTERN LOCATIONS, GRAIN DIRECTION AND SEAMING DIAGRAMS.
- INSTALL DIRECTIONAL FLOORING ORIENTED AS SPECIFIED IN THE FINISH PLAN.
- REFERENCE MANUFACTURERS INSTALLATION SPECIFICATIONS FOR EACH FLOOR FINISH TYPE TO VERIFY REQUIREMENTS.
- ALIGN TRANSITION OF FLOOR MATERIAL WITH CENTER OF HINGE IN DOORWAY UNON.
- IN A WALL OPENING WITHOUT HINGES REFER TO FINISH PLANS FOR TRANSITION LOCATION OF WRAPPED MATERIALS.
- FLASH PATCH THE FLOOR AT TRANSITION OF ALL MATERIALS. PROVIDE TRANSITION STRIPS AS NECESSARY. SUBMIT TRANSITIONS TO INTERIOR DESIGNER/ARCHITECT FOR APPROVAL. ALL FLOORING TRANSITIONS MUST ADHERE TO THE AMERICANS WITH DISABILITIES ACT.

CEILING NOTES - FOR ALL PROJECTS:

- ALL NEW GWS CEILING/SOFFITS TO BE PAINTED CP-1 UNLESS OTHERWISE NOTED.

TYPICAL TILE PATTERN LEGEND

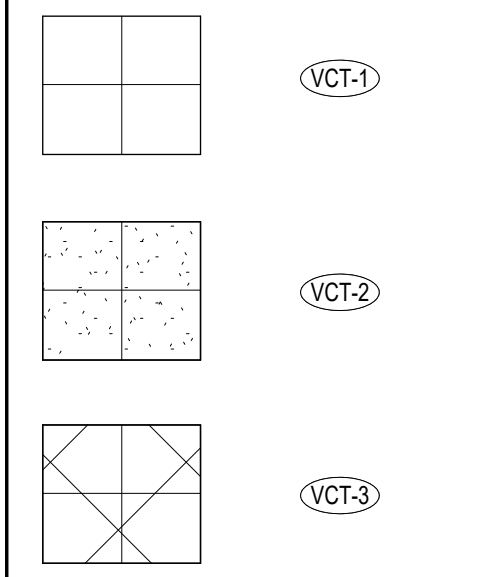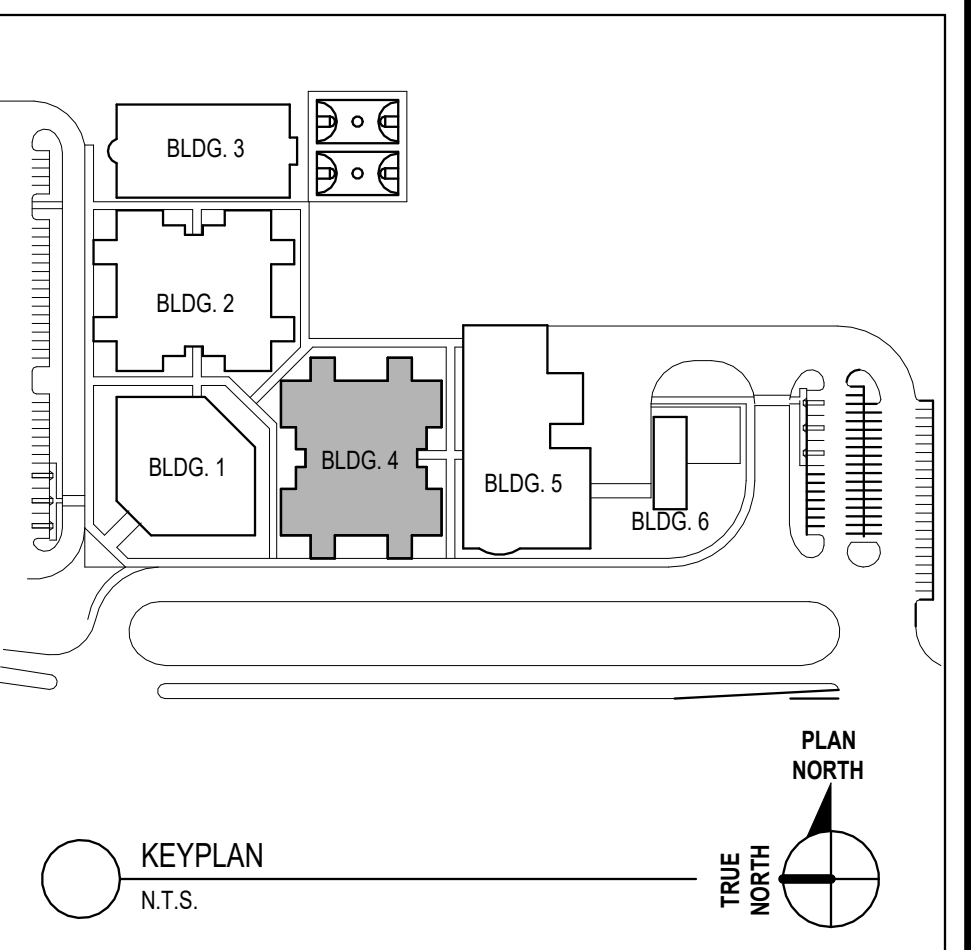

CODE REVIEW:

CERTIFICATE:



SPIEZIE ARCHITECTURAL GROUP INC.
2001 5TH AVENUE SUITE 308
VERO BEACH, FL 32900
PHONE: 772-794-2929

SIGNATURE:
ANTHONY DONATO
STEVEN DEBEL
JOHN F. WRIGHT

SEAL:

CONSULTANTS:

PERMIT SET 2-13-2025

PROJECT:

ST. LUCIE WESTERN
GROVE K-8 SCHOOL
10701 SW SUNDANCE VISTA BLVD
PORT ST. LUCIE, FL 34987

FOR

ST. LUCIE SCHOOL
DISTRICT
9461 BRANDYWINE LANE, PORT ST.
LUCIE, FL 34986

FOR CODE REVIEW: DOMMYYYY

REVISIONS:	REVISION NAME	DATE
13	ASI #17	03.06.2026

FOR BID: DOMMYYYY

DRAWING TITLE:

FIRST FLOOR FINISH
PLAN - CLASSROOM 2 -
BUILDING 4


COMMISSION NUMBER:
24K054

DO NOT SCALE THE DRAWINGS

DRAWING NUMBER:
A9.5


THIS DRAWING IS FORMATTED TO BE PRINTED AT 30"x42"

3"=1'-0"
1 1/2"=1'-0"
1"=1'-0"
3/4"=1'-0"
1/2"=1'-0"
1/4"=1'-0"
1/8"=1'-0"
1/16"=1'-0"

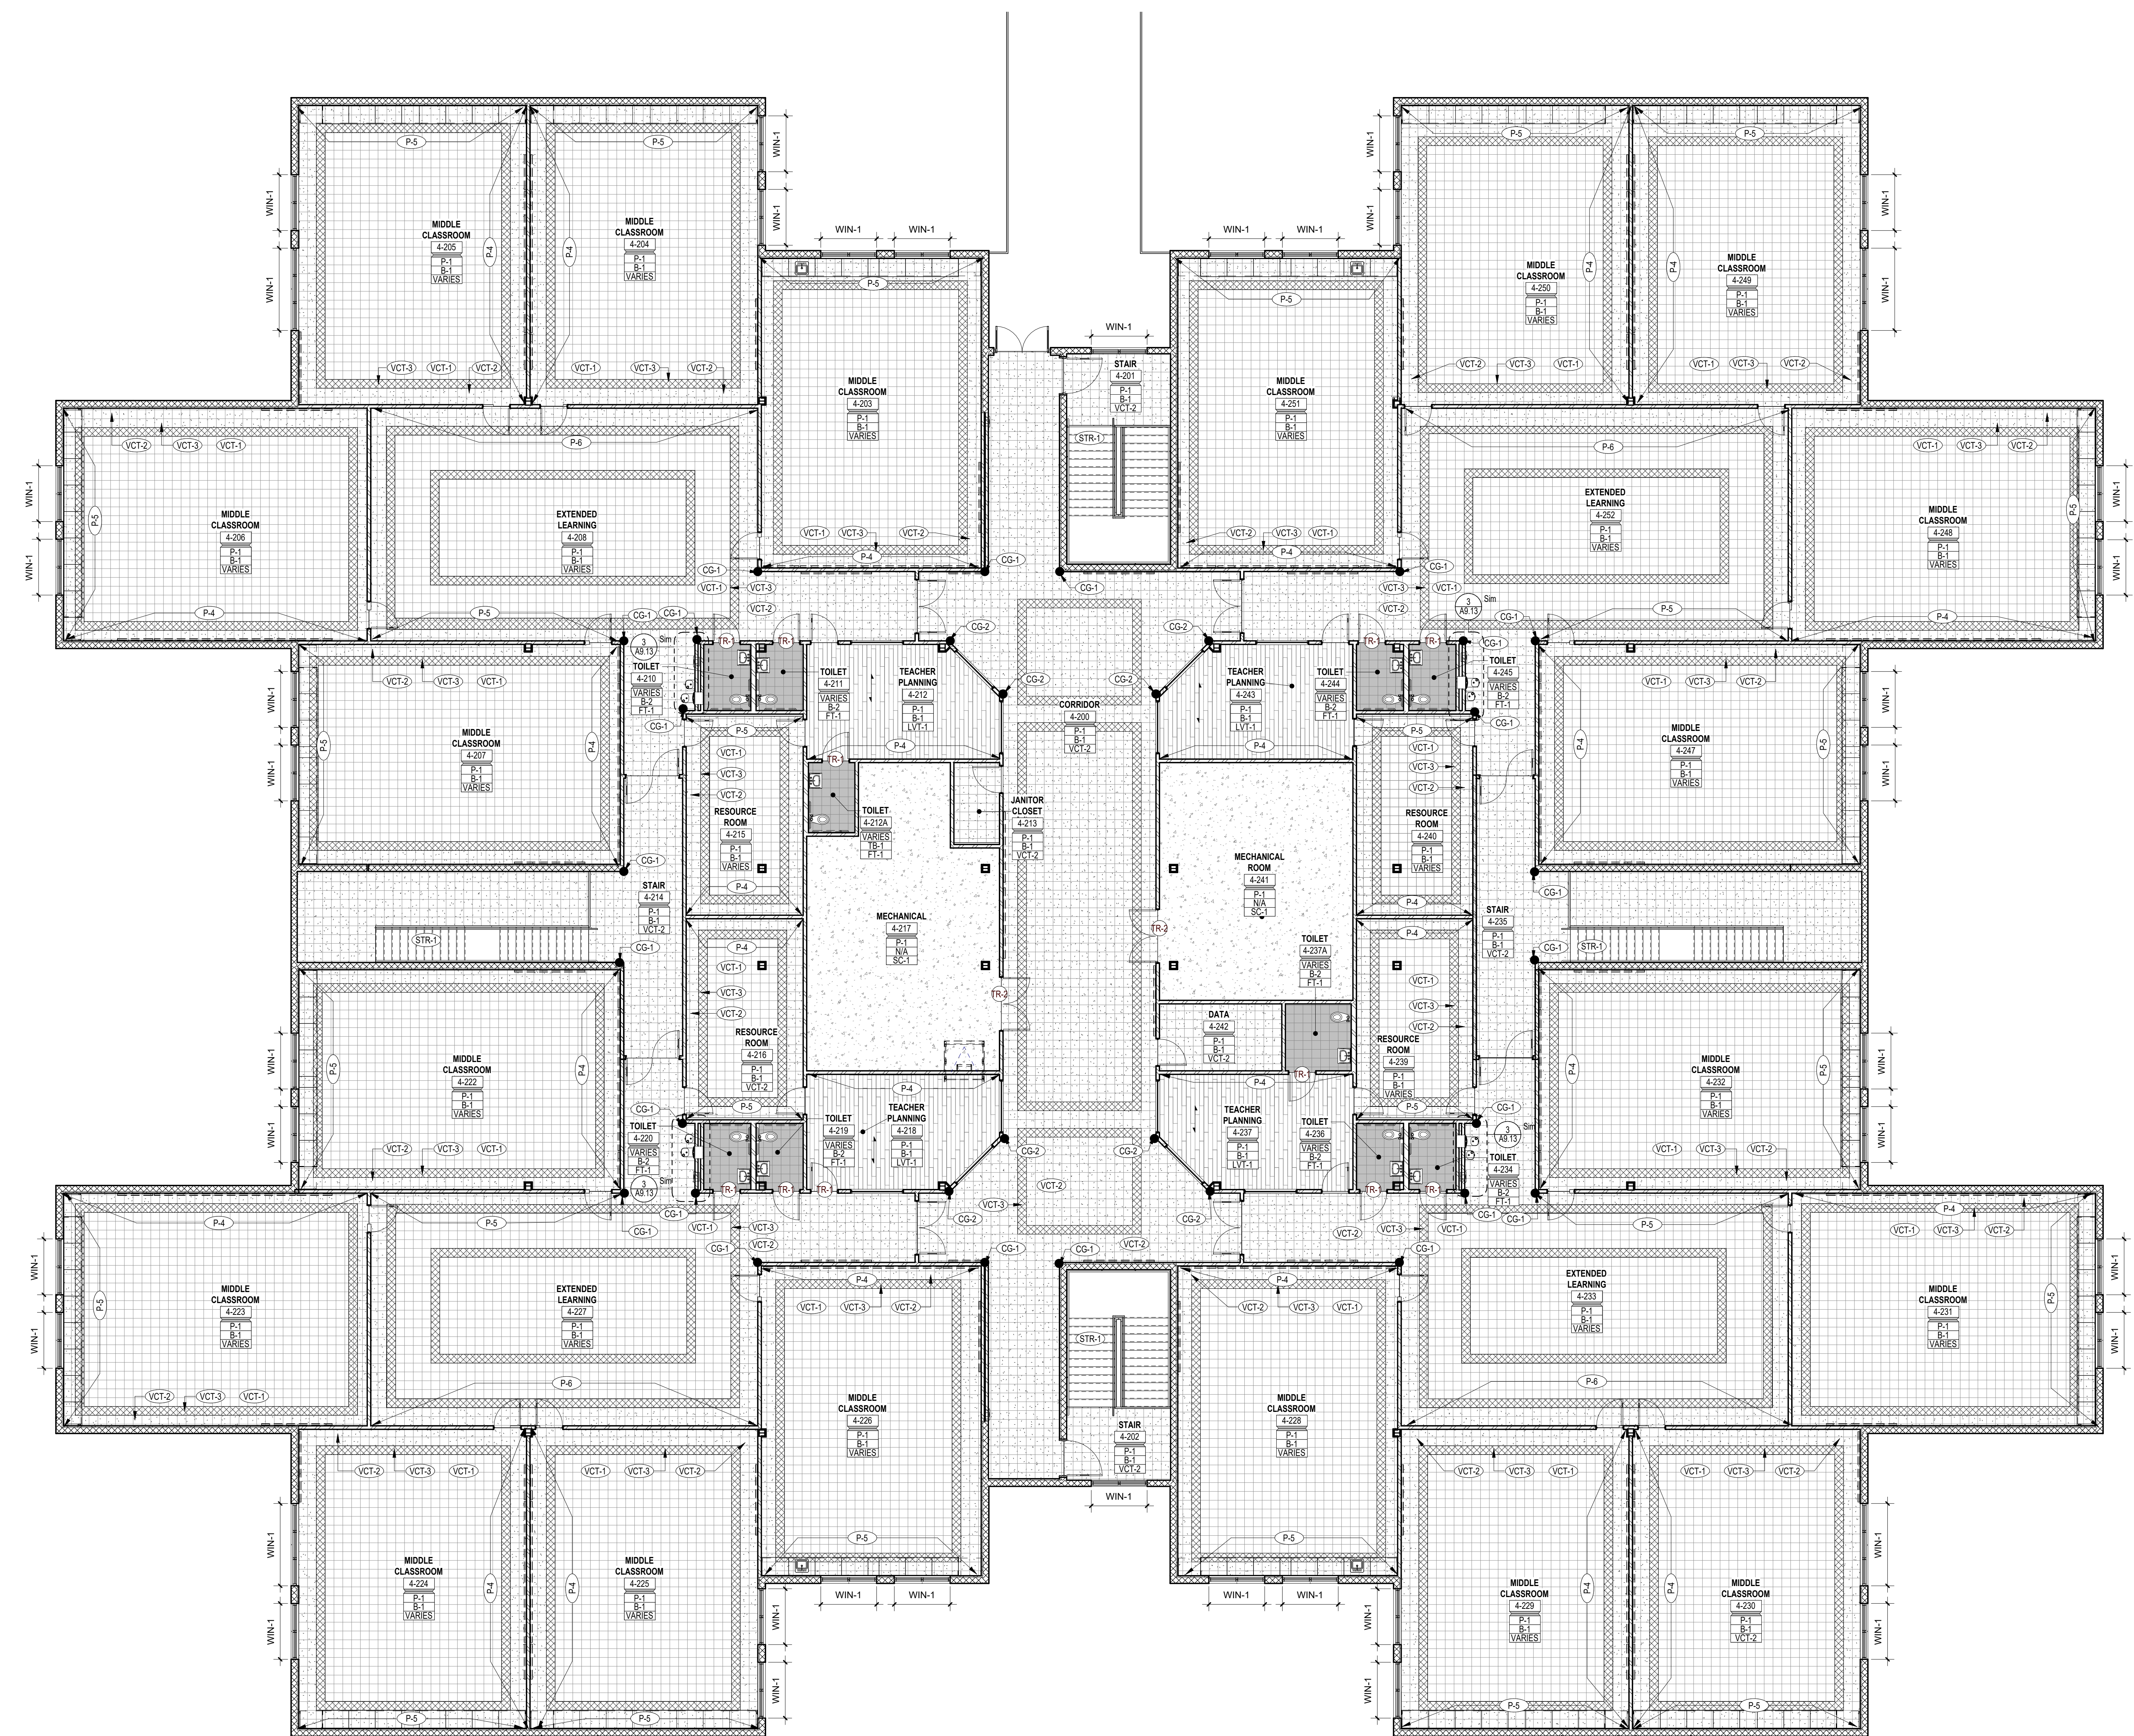

1 SECOND FLOOR FINISH PLAN - CLASSROOM 2
1/8" = 1'-0"

GENERAL FINISH NOTES:

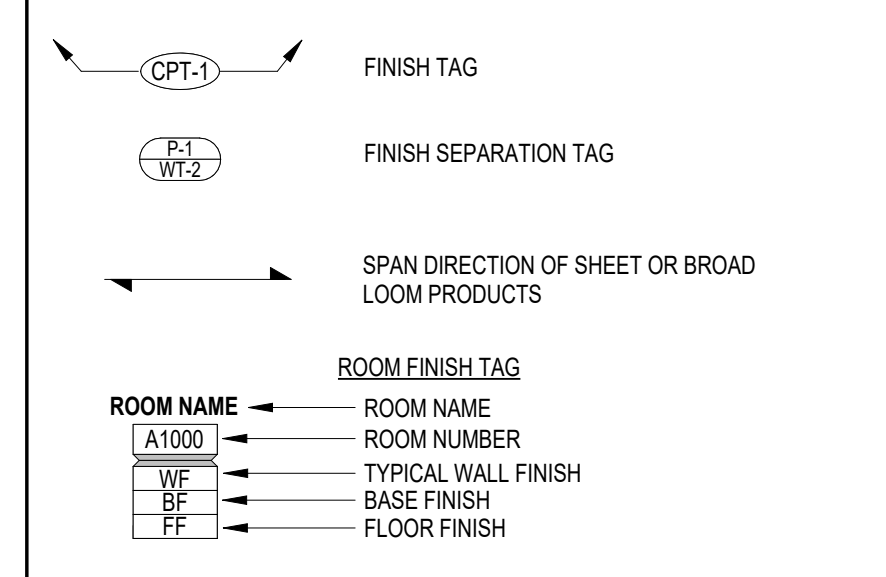

- NOTES PERTAIN TO AREAS WITHIN THIS SCOPE OF WORK ONLY.
- CONTACT INTERIOR DESIGNER/ARCHITECT FOR CLARIFICATION IN THE EVENT OF CONTRADICTIONARY INFORMATION BETWEEN DRAWINGS, LEGEND AND/OR SPECIFICATIONS OR IF COLOR AND/OR FINISH IS NOT SPECIFIED.
- REFER TO FINISH LEGEND AND PLAN FOR GENERAL FINISHES.
- REFER TO ALL INTERIOR FINISH NOTES AND INTERIOR DRAWINGS (INCLUDING PLANS, ELEVATIONS AND DETAILS) FOR COMPLETE INTERIORS INFORMATION.
- THE CONTRACTOR IS RESPONSIBLE FOR VERIFYING PRODUCT LEAD TIMES TO ENSURE DELIVERY THAT MEETS THE PROJECT SCHEDULE.
- THE CONTRACTOR IS RESPONSIBLE TO FIELD VERIFY ALL SITE CONDITIONS AND CONFIRM QUANTITIES PRIOR TO ORDERING PRODUCTS. IN THE EVENT OF CONTRADICTIONARY INFORMATION CONTACT THE INTERIOR DESIGNER/ARCHITECT FOR CLARIFICATION PRIOR TO ORDERING.
- ALL MATERIALS SHALL BE INSTALLED USING MANUFACTURERS RECOMMENDED INSTALLATION METHODS AND ADHESIVES.
- WARRANTY INFORMATION AND INSTRUCTIONS OF MAINTENANCE ON ALL FINISH MATERIALS SHALL BE PROVIDED TO THE OWNER AND INCLUDED IN THE CLOSEOUT WARRANTY AND MAINTENANCE MANUAL.
- THE CONTRACTOR IS RESPONSIBLE FOR SUBMITTING SAMPLES OF ALL FINISHES SPECIFIED TO INTERIOR DESIGNER/ARCHITECT FOR APPROVAL PRIOR TO ORDERING MATERIAL.
- ALL SUBSTRATE SURFACES ARE TO BE PROPERLY PREPARED TO RECEIVE FINISH MATERIALS. CONTRACTOR IS NOT TO APPLY FINISHES UNTIL SUBSTRATE IS PREPARED PER MANUFACTURERS WRITTEN INSTRUCTIONS FOR ALL INSTALLATIONS OR APPLICATIONS.
- PAIN GRILLS, WALL DIFFUSERS, ELECTRICAL PANELS, WALL MOUNTED BOXES, ACCESS PANELS, ETC. WHICH ARE EXPOSED IN FINISHED SPACES TO MATCH THE SURFACE ON WHICH THEY OCCUR IF THE ITEM IS ON A WALL COVERED WALL. PROVIDE A CUSTOM PAINT COLOR USED TO MATCH. SUBMIT TO INTERIOR DESIGNER/ARCHITECT FOR APPROVAL.
- ALL DIRECTIONAL LAMINATES SHOULD RUN WITH THE VERTICAL GRAIN PATTERN UNLESS NOTED.
- ALL WALL PAINT TO BE EGGSHELL FINISH UNLESS NOTED.
- ALL METAL AND PAINTED TRIM TO BE SEMI-GLOSS ENAMEL FINISH UNLESS NOTED.
- INSTALL DIRECTIONAL WALLCOVERING ORIENTED AS SPECIFIED IN ELEVATION.
- ALL VINYL/RUBBER BASE TO BE ROLLED GOODS, NOT LINEAR 4' LENGTHS, UNLESS NOTED.
- FINISHES INDICATED ON "ROOM FINISH TAG" ARE INCLUSIVE OF ALL RESPECTIVE SURFACES IN ROOM (UNLESS OTHERWISE NOTED) WHETHER OR NOT INDICATED ON PLANS OR ELEVATIONS.



FLOOR FINISH NOTES:

- PROVIDE SHOP DRAWING LAYOUT SHOWING ALL FLOOR PATTERN LOCATIONS, GRAIN DIRECTION AND SEAMING DIAGRAMS.
- INSTALL DIRECTIONAL FLOORING ORIENTED AS SPECIFIED IN THE FINISH PLAN.
- REFERENCE MANUFACTURERS INSTALLATION SPECIFICATIONS FOR EACH FLOOR FINISH TYPE TO VERIFY REQUIREMENTS.
- ALIGN TRANSITION OF FLOOR MATERIAL WITH CENTER OF HINGE IN DOORWAY UNLESS NOTED.
- IN A WALL OPENING WITHOUT HINGES REFER TO FINISH PLANS FOR TRANSITION LOCATION OF WRAPPED MATERIALS.
- FLASH PATCH THE FLOOR AT TRANSITION OF ALL MATERIALS. PROVIDE TRANSITION STRIPS AS NECESSARY. SUBMIT TRANSITIONS TO INTERIOR DESIGNER/ARCHITECT FOR APPROVAL. ALL FLOORING TRANSITIONS MUST ADHERE TO THE AMERICANS WITH DISABILITIES ACT.

CEILING NOTES - FOR ALL PROJECTS:

- ALL NEW GWS CEILING/SOFFITS TO BE PAINTED CP-1 UNLESS OTHERWISE NOTED.

TYPICAL TILE PATTERN LEGEND

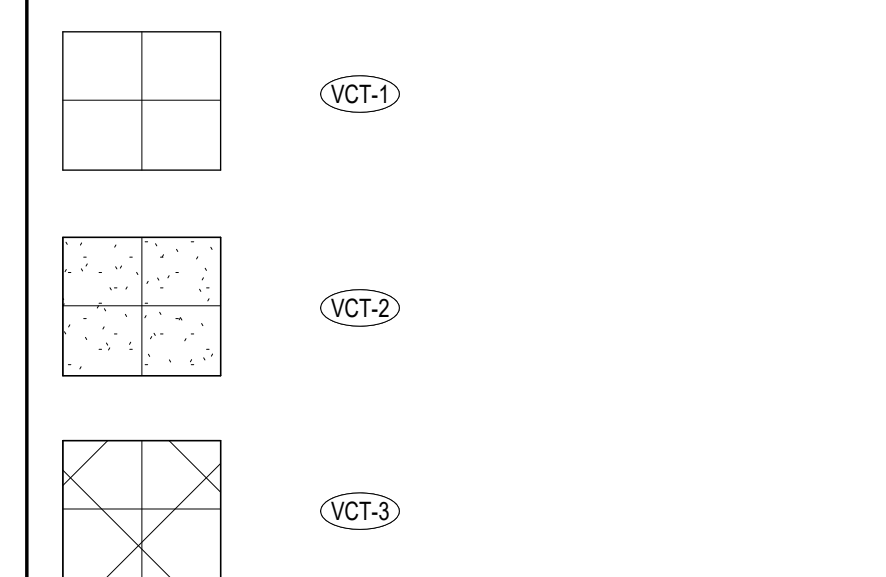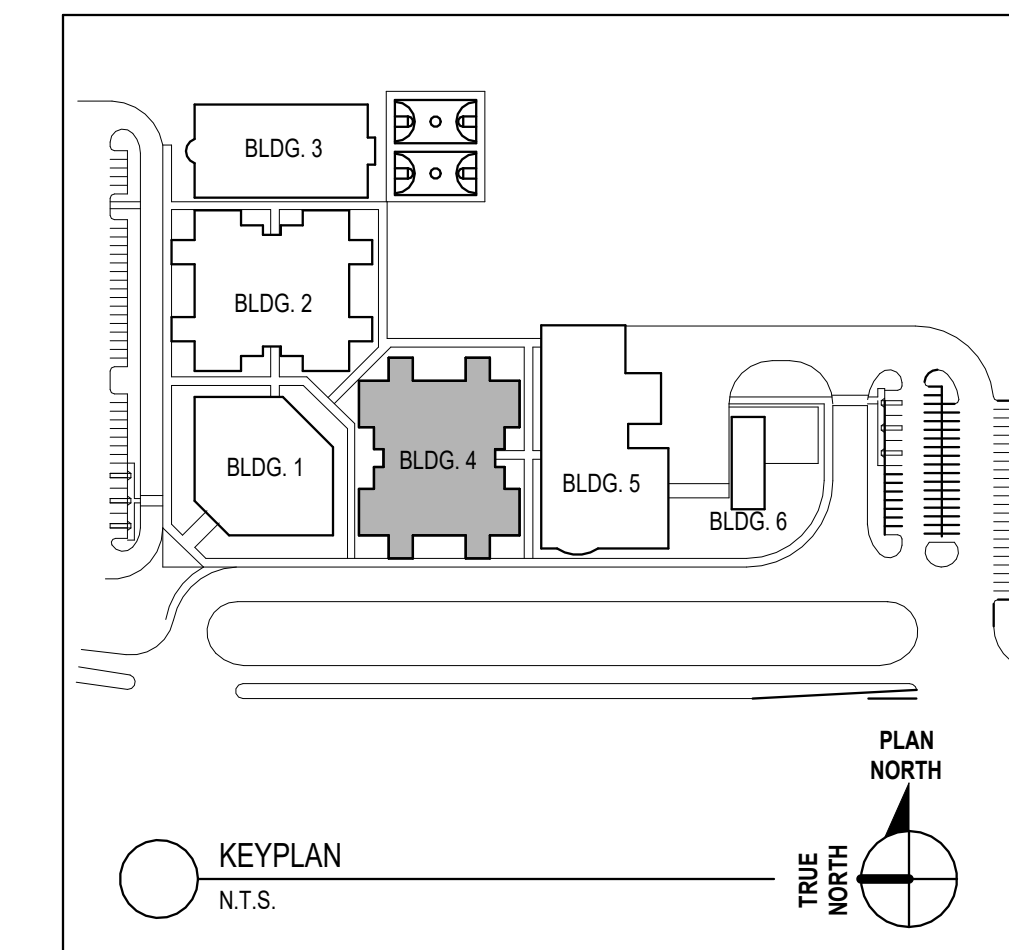

CODE REVIEW:

CERTIFICATE:



SPIEZZE ARCHITECTURAL GROUP INC.
2001 9TH AVENUE SUITE 308
VERO BEACH, FL 32960
PHONE: 772-794-2929

SIGNATURE:
ANTHONY DONATO
STEVEN DEES
JOHN F. WRIGHT

SEAL:

CONSULTANTS:

PERMIT SET 2-13-2025

PROJECT:

ST. LUCIE WESTERN
GROVE K-8 SCHOOL
10701 SW SUNDANCE VISTA BLVD
PORT ST. LUCIE, FL 34987

FOR

ST. LUCIE SCHOOL
DISTRICT

9461 BRANDYWINE LANE, PORT ST.
LUCIE, FL 34986

FOR CODE REVIEW: DOMMYYYY

REVISIONS:	REVISION NAME	DATE
13	ASI #17	03.06.2026

FOR BID: DOMMYYYY

DRAWING TITLE:


SECOND FLOOR FINISH
PLAN - CLASSROOM 2 -
BUILDING 4

COMMISSION NUMBER:
24K054

DO NOT SCALE THE DRAWINGS

DRAWING NUMBER:
A9.6

THIS DRAWING IS FORMATTED TO BE PRINTED AT 30"x42"

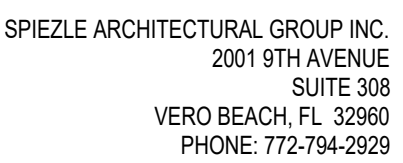

REAL:

CONSULTANTS:

PERMIT SET 2-13-2025

PROJECT:

ST. LUCIE WESTERN
GROVE K-8 SCHOOL

10701 SW SUNDANCE VISTA BLVD
PORT ST. LUCIE, FL 34987

R

ST. LUCIE SCHOOL
DISTRICT

9461 BRANDYWINE LANE, PORT ST.
LUCIE, FL 34986

OR CODE REVIEW: DDMMYY

#	REVISION NAME	DATE
3	ASI #17	03.06.2026

OR BID: DDMMYY

RAWING TITLE:

ENLARGED FINISH
PLANS- CLASSROOM 1
AND 2 - BUILDING 2 AND
4

COMMISSION NUMBER:
24K054

DO NOT SCALE THE DRAWINGS

A9.7

 FINISH TAG
 FINISH SEPARATION TAG
 SPAN DIRECTION OF SHEAR LOOM PRODUCTS

1. NOTES PERTAIN TO AREAS WITHIN THIS SCOPE OF WORK ONLY.
2. CONTACT INTERIOR DESIGNER/ARCHITECT FOR CLARIFICATION IN THE EVENT OF CONTRADICTORY INFORMATION BETWEEN DRAWINGS, LEGEND AND/OR SPECIFICATIONS OR IF COLOR AND/OR FINISH IS NOT SPECIFIED.
3. REFER TO FINISH LEGEND AND PLAN FOR GENERAL FINISHES.
4. REFER TO ALL INTERIOR FINISH NOTES AND INTERIOR DRAWINGS (INCLUDING PLANS, ELEVATIONS AND DETAILS) FOR COMPLETE INTERIORS INFORMATION.
5. THE CONTRACTOR IS RESPONSIBLE FOR VERIFYING PRODUCT LEAD TIMES TO ENSURE DELIVERY THAT MEETS THE PROJECT SCHEDULE.
6. THE CONTRACTOR IS RESPONSIBLE TO FIELD VERIFY ALL SITE CONDITIONS AND CONFIRM QUANTITIES PRIOR TO ORDERING PRODUCTS. IN THE EVENT OF CONTRADICTORY INFORMATION CONTACT THE INTERIOR DESIGNER/ARCHITECT FOR CLARIFICATION PRIOR TO ORDERING.
7. ALL MATERIALS SHALL BE INSTALLED USING MANUFACTURERS RECOMMENDED INSTALLATION METHODS AND ADHESIVES.
8. WARRANTY INFORMATION AND INSTRUCTIONS OF MAINTENANCE ON ALL FINISH MATERIALS SHALL BE PROVIDED TO THE OWNER AND INCLUDED IN THE CLOSURED WARRANTY AND MAINTENANCE MANUAL.
9. THE CONTRACTOR IS RESPONSIBLE FOR SUBMITTING SAMPLES OF ALL FINISHES SPECIFIED TO INTERIOR DESIGNER/ARCHITECT FOR APPROVAL PRIOR TO ORDERING MATERIAL.
10. ALL SUBSTRATE SURFACES ARE TO BE PROPERLY PREPARED TO RECEIVE FINISH MATERIALS. CONTRACTOR IS NOT TO APPLY FINISHES UNTIL SUBSTRATE IS PREPARED PER MANUFACTURERS WRITTEN INSTRUCTIONS FOR ALL INSTALLATIONS OR APPLICATIONS.
11. PAINT GRILLS WALL DIFFUSERS, ELECTRICAL PANELS, WALL MOUNTED BOXES, ACCESS PANELS, ETC. WHICH ARE EXPOSED IN FINISHED SPACES TO MATCH THE SURFACE ON WHICH THEY OCCUR IF THE ITEM IS ON A WALL. SUBMIT TO INTERIOR DESIGNER/ARCHITECT FOR APPROVAL.
12. DIRECTIONAL LAMINATES SHOULD RUN WITH THE VERTICAL GRAIN PATTERN UON.
13. ALL WALL PAINT TO BE EGGSHELL FINISH UON.
14. ALL METAL AND PAINTED TRIM TO BE SEMI-GLOSS ENAMEL FINISH UON.
15. INSTALL DIRECTIONAL WALLCOVERING ORIENTED AS SPECIFIED IN ELEVATION.
16. ALL VINYL/RUBBER BASE TO BE ROLLED GOODS, NOT LINEAR 4' LENGTHS. UON.
17. FINISHES INDICATED ON "ROOM FINISH TAGS" ARE INCLUSIVE OF ALL RESPECTIVE SUBSTRATES UNLESS OTHERWISE NOTED. OTHERWISE NOTED WHETHER OR NOT INDICATED ON PLANS OR ELEVATIONS.


FLOOR FINISH NOTES:

1. PROVIDE SHOP DRAWING LAYOUT SHOWING ALL FLOOR PATTERN LOCATIONS, GAIN DIRECTION AND SEAMING DIAGRAMS.
2. INSTALL DIRECTIONAL FLOORING ORIENTED AS SPECIFIED IN THE FINISH PLAN.
3. REFERENCE MANUFACTURERS INSTALLATION SPECIFICATIONS FOR EACH FLOOR FINISH TYPE TO VERIFY REQUIREMENTS.
4. ALIGN TRANSITION OF FLOOR MATERIAL WITH CENTER OF HINGE IN DOORWAY UN.
5. IN A WALL OPENING WITHOUT HINGES REFER TO FINISH PLANS FOR TRANSITION LOCATION OF WRAPPED MATERIALS.
6. FLASH PATCH THE FLOOR AT TRANSITION OF ALL MATERIALS. PROVIDE TRANSITION STRIPS AS NECESSARY. SUBMIT TRANCTIONS TO INTERIOR DESIGNER FOR APPROVAL. ALL FLOORING TRANSITIONS MUST ADHERE TO THE AMERICANS WITH DISABILITIES ACT.


CEILING NOTES – FOR ALL PROJECTS:

1. ALL NEW GWB CEILINGS/SOFFITS TO BE PAINTED CP-1 UNLESS OTHERWISE NOTED.

TYPICAL TILE PATTERN LEGEND

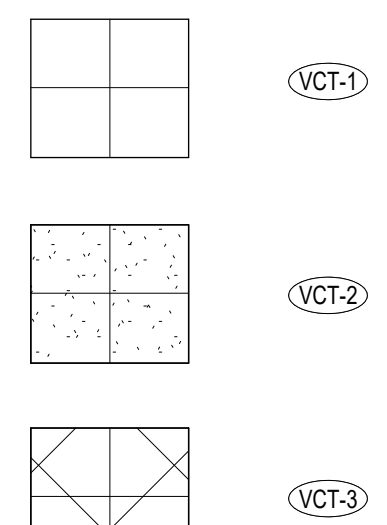

1/4" = 1'-0"

 


② $1/4'' = 1'$

③ $1/4'' = 1'-1$



1/4" = 1'

GENERAL FINISH NOTES:

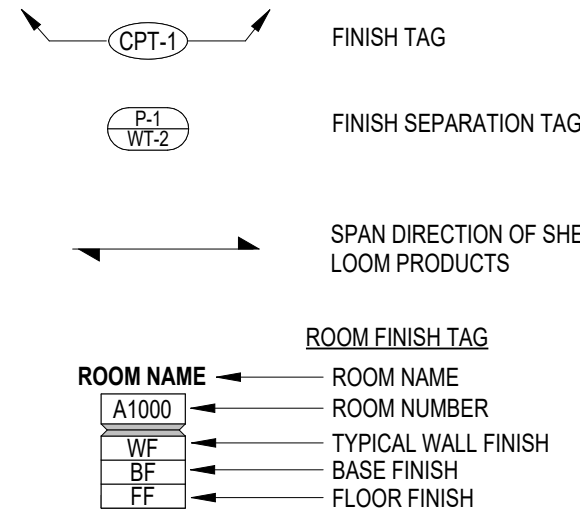

- NOTES PERTAIN TO AREAS WITHIN THIS SCOPE OF WORK ONLY.
- CONTACT INTERIOR DESIGNER/ARCHITECT FOR CLARIFICATION IN THE EVENT OF CONTRADICTORY INFORMATION BETWEEN DRAWINGS, LEGEND AND/OR SPECIFICATIONS OR IF COLOR AND/OR FINISH IS NOT SPECIFIED.
- REFER TO FINISH LEGEND AND PLAN FOR GENERAL FINISHES.
- REFER TO ALL INTERIOR FINISH NOTES AND INTERIOR DRAWINGS (INCLUDING PLANS, ELEVATIONS AND DETAILS) FOR COMPLETE INTERIORS INFORMATION.
- THE CONTRACTOR IS RESPONSIBLE FOR VERIFYING PRODUCT LEAD TIMES TO ENSURE DELIVERY THAT MEETS THE PROJECT SCHEDULE.
- THE CONTRACTOR IS RESPONSIBLE TO FIELD VERIFY ALL SITE CONDITIONS AND CONFIRM QUANTITIES PRIOR TO ORDERING PRODUCTS. IN THE EVENT OF CONTRADICTORY INFORMATION CONTACT THE INTERIOR DESIGNER/ARCHITECT FOR CLARIFICATION PRIOR TO ORDERING.
- ALL MATERIALS SHALL BE INSTALLED USING MANUFACTURERS RECOMMENDED INSTALLATION METHODS AND ADHESIVES.
- WARRANTY INFORMATION AND INSTRUCTIONS OF MAINTENANCE ON ALL FINISH MATERIALS SHALL BE PROVIDED TO THE OWNER AND INCLUDED IN THE CLOSEOUT WARRANTY AND MAINTENANCE MANUAL.
- THE CONTRACTOR IS RESPONSIBLE FOR SUBMITTING SAMPLES OF ALL FINISHES SPECIFIED TO INTERIOR DESIGNER/ARCHITECT FOR APPROVAL PRIOR TO ORDERING MATERIAL.
- ALL SUBSTRATE SURFACES ARE TO BE PROPERLY PREPARED TO RECEIVE FINISH MATERIALS. CONTRACTOR IS NOT TO APPLY FINISHES UNTIL SUBSTRATE IS PREPARED PER MANUFACTURERS WRITTEN INSTRUCTIONS FOR ALL INSTALLATIONS OR APPLICATIONS.
- PAINT GRILLS, WALL DIFFUSERS, ELECTRICAL PANELS, WALL MOUNTED BOXES, ACCESS PANELS, ETC., WHICH ARE EXPOSED IN FINISHED SPACES TO MATCH THE SURFACE ON WHICH THEY OCCUR IF THE ITEM IS ON A WALL COVERED WALL, PROVIDE A CUSTOM PAINT COLOR USED TO MATCH. SUBMIT TO INTERIOR DESIGNER/ARCHITECT FOR APPROVAL.
- ALL DIRECTIONAL LAMINATES SHOULD RUN WITH THE VERTICAL GRAIN PATTERN UNON.
- ALL WALL PAINT TO BE EGGSHELL FINISH UNON.
- ALL METAL AND PAINTED TRIM TO BE SEMI-GLOSS ENAMEL FINISH UNON.
- INSTALL DIRECTIONAL WALLCOVERING ORIENTED AS SPECIFIED IN ELEVATION.
- ALL VINYL/RUBBER BASE TO BE ROLLED GOODS, NOT LINEAR 4' LENGTHS, UNON.
- FINISHES INDICATED ON "ROOM FINISH TAG" ARE INCLUSIVE OF ALL RESPECTIVE SURFACES IN ROOM (UNLESS OTHERWISE NOTED) WHETHER OR NOT INDICATED ON PLANS OR ELEVATIONS.





FLOOR FINISH NOTES:

- PROVIDE SHOP DRAWING LAYOUT SHOWING ALL FLOOR PATTERN LOCATIONS, GRAIN DIRECTION AND SEAMING DIAGRAM.
- INSTALL DIRECTIONAL FLOORING ORIENTED AS SPECIFIED IN THE FINISH PLAN.
- REFERENCE MANUFACTURERS INSTALLATION SPECIFICATIONS FOR EACH FLOOR FINISH TYPE TO VERIFY REQUIREMENTS.
- ALIGN TRANSITION OF FLOOR MATERIAL WITH CENTER OF HINGE IN DOORWAY UNON.
- IN A WALL OPENING WITHOUT HINGES REFER TO FINISH PLANS FOR TRANSITION LOCATION OF WRAPPED MATERIALS.
- FLASH PATCH THE FLOOR AT TRANSITION OF ALL MATERIALS. PROVIDE TRANSITION STRIPS AS NECESSARY. SUBMIT TRANSITIONS TO INTERIOR DESIGNER/ARCHITECT FOR APPROVAL. ALL FLOORING TRANSITIONS MUST ADHERE TO THE AMERICANS WITH DISABILITIES ACT.

CEILING NOTES - FOR ALL PROJECTS:

- ALL NEW GWS CEILINGS/SOFFITS TO BE PAINTED CP-1 UNLESS OTHERWISE NOTED.

TYPICAL TILE PATTERN LEGEND

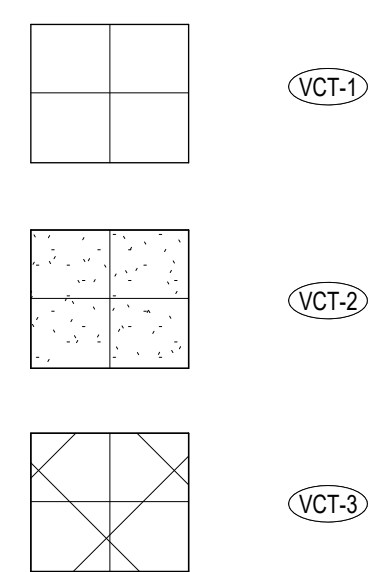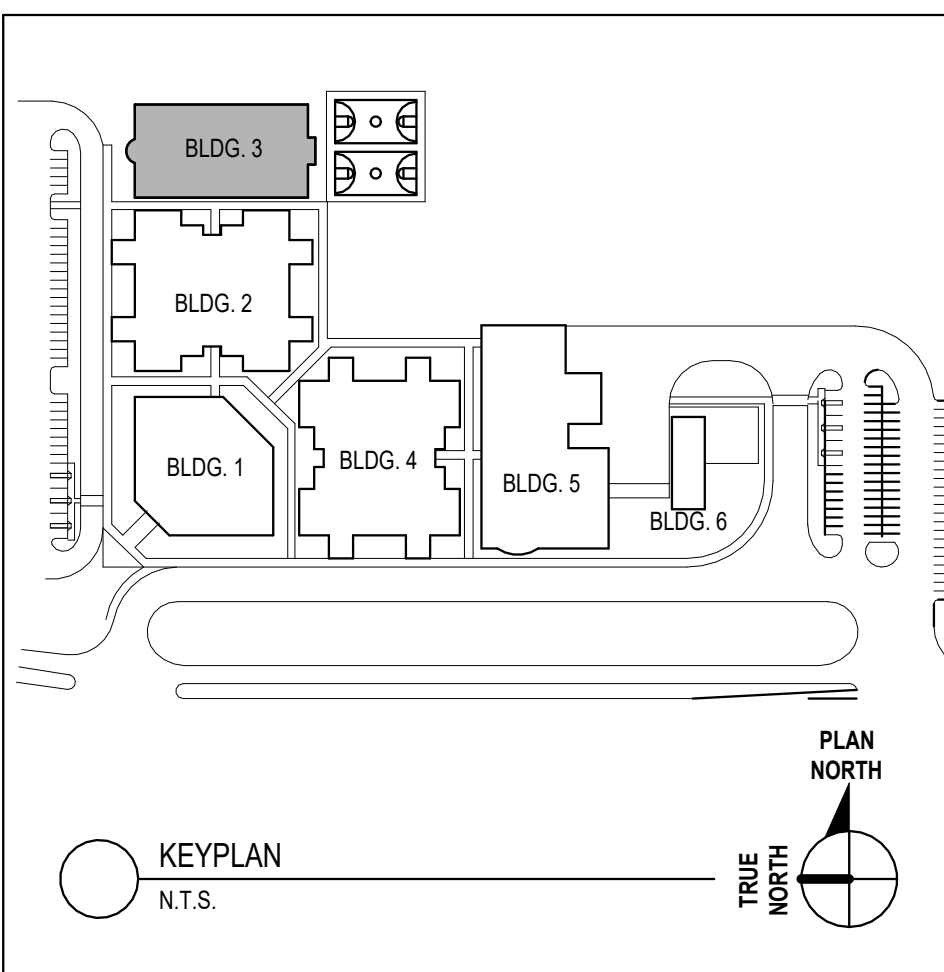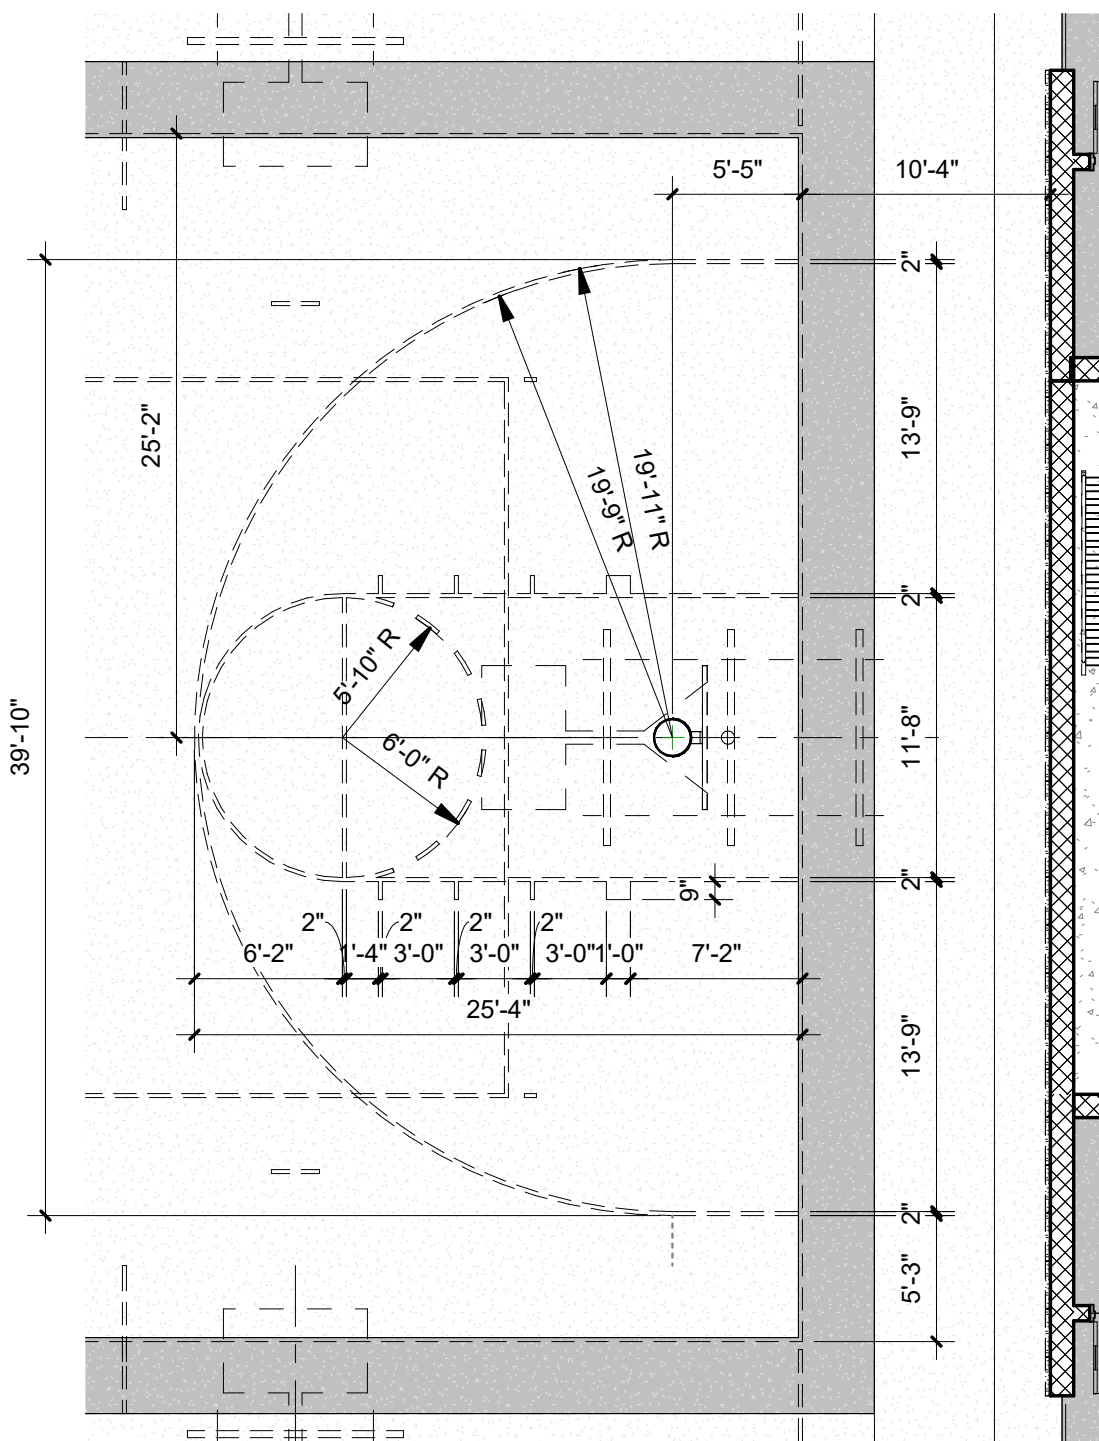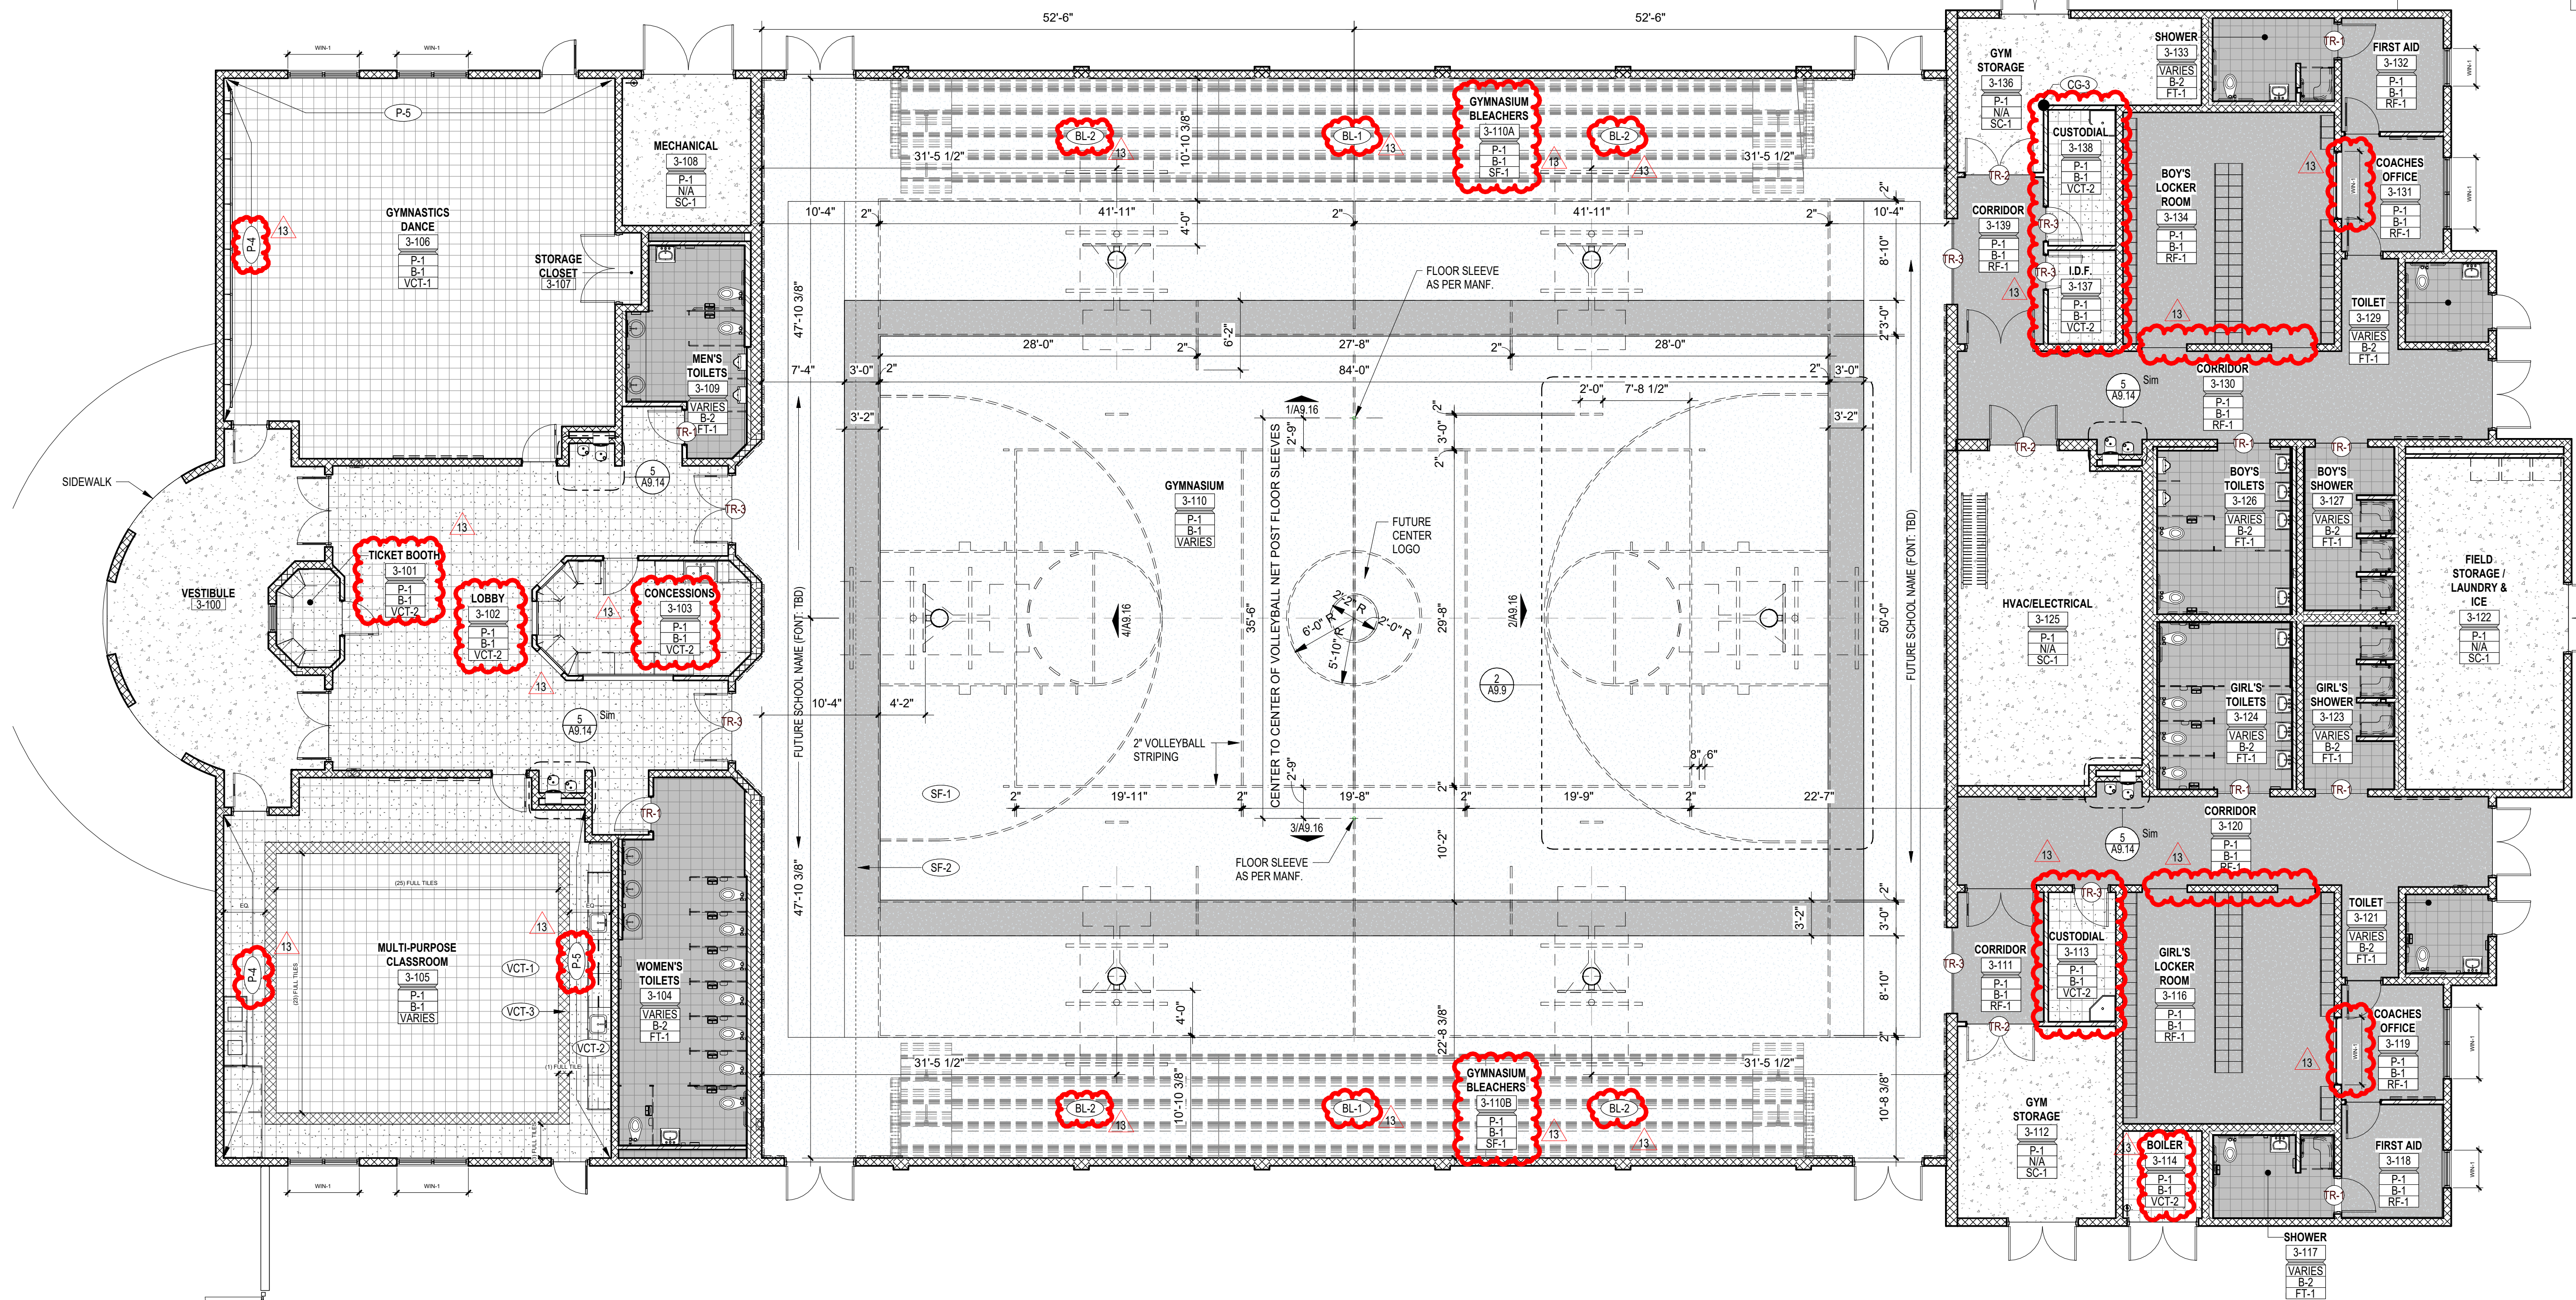2 FIRST FLOOR FINISH PLAN - GYMNASIUM ENLARGED PLAN
1/8" = 1'-0"1 FIRST FLOOR FINISH PLAN - GYMNASIUM
1/8" = 1'-0"

CODE REVIEW:

CERTIFICATE:



SPIEZZE ARCHITECTURAL GROUP INC.
2001 5TH AVENUE
SUITE 308
VERO BEACH, FL 32960
PHONE: 772-794-2929

SIGNATURE:
ANTHONY DONADIO
STEVENS BIEGL
JOHN F. WRIGHT

ARCHITECT
ARCHITECT
ARCHITECT

SEAL:

CONSULTANTS:

PERMIT SET 2-13-2025

PROJECT:

ST. LUCIE WESTERN
GROVE K-8 SCHOOL

10701 SW SUNDANCE VISTA BLVD
PORT ST. LUCIE, FL 34987

FOR

ST. LUCIE SCHOOL
DISTRICT

9461 BRANDYWINE LANE, PORT ST.
LUCIE, FL 34986

FOR CODE REVIEW:

DDMMYYYY

REVISIONS:

#	REVISION NAME	DATE
1	ADDENDUM 3	01.20.2025
2	ASI #13	10.17.2025
10	ASI #14	12.05.2025
13	ASI #17	03.06.2026

FOR BID:

DDMMYYYY

DRAWING TITLE:

FIRST FLOOR FINISH
PLAN - GYMNASIUM -
BUILDING 3 - ALTERNATE
BID

COMMISSION NUMBER:


24K054

DO NOT SCALE THE DRAWINGS


DRAWING NUMBER:

A9.9

GENERAL FINISH NOTES:

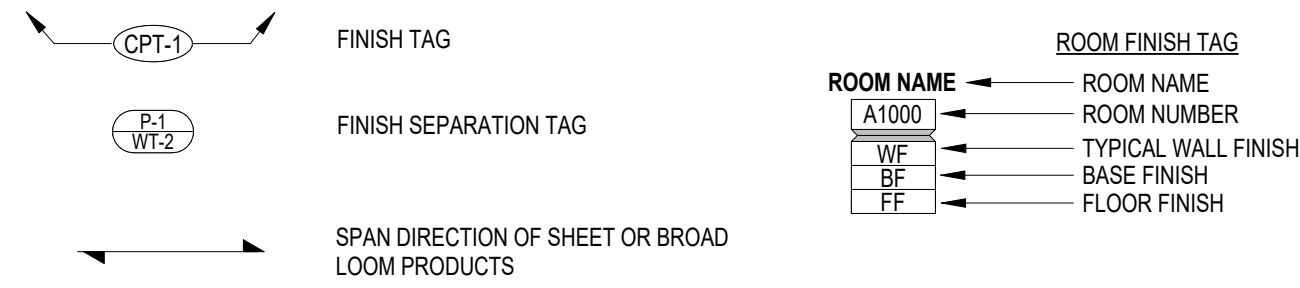

- NOTES PERTAIN TO AREAS WITHIN THIS SCOPE OF WORK ONLY.
 - CONTACT INTERIOR DESIGNER/ARCHITECT FOR CLARIFICATION IN THE EVENT OF CONTRADICTORY INFORMATION BETWEEN DRAWINGS, LEGEND AND/OR SPECIFICATIONS OR IF COLOR AND/OR FINISH IS NOT SPECIFIED.
 - REFER TO FINISH LEGEND AND PLAN FOR GENERAL FINISHES.
 - REFER TO ALL INTERIOR FINISH NOTES AND INTERIOR DRAWINGS (INCLUDING PLANS, ELEVATIONS AND DETAILS) FOR COMPLETE INTERIORS INFORMATION.
 - THE CONTRACTOR IS RESPONSIBLE FOR VERIFYING PRODUCT LEAD TIMES TO ENSURE DELIVERY THAT MEETS THE PROJECT SCHEDULE.
 - THE CONTRACTOR IS RESPONSIBLE TO FIELD VERIFY ALL SITE CONDITIONS AND CONFIRM QUANTITIES PRIOR TO ORDERING PRODUCTS. IN THE EVENT OF CONTRADICTORY INFORMATION CONTACT THE INTERIOR DESIGNER/ARCHITECT FOR CLARIFICATION PRIOR TO ORDERING.
 - ALL MATERIALS SHALL BE INSTALLED USING MANUFACTURERS RECOMMENDED INSTALLATION METHODS AND ADHESIVES.
 - WARRANTY INFORMATION AND INSTRUCTIONS OF MAINTENANCE ON ALL FINISH MATERIALS SHALL BE PROVIDED TO THE OWNER AND INCLUDED IN THE CLOSEOUT WARRANTY AND MAINTENANCE MANUAL.
 - THE CONTRACTOR IS RESPONSIBLE FOR SUBMITTING SAMPLES OF ALL FINISHES SPECIFIED TO INTERIOR DESIGNER/ARCHITECT FOR APPROVAL PRIOR TO ORDERING MATERIAL.
 - ALL SUBSTRATE SURFACES ARE TO BE PROPERLY PREPARED TO RECEIVE FINISH MATERIALS. CONTRACTOR IS NOT TO APPLY FINISHES UNTIL SUBSTRATE IS PREPARED PER MANUFACTURERS WRITTEN INSTRUCTIONS FOR ALL INSTALLATIONS OR APPLICATIONS.
 - PAIN GRILLS, WALL DIFFUSERS, ELECTRICAL PANELS, WALL MOUNTED BOXES, ACCESS PANELS, ETC., WHICH ARE EXPOSED IN FINISHED SPACES TO MATCH THE SURFACE ON WHICH THEY OCCUR IF THE ITEM IS ON A WALL-COVERED WALL. PROVIDE A CUSTOM PAINT COLOR USED TO MATCH. SUBMIT TO INTERIOR DESIGNER/ARCHITECT FOR APPROVAL.
 - ALL DIRECTIONAL LAMINATES SHOULD RUN WITH THE VERTICAL GRAIN PATTERN UON.
 - ALL WALL PAINT TO BE EGGSHELL FINISH UON.
 - ALL METAL AND PAINTED TRIM TO BE SEMI-GLOSS ENAMEL FINISH UON.
 - INSTALL DIRECTIONAL WALLCOVERING ORIENTED AS SPECIFIED IN ELEVATION.
 - ALL VINYL/RUBBER BASE TO BE ROLLED GOODS, NOT LINEAR 4' LENGTHS, UON.
 - FINISHES INDICATED ON 'ROOM FINISH TAG' ARE INCLUSIVE OF ALL RESPECTIVE SURFACES IN ROOM (UNLESS OTHERWISE NOTED) WHETHER OR NOT INDICATED ON PLANS OR ELEVATIONS.
- FLOOR FINISH NOTES:**
- PROVIDE SHOP DRAWING LAYOUT SHOWING ALL FLOOR PATTERN LOCATIONS, GRAIN DIRECTION AND SEAMING DIAGRAMS.
 - INSTALL DIRECTIONAL FLOORING ORIENTED AS SPECIFIED IN THE FINISH PLAN.
 - REFERENCE MANUFACTURERS INSTALLATION SPECIFICATIONS FOR EACH FLOOR FINISH TYPE TO VERIFY REQUIREMENTS.
 - ALIGN TRANSITION OF FLOOR MATERIAL WITH CENTER OF HINGE IN DOORWAY UON.
 - IN A WALL OPENING WITHOUT HINGES REFER TO FINISH PLANS FOR TRANSITION LOCATION OF WRAPPED MATERIALS.
 - FLASH PATCH THE FLOOR AT TRANSITION OF ALL MATERIALS. PROVIDE TRANSITION STRIPS AS NECESSARY. SUBMIT TRANSITIONS TO INTERIOR DESIGNER/ARCHITECT FOR APPROVAL. ALL FLOORING TRANSITIONS MUST ADHERE TO THE AMERICANS WITH DISABILITIES ACT.
- CEILING NOTES - FOR ALL PROJECTS:**
- ALL NEW GWB CEILINGS/SOFFITS TO BE PAINTED CP-1 UNLESS OTHERWISE NOTED.

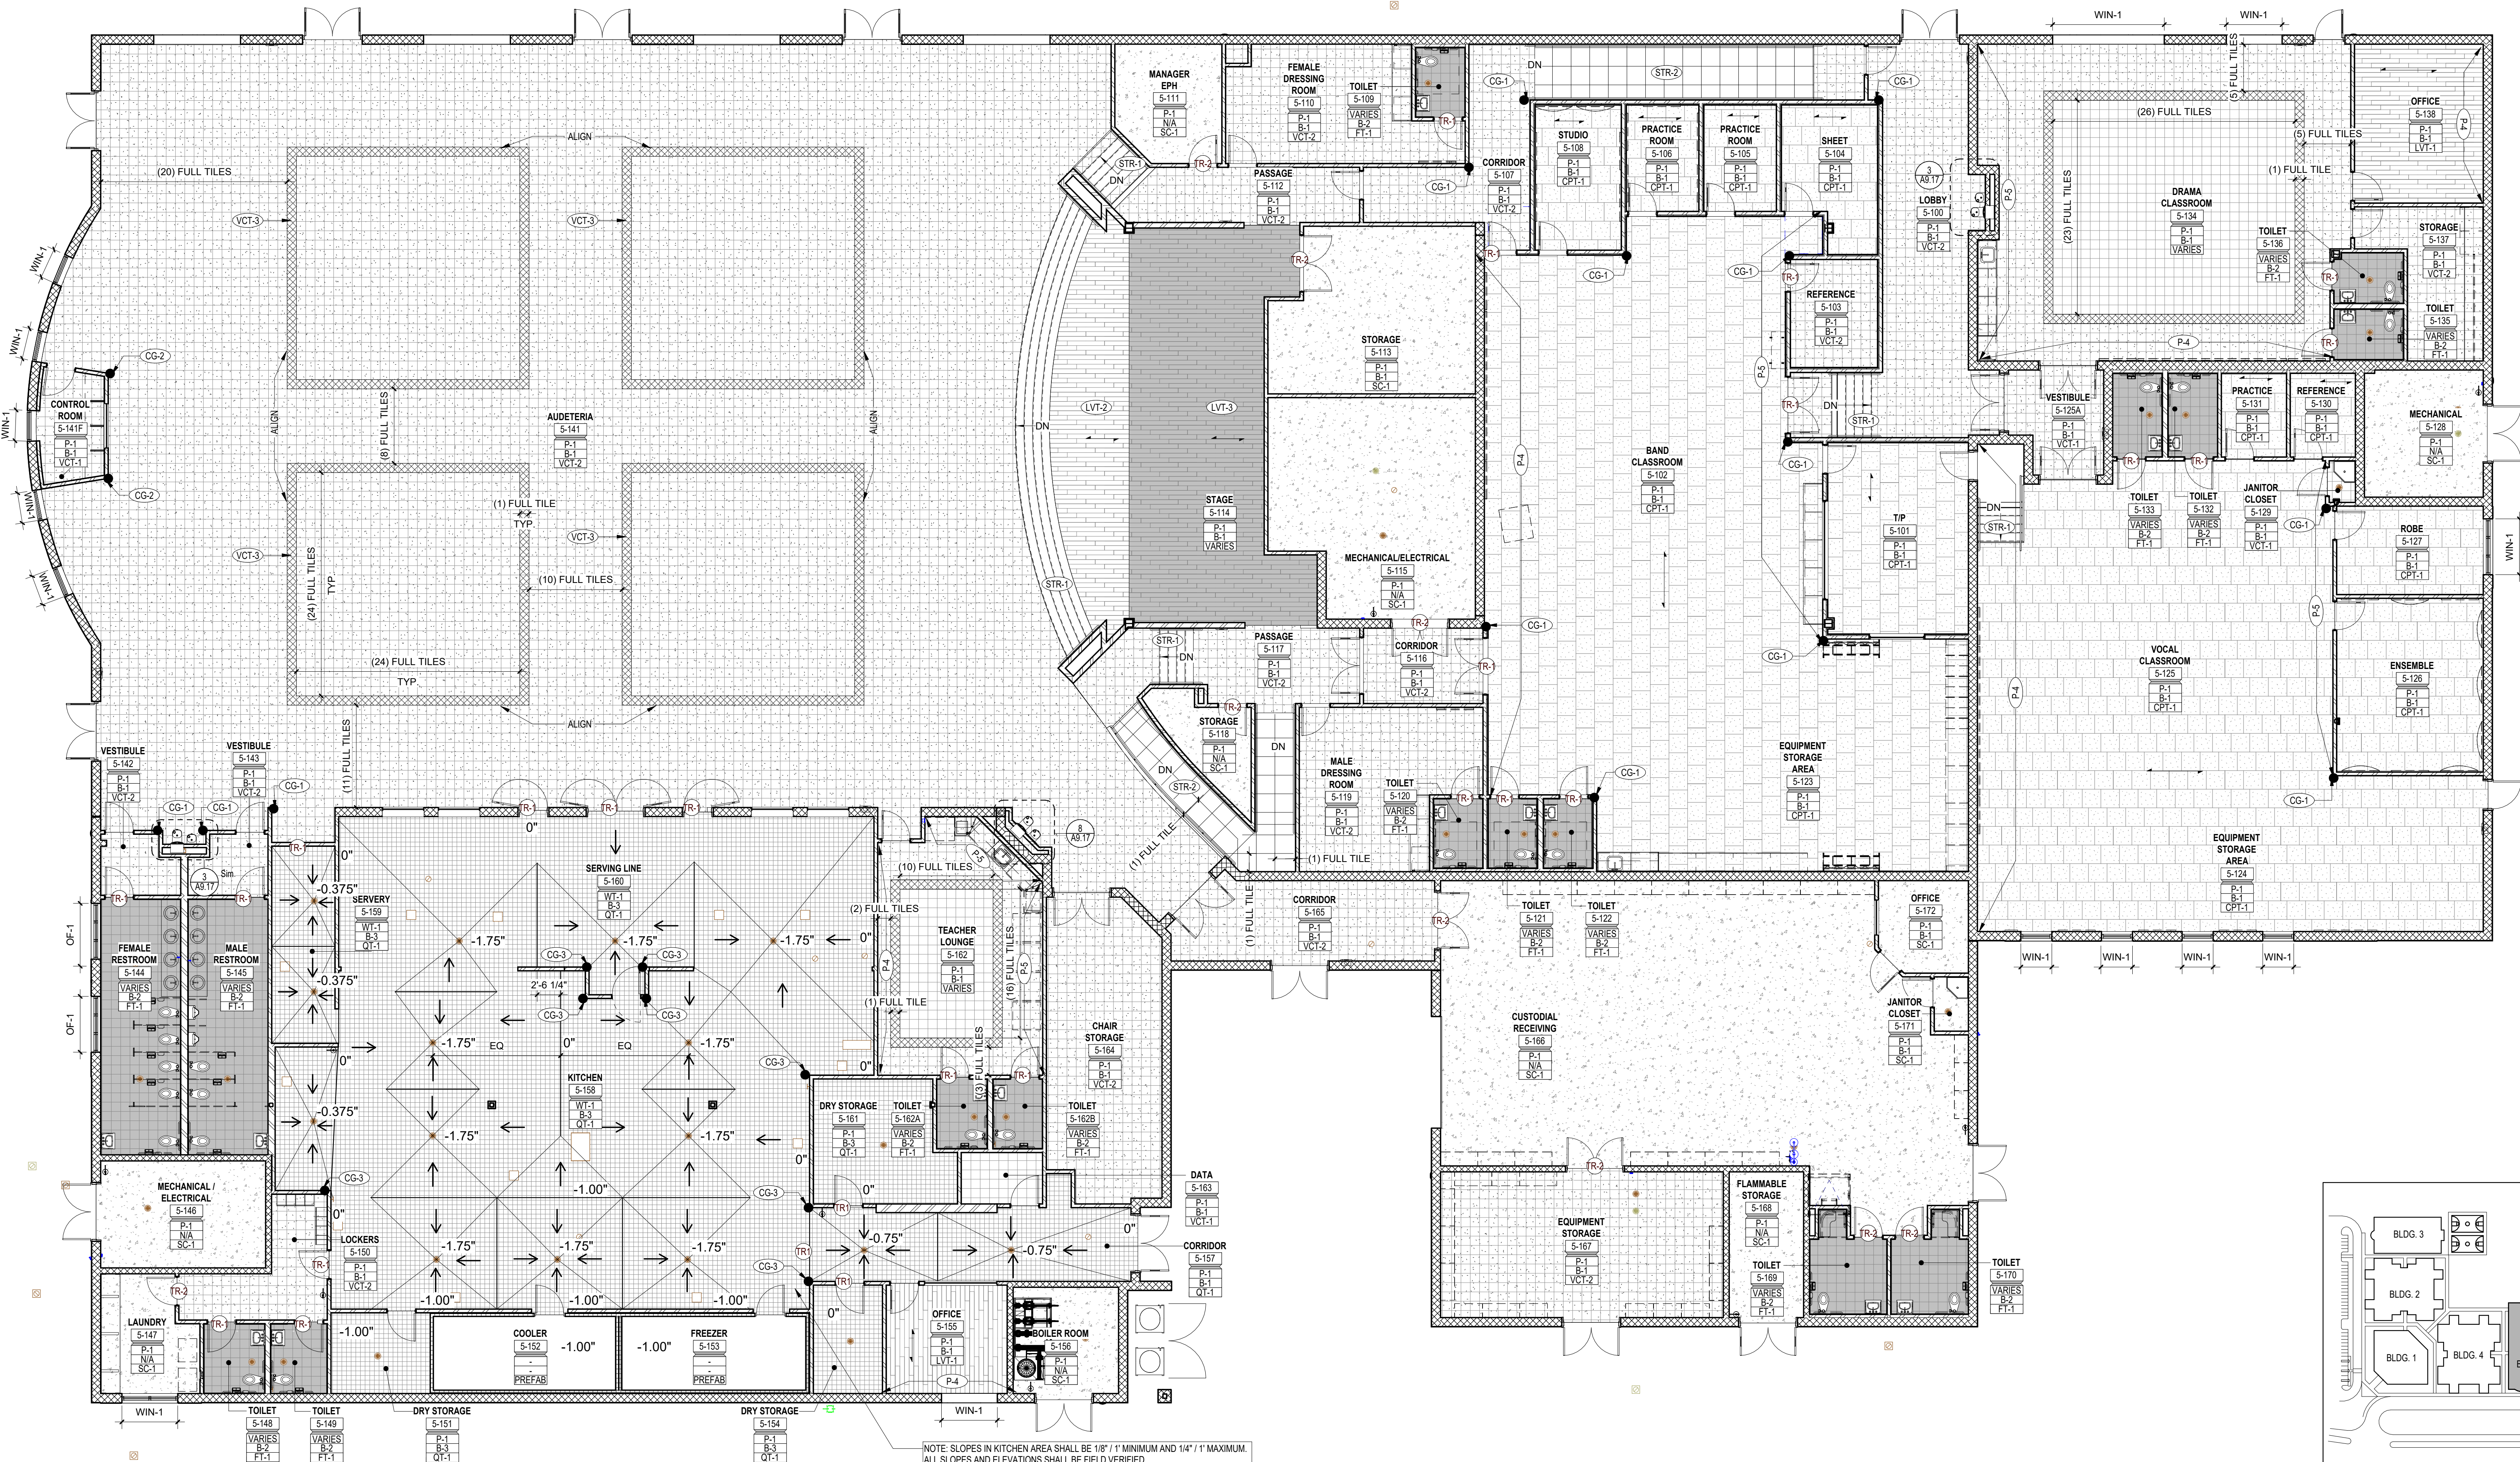

CODE REVIEW:

CERTIFICATE:

spiezie

SPIEZZE ARCHITECTURAL GROUP INC.
2001 9TH AVENUE
SUITE 308
VERO BEACH, FL 32980
PHONE: 772-794-2929

SIGNATURE:

ANTHONY DONADIO
STUDIO DESIGN
JOHN F. WRIGHT

SEAL:

CONSULTANTS:

PERMIT SET 2-13-2025

PROJECT:

ST. LUCIE WESTERN
GROVE K-8 SCHOOL

10701 SW SUNDANCE VISTA BLVD
PORT ST. LUCIE, FL 34987

FOR

ST. LUCIE SCHOOL
DISTRICT

9461 BRANDYWINE LANE, PORT ST.
LUCIE, FL 34986

FOR CODE REVIEW:

DDMMYYYY

REVISIONS:

#	REVISION NAME	DATE
3	ADDENDUM 3	01.20.2025
10	ASH #14	12.05.2025
13	ASH #17	03.06.2026

FOR BID:

DDMMYYYY

DRAWING TITLE:

FIRST FLOOR FINISH
PLAN - AUDETERIA -
BUILDING 5


COMMISSION NUMBER:

24K054


DO NOT SCALE THE DRAWINGS

DRAWING NUMBER:


A9.10

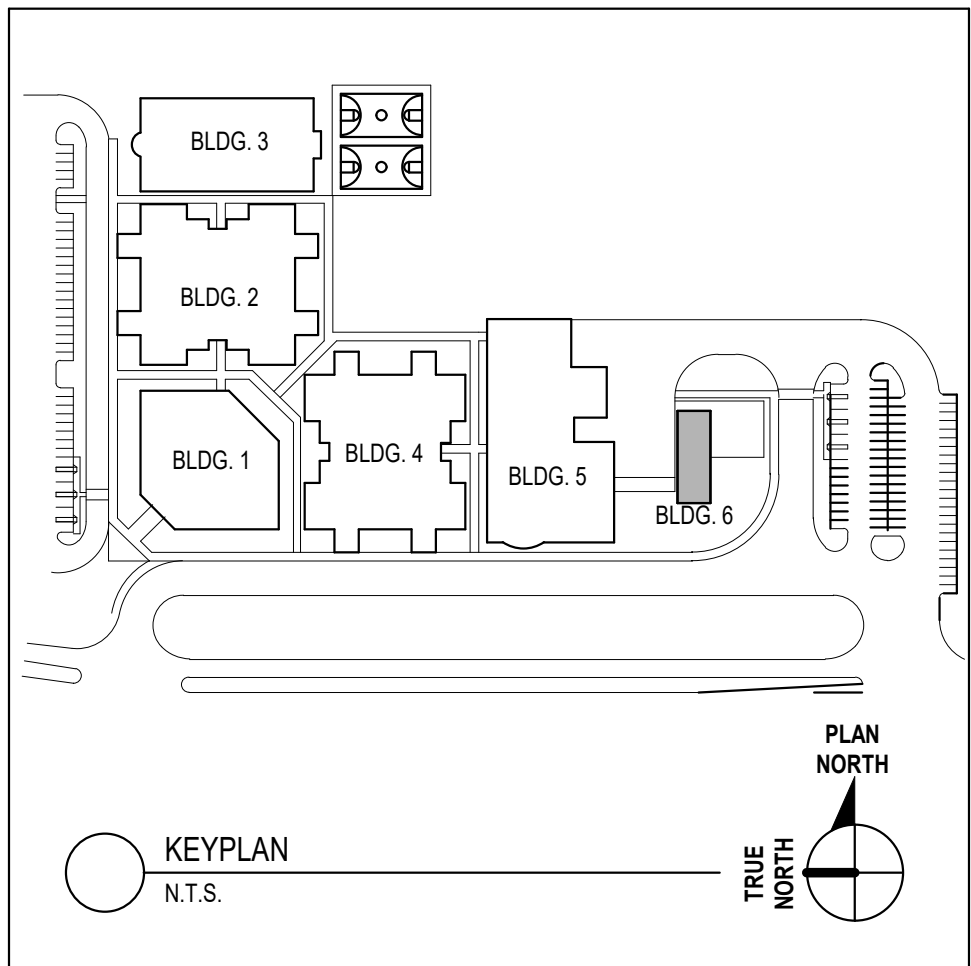


A9.11

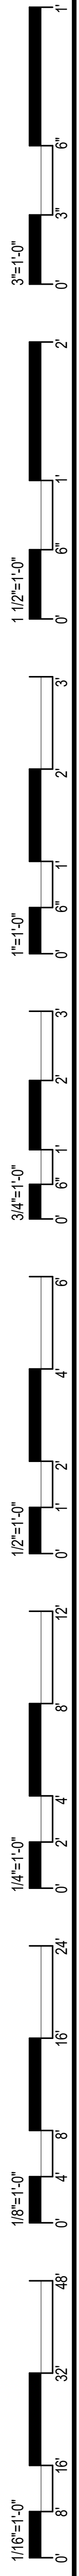


1 ENLA
1/4" = 1'-0"

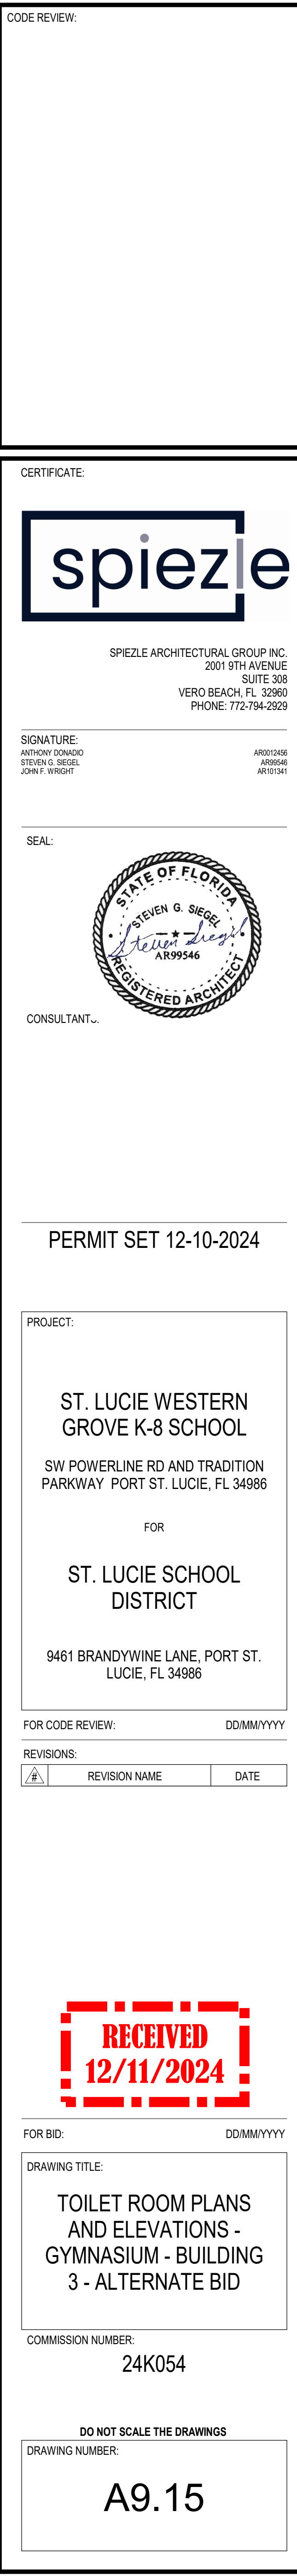


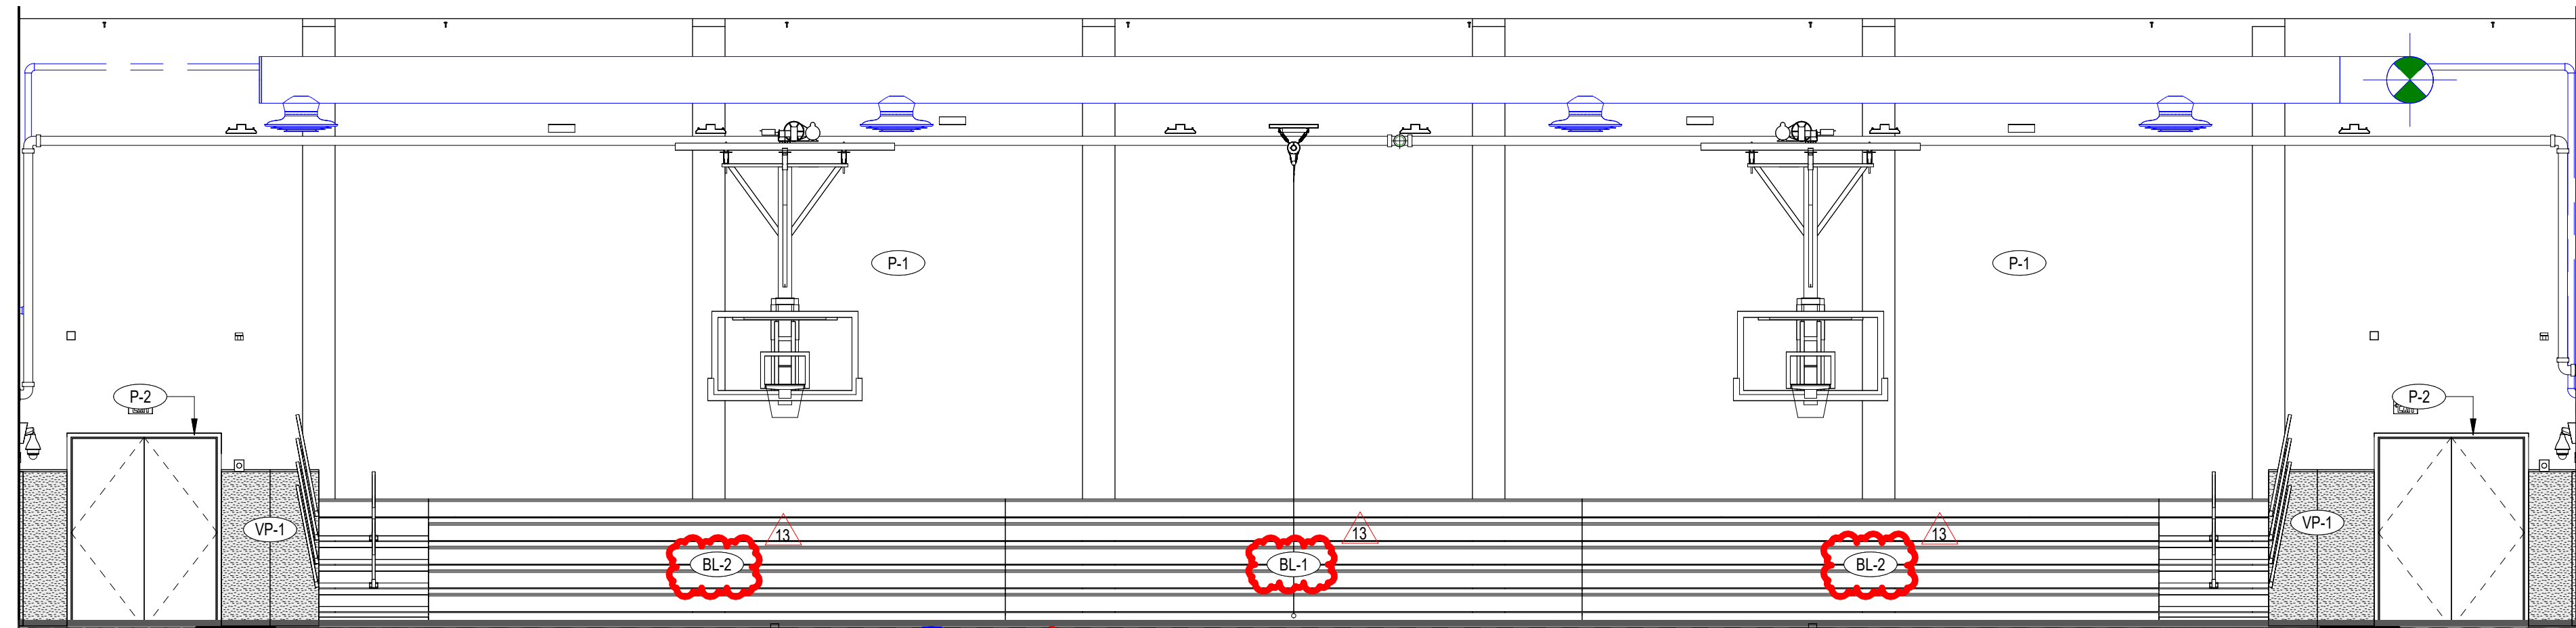


1 GYMNASIUM NORTH ELEVATION
3/16" = 1'-0"

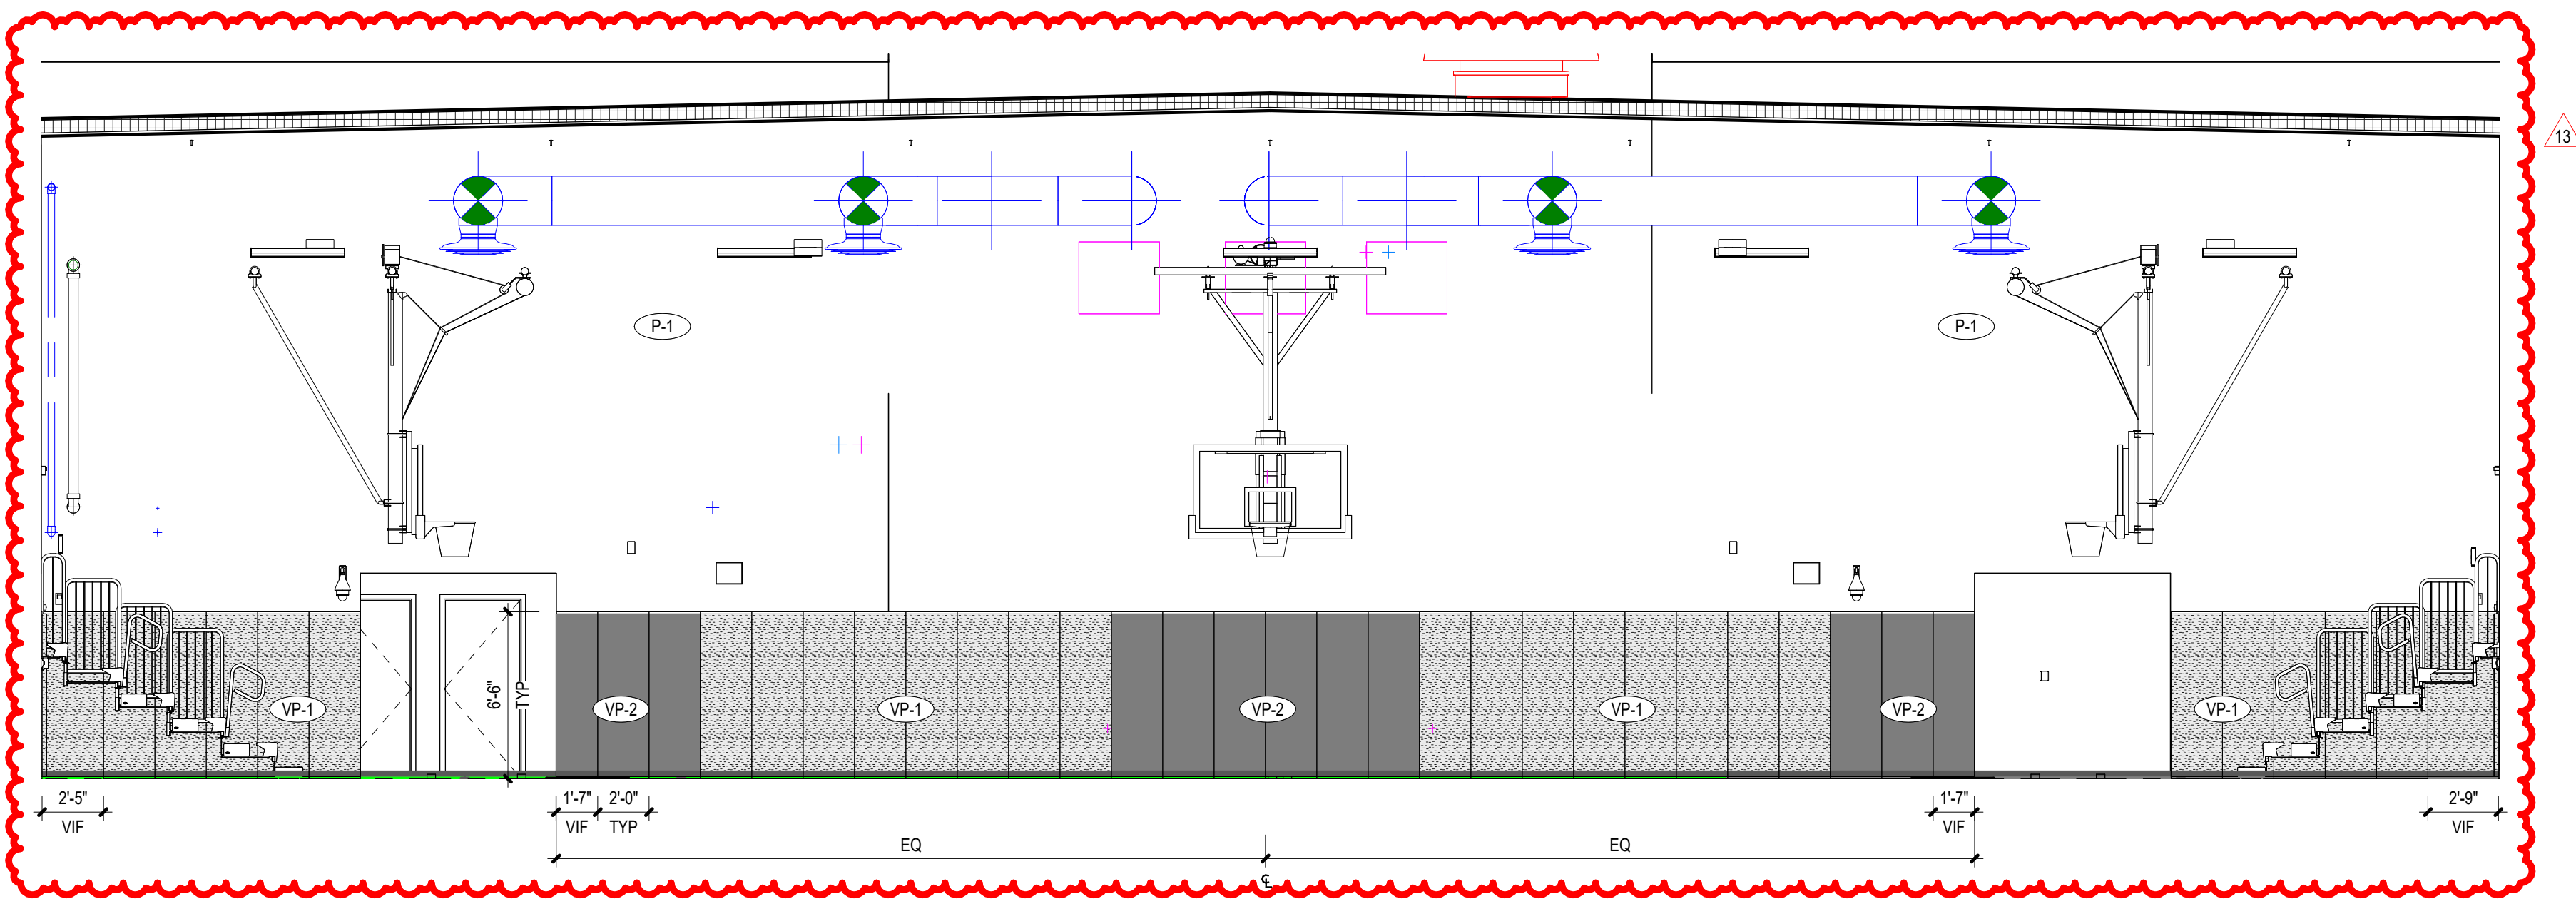

2 GYMNASIUM EAST ELEVATION
3/16" = 1'-0"

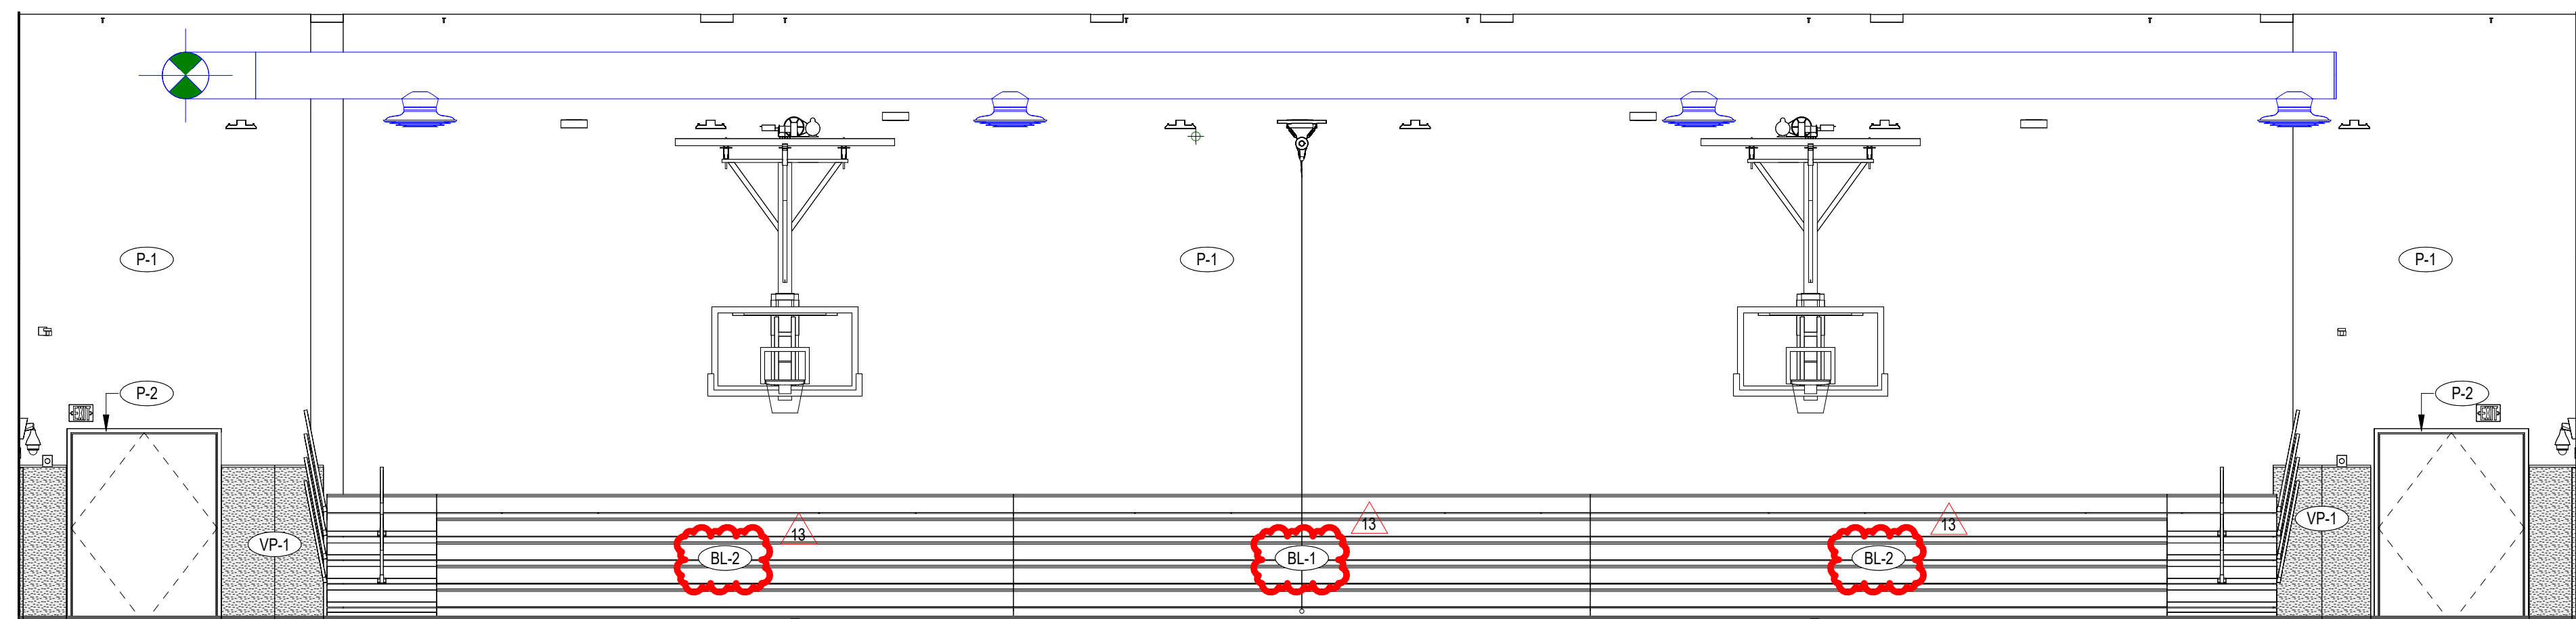

3 GYMNASIUM SOUTH ELEVATION
3/16" = 1'-0"

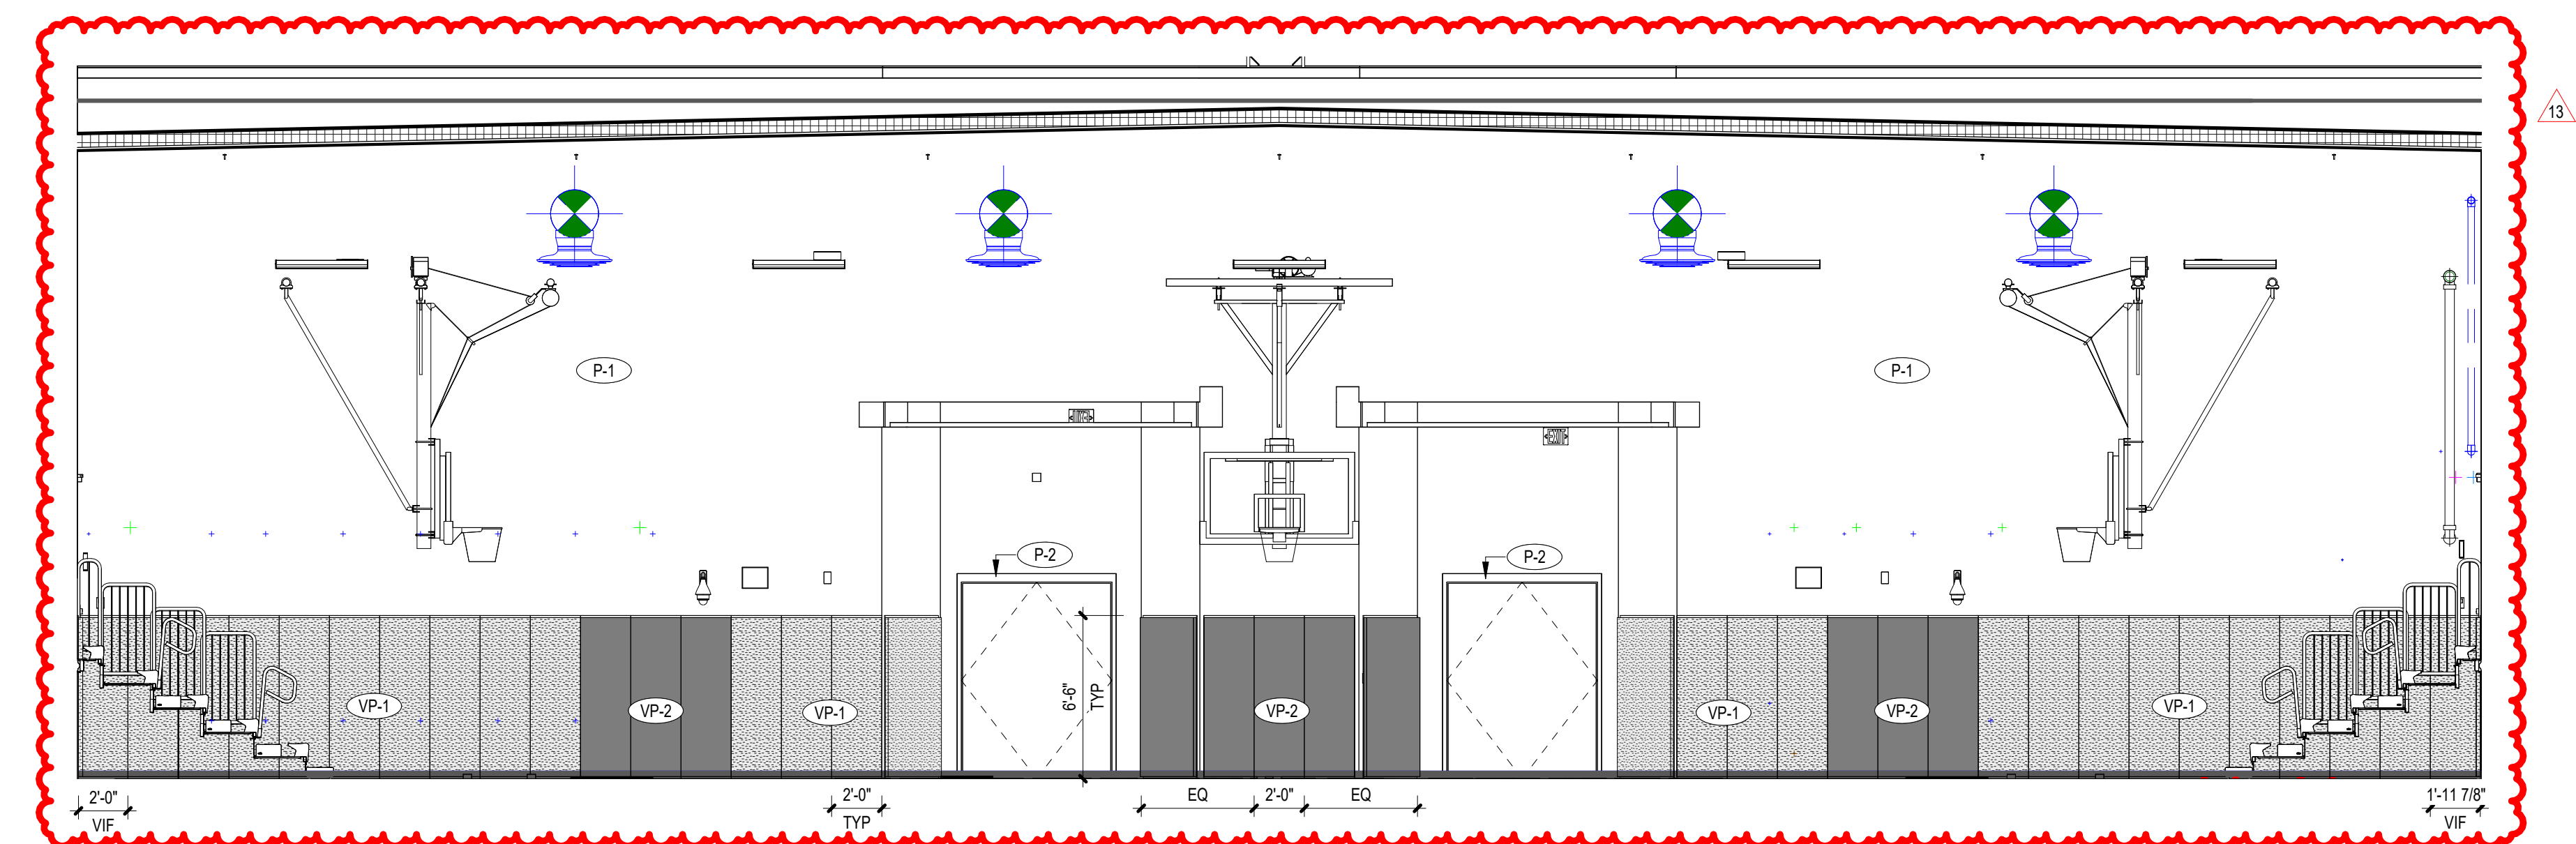

4 GYMNASIUM WEST ELEVATION
3/16" = 1'-0"

CODE REVIEW:

CERTIFICATE:



SPIEZLE ARCHITECTURAL GROUP INC.
2001 9TH AVENUE
SUITE 308
VERO BEACH, FL 32980
PHONE: 772-794-2929

SIGNATURE:
ANTHONY DONADIO
STEVEN SIEGEL
JOHN F. WRIGHT

AR001049
AR00666
AR111341

SEAL:

CONSULTANTS:

PERMIT SET 2-13-2025

PROJECT:

ST. LUCIE WESTERN
GROVE K-8 SCHOOL

10701 SW SUNDANCE VISTA BLVD
PORT ST. LUCIE, FL 34987

FOR

ST. LUCIE SCHOOL
DISTRICT

9461 BRANDYWINE LANE, PORT ST.
LUCIE, FL 34986

FOR CODE REVIEW:

DDMMYYYY

REVISIONS:

#	REVISION NAME	DATE
13	ASI #17	03.06.2026

FOR BID:

DDMMYYYY

DRAWING TITLE:

FIRST FLOOR FINISH
ELEVATIONS -
GYMNASIUM - BUILDING
3 - ALTERNATE BID

COMMISSION NUMBER:


24K054

DO NOT SCALE THE DRAWINGS


DRAWING NUMBER:

A9.16


DOOR SCHEDULE - BLDG 1 - ADMIN											
MARK	LOCATION	DOOR			TYPE	MATERIAL	FRAME	RATING (MINS)	HARDWARE SET		REMARKS
		WIDTH(s)	HEIGHT	TYPE					SET		
1-100	WAITING ROOM	3'-0" 3'-0"	8'-0"	FG	AL	AS-Z	.	01	.	.	CONT. WEATHERSTRIPPING / ELECTRONIC DOOR ACCESS
1-100A	WAITING ROOM	3'-0" 3'-0"	8'-0"	FG	AL	AS-Z	.	01	.	.	CONT. WEATHERSTRIPPING / ELECTRONIC DOOR ACCESS
1-101A	RECEPTION	3'-0" 3'-0"	7'-0"	V	WD	HM1	.	45	18	.	CONTINUOUS WEATHERSTRIPPING
1-101B	RECEPTION	3'-0" 3'-0"	7'-0"	V	WD	HM1	.	45	18	.	ELECTRONIC DOOR ACCESS
1-102A	CORRIDOR	3'-0" 3'-0"	7'-0"	V	WD	HM1	.	45	18	.	ELECTRONIC DOOR ACCESS
1-103	CORRIDOR	3'-0" 3'-0"	7'-0"	V	WD	HM1	.	45	18	.	
1-103A	CORRIDOR	3'-0" 3'-0"	7'-0"	V	WD	HM1	.	45	18	.	
1-104A	CLINIC	3'-0"	7'-0"	N	WD	HM1	.	45	18	.	
1-104B	CLINIC	3'-0"	7'-0"	F	WD	HM3	.	45	18	.	
1-105	TOILET	3'-0"	7'-0"	F	WD	HM1	.	45	18	.	
1-106	TOILET	3'-0"	7'-0"	F	WD	HM1	.	45	18	.	
1-107	TESTING	3'-0"	7'-0"	N	WD	HM1	.	45	18	.	
1-108	ESE ADMIN.	3'-0"	7'-0"	N	WD	HM1	.	45	18	.	
1-109	DATA	3'-0"	7'-0"	F	WD	HM1	.	45	18	.	
1-110	OFFICE	3'-0"	7'-0"	F	WD	HM1	.	45	18	.	
1-111	OFFICE	3'-0"	7'-0"	F	WD	HM1	.	45	18	.	
1-112	TEACHER'S LOUNGE	3'-0"	7'-0"	F	WD	HM1	.	45	18	.	
1-112A	TEACHER'S LOUNGE	3'-0"	7'-0"	F	WD	HM3	.	45	18	.	
1-113	STORAGE / MAINTENANCE	3'-0"	7'-0"	F	WD	HM1	.	45	18	.	
1-113A	STORAGE / MAINTENANCE	3'-0"	7'-0"	F	WD	HM1	.	45	18	.	
1-114	BOOKKEEPER	3'-0"	7'-0"	N	WD	HM1	.	45	18	.	
1-115	CONFERENCE ROOM	3'-0"	7'-0"	N	WD	HM1	.	45	18	.	
1-115A	PRINCIPAL	3'-0"	7'-0"	F	WD	HM1	.	45	18	.	
1-116	STORAGE	2'-4"	7'-0"	F	WD	HM1	.	45	18	.	
1-117	PRINCIPAL	3'-0"	7'-0"	N	WD	HM1	.	45	18	.	
1-117A	TOILET	3'-0"	7'-0"	F	WD	HM1	.	45	18	.	
1-118	SECRETARY	3'-0"	7'-0"	N	WD	HM1	.	45	18	.	
1-119	ASSISTANT PRINCIPAL	3'-0"	7'-0"	N	WD	HM1	.	45	18	.	
1-120	OFFICE	3'-0"	7'-0"	N	WD	HM1	.	45	18	.	
1-120A	CLOSET	2'-6" 12'-6"	7'-0"	P	WD	GYP	.	45	18	.	
1-121	TOILET	3'-0"	7'-0"	F	WD	HM3	.	45	18	.	
1-122	TEXTBOOK STORAGE	3'-0"	7'-0"	N	WD	HM1	.	45	18	.	
1-123	PRODUCTION / WORKROOM	3'-0"	7'-0"	N	WD	HM1	.	45	18	.	
1-123A	PRODUCTION / WORKROOM	3'-0"	7'-0"	F	WD	HM1	.	45	18	.	
1-123B	PRODUCTION / WORKROOM	3'-0"	7'-0"	N	WD	HM3	.	45	18	.	
1-124	RECORDS	3'-0"	7'-0"	F	WD	HM1	.	45	18	.	
1-125	VAULT	3'-0"	7'-0"	F	HM	HM1	.	45	18	.	
1-126	MECHANICAL	3'-0" 3'-0"	7'-0"	F	WD	HM1	.	45	18	.	
1-127	JAN.	3'-0"	7'-0"	F	WD	HM1	.	45	18	.	
1-128	TOILET	3'-0"	7'-0"	F	WD	HM1	.	45	18	.	
1-129	TOILET	3'-0"	7'-0"	F	WD	HM1	.	45	18	.	
1-130	CORRIDOR	3'-0" 3'-0"	7-9 1/2"	FG	AL	AS-Y	.	01	.	.	CONT. WEATHERSTRIPPING / ELECTRONIC DOOR ACCESS
1-130A	CORRIDOR	3'-0" 3'-0"	7-9 1/2"	FG	AL	AS-Y	.	01	.	.	CONT. WEATHERSTRIPPING / ELECTRONIC DOOR ACCESS
1-130C	OFFICE	3'-0"	7'-0"	F	WD	HM1	.	45	35A	.	
1-131	ESE RESOURCE ROOM	3'-0"	7'-0"	N	WD	HM1	.	45	41A	.	
1-131A	CLOSET	1'-3" 11'-3"	7'-0"	P	WD	GYP	.	48	.	.	
1-132	TOILET	3'-0"	7'-0"	F	WD	HM1	.	45	41A	.	
1-133	TOILET	3'-0"	7'-0"	F	WD	HM1	.	45	41	.	
1-134	MS ESE	3'-0"	7'-0"	N	WD	HM1	.	45	38	.	
1-134A	TOILET	3'-0"	7'-0"	F	WD	HM1	.	45	38	.	
1-134B	MS ESE	3'-0"	7'-0"	F	WD	HM1	.	45	38	.	
1-135	FULL TIME ESE	3'-0"	7'-0"	N	WD	HM1	.	45	38	.	
1-135A	TOILET	3'-0"	7'-0"	F	WD	HM1	.	45	38	.	
1-135B	FULL TIME ESE	3'-0"	7'-0"	F	WD	HM1	.	45	38	.	
1-135D	WORK ROOM	3'-0"	7'-0"	N	WD	HM1	.	45	38	.	
1-135E	FULL TIME ESE	3'-0"	7'-0"	N	WD	HM1	.	45	38	.	
1-136	STAIRS	3'-0"	7'-0"	N	HM	HM3	.	60	31	.	STAIR EXIT DOOR (UL DOORFRAME)
1-136A	STAIRS	3'-0"	7'-10"	F	HM	HM2	.	14	.	.	CONTINUOUS WEATHERSTRIPPING
1-137	ELECTRICAL	3'-0"	7'-0"	F	WD	HM1	.	45	33A	.	
1-138	STORAGE	3'-0"	7'-0"	F	WD	HM1	.	45	33	.	
1-139	MECHANICAL	3'-0" 3'-0"	7'-0"	F	WD	HM1	.	45	24	.	
1-140	ELEVATOR EQUIPMENT ROOM	3'-6"	7'-0"	F	WD	HM3	.	60	34	.	
1-141	SECRETARY	3'-0"	7'-0"	N	WD	HM1	.	45	35A	.	
1-142	STORAGE	3'-0"	7'-0"	F	WD	HM1	.	45	33	.	
1-143	DEAN	3'-0"	7'-0"	N	WD	HM1	.	45	35A	.	
1-144	OFFICE	3'-0"	7'-0"	N	WD	HM1	.	45	35A	.	
1-145	READING ROOM	3'-0" 3'-0"	7'-0"	N	WD	HM1	.	45	19A	.	
1-145A	READING ROOM	3'-0" 3'-0"	7'-0"	N	WD	HM1	.	45	19A	.	
1-146	COUNSELOR	3'-0"	7'-0"	N	WD	HM1	.	45	35A	.	
1-147	ASSISTANT PRINCIPAL	3'-0"	7'-0"	N	WD	HM1	.	45	35A	.	
1-148	SECRETARY	3'-0"	7'-0"	N	WD	HM1	.	45	35A	.	
1-149	STORAGE	3'-0"	7'-0"	F	WD	HM1	.	45	33	.	
1-150	ELEVATOR EQUIPMENT ROOM	3'-6"	7'-0"	F	WD	HM3	.	60	34	.	
1-151	OT/PT	3'-0" 3'-0"	7'-0"	N	WD	HM1	.	45	23	.	
1-152	MECHANICAL	3'-0" 3'-0"	7'-0"	F	WD	HM1	.	45	24	.	
1-153	STAIRS	3'-0"	7'-0"	N	HM	HM3	.	60	31	.	STAIR EXIT DOOR (UL DOORFRAME)
1-153A	STAIRS	3'-0"	7'-10"	F	HM	HM2	.	14	.	.	CONT. WEATHERSTRIPPING
1-154	ASD CLASSROOM	3'-0"	7'-0"	N	WD	HM1	.	45	38	.	
1-154A	QUIET ROOM	3'-0"	7'-0"	N	WD	HM1	.	45	43	.	
1-154B	ASD CLASSROOM	3'-0"	7'-0"	F	WD	HM1	.	45	33	.	
1-154C	TOILET	3'-0"	7'-0"	F	WD	HM1	.	45	38	.	
1-155	FULL TIME ESE	3'-0"	7'-0"	N	WD	HM1	.	45	38	.	
1-155A	TOILET	3'-0"	7'-0"	F	WD	HM1	.	45	41	.	
1-156	SPEECH PATHOLOGY	3'-0"	7'-0"	N	WD	HM1	.	45	35	.	
1-157	CONFERENCE	3'-0"	7'-0"	N	WD	HM1	.	45	40A	.	
1-158	CORRIDOR	3'-0" 3'-0"	7'-0"	N	WD	HM4	.	45	16	.	
1-200	CORRIDOR	3'-0" 3'-0"	7-9 1/2"	FG	AL	AS-Y	.	01	.	.	CONT. WEATHERSTRIPPING / ELECTRONIC DOOR ACCESS
1-200A	CORRIDOR	3'-0" 3'-0"	7-9 1/2"	FG	AL	AS-Y	.	01	.	.	CONT. WEATHERSTRIPPING / ELECTRONIC DOOR ACCESS
1-201	SRO	3'-0"	7'-0"	N	WD	HM1	.	45	38	.	
1-202	TOILET	3'-0"	7'-0"	F	WD	HM1	.	45	41A	.	
1-203	TOILET	3'-0"	7'-0"	F	WD	HM1	.	45	41A	.	
1-204	TOILET	3'-0"	7'-0"	F	WD	HM1	.	45	41A	.	
1-205	LIFE SKILLS LAB	3'-0"	7'-0"	N	WD	HM1	.	45	38	.	
1-205A	CLOSET	3'-0" 3'-0"	7'-0"	P	WD	GYP	.	48	.	.	
1-205B	TOILET	3'-0"	7'-0"	F	WD	HM1	.	45	41	.	
1-206	FULL TIME IND LAB	3'-0"	7'-0"	N	WD	HM1	.	45	38	.	
1-207	TOILET	3'-0"	7'-0"	F	WD	HM1	.	45	41	.	
1-208	PRODUCTION / STORAGE	3'-0"	7'-0"	F	WD	HM1	.	45	33A	.	
1-209	STAIRS	3'-0"	7'-0"	N	HM	HM3	.	60	31	.	
1-210	ELECTRICAL	3'-0"	7'-0"	F	WD	HM1	.	45	33A	.	
1-211	TOILET	3'-0"	7'-0"	F	WD	HM1	.	45	41A	.	
1-212	MECHANICAL	3'-0" 3'-0"	7'-0"	F	WD	HM1	.	45	24	.	
1-213	JANITOR CLOSET	3'-0"	7'-0"	F	WD	HM1	.	45	32A	.	
1-214	SECRETARY	3'-0"	7'-0"	N	WD	HM1	.	45	35A	.	
1-215	STORAGE	3'-0"	7'-0"	F	WD	HM1	.	45	33	.	
1-216	DEAN	3'-0"	7'-0"	N	WD	HM1	.	45	35A	.	
1-217	DATA	3'-0"	7'-0"	F	WD	HM1	.	45	33A	.	
1-218	TECH LAB	3'-0" 3'-0"	7'-0"	N	WD	HM1	.	45	23	.	
1-218A	TECH LAB	3'-0" 3'-0"	7'-0"	N	WD	HM1	.	45	23	.	
1-219	COUNSELOR	3'-0"	7'-0"	N	WD	HM1	.	45	35A	.	
1-220	ASSISTANT PRINCIPAL	3'-0"	7'-0"	N	WD	HM1	.	45	35A	.	
1-221	SECRETARY	3'-0"	7'-0"	N	WD	HM1	.	45	35A	.	
1-222	STORAGE	3'-0"	7'-0"	F	WD	HM1	.	45	33	.	
1-223	STORAGE	3'-0"	7'-0"	F	WD	HM1	.	45	33	.	
1-224	TOILET	3'-0"	7'-0"	F	WD	HM1	.	45	41	.	
1-224A	STORAGE	3'-0"	7'-0"	F	WD	HM1	.	45	33	.	
1-225	ALTERNATIVE LEARNING CLASSROOM	3'-0"	7'-0"	N	WD	HM1	.	45	38	.	
1-226	MECHANICAL	3'-0" 3'-0"	7'-0"	F	WD	HM1	.	45	24	.	
1-227	STAIRS	3'-0"	7'-0"	N	HM	HM3	.	60	31	.	
1-228	SCIENCE LAB	3'-0"	7'-0"	N	WD	HM1	.	45	38	.	
1-228A	OFFICE	3'-0"	7'-0"	N	WD	HM1	.	45	35	.	
1-228B	STORAGE	3'-0"	7'-0"	F	WD	HM1	.	45	33	.	
1-229	SPANISH	3'-0"	7'-0"	F	WD	HM1	.	45	38	.	
1-229A	TOILET	3'-0"	7'-0"	F	WD	HM1	.	45	41	.	
1-230	CORRIDOR	3'-0" 3'-0"	7'-0"	N	WD	HM4	.	45	16	.	

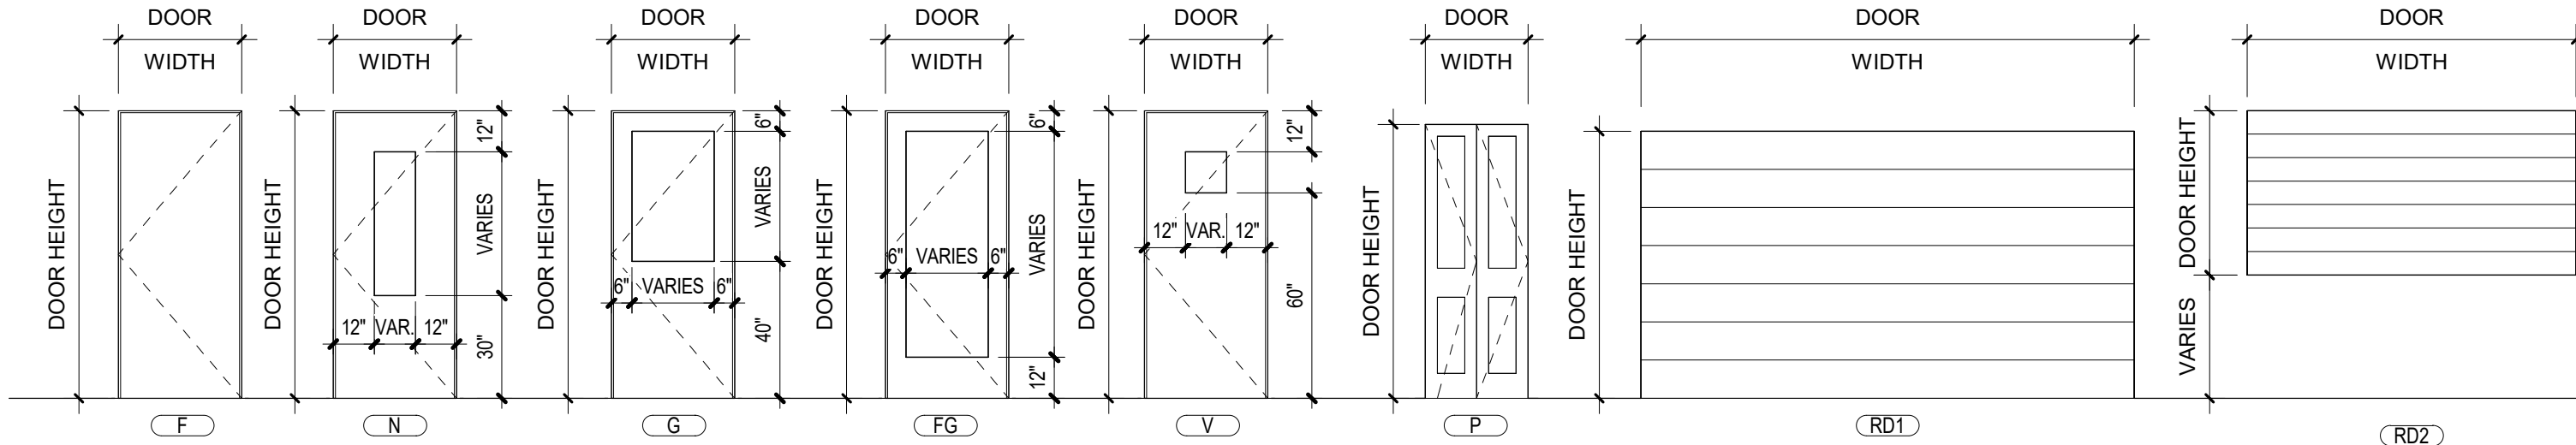


1 DOOR TYPES
1/4" = 1'-0"

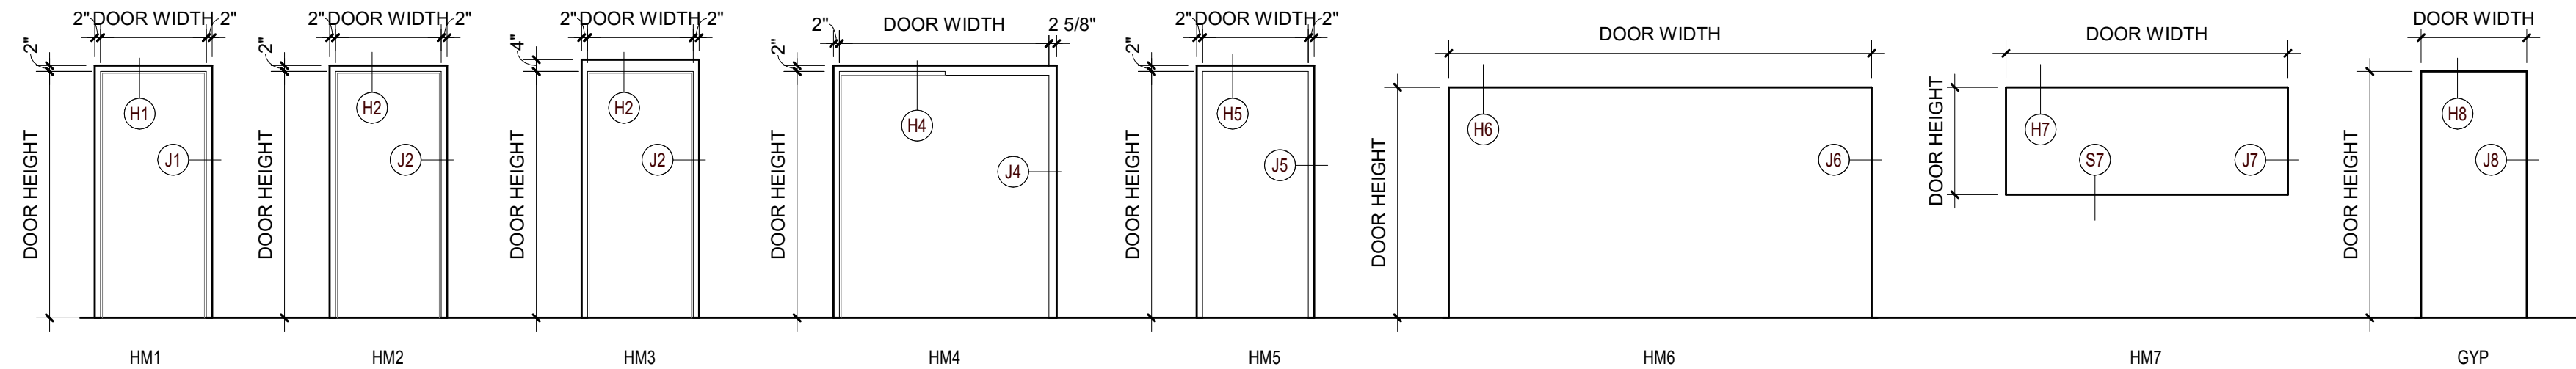


2 FRAME TYPES
1/4" = 1'-0"

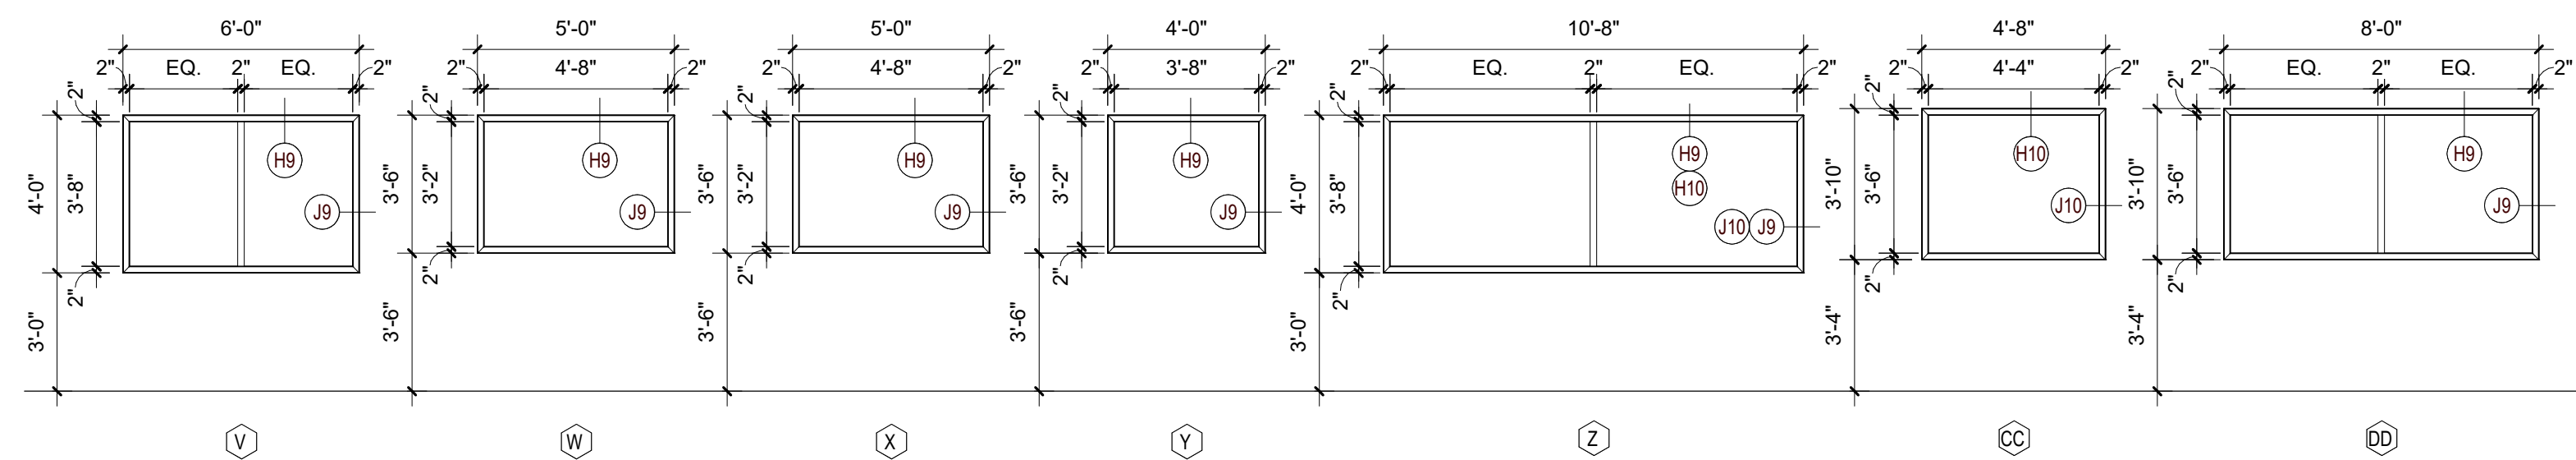

3 INTERIOR HM WINDOW FRAME TYPES
1/4" = 1'-0"

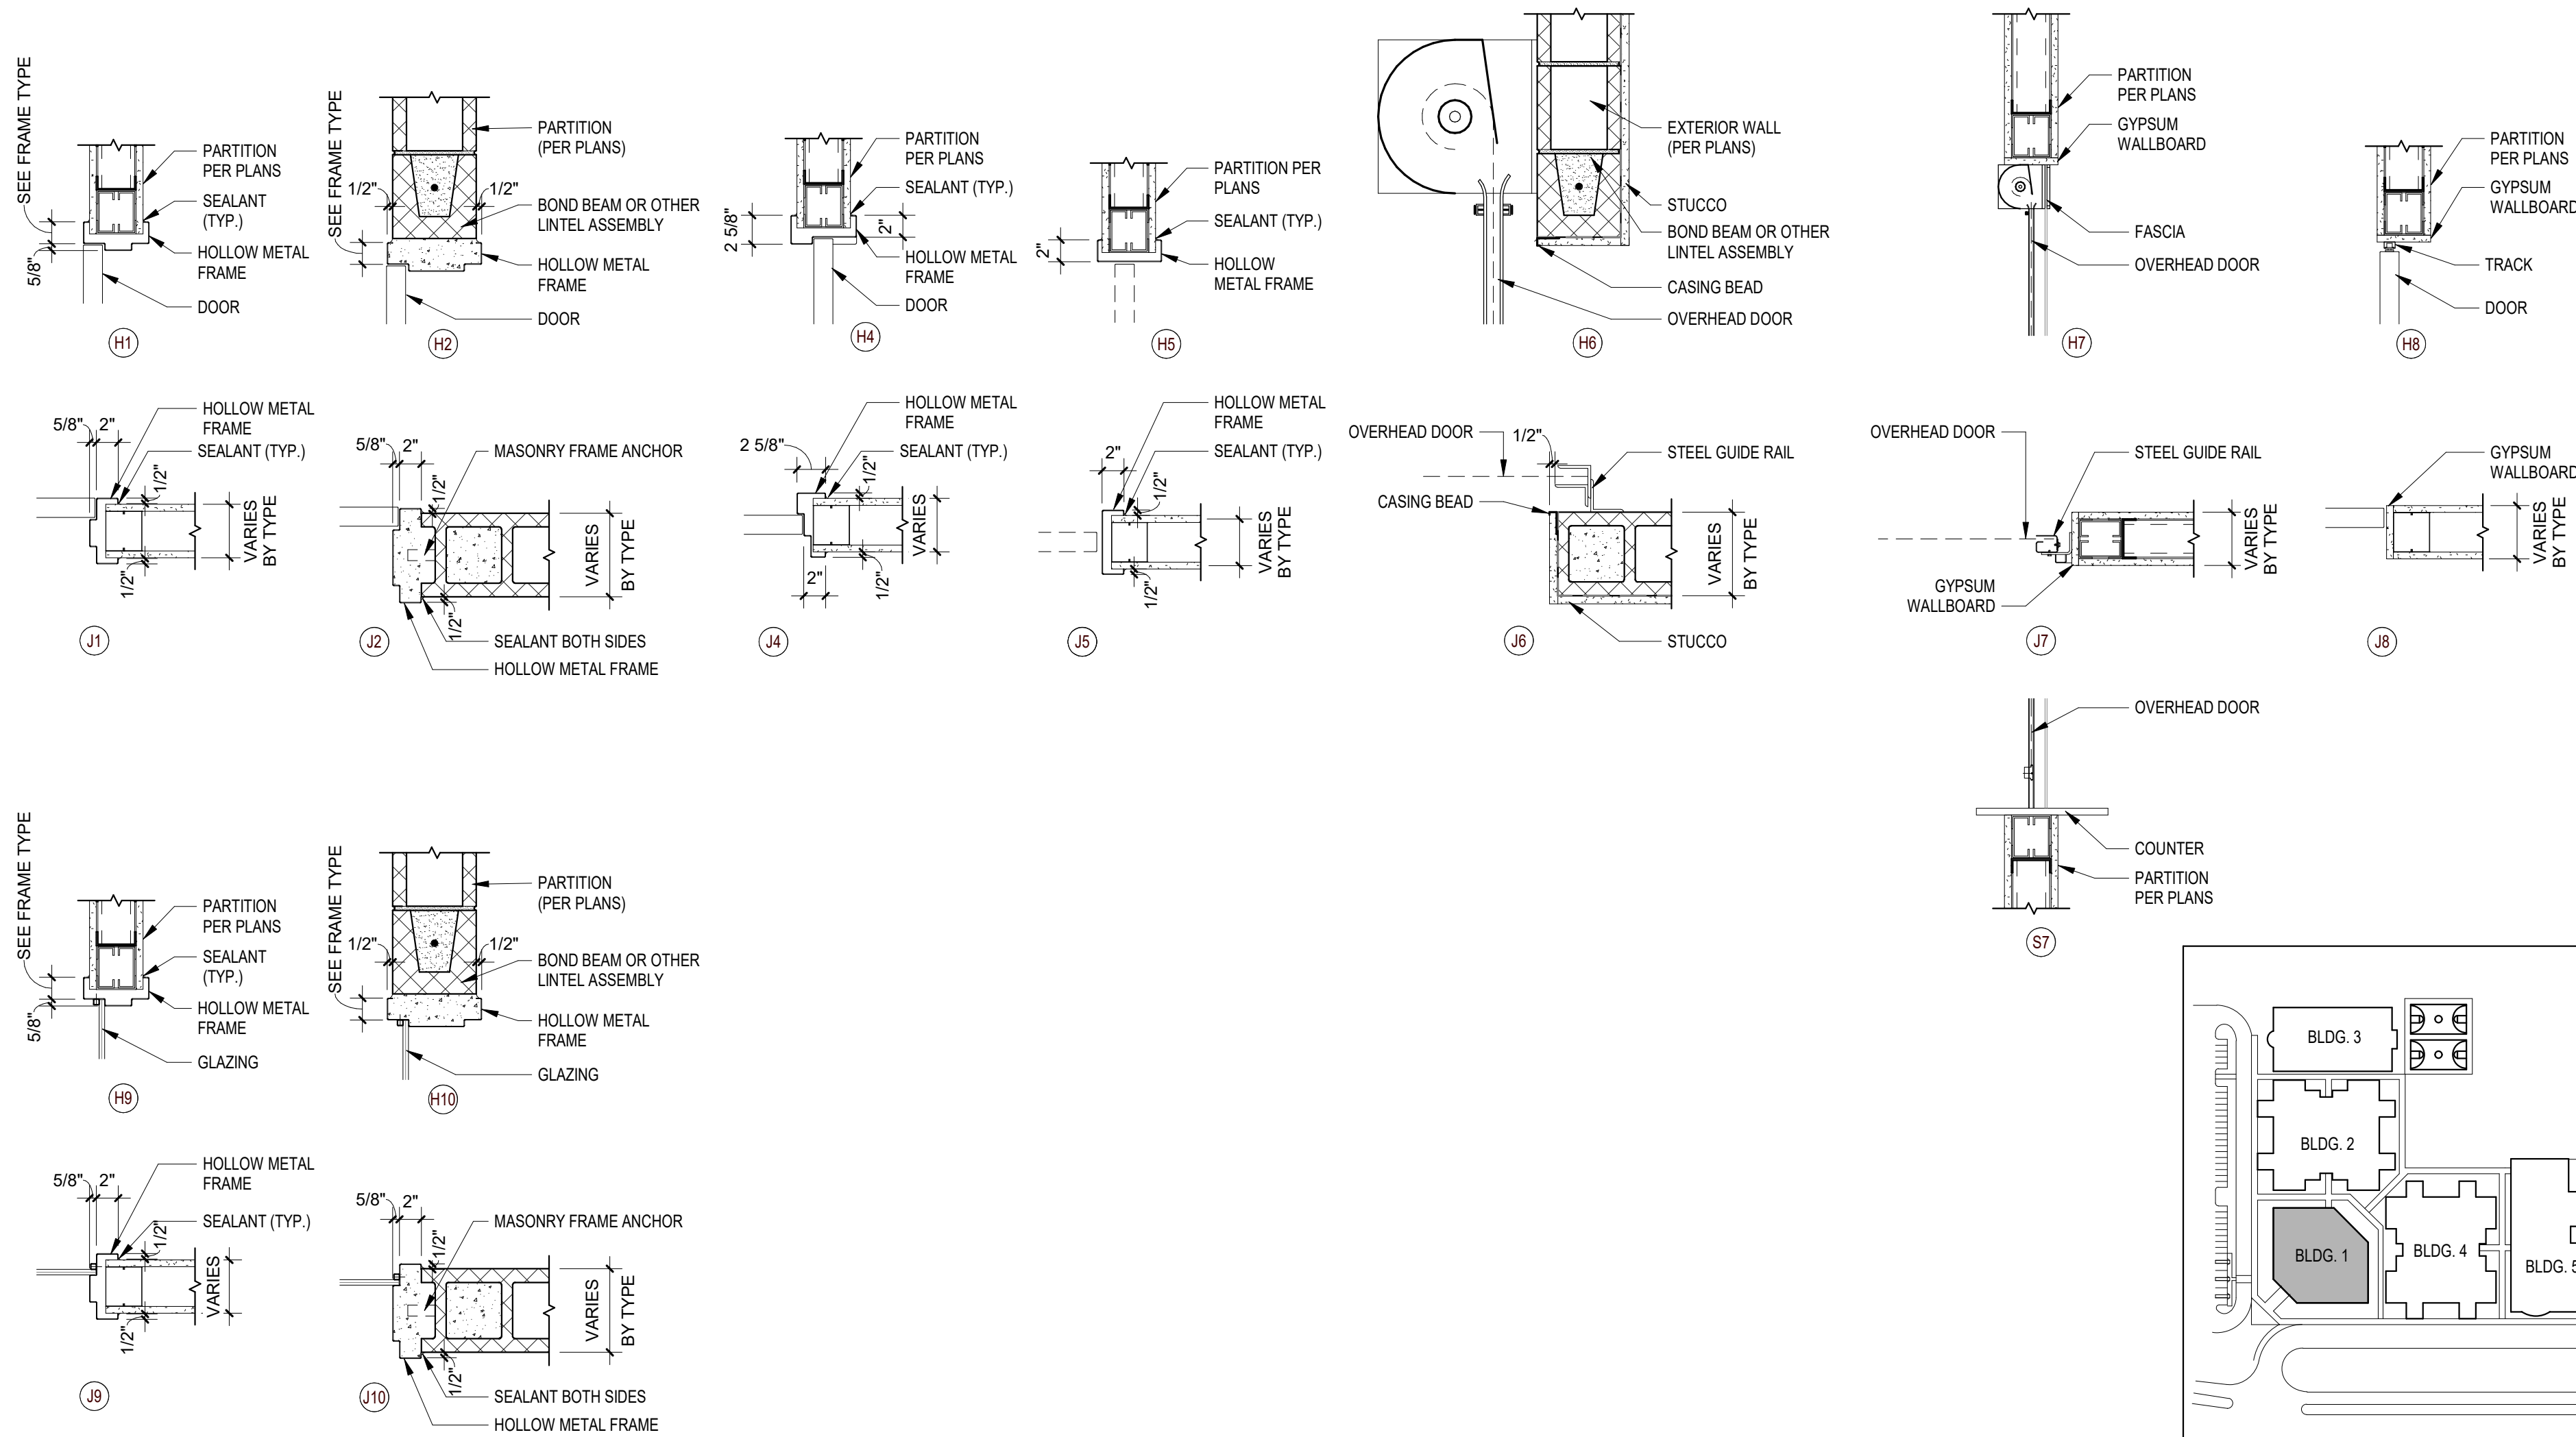

4 FRAME DETAILS
1" = 1'-0"

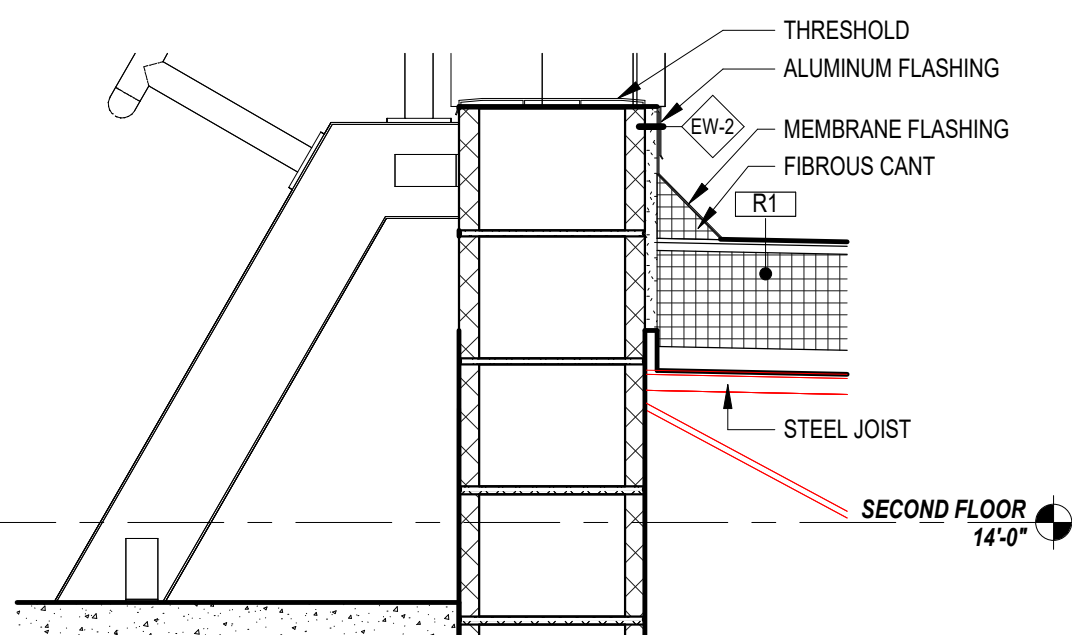

5 THRESHOLD DETAIL - GYM - BUILDING 3
1" = 1'-0"

DOOR AND FRAME NOTES

- OPENING FORCE OF INTERIOR NON-RATED DOORS SHALL BE NO GREATER THAN 5 LBS.
- OPENING FORCE OF FIRE RATED DOORS SHALL BE NO GREATER THAN 8 LBS.
- ALL EXTERIOR GLAZING IN NON-RATED WALL AND DOOR ASSEMBLIES SHALL BE MINIMUM 1" INSULATED GLAZING. REFER TO SPECIFICATIONS FOR GLAZING TYPES.
- PAIN ALL EXPOSED STEEL (COLOR AS SELECTED BY ARCHITECT).
- PROVIDE COMPATIBLE FLASHING MATERIALS BETWEEN DISSIMILAR MATERIALS SUCH AS STEEL TO ALUMINUM.
- SHM ASSEMBLIES AS REQUIRED FOR PLUMB AND LEVEL. PROVID

DOOR AND FRAME NOTES

1. OPENING FORCE OF INTERIOR NON-RATED DOORS SHALL BE NO GREATER THAN 5 LBS.
2. OPENING FORCE OF FIRE RATED DOORS SHALL BE NO GREATER THAN 8 LBS.
3. ALL EXTERIOR GLAZING IN NON-RATED WALL AND DOOR ASSEMBLIES SHALL BE MINIMUM 1" INSULATED GLAZING. REFER TO SPECIFICATIONS FOR GLAZING TYPES.
4. PAINT ALL EXPOSED STEEL (COLOR AS SELECTED BY ARCHITECT).
5. PROVIDE COMPATIBLE FLASHING MATERIALS BETWEEN DISSIMILAR MATERIALS SUCH AS STEEL TO ALUMINUM.
6. SHM ASSEMBLIES AS REQUIRED FOR PLUMB AND LEVEL. PROVIDE SEALANT AND BACKER RODS AT ALL JOINTS BETWEEN WINDOW SYSTEMS, DOOR FRAMES AND OTHER SURROUNDINGS CONSTRUCTION.
7. ALUMINUM WINDOW AND ENTRANCE FRAMES SHALL NOT BE INSTALLED IN DIRECT CONTACT WITH DISSIMILAR BUILDING MATERIALS.
8. THE MINIMUM LATCH SIDE CLEARANCE BETWEEN THE EDGE OF DOOR AND ADJACENT WALL OR OBSTRUCTIONS ON PULL SIDE SHALL BE 1/4" MINIMUM.
9. THE MINIMUM LATCH SIDE CLEARANCE BETWEEN THE EDGE OF DOOR AND ADJACENT WALL OR OBSTRUCTIONS ON PUSH SIDE SHALL BE 1/4" MINIMUM.
10. DO NOT APPLY WALL BASE TO HOLLOW METAL OR ALUMINUM FRAMES, UNLESS OTHERWISE NOTED.
11. THE CONTRACTOR SHALL COORDINATE FOR INSTALLATION OF POWER, CONDUIT AND/OR WIRING, ETC. AT OPENINGS SCHEDULED TO RECEIVE DEVICES SUCH AS DOOR CONTACTS, CARD READERS, ELECTRIC LOCKS AND AUTOMATIC DOOR OPENERS.
12. ALL STUD FRAMED WALLS SHALL HAVE FULLY WRAPPED FRAMES.
13. ALL CMU WALLS OF 12" NOMINAL THICKNESS OR LESS SHALL HAVE FULLY WRAPPED FRAMES.
14. ALL CMU WALLS OF NOMINAL THICKNESS GREATER THAN 12" SHALL HAVE FRAMES WITH 8-3/4" THROAT DIMENSION AND BE LOCATED ON THE CORRIDOR OR SECURE SIDE OF THE OPENING. PROVIDE BULLDOSE CMU ON THE OPPOSITE SIDE.
15. FRAME CONDITIONS AT EXTERIOR OPENINGS MAY VARY. REFER TO SECTION DETAILS FOR MORE SPECIFIC INFORMATION.

ABBREVIATIONS:

HM - HOLLOW METAL
WD - WOOD
AL - ALUMINUM
FRP - FIBER REINFORCED POLYMER

CODE REVIEW:

CERTIFICATE:



SPIEZZE ARCHITECTURAL GROUP INC.
2001 9TH AVENUE
SUITE 308
VERO BEACH, FL 32906
PHONE: 772-794-2929

SIGNATURE:
ANTHONY DONATO
STUDIO DIRECTOR
JOHN F. WRIGHT

ARCHITECT
000000
000000

SEAL:

CONSULTANTS:

PERMIT SET 2-13-2025

PROJECT:

ST. LUCIE WESTERN
GROVE K-8 SCHOOL

10701 SW SUNDANCE VISTA BLVD
PORT ST. LUCIE, FL 34987

FOR

ST. LUCIE SCHOOL
DISTRICT

9461 BRANDYWINE LANE, PORT ST.
LUCIE, FL 34986

FOR CODE REVIEW:

DDMMYYYY

REVISIONS:

#	REVISION NAME	DATE
2	ADDENDUM 2	01.05.2025
7	ASR #9	8.25.2025

FOR BID:

DDMMYYYY

DRAWING TITLE:

DOOR AND FRAME
SCHEDULE -
CLASSROOM 1 AND 2 -
BUILDING 2 AND 4


COMMISSION NUMBER:

24K054

DO NOT SCALE THE DRAWINGS



DRAWING NUMBER:

A10.2

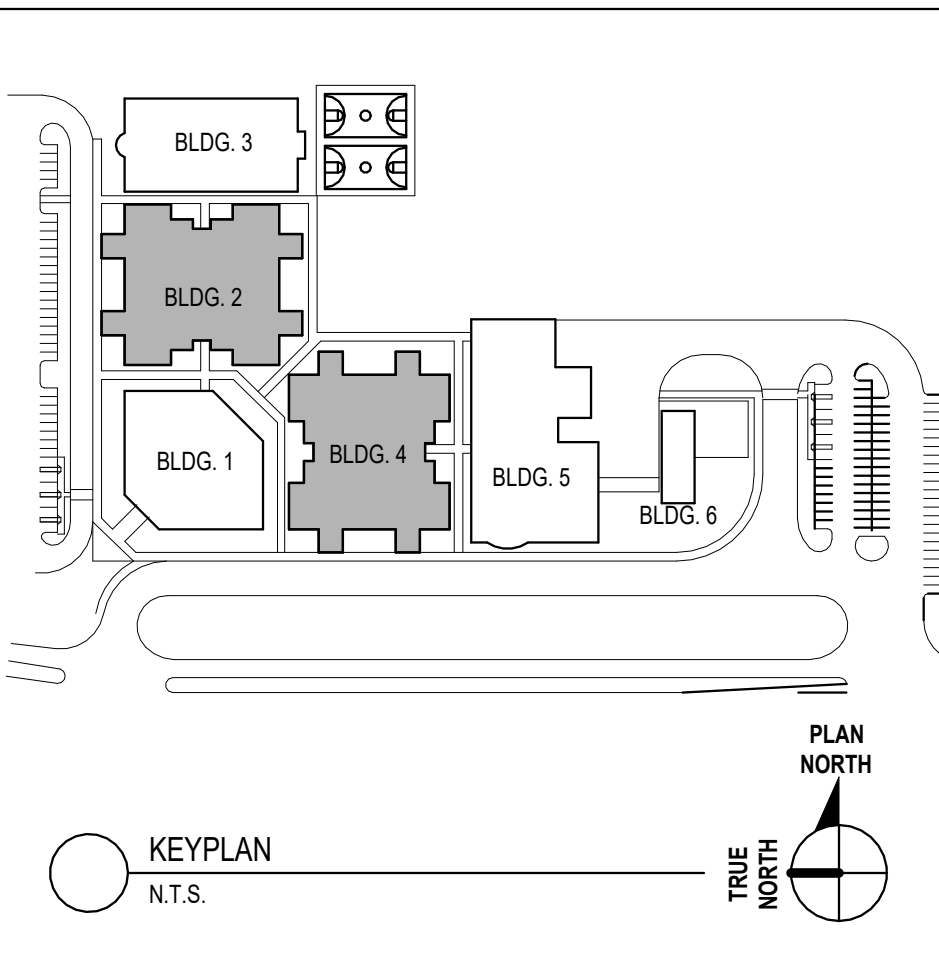


DOOR SCHEDULE - BLDG 2 - CLASSROOM 1										
MARK	LOCATION	DOOR			FRAME	RATING (MINS)	HARDWARE	REMARKS		
		WIDTH(s)	HEIGHT	TYPE				MATERIAL	SET	
2-100	CORRIDOR	3'-0" / 3'-0"	7'-9 1/2"	FG	AL	AS-Y	-	01	CONT. WEATHERSTRIPPING / ELECTRONIC DOOR ACCESS	
2-100A	CORRIDOR	3'-0" / 3'-0"	7'-9 1/2"	FG	AL	AS-Y	-	01	CONT. WEATHERSTRIPPING / ELECTRONIC DOOR ACCESS	
2-101	STAIR	3'-0" / 3'-0"	7'-10"	F	HM	HM2	-	08	CONTINUOUS WEATHERSTRIPPING	
2-101A	STAIR	3'-0" / 3'-0"	7'-0"	N	WD	HM3	60	17	FIRE RATED GLAZING	
2-102	STAIR	3'-0" / 3'-0"	7'-10"	F	HM	HM2	-	08	CONTINUOUS WEATHERSTRIPPING	
2-102A	STAIR	3'-0" / 3'-0"	7'-0"	N	WD	HM3	60	17	FIRE RATED GLAZING	
2-103	PRIMARY CLASSROOM	3'-0"	7'-0"	N	WD	HM1	-	38		
2-103A	TOILET	3'-0"	7'-0"	F	WD	HM1	-	41		
2-104	PRIMARY CLASSROOM	3'-0"	7'-0"	N	WD	HM1	-	38		
2-104A	TOILET	3'-0"	7'-0"	F	WD	HM1	-	41		
2-105	PRIMARY CLASSROOM	3'-0"	7'-0"	N	WD	HM1	-	38		
2-105A	TOILET	3'-0"	7'-0"	F	WD	HM1	-	41		
2-106	PRIMARY CLASSROOM	3'-0"	7'-0"	N	WD	HM1	-	38		
2-106A	TOILET	3'-0"	7'-0"	F	WD	HM1	-	41		
2-107	EXTENDED LEARNING	3'-0"	7'-0"	N	WD	HM1	-	38		
2-107A	TOILET	3'-0"	7'-0"	F	WD	HM1	-	41		
2-108	EXTENDED LEARNING	3'-0" / 3'-0"	7'-0"	N	WD	HM1	-	21	ELECTRONIC DOOR ACCESS	
2-110	TEACHER PLANNING	3'-0"	7'-0"	N	WD	HM1	-	38		
2-110A	TOILET	3'-0"	7'-0"	F	WD	HM1	-	41		
2-111	JANITOR CLOSET	3'-0"	7'-0"	F	WD	HM1	-	33		
2-112	MECHANICAL	3'-0" / 3'-0"	7'-0"	F	WD	HM1	-	24		
2-113A	RESOURCE ROOM	3'-0"	7'-0"	F	WD	HM1	-	40		
2-113B	RESOURCE ROOM	3'-0"	7'-0"	N	WD	HM1	-	38		
2-114	STAIR	3'-0" / 3'-0"	7'-9 1/2"	FG	AL	AS-Y	-	01	CONT. WEATHERSTRIPPING / ELECTRONIC DOOR ACCESS	
2-114A	STAIR	3'-0" / 3'-0"	7'-0"	N	WD	HM4	60	16	FIRE RATED GLAZING	
2-114B	STAIR	3'-0" / 3'-0"	7'-0"	N	WD	HM4	60	16	FIRE RATED GLAZING	
2-115A	RESOURCE ROOM	3'-0"	7'-0"	F	WD	HM1	-	40		
2-115B	RESOURCE ROOM	3'-0"	7'-0"	N	WD	HM1	-	38		
2-116	TEACHER PLANNING	3'-0"	7'-0"	N	WD	HM1	-	38		
2-118	ESE PRE-K	3'-0"	7'-0"	N	WD	HM1	-	38		
2-118A	TOILET	3'-0"	7'-0"	F	WD	HM1	-	41		
2-119	ESE CLASSROOM	3'-0"	7'-0"	N	WD	HM1	-	38		
2-119A	TOILET	3'-0"	7'-0"	F	WD	HM1	-	41		
2-120	PRIMARY CLASSROOM	3'-0"	7'-0"	N	WD	HM1	-	38		
2-120A	TOILET	3'-0"	7'-0"	F	WD	HM1	-	41		
2-121	PRIMARY CLASSROOM	3'-0"	7'-0"	N	WD	HM1	-	38		
2-121A	TOILET	3'-0"	7'-0"	F	WD	HM1	-	41		
2-122	ESE CLASSROOM	3'-0"	7'-0"	N	WD	HM1	-	38		
2-122A	TOILET	3'-0"	7'-0"	F	WD	HM1	-	41		
2-123	EXTENDED LEARNING	3'-0" / 3'-0"	7'-0"	N	WD	HM1	-	21	ELECTRONIC DOOR ACCESS	
2-124	KINDERGARTEN CLASSROOM	3'-0"	7'-0"	N	WD	HM1	-	38		
2-124A	TOILET	3'-0"	7'-0"	F	WD	HM1	-	41		
2-125	KINDERGARTEN CLASSROOM	3'-0"	7'-0"	N	WD	HM1	-	38		
2-125A	TOILET	3'-0"	7'-0"	F	WD	HM1	-	41		
2-126	KINDERGARTEN CLASSROOM	3'-0"	7'-0"	N	WD	HM1	-	38		
2-126A	TOILET	3'-0"	7'-0"	F	WD	HM1	-	41		
2-127	KINDERGARTEN CLASSROOM	3'-0"	7'-0"	N	WD	HM1	-	38		
2-127A	TOILET	3'-0"	7'-0"	F	WD	HM1	-	41		
2-128	KINDERGARTEN CLASSROOM	3'-0"	7'-0"	N	WD	HM1	-	38		
2-128A	TOILET	3'-0"	7'-0"	F	WD	HM1	-	41		
2-129	EXTENDED LEARNING	3'-0" / 3'-0"	7'-0"	N	WD	HM1	-	21	ELECTRONIC DOOR ACCESS	
2-131	TEACHER PLANNING	3'-0"	7'-0"	N	WD	HM1	-	38		
2-131A	TOILET	3'-0"	7'-0"	F	WD	HM1	-	41		
2-132	DATA	3'-0"	7'-0"	F	WD	HM1	-	33		
2-133	MECHANICAL	3'-0" / 3'-0"	7'-0"	F	WD	HM1	-	24		
2-134A	RESOURCE ROOM	3'-0"	7'-0"	F	WD	HM1	-	40		
2-134B	RESOURCE ROOM	3'-0"	7'-0"	N	WD	HM1	-	38		
2-135	STAIR	3'-0" / 3'-0"	7'-9 1/2"	FG	AL	AS-Y	-	01	CONT. WEATHERSTRIPPING / ELECTRONIC DOOR ACCESS	
2-135A	STAIR	3'-0" / 3'-0"	7'-0"	N	WD	HM4	60	16	FIRE RATED GLAZING	
2-135B	STAIR	3'-0" / 3'-0"	7'-0"	N	WD	HM4	60	16	FIRE RATED GLAZING	
2-136A	RESOURCE ROOM	3'-0"	7'-0"	F	WD	HM1	-	40		
2-136B	RESOURCE ROOM	3'-0"	7'-0"	N	WD	HM1	-	38		
2-137	TEACHER PLANNING	3'-0"	7'-0"	N	WD	HM1	-	38		
2-139	KINDERGARTEN CLASSROOM	3'-0"	7'-0"	N	WD	HM1	-	38		
2-139A	TOILET	3'-0"	7'-0"	F	WD	HM1	-	41		
2-140	AA LAB	3'-0"	7'-0"	N	WD	HM1	-	38		
2-140A	TOILET	3'-0"	7'-0"	F	WD	HM1	-	41		
2-141	PRIMARY CLASSROOM	3'-0"	7'-0"	N	WD	HM1	-	38		
2-141A	TOILET	3'-0"	7'-0"	F	WD	HM1	-	41		
2-142	PRIMARY CLASSROOM	3'-0"	7'-0"	N	WD	HM1	-	38		
2-142A	TOILET	3'-0"	7'-0"	F	WD	HM1	-	41		
2-143	KINDERGARTEN CLASSROOM	3'-0"	7'-0"	N	WD	HM1	-	38		
2-143A	TOILET	3'-0"	7'-0"	F	WD	HM1	-	41		
2-144	EXTENDED LEARNING	3'-0" / 3'-0"	7'-0"	N	WD	HM1	-	21	ELECTRONIC DOOR ACCESS	
2-200	CORRIDOR	3'-0" / 3'-0"	7'-9 1/2"	FG	AL	AS-Y	-	01	CONT. WEATHERSTRIPPING / ELECTRONIC DOOR ACCESS	
2-201	STAIR	4'-0"	7'-0"	N	HM	HM3	60	30	FIRE RATED GLAZING	
2-202	STAIR	4'-0"	7'-0"	N	HM	HM3	60	30	FIRE RATED GLAZING	
2-203	MIDDLE CLASSROOM	3'-0"	7'-0"	N	WD	HM1	-	38		
2-204	MIDDLE CLASSROOM	3'-0"	7'-0"	N	WD	HM1	-	38		
2-205	MIDDLE CLASSROOM	3'-0"	7'-0"	N	WD	HM1	-	38		
2-206	MIDDLE CLASSROOM	3'-0"	7'-0"	N	WD	HM1	-	38		
2-207	MIDDLE CLASSROOM	3'-0"	7'-0"	N	WD	HM1	-	38		
2-208	EXTENDED LEARNING	3'-0" / 3'-0"	7'-0"	N	WD	HM1	-	21	ELECTRONIC DOOR ACCESS	
2-210	TOILET	3'-0"	7'-0"	F	WD	HM1	-	41		
2-211	TOILET	3'-0"	7'-0"	F	WD	HM1	-	41		
2-212	TEACHER PLANNING	3'-0"	7'-0"	N	WD	HM1	-	38		
2-212A	TOILET	3'-0"	7'-0"	F	WD	HM1	-	41		
2-213	JANITOR	3'-0"	7'-0"	F	WD	HM1	-	33		
2-214A	STAIR	3'-0" / 3'-0"	7'-0"	N	WD	HM4	60	16	FIRE RATED GLAZING	
2-214B	STAIR	3'-0" / 3'-0"	7'-0"	N	WD	HM4	60	16	FIRE RATED GLAZING	
2-215A	RESOURCE ROOM	3'-0"	7'-0"	F	WD	HM1	-	40		
2-215B	RESOURCE ROOM	3'-0"	7'-0"	N	WD	HM1	-	38		
2-216A	RESOURCE ROOM	3'-0"	7'-0"	F	WD	HM1	-	40		
2-216B	RESOURCE ROOM	3'-0"	7'-0"	N	WD	HM1	-	38		
2-217	MECHANICAL	3'-0" / 3'-0"	7'-0"	F	WD	HM1	-	24		
2-218	TEACHER PLANNING	3'-0"	7'-0"	N	WD	HM1	-	38		
2-219	TOILET	3'-0"	7'-0"	F	WD	HM1	-	41		
2-220	TOILET	3'-0"	7'-0"	F	WD	HM1	-	41		
2-222	MIDDLE CLASSROOM	3'-0"	7'-0"	N	WD	HM1	-	38		
2-223	MIDDLE CLASSROOM	3'-0"	7'-0"	N	WD	HM1	-	38		
2-224	MIDDLE CLASSROOM	3'-0"	7'-0"	N	WD	HM1	-	38		
2-225	MIDDLE CLASSROOM	3'-0"	7'-0"	N	WD	HM1	-	38		
2-226	MIDDLE CLASSROOM	3'-0"	7'-0"	N	WD	HM1	-	38		
2-227	EXTENDED LEARNING	3'-0" / 3'-0"	7'-0"	N	WD	HM1	-	21	ELECTRONIC DOOR ACCESS	
2-228	INTERMEDIATE CLASSROOM	3'-0"	7'-0"	N	WD	HM1	-	38		
2-229	INTERMEDIATE CLASSROOM	3'-0"	7'-0"	N	WD	HM1	-	38		
2-230	INTERMEDIATE CLASSROOM	3'-0"	7'-0"	N	WD	HM1	-	38		
2-231	INTERMEDIATE CLASSROOM	3'-0"	7'-0"	N	WD	HM1	-	38		
2-232	INTERMEDIATE CLASSROOM	3'-0"	7'-0"	N	WD	HM1	-	38		
2-233	EXTENDED LEARNING	3'-0" / 3'-0"	7'-0"	N	WD	HM1	-	21	ELECTRONIC DOOR ACCESS	
2-234	TOILET	3'-0"	7'-0"	F	WD	HM1	-	41		
2-235A	STAIR	3'-0" / 3'-0"	7'-0"	N	WD	HM4	60	16	FIRE RATED GLAZING	
2-235B	STAIR	3'-0" / 3'-0"	7'-0"	N	WD	HM4	60	16	FIRE RATED GLAZING	
2-236	TOILET	3'-0"	7'-0"	F	WD	HM1	-	41		
2-237	TEACHER PLANNING	3'-0"	7'-0"	N	WD	HM1	-	38		
2-237A	TOILET	3'-0"	7'-0"	F	WD	HM1	-	41		
2-238A	RESOURCE ROOM	3'-0"	7'-0"	F	WD	HM1	-	40		
2-238B	RESOURCE ROOM	3'-0"	7'-0"	N	WD	HM1	-	38		
2-240A	RESOURCE ROOM	3'-0"	7'-0"	F	WD	HM1	-	40		
2-240B	RESOURCE ROOM	3'-0"	7'-0"	N	WD	HM1	-	38		
2-241	MECHANICAL	3'-0" / 3'-0"	7'-0"	F	WD	HM1	-	24		
2-242	DATA	3'-0"	7'-0"	F	WD	HM1	-	33		
2-243	TEACHER PLANNING	3'-0"	7'-0"	N	WD	HM1	-	38		
2-244	TOILET	3'-0"	7'-0"	F	WD	HM1	-	41		
2-245	TOILET	3'-0"	7'-0"	F	WD	HM1	-	41		
2-247	INTERMEDIATE CLASSROOM	3'-0"	7'-0"	N	WD	HM1	-	38		
2-248	INTERMEDIATE CLASSROOM	3'-0"	7'-0"	N	WD	HM1	-	38		
2-249A	C&T LAB	3'-0"	7'-0"	N	WD	HM1	-	38		
2-249B	C&T LAB	3'-0"	7'-0"	N	WD	HM1	-	38		
2-250	TECH ROOM	3'-0"	7'-0"	F	WD	HM1	-	40		
2-251	ESE CLASSROOM	3'-0"	7'-0"	N	WD	HM1	-	38		
2-252	EXTENDED LEARNING	3'-0" / 3'-0"	7'-0"	N	WD	HM1	-	21	ELECTRONIC DOOR ACCESS	


3'-1 1/2" = 1'-0"
1 1/2" = 1'-0"
1" = 1'-0"
1 1/2" = 1'-0"
3/4" = 1'-0"
1 1/2" = 1'-0"
3/4" = 1'-0"
1 1/2" = 1'-0"
1/2" = 1'-0"
1/4" = 1'-0"
1/8" = 1'-0"
1/16" = 1'-0"

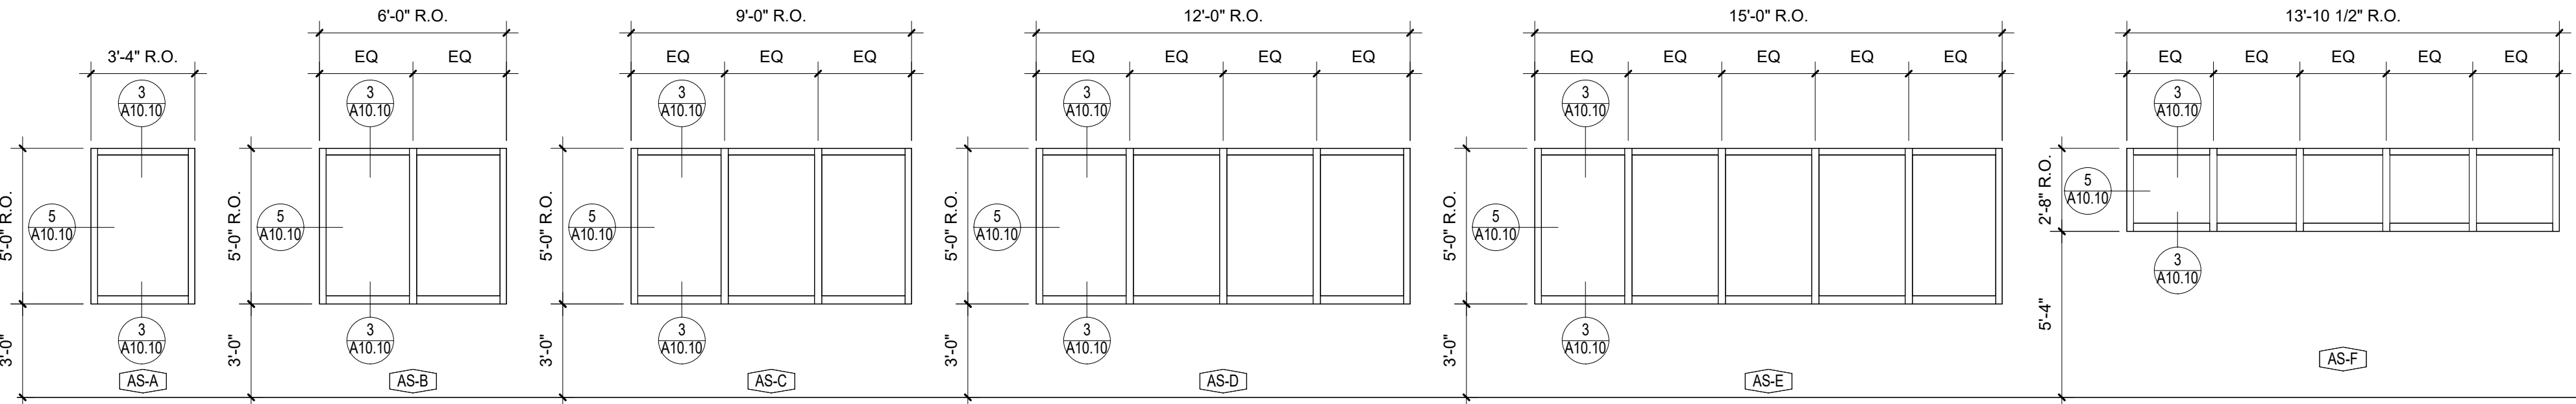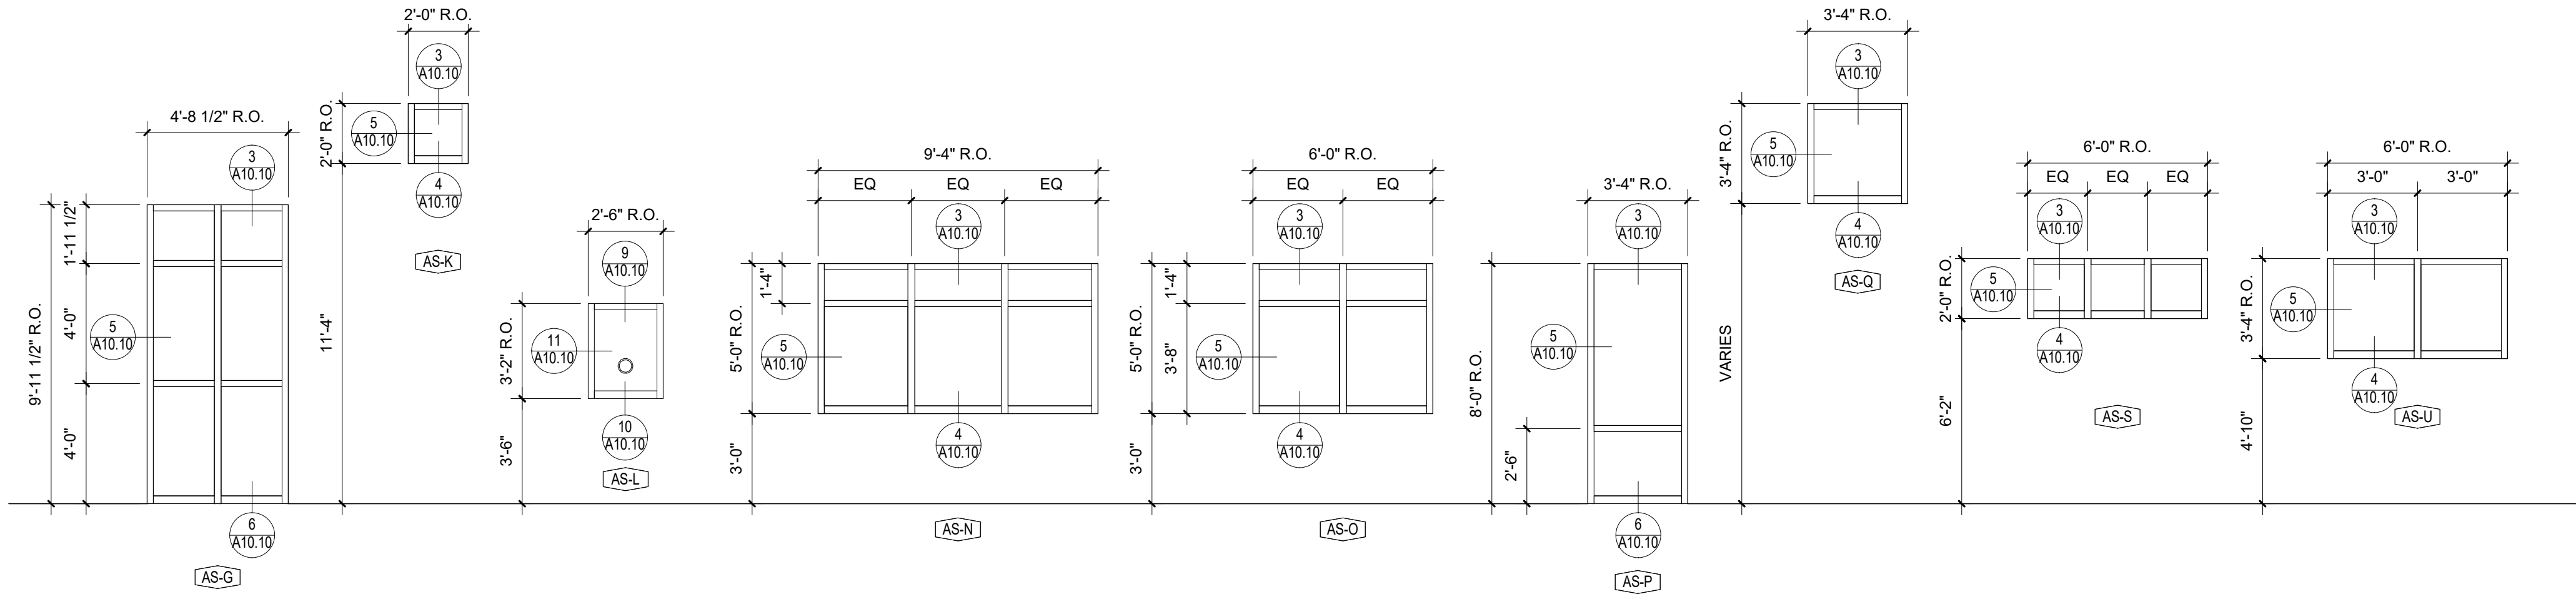


1 STOREFRONT WINDOW TYPES
1/4" = 1'-0"

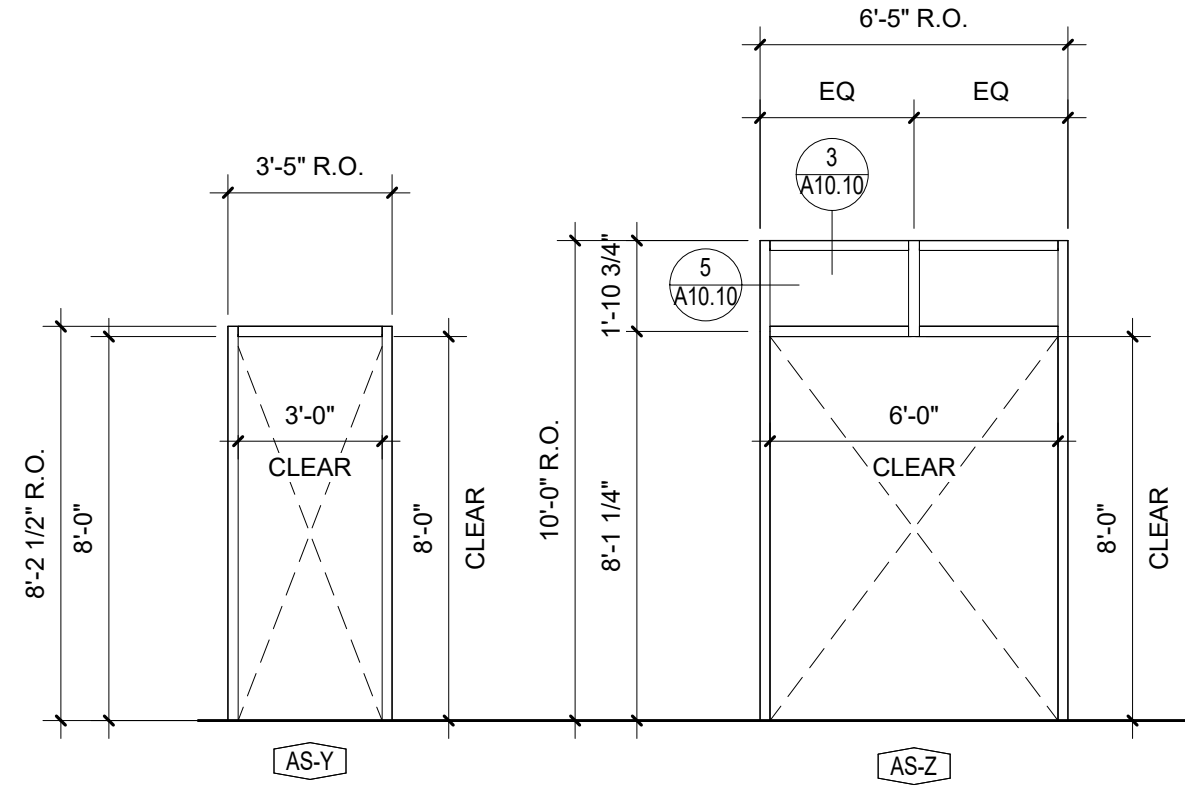


2 STOREFRONT DOOR TYPES
1/4" = 1'-0"

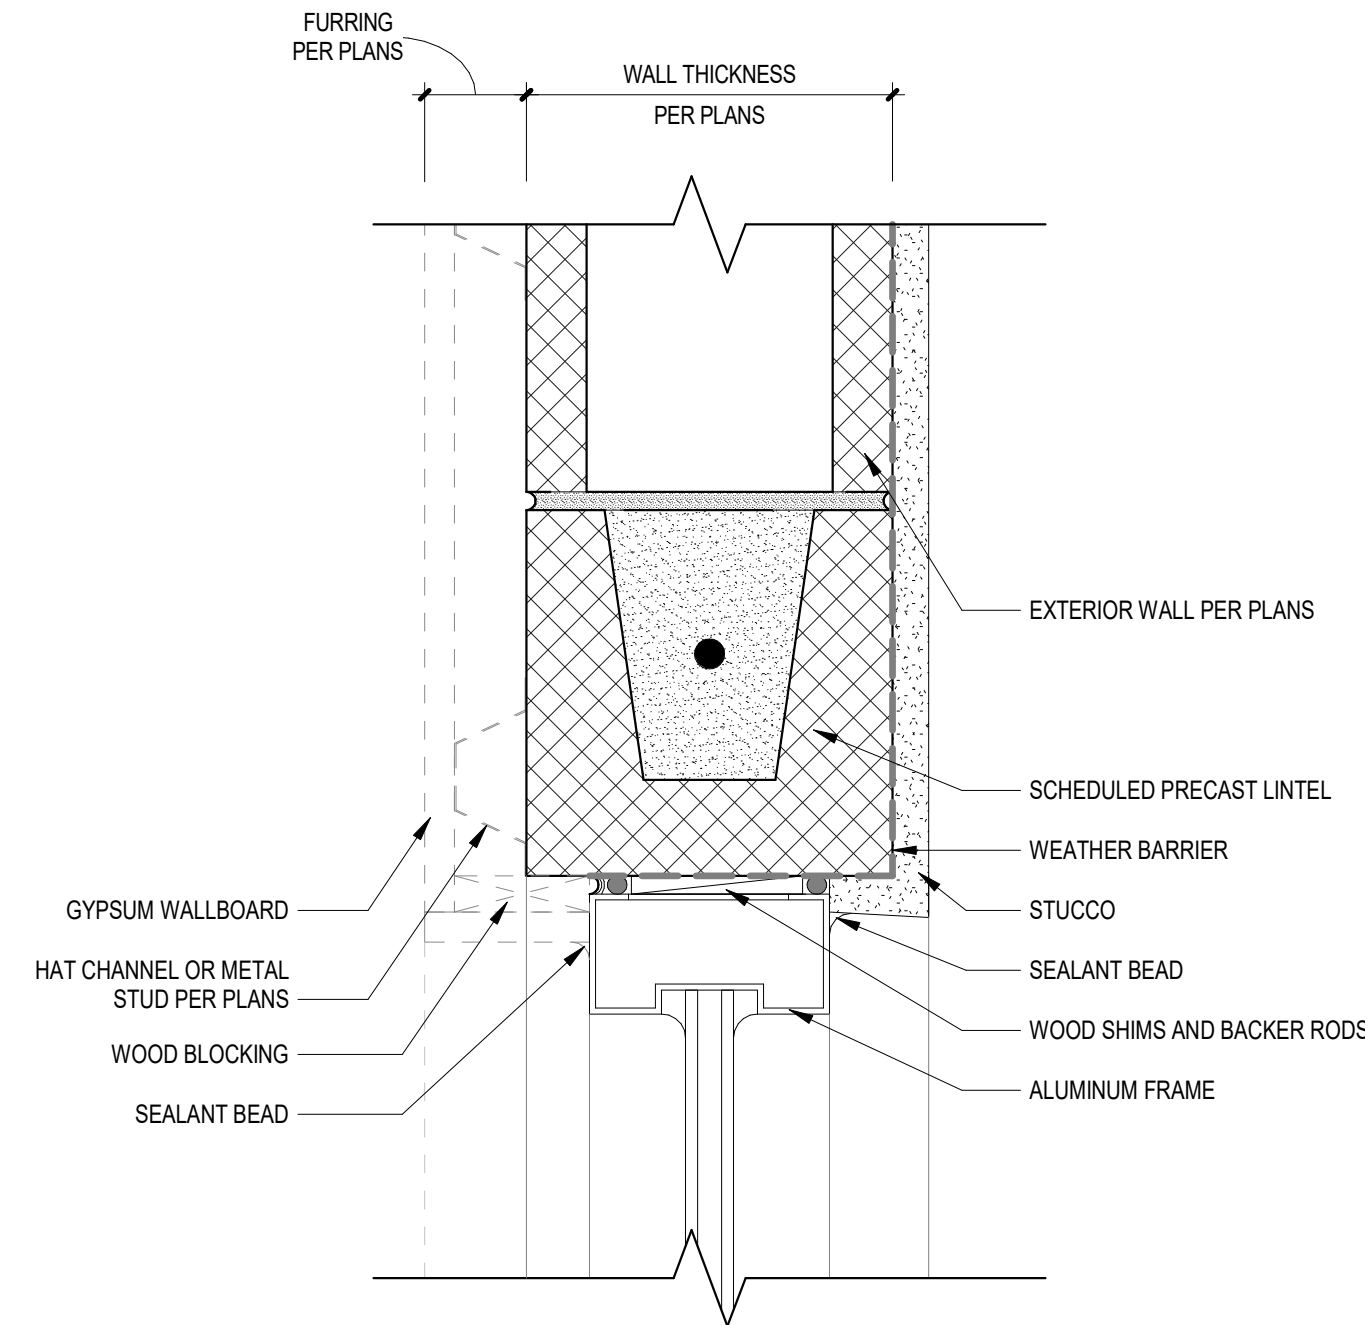


3 HEAD DETAIL
3" = 1'-0"

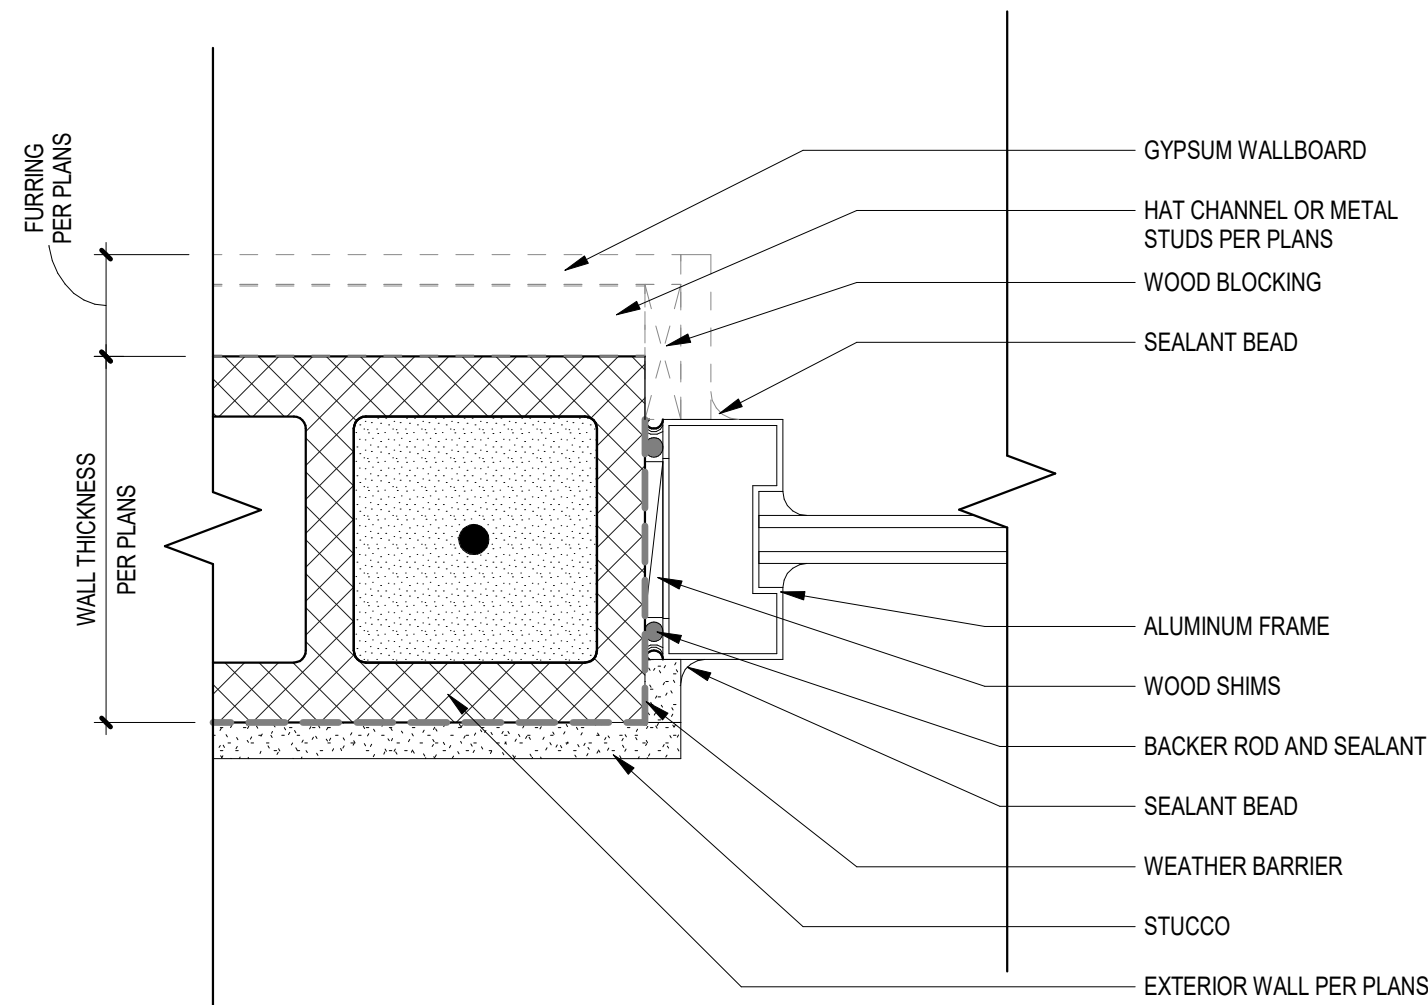


5 JAMB DETAIL
3" = 1'-0"

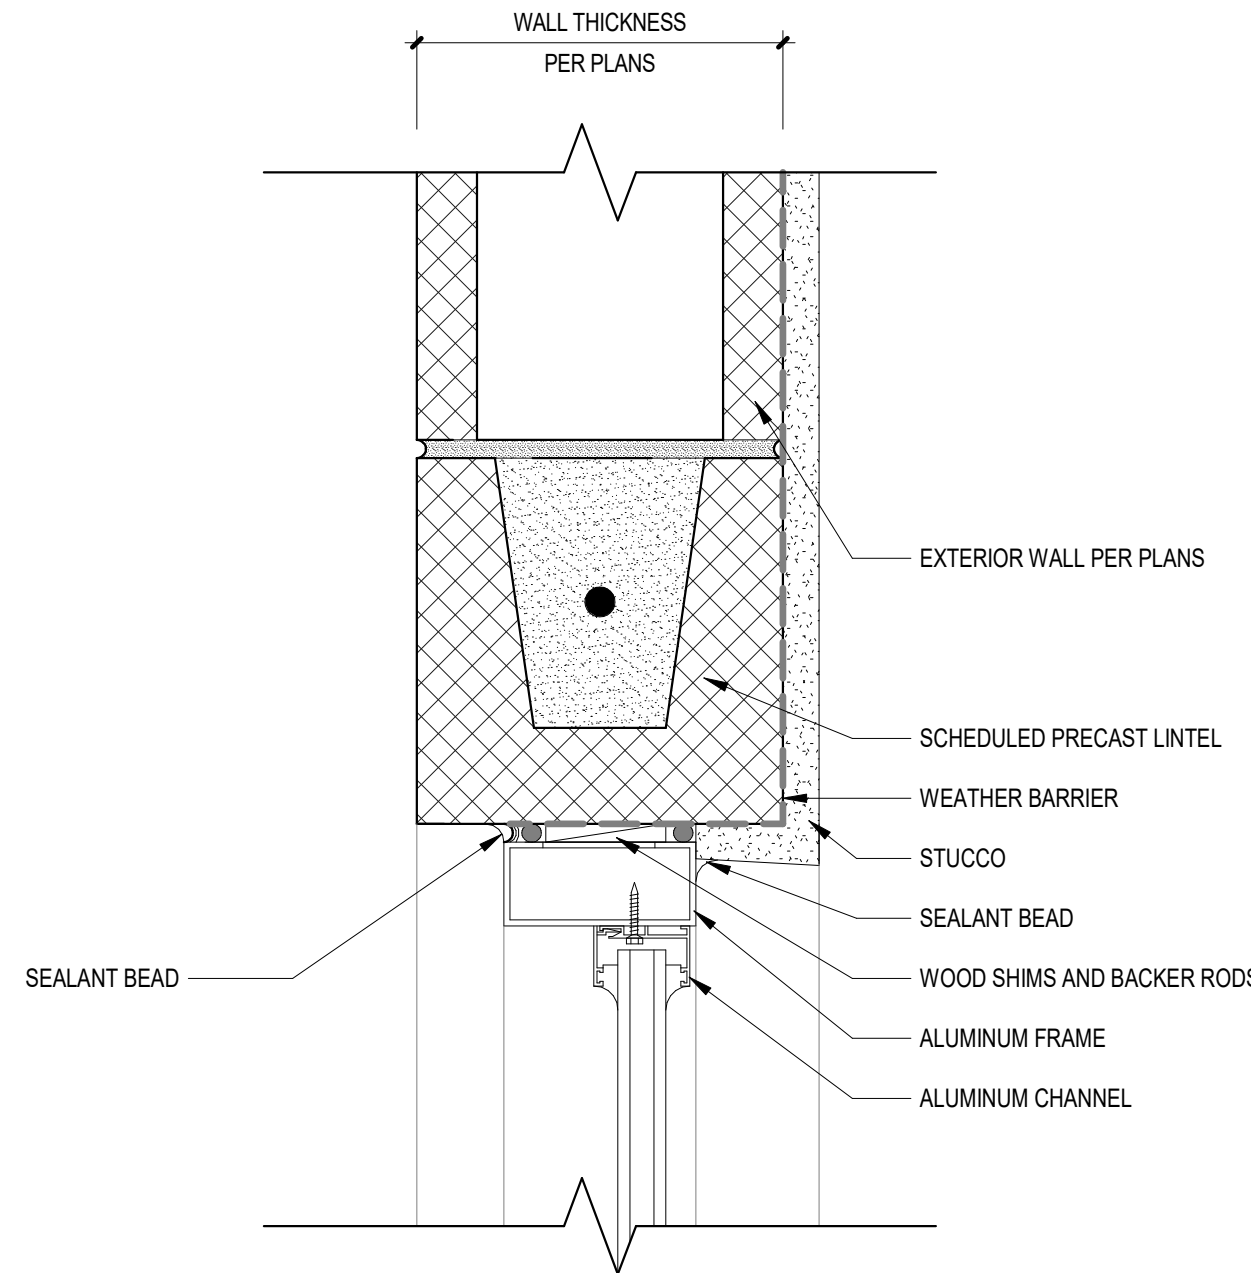


9 HEAD DETAIL
3" = 1'-0"

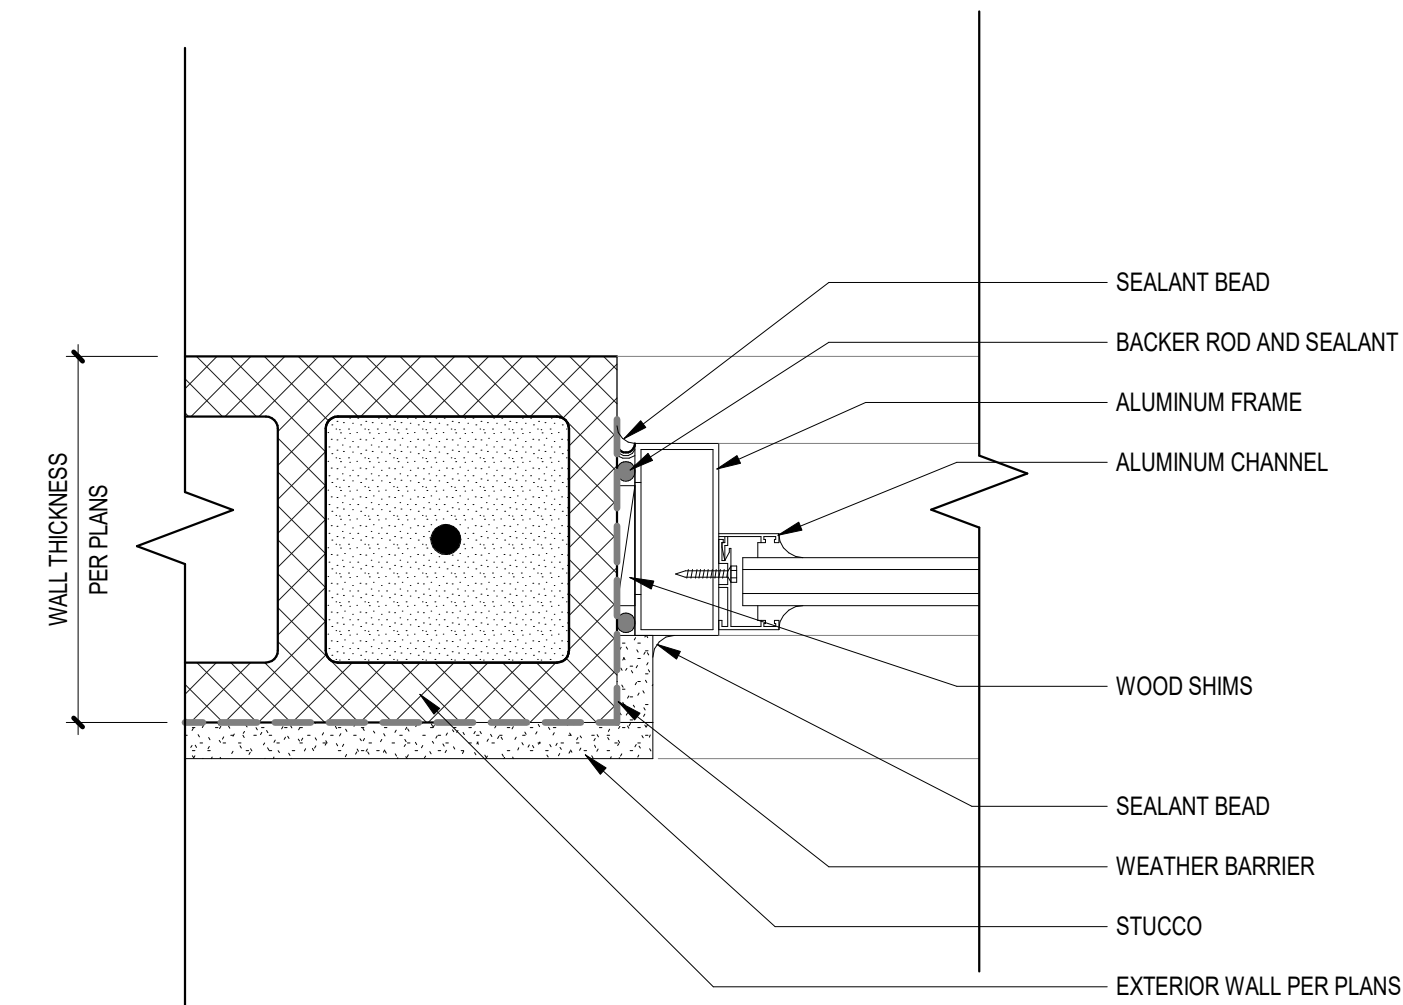


11 JAMB DETAIL
3" = 1'-0"

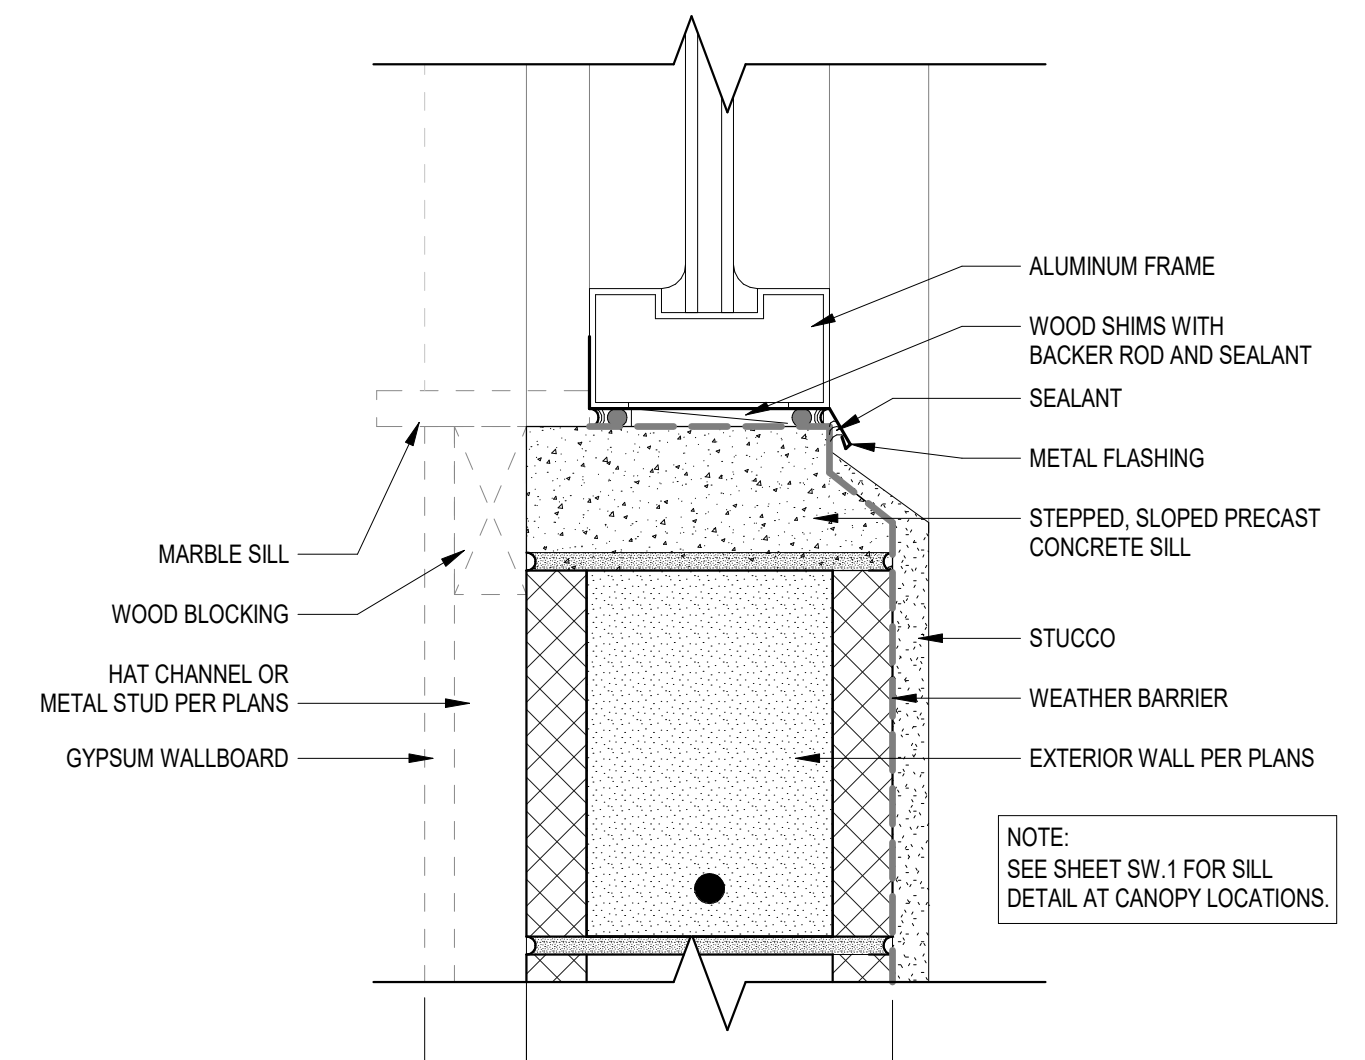

4 SILL DETAIL
3" = 1'-0"

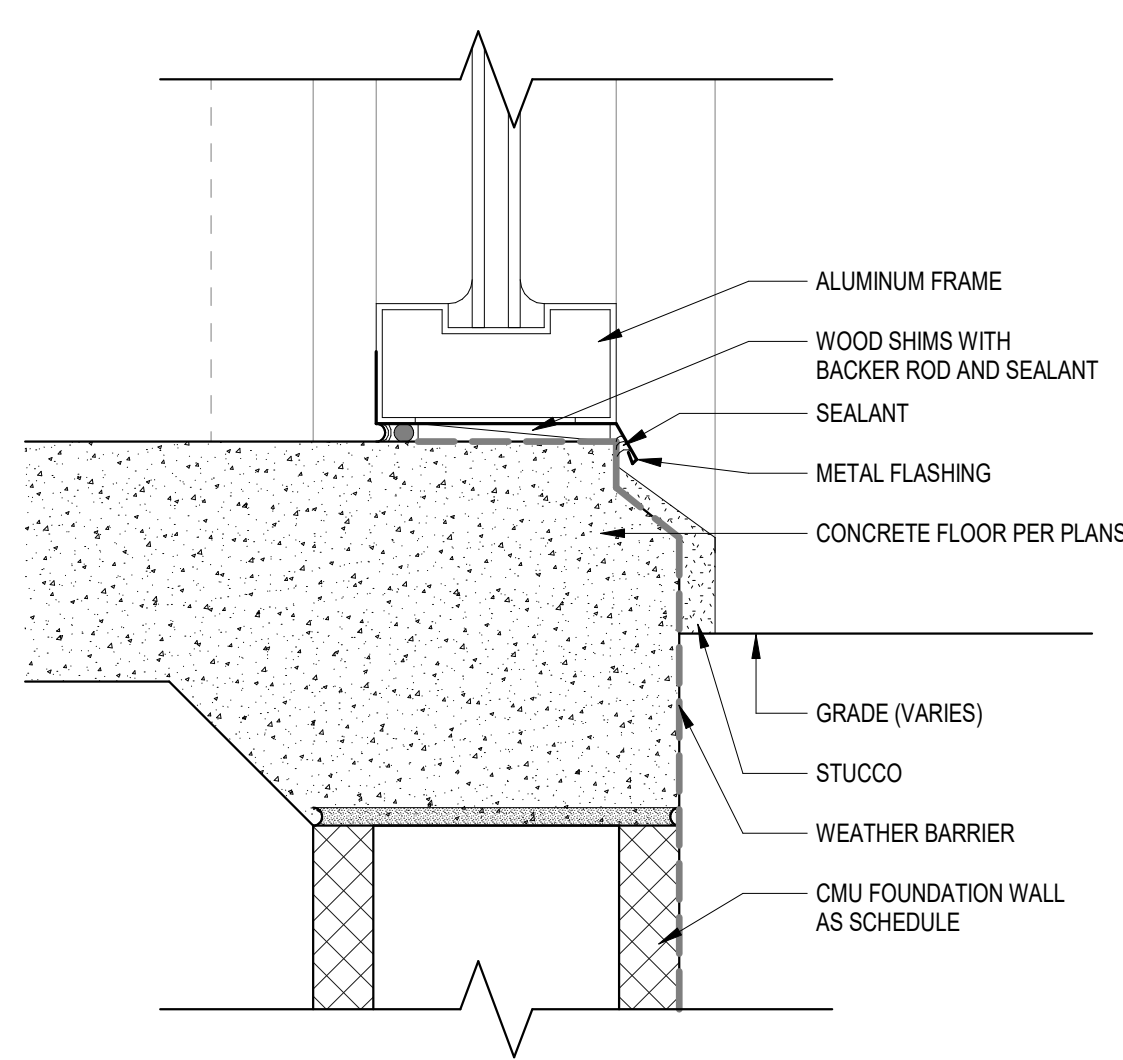

6 SILL DETAIL
3" = 1'-0"

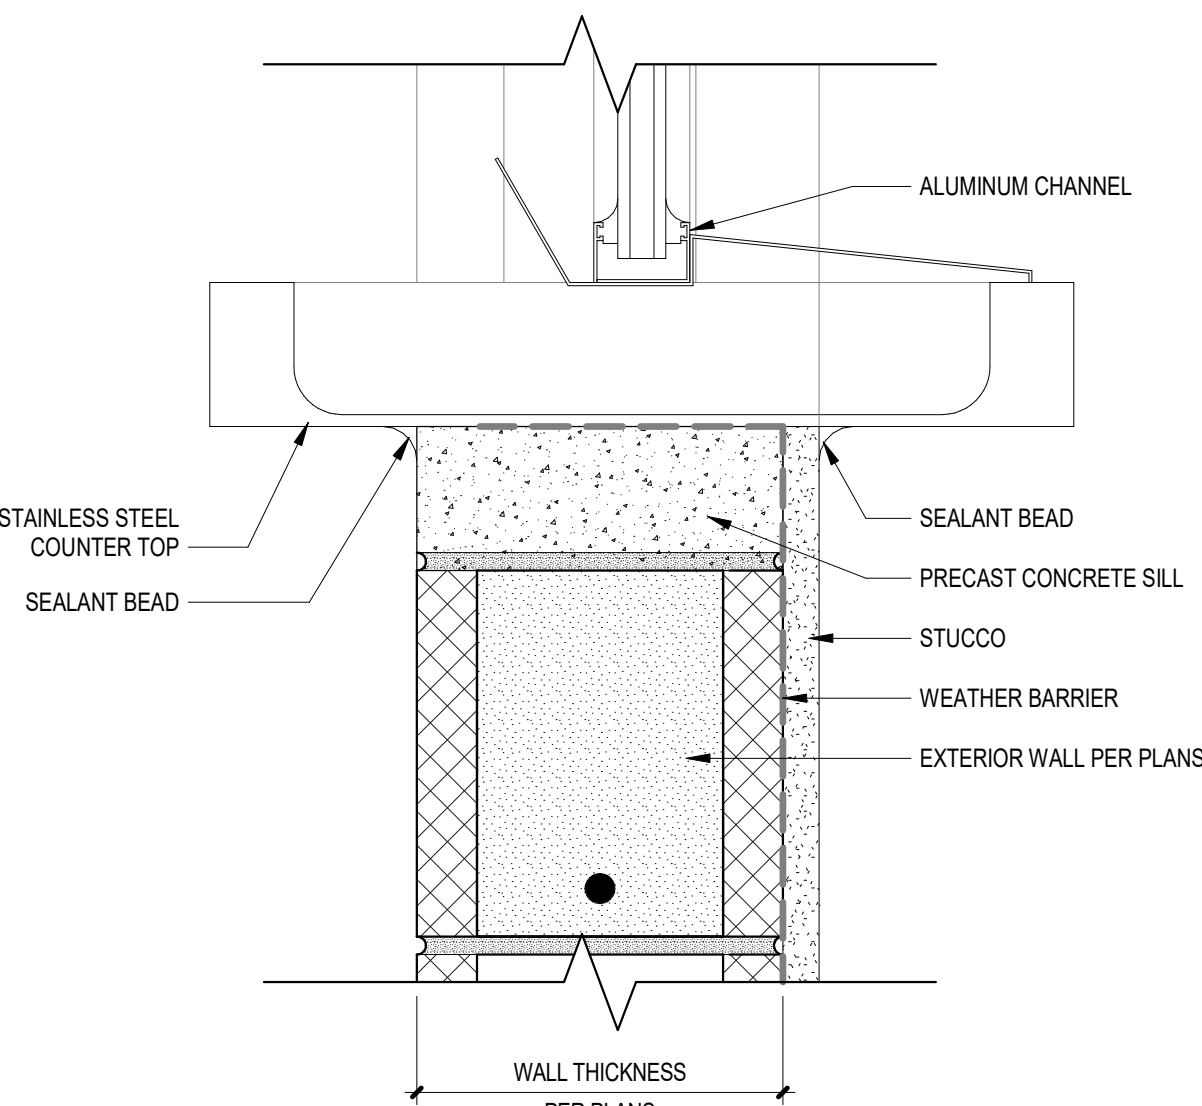

10 SILL DETAIL
3" = 1'-0"

GLAZING SCHEDULE	
MARK	DESCRIPTION
GL-1	LOREM IPSUM DOLOR SIT AMET
GL-2	LOREM IPSUM DOLOR SIT AMET
GL-3	LOREM IPSUM DOLOR SIT AMET

CODE REVIEW:


CERTIFICATE:



SPIEZZE ARCHITECTURAL GROUP INC.
2001 9TH AVENUE
SUITE 308
VERO BEACH, FL 32900
PHONE: 772-794-2929

SIGNATURE:
ANTHONY DONATO
STEVEN G. SIEGL
JOHN F. WRIGHT

SEAL:

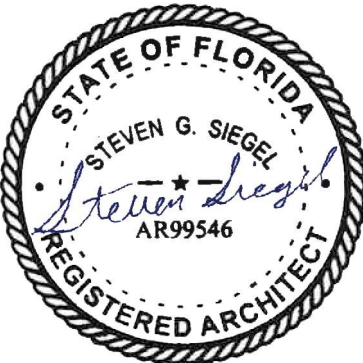

CONSULTANT...

PERMIT SET 12-10-2024

PROJECT:

ST. LUCIE WESTERN
GROVE K-8 SCHOOL

SW POWERLINE RD AND TRADITION
PARKWAY PORT ST. LUCIE, FL 34986

FOR

ST. LUCIE SCHOOL
DISTRICT

9461 BRANDYWINE LANE, PORT ST.
LUCIE, FL 34986

FOR CODE REVIEW: DD/MM/YYYY

REVISIONS:

#	REVISION NAME	DATE
---	---------------	------

RECEIVED
12/11/2024

FOR BID: DD/MM/YYYY

DRAWING TITLE:

CURTAIN WALL AND
STOREFRONT
ELEVATIONS

COMMISSION NUMBER:

24K054

DO NOT SCALE THE DRAWINGS

DRAWING NUMBER:

A10.10