


Site Construction Plans for:

Deuk Spine of Orlando

Millenia Place Dr., Orlando, Florida
Section 18, Township 23, Range 29
Parcel ID No. 18-23-29-0830-02-003

Location Map

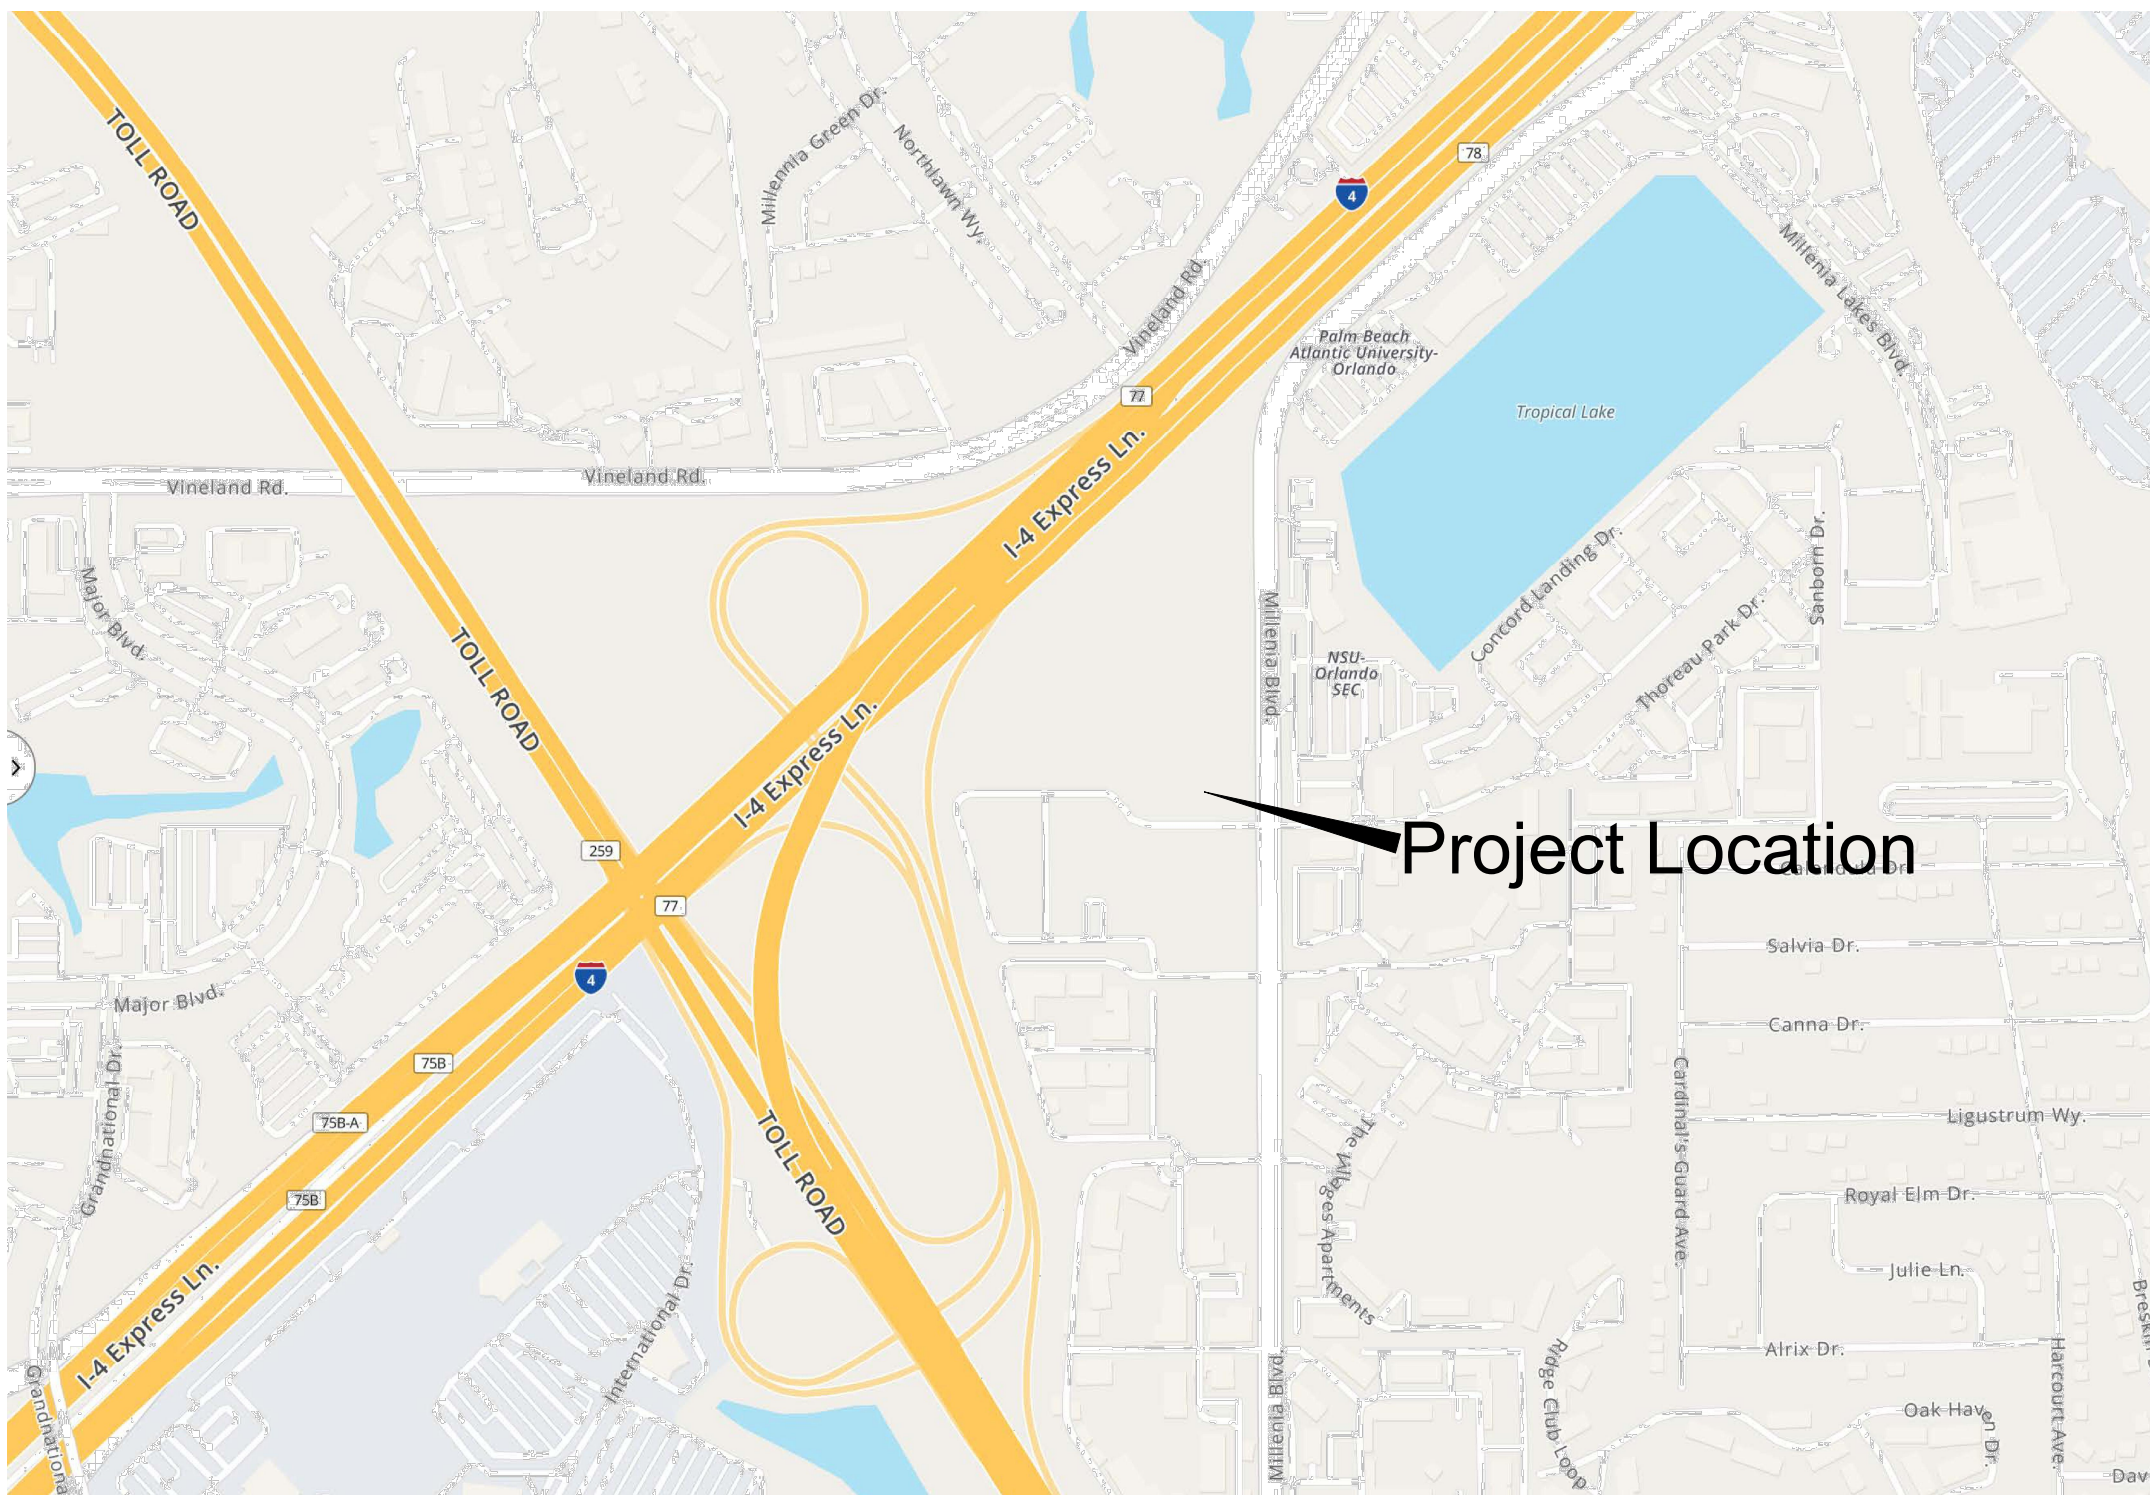

Project Location

Legal Description (per DOC# 2020015537):

LOT 2C, BOYLAND PROPERTIES AT MILLENIA PALMS, ACCORDING TO THE PLAT THEREOF, RECORDED IN PLAT BOOK 100, PAGES 33 THROUGH 36, PUBLIC RECORDS OF ORANGE COUNTY, FLORIDA

Source: Boundary, Topographic, Tree & Improvements Survey prepared by American Surveying, Inc., Project No. 04001623, dated 4-23-23.

Sheet Index

No.	Title
C1	Cover Sheet
C2	Existing Conditions Aerial
C3	Site Plan
C4	Solid Waste Truck Circulation Plan
C4a	Fire Truck Circulation Plan
C5	Paving, Grading and Drainage Plan
C6	Utility Plan
C7	Stormwater Pollution Prevention Plan
C8	Details
C9	Details
C9-a	Details
C9-b	Details
C10	Notes

Sunshine State One Call of Florida, Inc.
(800) 432-4770
www.callsunshine.com

Owner / Developer:

Millenia Medical Development, LLC

7512 Dr. Phillips Blvd., Ste. 50-772
Orlando, FL 32819
Ph. (321) 593.2537
Attn: Dr. Ara Deukmedjian
deukmedjian@gmail.com

Civil Engineer/Planner:

Planeng, Inc.

3737 Lake Joyce Dr.
Land O Lakes, Florida 34639 Ph.
(813) 463.3344
Attn: Jay M. Gill, P.E. and/or Russell Ottenberg
jay@planeng.com, russell@planeng.com

Architect:

HuntonBrady Architects

333 S. Garland Ave., Ste. 1100
Orlando, FL 32801
Ph. (407) 839.0886
Attn: Alex Jordan
ajordan@huntonbrady.com

Landscape Architect:

Daniel Rogers Landscape Architecture

1775 Mohawk Trail
Maitland, FL 32725
Ph. (407) 353.0112
Attn: Danny Rogers
daniel@rogres-la.com

Surveyor:

American Surveying, Inc.

4847 N. Florida Ave.
Tampa, FL 33603
Ph. (813) 234-0103
Attn: John W. Strachan
jstrachan@amereicansurveying.com

Geotechnical Engineer:

Intertek PSI, Inc.

1748 33rd Street
Orlando, FL 32839
Ph. (407) 304.5560
Attn: Malcolm Thompson, P.E.
malcolm.thompson@intertek.com

PLANENG INC
Board of Professional Engineers
Certificate of Authorization
No. 26432

Pensacola:
501 Fitzgerald Street
Pensacola, FL 32505
T (850) 444.9493

Tampa:
3737 Lake Joyce Dr
Land O Lakes, FL 34639
T (813) 962.1752

Issue / Revisions
1, 5/14/26, Revised per City of Orlando staff review comments.


2, 8-3-26, Revised per City of Orlando staff review comments; updated Owner address info.



Scale
NTS

Deuk Spine of Orlando

PLANENG INC

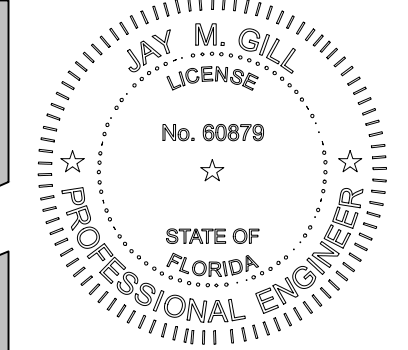

Date

Reviewed by
JMG/RMO

Plan Description
Cover Sheet

Sheet No.

C1