
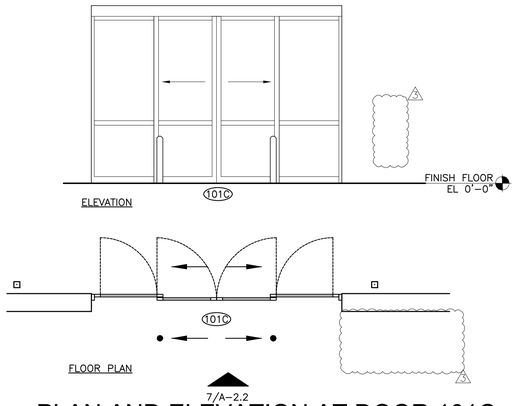


7 PLAN AND ELEVATION AT DOOR 101C

SCALE: 1/4"=1'-0" REFER: A-1.01 AND A-2.2

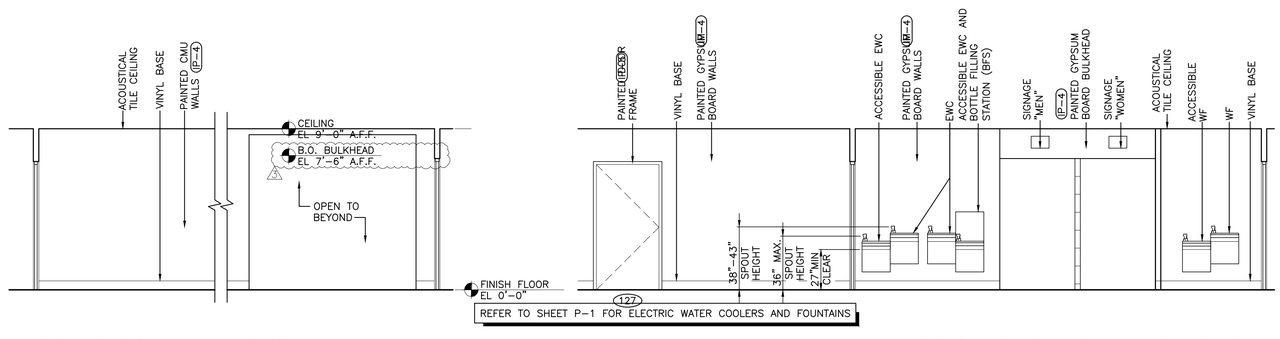

6 ELEVATION AT ALCOVE 129


SCALE: 1/4"=1'-0" REFER: A-4.11


5 ELEVATION AT ALCOVE 129

SCALE: 1/4"=1'-0" REFER: A-4.11

KEY PLAN

NOT TO SCALE

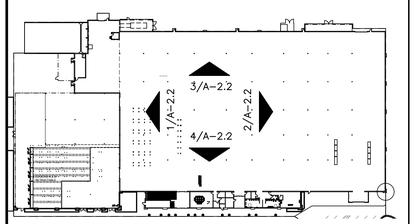


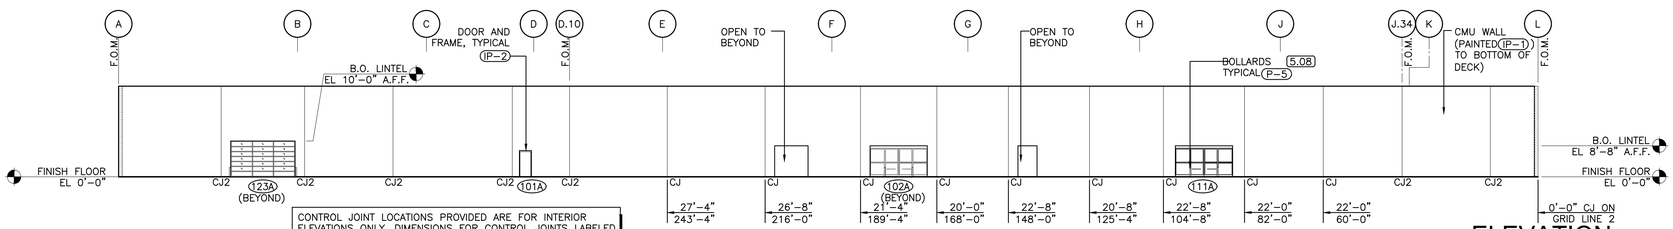

CONTROL JOINT LOCATIONS PROVIDED ARE FOR INTERIOR ELEVATIONS ONLY. DIMENSIONS FOR CONTROL JOINTS LABELED "CJ2" ARE ON GRID LINE 2 AND GIVEN IN 1/A-2.0.


4 ELEVATION

SCALE: 1"=20'-0" REFER: A-2.2

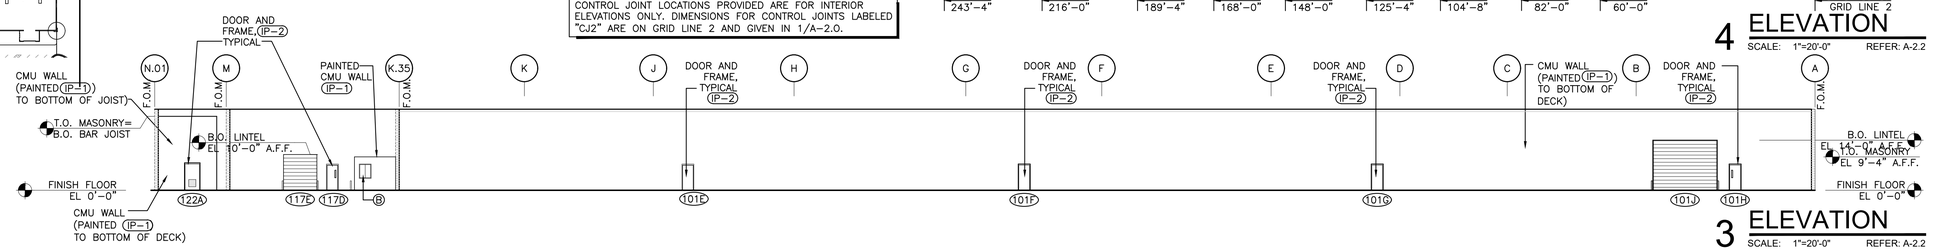


3 ELEVATION

SCALE: 1"=20'-0" REFER: A-2.2

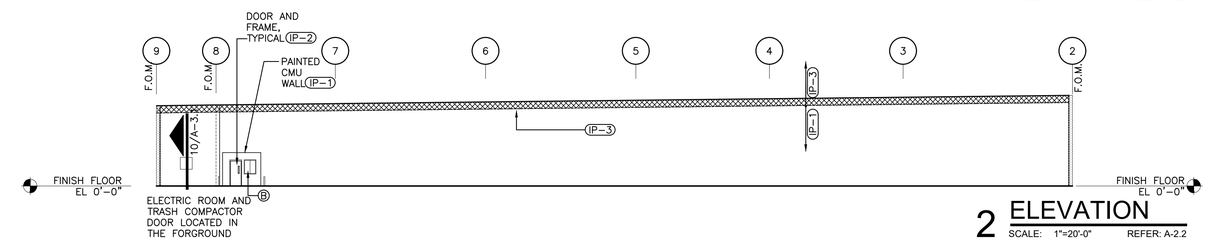

2 ELEVATION

SCALE: 1"=20'-0" REFER: A-2.2

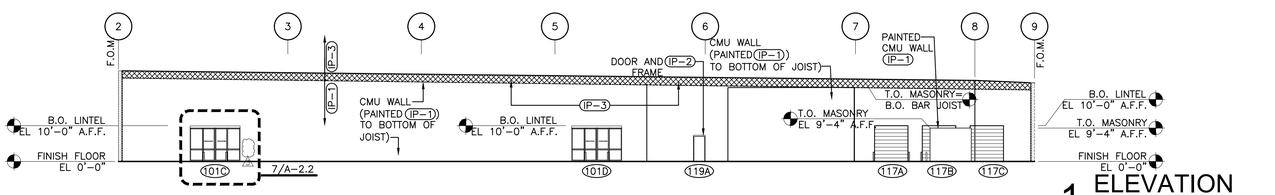

1 ELEVATION

SCALE: 1"=20'-0" REFER: A-2.2

FINISH LEGEND

(IP-1)	PPG-FOG
(IP-2)	PPG-GRAY STONE
(IP-3)	WALLS – WHITE (SAME COLOR AS ROOF DECK) FROM BOTTOM OF BAR JOIST TO METAL ROOF DECK
(IP-4)	PPG-STONINGTON
(IP-5)	PPG-CLAM SHELL

GENERAL NOTES

1. DO NOT PAINT BUSWAY
2. PAINT ALL INTERIOR STEEL COLUMNS COLOR (IP-1) FROM FINISH FLOOR UP TO BOTTOM OF JOIST, COLOR (IP-3) FROM BOTTOM OF JOISTS UP.
3. IP = INTERIOR PAINT

SPRINKLER PAINTING NOTES

1. PAINT ALL SPRINKLER PIPING INSTALLED WITHIN THE BAR JOIST AREA OF THE SALES, STORAGE, RECEIVING, CUSTOMER LOADING CANOPY, AND THE GARDEN CENTER CANOPY. COLOR SHALL BE WHITE TO MATCH THE PAINTED AREA.
2. PAINT ALL SPRINKLER PIPING THAT IS INSTALLED FROM BOTTOM OF BAR JOIST TO FINISH FLOOR. COLOR SHALL BE "OSHA RED".
3. PAINT ALL SPRINKLER PIPING INSTALLED WITHIN THE FRONT OFFICE AREA FROM BOTTOM OF CEILING TO FINISH FLOOR. COLOR SHALL BE "OSHA RED".
4. SPRINKLER PIPING IN THE SPRINKLER ROOM, JANITOR AND UTILITY CLOSETS, THE REAR ELECTRICAL ROOM, AND THE STAGING AREA ARE EXCLUDED AND WILL NOT RECEIVE ANY PAINTING OTHER THAN FACTORY PAINT.
5. MAKE SURE ALL SPRINKLER HEADS ARE PROPERLY COVERED BEFORE PAINTING.
6. IF ANY SPRINKLER HEADS ARE PAINTED, REMOVE THEM AND REPLACE WITH NEW HEADS TO MATCH.

ORIGINAL	SECOND	FINAL

REVISIONS

◇ PRE-BID SET ISSUE DATE △ POST BID SET ISSUE DATE

DATE		DESCRIPTION
10.07.25	△	Criteria Updates

PERRY M. PETRILLO ARCHITECTS PC
9 Park Avenue
Park Ridge, New Jersey 07656
Telephone (201) 307-6153
Facsimile (201) 307-6158

LICENSE:
NCARB Cert. No. 44-575
NEW JERSEY Lic. No. 12119
NEW YORK Lic. No. 024375-1
PENNSYLVANIA Lic. No. RA-015310-B
VIRGINIA Lic. No. 0401 011655
FLORIDA Lic. No. AR95158

STATE OF FLORIDA PERRY M. PETRILLO AR95158 REGISTERED ARCHITECT

LOWE'S HOME CENTERS, LLC
1000 LOWE'S BOULEVARD
MOORESVILLE, NC 28117
704.758.1000 (PH.)

THIS DRAWING IS THE PROPERTY OF LOWE'S HOME CENTERS, LLC. ANY USE OR REPRODUCTION IN WHOLE OR PART IS PROHIBITED WITHOUT THE EXPRESSED WRITTEN CONSENT OF LOWE'S HOME CENTERS, LLC. ©COPYRIGHT 2025-2027 ALL RIGHTS RESERVED

LOWE'S

INTERIOR ELEVATIONS AND DETAILS

LOWE'S OF WESTLAKE
5683 SEMINOLE PRATT WHITNEY RD.
Westlake, Florida, 33470

PCN: 77-40-43-01-29-00-0010
PROJECT No: 23.200 DRAWN BY: LDM CHECKED BY:

CRITERIA ISSUE DATE: 02-2025
PERMIT SET ISSUE DATE: 08-22-2025
CONSTRUCTION SET ISSUE DATE: 04-14-2025
DRAWING NUMBER:

A-2.2