

GENERAL NOTES


1. INSTALL JOINT SEALANT OVER 1/2" EXPANSION JOINT FILLER AT ALL EXTERIOR WALL/PAVEMENT JOINTS AND AT ALL CUTS AND HOLES THROUGH PAVEMENT. (REFER TO SPECIFICATIONS)
2. REFER TO STRUCTURAL FOR LOCATION OF GROUTED CELLS AT STRUCTURAL CONNECTION.
3. PAINT EXTERIOR/EXPOSED GIRDERS, JOISTS AND MISCELLANEOUS STEEL ETC. WHITE (P-6)
4. REFER TO SHEET A-2.0 FOR EXTERIOR FINISHES.
5. PARAPET MEMBRANE FLASHING SHALL BE OF SAME MATERIAL AS SINGLE-PLY ROOFING MEMBRANE.

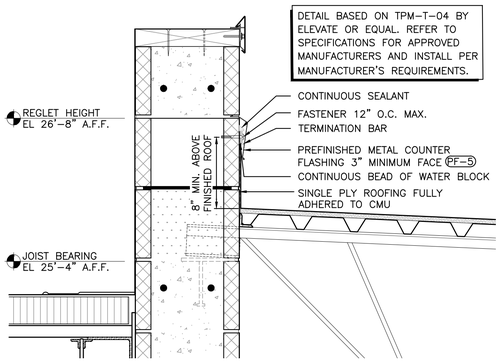

8 REGLET DETAIL
SCALE: 1 1/2"=1'-0" REFER: A-3.0

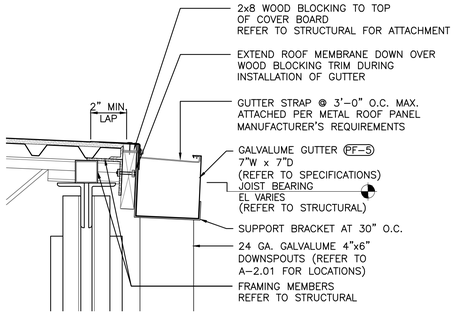


7 GUTTER MOUNTING DETAIL
SCALE: 1 1/2"=1'-0" REFER: A-3.0

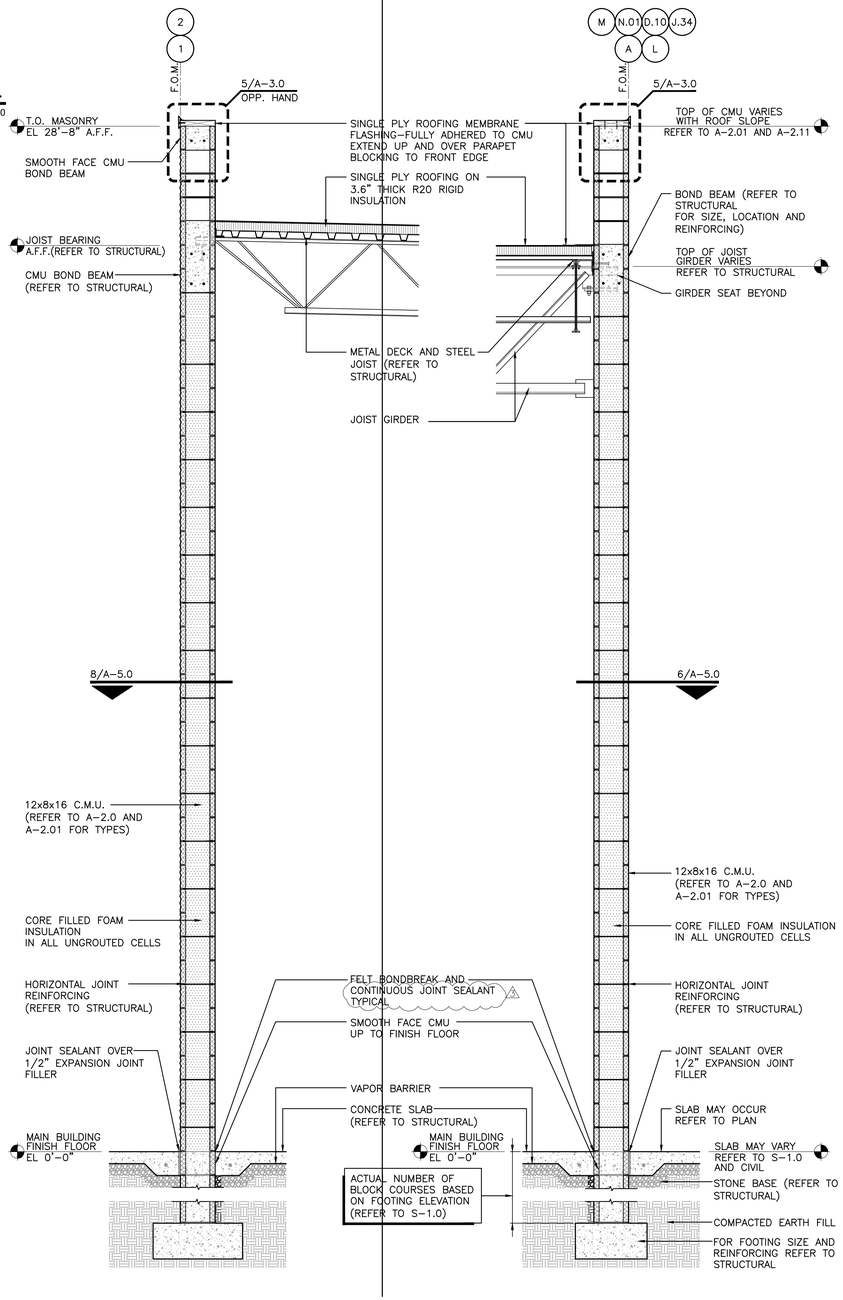



2 FRONT WALL SECTION
SCALE: 1/2"=1'-0" REFER: A-1.0, A-2.0

1 SIDE WALL SECTION
SCALE: 1/2"=1'-0" REFER: A-1.0, A-2.01

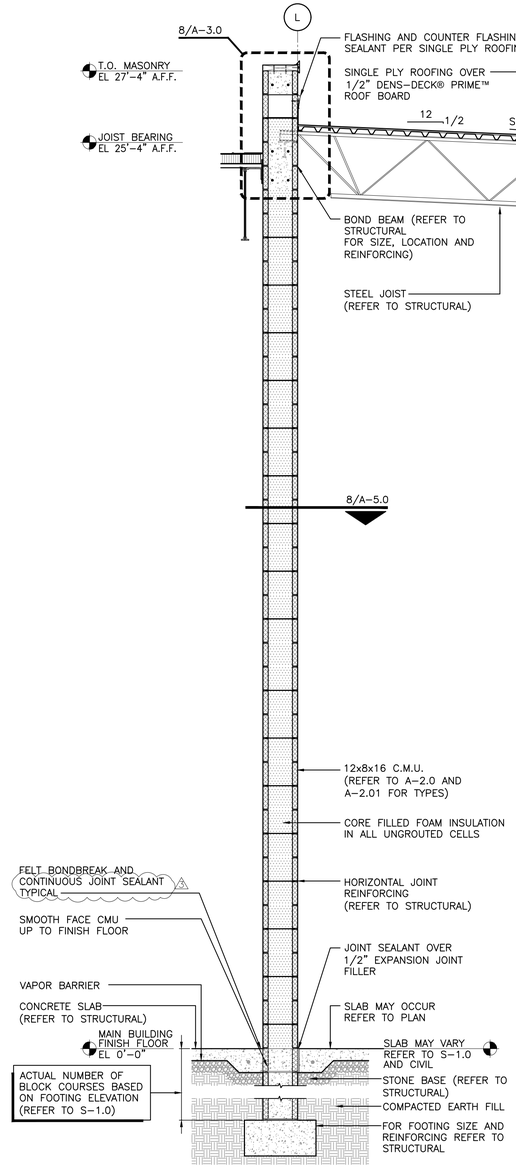


6 G.C. COVERED AREA SECTION
SCALE: 1/2"=1'-0" REFER: A-1.01, A-2.01

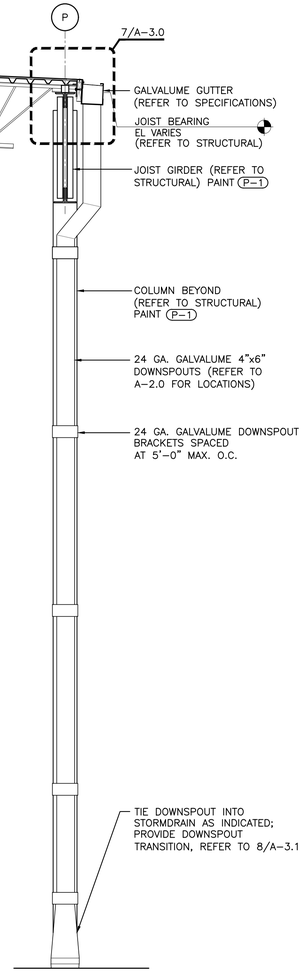

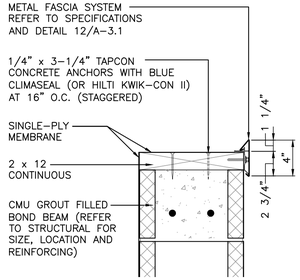

5 DETAIL
SCALE: 1 1/2"=1'-0" REFER: A-3.0

4 WALL SECTION
SCALE: 1/2"=1'-0" REFER: A-1.0

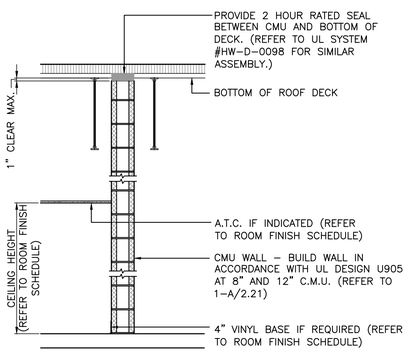

3 FIRE RATED WALL SECTION
SCALE: 1/2"=1'-0" REFER: A-1.0

FINAL	SECOND	ORIGINAL

REVISIONS
◇ PRE-BID SET ISSUE DATE △ POST BID SET ISSUE DATE

DATE	DESCRIPTION
10.07.25	△1 Criteria Updates

STATE OF FLORIDA PERRY M. PETRILLO AR95158 REGISTERED ARCHITECT

LICENSE:
NCARB Lic. No. 44-575
NEW JERSEY Lic. No. 12119
NEW YORK Lic. No. 024375-1
PENNSYLVANIA Lic. No. RA-015310-B
VIRGINIA Lic. No. 0401 011655
FLORIDA Lic. No. AR95158

PERRY M. PETRILLO ARCHITECTS PC
9 Park Avenue
Park Ridge, New Jersey 07656
Telephone (201) 307-6153
Facsimile (201) 307-6158

LOWE'S HOME CENTERS, LLC
1000 LOWE'S BOULEVARD
MOORESVILLE, NC 28117
704.758.1000 (PH.)

THIS DRAWING IS THE PROPERTY OF LOWE'S HOME CENTERS, LLC. ANY USE OR REPRODUCTION IN WHOLE OR PART IS PROHIBITED WITHOUT THE EXPRESSED WRITTEN CONSENT OF LOWE'S HOME CENTERS, LLC. COPYRIGHT 2025-2027 ALL RIGHTS RESERVED

LOWE'S

WALL SECTIONS AND DETAILS

LOWE'S OF WESTLAKE
5683 SEMINOLE PRATT WHITNEY RD.
Westlake, Florida, 33470

PCN: 77-40-43-012-000-0010
PROJECT No.: 23.300 DRAWN BY: LDM CHECKED BY:

CRITERIA
ISSUE DATE: 02-2025
PERMIT SET
ISSUE DATE: 08-22-2025
CONSTRUCTION SET
ISSUE DATE: 04-14-2025
DRAWING NUMBER:

A-3.0