
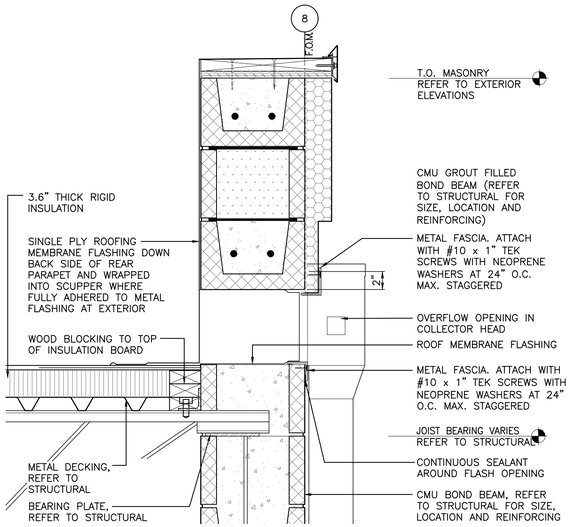


8 COLLECTOR HEAD DETAIL


SCALE: 1 1/2"=1'-0"

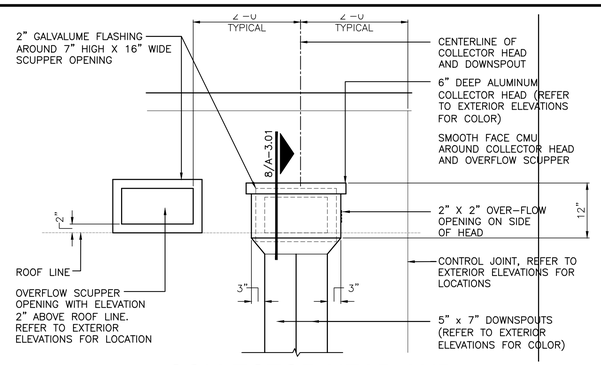

7 COLLECTOR HEAD AND EXPANSION JOINT


SCALE: 3/4"=1'-0"

- WRAP ROOF MEMBRANE OVER BLOCKING AND DOWN TO HANG OVER TOP COURSE OF CMU, TRIM DURING INSTALLATION OF GUTTER.
- REFER TO STRUCTURAL FOR ALTERNATE DETAIL WHEN FLUTES OF DECKING DO NOT BEAR AT EDGE ANGLE.

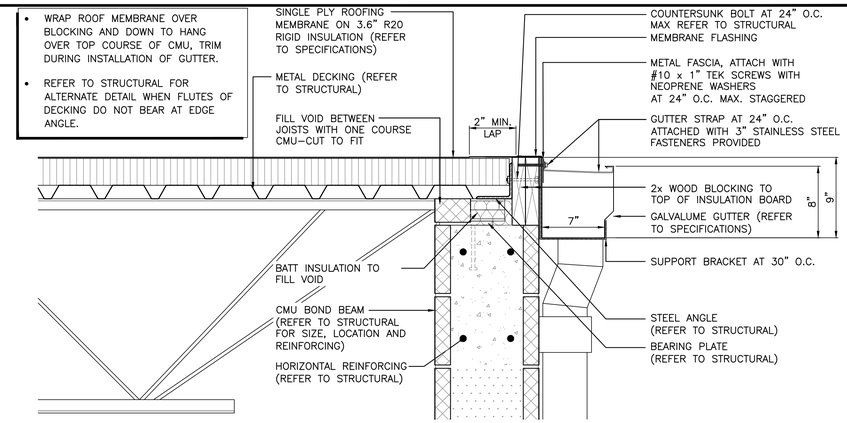


3 GUTTER DETAIL

SCALE: 1 1/2"=1'-0" REFER: A-3.01

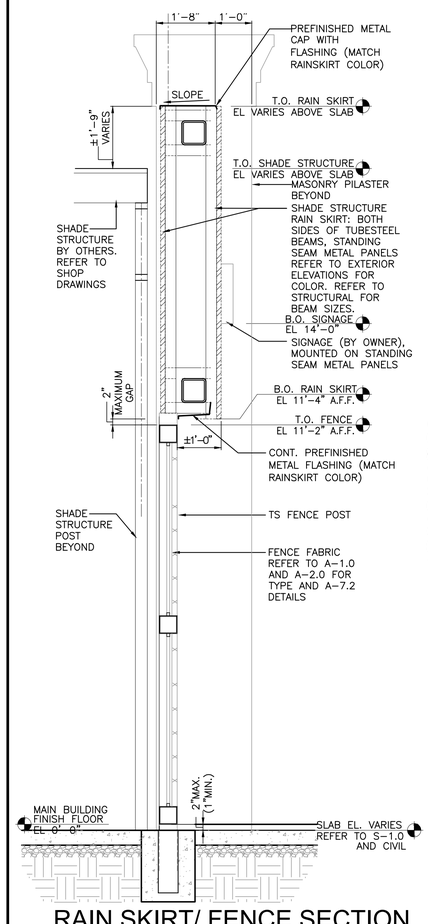


5 RAIN SKIRT/ FENCE SECTION @ GC SIGNAGE

SCALE: 1/2"=1'-0" REFER: A-1.01

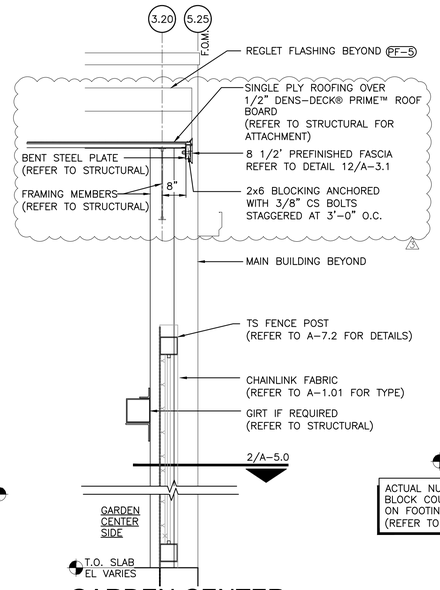


4 GARDEN CENTER COVERED AREA SECTION

SCALE: 1/2"=1'-0" REFER: A-1.01

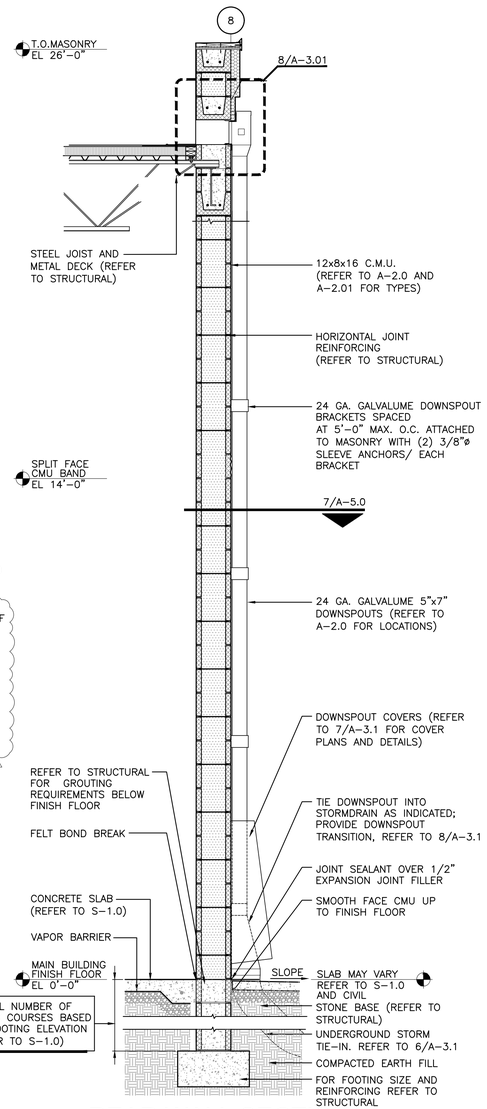


6 REAR WALL SECTION @ RAISED CORNICE

SCALE: 1/2"=1'-0" REFER: A-1.0, A-2.0

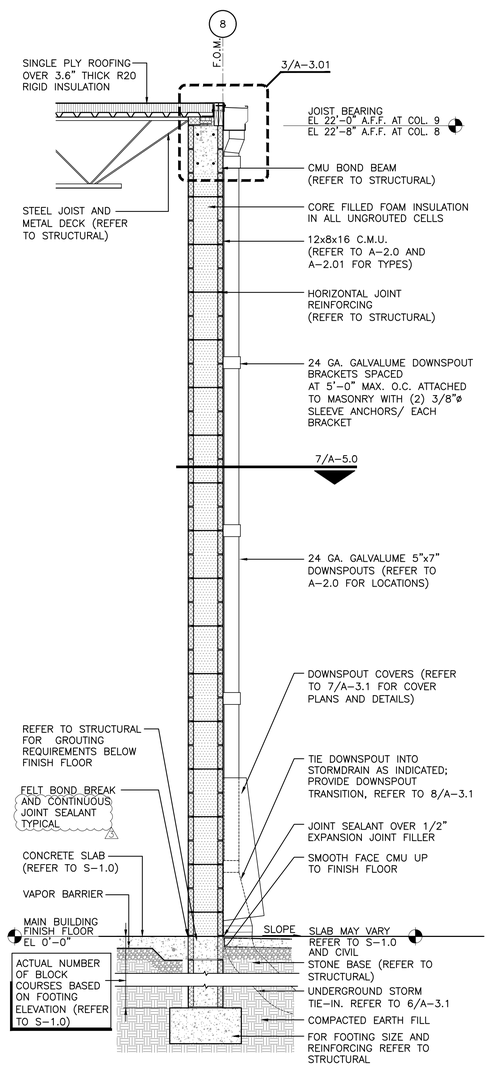

2 REAR WALL SECTION

SCALE: 1/2"=1'-0" REFER: A-1.0, A-2.0

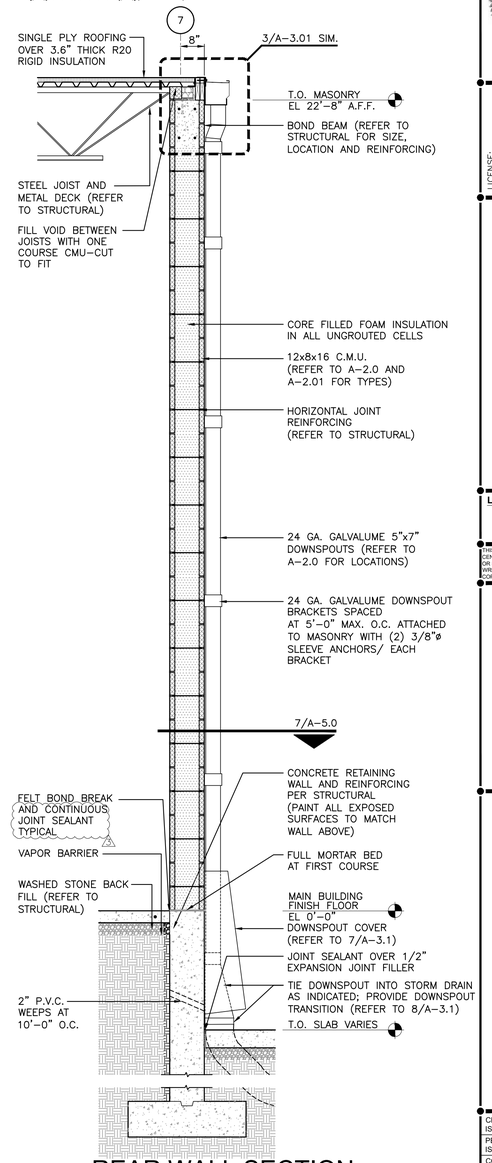

1 REAR WALL SECTION @ TRUCKWELL

SCALE: 1/2"=1'-0" REFER: A-1.0, A-2.0

ORIGINAL	SECOND	FINAL

REVISIONS

◇ PRE-BID SET ISSUE DATE △ POST BID SET ISSUE DATE

DATE		DESCRIPTION
08.22.25	0	City Approved Upgrades
10.07.26	1	Criteria Updates

STATE OF FLORIDA · PERRY M. PETRILLO · AR95158 · REGISTERED ARCHITECT

LICENSE:
NCARB
Lic. No. 44-575
NEW JERSEY
Lic. No. 12119
NEW YORK
Lic. No. 024375-1
PENNSYLVANIA
Lic. No. RA-015310-B
VIRGINIA
Lic. No. 0401 011655
FLORIDA
Lic. No. AR95158

PERRY M. PETRILLO ARCHITECTS PC
9 Park Avenue
Park Ridge, New Jersey 07656
Telephone (201) 307-6153
Facsimile (201) 307-6158

LOWE'S HOME CENTERS, LLC
1000 LOWE'S BOULEVARD
MOORESVILLE, NC 28117
704.758.1000 (PH.)

THIS DRAWING IS THE PROPERTY OF LOWE'S HOME CENTERS, LLC. ANY USE OR REPRODUCTION IN WHOLE OR PART IS PROHIBITED WITHOUT THE EXPRESSED WRITTEN CONSENT OF LOWE'S HOME CENTERS, LLC. COPYRIGHT 2025-2027 ALL RIGHTS RESERVED

LOWE'S

WALL SECTIONS AND DETAILS

LOWE'S OF WESTLAKE
5683 SEMINOLE PRATT WHITNEY RD.
Westlake, Florida, 33470

PCN: 77-40-43-01-29-000-0010
PROJECT No: 23.305
DRAWN BY: I.M. | CHECKED BY:

CRITERIA ISSUE DATE:	02-2025
PERMIT SET ISSUE DATE:	08-22-2025
CONSTRUCTION SET ISSUE DATE:	04-14-2025

DRAWING NUMBER:

A-3.01