



GENERAL NOTES

1. INSTALL JOINT SEALANT OVER 1/2" EXPANSION JOINT FILLER AT ALL EXTERIOR WALL/PAVEMENT JOINTS AND AT ALL CUTS AND HOLES THROUGH PAVEMENT. (REFER TO SPECIFICATIONS)
2. REFER TO STRUCTURAL FOR LOCATION OF GROUTED CELLS AT STRUCTURAL CONNECTION.
3. PAINT EXTERIOR/EXPOSED GIRDERS, JOISTS AND MISCELLANEOUS STEEL ETC. WHITE (P-6)
4. REFER TO SHEET A-2.0 FOR EXTERIOR FINISHES.
5. PARAPET MEMBRANE FLASHING SHALL BE OF SAME MATERIAL AS SINGLE-PLY ROOFING MEMBRANE.
6. VEHICLE RESTRAINT SYSTEM BY SERCO ®, MODEL #SL80 NO SUBSTITUTIONS, TO BE PROVIDED BY GENERAL CONTRACTOR AND INSTALLED PER THE MANUFACTURER'S INSTRUCTIONS. REFER TO ELECTRICAL DRAWINGS AND SPECIFICATIONS FOR ADDITIONAL INFORMATION.

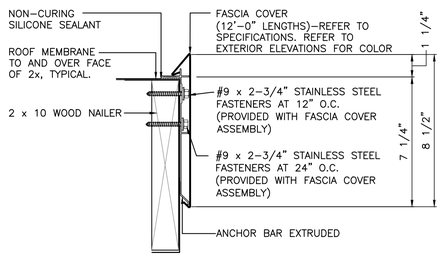

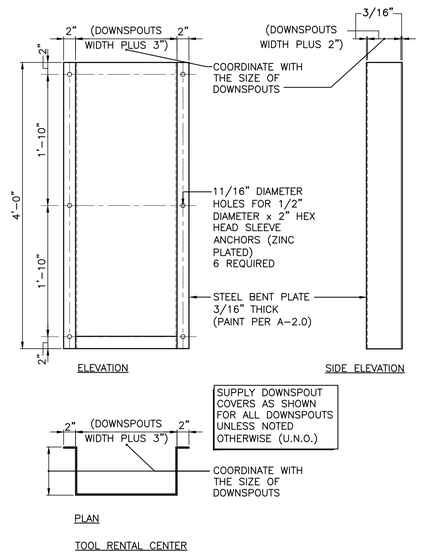


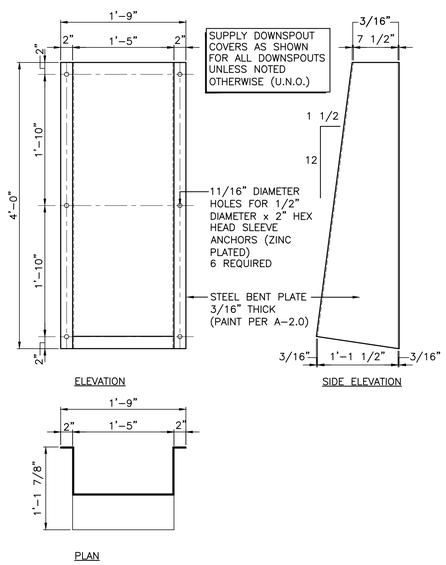

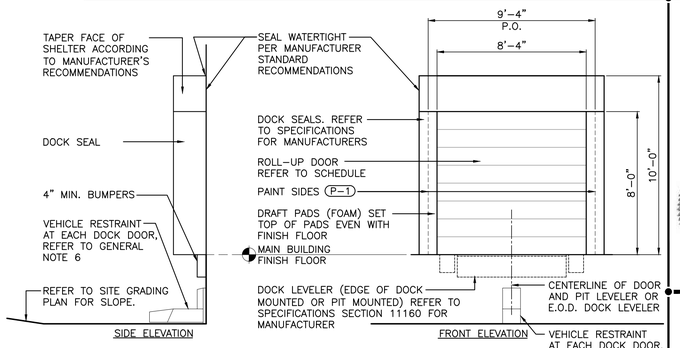

3 DOCK SEAL DETAILS
SCALE: 1/4"=1'-0" REFER: A-2.01


7 DOWNSPOUT COVER
SCALE: 1"=1'-0" REFER: A-2.0

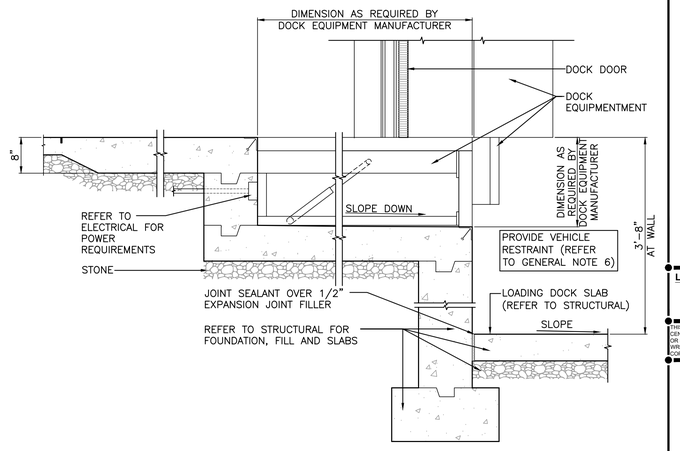


2 SECTION AT DOCK LEVELER
SCALE: 3/4"=1'-0" REFER: A-2.01, A-4.01

12 ENLARGED FASCIA DETAIL TYP.
SCALE: 3"=1'-0" REFER: A-3.0

11 NOT USED
SCALE:

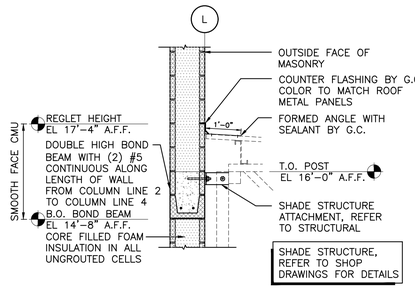


9 WALL SECTION AT SHADE STRUCTURE
SCALE: 1/2"=1'-0" REFER: A-1.0, A-1.11, A-2.01

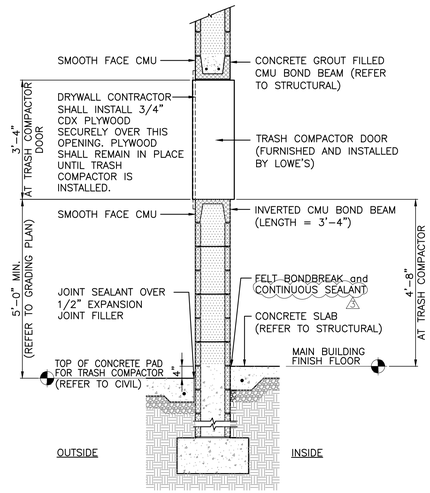


10 COMPACTOR DOOR SECTION
SCALE: 1/2"=1'-0" REFER: A-2.01, A-4.01

THESE TRANSITIONS ARE REQUIRED AT DOWNSPOUTS WHICH TIE INTO UNDERGROUND STORM DRAIN. (REFER TO SITE PLAN) WHERE UNDERGROUND IS NOT INDICATED, SUPPLY KICKER TO SPILL AT GRADE.

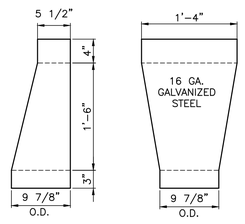


8 DOWNSPOUT TRANSITION
SCALE: 1"=1'-0" REFER: A-2.0

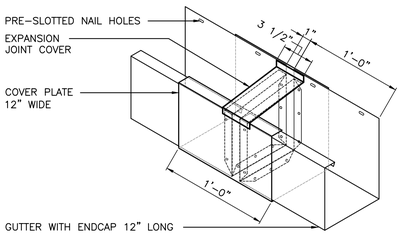


6 U.G. STORM DRAIN TIE-IN
SCALE: 3/4"=1'-0" REFER: A-2.0

5 GUTTER EXPANSION
SCALE: 1-1/2"=1'-0" REFER: A-3.1

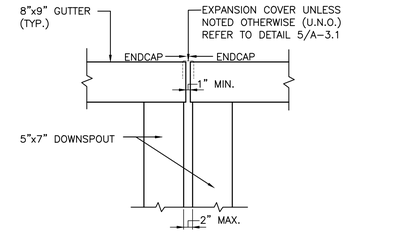

4 GUTTER EXPANSION JOINT
SCALE: 3/4"=1'-0" REFER: A-2.0

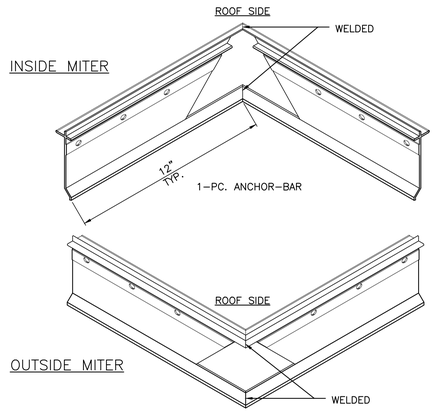

1 FASCIA CORNER BRACKET DETAIL
SCALE: 1-1/2"=1'-0" REFER: A-1.1

REVISIONS ◇ PRE-BID SET ISSUE DATE △ POST BID SET ISSUE DATE	
DATE	DESCRIPTION
10.07.25	△ Criteria Updates

STATE OF FLORIDA PERRY M. PETRILLO AR95158 REGISTERED ARCHITECT

LICENSE:
NCARB REC. No. 44575
NEW JERSEY Lic. No. 12119
NEW YORK Lic. No. 024375-1
PENNSYLVANIA Lic. No. RA-015310-B
VIRGINIA Lic. No. 0401 011655
FLORIDA Lic. No. AR95158

PERRY M. PETRILLO ARCHITECTS PC
9 Park Avenue
Park Ridge, New Jersey (07656
Telephone (201) 307-6153
Facsimile (201) 307-6158

LOWE'S HOME CENTERS, LLC
1000 LOWE'S BOULEVARD
MOORESVILLE, NC 28117
704.758.1000 (PH.)

THIS DRAWING IS THE PROPERTY OF LOWE'S HOME CENTERS, LLC. ANY USE OR REPRODUCTION IN WHOLE OR PART IS PROHIBITED WITHOUT THE EXPRESSED WRITTEN CONSENT OF LOWE'S HOME CENTERS, LLC. COPYRIGHT 2005-2007 ALL RIGHTS RESERVED

LOWE'S

WALL SECTIONS AND MISCELLANEOUS DETAILS

LOWE'S OF WESTLAKE
5683 SEMINOLE PRATT WHITNEY RD.
Westlake, Florida, 33470

PCN: 77-40-43-51-28-000-0010
PROJECT No: 23.200 DRAWN BY: LDM CHECKED BY:

CRITERIA	
ISSUE DATE:	02-2025
PERMIT SET	
ISSUE DATE:	08-22-2025
CONSTRUCTION SET	
ISSUE DATE:	04-14-2025
DRAWING NUMBER:	

A-3.1

ORIGINAL	SECOND	FINAL