

GENERAL NOTES

1. INSTALL JOINT SEALANT OVER 1/2" EXPANSION JOINT FILLER AT ALL EXTERIOR WALL/PAVEMENT JOINTS AND AT ALL CUTS AND HOLES THROUGH PAVEMENT. (REFER TO SPECIFICATIONS)
2. REFER TO STRUCTURAL FOR LOCATION OF GROUTED CELLS AT STRUCTURAL CONNECTION.
3. PAINT EXTERIOR/EXPOSED GIRDERS, JOISTS, BOTTOM OF ROOF DECK, AND MISCELLANEOUS STEEL ETC. WHITE (P-6) U.N.O.
4. REFER TO SHEET A-2.0 FOR EXTERIOR FINISHES.
5. PARAPET MEMBRANE FLASHING SHALL BE OF SAME MATERIAL AS SINGLE-PLY ROOFING MEMBRANE.

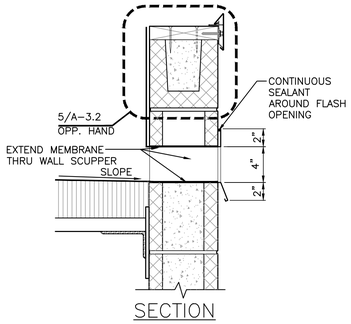


SECTION

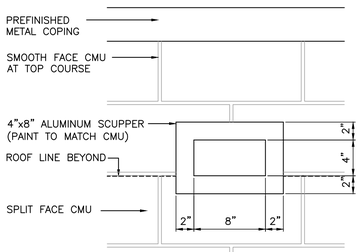

ELEVATION


7 SCUPPER SECTION AND ELEVATION

SCALE: 1 1/2"=1'-0" REFER: A-3.2

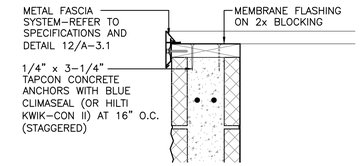


5 C.L.C.VESTIBULE DETAIL

SCALE: 1 1/2"=1'-0" REFER: A-3.2

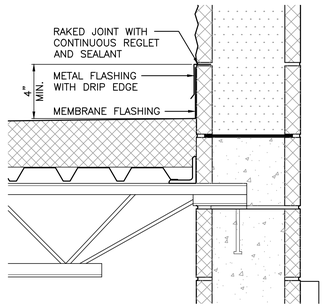


4 C.L.C.VESTIBULE DETAIL

SCALE: 1 1/2"=1'-0" REFER: A-3.2

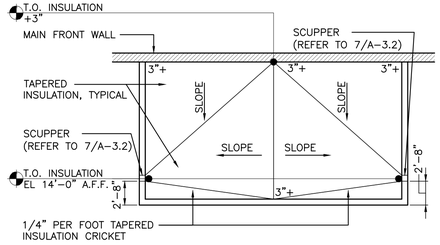


3 C.L.C. VESTIBULE ROOF PLAN

SCALE: 1/8"=1'-0" REFER: A-1.1, A-3.2

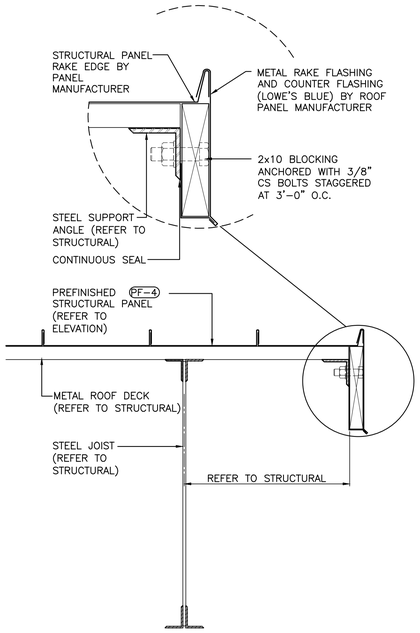


2 SECTION AT RAKE


SCALE: 1 1/2"=1'-0" REFER: A-1.0, A-1.1

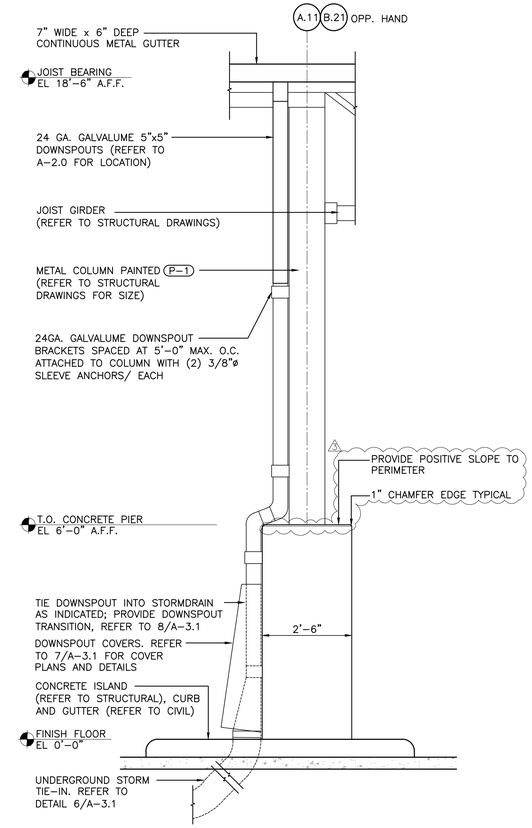

6 C.L.C. COLUMN DETAIL

SCALE: 1/2"=1'-0" REFER: A-1.0, A-2.0

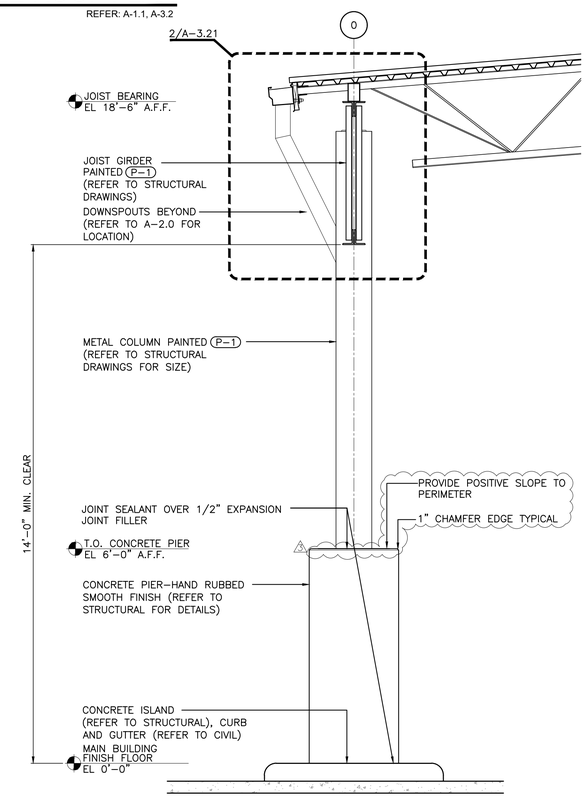

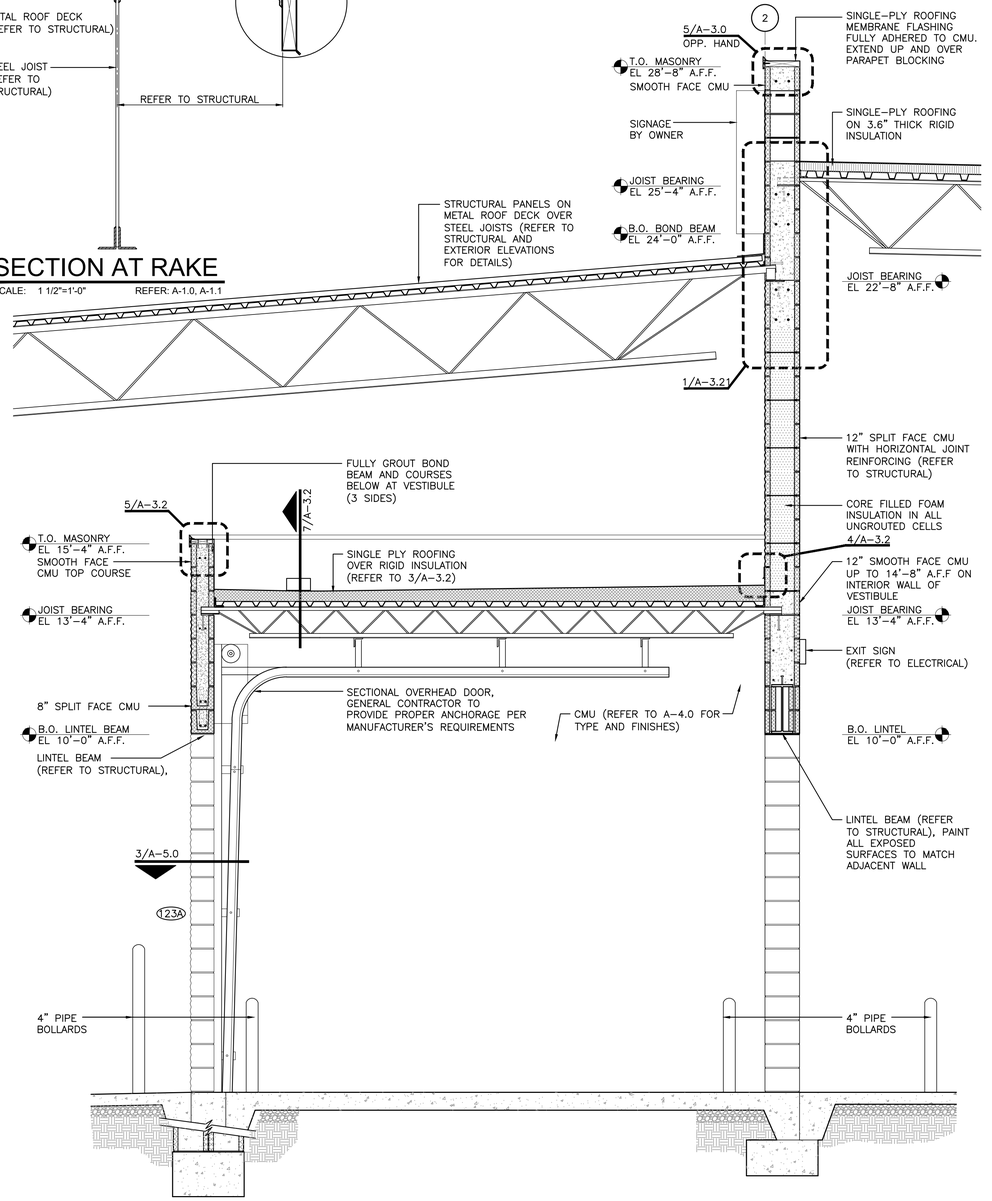

1 C.L.C. VESTIBULE SECTION

SCALE: 1/2"=1'-0" REFER: A-1.0, A-2.0

FINAL	SECOND	ORIGINAL

REVISIONS

◇ PRE-BID SET ISSUE DATE △ POST BID SET ISSUE DATE

DATE	DESCRIPTION
10.07.26	△ Criteria Updates

STATE OF FLORIDA PERRY M. PETRILLO REGISTERED ARCHITECT AR95158

LICENSE:
NCARB Cert. No. 44-575
NEW JERSEY Lic. No. 12119
NEW YORK Lic. No. 024375-1
FLORIDA Lic. No. AR95158
VIRGINIA Lic. No. 0401 011655
Lic. No. RA-015310-B

PERRY M. PETRILLO ARCHITECTS PC
9 Park Avenue
Park Ridge, New Jersey 07656
Telephone (201) 307-6153
Facsimile (201) 307-6158

LOWE'S HOME CENTERS, LLC
1000 LOWE'S BOULEVARD
MOORESVILLE, NC 28117
704.758.1000 (PH.)

THIS DRAWING IS THE PROPERTY OF LOWE'S HOME CENTERS, LLC. ANY USE OR REPRODUCTION IN WHOLE OR PART IS PROHIBITED WITHOUT THE EXPRESSED WRITTEN CONSENT OF LOWE'S HOME CENTERS, LLC. COPYRIGHT 2025-2027 ALL RIGHTS RESERVED

LOWE'S

CUSTOMER LOADING CANOPY
SECTIONS AND DETAILS

LOWE'S OF WESTLAKE
5683 SEMINOLE PRATT WHITNEY RD.
Westlake, Florida, 33470

PCN: 77-40-43-01-29-000-0010
PROJECT No: 23.300 | DRAWN BY: LDM | CHECKED BY:

CRITERIA
ISSUE DATE: 02-2025
PERMIT SET
ISSUE DATE: 08-22-2025
CONSTRUCTION SET
ISSUE DATE: 04-14-2025
DRAWING NUMBER:

A-3.2