
HEIGHTS BASED OFF MANUFACTURERS ITEMS AS SPECIFIED.

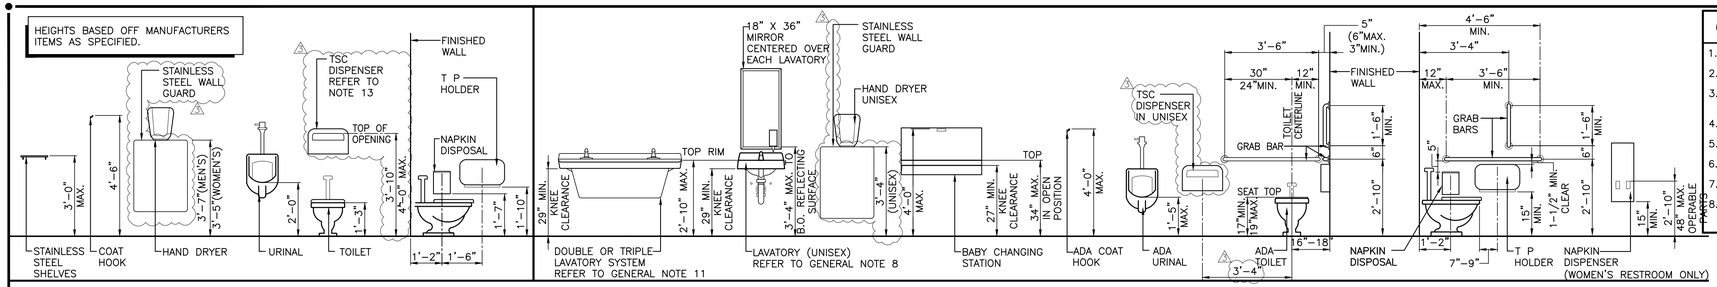


STANDARD HEIGHT ADA HEIGHT

7 MOUNTING HEIGHTS FOR TOILET FIXTURES AND ACCESSORIES

SCALE: 3/8"=1'-0"


GENERAL NOTES

1. APPLY SEALANT AT PLUMBING FIXTURES AT WALL.
2. CAULK AROUND ALL MIRRORS.
3. PROVIDE 2x BLOCKING FOR WALL MOUNTED ACCESSORIES.
4. REFER TO SHEET A-2.2 FOR PAINT COLORS
5. T P – TOILET PAPER
6. AWC – ACCESSIBLE WATER CLOSET
7. AAWC – ACCESSIBLE AMBULATORY WATER CLOSET
8. ALL EXPOSED PLUMBING BENEATH LAVATORIES SHALL BE COVERED PER CODE REQUIREMENTS. REFER TO SPECIFICATIONS.
9. REFER TO 7/A-4.1 FOR MOUNTING HEIGHTS
10. INSTALL FLOOR AND WALL TILE IN BRICK PATTERN WITH 8" OFFSET. REFER TO DETAIL 4/A-4.1 FOR FLOOR TILE LAYOUT AND DETAILS 3, 5, 9, AND 14/A-4.11 FOR WALL TILE LAYOUT EXAMPLES.
11. REFER TO MANUFACTURER'S SPECIFICATIONS FOR MOUNTING DIRECTIONS FOR ADA HEIGHT.
12. EWC/BFS– ELECTRICAL WATER COOLER/BOTTLE FILLING STATION.
13. TSC – TOILET SEAT COVER DISPENSER CENTEREDD ON TOILET IN REGULAR AND AMBULATORY STALLS. REFER TO 15/A-4.11 FOR INSTALLATION IN ADA STALLS.

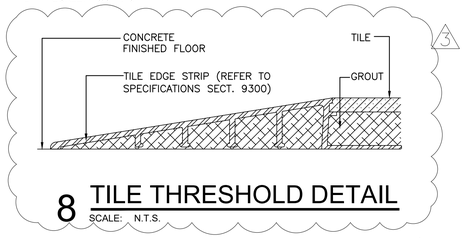


8 TILE THRESHOLD DETAIL

SCALE: N.T.S.

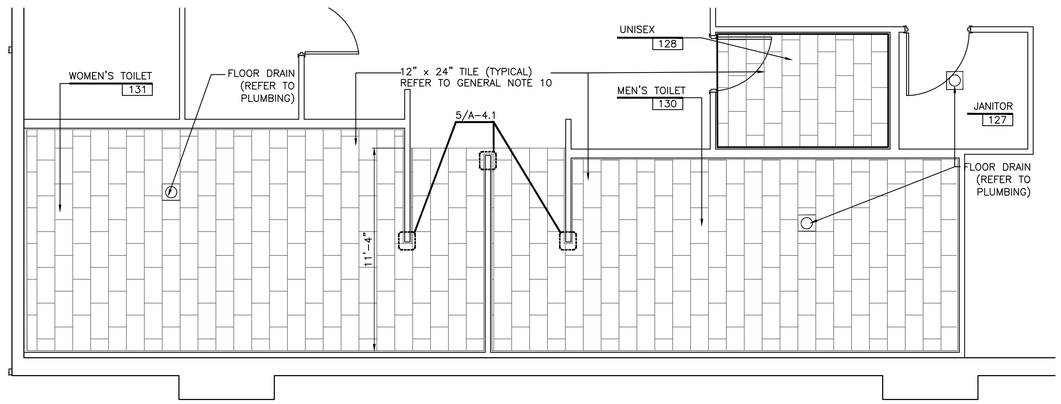

4 FLOOR FINISH PLAN

SCALE: 1/4"=1'-0"

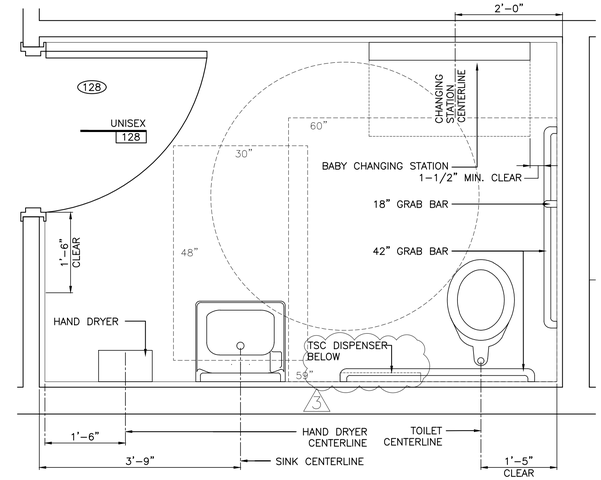


2 ENLARGED UNISEX RESTROOM PLAN

SCALE: 3/4"=1'-0" REFER: 1/ A-4.1


6A FLUSH COVE BASE INSTALLATION

SCALE: N.T.S.

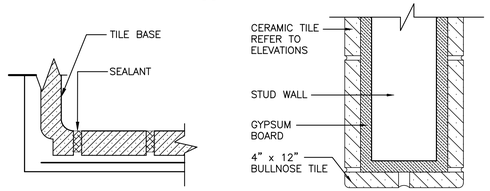


5 BULLNOSE TILE DETAIL

SCALE: N.T.S. REFER: A-4.1

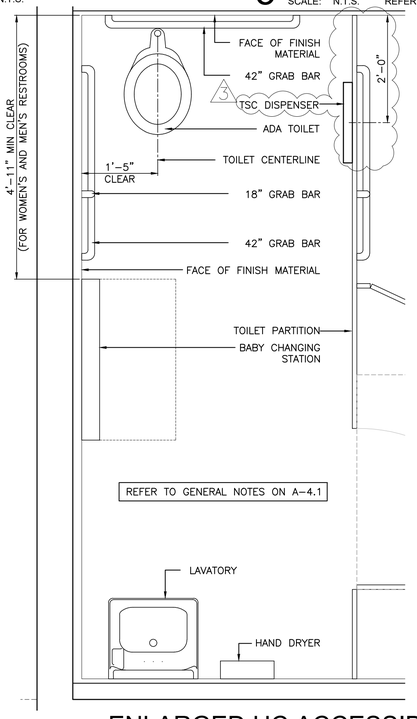

3 ENLARGED HC ACCESSIBLE TOILET STALL

SCALE: 3/4"=1'-0" REFER: 1/ A-4.1

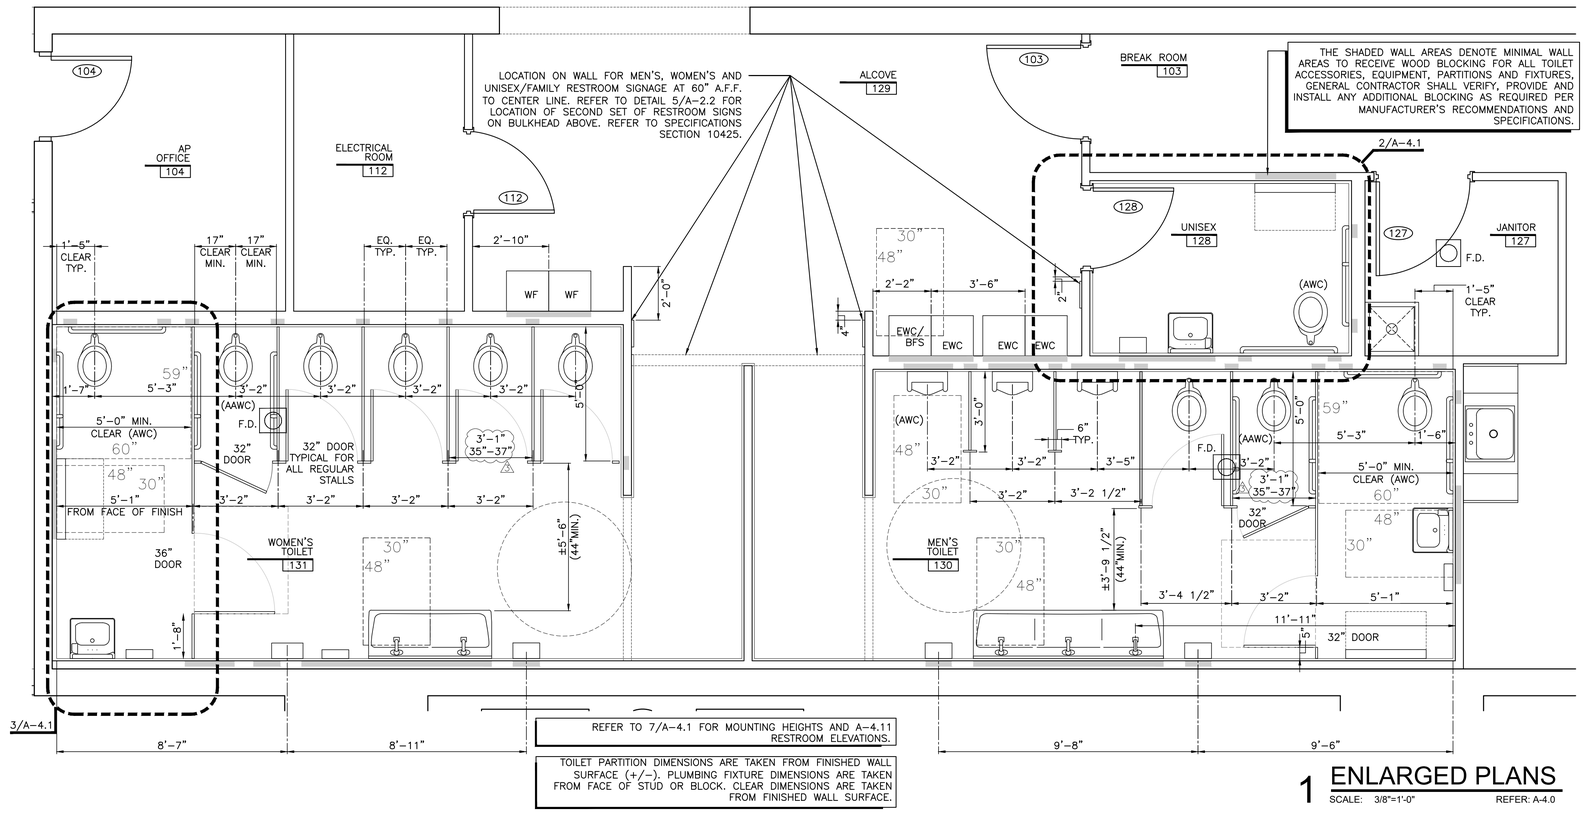

1 ENLARGED PLANS

SCALE: 3/8"=1'-0" REFER: A-4.0

REFER TO GENERAL NOTES ON A–4.1

FINAL	SECOND	ORIGINAL

REVISIONS

◇ PRE-BID SET ISSUE DATE △ POST BID SET ISSUE DATE

DATE	DESCRIPTION
07.24.25	◇ Criteria Updates
10.07.26	△ Criteria Updates

STATE OF FLORIDA PERRY M. PETRILLO REGISTERED ARCHITECT AR95158

LICENSE:
NCARB No. 44-575
NEW JERSEY Lic. No. 12119
NEW YORK Lic. No. 024375–1
PENNSYLVANIA Lic. No. RA–015310–B
VIRGINIA Lic. No. 0401 011655
FLORIDA Lic. No. AR95158

PERRY M. PETRILLO ARCHITECTS PC
9 Park Avenue
Park Ridge, New Jersey 07656
Telephone (201) 307-6153
Facsimile (201) 307-6158

LOWE'S HOME CENTERS, LLC
1000 LOWE'S BOULEVARD
MOORESVILLE, NC 28117
704.758.1000 (PH.)

THIS DRAWING IS THE PROPERTY OF LOWE'S HOME CENTERS, LLC. ANY USE OR REPRODUCTION IN WHOLE OR PART IS PROHIBITED WITHOUT THE EXPRESSED WRITTEN CONSENT OF LOWE'S HOME CENTERS, LLC. COPYRIGHT 2025-2027 ALL RIGHTS RESERVED

LOWE'S

ENLARGED RESTROOM PLANS

LOWE'S OF WESTLAKE
5683 SEMINOLE PRATT WHITNEY RD.
Westlake, Florida, 33470

PCN: 77-40-43-01-29-000-0010
PROJECT No: 23.305 DRAWN BY: I.DM CHECKED BY:

CRITERIA
ISSUE DATE: 02-2025
PERMIT SET
ISSUE DATE: 08-22-2025
CONSTRUCTION SET
ISSUE DATE: 04-14-2025
DRAWING NUMBER:

A-4.1