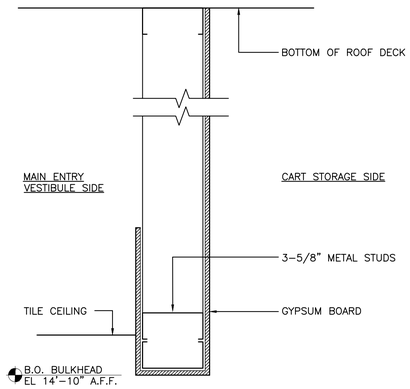
## SYMBOLS LEGEND


FOR SPECIFIC FIXTURE TYPES, REFER TO ELECTRICAL

- ACT: ACOUSTICAL CEILING TILE
- HDCT: HEAVY DUTY CEILING TILE
- LAY–IN CEILING GRID
- 2' X 4' LIGHT FIXTURE
- 1' X 4' LIGHT FIXTURE
- LIGHT FIXTURE EQUIPPED WITH BACKUP POWER SOURCE
- 15" X 24" LIGHT FIXTURE
- RECESSED LIGHT FIXTURE
- SUPPLY AIR DIFFUSER
- RETURN AIR DIFFUSER
- EXHAUST GRILLE
- SURFACE MOUNTED SUPPLY AIR GRILLE
- SURFACE MOUNTED RETURN AIR GRILLE
- SPRINKLER HEAD
- MAIN RISER
- UPRIGHT SPRINKLER
- VERTICAL PIPE





## 7 BULKHEAD DETAIL

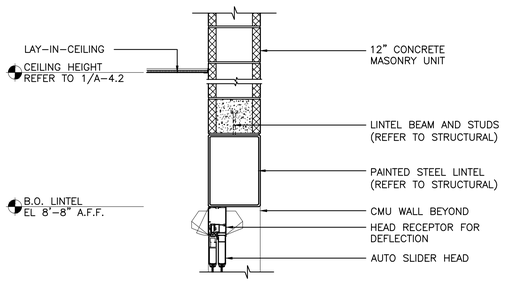SCALE: 3"=1'-0" REFER: A-4.2





## 5 SOFFIT DETAIL

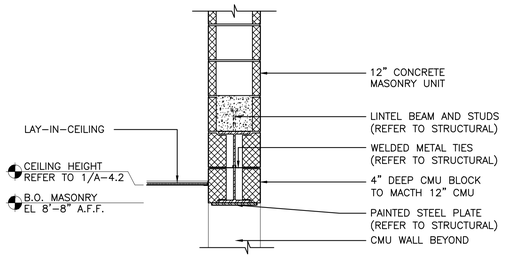SCALE: 3/4"=1'-0" REFER: A-4.2





## 4 SOFFIT DETAIL

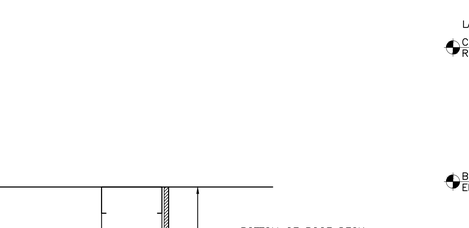SCALE: 3/4"=1'-0" REFER: A-4.2





## 6 ENLARGED REFLECTED CEILING PLAN

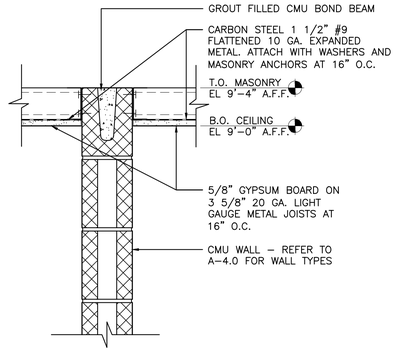SCALE: 1/4"=1'-0" REFER: 1/A-4.2





## 3 SECURITY DETAIL

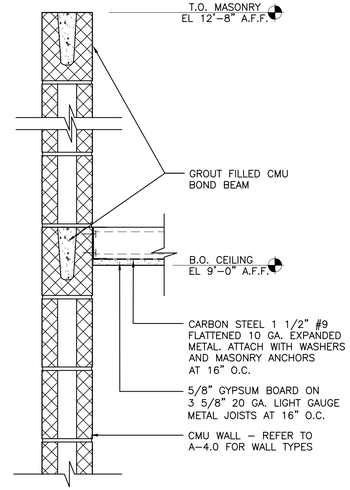SCALE: 1 1/2"=1'-0" REFER: A-4.2




## 2 SECURITY DETAIL

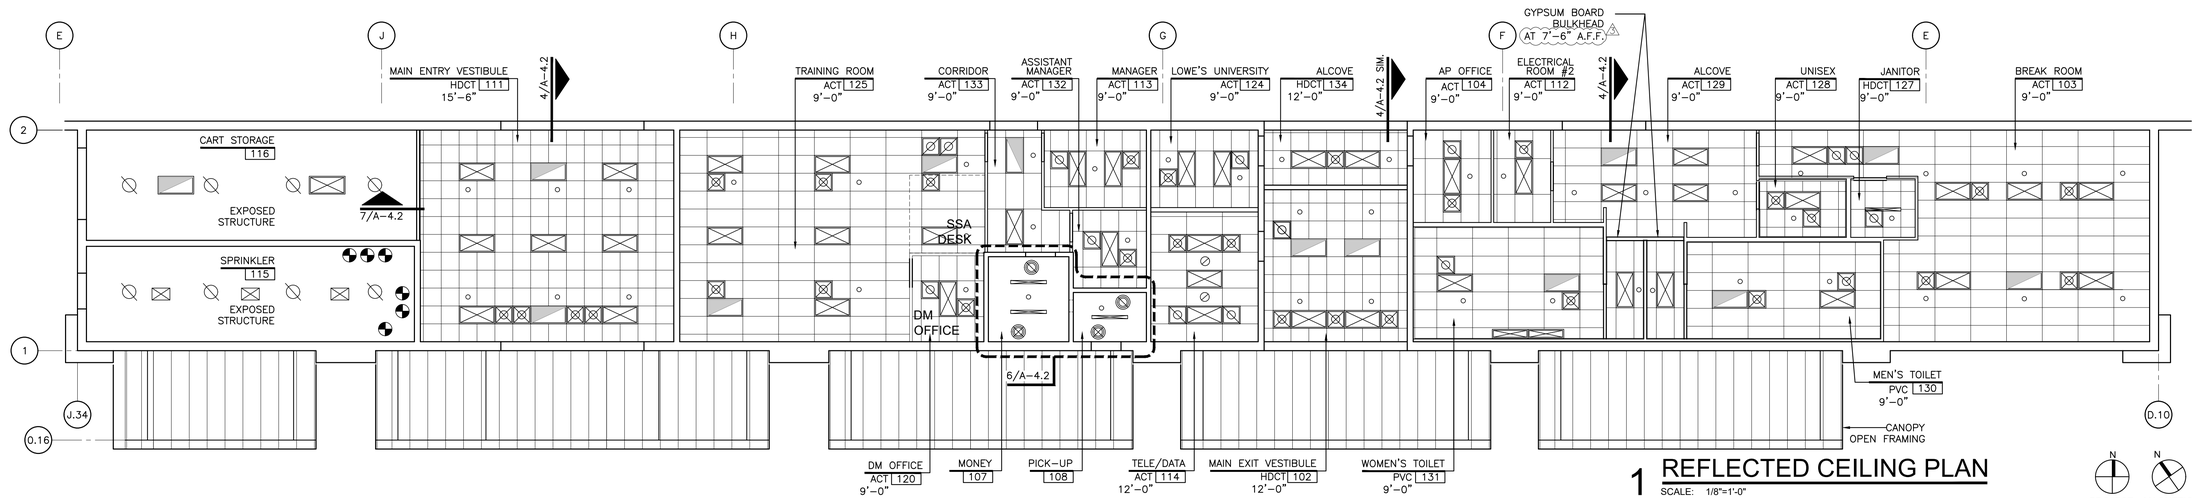SCALE: 1 1/2"=1'-0" REFER: A-4.2




## 1 REFLECTED CEILING PLAN

SCALE: 1/8"=1'-0"

N PROJECT N MAGNETIC

## REVISIONS

PRE-BID SET ISSUE DATE | POST BID SET ISSUE DATE

| DATE | DESCRIPTION |
|---|---|
| 10.07.25 | Criteria Updates |

STATE OF FLORIDA · PERRY M. PETRILLO · AR95158 · REGISTERED ARCHITECT

LICENSE:
NCARB Cert. No. 44-575
NEW JERSEY Lic. No. 12119
NEW YORK Lic. No. 024375–1
ESC. NCCER No. 00004
VIRGINIA Lic. No. 0401 011655
FLORIDA Lic. No. RA–01531O–B
FLORIDA Lic. No. AR95158


**PERRY M. PETRILLO ARCHITECTS PC**
9 Park Avenue
Park Ridge, New Jersey 07656
Telephone (201) 307-6153
Facsimile (201) 307-6158


**LOWE'S HOME CENTERS, LLC**
**1000 LOWE'S BOULEVARD**
**MOORESVILLE, NC 28117**
704.758.1000 (PH.)


THIS DRAWING IS THE PROPERTY OF LOWE'S HOME CENTERS, LLC. ANY USE OR REPRODUCTION IN WHOLE OR PART IS PROHIBITED WITHOUT THE EXPRESSED WRITTEN CONSENT OF LOWE'S HOME CENTERS, LLC. ©COPYRIGHT 2025-2027 ALL RIGHTS RESERVED


LOWE'S

# REFLECTED CEILING PLAN AND DETAILS

LOWE'S OF WESTLAKE
5683 SEMINOLE PRATT WHITNEY RD.
Westlake, Florida, 33470

PCN: 77-40-43-51-29-000-0010
PROJECT No: 23.200 DRAWN BY: LDM CHECKED BY:

| | |
|---|---|
| CRITERIA ISSUE DATE: | 02-2025 |
| PERMIT SET ISSUE DATE: | 08-22-2025 |
| CONSTRUCTION SET ISSUE DATE: | 04-14-2025 |

DRAWING NUMBER
**A-4.2**

| ORIGINAL | SECOND | FINAL |
|---|---|---|
| | | |