
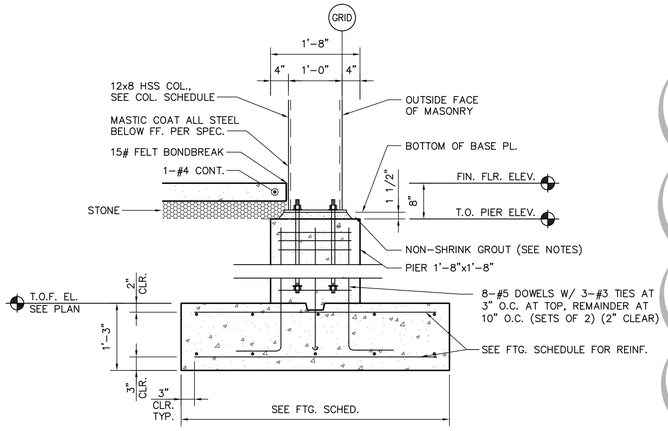



1 PIER COLUMN FOOTING

SCALE: 3/4" S-1.0

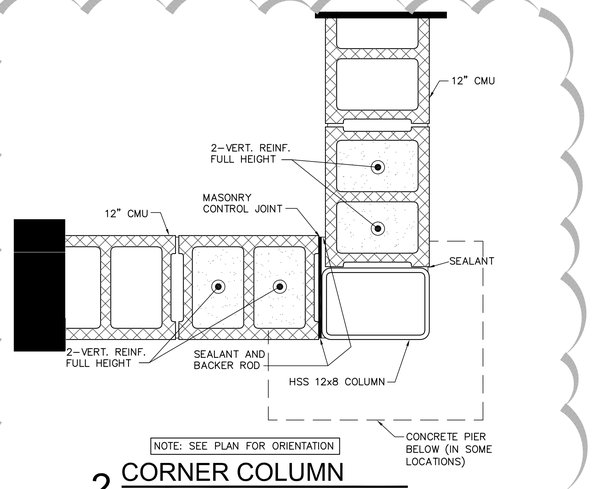


2 CORNER COLUMN

SCALE: 1 1/2" S-1.0, S-2.0

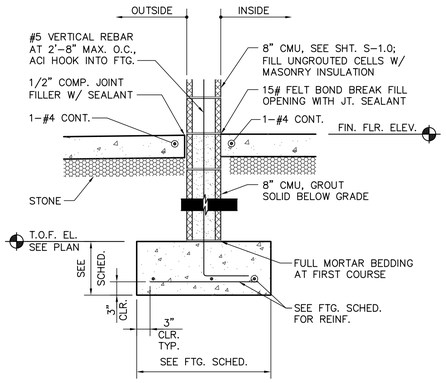


3 WALL SECTION

SCALE: 3/4" S-1.0

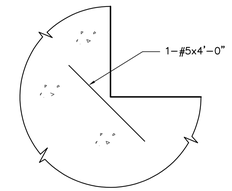


4 TYP. RE-ENTRANT CORNER

SCALE: NTS S-1.0

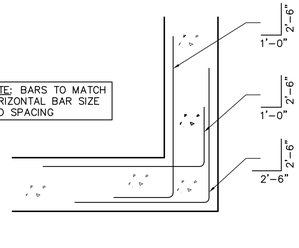


5 CONCRETE WALL CORNER DETAIL

SCALE: NTS

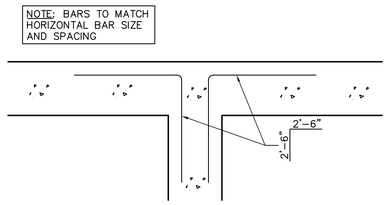


6 CONCRETE WALL "T" DETAIL

SCALE: NTS

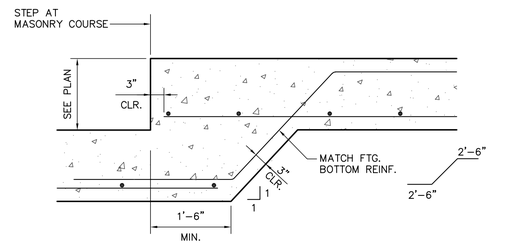


7 STEP IN WALL FTG.

SCALE: NTS S-1.0

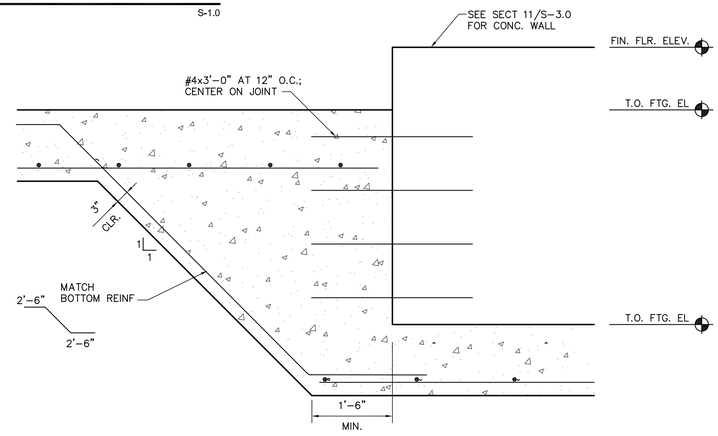


8 STEP IN WALL FTG.

SCALE: NTS S-1.0

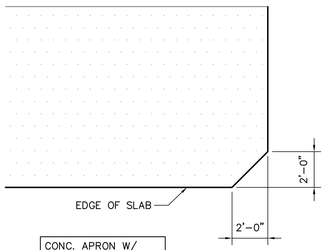


9 APRON DETAIL

SCALE: 1/4" S-1.0

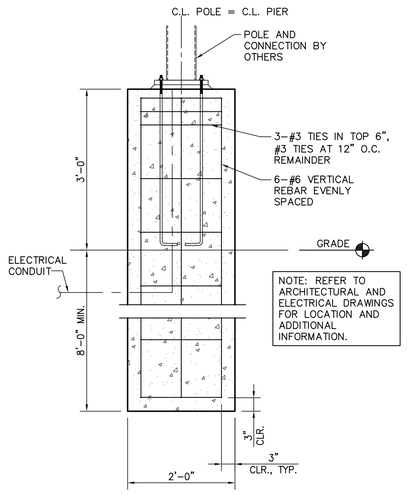


10 LIGHT POLE FOUNDATION

SCALE: 3/4" ELECT. DWGS

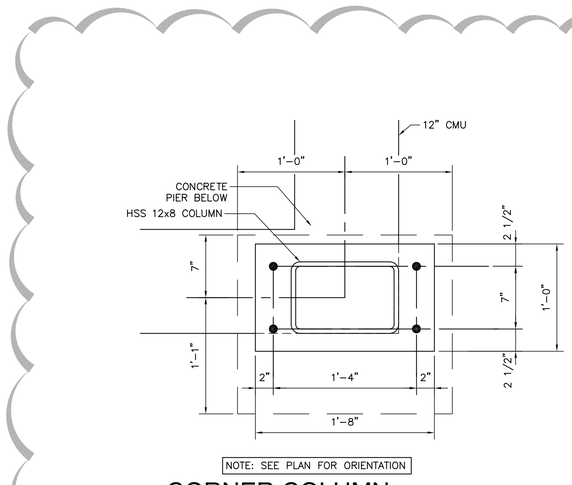

11 CORNER COLUMN

SCALE: 1 1/2" S-1.0, S-2.0

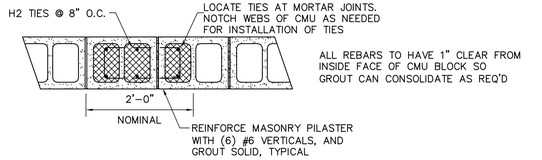

12 MASONRY PILASTER "MP1" REINFORCING

SCALE: NTS 1/S-2.2

10/6/2026 1:34:06 PM JHURD
O:\LOWE'S STORES\2564103.0 - LOWE'S OF WESTLAKE FL\STRUCT\REVIT - CAD\WESTLAKE FL-S3.2
10/6/2026 2:26:45 PM

ORIGINAL | SSD/SND | FINAL

REVISIONS

PRE-BID SET ISSUE DATE	POST BID SET ISSUE DATE	DATE	DESCRIPTION
	0	07.02.25	CRITERIA UPDATES
	1	10.6.26	CRITERIA UPDATE

HSE
STRUCTURAL ENGINEERING CONSULTANTS
HERROCK-SAYLOR ENGINEERS, D.P.C.
50 Square Drive, Suite 110
Victor, New York 14564
(585) 742-1570
www.herrock-saylor.com

PERRY M. PETRILLO ARCHITECTS PC
9 Park Avenue
Park Ridge, New Jersey 07656
Telephone (201) 307-6153
Facsimile (201) 307-6158

LOWE'S HOME CENTERS, LLC
1000 LOWE'S BOULEVARD
MOORESVILLE, NC 28117
704.758.1000 (PH.)

THIS DRAWING IS THE PROPERTY OF LOWE'S HOME CENTERS, LLC. ANY USE OR REPRODUCTION IN WHOLE OR PART IS PROHIBITED WITHOUT THE EXPRESSED WRITTEN CONSENT OF LOWE'S HOME CENTERS, LLC. COPYRIGHT 2025-2027 ALL RIGHTS RESERVED

LOWE'S

94K MISCELLANEOUS FOUNDTAION DETAILS
LOWE'S OF WESTLAKE
5683 SEMINOLE PRATT WHITNEY RD.
Westlake, Florida, 33470

PROJECT No: 23-200 | DRAWN BY: LDM | CHECKED BY:

CRITERIA
ISSUE DATE: 02-2025
PERMIT SET
ISSUE DATE: 08-22-2025
CONSTRUCTION SET
ISSUE DATE: 04-14-2025
DRAWING NUMBER:
S-3.2