
SHEET NOTES

1. SEE GENERAL NOTES ON SHEET M1.00.
2. FOR SALES FLOOR SEE SHEET M2.00.
3. COORDINATE WITH THE PLUMBING CONTRACTOR FOR THE EXACT LOCATION OF GAS PIPING (IF STORE HAS GAS RTU'S) AND THE CONDENSATE PIPING (IF CONDENSATE CANNOT SHEET FLOW ACROSS ROOF). THE RTU BRAND PROVIDED MAY CAUSE THE LOCATION OF THE GAS AND/OR CONDENSATE TO BE DIFFERENT FROM WHAT IS SHOWN ON THIS SHEET.


KEYED NOTES

1. 10x10 UP TO EF02 (SEE DETAIL 2-M4.01).
2. LINE-VOLTAGE THERMOSTAT MOUNTED 60" AFF, SET TO TURN ON FAN ABOVE 80°F.
3. 16 x14 UP TO EF01 (SEE DETAIL 2-M4.01).
4. DO NOT INSTALL ANY DUCT OR PIPING SYSTEMS OVER THIS DEDICATED ELECTRICAL SPACE OTHER THAN THE DUCT AND EXHAUST FAN AS SHOWN.
5. INSTALL ALL OFFICE TEMPERATURE SENSORS AND CO2 SENSORS 60" AFF.
6. COORDINATE MASONRY OPENINGS WITH G.C. - THE OPENING SHALL BE SUFFICIENTLY LARGE TO ALLOW THE INSTALLATION OF THE DUCT, INCLUDING THE DUCT JOINING SYSTEM AND INSULATION. MECHANICAL SUB WILL FLASH BOTH SIDES WITH 90° SHEET METAL SECURED TO DUCT AND TO THE WALL.
7. NOT USED.
8. SPEED CONTROLLER FURNISHED WITH FAN, INSTALLED BY E.C. & MECHANICAL/TAB CONTRACTOR TO ADJUST FAN SPEED.
9. NOT USED.

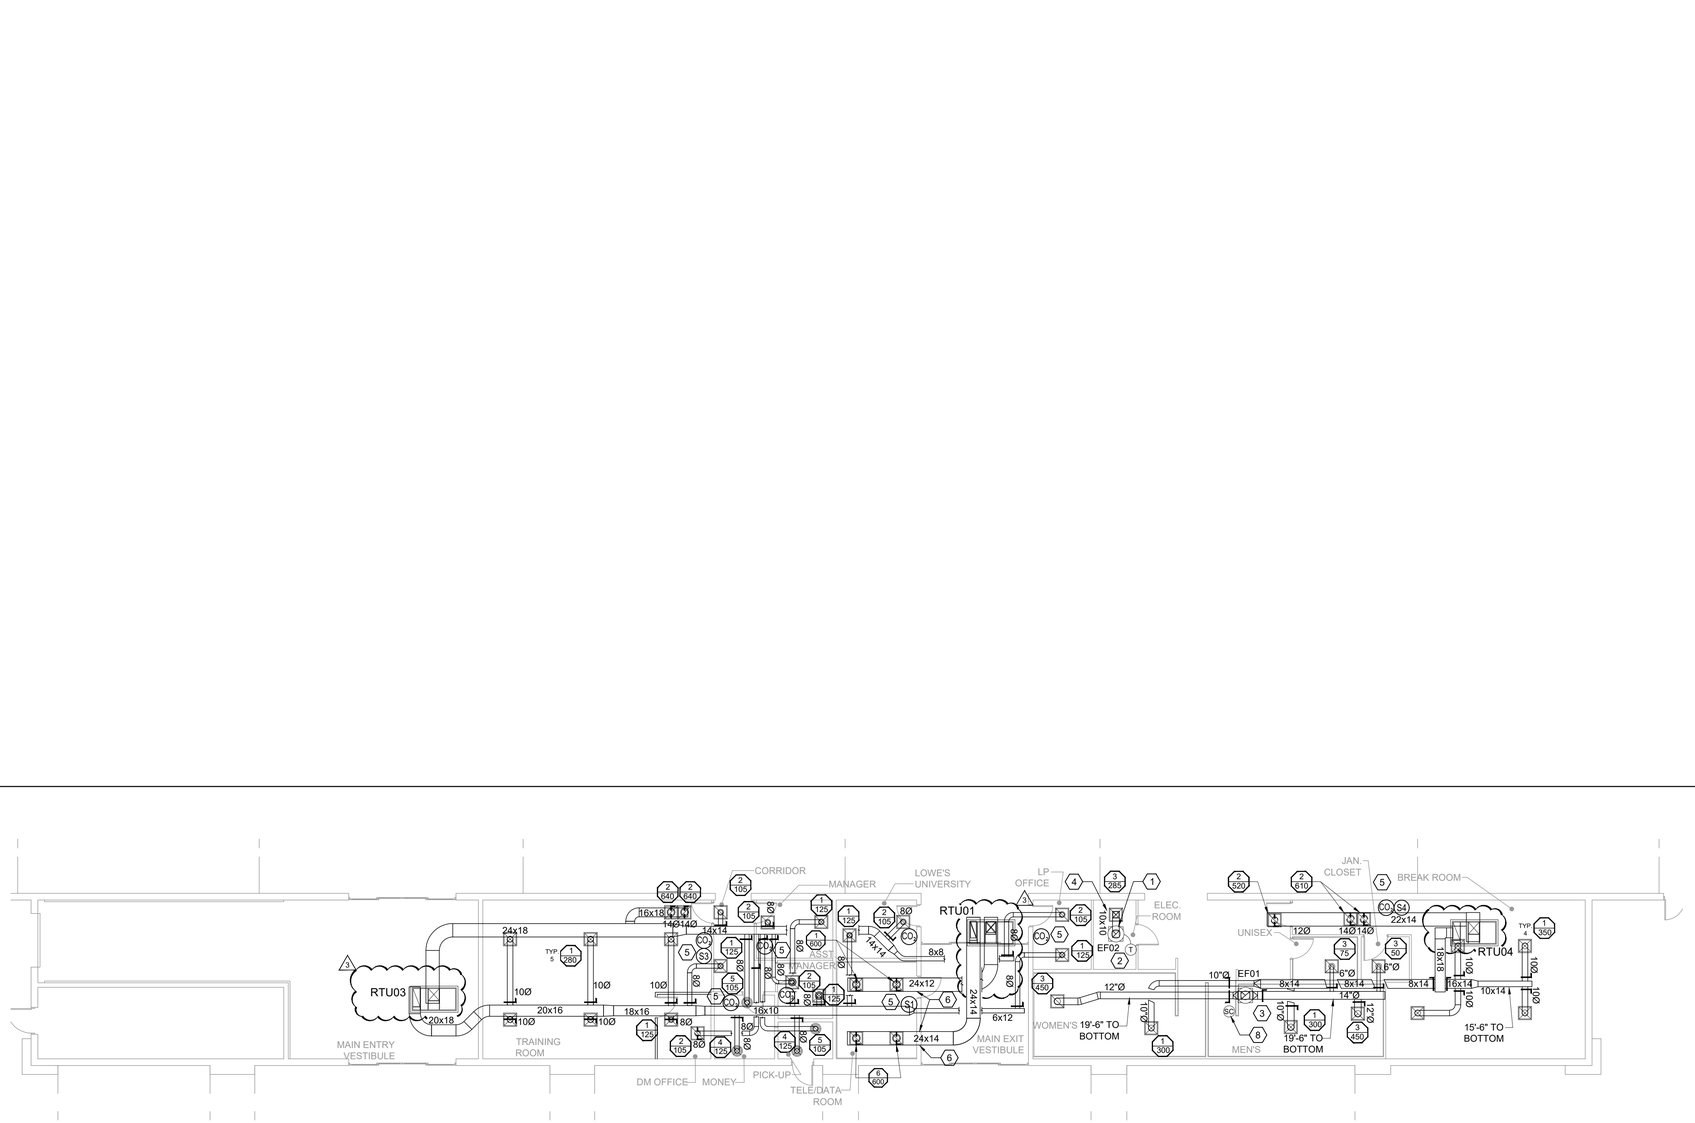

OFFICE MECHANICAL PLAN — 02

SCALE: 3/32" = 1'-0"

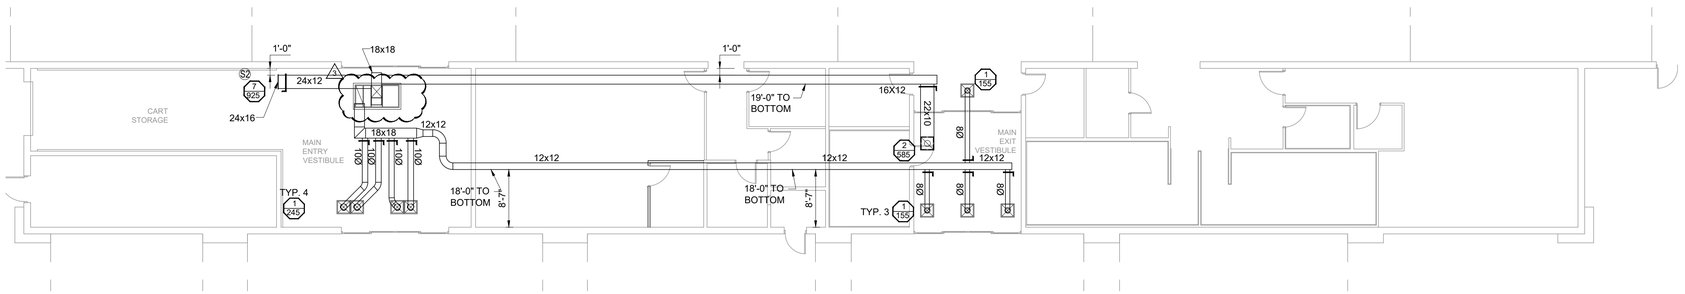

VESTIBULE MECHANICAL PLAN — 01

SCALE: 3/32" = 1'-0"

KEY PLAN

SCALE: NTS

REVISIONS		
◇ PRE-BID SET ISSUE DATE		△ POST BID SET ISSUE DATE
DATE		DESCRIPTION
10.06.2026	3	CRITERIA UPDATES

Ryan Crawford — No. 89248 — STATE OF FLORIDA — PROFESSIONAL ENGINEER — 10.06.2025

PAGE
INTERWORKS, P.A.
ENGINEERS & CONSULTANTS
7223 MAIN STREET, NORTH WILKESBORO, NC 28659
PHONE: 336-667-4225

LICENSE:
NCARB
REG. No. 44575
NEW JERSEY
Lic. No. 12114
NEW YORK
Lic. No. 072447-1
ENGINEER-IN-TRAINING
Lic. No. RA-019510-B
VIRGINIA
Lic. No. 0402 011655
FLORIDA AR95159
Lic. No.

PERRY M. PETRILLO ARCHITECTS PC
9 Park Avenue
Park Ridge, New Jersey 07656
Telephone (201) 307-6153
Facsimile (201) 307-6158

LOWE'S HOME CENTERS, LLC
1000 LOWE'S BOULEVARD
MOORESVILLE, NC 28117
704.758.1000 (PH.)

THIS DRAWING IS THE PROPERTY OF LOWE'S HOME CENTERS, LLC. ANY USE OR REPRODUCTION IN WHOLE OR PART IS PROHIBITED WITHOUT THE EXPRESSED WRITTEN CONSENT OF LOWE'S HOME CENTERS, LLC. COPYRIGHT 2025-2027 ALL RIGHTS RESERVED

LOWE'S

ENLARGED OFFICE MECHANICAL PLANS AND NOTES

LOWE'S OF WESTLAKE
5683 SEMINOLE PRATT WHITNEY RD.
Westlake, Florida, 33470

PCN: 77-40-43-01-29-000-0010
PROJECT No: 24209 | DRAWN BY: JBM | CHECKED BY: RJC

CRITERIA ISSUE DATE:	02-2025
PERMIT SET ISSUE DATE:	08-22-2025
CONSTRUCTION SET ISSUE DATE:	04-14-2025

DRAWING NUMBER:
M3.00

ORIGINAL	SECOND	FINAL