CITY OF DELRAY BEACH

POMPEY PARK REC CENTER

1101 NW 2nd ST. DELRAY BEACH
FLORIDA 33444

CITY OF DELRAY BEACH CRA OFFICIALS

CHAIR	ADAM FRANKEL	CRA COMMISSIONER	KELCEY CORDELL BROOKS
VICE CHAIR	ANGELA BURNS	CRA COMMISSIONER	ROB LONG
CRA COMMISSIONER	ANGIE GRAY	CRA COMMISSIONER	SHELLY PETROLIA
CRA COMMISSIONER	RYAN BOYLSTON		

CITY OF DELRAY BEACH OFFICIALS

MAYOR	SHELLY PETROLIA	COMMISSIONER	ADAM FRANKEL
VICE-MAYOR	RYAN BOYLSTON	COMMISSIONER	ANGELA BURNS
DEPUTY VICE-MAYOR	ROB LONG		

1101 NW 2ND ST DELRAY BEACH

Scale: N.T.S.

PROJECT LEGAL DESCRIPTION

THE EAST HALF OF THE SOUTHEAST QUARTER (SE 1/4) OF THE NORTHWEST QUARTER (NW 1/4) OF THE NORTHWEST QUARTER (NW 1/4) AND THE SOUTHWEST QUARTER (SW 1/4) OF THE NORTHEAST QUARTER (NE 1/4) OF THE NORTHWEST QUARTER (NW 1/4) OF SECTION 17, TOWNSHIP 46 SOUTH, RANGE 43 EAST, LESS ROAD RIGHT-OF-WAY.

CARTAYA & ASSOCIATES ARCHITECTS, P.A.	2400 E. COMMERCIAL BLVD. SUITE 201 FT. LAUDERDALE, FLORIDA 33308 PH: 954.771.2724	[ARCHITECTURE]
MILLER LEGG	5747 N ANDREWS WAY FT. LAUDERDALE, FL 33309 PH: 954.436.7000	[CIVIL ENGINEERING, SURVEYING, LANDSCAPING, TRAFFIC ENGINEERING]
CES CONSULTING ENGINEERING SERVICES	2937 W CYPRESS CREEK RD SUITE 102, FT. LAUDERDALE, FL 33309 PH: 954.990.0556	[MECHANICAL, ELECTRICAL, PLUMBING, & FIRE PROTECTION]
MASTER CONSULTING ENGINEERS	5523 WEST CYPRESS STREET SUITE 200 TAMPA, FL 33607 PH: 954.210.7671	[STRUCTURAL]
COUNSILMAN-HUNSAKER	10733 SUNSET OFFICE DR. SUITE 400 SAINT LOUIS, MO 63127 PH: 314.416.2083	[AQUATIC ENGINEERING]
KIMLEY-HORN	8201 PETERS ROAD SUITE 2200 PLANTATION, FL 33324 PH: 954.990.0299	[TRAFFIC ENGINEERING]
S2O KITCHEN CONSULTANTS / PLANNERS	PH: 224-717-1555	[KITCHEN PLANNING]
DPR CONSTRUCTION	PH: 954-991-6200	[COST ESTIMATING]

CARTAYA & ASSOCIATES
ARCHITECTS P.A.
cartayaandassociates.com

2400 E. COMMERCIAL BLVD. SUITE 201
FT. LAUDERDALE, FLORIDA 33308
954-771-2724

SEAL: AA C001388

CONFORMED SET 09/22/2025

CITY OF DELRAY BEACH - PROJECT NUMBER 16-102

PROJECT: CITY OF DELRAY BEACH
POMPEY PARK REC CENTER
1101 NW 2ND ST, DELRAY BEACH
FL 33444

ALL DESIGNS AND PLANS INDICATED OR REPRESENTED BY THIS DRAWING ARE AND SHALL REMAIN THE PROPERTY OF CARTAYA & ASSOCIATES ARCHITECTS P.A. AND WERE CREATED AND DEVELOPED FOR USE IN CONNECTION WITH THE SPECIFIED PROJECT. THEY SHALL NOT BE USED IN WHOLE OR IN PART FOR ANY OTHER PROJECT WITHOUT THE WRITTEN AUTHORIZATION OF CARTAYA & ASSOCIATES ARCHITECTS P.A. AND NO COPIES SHALL BE MADE BY ANY PERSON OR ENTITY WITHOUT SUCH AUTHORIZATION. VISUAL CONTACT WITH THESE PLANS SHALL CONSTITUTE PRIMA FACIE EVIDENCE OF ACCEPTANCE OF THESE RESTRICTIONS. A RELEASE FEE WILL BE CHARGED FOR OTHER USE OF THESE PLANS AT THE DISCRETION OF THE FIRM. ANY PUBLICATION OF THESE PLANS WITHOUT THE NAME AND REPRESENTATION OF CARTAYA & ASSOCIATES ARCHITECTS P.A. SHALL BE CONSIDERED AS AN UNAUTHORIZED PUBLICATION. IN THE EVENT OF UNAUTHORIZED REUSE OF THESE PLANS BY ANY PERSON OR ENTITY, THE OWNER AND ANY OTHER PERSON OR ENTITY AUTHORIZING SUCH REUSE SHALL INDEMNIFY AND HOLD HARMLESS CARTAYA & ASSOCIATES ARCHITECTS P.A. FROM ANY AND ALL CLAIMS, DAMAGES, LOSSES AND EXPENSES, INCLUDING ATTORNEY'S FEES AND COURT COSTS, ARISING OUT OF OR RESULTING THEREFROM. BY USING THESE PLANS, THE USER AGREES TO BE BOUND BY THE FOREGOING RESTRICTIONS. THE USER ALSO AGREES THAT IN THE EVENT THAT ANY PROVISION OF THIS AGREEMENT IS HELD TO BE UNENFORCEABLE, THE REMAINING PROVISIONS SHALL BE ENFORCED TO THE FULLEST LEGAL RECOURSE. THE CONTRACTOR SHALL VERIFY ALL EXISTING CONDITIONS AND DIMENSIONS IN THE FIELD AND REPORT ANY DISCREPANCIES TO THE ARCHITECT BEFORE PROCEEDING. DO NOT SCALE DRAWINGS. USE FIGURED DIMENSIONS ONLY. ALL WORK SHALL BE PERFORMED IN ACCORDANCE WITH LOCAL CODES AND ORDINANCES

REVISIONS:
2 07-16-2022 SPRAB REVIEW
4 03-20-2023 BID COMMENTS

DATE: Dec 27, 2022
DRAWN BY: SV, CC, EE, LS
CHECKED BY: JJ, LS, JS

TITLE: COVER

JOB NO: 2122

SHEET: GN000.1

9/22/2025 8:03:06 PM C:\Users\dfopera\Documents\2122 - Pompey Park - V2021_dfopera\JSN8T.rvt

INDEX OF DRAWINGS

SHEET NUMBER	SHEET NAME	SPRAB SUBMITTAL	PERMIT SET	ADD SHEET ISSUED	CURRENT REVISION	CURRENT REV. DATE
00 - GENERAL						
GN000.1	COVER	05-15-2022	12-27-2022		4	03-20-2023
GN001.1	DRAWING INDEX	05-15-2022	12-27-2022			
GN002	CODE ANALYSIS, BUILDING DATA, & ABBREVIATIONS	05-15-2022	12-27-2022		2	07-16-2022
GN003	GENERAL SUSTAINABILITY NOTES AND FGBC REQ.			02-28-2023	4	03-20-2023
01 - SURVEY						
TS-1	SKETCH OF TOPOGRAPHIC SURVEY	05-15-2022	12-27-2022			
TS-2	SKETCH OF TOPOGRAPHIC SURVEY	05-15-2022	12-27-2022			
TS-3	SKETCH OF TOPOGRAPHIC SURVEY	05-15-2022	12-27-2022			
TS-4	SKETCH OF TOPOGRAPHIC SURVEY	05-15-2022	12-27-2022			
TS-5	SKETCH OF TOPOGRAPHIC SURVEY	05-15-2022	12-27-2022			
07 - ARCHITECTURE						
PH100	PHASING PLAN	05-15-2022	12-27-2022		5	01-18-2024
PH101	PHASING - GENERAL SITE PLAN			02-28-2023	5	01-18-2024
AS100	SITE PLAN	05-15-2022	12-27-2022		5	01-18-2024
AS100-A	ENLARGED SITE PLAN - AREA SA - (E) FIELD NO 2	05-15-2022	12-27-2022		5	01-18-2024
AS100-B	ENLARGED SITE PLAN - AREA SB - TEDDY'S FIELD #1	05-15-2022	12-27-2022		5	01-18-2024
AS100-C	ENLARGED SITE PLAN - AREA SC - CIVIC LAWN & TENNIS COURTS	05-15-2022	12-27-2022		5	01-18-2024
AS100-D	ENLARGED SITE PLAN - AREA SD - ODOM'S FIELD	05-15-2022	12-27-2022		5	01-18-2024
AS100-E	ENLARGED SITE PLAN - AREA SE - COMMUNITY CENTER	05-15-2022	12-27-2022		5	01-18-2024
AS100-F	ENLARGED SITE PLAN - AREA SF - BASKETBALL COURTS	05-15-2022	12-27-2022		5	01-18-2024
AS400	BASEBALL FIELD TYPICAL FLOOR PLAN	05-15-2022	12-27-2022		5	01-18-2024
AS401	POOL CABANA PLANS	05-15-2022	12-27-2022		5	01-18-2024
AS402	SHELTER AND RESTROOM PLANS	05-15-2022	12-27-2022		5	01-18-2024
AS403	SHELTER AND RESTROOM PLANS	05-15-2022	12-27-2022		5	01-18-2024
AS404	TYPICAL DUGOUT PLANS	05-15-2022	12-27-2022		5	01-18-2024
AS405	FLOOR PLANS, RCP, ELEVATIONS, SECTION - PERGOLA	05-15-2022	12-27-2022		5	01-18-2024
AS406	FLOOR PLANS, RCP, ELEVATIONS, SECTION - PAVILION	05-15-2022	12-27-2022		5	01-18-2024
AS407	TRASH ENCLOSURE PLANS	05-15-2022	12-27-2022		5	01-18-2024
AS408	STORAGE BINS PLANS	05-15-2022	12-27-2022		5	01-18-2024
LS110	LIFE SAFETY PLAN - GROUND LEVEL	05-15-2022	12-27-2022		5	01-18-2024
LS120	LIFE SAFETY PLAN - SECOND LEVEL	05-15-2022	12-27-2022		4	03-20-2023
LS130	LIFE SAFETY - FIRE EXTINGUISHER LOCATION DIAGRAMS		12-27-2022			
A-110	FLOOR PLAN - GROUND LEVEL	05-15-2022	12-27-2022		5	01-18-2024
A-110-A	GROUND LEVEL FLOOR PLAN - AREA A	05-15-2022	12-27-2022		5	01-18-2024
A-110-B	GROUND LEVEL FLOOR PLAN - AREA B	05-15-2022	12-27-2022		5	01-18-2024
A-110-C	GROUND LEVEL FLOOR PLAN - AREA C	05-15-2022	12-27-2022		5	01-18-2024
A-120	FLOOR PLAN - SECOND LEVEL	05-15-2022	12-27-2022		5	01-18-2024
A-120-A	SECOND LEVEL FLOOR PLAN - AREA A	05-15-2022	12-27-2022		5	01-18-2024
A-120-B	SECOND LEVEL FLOOR PLAN - AREA B	05-15-2022	12-27-2022		5	01-18-2024
A-120-C	SECOND LEVEL FLOOR PLAN - AREA C	05-15-2022	12-27-2022		5	01-18-2024
A-130	ROOF PLAN	05-15-2022	12-27-2022			
A-130-A	ROOF PLAN - AREA A	05-15-2022	12-27-2022			
A-130-B	ROOF PLAN - AREA B	05-15-2022	12-27-2022			
A-130-C	ROOF PLAN - AREA C	05-15-2022	12-27-2022			
AC110	REFLECTED CEILING PLAN - GROUND LEVEL		12-27-2022		5	01-18-2024
AC110-A	GROUND LEVEL REFLECTED CEILING PLAN - AREA A		12-27-2022		5	01-18-2024
AC110-B	GROUND LEVEL REFLECTED CEILING PLAN - AREA B		12-27-2022		5	01-18-2024
AC110-C	GROUND LEVEL REFLECTED CEILING PLAN - AREA C		12-27-2022		5	01-18-2024
AC120	REFLECTED CEILING PLAN - SECOND LEVEL		12-27-2022		5	01-18-2024
AC120-A	SECOND LEVEL REFLECTED CEILING PLAN - AREA A		12-27-2022		5	01-18-2024
AC120-B	SECOND LEVEL REFLECTED CEILING PLAN - AREA B		12-27-2022		5	01-18-2024
AC120-C	SECOND LEVEL REFLECTED CEILING PLAN - AREA C		12-27-2022		5	01-18-2024
AF110	FURNITURE PLAN - GROUND LEVEL		12-27-2022		5	01-18-2024
AF120	FURNITURE PLAN - SECOND LEVEL		12-27-2022		5	01-18-2024
AI110	FLOOR FINISH PLAN - GROUND LEVEL		12-27-2022		5	01-18-2024
AI120	FLOOR FINISH PLAN - SECOND LEVEL		12-27-2022			
A-201	BUILDING ELEVATIONS	05-15-2022	12-27-2022		5	01-18-2024
A-301	BUILDING SECTIONS	05-15-2022	12-27-2022		5	01-18-2024
A-310	WALL SECTIONS		12-27-2022		5	01-18-2024
A-311	WALL SECTIONS		12-27-2022		5	01-18-2024
A-312	WALL SECTIONS		12-27-2022		5	01-18-2024
A-313	WALL SECTIONS		12-27-2022		5	01-18-2024
A-314	WALL SECTIONS		12-27-2022		5	01-18-2024
A-315	WALL SECTIONS		12-27-2022		5	01-18-2024
A-316	WALL SECTIONS		12-27-2022		5	01-18-2024
A-317	WALL SECTIONS		12-27-2022		5	01-18-2024
A-400	ENLARGED ELEVATOR #1 PLANS AND SECTIONS		12-27-2022		5	01-18-2024
A-401	ENLARGED ELEVATOR #2 PLANS AND SECTIONS		12-27-2022		5	01-18-2024
A-410	ENLARGED STAIR #1 PLANS AND SECTION		12-27-2022		5	01-18-2024
A-411	ENLARGED STAIR #2 PLANS AND SECTION		12-27-2022		5	01-18-2024
A-412	ENLARGED STAIR #3 PLANS AND SECTION		12-27-2022		5	01-18-2024
A-413	ROOF ACCESS LADDER STEEL STAIR PLANS AND DETAILS		12-27-2022			
A-414	ROOF ACCESS LADDER STEEL STAIR PLANS AND DETAILS		12-27-2022		5	01-18-2024
A-420	OVERALL FLOOR PLAN - EXTERIOR FINS		12-27-2022		4	03-20-2023
A-421	ENLARGED SHADE FIN PLANS		12-27-2022			
AI400	INTERIOR ELEVATIONS		12-27-2022		5	01-18-2024
AI401	INTERIOR ELEVATIONS		12-27-2022		5	01-18-2024
AI402	INTERIOR ELEVATIONS		12-27-2022			
AI403	INTERIOR ELEVATIONS		12-27-2022		5	01-18-2024
AI410	TYPICAL FIXTURE HEIGHTS		12-27-2022			
AI411	ENLARGED RESTROOM PLANS AND ELEVATIONS		12-27-2022		5	01-18-2024
AI420	ENLARGED RESTROOM PLANS AND ELEVATIONS		12-27-2022			
AI421	ENLARGED RESTROOM PLANS AND ELEVATIONS		12-27-2022			
AI422	ENLARGED RESTROOM PLANS AND ELEVATIONS		12-27-2022			
AI423	ENLARGED RESTROOM PLANS AND ELEVATIONS		12-27-2022			
AI424	ENLARGED RESTROOM PLANS AND ELEVATIONS		12-27-2022			
AI425	ENLARGED RESTROOM PLANS AND ELEVATIONS		12-27-2022			
AI426	ENLARGED RESTROOM PLANS AND ELEVATIONS		12-27-2022			
AI427	ENLARGED RESTROOM PLANS AND ELEVATIONS		12-27-2022			
AI428	ENLARGED RESTROOM PLANS AND ELEVATIONS		12-27-2022			
A-500	EXPANSION JOINT DETAILS		12-27-2022			
A-501	TYPICAL EXPANSION JOINT DETAILS		12-27-2022			
A-505	ELEVATOR MISCELLANEOUS DETAILS		12-27-2022			
A-506	ELEVATOR CAB ELEVATIONS AND DETAILS		12-27-2022			
A-510	STAIR MISCELLANEOUS SECTIONS AND DETAILS		12-27-2022			
A-511	STAIR MISCELLANEOUS SECTIONS AND DETAILS		12-27-2022			
A-515	ROOF SECTIONS AND DETAILS		12-27-2022			
A-516	ROOF SECTIONS AND DETAILS		12-27-2022			
A-520	RESTROOM ACCESSORY DETAILS		12-27-2022			
A-525	MISCELLANEOUS DETAILS		12-27-2022			
A-526	PARTITION WALL MISCELLANEOUS DETAILS		12-27-2022			
A-530	DETAILS		12-27-2022			
A-531	DETAILS		12-27-2022			
A-540	MISCELLANEOUS MILLWORK DETAILS		12-27-2022			
A-541	MISCELLANEOUS MILLWORK DETAILS		12-27-2022			
A-600	EXTERIOR GLAZING ELEVATIONS		12-27-2022			
A-601	EXTERIOR GLAZING ELEVATIONS		12-27-2022		4	03-20-2023
A-602	EXTERIOR GLAZING ELEVATIONS		12-27-2022			
A-603	INTERIOR GLAZING ELEVATIONS		12-27-2022			
A-604	INTERIOR GLAZING ELEVATIONS		12-27-2022		4	03-20-2023
A-605	STOREFRONT GLAZING DETAILS		12-27-2022			
A-606	STOREFRONT GLAZING DETAILS		12-27-2022			
A-607	STOREFRONT GLAZING DETAILS		12-27-2022			
A-608	WINDOWS SCHEDULE AND NOTES		12-27-2022		4	03-20-2023
A-609	LOUVER DETAILS AND ELEVATIONS		12-27-2022			

INDEX OF DRAWINGS

SHEET NUMBER	SHEET NAME	SPRAB SUBMITTAL	PERMIT SET	ADD SHEET ISSUED	CURRENT REVISION	CURRENT REV. DATE
A-610	WALL TYPES		12-27-2022			
A-611	WALL TYPES		12-27-2022			
A-612	PARTITION TYPES		12-27-2022			
A-613	PARTITION TYPES		12-27-2022			
A-614	PARTITION TYPES		12-27-2022		4	03-20-2023
A-620	UL FIRE RESISTANCE FIRE STOP SYSTEM DETAILS		12-27-2022			
A-621	UL FIRE RESISTANCE PARTITIONS AND WALL DETAILS		12-27-2022			
A-622	UL FIRE RESISTANCE PARTITIONS AND WALL DETAILS		12-27-2022			
A-623	UL FIRE RESISTANCE SPRAY-APPLIED DETAILS		12-27-2022			
A-624	UL FIRE RESISTANCE JOINT SYSTEM DETAILS		12-27-2022			
A-625	UL FIRE RESISTANCE JOINT SYSTEM DETAILS		12-27-2022			
A-626	UL FIRE RESISTANCE JOINT SYSTEM DETAILS		12-27-2022			
A-630	DOOR SCHEDULE		12-27-2022		4	03-20-2023
A-631	FLOOR TRANSITION DETAILS		12-27-2022			
A-632	DOOR DETAILS		12-27-2022			
A-633	DOOR DETAILS		12-27-2022			
A-640	ROOM FINISH SCHEDULE		12-27-2022		5	01-18-2024
SG100	SIGNAGE SITE PLAN		12-27-2022			
SG110	SIGNAGE PLAN GROUND LEVEL		12-27-2022			
SG120	SIGNAGE PLAN SECOND LEVEL		12-27-2022			
SG401	SIGN ELEVATIONS AND SPECIFICATIONS		12-27-2022			
SG402	MONUMENT SIGN PLAN, ELEVATIONS AND KEYNOTES		12-27-2022			
SG410	SIGN SCHEDULE, NOTES, DETAILS AND SPECIFICATIONS		12-27-2022			
SG411	SIGN DETAILS AND SPECIFICATIONS		12-27-2022			
SG412	SIGN DETAILS AND SPECIFICATIONS		12-27-2022			
SG413	SIGN DETAILS AND SPECIFICATIONS		12-27-2022			
SG414	SIGN DETAILS AND SPECIFICATIONS		12-27-2022			
WF100	WAYFINDING LOCATION PLAN		12-27-2022			
WF101	BUILDING PLAQUE ELEVATIONS		12-27-2022		4	03-20-2023
13 - STRUCTURE						
S101	GENERAL STRUCTURAL NOTES		12-27-2022		4	03-20-2023
S102	WIND DESIGN DATA AND LOAD SCHEDULE		12-27-2022		4	03-20-2023
S103	WIND DESIGN DATA AND LOAD SCHEDULE		12-27-2022			
S104	WIND DESIGN DATA AND LOAD SCHEDULE		12-27-2022			
S105	WIND DESIGN ELEVATIONS		12-27-2022			
S106	THRESHOLD INSPECTION PLAN		12-27-2022			
S200	OVERALL PLAN AREA		12-27-2022			
S201A	FOUNDATION PLAN - AREA A		12-27-2022		4	03-20-2023
S201B	FOUNDATION PLAN - AREA B		12-27-2022		4	03-20-2023
S201C	FOUNDATION PLAN - AREA C		12-27-2022		4	03-20-2023
S202A	SLAB ON GRADE PLAN - AREA A		12-27-2022		4	03-20-2023
S202B	SLAB ON GRADE PLAN - AREA B		12-27-2022			
S202C	SLAB ON GRADE PLAN - AREA C		12-27-2022			
S203A	2nd FLOOR FRAMING PLAN - AREA A		12-27-2022		4	03-20-2023
S203B	2nd FLOOR FRAMING PLAN - AREA B		12-27-2022			
S203C	2nd FLOOR FRAMING PLAN - AREA C		12-27-2022			
S204A	ROOF FRAMING PLAN - AREA A		12-27-2022		4	03-20-2023
S204B	ROOF FRAMING PLAN - AREA B		12-27-2022			
S204C	ROOF FRAMING PLAN - AREA C		12-27-2022		4	03-20-2023
S205	MISCELLANEOUS STRUCTURE - PAVILLON		12-27-2022			
S206	MISCELLANEOUS STRUCTURE - NEW PERGOLA		12-27-2022			
S207	MISCELLANEOUS STRUCTURE - DUGOUT		12-27-2022			
S208	MISCELLANEOUS STRUCTURE - DUMPSTER ENCLOSURE		12-27-2022			
S209	MISCELLANEOUS STRUCTURE - SHELTER & RESTROOMS 1		12-27-2022		4	03-20-2023
S210	MISCELLANEOUS STRUCTURE - SHELTER & RESTROOMS 1		12-27-2022		4	03-20-2023
S211	MISCELLANEOUS STRUCTURE - SHELTER & RESTROOMS 2		12-27-2022		4	03-20-2023
S301	TYPICAL DETAILS		12-27-2022			
S302	TYPICAL DETAILS		12-27-2022			
S303	TYPICAL DETAILS		12-27-2022			
S304	TYPICAL DETAILS		12-27-2022			
S305	TYPICAL DETAILS		12-27-2022			
S306	TYPICAL DETAILS		12-27-2022		4	03-20-2023
S307	TYPICAL DETAILS		12-27-2022		4	03-20-2023
S308	TYPICAL DETAILS		12-27-2022			
S401	MAT FOUNDATION DETAILS		12-27-2022		4	03-20-2023
S402	SECTIONS AND DETAILS		12-27-2022		4	03-20-2023
S403	SECTIONS AND DETAILS		12-27-2022		4	03-20-2023
S404	SECTIONS AND DETAILS		12-27-2022			
S405	SECTIONS AND DETAILS		12-27-2022			
S406	SECTIONS AND DETAILS		12-27-2022			
S407	SECTIONS AND DETAILS		12-27-2022			
S408	SECTIONS AND DETAILS		12-27-2022			
S409	SECTIONS AND DETAILS		12-27-2022			
S410	SECTIONS AND DETAILS		12-27-2022		4	03-20-2023
SS01	ELEVATION KEY PLAN		12-27-2022			
SS02	ELEVATIONS		12-27-2022			
SS03	ELEVATIONS		12-27-2022			
SS04	ELEVATIONS		12-27-2022		4	03-20-2023
SS05	ELEVATIONS		12-27-2022			
SS06	ELEVATIONS		12-27-2022			
SS07	ELEVATIONS		12-27-2022			
SS08	ELEVATIONS		12-27-2022			
SS09	ELEVATIONS		12-27-2022			
SS10	ELEVATIONS		12-27-2022			
SS11	ELEVATIONS		12-27-2022			
SS12	ELEVATIONS		12-27-2022			
SS20	SHEAR WALL DETAILS AND SCHEDULE		12-27-2022			
SS21	SHEAR WALL ELEVATIONS		12-27-2022			
SS22	SHEAR WALL ELEVATIONS		12-27-2022			
SS23	SHEAR WALL ELEVATIONS		12-27-2022			
SS24	SHEAR WALL ELEVATIONS		12-27-2022			
SS01	SCHEDULES		12-27-2022			
SS02	SCHEDULES		12-27-2022			
SS11	BEAM ELEVATIONS		12-27-2022			
SS12	BEAM ELEVATIONS		12-27-2022			
SS13	BEAM ELEVATIONS		12-27-2022			
15 - FIRE PROTECTION						
FP000	FIRE PROTECTION ABBREVIATIONS, NOTES, AND SYMBOLS		12-27-2022			
FP100-1	OVERALL GROUND LEVEL FIRE PROTECTION PLAN		12-27-2022			
FP100-2	OVERALL SECOND FLOOR FIRE PROTECTION PLAN		12-27-2022			
FP101	GROUND LEVEL FIRE PROTECTION PLAN - NORTH		12-27-2022			
FP102	GROUND LEVEL FIRE PROTECTION PLAN - SOUTH		12-27-2022			
FP103	SECOND LEVEL FIRE PROTECTION PLAN - NORTH		12-27-2022			
FP104	SECOND LEVEL FIRE PROTECTION PLAN - SOUTH A		12-27-2022			
FP105	SECOND LEVEL FIRE PROTECTION PLAN - SOUTH B		12-27-2022		4	03-20-2023
FP500	FIRE PROTECTION DETAILS		12-27-2022			
FP700	FIRE RISER		12-27-2022			
16 - PLUMBING						
P000	PLUMBING ABBREVIATIONS, NOTES, AND LEGENDS		12-27-2022			
P100-1	OVERALL GROUND LEVEL PLUMBING PLAN		12-27-2022			
P100-2	OVERALL SECOND LEVEL PLUMBING PLAN		12-27-2022			
P100-3	OVERALL ROOF PLUMBING PLAN		12-27-2022			
P101	ROOF LEVEL PLUMBING PLAN - NORTH		12-27-2022			
P102	ROOF LEVEL PLUMBING PLAN - SOUTH		12-27-2022			
PS101	GROUND LEVEL PLUMBING PLAN SANITARY - NORTH		12-27-2022			
PS102	GROUND LEVEL PLUMBING PLAN SANITARY - SOUTH		12-27-2022			
PS103	SECOND LEVEL PLUMBING PLAN SANITARY - SOUTH A		12-27-2022			

INDEX OF DRAWINGS

SHEET NUMBER	SHEET NAME	SPRAB SUBMITTAL	PERMIT SET	ADD SHEET ISSUED	CURRENT REVISION	CURRENT REV. DATE
PS104	SECOND LEVEL PLUMBING PLAN SANITARY - SOUTH B		12-27-2022			
PW101	GROUND LEVEL PLUMBING PLAN WATER - NORTH		12-27-2022			
PW102	GROUND LEVEL PLUMBING PLAN WATER - SOUTH		12-27-2022			
PW103	SECOND LEVEL PLUMBING PLAN WATER - SOUTH A		12-27-2022			
PW104	SECOND LEVEL PLUMBING PLAN WATER - SOUTH B		12-27-2022			
P500	PLUMBING DETAILS		12-27-2022			
P501	PLUMBING DETAILS		12-27-2022			
P502	PLUMBING DETAILS		12-27-2022			
P600	PLUMBING SCHEDULES AND DIAGRAMS		12-27-2022			
P700	STORM RISER		12-27-2022			
P701	SANITARY RISER		12-27-2022			
P702	WATER RISER & GAS RISER		12-27-2022			
17 - MECHANICAL						
M000	MECHANICAL ABBREVIATIONS, NOTES, AND LEGENDS		12-27-2022			
M100-1	OVERALL GROUND LEVEL MECHANICAL PLAN		12-27-2022			
M100-2	OVERALL SECOND LEVEL MECHANICAL PLAN		12-27-2022			
M100-3	OVERALL ROOF MECHANICAL PLAN		12-27-2022			
M101	GROUND LEVEL MECHANICAL PLAN - NORTH		12-27-2022			
M102	GROUND LEVEL MECHANICAL PLAN - SOUTH		12-27-2022			
M103	SECOND LEVEL MECHANICAL PLAN - NORTH		12-27-2022			
M104	SECOND LEVEL MECHANICAL PLAN - SOUTH A		12-27-2022			
M105	SECOND LEVEL MECHANICAL PLAN - SOUTH B		12-27-2022		4	03-20-2023
M111	GROUND LEVEL MECHANICAL CONTROLS PLAN - NORTH		12-27-2022			
M112	GROUND LEVEL MECHANICAL CONTROLS PLAN - SOUTH		12-27-2022			
M113	SECOND LEVEL MECHANICAL CONTROLS PLAN - SOUTH - A		12-27-2022			
M114	SECOND LEVEL MECHANICAL CONTROLS PLAN - SOUTH - B		12-27-2022			
M500	MECHANICAL DETAILS		12-27-2022			
M501	MECHANICAL DETAILS		12-27-2022			
M600	MECHANICAL SCHEDULES		12-27-2022			
M601	MECHANICAL SCHEDULES		12-27-2022			
M700	MECHANICAL CONTROL DIAGRAMS		12-27-2022			
M701	MECHANICAL CONTROL DIAGRAMS		12-27-2022			
M702	MECHANICAL CONTROL DIAGRAMS		12-27-2022			
18 - ELECTRICAL						
E000	ELECTRICAL ABBREVIATIONS, NOTES, AND SYMBOLS		12-27-2022			
EL101	GROUND LEVEL LIGHTING PLAN - NORTH		12-27-2022			
EL102	GROUND LEVEL LIGHTING PLAN - SOUTH A		12-27-2022			
EL103	GROUND LEVEL LIGHTING PLAN - SOUTH B		12-27-2022			
EL104	SECOND LEVEL LIGHTING PLAN - NORTH		12-27-2022			
EL105	SECOND LEVEL LIGHTING PLAN - SOUTH A		12-27-2022			
EL106	SECOND LEVEL LIGHTING PLAN - SOUTH B		12-27-2022			
E100	ROOF LEVEL ELECTRICAL PLAN		12-27-2022			
EP101	GROUND LEVEL POWER PLAN - NORTH		12-27-2022			
EP102	GROUND LEVEL POWER PLAN - SOUTH		12-27-2022			
EP103	SECOND LEVEL POWER PLAN - NORTH		12-27-2022			
EP104	SECOND LEVEL POWER PLAN - SOUTH A		12-27-2022			
EP105	SECOND LEVEL POWER PLAN - SOUTH B		12-27-2022			
EP106	ELECTRICAL, IT & DATA ROOMS - POWER PLANS		12-27-2022		4	03-20-2023
EP107	119 KITCHEN & KITCHEN CONCESSION POWER PLANT		12-27-2022			
EP108	119 KITCHEN POWER PLAN		12-27-2022			
E500	ELECTRICAL DETAILS		12-27-2022			
E501	ELECTRICAL DETAILS		12-27-2022			
E502	ELECTRICAL DETAILS		12-27-2022			
E503	ELECTRICAL DETAILS		12-27-2022			
E504	ELECTRICAL DETAILS		12-27-2022			
E505	ELECTRICAL DETAILS		12-27-2022			
E506	ELECTRICAL DETAILS		12-27-2022			
E507	ELECTRICAL DETAILS		12-27-2022			
E509	ELECTRICAL RISER DIAGRAM		12-27-2022			
E600	ELECTRICAL SCHEDULES		12-27-2022		4	03-20-2023
E601	ELECTRICAL SCHEDULES		12-27-2022		4	03-20-2023
E602	ELECTRICAL SCHEDULES		12-27-2022			
E603	ELECTRICAL SCHEDULES		12-27-2022			
SP101	FIRST FLOOR PHOTOMETRIC PLAN		12-27-2022			
SP102	SECOND FLOOR PHOTOMETRIC PLAN		12-27-2022			
19 - KITCHEN						
FS110	OVERALL REFERENCE PLAN - GROUND LEVEL		12-27-2022			
FS111	EQP PLAN & SCHEDULE - KITCHEN 119		12-27-2022			
FS111E	ELEC PLAN & SCHEDULE - KITCHEN 119		12-27-2022			
FS111M	MECH PLAN & SCHEDULE - KITCHEN 119		12-27-2022			
FS111S	SPECIAL CONDITIONS PLAN - KITCHEN 119		12-27-2022			
FS120	OVERALL REFERENCE PLAN - LEVEL 02		12-27-2022			
FS121	EQP PLAN & SCHEDULE - KITCHEN CONCESSION 203		12-27-2022			
FS121E	ELEC PLAN & SCHEDULE - KITCHEN CONCESSION 203		12-27-2022			
FS121M	MECH PLAN & SCHEDULE - KITCHEN CONCESSION 203		12-27-2022			
FS121S	SPECIAL CONDITION PLAN - KITCHEN CONCESSION 203		12-27-2022			
FS500	21.101 EXHAUST HOOD DETAIL		12-27-2022			
FS501	KITCHEN 119 - ELEVATION DETAILS		12-27-2022			
FS502	KITCHEN CONCESSION 203 - ELEVATION DETAILS		12-27-2022			

CARTAYA & ASSOCIATES
ARCHITECTS P.A.
cartayaandassociates.com

2400 E. COMMERCIAL BLVD. SUITE 201
FT. LAUDERDALE, FLORIDA 33308
954-771-2724

SEAL:

Digitally signed by Juan C. Justiniano
DN: c=US, st=Florida, l=Fort Lauderdale, serialnumber=AA13004388, 30411293566, ou=ARCHITECTS, P.A., cn=Juan C. Justiniano, email=jjustiniano@aa-arc.com
Date: 2024.01.26 16:14:44 -05'00'
Adobe Acrobat version: 2023.008.20470

AA13004388

REVISIONS:

PROJECT:
CITY OF DELRAY BEACH
POMPEY PARK REC CENTER
1101 NW 2ND ST, DELRAY BEACH
FL 33444

ALL DESIGNS REPRESENTED BY THIS DRAWING ARE CREATED AND AS CONTRACTOR WITH THE EXPECTED PROJECT. THIS IS THE PROPERTY OF THE ARCHITECT AND MAY NOT BE USED IN WHOLE OR IN PART FOR ANY OTHER PROJECT WITHOUT THE WRITTEN AUTHORIZATION OF THE ARCHITECT. ALL DRAWINGS ARE INSTRUMENTS OF SERVICE AND ARE THE PROPERTY OF THE ARCHITECT REGARDLESS OF THE EXISTENCE OF ANY COPYRIGHT OR OTHER NOTICE THEREON. THE CONTRACTOR SHALL VERIFY ALL EXISTING CONDITIONS AND DIMENSIONS A PRINCIPAL OF THE FIRM OR BE LIABLE FOR THE FULLEST LEGAL RECOURSE. THE CONTRACTOR SHALL VERIFY ALL EXISTING CONDITIONS AND DIMENSIONS AND REPORT ANY DISCREPANCIES TO THE ARCHITECT IN WRITING BEFORE PROCEEDING WITH THE WORK. WRITTEN DIMENSIONS SHALL TAKE PRECEDENCE OVER SCALED DIMENSIONS.

BID SET 02/28/2023

TITLE: DRAWING INDEX

DATE: Dec 27, 2022
DRAWN BY: SV, CC, EE, LS
CHECKED BY: JJ, LS, JS

JOB NO: 2122

SHEET: GN001.1

1/26/2024 3:35:37 PM C:\Users\cjustiniano\OneDrive - Justin Architects\Documents\2122 - Pompey Park - V2021_CjustinianoWDLCG.rvt

INDEX OF DRAWINGS - BID SET

NUMBER	SHEET NAME	SPRAB	CY PERMIT SET	CY BID SET	ADD SHEET ISSUED	CURRENT REVISION	CURRENT REV. DATE
00 - GENERAL							
GN000.1	COVER	05-15-2022	12-27-2022	02-28-2023		4	03-20-2023
GN001	DRAWING INDEX			02-28-2023		8	09-22-2025
GN002	CODE ANALYSIS, BUILDING DATA, & ABBREVIATIONS	05-15-2022	12-27-2022	02-28-2023		6	01-28-2025
GN003	GENERAL SUSTAINABILITY NOTES AND FGBC REQ.				02-28-2023	4	03-20-2023
01 - SURVEY							
TS-1	SKETCH OF TOPOGRAPHIC SURVEY	05-15-2022	12-27-2022	02-28-2023		-	-
TS-2	SKETCH OF TOPOGRAPHIC SURVEY	05-15-2022	12-27-2022	02-28-2023		-	-
TS-3	SKETCH OF TOPOGRAPHIC SURVEY	05-15-2022	12-27-2022	02-28-2023		-	-
TS-4	SKETCH OF TOPOGRAPHIC SURVEY	05-15-2022	12-27-2022	02-28-2023		-	-
TS-5	SKETCH OF TOPOGRAPHIC SURVEY	05-15-2022	12-27-2022	02-28-2023		-	-
02 - CIVIL							
C0.0	COVER SHEET	05-15-2022	12-27-2022	02-28-2023		2	07-16-2022
C1.0	GENERAL NOTES & SPECIFICATIONS	05-15-2022	12-27-2022	02-28-2023		8	09-03-2025
C1.1	CIVIL LEGEND, ABBREVIATIONS & SYMBOLS		12-27-2022	02-28-2023		2	07-16-2022
C2.0	CLEARING & DEMOLITION KEY MAP PLAN	05-15-2022	12-27-2022	02-28-2023		2	07-16-2022
C2.1	CLEARING & DEMOLITION PLAN	05-15-2022	12-27-2022	02-28-2023		8	09-03-2025
C2.2	CLEARING & DEMOLITION PLAN	05-15-2022	12-27-2022	02-28-2023		8	09-03-2025
C2.3	CLEARING & DEMOLITION PLAN	05-15-2022	12-27-2022	02-28-2023		8	09-03-2025
C2.4	CLEARING & DEMOLITION PLAN	05-15-2022	12-27-2022	02-28-2023		8	09-03-2025
C3.0	GEOMETRY, MARKING, & SIGNAGE KEY MAP PLAN	05-15-2022	12-27-2022	02-28-2023		8	09-22-2025
C3.1	GEOMETRY, MARKING, & SIGNAGE PLAN	05-15-2022	12-27-2022	02-28-2023		8	09-03-2025
C3.2	GEOMETRY, MARKING, & SIGNAGE PLAN	05-15-2022	12-27-2022	02-28-2023		8	09-22-2025
C3.3	GEOMETRY, MARKING, & SIGNAGE PLAN	05-15-2022	12-27-2022	02-28-2023		8	09-22-2025
C3.4	GEOMETRY, MARKING, & SIGNAGE PLAN	05-15-2022	12-27-2022	02-28-2023		8	09-22-2025
C3.5	GENERAL SITE CONSTRUCTION DETAILS	05-15-2022	12-27-2022	02-28-2023		8	09-22-2025
C4.0	PAVING, GRADING & DRAINAGE KEY MAP PLAN	05-15-2022	12-27-2022	02-28-2023		8	09-22-2025
C4.1	PAVING, GRADING & DRAINAGE PLAN	05-15-2022	12-27-2022	02-28-2023		8	09-22-2025
C4.2	PAVING, GRADING & DRAINAGE PLAN	05-15-2022	12-27-2022	02-28-2023		8	09-22-2025
C4.3	PAVING, GRADING & DRAINAGE PLAN	05-15-2022	12-27-2022	02-28-2023		8	09-22-2025
C4.4	PAVING, GRADING & DRAINAGE PLAN	05-15-2022	12-27-2022	02-28-2023		8	09-22-2025
C4.5	TYPICAL CROSS SECTIONS	05-15-2022	12-27-2022	02-28-2023		3	05-18-2023
C4.6	CITY OF DELRAY BEACH DRAINAGE DETAILS	05-15-2022	12-27-2022	02-28-2023		6	02-29-2024
C4.7	CITY OF DELRAY BEACH DRAINAGE DETAILS				02-28-2023	8	09-22-2025
C5.0	WATER AND SANITARY SEWER KEY MAP PLAN	05-15-2022	12-27-2022	02-28-2023		8	09-22-2025
C5.1	WATER AND SANITARY SEWER PLAN	05-15-2022	12-27-2022	02-28-2023		8	09-03-2025
C5.2	WATER AND SANITARY SEWER PLAN	05-15-2022	12-27-2022	02-28-2023		8	09-03-2025
C5.3	WATER AND SANITARY SEWER PLAN			02-28-2023		8	09-03-2025
C5.4	CITY OF DELRAY BEACH WATER AND SEWER DETAILS		12-27-2022	02-28-2023		2	07-16-2022
C5.5	WATER AND SEWER DETAILS			02-28-2023		8	09-03-2025
C5.6	GREASE TRAP DETAIL			02-28-2023		2	07-16-2022
C6.0	STORMWATER POLLUTION PREVENTION PLAN	05-15-2022	12-27-2022	02-28-2023		8	09-22-2025
C6.1	STORMWATER POLLUTION PREVENTION PLAN	05-15-2022	12-27-2022	02-28-2023		6	01-17-2025
C6.2	STORMWATER POLLUTION PREVENTION PLAN	05-15-2022	12-27-2022	02-28-2023		8	09-22-2025
C6.3	STORMWATER POLLUTION PREVENTION PLAN	05-15-2022	12-27-2022	02-28-2023		8	09-22-2025
C6.4	STORMWATER POLLUTION PREVENTION PLAN	05-15-2022	12-27-2022	02-28-2023		6	01-17-2025
C6.5	STORMWATER POLLUTION PREVENTION PLAN	05-15-2022	12-27-2022	02-28-2023		4	03-20-2023
BTS-1	BOUNDARY & TOPOGRAPHIC SURVEY SHEET 1 OF 5			02-28-2023		-	-
BTS-2	BOUNDARY & TOPOGRAPHIC SURVEY SHEET 2 OF 5			02-28-2023		-	-
BTS-3	BOUNDARY & TOPOGRAPHIC SURVEY SHEET 3 OF 5			02-28-2023		-	-
BTS-4	BOUNDARY & TOPOGRAPHIC SURVEY SHEET 4 OF 5			02-28-2023		-	-
BTS-5	BOUNDARY & TOPOGRAPHIC SURVEY SHEET 5 OF 5			02-28-2023		-	-
03 - LANDSCAPE							
TDP1.0	TREE DISPOSITION KEY MAP	05-15-2022	12-27-2022	02-28-2023		8	09-22-2025
TDP1.1	TREE DISPOSITION PLAN	05-15-2022	12-27-2022	02-28-2023		6	01-17-2025
TDP1.2	TREE DISPOSITION PLAN	05-15-2022	12-27-2022	02-28-2023		6	01-17-2025
TDP1.3	TREE DISPOSITION PLAN	05-15-2022	12-27-2022	02-28-2023		6	01-17-2025
TDP1.4	TREE DISPOSITION PLAN	05-15-2022	12-27-2022	02-28-2023		6	01-17-2025
TDP1.5	TREE DISPOSITION SCHEDULE	05-15-2022	12-27-2022	02-28-2023		-	-
TDP1.6	TREE DISPOSITION SCHEDULE	05-15-2022	12-27-2022	02-28-2023		-	-
TDP1.7	RELOCATION SCHEDULE & NOTES		12-27-2022	02-28-2023		-	-
TDP1.8	MITIGATION SCHEDULE & CALCULATIONS		12-27-2022	02-28-2023		-	-
L1.0	LANDSCAPE KEY MAP PLAN	05-15-2022	12-27-2022	02-28-2023		8	09-22-2025
L1.1	LANDSCAPE PLANS	05-15-2022	12-27-2022	02-28-2023		8	09-22-2025
L1.2	LANDSCAPE PLANS	05-15-2022	12-27-2022	02-28-2023		6	01-17-2025
L1.3	LANDSCAPE PLANS	05-15-2022	12-27-2022	02-28-2023		6	01-17-2025
L1.4	LANDSCAPE PLANS	05-15-2022	12-27-2022	02-28-2023		6	01-17-2025
L1.5	LANDSCAPE SCHEDULE	05-15-2022	12-27-2022	02-28-2023		5	12-11-2023
L1.6	LANDSCAPE DETAILS AND NOTES	05-15-2022	12-27-2022	02-28-2023		5	12-11-2023
IRR1.0	IRRIGATION KEY MAP PLAN	05-15-2022	12-27-2022	02-28-2023		8	09-22-2025
IRR1.1	IRRIGATION PLANS	05-15-2022	12-27-2022	02-28-2023		6	01-17-2025
IRR1.2	IRRIGATION PLANS	05-15-2022	12-27-2022	02-28-2023		6	01-17-2025
IRR1.3	IRRIGATION PLANS	05-15-2022	12-27-2022	02-28-2023		6	01-17-2025
IRR1.4	IRRIGATION PLANS	05-15-2022	12-27-2022	02-28-2023		6	01-17-2025
IRR1.5	IRRIGATION SCHEDULE AND NOTES	05-15-2022	12-27-2022	02-28-2023		5	12-11-2023
IRR1.6	IRRIGATION DETAILS	05-15-2022	12-27-2022	02-28-2023		5	12-11-2023
H1.0	HARDSCAPE KEY MAP PLAN	05-15-2022	12-27-2022	02-28-2023		8	09-22-2025
H1.1	HARDSCAPE PLANS	05-15-2022	12-27-2022	02-28-2023		6	01-17-2025
H1.2	HARDSCAPE PLANS	05-15-2022	12-27-2022	02-28-2023		6	01-17-2025
H1.3	HARDSCAPE PLANS	05-15-2022	12-27-2022	02-28-2023		6	01-17-2025
H1.4	HARDSCAPE PLANS	05-15-2022	12-27-2022	02-28-2023		6	01-17-2025
H1.5	HARDSCAPE DETAILS	05-15-2022	12-27-2022	02-28-2023		-	-
HSA1.0	HARDSCAPE SITE AMENITIES KEY MAP		12-27-2022	02-28-2023		8	09-22-2025
HSA1.1	HARDSCAPE SITE AMENITIES PLAN		12-27-2022	02-28-2023		6	01-17-2025
HSA1.2	HARDSCAPE SITE AMENITIES PLAN		12-27-2022	02-28-2023		6	01-17-2025
HSA1.3	HARDSCAPE SITE AMENITIES PLAN		12-27-2022	02-28-2023		6	01-17-2025
HSA1.4	HARDSCAPE SITE AMENITIES PLAN		12-27-2022	02-28-2023		6	01-17-2025
HSA1.5	HARDSCAPE SITE AMENITIES DETAILS		12-27-2022	02-28-2023		-	-
HSA1.6	HARDSCAPE SITE AMENITIES DETAILS		12-27-2022	02-28-2023		-	-
HF1.0	HARDSCAPE FENCING KEY MAP		12-27-2022	02-28-2023		8	09-22-2025
HF1.1	HARDSCAPE FENCING PLAN		12-27-2022	02-28-2023		8	09-22-2025
HF1.2	HARDSCAPE FENCING PLAN		12-27-2022	02-28-2023		8	09-22-2025
HF1.3	HARDSCAPE FENCING PLAN		12-27-2022	02-28-2023		8	09-22-2025
HF1.4	HARDSCAPE FENCING PLAN		12-27-2022	02-28-2023		8	09-22-2025
HF1.5	HARDSCAPE FENCING DETAILS		12-27-2022	02-28-2023		8	09-22-2025
HF1.6	HARDSCAPE FENCING DETAILS		12-27-2022	02-28-2023		5	12-11-2023
HF1.7	HARDSCAPE FENCING DETAILS		12-27-2022	02-28-2023		8	09-22-2025
HF1.8	HARDSCAPE FENCING DETAILS		12-27-2022	02-28-2023		5	12-11-2023
HSP1.0	HARDSCAPE SPORTS PLAN		12-27-2022	02-28-2023		8	09-22-2025
HSP1.1	HARDSCAPE SPORTS PLAN		12-27-2022	02-28-2023		8	09-22-2025
HSP1.2	HARDSCAPE SPORTS PLAN		12-27-2022	02-28-2023		8	09-22-2025
HSP1.3	HARDSCAPE SPORTS PLAN		12-27-2022	02-28-2023		8	09-22-2025
HSP1.4	HARDSCAPE SPORTS PLAN		12-27-2022	02-28-2023		6	01-17-2025
HSP1.5	HARDSCAPE SPORTS DETAILS		12-27-2022	02-28-2023		-	-
HSP1.6	HARDSCAPE SPORTS DETAILS		12-27-2022	02-28-2023		-	-
HSP1.7	HARDSCAPE SPORTS DETAILS		12-27-2022	02-28-2023		-	-
HSP1.8	HARDSCAPE SPORTS DETAILS		12-27-2022	02-28-2023		-	-
HSP1.9	HARDSCAPE SPORTS DETAILS			02-28-2023		-	-
HSP1.10	HARDSCAPE SPORTS DETAILS			02-28-2023		-	-
HS1.0	HARDSCAPE PLANS SILVA CELL LAYOUT	05-15-2022	12-27-2022	02-28-2023		8	09-22-2025
HS1.1	HARDSCAPE SILVA CELL PLANS	05-15-2022	12-27-2022	02-28-2023		6	01-17-2025
HS1.2	HARDSCAPE SILVA CELL DETAILS	05-15-2022	12-27-2022	02-28-2023		-	-
04 - DEMO							
AD100	SITE DEMOLITION PLAN	05-15-2022		02-28-2023		8	09-22-2025
SUD101	SITE UTILITY DEMOLITION PLAN					8	09-22-2025
SU100	SITE UTILITY PLAN			02-28-2023		8	09-22-2025
SP100	SITE PHOTOMETRIC PLAN	05-15-2022		02-28-2023		-	-
07 - ARCHITECTURE							
PH100	PHASING PLAN	05-15-2022	12-27-2022	02-28-2023		8	09-22-2025

INDEX OF DRAWINGS - BID SET

NUMBER	SHEET NAME	SPRAB	CY PERMIT SET	CY BID SET	ADD SHEET ISSUED	CURRENT REVISION	CURRENT REV. DATE
PH101	PHASING - GENERAL SITE PLAN				02-28-2023	8	09-22-2025
AS100	SITE PLAN	05-15-2022	12-27-2022	02-28-2023		8	09-22-2025
AS100-A	ENLARGED SITE PLAN - AREA SA - (E) FIELD NO 2	05-15-2022	12-27-2022	02-28-2023		8	09-22-2025
AS100-B	ENLARGED SITE PLAN - AREA SB - TEDDY'S FIELD #1	05-15-2022	12-27-2022	02-28-2023		8	09-22-2025
AS100-C	ENLARGED SITE PLAN - AREA SC - CIVIC LAWN & TENNIS COURTS	05-15-2022	12-27-2022	02-28-2023		8	09-22-2025
AS100-D	ENLARGED SITE PLAN - AREA SD - ODOM'S FIELD	05-15-2022	12-27-2022	02-28-2023		8	09-22-2025
AS100-E	ENLARGED SITE PLAN - AREA SE - COMMUNITY CENTER	05-15-2022	12-27-2022	02-28-2023		8	09-22-2025
AS100-F	ENLARGED SITE PLAN - AREA SF - BASKETBALL COURTS	05-15-2022	12-27-2022	02-28-2023		8	09-22-2025
AS400	BASEBALL FIELD TYPICAL FLOOR PLAN	05-15-2022	12-27-2022	02-28-2023		8	09-22-2025
AS401	POOL CABANA PLANS	05-15-2022	12-27-2022	02-28-2023		8	09-22-2025
AS402	SHELTER AND RESTROOM PLANS	05-15-2022	12-27-2022	02-28-2023		8	09-22-2025
AS403	SHELTER AND RESTROOM PLANS	05-15-2022	12-27-2022	02-28-2023		8	09-22-2025
AS404	TYPICAL DUGOUT PLANS	05-15-2022	12-27-2022	02-28-2023		8	09-22-2025
AS405	FLOOR PLANS, RCP, ELEVATIONS, SECTION - PERGOLA	05-15-2022	12-27-2022	02-28-2023		8	09-22-2025
AS406	FLOOR PLANS, RCP, ELEVATIONS, SECTION - PAVILION	05-15-2022	12-27-2022	02-28-2023		8	09-22-2025
AS407	TRASH ENCLOSURE PLANS	05-15-2022	12-27-2022	02-28-2023		8	09-22-2025
AS408	STORAGE BINS PLANS	05-15-2022	12-27-2022	02-28-2023		8	09-22-2025
LS110	LIFE SAFETY PLAN - GROUND LEVEL	05-15-2022	12-27-2022	02-28-2023		8	09-22-2025
LS120	LIFE SAFETY PLAN - SECOND LEVEL	05-15-2022	12-27-2022	02-28-2023		8	09-22-2025
LS130	LIFE SAFETY - FIRE EXTINGUISHER LOCATION DIAGRAMS		12-27-2022	02-28-2023		-	-
A-110	FLOOR PLAN - GROUND LEVEL	05-15-2022	12-27-2022	02-28-2023		8	09-22-2025
A-110-A	GROUND LEVEL FLOOR PLAN - AREA A	05-15-2022	12-27-2022	02-28-2023		8	09-22-2025
A-110-B	GROUND LEVEL FLOOR PLAN - AREA B	05-15-2022	12-27-2022	02-28-2023		8	09-22-2025
A-110-C	GROUND LEVEL FLOOR PLAN - AREA C	05-15-2022	12-27-2022	02-28-2023		8	09-22-2025
A-120	FLOOR PLAN - SECOND LEVEL	05-15-2022	12-27-2022	02-28-2023		8	09-22-2025
A-120-A	SECOND LEVEL FLOOR PLAN - AREA A	05-15-2022	12-27-2022	02-28-2023		8	09-22-2025
A-120-B	SECOND LEVEL FLOOR PLAN - AREA B	05-15-2022	12-27-2022	02-28-2023		8	09-22-2025
A-120-C	SECOND LEVEL FLOOR PLAN - AREA C	05-15-2022	12-27-2022	02-28-2023		8	09-22-2025
A-130	ROOF PLAN	05-15-2022	12-27-2022	02-28-2023		8	09-22-2025
A-130-A	ROOF PLAN - AREA A	05-15-2022	12-27-2022	02-28-2023		-	-
A-130-B	ROOF PLAN - AREA B	05-15-2022	12-27-2022	02-28-2023		-	-
A-130-C	ROOF PLAN - AREA C	05-15-2022	12-27-2022	02-28-2023		8	09-22-2025
AC110	REFLECTED CEILING PLAN - GROUND LEVEL		12-27-2022	02-28-2023		8	09-22-2025
AC110-A	GROUND LEVEL REFLECTED CEILING PLAN - AREA A		12-27-2022	02-28-2023		8	09-22-2025
AC110-B	GROUND LEVEL REFLECTED CEILING PLAN - AREA B		12-27-2022	02-28-2023		8	09-22-2025
AC110-C	GROUND LEVEL REFLECTED CEILING PLAN - AREA C		12-27-2022	02-28-2023		8	09-22-2025
AC120	REFLECTED CEILING PLAN - SECOND LEVEL		12-27-2022	02-28-2023		8	09-22-2025
AC120-A	SECOND LEVEL REFLECTED CEILING PLAN - AREA A		12-27-2022	02-28-2023		8	09-22-2025
AC120-B	SECOND LEVEL REFLECTED CEILING PLAN - AREA B		12-27-2022	02-28-2023		8	09-22-2025
AC120-C	SECOND LEVEL REFLECTED CEILING PLAN - AREA C		12-27-2022	02-28-2023		8	09-22-2025
AF110	FURNITURE PLAN - GROUND LEVEL		12-27-2022	02-28-2023		8	09-22-2025
AF120	FURNITURE PLAN - SECOND LEVEL		12-27-2022	02-28-2023		8	09-22-2025
AI110	FLOOR FINISH PLAN - GROUND LEVEL		12-27-2022	02-28-2023		8	09-22-2025
AI120	FLOOR FINISH PLAN - SECOND LEVEL		12-27-2022	02-28-2023		8	09-22-2025
A-201	BUILDING ELEVATIONS	05-15-2022	12-27-2022	02-28-2023		8	09-22-2025
A-301	BUILDING SECTIONS	05-15-2022	12-27-2022	02-28-2023		8	09-22-2025
A-310	WALL SECTIONS		12-27-2022	02-28-2023		5	02-09-2024
A-311	WALL SECTIONS		12-27-2022	02-28-2023		5	02-09-2024
A-312	WALL SECTIONS		12-27-2022	02-28-2023		8	09-22-2025
A-313	WALL SECTIONS		12-27-2022	02-28-2023		8	09-22-2025
A-314	WALL SECTIONS		12-27-2022	02-28-2023		8	09-22-2025
A-315	WALL SECTIONS		12-27-2022	02-28-2023		8	09-22-2025
A-316	WALL SECTIONS		12-27-2022	02-28-2023		8	09-22-2025
A-317	WALL SECTIONS		12-27-2022	02-28-2023		5	02-09-2024
A-400	ENLARGED ELEVATOR #1 PLANS AND SECTIONS		12-27-2022	02-28-2023		5	02-09-2024
A-401	ENLARGED ELEVATOR #2 PLANS AND SECTIONS		12-27-2022	02-28-2023		8	09-22-2025
A-410	ENLARGED STAIR #1 PLANS AND SECTION		12-27-2022	02-28-2023		5	02-09-2024
A-411	ENLARGED STAIR #2 PLANS AND SECTION		12-27-2022	02-28-2023		5	02-09-2024
A-412	ENLARGED STAIR #3 PLANS AND SECTION		12-27-2022	02-28-2023		5	02-09-2024
A-413	ROOF ACCESS LADDER STEEL STAIR PLANS AND DETAILS		12-27-2022	02-28-2023		-	-
A-414	ROOF ACCESS LADDER STEEL STAIR PLANS AND DETAILS		12-27-2022	02-28-2023		8	09-22-2025
A-420	OVERALL FLOOR PLAN - EXTERIOR FINS		12-27-2022	02-28-2023		4	03-20-2023
A-421	ENLARGED SHADE FIN PLANS		12-27-2022	02-28-2023		-	-
AI400	INTERIOR ELEVATIONS		12-27-2022	02-28-2023		8	09-22-2025
AI401	INTERIOR ELEVATIONS		12-27-2022	02-28-2023		8	09-22-2025
AI402	INTERIOR ELEVATIONS		12-27-2022	02-28-2023		8	09-22-2025
AI403	INTERIOR ELEVATIONS		12-27-2022	02-28-2023		8	09-22-2025
AI404	INTERIOR ELEVATIONS		12-27-2022	02-28-2023		8	09-22-2025
AI410	TYPICAL FIXTURE HEIGHTS		12-27-2022	02-28-2023		-	-
AI411	ENLARGED RESTROOM PLANS AND ELEVATIONS		12-27-2022	02-28-2023		8	09-22-2025
AI420	ENLARGED RESTROOM PLANS AND ELEVATIONS		12-27-2022	02-28-2023		8	09-22-2025
AI421	ENLARGED RESTROOM PLANS AND ELEVATIONS		12-27-2022	02-28-2023		8	09-22-2025
AI422	ENLARGED RESTROOM PLANS AND ELEVATIONS		12-27-2022	02-28-2023		8	09-22-2025
AI423	ENLARGED RESTROOM PLANS AND ELEVATIONS		12-27-2022	02-28-2023		8	09-22-2025
AI424	ENLARGED RESTROOM PLANS AND ELEVATIONS		12-27-2022	02-28-2023		8	09-22-2025
AI425	ENLARGED RESTROOM PLANS AND ELEVATIONS		12-27-2022	02-28-2023		8	09-22-2025
AI426	ENLARGED RESTROOM PLANS AND ELEVATIONS		12-27-2022	02-28-2023		8	09-22-2025
AI427	ENLARGED RESTROOM PLANS AND ELEVATIONS		12-27-2022	02-28-2023		8	09-22-2025
AI428	ENLARGED RESTROOM PLANS AND ELEVATIONS		12-27-2022	02-28-2023		8	09-22-2025
A-500	EXPANSION JOINT DETAILS		12-27-2022	02-28-2023		8-	09-22-2025-
A-501	TYPICAL EXPANSION JOINT DETAILS		12-27-2022	02-28-2023		-	-
A-505	ELEVATOR MISCELLANEOUS DETAILS		12-27-2022	02-28-2023		-	-
A-506	ELEVATOR CAB ELEVATIONS AND DETAILS		12-27-2022	02-28-2023		-	-
A-510	STAIR MISCELLANEOUS SECTIONS AND DETAILS		12-27-2022	02-28-2023		-	-
A-511	STAIR MISCELLANEOUS SECTIONS AND DETAILS		12-27-2022	02-28-2023		-	-
A-515	ROOF SECTIONS AND DETAILS		12-27-2022	02-28-2023		-	-
A-516	ROOF SECTIONS AND DETAILS		12-27-2022	02-28-2023		8	09-22-2025
A-520	RESTROOM ACCESSORY DETAILS		12-27-2022	02-28-2023		8	09-22-2025
A-525	MISCELLANEOUS DETAILS		12-27-2022	02-28-2023		-	-
A-526	PARTITION WALL MISCELLANEOUS DETAILS		12-27-2022	02-28-2023		-	-
A-530	DETAILS		12-27-2022	02-28-2023		-	-
A-531	DETAILS		12-27-2022	02-28-2023		-	-
A-540	MISCELLANEOUS MILLWORK DETAILS		12-27-2022	02-28-2023		8	09-22-2025
A-541	MISCELLANEOUS MILLWORK DETAILS		12-27-2022	02-28-2023		8	09-22-2025
A-600	EXTERIOR GLAZING ELEVATIONS		12-27-2022	02-28-2023		-	-
A-601	EXTERIOR GLAZING ELEVATIONS		12-27-2022	02-28-2023		4	03-20-2023
A-602	EXTERIOR GLAZING ELEVATIONS		12-27-2022	02-28-2023		-	-
A-603	INTERIOR GLAZING ELEVATIONS		12-27-2022	02-28-2023		-	-
A-604	INTERIOR GLAZING ELEVATIONS		12-27-2022	02-28-2023		4	03-20-2023
A-605	STOREFRONT GLAZING DETAILS		12-27-2022	02-28-2023		-	-
A-606	STOREFRONT GLAZING DETAILS		12-27-2022	02-28-2023		-	-
A-607	STOREFRONT GLAZING DETAILS		12-27-2022	02-28-2023		-	-
A-608	WINDOWS SCHEDULE AND NOTES		12-27-2022	02-28-2023		4	03-20-2023
A-609	LOUVER DETAILS AND ELEVATIONS		12-27-2022	02-28-2023		8	09-22-2025
A-610	WALL TYPES		12-27-2022	02-28-2023		-	-
A-611	WALL TYPES		12-27-2022	02-28-2023		-	-
A-612	PARTITION TYPES		12-27-2022	02-28-2023		8-	09-22-2025-
A-613	PARTITION TYPES		12-27-2022	02-28-2023		8-	09-22-2025-
A-614	PARTITION TYPES		12-27-2022	02-28-2023		8	09-22-2025
A-620	UL FIRE RESISTANCE FIRE STOP SYSTEM DETAILS		12-27-2022	02-28-2023		-	-
A-621	UL FIRE RESISTANCE PARTITIONS AND WALL DETAILS		12-27-2022	02-28-2023		-	-
A-622	UL FIRE RESISTANCE PARTITIONS AND WALL DETAILS		12-27-2022	02-28-2023		-	-
A-623	UL FIRE RESISTANCE SPRAY-APPLIED DETAILS		12-27-2022	02-28-2023		-	-
A-624	UL FIRE RESISTANCE JOINT SYSTEM DETAILS		12-27-2022	02-28-2023		-	-
A-625	UL FIRE RESISTANCE JOINT SYSTEM DETAILS		12-27-2022	02-28-2023		-	-
A-626	UL FIRE RESISTANCE JOINT SYSTEM DETAILS		12-27-2022	02-28-2023		-	-
A-630	DOOR SCHEDULE		12-27-2022	02-28-2023		8	09-22-2025
A-631	FLOOR TRANSITION DETAILS		12-27-2022	02-28-2023		-	-

INDEX OF DRAWINGS - BID SET

NUMBER	SHEET NAME	SPRAB	CY PERMIT SET	CY BID SET	ADD SHEET ISSUED	CURRENT REVISION	CURRENT REV. DATE
A-632	DOOR DETAILS		12-27-2022	02-28-2023		-	-
A-633	DOOR DETAILS		12-27-2022	02-28-2023		-	-
A-640	ROOM FINISH SCHEDULE		12-27-2022	02-28-2023		8	09-22-2025
SG100	SIGNAGE SITE PLAN		12-27-2022	02-28-2023		8	09-22-2025
SG110	SIGNAGE PLAN GROUND LEVEL		12-27-2022	02-28-2023		-	-
SG120	SIGNAGE PLAN SECOND LEVEL		12-27-2022	02-28-2023		-	-
SG401	SIGN ELEVATIONS AND SPECIFICATIONS		12-27-2022	02-28-2023		-	-
SG402	MONUMENT SIGN PLAN, ELEVATIONS AND KEYNOTES		12-27-2022	02-28-2023		-	-
SG410	SIGN SCHEDULE, NOTES, DETAILS AND SPECIFICATIONS		12-27-2022	02-28-2023		-	-
SG411	SIGN DETAILS AND SPECIFICATIONS		12-27-2022	02-28-2023		-	-
SG412	SIGN DETAILS AND SPECIFICATIONS		12-27-2022	02-28-2023		-	-
SG413	SIGN DETAILS AND SPECIFICATIONS		12-27-2022	02-28-2023		-	-
SG414	SIGN DETAILS AND SPECIFICATIONS		12-27-2022	02-28-2023		-	-
WF100	WAYFINDING LOCATION PLAN		12-27-2022	02-28-2023		8	09-22-2025
WF101	BUILDING PLAQUE ELEVATIONS		12-27-2022	02-28-2023		8	09-22-2025
13 - STRUCTURE							
S101	GENERAL STRUCTURAL NOTES		12-27-2022	02-28-2023		8	09-22-2025
S102	WIND DESIGN DATA AND LOAD SCHEDULE		12-27-2022	02-28-2023		4	03-20-2023
S103	WIND DESIGN DATA AND LOAD SCHEDULE		12-27-2022	02-28-2023		-	-
S104	WIND DESIGN DATA AND LOAD SCHEDULE		12-27-2022	02-28-2023		-	-
S105	WIND DESIGN ELEVATIONS		12-27-2022	02-28-2023		-	-
S106	THRESHOLD INSPECTION PLAN	

GENERAL NOTES

1. WHERE REQUIRED FOR NEW WORK, PREPARE EXISTING CONDITION TO RECEIVE NEW WORK.
2. ANY DISRUPTION IN CONTINUITY OF EXISTING UTILITIES TO OTHER BUILDINGS OR FACILITIES IN THE AREA SHALL BE COORDINATED WITH THE OWNER ONE WEEK IN ADVANCE OF DISRUPTION. UTILITIES SHALL BE RESTORED IMMEDIATELY.
3. DUE TO THE NATURE OF WORK INVOLVED IN RENOVATIONS, UNFORESEEN CONDITIONS MAY ARISE DURING CONSTRUCTION. ANY UNFORESEEN CONDITION THAT AFFECTS THE PROGRESS OF THE WORK SHALL BE REPORTED IMMEDIATELY TO THE ARCHITECT AND OWNER FOR REVIEW AND RESOLUTION.
4. GENERAL CONTRACTOR AND ALL SUB-CONTRACTORS SHALL COMPLETE ALL WORK IN ACCORDANCE WITH THE REQUIREMENTS OF APPLICABLE LAWS, CODES, REGULATIONS AND BEST STANDARDS OR PRACTICE AND SAFETY.
5. EXISTING CONDITIONS HAVE BEEN DRAWN FROM LIMITED FIELD MEASUREMENTS AND OBSERVATIONS. GENERAL CONTRACTOR SHALL VERIFY ALL EXISTING DIMENSIONS AND CONDITIONS PRIOR TO EXECUTION OF CONSTRUCTION. NOTIFY ARCHITECT AND OWNER OF ANY DISCREPANCIES BETWEEN CONTRACT DOCUMENTS AND EXISTING CONDITIONS.
6. GENERAL CONTRACTOR SHALL CLEAR PROJECT SITE OF ALL TRASH, RUBBISH AND DEBRIS AT LEAST WEEKLY. DISPOSE OF ALL WASTE MATERIAL IN A LEGAL MANNER. USE OF BUILDING TRASH DUMPSTER IS NOT PERMITTED. GENERAL CONTRACTOR SHALL PROVIDE HIS/HER OWN DUMPSTER.
7. GENERAL CONTRACTOR TO PROVIDE MEASURES TO CONTROL DUST ON THE SITE.
8. SMOKING WITHIN THE BUILDING IS PROHIBITED. SMOKING ON THE BUILDING SITE IS LIMITED TO AREAS SPECIFICALLY DESIGNATED FOR SMOKING.
9. GENERAL CONTRACTOR SHALL MAINTAIN THE INTEGRITY OF ALL SYSTEMS IN AND AROUND THE AREA OF WORK DURING CONSTRUCTION.
10. GENERAL CONTRACTOR SHALL PROTECT ALL EXISTING FINISHES, SURFACES, FIXTURES, ETC. IN OR AROUND THE WORK AREA THAT ARE TO REMAIN. ANY ITEMS DAMAGED DURING CONSTRUCTION SHALL BE REPAIRED OR REPLACED AT NO COST TO OWNER.
11. INSTALL ALL ITEMS IN STRICT ACCORDANCE WITH MANUFACTURERS PRINTED INSTRUCTIONS AND REVIEWED SUBMITTALS. UPON COMPLETION PERFORM ALL REQUIRED TESTS AND OBTAIN ALL REQUIRED APPROVALS.
12. ACCURATE AS-BUILT DRAWINGS ARE NOT AVAILABLE FOR THIS FACILITY. UTILITIES MAY BE ENCOUNTERED DURING CONSTRUCTION. THE GENERAL CONTRACTOR SHALL CONTACT SUNSHINE STATE ONE CALL OF FLORIDA AT 1-800-432-4770 AT LEAST 48 HOURS IN ADVANCE OF ANY EXCAVATION OR UNDERGROUND WORK TO COORDINATE LOCATION OF UNDERGROUND UTILITIES. GENERAL CONTRACTOR SHALL USE GPR (GROUND PENETRATING RADAR) STUDY PERFORMED BY DIGITAL REAL ESTATE ASSET MANAGEMENT, LLC. (DREAM) (954)548-4641 AND DATED 10/11/2020 TO FIELD VERIFY AND LOCATE ALL UNDERGROUND UTILITIES PRIOR TO COMMENCING UNDERGROUND WORK AT NO ADDITIONAL COST TO OWNER.
13. ALL WORK REQUIRED TO MOVE, RELOCATE AND OR RE-INSTALL EXISTING UNDERGROUND UTILITIES MUST BE INCLUDED IN THE BASE BID. NO ADDITIONAL COST SHALL BE APPROVED FOR THIS WORK.
14. BUILDINGS ADJACENT TO WORK AREA WILL BE OCCUPIED. CONDUCT CONSTRUCTION WORK SO OPERATIONS OF OCCUPIED BUILDINGS WILL NOT BE DISRUPTED.
15. MAINTAIN PROTECTED ACCESS TO EXISTING WALKWAYS, EXITS, OR OTHER FACILITIES USED BY OCCUPANTS OF OTHER BUILDINGS.
16. ERECT TEMPORARY PROTECTION SUCH AS WALKS, FENCES, RAILINGS, CANOPIES, AND COVERED PASSAGEWAYS AT AREAS REQUIRING PROTECTION FOR PEDESTRIANS.

FEMA FLOOD MAP

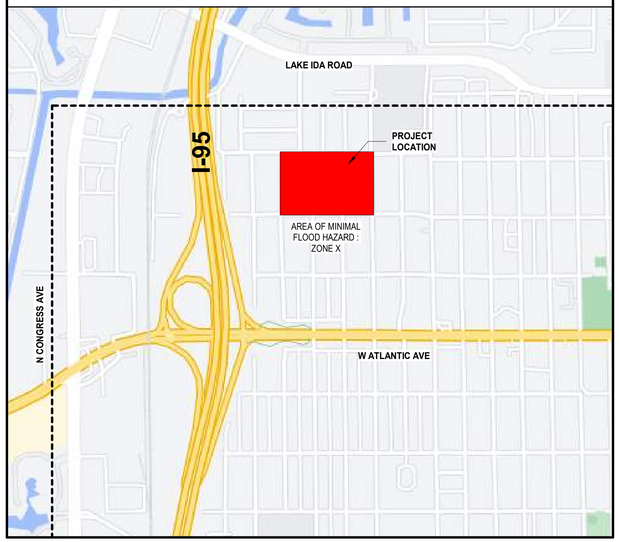

FLORIDA APPROVED EXTERIOR COMPONENTS & CLADDING PRODUCTS LISTING

CATEGORY	SUB CATEGORY	MATERIAL	APPLICANT	DESCRIPTION	APPROVAL NUMBER
ROOFING	SINGLE-PLY ROOF SYSTEMS	SBS	FIBERTITE		
ROOFING	ROOF HATCH	STEEL	BILCO	SERIES NB	FL15110
EXTERIOR DOORS	SWINGING EXTERIOR DOOR ASSEMBLIES	STEEL	INGERSOLL-RAND	IR SERIES FLUSH OUTSWING	FL12400-R2
EXTERIOR DOORS	SWINGING EXTERIOR DOOR ASSEMBLIES	STEEL	OVERHEAD DOOR CO.	MODEL 416	FL11734.1
PANEL WALLS	STOREFRONT	ALUMINUM	YKK	AP YHS 50 FS	FL14218-R2
DOORS	STOREFRONT	ALUMINUM	YKK	35HYKK	FL13321-R5

PARKING TOTAL CALCULATION TABLE

AREA FUNCTION	Number	Name	Area
BANQUET HALL			
BANQUET HALL	115	TEEN	713 SF
			713 SF
BUSINESS	100A	RECEPTION	260 SF
BUSINESS	115B	OFFICE	147 SF
BUSINESS	116	ADMIN OFFICES	926 SF
BUSINESS	116A	OFFICE	155 SF
BUSINESS	116B	OFFICE	141 SF
BUSINESS	116C	OFFICE	141 SF
BUSINESS	116D	OFFICE	141 SF
BUSINESS	118	RECEPTION	216 SF
BUSINESS	119	KITCHEN	309 SF
BUSINESS	120C	OFFICE	111 SF
BUSINESS	121	LIFE GUARD	344 SF
BUSINESS	201	TRACK	3950 SF
BUSINESS	203	KITCHEN	531 SF
BUSINESS	206	MP GREEN	191 SF
BUSINESS	212	FITNESS	1461 SF
BUSINESS	217	STAFF LOUNGE	474 SF
			9497 SF
CHILD CARE			
CHILD CARE	102	PLAYROOM	678 SF
CHILD CARE	120	AFTER SCHOOL CARE	2722 SF
			3400 SF
EXERCISE STUDIO			
EXERCISE STUDIO	216	DANCE / AEROBICS	1455 SF
			1455 SF
GYMNASIUM			
GYMNASIUM	101	GYMNASIUM	12059 SF
GYMNASIUM	101-BE	EAST BLEACHERS	524 SF
GYMNASIUM	101-BN	NORTH BLEACHERS	660 SF
GYMNASIUM	101-BS	SOUTH BLEACHERS	610 SF
GYMNASIUM	101-BW	WEST BLEACHERS	524 SF
			14378 SF
MEETING			
MEETING	104A	MULTI-PURPOSE	281 SF
MEETING	104B	MULTI-PURPOSE	308 SF
MEETING	204B	PORTABLE PLATFORM	586 SF
MEETING	208A	MULTI-PURPOSE SENIOR C	702 SF
MEETING	208B	MULTI-PURPOSE SENIOR B	683 SF
MEETING	209	CONFERENCE	287 SF
MEETING	210	MULTI-PURPOSE SENIOR A	728 SF
			3575 SF

FUNCTION	AREA (SF)	PARKING FACTOR	TOTAL
BANQUET HALL	713	1 PER 100	8
BUSINESS	9,493	4 PER 1000 (1ST 3000), 3.5 PER 1000	35
CHILD CARE	3,400	1 PER 300	12
EXERCISE STUDIO	1,455	1 PER 100	15
GYMNASIUM	14,375	1 PER 250	58
MEETING	3,575	1 PER 50	72
TOTAL REC CENTER PARKING			200

SITE PLAY FIELDS / COURTS / POOLS	QUANTITY	AREA	PARKING FACTOR	TOTAL
BASKETBALL COURTS	3		4 PER COURT	12
TENNIS COURTS	2		4 PER COURT	8
BASEBALL FIELDS	3		20 PER FIELD	60
POOLS		9,246 SF	1 PER 75SF (1ST 1000), 1 PER 125	80
TOTAL FIELDS/COURTS/POOL PARKING				160

TOTAL SITE PARKING = TOTAL REC CENTER PARKING (200) + TOTAL FIELDS/COURTS/POOL PARKING (160)

TOTAL SITE PARKING 360

NOTE:
IN ADDITION TO NOTE ALLOCATED PARKING ABOVE, CIVIC GREEN LAWN WILL HAVE ACCESS TO BE USED FOR OVERFLOW PARKING IF NEED DURING SPECIAL EVENTS. ADDITIONAL MINIMUM 120 STANDARD PARKING 9'x18'

ZONING DATA / SITE ANALYSIS
POMPEY PARK
1101 NW 2ND ST,
DELRAY BEACH, FL 33444
3 LOTS @ 13.83 ACRES TOTAL
PARCEL NUMBERS
12-43-46-17-00-000-3130 - OWNER: CITY OF DELRAY BEACH
12-43-46-17-00-000-3140 - OWNER: CITY OF DELRAY BEACH
12-43-46-17-00-000-3160 - OWNER: CITY OF DELRAY BEACH
CURRENT ZONING: OSR (OPEN SPACE RECREATION)
ADJACENT ZONING: R-1-A (SINGLE-FAMILY RESIDENTIAL)
EXISTING PARKING: 191
PROPOSED PARKING: 259

PARKING COUNT DEVELOPMENT REGULATIONS USED FOR PARKING CALCULATION INCLUDE:
CITY OF DELRAY BEACH
TENNIS COURTS - 4 PARKING SPACES PER COURT
SENIOR ROOMS / MULTI-PURPOSE ROOMS - CRAFT CENTER 50 SF PER PARKING SPACE
OFFICE - 1 PARKING SPACE PER 250 SF

CITY OF DORAL
RUNNING TRACK - SKATING RINK, 250 SF PER PARKING SPACE
FITNESS ROOM - SKATING RINK, 250 SF PER PARKING SPACE
DANCE AEROBICS - EXERCISE STUDIO, 100 SF PER PARKING SPACE
GREEN ROOMS - GENERAL AUDITORIUM, 100 SF PER PARKING SPACE
TEEN ROOM - BANQUET HALL, 100 SF PER PARKING SPACE
DOUBLE GYM - SKATING RINK, 250 SF PER PARKING SPACE

CITY OF ST PETERSBURG (USE PERMISSIONS AND PARKING REQUIREMENTS MATRIX AND ZONING MATRIX)
BASEBALL FIELDS - 10 PARKING SPACES PER ATHLETIC FIELD OR LARGE GROUP COURT; FOR THE POMPEY MASTER PLAN, THE COUNT WAS INCREASED TO 20 SPACES PER ATHLETIC FIELD
BASKETBALL - 4 PARKING SPACES PER SMALL GROUP COURT
POOL - 1 PARKING SPACE PER 75 SF FOR THE FIRST 1000 SF OF WATER SURFACE, 1 PARKING SPACE PER 125 SF THEREAFTER

INTERIOR ENVIRONMENT (A) CH. 12

VENTILATION (A) CH. 1203

1203.2 VENTILATION REQUIRED: THE NET FREE VENTILATING AREA SHALL NOT BE LESS THAN 1/150 OF THE AREA OF THE SPACE VENTILATED

EXCEPTION #1: 1/300 ALLOWED WHEN 50-80% OF VENTING AREA IS 3' ABOVE EAVE VENT

EXCEPTION #2: 1/300 ALLOWED WHEN CLASS I OR II VAPOR BARRIER PROVIDED

PLUMBING SYSTEMS - (A) CH.29

POOL AREA REQUIREMENTS ARE COVERED BY BUILDING PER 454.1.6.1.1 "THE FIXTURE REQUIREMENT FOR THE BUILDING SHALL BE DETERMINED AND IF IT EXCEEDS THE REQUIREMENT IN TABLE 454.1.6.1 THEN THE BUILDING REQUIREMENT SHALL REGULATE THE FIXTURE COUNT, OTHERWISE THE FIXTURE COUNT SHALL BE BASED ON THE REQUIREMENT FOR THE POOL. UNDER NO CIRCUMSTANCES SHALL THE FIXTURE COUNTS BE CUMULATIVE.

MINIMUM NUMBER OF REQUIRED PLUMBING FIXTURES (A) TABLE 2902.1

OCC. TYPE	OCC. LOAD	WATER CLOSETS		LAVATORIES		DF	SERVICE SINK
		M	W	M	W		
A*	M-802 W-802	869/125 =7	869/65 =13	1604/200=9		1604/500 =4	1
B**	390	9		10		252/100 =3	1
TOTAL REQ.		11	18	9	10	7	2
PROV'D		18	19	14	14	12	2

*ASSEMBLY OCCUPANT LOAD IS DETERMINED BY TOTAL OCCUPANT LOAD OF ALL ROOMS MARKED "ASSEMBLY" PLUS FIXED SEATING AMOUNT
**BUSINESS OCCUPANT LOAD IS DETERMINED BY SUBTRACTING ASSEMBLY OCCUPANT LOAD FROM TOTAL OCCUPANT LOAD (1ST FLOOR + 2ND FLOOR)

FLOOR DRAINS (D) CH. 412 - APPLICABLE
INTERCEPTORS / SEPARATORS (D) CH. 1003
GREASE - APPLICABLE
OIL - NR
LAUNDRY - NR

THERMAL ENVELOPE (E) TABLE C402.1.3

CLIMATE ZONE (E) TABLE C301.1
OPAQUE THERMAL ENVELOPE REQUIREMENTS (E) TABLE C402.1.3
ROOF: R-25CI
ROOF: R-5.7CI
ROOF: R-30
SLAB ON GRADE FLOORS: NR
FENESTRATION THERMAL ENVELOPE REQUIREMENTS (E) TABLE C402.4
FIXED FENESTRATION: U-0.50
OPERABLE FENESTRATION: U-0.65
ENTRANCE DOORS: U-0.83
SHGC: U-0.25

FIRE AND SMOKE PROTECTION FEATURES - (A) CH.7

EXTERIOR WALLS - (A) CH.705

PROJECTIONS SHALL NOT EXTEND CLOSER TO FSD THAN (A) TABLE 705.2: 20FT

FIRE-RESISTANCE RATINGS - (A) CH. 705.5: N / A

MAXIMUM AREA OF EXTERIOR WALL BASED ON FIRE SEPARATION DISTANCE (A) TABLE 705.8

GREATER THAN 30' - NO LIMIT

VERTICAL SEPARATION OF OPENINGS (A) CH. 705.8.5:	**N / A**
FIRE WALLS (A) CH. 706:	**N / A**
FIRE BARRIERS (A) CH. 707, (G) 8.3:	**SHAFTS AND INTERIOR STAIR WELLS**
FIRE PARTITIONS (A) CH. 708:	**N / A**
SMOKE BARRIERS (A) CH. 709 (G) 8.5:	**N / A**
SMOKE PARTITIONS (A) CH. 710 (G) 8.4:	**N / A**
FLOOR AND ROOF ASSEMBLIES (A) CH. 711:	**N / A**
VERTICAL OPENINGS (A) CH. 712 (G) 8.6:	**N / A**
FIRE-RESISTANCE RATING OF SHAFTS (A) CH. 713 (G) 8.6.5: 1 HR	
ELEVATOR LOBBIES (A) CH. 730:	**N / A**
CONCEALED SPACES (A) CH. 718:	**N / A**
FIRE AREAS (A) CH. 707.3.10:	**N / A**

INTERIOR FINISHES - (A) CH.7

INTERIOR WALL AND CEILING FINISH REQUIREMENTS BY OCCUPANCY (TABLE 803.11)

OCCUPANCY	EXISTING ELEMENTS	CORRIDORS	ROOM & ENCLOSED SPACES
A-3	A	B	B>300; C,300

FIRE PROTECTION SYSTEMS - (A) CH.9; (G) 12

AUTOMATIC SPRINKLER SYSTEMS - (A) CH.903

903.2.1.3 AUTOMATIC SPRINKLER SYSTEMS REQUIRED IN A-3 OCCUPANCY

SPRINKLER SHALL BE INSTALLED THROUGHOUT IN ACCORDANCE TO NFPA 13 (A) 903.3.1.1

PORTABLE FIRE EXTINGUISHERS - WHERE REQUIRED (A) 906

A-3 - CLASS A, ORDINARY HAZARD

KITCHEN - CLASS B, HIGH HAZARD

CLASS A, ORDINARY HAZARD FIRE EXTINGUISHER REQUIREMENTS

RATED: 2-A

MAX. FLOOR AREA PER UNIT OF A = 1,500 SF

MAX. FLOOR AREA FOR EXTINGUISHER = 11,250 SF

MAX. TRAVEL DISTANCE = 75 SF

FIRE ALARM AND DETECTION SYSTEMS - WHERE REQUIRED (A) 907.2

A-3 - OL>1000

INSTALLED PER IBC AND NFPA 72

MEANS OF EGRESS - (A) CH.10; (G) TABLE 7.3.1.2

OCCUPANT LOAD (A) TABLE 1004.1.2:

SEE LIFE SAFETY SHEET LS110 AND LS120 FOR FLOOR PLAN SHOWING OCCUPANT LOADS FOR EACH ROOM

MEANS OF EGRESS SIZING (A) CH. 1005:

0.3" X OL FOR STAIRS AND 0.2" X OL FOR OTHER EGRESS COMPONENTS. SEE LIFE SAFETY SHEETS LS110 AND LS120 FOR FLOOR PLAN SHOWING STAIRS AND EGRESS COMPONENTS AND WIDTH BE REQUIRED AND WIDTH PROVIDED

MAXIMUM COMMON PATH OF EGRESS TRAVEL DISTANCE (A) TABLE 1006.2.1; (G) 12.2.5

A-3 75' (WITH SPRINKLER SYSTEM) < 50 OCCUPANTS; IF > 50 OCCUPANTS THEN 20'

ACCESSIBLE MEANS OF EGRESS (A) CH. 1009

NEED (1) ACCESSIBLE MEANS OF EGRESS / SPACE MIN. OR (2) WHEN TWO EXITS ARE REQUIRED

EXIT TRAVEL DISTANCE (A) TABLE 1017.2; (G) 12.2.6

A-3 250' (WITH SPRINKLER SYSTEM)

CORRIDOR FIRE-RESISTANCE RATING (A) TABLE 1020.1

A-3 OL > 30 = 0 HR (WITH SPRINKLER SYSTEM)

MINIMUM CORRIDOR WIDTH (A) TABLE 1020.2

ANY FACILITIES NOT LISTED BELOW - 44"

MEANS OF EGRESS (A) CH. 10

A-3 20' (WITH SPRINKLER SYSTEM)

ACCESSIBILITY (C)

SCOPING REQUIREMENTS (C) CH. 2

FACILITY AND SITE REQUIRED TO BE ACCESSIBLE

ACCESSIBLE ROUTE (C) CH. 206

206.2.1 SITE ARRIVAL POINTS: 1 REQUIRED

206.2.2 CONNECTED SPACES: ALL SPACES ARE REQUIRED TO BE ACCESSIBLE AND CONNECTED BY AN ACCESSIBLE ROUTE

ACCESSIBLE ENTRANCES (C) CH. 206.4

206.4.1 PUBLIC ENTRANCES: AT LEAST 60% OF ALL PUBLIC ENTRANCES SHALL BE ACCESSIBLE

OTHER FEATURES AND FACILITIES (C) CH. 213

213.2 TOILET AND BATHING FACILITIES: ONE TYPE OF EACH FIXTURE, ELEMENT, CONTROL, OR DISPENSER SHALL BE ACCESSIBLE

213.3.1 WATER CLOSET COMPARTMENT: ONE WC MUST BE ACCESSIBLE. IF WC + URINALS > 6, PROVIDE ONE AMBULATORY ACCESS WC

213.3.4 LAVATORIES: AT LEAST 5%, BUT NOT LESS THAN ONE SHALL BE ACCESSIBLE

212 KITCHENS AND KITCHENETTES: SHALL BE ACCESSIBLE

SCOPE OF WORK

THE SCOPE OF WORK INCLUDES A NEW 2 STORY 54,191 G.S.F. ASSEMBLY BUILDING, TYPE IIB CONSTRUCTION. THE STRUCTURE, RISK CATEGORY IV, IS COMPOSED OF LOAD BEARING EXTERIOR CMU WALLS, COMPOSITE FLOOR AND ROOF DECKS, AND INTERIOR LIGHT GAUGE METAL-FRAMED WALLS. THE PROJECT INCLUDES ALL NEW MECHANICAL, PLUMBING, ELECTRICAL, AV/IT, FIRE PROTECTION AND ALARM SYSTEMS. THE TOTAL BUILDING HEIGHT MEASURED FROM B.F.E TO ROOF IS 38'-1"

APPLICABLE CODES

2020 (A)	FLORIDA BUILDING CODE - BUILDING, 7TH EDITION
2020 (B)	FLORIDA BUILDING CODE - EXISTING, 7TH EDITION
2020 (C)	FLORIDA BUILDING CODE - ACCESSIBILITY, 7TH EDITION
2020 (D)	FLORIDA BUILDING CODE - PLUMBING, 7TH EDITION
2020 (E)	FLORIDA BUILDING CODE - ENERGY, 7TH EDITION
2020 (F)	FLORIDA FIRE PREVENTION CODE, 7TH EDITION
2020 (G)	FLORIDA FIRE PREVENTION CODE - LIFE SAFETY, 7TH ED.
2020 (H)	FLORIDA BUILDING CODE - MECHANICAL, 7TH EDITION
2020 (J)	NATIONAL ELECTRIC CODE
2020 (K)	FLORIDA BUILDING CODE - FUEL GAS, 7TH EDITION

TYPE OF CONSTRUCTION

CONSTRUCTION TYPE II-A SPRINKLERED

THRESHOLD BUILDING -- (A) CH. 202

YES

HIGH RISE BUILDING -- (A) CH. 403

N/A

USE AND OCCUPANCY CLASSIFICATION -- (A) CH. 3; (F) CH. 6; (G) CH.12

PRIMARY OCCUPANCY : A-3 / B SEPARATED MIXED-USE

ACCESSORY OCCUPANCY	ADJACENCIES
B	A-3 / B

FIRE SEPARATION -- (A) TABLE 508.4; (F) TABLE 6.1.14.4.1

N/A FOR NON-SEPARATED MIXED-USE BUILDINGS

SPECIAL DETACHED REQUIREMENTS BASED ON USE & OCCUPANCY - (A) CH.4

SECTION 454: SWIMMING POOLS AND BATHING PLACES; SECTION 466: DAY CARE

FIRE RATING REQUIREMENTS

OCCUPANCY	CONST. TYPE	FIRE-RESISTANCE RATING FOR BUILDING ELEMENTS (TABLE 601)	TYPE IIA
A-3 & A-4	IIA	PRIMARY STRUCTURAL FRAME	1
		BEARING WALLS EXTERIOR	1
		BEARING WALLS INTERIOR	1
		NONBEARING WALLS AND PARTITIONS EXTERIOR	SEE TABLE 602
		NON BEARING WALLS AND PARTITIONS INTERIOR	0
		FLOOR CONSTRUCTION AND SECODARY MEMBERS	1
		ROOF CONSTRUCTION AND SECONDARY MEMBERS	1

FIRE-RESISTANCE OF EXTERIOR WALLS - (A) TABLE 602

	A-3
X>30'	0

COLUMN PROTECTION - (A) CH. 704.2: N / A

PROTECTION OF THE PRIMARY STRUCTURAL FRAME OTHER THAN COLUMNS - (A) CH. 704.3: N / A

EXTERIOR STRUCTURAL MEMBERS - (A) CH. 704.10: N / A

GENERAL BUILDING HEIGHTS AND AREAS - (A) CH.5

ALLOWABLE HEIGHT, STORIES, AND AREA:

OCCUPANCY	HEIGHT (FT) (A) TABLE: 504.3	STORY (A) TABLE 504.4	AREA (SF) (A) 506.2.3
A-3	85'	4	56,389

ACTUAL HEIGHT, STORIES, AND AREA:

OCCUPANCY	HEIGHT (FT)	STORY	AREA (SF)
A-3	37'-10"	2	
		LEVEL 1	33,192
		LEVEL 2	20,999

ALLOWABLE TOTAL AREA = 46500 S.F. (FBC TABLE 506.2)

ALLOWABLE FLOOR AREA INCREASE FOR FULLY SPRINKLERED BUILDINGS EQUATION IS A[a] = (A[t] + (NS x I[f])) x S[a] **(FBC 506.2.3)**

A[t] = 46,500 **NS** = 15,500 **S[a]** = 1
I[f] = **((F/P)** - 0.25) x **W**/30 (FBC 506.3.3) = .638
F = 861' - 11" **P** = 970' - 2" **W** = 30

ALLOWABLE AREA = (46500 + (15500 x .638)) x 1 = **56,389 SF**

ABBREVIATIONS

(E)	EXISTING
AB	ANCHOR BOLT
ACT	ACOUSTIC CEILING TILE
AGP	ABOVE GRADE PLAN - STORY
AHJ	AUTHORITY HAVING JURISDICTION
ALT	ALTERNATE
APPR	APPROXIMATELY
ARCH	ARCHITECTURAL
B.O.	BOTTOM OF
B/	BOTTOM
BLDG	BUILDING
BM	BEAM
BOTT	BOTTOM
BRG	BEARING
C/C	CENTER TO CENTER
CAD	COMPUTER DRAWING FILE
CH	CHANNEL
CIP	CAST IN PLACE
CJ	CONTROL JOINT
CL	CENTERLINE
CLR	CLEAR
CMU	CONCRETE MASONRY UNIT
COL	COLUMN
CONC	CONCRETE
COND	CONDITION
CONFIG	CONFIGURATION
CONT	CONTINUOUS
CONTR	CONTRACTOR
CTR	CENTER
DBL	DOUBLE
DET	DETAIL
DIA	DIAMETER
DIM	DIMENSION
DN	DOWN
DO	DITTO
DR	DOOR
DWG	DRAWING
EA	EACH
EF	EACH FACE
EJ	EXPANSION JOINT
EL	ELEVATION
ELEC	ELECTRICAL
ELEV	ELEVATOR
EQ	EQUAL
EW	EACH WAY
EXP	EXPANSION
FD	FLOOR DRAIN
FDVA	FIRE DEPARTMENT VEHICLE ACCESS
FIN	FINISH
FLR	FLOOR
FNDN	FOUNDATION
FOM	FACE OF MASONRY
FRMG	FRAMING
FS	FAR SIDE / FLOOR SINK
FSD	FIRE SEPARATION DISTANCE
FT	FOOT
FTG	FOOTING
GA	GAGE

ABBREVIATIONS

GALV	GALVANIZED
GWB	GYPSUM WALL BOARD
HC	HOLLOW CORE
HDG	HOT DIPPED GALVANIZED
HK	HOOK
HORIZ	HORIZONTAL
HP	HIGH POINT
HS	HEADED STUD
I.T.	PRECAST INVERTED TEE
IJ	ISOLATION JOINT
INFO	INFORMATION
INT	INTERIOR
JST	JOIST
JT	JOINT
KJ	CONSTRUCTION JOINT
L	ANGLE
LB	POUND
LLH	LONG LEG HORIZONTAL
LLV	LONG LEG VERTICAL
LONG	LONGITUDINAL
LP	LOW POINT
LW	LONG WAY
LWIC	LIGHTWEIGHT INSULATING CONCRETE
MAS	MASONRY
MATL	MATERIAL
MAX	MAXIMUM
MECH	MECHANICAL
MEP	MECHANICAL / ELECTRICAL / PLUMBING
MFR	MANUFACTURER
MIN	MINIMUM
MISC	MISCELLANEOUS
MO	MASONRY OPENING
MR	MOISTURE RESISTANT
MTL	METAL
N/A	NOT APPLICABLE AS PART OF THIS PROJECT
NAVISWORKS	AUTODESK® NAVISWORKS®
NIC	NOT IN CONTRACT
NS	NEAR SIDE
NTS	NOT TO SCALE
O/C	ON CENTER
OD	OVERFLOW DRAIN
OH	OPPOSITE HAND
OL	OCCUPANT LOAD
OPNG	OPENING
P.D.T.	PRECAST DOUBLE TEE
PAF	POWDER ACTUATED FASTENER
PART	PARTITION
PL	PLATE
PLF	POUND PER LINEAR FOOT
PSF	POUND PER SQUARE FOOT
PSI	POUND PER SQUARE INCH
PT	POST TENSION / PRESSURE TREATED
R	RISER
RD	ROOF DRAIN
REINF	REINFORCEMENT
REM	REMAINDER
REQ'D	REQUIRED
REV	REVISION

ABBREVIATIONS

RM	ROOM
RO	ROUGH OPENING
RQMT	REQUIREMENT
RVT	AUTODESK® REVIT® DOCUMENT
S.A.D.	SEE ARCHITECTURAL DRAWINGS
S.E.D.	SEE EQUIPMENT DRAWINGS
S.M.D.	SEE MECHANICAL DRAWINGS
S.M.S.	SHEET METAL SCREW
SCHED	SCHEDULE
SECT	SECTION
SIM	SIMILAR
SL	SLOPE
SOG	SLAB-ON-GRADE
SP	SPIRAL
SS	STAINLESS STEEL
STD	STANDARD
STL	STEEL
STRUC	STRUCTURAL
SW	SHEAR WALL / SHORT WAY
T/	TOP
T/O	TOP OF
TB	TIE-BEAM
TC	TIE-COLUMN
TEMP	TEMPERATURE
TO	TOP OF
TOC	TOP OF CONCRETE
TOS	TOP OF STEEL
TR	TREAD
TRANS	TRANSVERSE
TYP	TYPICAL
U.N.O.	UNLESS NOTED OTHERWISE
VERT	VERTICAL
VIF	VERIFY IN FIELD
WA	WEDGE ANCHOR
WD	WOOD
WF	WALL FOOTING
WWF	WELDED WIRE FABRIC

CARTAYA & ASSOCIATES
ARCHITECTS P.A.
cartayaandassociates.com
2400 E. COMMERCIAL BLVD. SUITE 201
FT. LAUDERDALE, FLORIDA 33308
954-771-2724

SEAL: AA C001388

PROJECT: CITY OF DELRAY BEACH
POMPEY PARK REC CENTER
1101 NW 2ND ST, DELRAY BEACH
FL 33444

ALL DESIGNS AND DETAILS INDICATED OR REPRESENTED IN THIS DRAWING ARE AND SHALL REMAIN THE PROPERTY OF CARTAYA & ASSOCIATES ARCHITECTS P.A. AND WERE CREATED FOR USE IN CONNECTION WITH THE SPECIFIED PROJECT. THIS IS THE EXCLUSIVE PROPERTY OF CARTAYA & ASSOCIATES ARCHITECTS P.A. AND IS NOT TO BE USED IN WHOLE OR IN PART FOR ANY OTHER PROJECT WITHOUT THE WRITTEN AUTHORIZATION OF CARTAYA & ASSOCIATES ARCHITECTS P.A. ANY UNAUTHORIZED USE OF THESE DRAWINGS AND SPECIFICATIONS WILL BE AT THE SOLE RISK OF THE PERSON OR ENTITY USING THEM. THE ARCHITECT SHALL NOT BE LIABLE FOR THE ILLEGAL USE OF THESE DRAWINGS AND SPECIFICATIONS BY ANY UNAUTHORIZED PERSON OR ENTITY. THE ARCHITECT SHALL BE INDEMNIFIED AND HELD HARMLESS BY THE USER FOR ALL LOSSES, DAMAGES, AND EXPENSES ARISING OUT OF OR RESULTING FROM SUCH UNAUTHORIZED USE.

REVISIONS:
1 05-15-2022 SPRAB REVIEW
2 07-18-2022 SPRAB REVIEW
6 01/20/2025 REVISION

CONFORMED SET 09/22/2025

TITLE: CODE ANALYSIS, BUILDING DATA, & ABBREVIATIONS

DATE: Dec 27, 2022
DRAWN BY: SV, CC, EE, LS
CHECKED BY: JJ, LS, JS

JOB NO: 2122

SHEET: GN002

9/22/2025 8:03:11 PM C:\Users\dlopera\Documents\2122 - Pompey Park - V2021_dloperaJSNBT.rvt

GENERAL SUSTAINABILITY NOTES AND FGBC REQUIREMENTS

ARCHITECTURE

General

1. This project is pursuing Florida Green Building Coalition (FGBC) Commercial v3.1 Certification at the SILVER level, and Contractor will be responsible for submitting compliant materials as applicable and providing material cost and quantity data as needed.
2. Contractor to review FGBC criteria and submission documentation requirements contained in the Construction Documents.
3. Contractor to review all submittals or other FGBC documentation provided by its own employees or subcontractors for completeness and compliance with criteria as outlined in the divisions below.
4. Contractor to assign one point of contact from the Contractor team to be the point of contact for FGBC related items throughout the project.
5. Contractor to have on staff or contract with a Florida Department of Environmental Protection Certified Erosion and Sedimentation Control Professional.
6. FGBC Materials Information Form to be completed for applicable products, and submitted to FGBC Consultant.

SWPPP and NPDES Notice of Intent:

1. Contractor to implement SWPPP / NPDES / Erosion Control plan and measures as defined in Civil drawings.
2. Contractor to document implementation of SWPPP / NPDES / Erosion Control plan measures throughout construction through regular inspection reporting and photo documentation. Reports and photos to be provided to FGBC Consultant monthly.
3. If applicable, keep a copy of the SWPPP / NPDES Notice of Intent onsite and provide to FGBC Consultant. Note, some smaller sites are not required to have this permit. Contractor to provide documentation of exception to this requirement within 2 weeks of notice to proceed if this is not applicable to the job.

Testing and Verification:

1. Energy Systems – Testing and verification of installed energy related systems is required. Testing and verification must include at a minimum, ***heating, ventilation, air Conditioning, and refrigeration (HVAC&R) systems and controls, lighting systems and controls, renewable energy systems, hot water system, and energy and water measurement devices.*** Testing and verification shall be performed by a licensed engineer or a professional certified by the National Environmental Balancing Bureau (NEBB), the Associated Air Balance Council (AABC), or other nationally accredited organization. A field inspection / testing checklist and report indicating each of the systems has been tested to be provided to Owner and FGBC Consultant. Note, traditional Testing Adjusting and Balance (TAB) typically fulfills the requirement for HVAC&R testing).
2. Rain Shut Off Device – Contractor to provide field inspection report signed by a responsible team member indicating that the rain shut off device has been tested and is functioning correctly.

Construction Waste Recycling:

1. Within two weeks of Notice to Proceed, Contractor to prepare a Construction and Demolition Waste Plan in accordance with FGBC criteria and send to Owner and FGBC Consultant. Plan must establish initial goals for the project.
2. Contractor to provide monthly reporting that includes all waste collected and breakdown of items recycled. Reporting can be in either volume or weight. Note, includes demolition waste, all waste NOT recycled, all waste recycled, and all concrete washout - anything from the site that is disposed of or recycled.

Indoor Air Quality Management Plan:

1. Within two weeks of Notice to Proceed, Contractor to prepare an Indoor Air Quality (IAQ) Management Plan in accordance with FGBC criteria and send to Owner and FGBC Contractor.
2. Once exterior walls and roof are on, Contractor to provide to the FGBC Consultant at minimum monthly reporting of implementation of the IAQ plan. Reporting to include at minimum photos of measures being implemented including but not limited to:
   a. Absorptive materials being protected with plastic and elevated;
   b. Cleanliness of building / crews cleaning;
   c. Ductwork (both installed and, on the ground,) covered;
   d. Cross contamination control measures taken such as isolating areas.

FOUNDATION PLAN NOTES

FGBC Certification: This project is pursuing Florida Green Building Coalition (FGBC) Commercial v3.1 Certification at the SILVER level, and subcontractors will be responsible for submitting compliant materials as applicable and providing material cost and quantity data as needed.

Recycled Content / Cost – For concrete, reinforcing steel, or structural steel Contractor to:

1. Include options for maximum recycled content where possible (e.g. fly ash, aggregate etc.), and review with structural engineer, general contractor, and owner on final selection. Supplier to provide post-consumer and pre-consumer recycled content for all materials, including concrete, reinforcing, and structural steel.
2. Provide material cost (not including labor / equipment / install) for all concrete, reinforcing steel, and structural steel.

Regional Content – For all applicable materials, Contractor to:

1. Manufacturing:
   a. Provide documentation of any materials ***manufactured*** within 700 miles of the project site, as applicable.
   b. Provide material cost (not including labor / equipment / install) for those materials.
2. Harvesting / Extraction:
   a. Provide documentation of any materials ***harvested, extracted, or recovered*** within 700 miles of the project site, as applicable. (Note, "recovered" includes materials that have recycled content that was collected for recycling and then included in manufacturing of material).
   b. Provide material cost (not including labor / equipment / install) for those materials.

WALL SECTION NOTES

Insulation – All insulation to be formaldehyde free.

Structural Steel / Metal Framing / Decking – For all metal materials, Contractor to:

1. Provide post-consumer and pre-consumer recycled content.
2. Provide material cost (not including labor / equipment / install).

Regional Content – For all applicable metal materials, Contractor to provide:

1. Manufacturing:
   a. Provide documentation of any materials ***manufactured*** within 700 miles of the project site, as applicable.
   b. Provide material cost (not including labor / equipment / install) for those materials.
2. Harvesting / Extraction:
   a. Provide documentation of any materials ***harvested, extracted, or recovered*** within 700 miles of the project site, as applicable. (Note, "recovered" includes materials that have recycled content that was collected for recycling and then included in manufacturing of material).
   b. Provide material cost (not including labor / equipment / install) for those materials.

WINDOW / DOOR SCHEDULE NOTES

Insulation – All insulation to be formaldehyde free.

Window / Door Frames – For all metal materials, Contractor to:

1. Provide post-consumer and pre-consumer recycled content.
2. Provide material cost (not including labor / equipment / install).

Regional Content – For all applicable metal materials, Contractor to provide:

1. Manufacturing:
   a. Provide documentation of any materials ***manufactured*** within 700 miles of the project site, as applicable.
   b. Provide material cost (not including labor / equipment / install) for those materials.
2. Harvesting / Extraction:
   a. Provide documentation of any materials ***harvested, extracted, or recovered*** within 700 miles of the project site, as applicable. (Note, "recovered" includes materials that have recycled content that was collected for recycling and then included in manufacturing of material).
   b. Provide material cost (not including labor / equipment / install) for those materials.

Glass / Glazing – Contractor to provide:

1. Clear manufacturer documentation of the thermal performance of the glazing, including Solar Heat Gain Coefficient (SHGC); U-Values; Visible Light Transmission (VLT).
2. Clear manufacturer documentation that all glazing is impact resistant.

FINISH SCHEDULE NOTES

Interior Paints and Coatings:

1. All paints and coatings to have Volatile Organic Compound (VOC) contents less than or equal to the following:
   a. Non-flat – 150 grams / liter (g/L)
   b. Flat – 50 g/L
2. Contractor to provide manufacturer documentation showing compliance in submittal.

Carpet Products:

1. All carpet and carpet products to meet Carpet and Rug Institute (CRI) Green Label Plus Certification.
2. Contractor to provide manufacturer documentation showing compliance in submittal.

Flooring:

1. All hard or resilient flooring (including wall base) to be FloorScore or GreenGuard certified.
2. Contractor to provide manufacturer documentation showing compliance in submittal.

Wood:

1. Wood products are FSC, SFI or CSA certified.
2. Contractor to provide manufacturer documentation showing compliance in submittal.

Composite Wood and Agrifiber:

1. All composite wood and agrifiber products will contain no added urea-formaldehyde.
2. Contractor to provide manufacturer documentation showing compliance in submittal.

Insulation:

1. All insulation to be formaldehyde free.
2. Contractor to provide manufacturer documentation showing compliance in submittal.

MECHANICAL NOTES

FGBC Certification: This project is pursuing Florida Green Building Coalition (FGBC) Commercial v3.1 Certification at the SILVER level.

Testing and Verification of Installed Energy Systems – Testing and verification of installed energy related systems is required. Testing and verification must include at a minimum, ***heating, ventilation, air conditioning, and refrigeration (HVAC&R) systems and controls, lighting systems and controls, renewable energy systems, hot water system, and energy and water measurement devices***. Testing and verification shall be performed by a licensed engineer or a professional certified by the National Environmental Balancing Bureau (NEBB), the Associated Air Balance Council (AABC), or other nationally accredited organization. A field inspection / testing checklist and report indicating each of the systems has been tested to be provided to Owner and FGBC Consultant. Note, traditional Testing Adjusting and Balance (TAB) typically fulfills the requirement for HVAC&R testing).

Indoor Air Quality Management Plan

1. Within two weeks of Notice to Proceed, Contractor to prepare an Indoor Air Quality (IAQ) Management Plan in accordance with FGBC criteria and send to Owner and FGBC Contractor.
2. Once exterior walls and roof are on, Contractor to provide to the FGBC Consultant at minimum monthly reporting of implementation of the IAQ plan. Reporting to include at minimum photos of measures being implemented including but not limited to:
   a. Absorptive materials being protected with plastic and elevated;
   b. Cleanliness of building / crews cleaning;
   c. Ductwork (both installed and, on the ground,) covered;
   d. Cross contamination control measures taken such as isolating areas.

ELECTRICAL NOTES

FGBC Certification: This project is pursuing Florida Green Building Coalition (FGBC) Commercial v3.1 Certification at the SILVER level.

Testing and Verification of Installed Energy Systems – Testing and verification of installed energy related systems is required. Testing and verification must include at a minimum, ***heating, ventilation, air conditioning, and refrigeration (HVAC&R) systems and controls, lighting systems and controls, renewable energy systems, hot water system, and energy and water measurement devices***. Testing and verification shall be performed by a licensed engineer or a professional certified by the National Environmental Balancing Bureau (NEBB), the Associated Air Balance Council (AABC), or other nationally accredited organization. A field inspection / testing checklist and report indicating each of the systems has been tested to be provided to Owner and FGBC Consultant. Note, traditional Testing Adjusting and Balance (TAB) typically fulfills the requirement for HVAC&R testing).

Indoor Air Quality Management Plan

1. Within two weeks of Notice to Proceed, Contractor to prepare an Indoor Air Quality (IAQ) Management Plan in accordance with FGBC criteria and send to Owner and FGBC Contractor.
2. Once exterior walls and roof are on, Contractor to provide to the FGBC Consultant at minimum monthly reporting of implementation of the IAQ plan. Reporting to include at minimum photos of measures being implemented including but not limited to:
   a. Absorptive materials being protected with plastic and elevated;
   b. Cleanliness of building / crews cleaning;
   c. Ductwork (both installed and, on the ground,) covered;
   d. Cross contamination control measures taken such as isolating areas.

PLUMBING NOTES

FGBC Certification: This project is pursuing Florida Green Building Coalition (FGBC) Commercial v3.1 Certification at the SILVER level.

Testing and Verification of Installed Energy Systems – Testing and verification of installed energy related systems is required. Testing and verification must include at a minimum, ***heating, ventilation, air conditioning, and refrigeration (HVAC&R) systems and controls, lighting systems and controls, renewable energy systems, hot water system, and energy and water measurement devices***. Testing and verification shall be performed by a licensed engineer or a professional certified by the National Environmental Balancing Bureau (NEBB), the Associated Air Balance Council (AABC), or other nationally accredited organization. A field inspection / testing checklist and report indicating each of the systems has been tested to be provided to Owner and FGBC Consultant. Note, traditional Testing Adjusting and Balance (TAB) typically fulfills the requirement for HVAC&R testing).

Indoor Air Quality Management Plan

1. Within two weeks of Notice to Proceed, Contractor to prepare an Indoor Air Quality (IAQ) Management Plan in accordance with FGBC criteria and send to Owner and FGBC Contractor.
2. Once exterior walls and roof are on, Contractor to provide to the FGBC Consultant at minimum monthly reporting of implementation of the IAQ plan. Reporting to include at minimum photos of measures being implemented including but not limited to:
   a. Absorptive materials being protected with plastic and elevated;
   b. Cleanliness of building / crews cleaning;
   c. Ductwork (both installed and, on the ground,) covered;
   d. Cross contamination control measures taken such as isolating areas.

STRUCTURAL NOTES

FGBC Certification: This project is pursuing Florida Green Building Coalition (FGBC) Commercial v3.1 Certification at the SILVER level, and subcontractors will be responsible for submitting compliant materials as applicable and providing material cost and quantity data as needed.

Recycled Content / Cost – For concrete, reinforcing steel, or structural steel Contractor to:

1. Include options for maximum recycled content where possible (e.g. fly ash, aggregate etc.), and review with structural engineer, general contractor, and owner on final selection. Supplier to provide post-consumer and pre-consumer recycled content for all materials, including concrete, reinforcing, and structural steel.
2. Provide material cost (not including labor / equipment / install) for all concrete, reinforcing steel, and structural steel.

Regional Content – For all applicable materials, Contractor to:

1. Manufacturing:
   a. Provide documentation of any materials ***manufactured*** within 700 miles of the project site, as applicable.
   b. Provide material cost (not including labor / equipment / install) for those materials.
2. Harvesting / Extraction:
   a. Provide documentation of any materials ***harvested, extracted, or recovered*** within 700 miles of the project site, as applicable. (Note, "recovered" includes materials that have recycled content that was collected for recycling and then included in manufacturing of material).
   b. Provide material cost (not including labor / equipment / install) for those materials.

NOTES BY CSI SPECIFICATION SECTION

DIVISION 01 – GENERAL REQUIREMENTS

General

1. This project is pursuing Florida Green Building Coalition (FGBC) Commercial v3.1 Certification at the SILVER level, and Contractor will be responsible for submitting compliant materials as applicable and providing material cost and quantity data as needed.
2. Contractor to review FGBC criteria and submission documentation requirements contained in the Construction Documents.
3. Contractor to review all submittals or other FGBC documentation provided by its own employees or subcontractors for completeness and compliance with criteria as outlined in the divisions below.
4. Contractor to assign one point of contact from the Contractor team to be the point of contact for FGBC related items throughout the project.
5. Contractor to have on staff or contract with a Florida Department of Environmental Protection Certified Erosion and Sedimentation Control Professional.
6. FGBC Materials Information Form to be completed for applicable products, and submitted to FGBC Consultant.

SWPPP and NPDES Notice of Intent:

1. Contractor to implement SWPPP / NPDES / Erosion Control plan and measures as defined in Civil drawings.
2. Contractor to document implementation of SWPPP / NPDES / Erosion Control plan measures throughout construction through regular inspection reporting and photo documentation. Reports and photos to be provided to FGBC Consultant monthly.
3. If applicable, keep a copy of the SWPPP / NPDES Notice of Intent onsite and provide to FGBC Consultant. Note, some smaller sites are not required to have this permit. Contractor to provide documentation of exception to this requirement within 2 weeks of notice to proceed if this is not applicable to the job.

Testing and Verification:

1. Energy Systems – Testing and verification of installed energy related systems is required. Testing and verification must include at a minimum, ***heating, ventilation, air conditioning, and refrigeration (HVAC&R) systems and controls, lighting systems and controls, renewable energy systems, hot water system, and energy and water measurement devices***. Testing and verification shall be performed by a licensed engineer or a professional certified by the National Environmental Balancing Bureau (NEBB), the Associated Air Balance Council (AABC), or other nationally accredited organization. A field inspection / testing checklist and report indicating each of the systems has been tested to be provided to Owner and FGBC Consultant. Note, traditional Testing Adjusting and Balance (TAB) typically fulfills the requirement for HVAC&R testing).
2. Rain Shut Off Device – Contractor to provide field inspection report signed by a responsible team member indicating that the rain shut off device has been tested and is functioning correctly.

Construction Waste Recycling:

1. Within two weeks of Notice to Proceed, Contractor to prepare a Construction and Demolition Waste Plan in accordance with FGBC criteria and send to Owner and FGBC Consultant. Plan must establish initial goals for the project.
2. Contractor to provide monthly reporting that includes all waste collected and breakdown of items recycled. Reporting can be in either volume or weight. Note, includes demolition waste, all waste NOT recycled, all waste recycled, and all concrete washout - anything from the site that is disposed of or recycled.

Indoor Air Quality Management Plan:

1. Within two weeks of Notice to Proceed, Contractor to prepare an Indoor Air Quality (IAQ) Management Plan in accordance with FGBC criteria and send to Owner and FGBC Contractor.
2. Once exterior walls and roof are on, Contractor to provide to the FGBC Consultant at minimum monthly reporting of implementation of the IAQ plan. Reporting to include at minimum photos of measures being implemented including but not limited to:
   a. Absorptive materials being protected with plastic and elevated;
   b. Cleanliness of building / crews cleaning;
   c. Ductwork (both installed and, on the ground,) covered;
   d. Cross contamination control measures taken such as isolating areas.

DIVISION 03 – CONCRETE

FGBC Certification: This project is pursuing Florida Green Building Coalition (FGBC) Commercial v3.1 Certification at the SILVER level, and Contractor is responsible for submitting compliant materials as applicable and providing material cost and quantity data as needed.

Recycled Content / Cost – For concrete, reinforcing steel, or structural steel Contractor to:

1. Include options for maximum recycled content where possible (e.g. fly ash, aggregate etc.), and review with structural engineer, general contractor, and owner on final selection. Supplier to provide post-consumer and pre-consumer recycled content for all materials, including concrete, reinforcing, and structural steel.
2. Provide material cost (not including labor / equipment / install) for all concrete, reinforcing steel, and structural steel.

Regional Content – For all applicable materials, Contractor to:

1. Manufacturing:
   a. Provide documentation of any materials ***manufactured*** within 700 miles of the project site, as applicable.
   b. Provide material cost (not including labor / equipment / install) for those materials.
2. Harvesting / Extraction:
   a. Provide documentation of any materials ***harvested, extracted, or recovered*** within 700 miles of the project site, as applicable. (Note, "recovered" includes materials that have recycled content that was collected for recycling and then included in manufacturing of material).
   b. Provide material cost (not including labor / equipment / install) for those materials.

DIVISION 04 – MASONRY

FGBC Certification: This project is pursuing Florida Green Building Coalition (FGBC) Commercial v3.1 Certification at the SILVER level, and Contractor is responsible for submitting compliant materials as applicable and providing material cost and quantity data as needed.

Recycled Content / Cost – For concrete, reinforcing steel, or structural steel Contractor to:

1. Include options for maximum recycled content where possible (e.g. fly ash, aggregate etc.), and review with structural engineer, general contractor, and owner on final selection. Supplier to provide post-consumer and pre-consumer recycled content for all materials, including concrete, reinforcing, and structural steel.
2. Provide material cost (not including labor / equipment / install) for all concrete, reinforcing steel, and structural steel.

Regional Content – For all applicable materials, Contractor to:

1. Manufacturing:
   a. Provide documentation of any materials ***manufactured*** within 700 miles of the project site, as applicable.
   b. Provide material cost (not including labor / equipment / install) for those materials.
2. Harvesting / Extraction:
   a. Provide documentation of any materials ***harvested, extracted, or recovered*** within 700 miles of the project site, as applicable. (Note, "recovered" includes materials that have recycled content that was collected for recycling and then included in manufacturing of material).
   b. Provide material cost (not including labor / equipment / install) for those materials.

DIVISION 05 – METALS

FGBC Certification: This project is pursuing Florida Green Building Coalition (FGBC) Commercial v3.1 Certification at the SILVER level, and Contractor is responsible for submitting compliant materials as applicable and providing material cost and quantity data as needed.

Recycled Content / Cost – For all metals, Contractor to:

1. Provide post-consumer and pre-consumer recycled content for all metal materials.
2. Provide material cost (not including labor / equipment / install).

Regional Content – For all applicable materials, Contractor to:

1. Manufacturing:
   a. Provide documentation of any materials **manufactured** within 700 miles of the project site, as applicable.
   b. Provide material cost (not including labor / equipment / install) for those materials.
2. Harvesting / Extraction:
   a. Provide documentation of any materials ***harvested, extracted, or recovered*** within 700 miles of the project site, as applicable. (Note, "recovered" includes materials that have recycled content that was collected for recycling and then included in manufacturing of material).
   b. Provide material cost (not including labor / equipment / install) for those materials.

DIVISION 06 – WOODS AND PLASTICS

FGBC Certification: This project is pursuing Florida Green Building Coalition (FGBC) Commercial v3.1 Certification at the SILVER level, and Contractor is responsible for submitting compliant materials as applicable and providing material cost and quantity data as needed.

Wood - Wood products are FSC, SFI or CSA certified.

Composite Wood and Agrifiber - All composite wood and agrifiber products will contain no added urea-formaldehyde.

DIVISION 07 – INSULATION

FGBC Certification: This project is pursuing Florida Green Building Coalition (FGBC) Commercial v3.1 Certification at the SILVER level, and Contractor is responsible for submitting compliant materials as applicable and providing material cost and quantity data as needed.

Insulation – All insulation to be formaldehyde free.

DIVISION 08 – OPENINGS

FGBC Certification: This project is pursuing Florida Green Building Coalition (FGBC) Commercial v3.1 Certification at the SILVER level, and Contractor is responsible for submitting compliant materials as applicable and providing material cost and quantity data as needed.

Recycled Content / Cost – For all metals, Contractor to:

1. Provide post-consumer and pre-consumer recycled content for all metal materials.
2. Provide material cost (not including labor / equipment / install).

Regional Content – For all applicable materials, Contractor to:

1. Manufacturing:
   a. Provide documentation of any materials ***manufactured*** within 700 miles of the project site, as applicable.
   b. Provide material cost (not including labor / equipment / install) for those materials.
2. Harvesting / Extraction:
   a. Provide documentation of any materials ***harvested, extracted, or recovered*** within 700 miles of the project site, as applicable. (Note, "recovered" includes materials that have recycled content that was collected for recycling and then included in manufacturing of material).
   b. Provide material cost (not including labor / equipment / install) for those materials.

DIVISION 09 – FINISHES

FGBC Certification: This project is pursuing Florida Green Building Coalition (FGBC) Commercial v3.1 Certification at the SILVER level, and Contractor is responsible for submitting compliant materials as applicable and providing material cost and quantity data as needed.

Recycled Content / Cost – For all metals, Contractor to:

1. Provide post-consumer and pre-consumer recycled content for all metal materials.
2. Provide material cost (not including labor / equipment / install).

Regional Content – For all applicable materials, Contractor to:

1. Manufacturing:
   a. Provide documentation of any materials ***manufactured*** within 700 miles of the project site, as applicable.
   b. Provide material cost (not including labor / equipment / install) for those materials.
2. Harvesting / Extraction:
   a. Provide documentation of any materials ***harvested, extracted, or recovered*** within 700 miles of the project site, as applicable. (Note, "recovered" includes materials that have recycled content that was collected for recycling and then included in manufacturing of material).
   b. Provide material cost (not including labor / equipment / install) for those materials.

Interior Paints and Coatings:

1. All paints and coatings to have Volatile Organic Compound (VOC) contents less than or equal to the following:
   a. Non-flat – 150 grams / liter (g/L)
   b. Flat – 50 g/L
2. Contractor to provide manufacturer documentation showing compliance in submittal.

Carpet Products:

1. All carpet and carpet products to meet Carpet and Rug Institute (CRI) Green Label Plus Certification.
2. Contractor to provide manufacturer documentation showing compliance in submittal.

Resilient Flooring:

1. All vinyl or resilient flooring (including wall base) to be FloorScore certified.

DIVISION 10 - SPECIALTIES

FGBC Certification: This project is pursuing Florida Green Building Coalition (FGBC) Commercial v3.1 Certification at the SILVER level, and Contractor is responsible for submitting compliant materials as applicable and providing material cost and quantity data as needed.

Recycled Content / Cost – For all metals, Contractor to:

1. Provide post-consumer and pre-consumer recycled content for all metal materials.
2. Provide material cost (not including labor / equipment / install).

Regional Content – For all applicable materials, Contractor to:

1. Manufacturing:
   a. Provide documentation of any materials ***manufactured*** within 700 miles of the project site, as applicable.
   b. Provide material cost (not including labor / equipment / install) for those materials.
2. Harvesting / Extraction:
   a. Provide documentation of any materials ***harvested, extracted, or recovered*** within 700 miles of the project site, as applicable. (Note, "recovered" includes materials that have recycled content that was collected for recycling and then included in manufacturing of material).
   b. Provide material cost (not including labor / equipment / install) for those materials.

DIVISIONS 11 - 14 EQUIPMENT / FURNISHINGS / SPECIAL CONSTRUCTION

FGBC Certification: This project is pursuing Florida Green Building Coalition (FGBC) Commercial v3.1 Certification at the SILVER level, and Contractor is responsible for submitting compliant materials as applicable and providing material cost and quantity data as needed.

DIVISION 21 – FIRE SUPPRESSION

FGBC Certification: This project is pursuing Florida Green Building Coalition (FGBC) Commercial v3.1 Certification at the SILVER level, and Contractor is responsible for submitting compliant materials as applicable and providing material cost and quantity data as needed.

Insulation – All insulation to be formaldehyde free.

DIVISION 22 – PLUMBING

FGBC Certification: This project is pursuing Florida Green Building Coalition (FGBC) Commercial v3.1 Certification at the SILVER level.

Testing and Verification of Installed Energy Systems – Testing and verification of installed energy related systems is required. Testing and verification must include at a minimum, ***heating, ventilation, air conditioning, and refrigeration (HVAC&R) systems and controls, lighting systems and controls, renewable energy systems, hot water system, and energy and water measurement devices***. Testing and verification shall be performed by a licensed engineer or a professional certified by the National Environmental Balancing Bureau (NEBB), the Associated Air Balance Council (AABC), or other nationally accredited organization. A field inspection / testing checklist and report indicating each of the systems has been tested to be provided to Owner and FGBC Consultant. Note, traditional Testing Adjusting and Balance (TAB) typically fulfills the requirement for HVAC&R testing).

Indoor Air Quality Management Plan

1. Within two weeks of Notice to Proceed, Contractor to prepare an Indoor Air Quality (IAQ) Management Plan in accordance with FGBC criteria and send to Owner and FGBC Contractor.
2. Once exterior walls and roof are on, Contractor to provide to the FGBC Consultant at minimum monthly reporting of implementation of the IAQ plan. Reporting to include at minimum photos of measures being implemented including but not limited to:
   a. Absorptive materials being protected with plastic and elevated;
   b. Cleanliness of building / crews cleaning;
   c. Ductwork (both installed and, on the ground,) covered;
   d. Cross contamination control measures taken such as isolating areas.

DIVISION 23 – HVAC

FGBC Certification: This project is pursuing Florida Green Building Coalition (FGBC) Commercial v3.1 Certification at the SILVER level.

Testing and Verification of Installed Energy Systems – Testing and verification of installed energy related systems is required. Testing and verification must include at a minimum, ***heating, ventilation, air conditioning, and refrigeration (HVAC&R) systems and controls, lighting systems and controls, renewable energy systems, hot water system, and energy and water measurement devices***. Testing and verification shall be performed by a licensed engineer or a professional certified by the National Environmental Balancing Bureau (NEBB), the Associated Air Balance Council (AABC), or other nationally accredited organization. A field inspection / testing checklist and report indicating each of the systems has been tested to be provided to Owner and FGBC Consultant. Note, traditional Testing Adjusting and Balance (TAB) typically fulfills the requirement for HVAC&R testing).

Indoor Air Quality Management Plan

1. Within two weeks of Notice to Proceed, Contractor to prepare an Indoor Air Quality (IAQ) Management Plan in accordance with FGBC criteria and send to Owner and FGBC Contractor.
2. Once exterior walls and roof are on, Contractor to provide to the FGBC Consultant at minimum monthly reporting of implementation of the IAQ plan. Reporting to include at minimum photos of measures being implemented including but not limited to:
   a. Absorptive materials being protected with plastic and elevated;
   b. Cleanliness of building / crews cleaning;
   c. Ductwork (both installed and, on the ground,) covered;
   d. Cross contamination control measures taken such as isolating areas.

DIVISION 26 – ELECTRICAL

FGBC Certification: This project is pursuing Florida Green Building Coalition (FGBC) Commercial v3.1 Certification at the SILVER level.

Testing and Verification of Installed Energy Systems – Testing and verification of installed energy related systems is required. Testing and verification must include at a minimum, ***heating, ventilation, air conditioning, and refrigeration (HVAC&R) systems and controls, lighting systems and controls, renewable energy systems, hot water system, and energy and water measurement devices***. Testing and verification shall be performed by a licensed engineer or a professional certified by the National Environmental Balancing Bureau (NEBB), the Associated Air Balance Council (AABC), or other nationally accredited organization. A field inspection / testing checklist and report indicating each of the systems has been tested to be provided to Owner and FGBC Consultant. Note, traditional Testing Adjusting and Balance (TAB) typically fulfills the requirement for HVAC&R testing).

Indoor Air Quality Management Plan

1. Within two weeks of Notice to Proceed, Contractor to prepare an Indoor Air Quality (IAQ) Management Plan in accordance with FGBC criteria and send to Owner and FGBC Contractor.
2. Once exterior walls and roof are on, Contractor to provide to the FGBC Consultant at minimum monthly reporting of implementation of the IAQ plan. Reporting to include at minimum photos of measures being implemented including but not limited to:
   a. Absorptive materials being protected with plastic and elevated;
   b. Cleanliness of building / crews cleaning;
   c. Ductwork (both installed and, on the ground,) covered;
   d. Cross contamination control measures taken such as isolating areas.

CARTAYA & ASSOCIATES
ARCHITECTS P.A.
cartayaandassociates.com

2400 E. COMMERCIAL BLVD. SUITE 201
FT. LAUDERDALE, FLORIDA 33308
954-771-2724

SEAL:

AA C001388

PROJECT:

CITY OF DELRAY BEACH
POMPEY PARK REC CENTER
1101 NW 2ND ST, DELRAY BEACH
FL 33444

ALL DESIGNS AND PLANS INDICATED OR REPRESENTED BY THIS DRAWING ARE AND SHALL REMAIN THE PROPERTY OF CARTAYA & ASSOCIATES ARCHITECTS P.A. AND WERE CREATED, EVOLVED AND DEVELOPED FOR USE ON AND IN CONNECTION WITH THE SPECIFIED PROJECT. THEY ARE NOT TO BE USED, IN WHOLE OR IN PART, FOR ANY OTHER PROJECT, WITHOUT THE WRITTEN AUTHORIZATION OF CARTAYA & ASSOCIATES ARCHITECTS P.A. AND RECEIPT BY THE FIRM OF A SIGNED AND SEALED AGREEMENT. ALL COPYRIGHTS AND OTHER PROPERTY RIGHTS ARE RESERVED BY THE FIRM. ANY UNAUTHORIZED USE OF THESE DRAWINGS AND SPECIFICATIONS SHALL BE AT THE SOLE RISK OF THE USER, AND WITHOUT LIABILITY OR LEGAL EXPOSURE TO THE FIRM. USER SHALL INDEMNIFY AND HOLD HARMLESS THE FIRM AND ITS OFFICERS, DIRECTORS, EMPLOYEES AND AGENTS AGAINST ALL DAMAGES, LIABILITIES AND COSTS, INCLUDING REASONABLE ATTORNEYS' FEES AND DEFENSE COSTS, ARISING OUT OF OR IN CONNECTION WITH SUCH UNAUTHORIZED USE. IN THE EVENT THAT ANY PORTION OF THIS NOTICE IS FOUND TO BE UNENFORCEABLE, THE REMAINING PORTIONS SHALL REMAIN IN FULL FORCE AND EFFECT.

REVISIONS:
4 03-20-2023 BID COMMENTS

CONFORMED SET 09/22/2025

TITLE: GENERAL SUSTAINABILITY NOTES AND FGBC REQ.

DATE: 04/10/23
DRAWN BY: LS
CHECKED BY: JJ, LS, JS

JOB NO: 21122

SHEET:
GN003

9/22/2025 8:03:12 PM C:\Users\dlopera\Documents\2122 - Pompey Park - V2021_dlopera\J5N8T.rvt

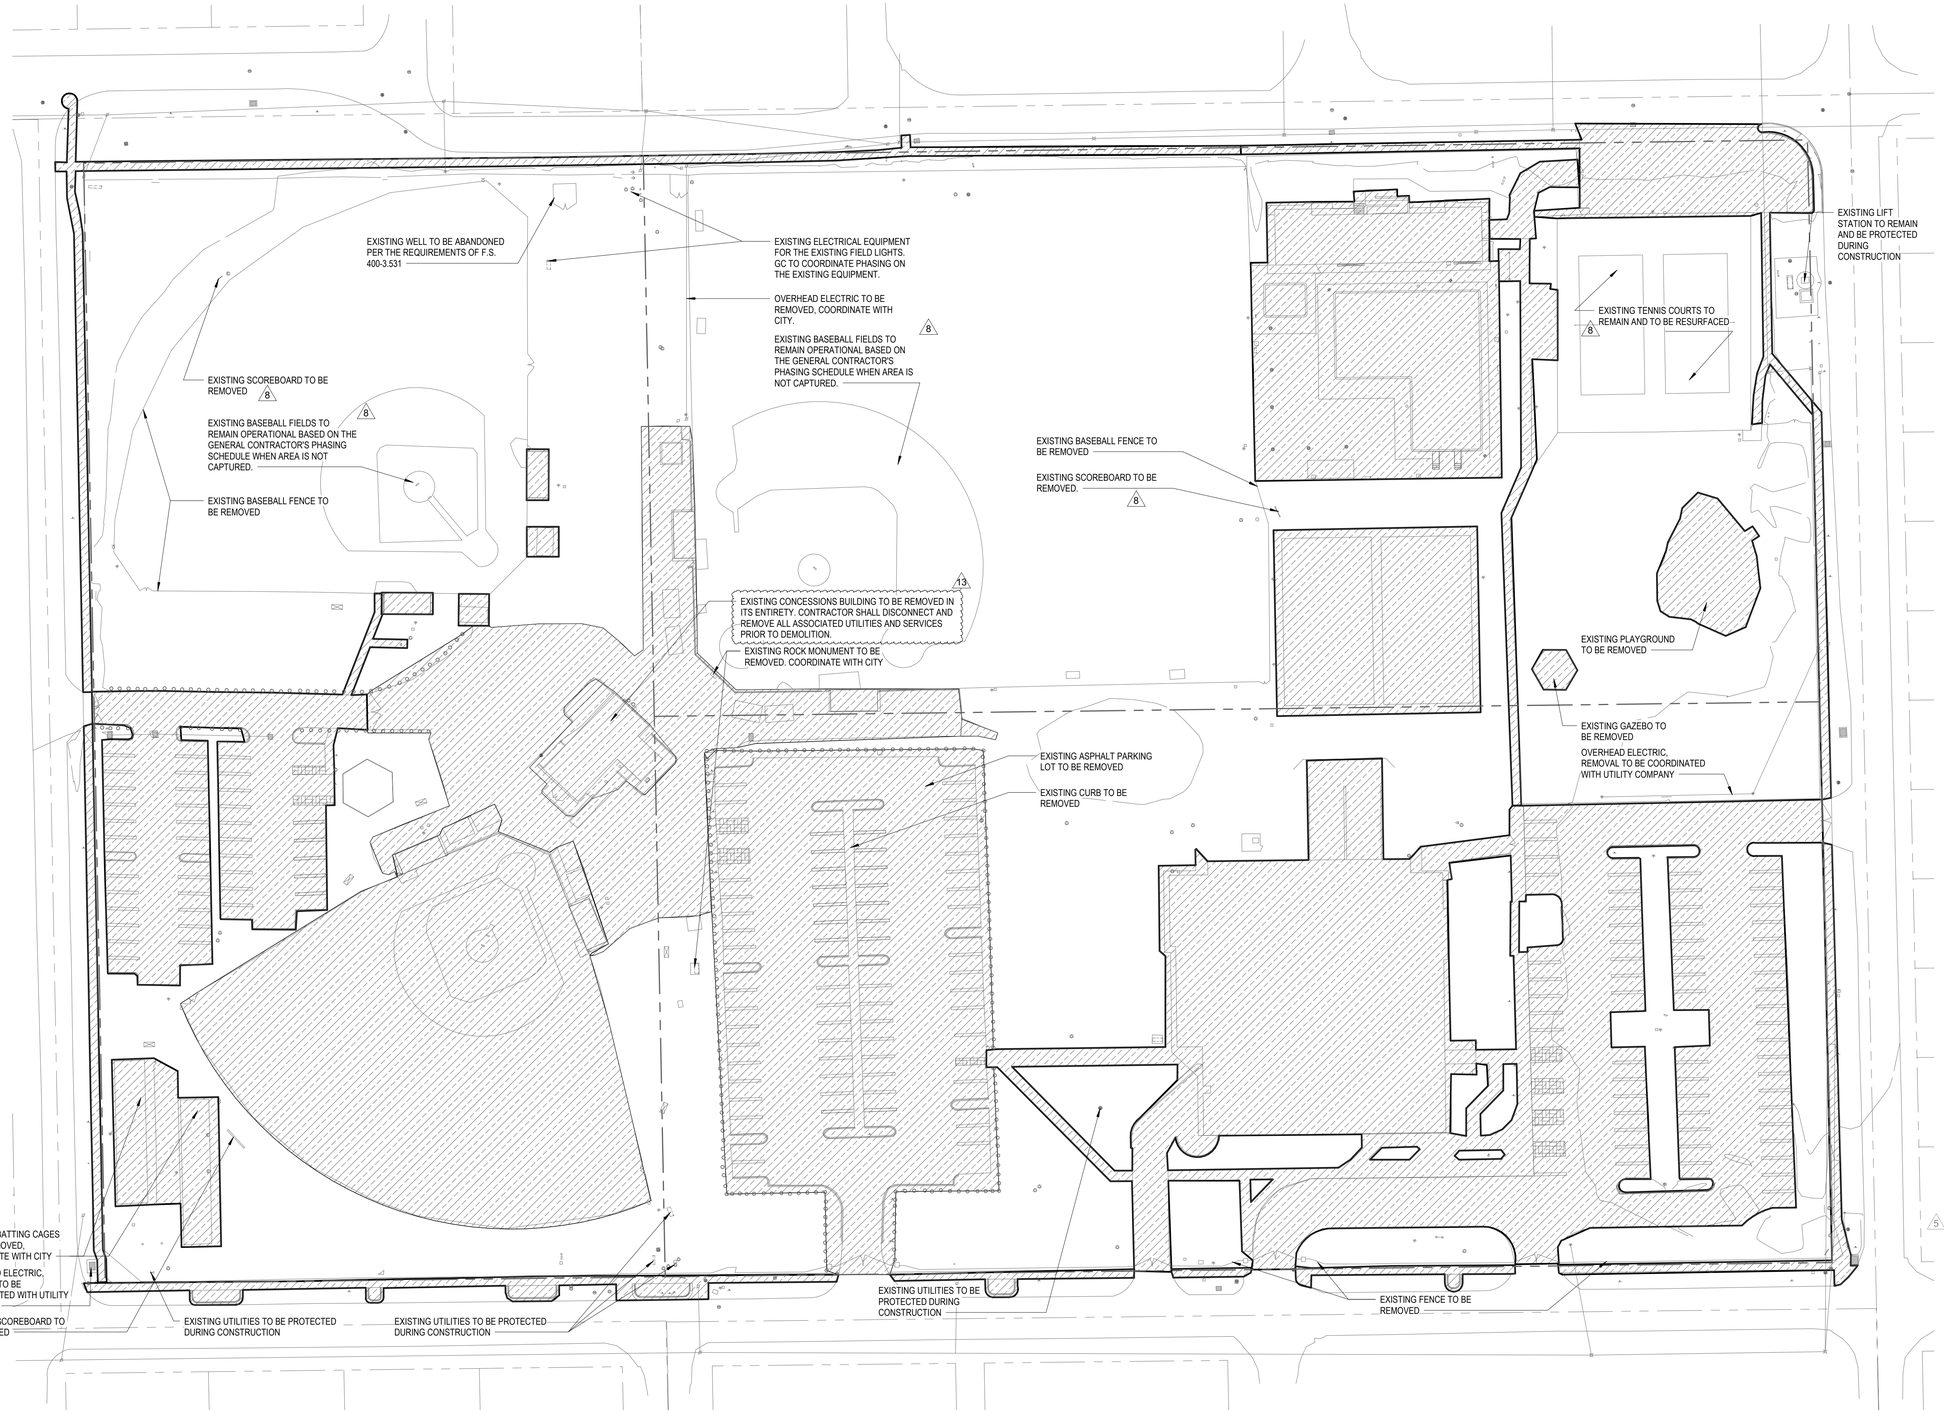

SITE DEMOLITION PLAN

Scale: 1" = 40'-0"

DEMOLITION LEGEND

PAVEMENT, BUILDINGS, BALL PARKS, STRUCTURES, AND CONCRETE PAD TO BE DEMOLISHED

NOTE: REFERENCE LANDSCAPE REMOVAL SHEET FOR ADDITIONAL INFORMATION

GENERAL DEMOLITION NOTES

1. THIS DRAWING IS ONLY TO ASSIST IN SHOWING THE SCOPE OF DEMOLITION WORK AND IS NOT INTENDED TO INDICATE ALL DEMOLITION. CONTRACTOR SHALL VISIT THE SITE TO INSPECT EXISTING CONDITIONS AND FAMILIARIZE HIMSELF WITH THE SITE CONSTRAINTS. CONTRACTOR SHALL REMOVE ALL EXISTING ITEMS AS REQUIRED TO PROPERLY COMPLETE ALL THE WORK INDICATED IN THE CONTRACT DOCUMENTS.
2. NOT ALL ITEMS TO BE DEMOLISHED ARE SHOWN ON THE PLAN. CONTRACTOR SHALL BE RESPONSIBLE FOR PERFORMING A WALK-THRU OF THE PROJECT PRIOR TO SUBMITTING A BID IN ORDER TO IDENTIFY POSSIBLE CRITICAL ITEMS WHICH ARE NOT OR INCORRECTLY ADDRESSED, REQUIRING CLARIFICATION.
3. FAILURE OF BIDDERS TO MAKE REQUIRED VISITATIONS AND/OR INVESTIGATIONS TO INFORM THEMSELVES FULLY OF EXISTING CONDITIONS, AND TO INCLUDE IN THEIR PROPOSALS A SUM SUFFICIENT TO COVER ALL POSSIBLE FIELD CONDITIONS, WILL NOT IN ANY WAY ENTITLE THEM TO ANY EXTRA CHARGES OVER AND ABOVE THEIR ORIGINAL PROPOSALS.
4. CONTRACTOR SHALL VIDEOTAPE EXISTING CONDITIONS OF ADJACENT CONSTRUCTION AND SITE IMPROVEMENTS SPECIALLY AREAS THAT MIGHT BE CONSTRUED AS DAMAGE CAUSED BY BUILDING DEMOLITION OPERATIONS. SUBMIT VIDEOTAPE BEFORE COMMENCEMENT OF WORK.
5. CONTRACTOR SHALL PROVIDE DURING DEMOLITION OPERATIONS ALL SAFETY MEASURES AND FEATURES AS REQUIRED BY THE APPLICABLE CODES, RULES AND REGULATIONS HAVING JURISDICTION OVER THE PROJECT.
6. CONTRACTOR SHALL TAKE ALL PRECAUTIONS REQUIRED TO PROTECT ALL UNDERGROUND OR OTHER CONCEALED UTILITIES, AND SHALL INSPECT CEILINGS AND CHASES TO ASSURE PROPER IDENTIFICATION OF EXISTING UTILITIES PRIOR TO CUTTING, PATCHING, CAPPING, ETC., AS REQUIRED AND INDICATED ON THE CONSTRUCTION DOCUMENTS.
7. THE DEMOLITION WORK SHALL INVOLVE INTERVENTIONS IN AREAS OUTSIDE OF THE IMMEDIATE SCOPE OF WORK, INCLUDING WORK ABOVE AND/OR BELOW THE FLOOR LEVEL WITHIN THE SCOPE. IT SHALL REQUIRE WORK INVOLVING REMOTE UTILITY LINES (FIRE SPRINKLERS, PLUMBING, MECHANICAL, ELECTRICAL, COMMUNICATIONS, ETC.). ANY SUCH WORK SHALL BE INCLUSIVE OF ALL STRUCTURES, UTILITIES, FINISHES AND EQUIPMENT REQUIRED TO RESTORE THE AREA TO FULLY OPERATIONAL CONDITIONS IN COMPLIANCE WITH ALL APPLICABLE BUILDING AND SAFETY CODE REQUISITES, AND TO MEET OWNER'S APPROVAL. ALL WORK AS DESCRIBED IN THIS NOTE SHALL BE INCLUDED AS PART OF THE BASE CONTRACT PRICE.
8. PRIOR TO COMMENCING DEMOLITION WORK IN ANY DESIGNATED AREA, CONTRACTOR SHALL VISIT THE DESIGNATED AREA AND BECOME FAMILIARIZED WITH THE CONDITIONS OF THE SPACE. CONTRACTOR SHALL REVIEW THE SCOPE OF WORK TO BE PERFORMED AND SHALL IMMEDIATELY BRING TO THE ARCHITECT'S ATTENTION ANY DISCREPANCIES OR CONDITIONS WHICH IN THE CONTRACTOR'S OPINION MAY AFFECT THE EXECUTION OF THE WORK.
9. CONTRACTOR SHALL VERIFY WITH THE COMPLETE SET OF CONSTRUCTION DRAWINGS ALL ITEMS TO BE REMOVED AND/OR RELOCATED.
10. PATCH AND REPAIR ALL EXISTING SURFACES DAMAGED BY DEMOLITION AND/OR INSTALLATION OF NEW WORK AND/OR UTILITIES, AS REQUIRED TO MATCH ADJACENT SURFACES AND/OR TO RECEIVE NEW SCHEDULED FINISHES.
11. LOCATE, IDENTIFY, DISCONNECT AND SEAL OR CAP OFF INDICATED UTILITIES SERVING BUILDING TO BE DEMOLISHED.
12. ANY UTILITY LINES THAT ARE BROKEN OR DAMAGED DURING DEMOLITION OPERATIONS SHALL BE REPAIRED BY THE CONTRACTOR AT NO ADDITIONAL CHARGE TO THE CONTRACT PRICE OR SHALL BE REPAIRED BY THE OWNER AT THE CONTRACTOR'S EXPENSE.
13. EXISTING SURFACES SHALL BE PREPARED TO RECEIVE NEW SCHEDULED FINISHES BY GRINDING, SCRAPING, FILLING, PATCHING, LEVELING, ETC. AS REQUIRED.
14. CONTRACT DOCUMENTS FOR THE DEMOLITION WORK ARE BASED ON AS-BUILT DRAWINGS PROVIDED BY THE CITY. ANY DISCREPANCIES BETWEEN THE WORK DEPICTED IN THE DOCUMENTS AND THE ACTUAL CONDITIONS ENCOUNTERED SHALL BE BROUGHT PROMPTLY TO THE ARCHITECT FOR REVIEW AND CLARIFICATION.
15. PROVIDE DUST CONTROL DURING DEMOLITION AND DEBRIS REMOVAL.
16. BUILDINGS ADJACENT TO DEMOLITION AREA WILL BE OCCUPIED. CONDUCT BUILDING DEMOLITION SO OPERATIONS OF OCCUPIED BUILDINGS WILL NOT BE DISRUPTED.
17. MAINTAIN ACCESS TO EXISTING WALKWAYS, EXITS, OR OTHER FACILITIES USED BY OCCUPANTS OF OTHER BUILDINGS.
18. ERECT TEMPORARY PROTECTION SUCH AS WALKS, FENCES, RAILINGS, CANOPIES, AND COVERED PASSAGEWAYS AT AREAS REQUIRING PROTECTION FOR PEDESTRIANS.
19. DEMOLITION DEBRIS SHALL BE LEGALLY DISPOSED OF OFF SITE.
20. REFER TO TECHNICAL SPECIFICATIONS FOR SUSTAINABLE DESIGN (FLORIDA GREEN BUILDING CERTIFICATION) REQUIREMENTS AND CONSTRUCTION WASTE MANAGEMENT AND DISPOSAL REQUIREMENTS.
21. PROVIDE AND INSTALL CONSTRUCTION FENCING TO PROVIDE SECURE SITE.
22. PROTECT EXISTING STRUCTURES, ADJACENT WALKWAYS, PROPERTIES, UTILITIES AND CONSTRUCTION TO REMAIN. ANY DAMAGE OCCURRING DURING DEMOLITION IS TO BE CORRECTED BY THE CONTRACTOR TO MATCH EXISTING CONDITIONS AT NO ADDITIONAL COST TO THE OWNER.
23. REFER TO DEMOLITION SPECIFICATION FOR ADDITIONAL REQUIREMENTS.
24. ALL WORK SHALL BE PERFORMED IN ACCORDANCE WITH THE 2020 FLORIDA BUILDING CODE, 7TH EDITION WITH THE 2020 SUPPLEMENTS AND ALL OTHER APPLICABLE LOCAL CODES AND ORDINANCES.
25. THE OWNER HAS THE RIGHT OF FIRST REFUSAL THROUGHOUT THE ENTIRE DEMOLITION.

CARTAYA & ASSOCIATES
ARCHITECTS P.A.
cartayaandassociates.com
2400 E. COMMERCIAL BLVD. SUITE 201
FT. LAUDERDALE, FLORIDA 33308
954-771-2724

SEAL:

AA C001388

PROJECT:

CITY OF DELRAY BEACH
POMPEY PARK REC CENTER
1101 NW 2ND ST, DELRAY BEACH
FL 33444

ALL DESIGNS AND DETAILS INDICATED OR REPRESENTED BY THESE DRAWINGS ARE PROPRIETARY TO THE ARCHITECT AND SHALL NOT BE USED IN WHOLE OR IN PART FOR ANY OTHER PROJECT WITHOUT THE WRITTEN AUTHORIZATION OF THE ARCHITECT. THESE DRAWINGS ARE NOT TO BE USED FOR CONSTRUCTION UNLESS THEY BEAR THE ARCHITECT'S SEAL AND A PERSONAL OF THE THE FIRM OR BE LIABLE FOR THE FULLEST LEGAL RECOURSE. THE CONTRACTOR SHALL VERIFY ALL EXISTING CONDITIONS AND DIMENSIONS IN THE FIELD AND REPORT ANY DISCREPANCIES TO THE ARCHITECT BEFORE PROCEEDING. USE FIGURED DIMENSIONS IN PREFERENCE TO SCALED DIMENSIONS. © WORK WRITTEN DRAWINGS ARE PROTECTED BY COPYRIGHT LAWS

REVISIONS:

5	02-09-2024	REVISION
8	09-22-2025	CONFORMED SET
13	06/16/2026	OWNER'S REVISION

CONFORMED SET 09/22/2025

TITLE: SITE DEMOLITION PLAN

DATE: Dec 27, 2022
DRAWN BY: SV, LS
CHECKED BY: JJ, LS, JS

JOB NO: 21122

SHEET: AD100

6/16/2026 11:19:42 AM C:\Users\dtoperal\Documents\2122 - Pompey Park - V2021_dtoperalJSN8T.rvt

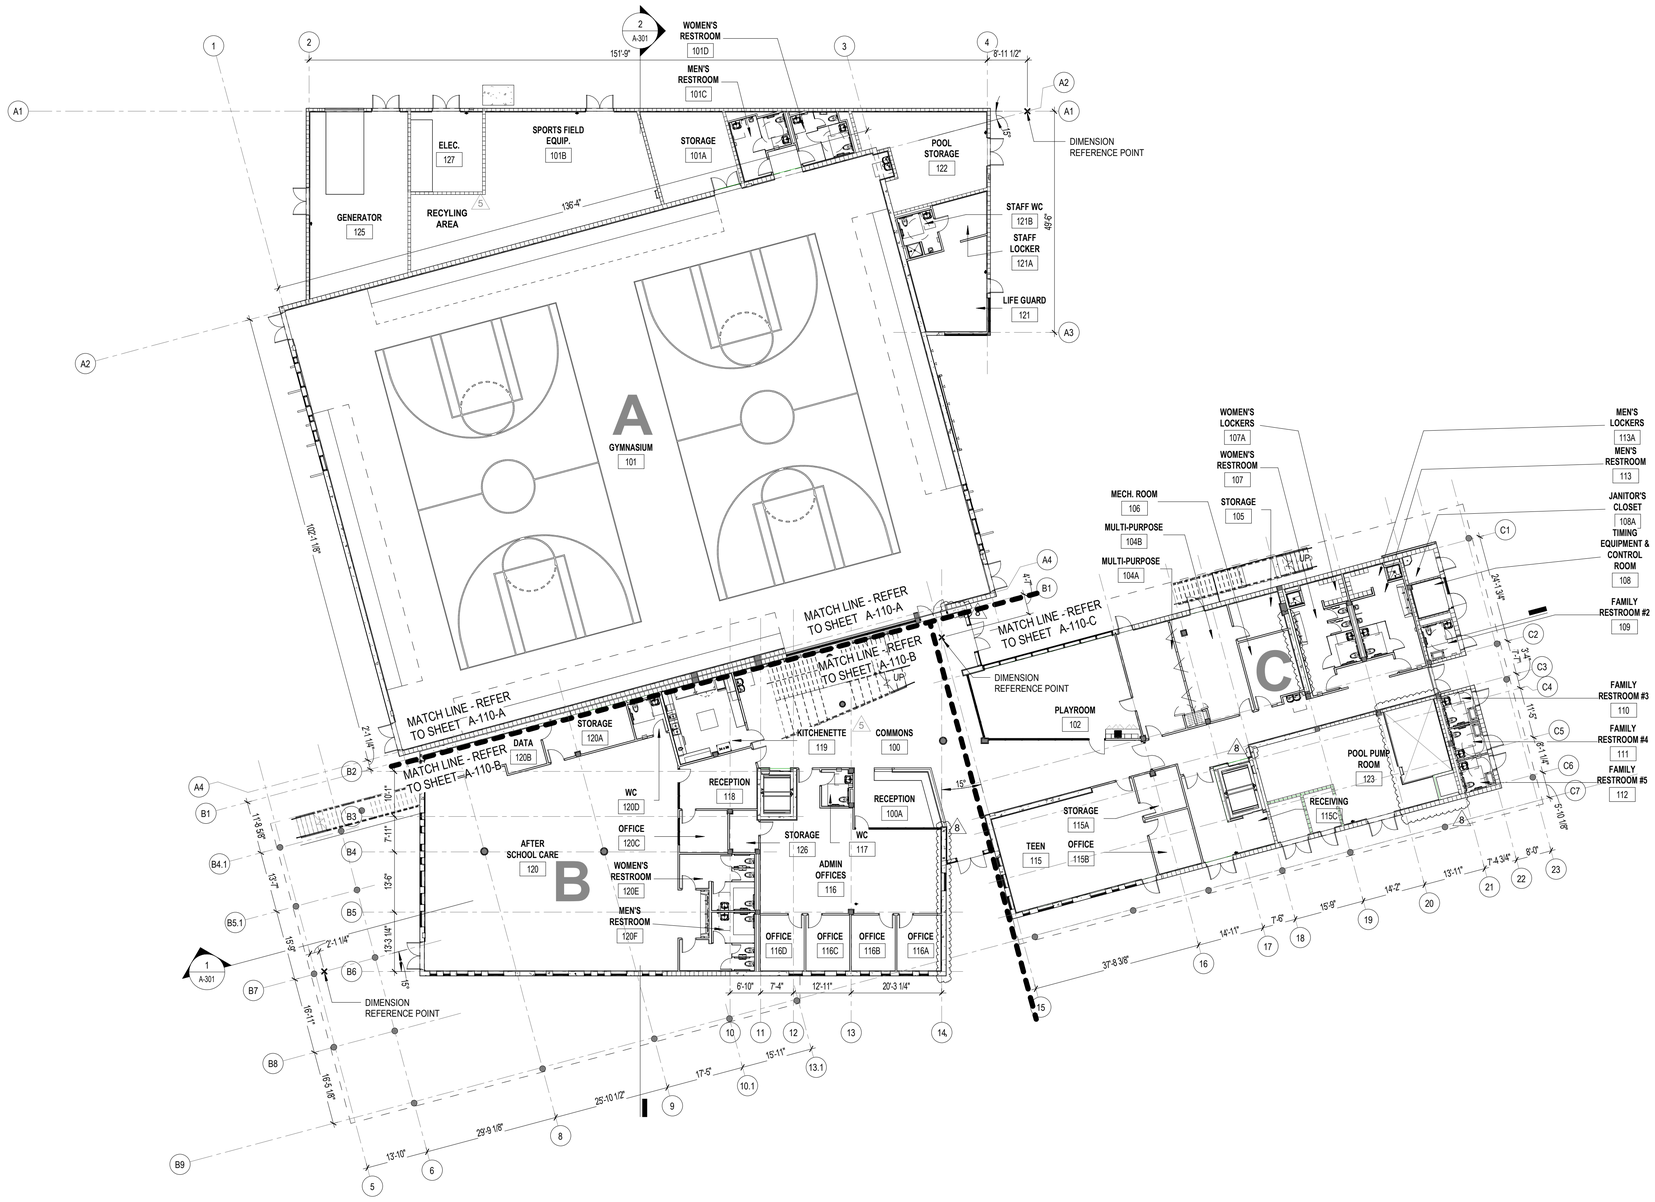

GROUND LEVEL GENERAL NOTES

A. PROJECT REFERENCE ELEVATION 0'-0" = N.A.V.D. 18.10'
B. FOR PARTITION AND WALL TYPES SEE SHEETS A-610 THROUGH A-613.
C. FOR STOREFRONT ELEVATIONS AND DETAILS SEE SHEETS A-600 THROUGH A-605.
D. FOR DOOR SCHEDULE SEE SHEET A-630.
E. FOR MATERIALS AND FINISH SCHEDULE SEE SHEET A-640.

FLOOR PLAN LEGEND

- CONCRETE WALL (CUT)
- CONCRETE MASONRY WALL (CUT)
- PAINTED STRIPING ON CONCRETE
- EXISTING ELEMENT
- MATCH LINE
- CONCRETE COLUMN
- XX — INDICATES DOOR NUMBER
- E — INDICATES EXISTING DOOR AND FRAME (NO WORK)
- WALL (W) / PARTITION (P) / X-XX WALL NUMBER / A WALL TYPE — PARTITION OR WALL TYPE
- X — INDICATES NUMBER OF PARKING SPACES
- CW-X — INDICATES CURTAIN WALL NUMBER
- LR-X — INDICATES LOUVER NUMBER
- FE 1 — SURFACE MOUNTED WALL BRACKET WITH 10 LB 4A:80B:C FIRE EXTINGUISHER
- FEC 1 — SURFACE MOUNTED STAINLESS STEEL FIRE EXTINGUISHER CABINET WITH A 10 LB, 4A:80B:C FIRE EXTINGUISHER
- FHC — FIRE HOSE CONNECTION
- AED 1 — SURFACE MOUNTED AED AND CABINET
- SPP — SPECIAL PATTERN CONC.
- SPP2 — RAKE FINISH CONC. (1/16" TEXTURE RELIEF)
- XXX / X-X-XXX — INDICATES ROOM NAME AND NUMBER
- X / A-XXX-X — SECTION DIRECTION, SECTION NUMBER ON SHEET, SHEET NUMBER — INDICATES ELEVATIONS AND SECTIONS
- A / B / C / D — ELEVATION NUMBER ON SHEET, SHEET NUMBER, ELEVATION DIRECTION — INDICATES INTERIOR ELEVATIONS
- SCOPE OF DETAIL
- X / A-XXX-X — DETAIL NUMBER ON SHEET, SHEET NUMBER — INDICATES CALLOUT PLAN REFERENCE

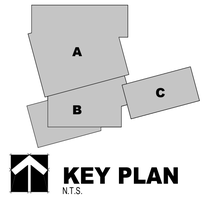

KEY PLAN
N.T.S.

CARTAYA & ASSOCIATES
ARCHITECTS P.A.
cartayaandassociates.com
2400 E. COMMERCIAL BLVD. SUITE 201
FT. LAUDERDALE, FLORIDA 33308
954-771-2724

SEAL:
AA C001388

PROJECT:
CITY OF DELRAY BEACH
POMPEY PARK REC CENTER
1101 NW 2ND ST, DELRAY BEACH
FL 33444

ALL DESIGNS AND DETAILS AS INDICATED OR REPRESENTED BY THIS DRAWING ARE PROPRIETARY AND ARE THE PROPERTY OF CARTAYA & ASSOCIATES ARCHITECTS P.A. ALL RIGHTS RESERVED. NO PART OF THIS DRAWING SHALL BE COPIED, DISCLOSED TO OTHERS OR USED IN CONNECTION WITH ANY WORK OR PROJECT OTHER THAN THE SPECIFIC PROJECT FOR WHICH IT HAS BEEN PREPARED WITHOUT THE PRIOR WRITTEN CONSENT OF CARTAYA & ASSOCIATES ARCHITECTS P.A. ANY UNAUTHORIZED USE OF THESE DRAWINGS WILL BE AT THE SOLE RISK OF THE PARTY USING OR RELYING UPON THE DRAWINGS AND MODIFICATIONS, AND THAT PARTY AGREES TO HOLD HARMLESS AND INDEMNIFY CARTAYA & ASSOCIATES ARCHITECTS P.A. FROM ANY AND ALL INJURY, LOSS, OR DAMAGES ARISING FROM SUCH USE, TO THE FULLEST EXTENT PERMITTED BY LAW. A PRINCIPAL OF THE FIRM OR BE LIABLE FOR THE FULL FEE. LEGAL RECORDS. THE CONTRACTOR SHALL VERIFY ALL EXISTING CONDITIONS AND DIMENSIONS IN THE FIELD AND REPORT ANY DISCREPANCIES TO THE ARCHITECT BEFORE PROCEEDING. DO NOT SCALE DRAWINGS. IN THE EVENT OF A DISCREPANCY BETWEEN THE DRAWINGS AND THE SPECIFICATIONS, THE MORE STRINGENT SHALL GOVERN.

REVISIONS:
3 01-30-2023 PLAYGROUND UPDATES REQUESTED BY OWNER
5 02-09-2024 REVISION
8 08-22-2025 CONFORMED SET

CONFORMED SET 09/22/2025

TITLE: FLOOR PLAN - GROUND LEVEL

DATE: Dec 27, 2022
DRAWN BY: SV, CC, EE, LS
CHECKED BY: JJ, LS, JS

JOB NO: 21122

SHEET: A-110

11/21/2025 6:41:34 PM C:\Users\sgiraldo\Documents\2122 - Pompey Park - V2021_sgiraldoKDW22.rvt

GYMNASIUM GENERAL NOTES

GYMNASIUM AND TYPICAL FLOOR STRIPE NOTES:

A. ALL COURT STRIPPING TO BE 2" UNLESS OTHERWISE APPROVED BY ARCHITECT. TYPICAL FOR GYMNASIUM FLOOR AND RUNNING TRACK ON THE SECOND LEVEL.
B. STRIPES, LOGOS, AND MARKING COLORS TO BE SELECTED BY ARCHITECT DURING SUBMITTAL FROM STANDARD COLOR PALLET. NO CUSTOM COLORS WILL BE REQUIRED.
C. PROVIDE MARKING, STRIPPING LAYOUT SHOP DRAWINGS FOR OWNER APPROVAL. REVIEW PRIOR TO COMMENCING ANY WORK OR ORDERING MATERIALS.
D. SHOP DRAWING SUBMITTAL TO INCLUDE ALL DIMENSIONS FOR VOLLEY BALL NET, POLES, SLEEVES, ETC. FOR OWNER REVIEW APPROVAL.
E. FOLLOW ALL NCAA AND ALL APPLICABLE SPORT REGULATIONS FOR ALL COURTS INCLUDING JUNIOR HIGH COURTS TO BE COMPLIANT FOR FUTURE TOURNAMENTS, COMPETITIONS, OR GAMES.

(ALL NOTED ABOVE PROVIDED AND INSTALLED BY CONTRACTOR.)

GYMNASIUM FLOOR PLAY COURTS:

F. (1) CENTERED MAIN BASKETBALL COURT - NCAA
G. (2) SIDE JUNIOR HIGH BASKETBALL COURTS
H. (2) VOLLEYBALL COURTS WITH RECESSED SLEEVES, AND FLOOR COVERS (FLUSH) FOR POLES

(ALL NOTED ABOVE PROVIDED AND INSTALLED BY CONTRACTOR)

GROUND LEVEL GENERAL NOTES

A. PROJECT REFERENCE ELEVATION 0'-0" = N.A.V.D. 18.10'
B. FOR PARTITION AND WALL TYPES SEE SHEETS A-610 THROUGH A-613.
C. FOR STOREFRONT ELEVATIONS AND DETAILS SEE SHEETS A-600 THROUGH A-605.
D. FOR DOOR SCHEDULE SEE SHEET A-630.
E. FOR MATERIALS AND FINISH SCHEDULE SEE SHEET A-640.

FLOOR PLAN LEGEND

- CONCRETE WALL (CUT)
- CONCRETE MASONRY WALL (CUT)
- PAINTED STRIPING ON CONCRETE
- EXISTING ELEMENT
- MATCH LINE
- CONCRETE COLUMN
- XX — INDICATES DOOR NUMBER
- E — INDICATES EXISTING DOOR AND FRAME (NO WORK)
- WALL (W) / PARTITION (P) / X-XX WALL NUMBER / WALL TYPE — PARTITION OR WALL TYPE
- X — INDICATES NUMBER OF PARKING SPACES
- CW-X — INDICATES CURTAIN WALL NUMBER
- LR-X — INDICATES LOUVER NUMBER
- FE 1 — SURFACE MOUNTED WALL BRACKET WITH 10 LB 4A:80B:C FIRE EXTINGUISHER
- FEC 1 — SURFACE MOUNTED STAINLESS STEEL FIRE EXTINGUISHER CABINET WITH A 10 LB, 4A:80B:C FIRE EXTINGUISHER
- FHC — FIRE HOSE CONNECTION
- AED 1 — SURFACE MOUNTED AED AND CABINET
- SPP — SPECIAL PATTERN CONC.
- SPP2 — RAKE FINISH CONC. (1/16" TEXTURE RELIEF)
- XXX / X-X-XXX — INDICATES ROOM NAME AND NUMBER
- X / A-XXX-X — SECTION DIRECTION, SECTION NUMBER ON SHEET, SHEET NUMBER — INDICATES ELEVATIONS AND SECTIONS
- A / B / C / D / A-XXX-X — ELEVATION NUMBER ON SHEET, SHEET NUMBER, ELEVATION DIRECTION — INDICATES INTERIOR ELEVATIONS
- SCOPE OF DETAIL — INDICATES CALLOUT PLAN REFERENCE
- X / A-XXX-X — DETAIL NUMBER ON SHEET, SHEET NUMBER

FLOOR PLAN KEY NOTES

1. PRE-FABRICATED ALUMINUM CANOPY BY SPECIALTY ENGINEER. SUBMIT PRODUCT APPROVAL CERTIFICATION PRIOR TO INSTALLATION.
2. RUNNING TRACK STRIPING
3. NCAA BASKETBALL COURT
4. JUNIOR HIGH BASKETBALL COURT
5. VERTICAL CLEARANCE GUARD UNDER STAIR
6. BLEACHERS BANK IN RETRACTED POSITION
7. BLEACHERS BANK IN FULLY EXPANDED POSITION
8. ELECTRIC GENERATOR ON CONCRETE PAD, SEE STRUCTURAL AND ELECTRICAL DOCUMENTS
9. AUTOMATIC TRANSFER SWITCH, SEE ELECTRICAL DOCUMENTS
10. TRANSFORMER, SEE ELECTRICAL DOCUMENTS
11. LIGHTING AND APPLIANCE PANELBOARD, SEE ELECTRICAL DOCUMENTS
12. 4" HOUSEKEEPING PAD, SEE STRUCTURAL DOCUMENTS
13. SWITCHGEAR, SEE ELECTRICAL DOCUMENTS
14. ROOF ACCESS LADDER, SEE DETAILS ON SHEET A-414
15. WATER HEATER
16. MECHANICAL EQUIPMENT, SEE MECHANICAL DOCUMENTS
17. RETRACTING ELECTRONIC BASKETBALL HOOP HUNG AND BRACED FROM ROOF FRAMING ABOVE (TYP. OF 6), SEE STRUCTURAL DOCUMENTS
18. JANITOR MOP SINK
19. WALL MOUNTED, ACCESSIBLE ELECTRIC WATER COOLER
20. BALLET BARRE
21. SAFETY MIRROR
22. EXTERIOR SHOWERS
23. PORTABLE ALUMINUM BENCHES (TYP. OF 8)
24. 8'X6' ELECTRONIC SCORE BOARD, NEVCO - MODEL: 2750 MPCW (TYP. OF 4)
25. GYMNASIUM CENTER DRIVE DIVIDER CURTAIN #4050 BY PSS.
26. VOLLEYBALL COURTS SYSTEMS (TYP. OF 3) BY PSS. (1) CENTER AND (2) SIDE BY SIDE JUNIOR HIGH VOLLEYBALL COURT TO LINE UP WITH BASKETBALL COURTS. ALL PROVIDED AND INSTALLED BY CONTRACTOR, INCLUDING VOLLEYBALL NET, POST, POST PADS, RECESSED MOUNT, SLUSH CAP, STRIPPING AND MARKINGS. PROVIDE SHOP DRAWINGS TO SHOW ALL LINES, MARKINGS, DIMENSIONS, CUT SHEETS, SAMPLES FOR DESIGN TEAM AND CITY REVIEW AND APPROVALS. (ALL MATERIALS AND INSTALLATION BY GENERAL CONTRACTOR)
27. OPERABLE PARTITION ACOUSTI-SEAL POCKET DOOR BY MODERNFOLD.
28. SIGNAGE WITH CAST ALUMINUM ANODIZED LETTERS WITH BACKLIT LED AND CLEAR PLATE. REFER TO SIGNAGE PLAN.
29. PORTABLE PLATFORM BY GENERAL CONTRACTOR. SEE FURNITURE PLAN FOR MODEL NUMBER. SUBMIT SHOP DRAWINGS FOR APPROVAL.

FLOOR PLAN - GROUND LEVEL (AREA A)

Scale: 1/8" = 1'-0"

KEY PLAN
N.T.S.

CARTAYA & ASSOCIATES
ARCHITECTS P.A.
cartayaandassociates.com
2400 E. COMMERCIAL BLVD. SUITE 201
FT. LAUDERDALE, FLORIDA 33308
954-771-2724

SEAL:

AA C001388

PROJECT:
CITY OF DELRAY BEACH
POMPEY PARK REC CENTER
1101 NW 2ND ST, DELRAY BEACH
FL 33444

ALL DESIGNS AND DETAILS INDICATED OR REPRESENTED BY THESE DRAWINGS ARE PROPRIETARY AND ARE THE PROPERTY OF CARTAYA & ASSOCIATES ARCHITECTS P.A. AND ARE NOT TO BE USED IN WHOLE OR IN PART FOR ANY PURPOSE WHATSOEVER WITHOUT THE WRITTEN PERMISSION OF A PRINCIPAL OF THE FIRM FOR BE LIABLE FOR THE FULLEST LEGAL RESOURCE. THE CONTRACTOR SHALL VERIFY ALL EXISTING CONDITIONS AND DIMENSIONS BEFORE STARTING WORK. ANY DISCREPANCIES SHALL BE REPORTED TO THE ARCHITECT IMMEDIATELY. DO NOT SCALE DRAWINGS

REVISIONS:
4 03-30-2023 BID COMMENTS
5 05-09-2023 REVISION
6 06-30-2023 CONFORMED SET
11 07/22/2025 ADDENDUM #2

CONFORMED SET 09/22/2025

TITLE: GROUND LEVEL FLOOR PLAN - AREA A

DATE: Dec 27, 2022
DRAWN BY: SV, CC, EE, LS
CHECKED BY: JJ, LS, JS

JOB NO: 2122

SHEET: A-110-A

1/22/2026 8:51:50 PM C:\Users\dloperal\Documents\2122 - Pompey Park - V2021_dloperaJ5N8T.rvt

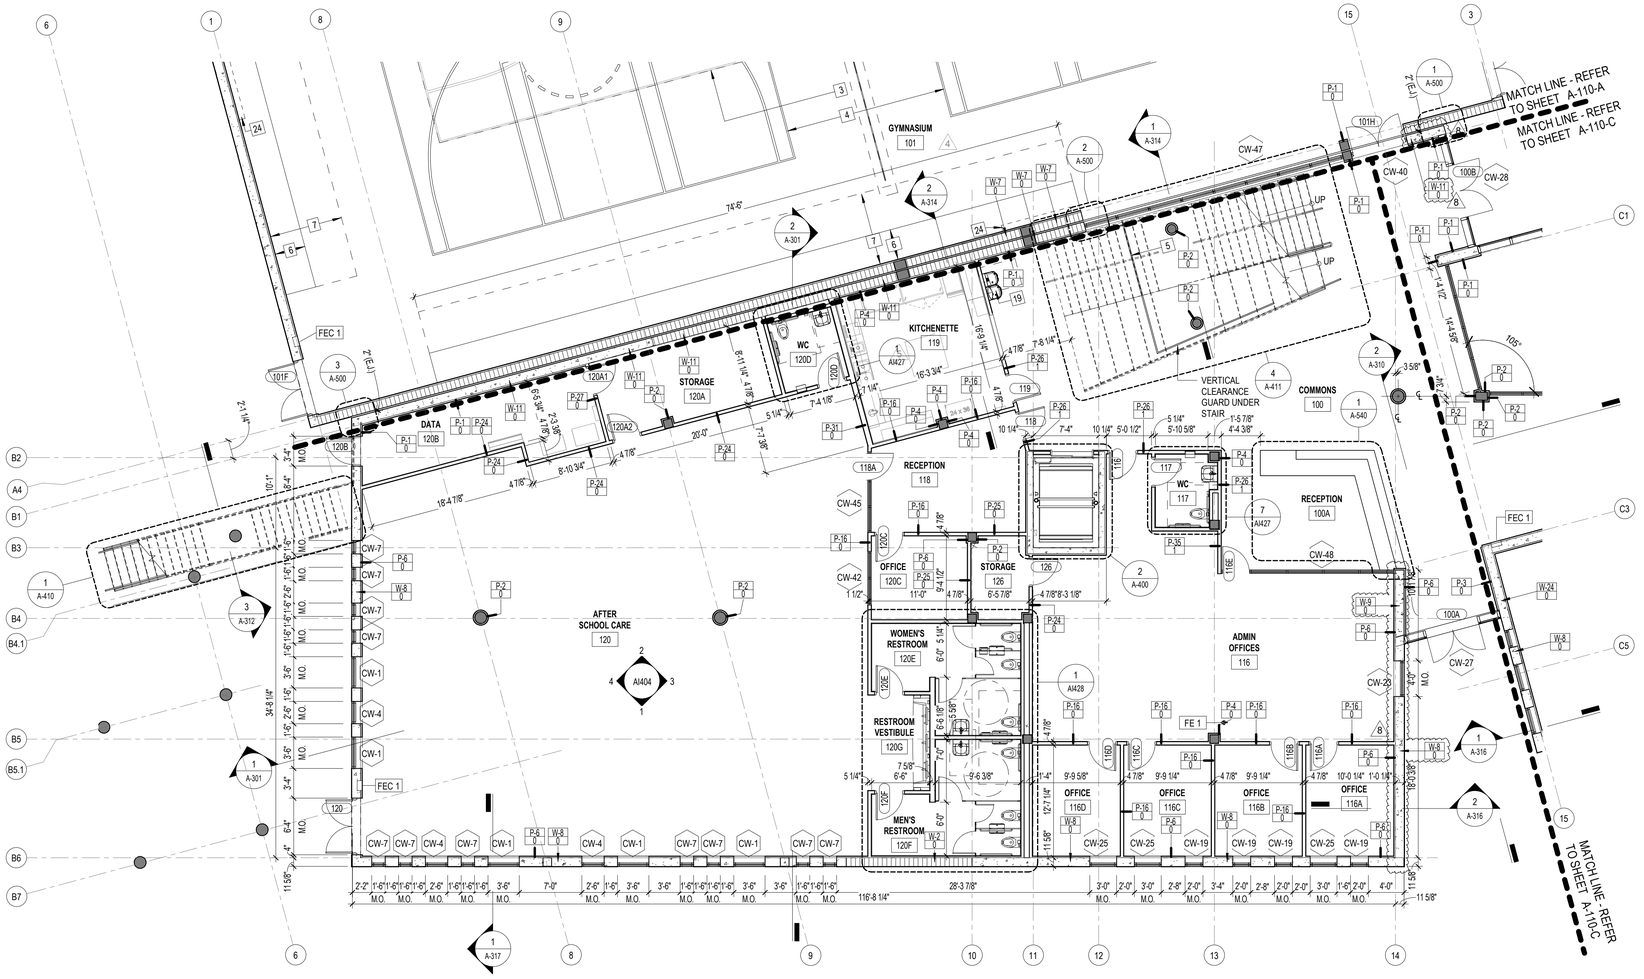

FLOOR PLAN - GROUND LEVEL (AREA B)

Scale: 1/8" = 1'-0"

GROUND LEVEL GENERAL NOTES

A. PROJECT REFERENCE ELEVATION 0'-0" = N.A.V.D. 18.10'
B. FOR PARTITION AND WALL TYPES SEE SHEETS A-610 THROUGH A-613.
C. FOR STOREFRONT ELEVATIONS AND DETAILS SEE SHEETS A-600 THROUGH A-605.
D. FOR DOOR SCHEDULE SEE SHEET A-630.
E. FOR MATERIALS AND FINISH SCHEDULE SEE SHEET A-640.

FLOOR PLAN LEGEND

- CONCRETE WALL (CUT)
- CONCRETE MASONRY WALL (CUT)
- PAINTED STRIPING ON CONCRETE
- EXISTING ELEMENT
- MATCH LINE
- CONCRETE COLUMN
- XX — INDICATES DOOR NUMBER
- E — INDICATES EXISTING DOOR AND FRAME (NO WORK)
- WALL (W) / PARTITION (P) / X-XX WALL NUMBER / (X) WALL TYPE — PARTITION OR WALL TYPE
- X — INDICATES NUMBER OF PARKING SPACES
- CW-X — INDICATES CURTAIN WALL NUMBER
- LR-X — INDICATES LOUVER NUMBER
- FE 1 — SURFACE MOUNTED WALL BRACKET WITH 10 LB 4A:80B:C FIRE EXTINGUISHER
- FEC 1 — SURFACE MOUNTED STAINLESS STEEL FIRE EXTINGUISHER CABINET WITH A 10 LB, 4A:80B:C FIRE EXTINGUISHER
- FHC — FIRE HOSE CONNECTION
- AED 1 — SURFACE MOUNTED AED AND CABINET
- SPP — SPECIAL PATTERN CONC.
- SPP2 — RAKE FINISH CONC. (1/16" TEXTURE RELIEF)
- XXX / X-X-XXX — INDICATES ROOM NAME AND NUMBER
- X / A-XXX-X / A — SECTION DIRECTION, SECTION NUMBER ON SHEET, SHEET NUMBER, ELEVATION NUMBER ON SHEET — INDICATES ELEVATIONS AND SECTIONS
- B / A-XXX-X / C / D — SHEET NUMBER, ELEVATION DIRECTION — INDICATES INTERIOR ELEVATIONS
- SCOPE OF DETAIL
- X / A-XXX-X — DETAIL NUMBER ON SHEET, SHEET NUMBER — INDICATES CALLOUT PLAN REFERENCE

FLOOR PLAN KEY NOTES

1. PRE-FABRICATED ALUMINUM CANOPY BY SPECIALTY ENGINEER. SUBMIT PRODUCT APPROVAL CERTIFICATION PRIOR TO INSTALLATION. 8
2. RUNNING TRACK STRIPING
3. NCAA BASKETBALL COURT
4. JUNIOR HIGH BASKETBALL COURT
5. VERTICAL CLEARANCE GUARD UNDER STAIR
6. BLEACHERS BANK IN RETRACTED POSITION
7. BLEACHERS BANK IN FULLY EXPANDED POSITION
8. ELECTRIC GENERATOR ON CONCRETE PAD, SEE STRUCTURAL AND ELECTRICAL DOCUMENTS 8
9. AUTOMATIC TRANSFER SWITCH, SEE ELECTRICAL DOCUMENTS
10. TRANSFORMER, SEE ELECTRICAL DOCUMENTS
11. LIGHTING AND APPLIANCE PANELBOARD, SEE ELECTRICAL DOCUMENTS
12. 4" HOUSEKEEPING PAD, SEE STRUCTURAL DOCUMENTS
13. SWITCHGEAR, SEE ELECTRICAL DOCUMENTS
14. ROOF ACCESS LADDER, SEE DETAILS ON SHEET A-414
15. WATER HEATER
16. MECHANICAL EQUIPMENT, SEE MECHANICAL DOCUMENTS
17. RETRACTING ELECTRONIC BASKETBALL HOOP HUNG AND BRACED FROM ROOF FRAMING ABOVE (TYP. OF 6), SEE STRUCTURAL DOCUMENTS
18. JANITOR MOP SINK
19. WALL MOUNTED, ACCESSIBLE ELECTRIC WATER COOLER
20. BALLET BARRE
21. SAFETY MIRROR
22. EXTERIOR SHOWERS
23. PORTABLE ALUMINUM BENCHES (TYP. OF 8)
24. 8'X6' ELECTRONIC SCORE BOARD, NEVCO - MODEL: 2750 MPCW (TYP. OF 4)
25. GYMNASIUM CENTER DRIVE DIVIDER CURTAIN #4050 BY PSS.
26. VOLLEYBALL COURTS SYSTEMS (TYP. OF 3) BY PSS. (1) CENTER AND (2) SIDE BY SIDE JUNIOR HIGH VOLLEYBALL COURT TO LINE UP WITH BASKETBALL COURTS. ALL PROVIDED AND INSTALLED BY CONTRACTOR, INCLUDING VOLLEYBALL NET, POST, POST PADS, RECESSED MOUNT, SLUSH CAP, STRIPPING AND MARKINGS. PROVIDE SHOP DRAWINGS TO SHOW ALL LINES, MARKINGS, DIMENSIONS, CUT SHEETS, SAMPLES FOR DESIGN TEAM AND CITY REVIEW AND APPROVALS. (ALL MATERIALS AND INSTALLATION BY GENERAL CONTRACTOR)
27. OPERABLE PARTITION ACOUSTI-SEAL POCKET DOOR BY MODERNFOLD. 5
28. SIGNAGE WITH CAST ALUMINUM ANODIZED LETTERS WITH BACKLIT LED AND CLEAR PLATE. REFER TO SIGNAGE PLAN.
29. PORTABLE PLATFORM BY GENERAL CONTRACTOR. SEE FURNITURE PLAN FOR MODEL NUMBER. SUBMIT SHOP DRAWINGS FOR APPROVAL.

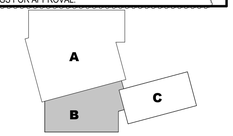

KEY PLAN
N.T.S.

CARTAYA & ASSOCIATES
ARCHITECTS P.A.
cartayaandassociates.com
2400 E. COMMERCIAL BLVD. SUITE 201
FT. LAUDERDALE, FLORIDA 33308
954-771-2724

SEAL:

AA C001388

PROJECT:
CITY OF DELRAY BEACH
POMPEY PARK REC CENTER
1101 NW 2ND ST, DELRAY BEACH
FL 33444

ALL DESIGNS AND DETAILS INDICATED ON THESE DRAWINGS ARE PROPRIETARY TO THE ARCHITECT AND ARE NOT TO BE USED IN WHOLE OR IN PART FOR ANY OTHER PROJECT WITHOUT THE WRITTEN AUTHORIZATION OF THE ARCHITECT. ALL COPYRIGHTS AND OTHER PROPERTY RIGHTS ARE RESERVED BY THE ARCHITECT. ANY REPRODUCTION OF THESE DRAWINGS WITHOUT THE ARCHITECT'S WRITTEN CONSENT IS A VIOLATION OF THE FEDERAL COPYRIGHT LAWS AND MAY SUBJECT THE VIOLATOR TO SUBSTANTIAL DAMAGES. THE ARCHITECT SHALL NOT BE LIABLE FOR ANY CHANGES MADE TO THESE DRAWINGS BY OTHERS. A PRINCIPAL OF THE FIRM OR BE LIABLE FOR THE FAILURE TO ADJUST BEAMS, FOOTINGS, SLABS AND OTHER STRUCTURAL ELEMENTS TO ACCOMMODATE MECHANICAL OR ELECTRICAL EQUIPMENT. ALL RECORDS, THE CONTRACTOR SHALL VERIFY ALL EXISTING CONDITIONS AND DIMENSIONS IN THE FIELD AND REPORT ANY DISCREPANCIES TO THE ARCHITECT BEFORE PROCEEDING. DO NOT SCALE DRAWINGS. ALL DIMENSIONS ARE TO FACE OF CONCRETE OR FACE OF STUD UNLESS NOTED OTHERWISE.

REVISIONS:
3 01-30-2023 PLAYGROUND UPDATES REQUESTED BY CITY
4 02-20-2023 BD COMMENTS
5 03-10-2023 BD COMMENTS
6 06-22-2023 CONFORMED SET

CONFORMED SET 09/22/2025

TITLE: GROUND LEVEL FLOOR PLAN - AREA B

DATE: Dec 27, 2022
DRAWN BY: SV, CC, EE, LS
CHECKED BY: JJ, LS, JS

JOB NO: 2122

SHEET: A-110-B

11/21/2025 6:39:02 PM C:\Users\kgiraldo\Documents\2122 - Pompey Park - V20\21_kgiraldoKDW22.rvt

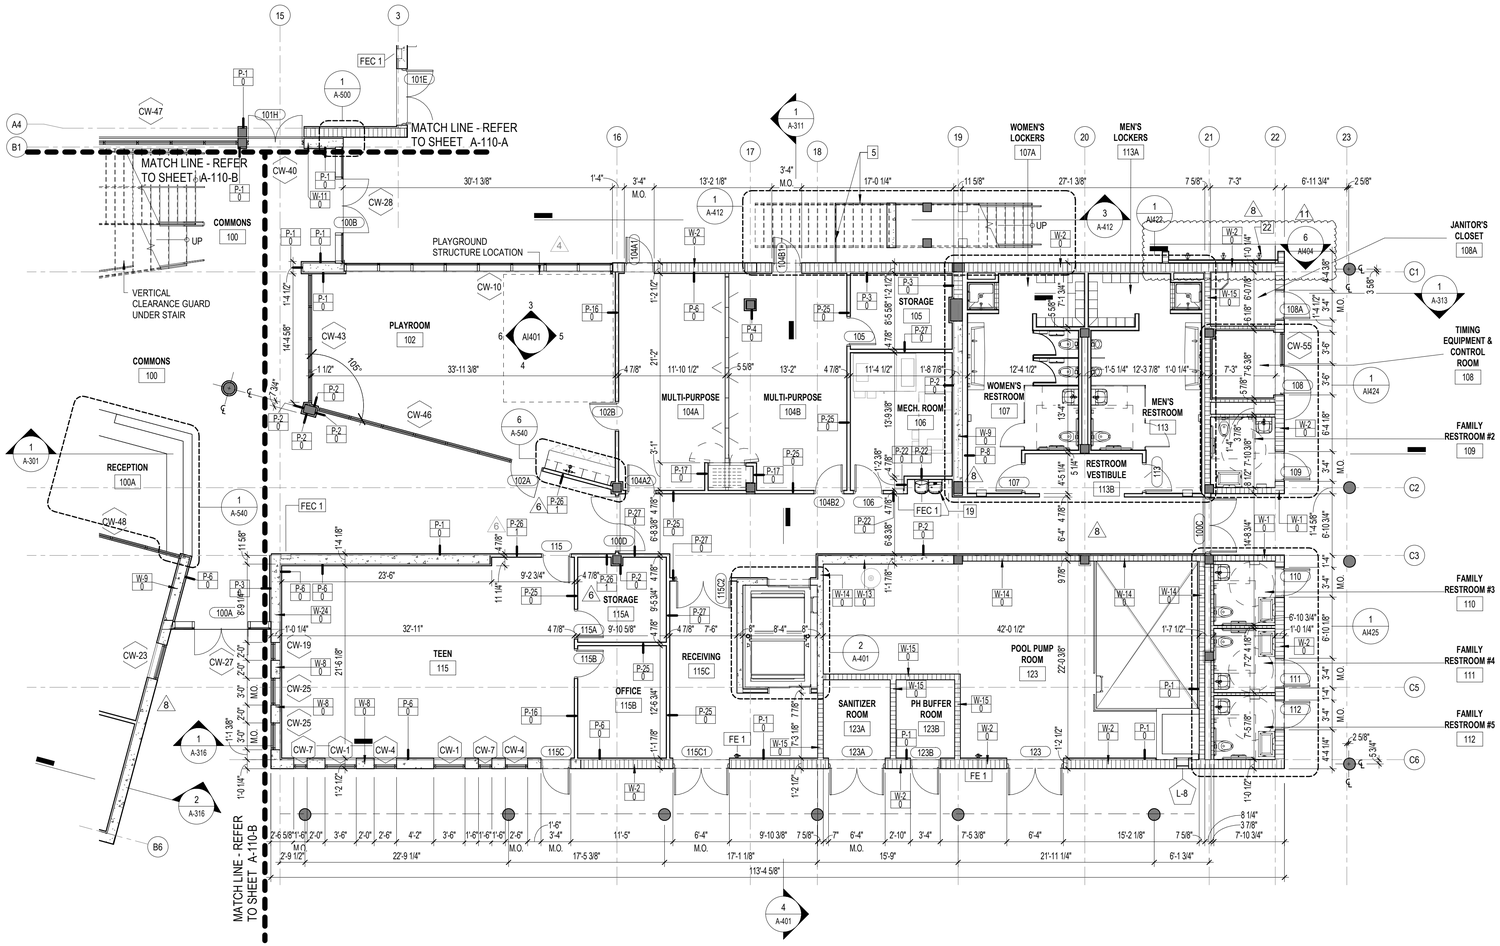

FLOOR PLAN - GROUND LEVEL (AREA C)

Scale: 1/8" = 1'-0"

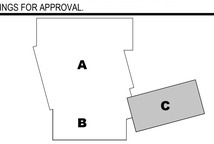

KEY PLAN
N.T.S.

GROUND LEVEL GENERAL NOTES

A. PROJECT REFERENCE ELEVATION 0'-0" = N.A.V.D. 18.10'
B. FOR PARTITION AND WALL TYPES SEE SHEETS A-610 THROUGH A-613.
C. FOR STOREFRONT ELEVATIONS AND DETAILS SEE SHEETS A-600 THROUGH A-605.
D. FOR DOOR SCHEDULE SEE SHEET A-630.
E. FOR MATERIALS AND FINISH SCHEDULE SEE SHEET A-640.

FLOOR PLAN LEGEND

- CONCRETE WALL (CUT)
- CONCRETE MASONRY WALL (CUT)
- PAINTED STRIPING ON CONCRETE
- EXISTING ELEMENT
- MATCH LINE
- CONCRETE COLUMN
- XX — INDICATES DOOR NUMBER
- E — INDICATES EXISTING DOOR AND FRAME (NO WORK)
- WALL (W) PARTITION (P) / X-XX WALL NUMBER / (X) WALL TYPE — PARTITION OR WALL TYPE
- X — INDICATES NUMBER OF PARKING SPACES
- CW-X — INDICATES CURTAIN WALL NUMBER
- LR-X — INDICATES LOUVER NUMBER
- FE 1 — SURFACE MOUNTED WALL BRACKET WITH 10 LB 4A:80B:C FIRE EXTINGUISHER
- FEC 1 — SURFACE MOUNTED STAINLESS STEEL FIRE EXTINGUISHER CABINET WITH A 10 LB, 4A:80B:C FIRE EXTINGUISHER
- FHC — FIRE HOSE CONNECTION
- AED 1 — SURFACE MOUNTED AED AND CABINET
- SPP — SPECIAL PATTERN CONC.
- SPP2 — RAKE FINISH CONC. (1/16" TEXTURE RELIEF)
- XXX / X-X-XXX — INDICATES ROOM NAME AND NUMBER
- X / A-XXX-X / A — SECTION DIRECTION, SECTION NUMBER ON SHEET, SHEET NUMBER, ELEVATION NUMBER ON SHEET — INDICATES ELEVATIONS AND SECTIONS
- B / A-XXX-X / C / D — SHEET NUMBER, ELEVATION DIRECTION — INDICATES INTERIOR ELEVATIONS
- SCOPE OF DETAIL
- X / A-XXX-X — DETAIL NUMBER ON SHEET, SHEET NUMBER — INDICATES CALLOUT PLAN REFERENCE

FLOOR PLAN KEY NOTES

1. PRE-FABRICATED ALUMINUM CANOPY BY SPECIALTY ENGINEER. SUBMIT PRODUCT APPROVAL CERTIFICATION PRIOR TO INSTALLATION.
2. RUNNING TRACK STRIPING
3. NCAA BASKETBALL COURT
4. JUNIOR HIGH BASKETBALL COURT
5. VERTICAL CLEARANCE GUARD UNDER STAIR
6. BLEACHERS BANK IN RETRACTED POSITION
7. BLEACHERS BANK IN FULLY EXPANDED POSITION
8. ELECTRIC GENERATOR ON CONCRETE PAD, SEE STRUCTURAL AND ELECTRICAL DOCUMENTS
9. AUTOMATIC TRANSFER SWITCH, SEE ELECTRICAL DOCUMENTS
10. TRANSFORMER, SEE ELECTRICAL DOCUMENTS
11. LIGHTING AND APPLIANCE PANELBOARD, SEE ELECTRICAL DOCUMENTS
12. 4" HOUSEKEEPING PAD, SEE STRUCTURAL DOCUMENTS
13. SWITCHGEAR, SEE ELECTRICAL DOCUMENTS
14. ROOF ACCESS LADDER, SEE DETAILS ON SHEET A-414
15. WATER HEATER
16. MECHANICAL EQUIPMENT, SEE MECHANICAL DOCUMENTS
17. RETRACTING ELECTRONIC BASKETBALL HOOP HUNG AND BRACED FROM ROOF FRAMING ABOVE (TYP. OF 6), SEE STRUCTURAL DOCUMENTS
18. JANITOR MOP SINK
19. WALL MOUNTED, ACCESSIBLE ELECTRIC WATER COOLER
20. BALLET BARRE
21. SAFETY MIRROR
22. EXTERIOR SHOWERS
23. PORTABLE ALUMINUM BENCHES (TYP. OF 8)
24. 8'X6' ELECTRONIC SCORE BOARD, NEVCO - MODEL: 2750 MPCW (TYP. OF 4)
25. GYMNASIUM CENTER DRIVE DIVIDER CURTAIN #4050 BY PSS.
26. VOLLEYBALL COURTS SYSTEMS (TYP. OF 3) BY PSS. (1) CENTER AND (2) SIDE BY SIDE JUNIOR HIGH VOLLEYBALL COURT TO LINE UP WITH BASKETBALL COURTS. ALL PROVIDED AND INSTALLED BY CONTRACTOR, INCLUDING VOLLEYBALL NET, POST, POST PADS, RECESSED MOUNT, SLUSH CAP, STRIPPING AND MARKINGS. PROVIDE SHOP DRAWINGS TO SHOW ALL LINES, MARKINGS, DIMENSIONS, CUT SHEETS, SAMPLES FOR DESIGN TEAM AND CITY REVIEW AND APPROVALS. (ALL MATERIALS AND INSTALLATION BY GENERAL CONTRACTOR)
27. OPERABLE PARTITION ACOUSTI-SEAL POCKET DOOR BY MODERNFOLD.
28. SIGNAGE WITH CAST ALUMINUM ANODIZED LETTERS WITH BACKLIT LED AND CLEAR PLATE. REFER TO SIGNAGE PLAN.
29. PORTABLE PLATFORM BY GENERAL CONTRACTOR. SEE FURNITURE PLAN FOR MODEL NUMBER. SUBMIT SHOP DRAWINGS FOR APPROVAL.

CARTAYA & ASSOCIATES
ARCHITECTS P.A.
cartayaandassociates.com
2400 E. COMMERCIAL BLVD. SUITE 201
FT. LAUDERDALE, FLORIDA 33308
954-771-2724

SEAL: AA C001388

PROJECT:
CITY OF DELRAY BEACH
POMPEY PARK REC CENTER
1101 NW 2ND ST, DELRAY BEACH
FL 33444

RELEASED FOR PERMIT AND AS INDICATED FOR AGENCY REVIEW. THESE DRAWINGS ARE NOT TO BE USED FOR CONSTRUCTION UNLESS SIGNED AND SEALED BY THE ARCHITECT OF RECORD. ANY REPRODUCTION OF THESE DRAWINGS WITHOUT THE WRITTEN CONSENT OF CARTAYA & ASSOCIATES ARCHITECTS P.A. IS STRICTLY PROHIBITED. THE ARCHITECT OF RECORD SHALL NOT BE RESPONSIBLE FOR ANY CONSTRUCTION PERFORMED FROM THESE DRAWINGS. IN THE EVENT OF A DISCREPANCY BETWEEN THE DRAWINGS AND THE SPECIFICATIONS, THE MORE STRINGENT SHALL APPLY. IN THE EVENT OF A DISCREPANCY BETWEEN SCALED AND FIGURED DIMENSIONS, THE FIGURED DIMENSIONS SHALL APPLY. THE CONTRACTOR SHALL VERIFY ALL EXISTING CONDITIONS AND DIMENSIONS PRIOR TO THE FABRICATION OF ANY ITEMS. THE CONTRACTOR SHALL NOTIFY THE ARCHITECT OF RECORD OF ANY DISCREPANCIES PRIOR TO THE FABRICATION OF ANY ITEMS. THE CONTRACTOR SHALL BE RESPONSIBLE FOR ALL CONSTRUCTION MEANS, METHODS, TECHNIQUES, SEQUENCES AND PROCEDURES AND FOR COORDINATING ALL PORTIONS OF THE WORK. THE CONTRACTOR SHALL BE RESPONSIBLE FOR ALL JOB SITE SAFETY PRECAUTIONS AND PROGRAMS IN CONNECTION WITH THE WORK. THE CONTRACTOR SHALL BE RESPONSIBLE FOR ALL CONSTRUCTION MEANS, METHODS, TECHNIQUES, SEQUENCES AND PROCEDURES AND FOR COORDINATING ALL PORTIONS OF THE WORK. THE CONTRACTOR SHALL BE RESPONSIBLE FOR ALL JOB SITE SAFETY PRECAUTIONS AND PROGRAMS IN CONNECTION WITH THE WORK.

REVISIONS:
4 03-20-2025 BID COMMENTS
5 05-08-2025 REVISION
6 08-08-2025 REVISION
8 09-22-2025 CONFORMED SET
11 01/22/2026 ADDENDUM #2

CONFORMED SET 09/22/2025

TITLE: GROUND LEVEL FLOOR PLAN - AREA C

JOB NO: 2122

DATE: Dec 27, 2022
DRAWN BY: SV, CC, EE, LS
CHECKED BY: JJ, LS, JS

SHEET: A-110-C

1/22/2026 8:51:53 PM C:\Users\dlopera\Documents\2122 - Pompey Park - V2021_dloperaJSNBT.rvt

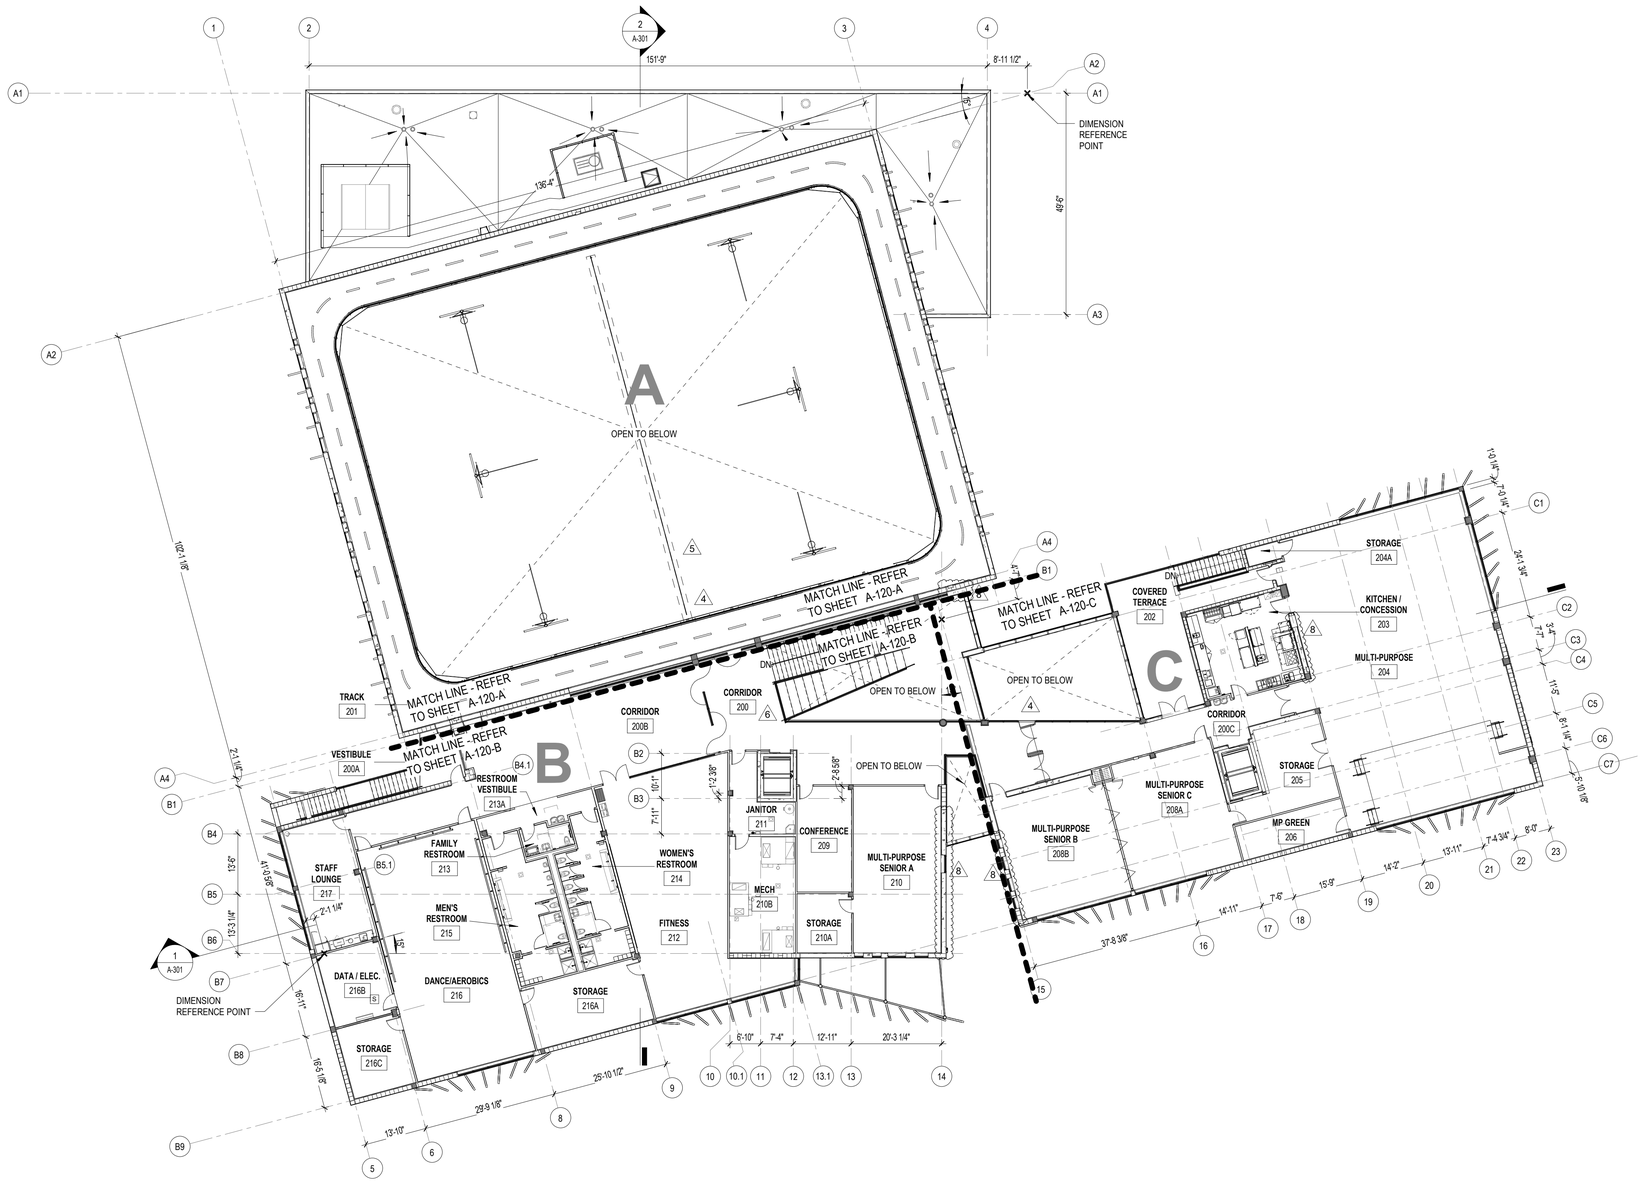

FLOOR PLAN - SECOND LEVEL

Scale: 1/16" = 1'-0"

SECOND LEVEL GENERAL NOTES

1. PROJECT REFERENCE ELEVATION 0'-0" = N.A.V.D. 18.10'
2. FOR PARTITION AND WALL TYPES SEE SHEETS A-610 THROUGH A-613.
3. FOR STOREFRONT ELEVATIONS AND DETAILS SEE SHEETS A-600 THROUGH A-605.
4. FOR DOOR SCHEDULE SEE SHEET A-630.
5. FOR MATERIALS AND FINISH SCHEDULE SEE SHEET A-640.

FLOOR PLAN LEGEND

- CONCRETE WALL (CUT)
- CONCRETE MASONRY WALL (CUT)
- PAINTED STRIPING ON CONCRETE
- EXISTING ELEMENT
- MATCH LINE
- CONCRETE COLUMN
- XX — INDICATES DOOR NUMBER
- E — INDICATES EXISTING DOOR AND FRAME (NO WORK)
- WALL (W) / PARTITION (P) X-XX WALL NUMBER A WALL TYPE — PARTITION OR WALL TYPE
- X — INDICATES NUMBER OF PARKING SPACES
- CW-X — INDICATES CURTAIN WALL NUMBER
- LR-X — INDICATES LOUVER NUMBER
- FE 1 — SURFACE MOUNTED WALL BRACKET WITH 10 LB 4A:80B:C FIRE EXTINGUISHER
- FEC 1 — SURFACE MOUNTED STAINLESS STEEL FIRE EXTINGUISHER CABINET WITH A 10 LB, 4A:80B:C FIRE EXTINGUISHER
- FHC — FIRE HOSE CONNECTION
- AED 1 — SURFACE MOUNTED AED AND CABINET
- SPP — SPECIAL PATTERN CONC.
- SPP2 — RAKE FINISH CONC. (1/16" TEXTURE RELIEF)
- XXX / X-X-XXX — INDICATES ROOM NAME AND NUMBER
- X / A-XXX-X/ A — SECTION DIRECTION, SECTION NUMBER ON SHEET, SHEET NUMBER, ELEVATION NUMBER ON SHEET — INDICATES ELEVATIONS AND SECTIONS
- B A-XXX-X C D — SHEET NUMBER, ELEVATION DIRECTION — INDICATES INTERIOR ELEVATIONS
- SCOPE OF DETAIL
- X / A-XXX-X — DETAIL NUMBER ON SHEET, SHEET NUMBER — INDICATES CALLOUT PLAN REFERENCE

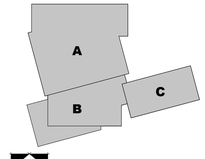

KEY PLAN
N.T.S.

CARTAYA & ASSOCIATES
ARCHITECTS P.A.
cartayaandassociates.com
2400 E. COMMERCIAL BLVD. SUITE 201
FT. LAUDERDALE, FLORIDA 33308
954-771-2724

SEAL:

AA C001388

PROJECT:
CITY OF DELRAY BEACH
POMPEY PARK REC CENTER
1101 NW 2ND ST, DELRAY BEACH
FL 33444

ALL DESIGNS AND PLANS INDICATED OR REPRESENTED BY THIS DRAWING ARE AND SHALL REMAIN THE PROPERTY OF CARTAYA & ASSOCIATES ARCHITECTS P.A. AND WERE CREATED AND DEVELOPED FOR USE IN CONNECTION WITH THE SPECIFIED PROJECT. THEY SHALL NOT BE USED BY ANY PERSON OR ENTITY FOR ANY PURPOSE WHATSOEVER WITHOUT THE WRITTEN CONSENT OF CARTAYA & ASSOCIATES ARCHITECTS P.A. A PRINCIPAL OF THE FIRM OR BE LIABLE FOR THE FULLEST LEGAL RECOURSE. THE CONTRACTOR SHALL VERIFY ALL EXISTING CONDITIONS AND DIMENSIONS IN THE FIELD AND REPORT ANY DISCREPANCIES TO THE ARCHITECT BEFORE PROCEEDING. DO NOT SCALE DRAWINGS. USE FIGURED DIMENSIONS ONLY. ALL WORK SHALL BE DONE IN ACCORDANCE WITH THE FLORIDA BUILDING CODE AND ALL OTHER APPLICABLE CODES AND ORDINANCES.

REVISIONS:
4 03-20-2023 BID COMMENTS
5 02-09-2024 REVISION
6 07-03-2025 REVISION
8 09-22-2025 CONFORMED SET

CONFORMED SET 09/22/2025

TITLE: FLOOR PLAN - SECOND LEVEL

DATE: Dec 27, 2022
DRAWN BY: SV, CC, EE, LS
CHECKED BY: JJ, LS, JS

JOB NO: 21122

SHEET: A-120

11/21/2025 3:23:46 PM C:\Users\sgiraldo\Documents\2122 - Pompey Park - V2021_sgiraldoKDW22.rvt

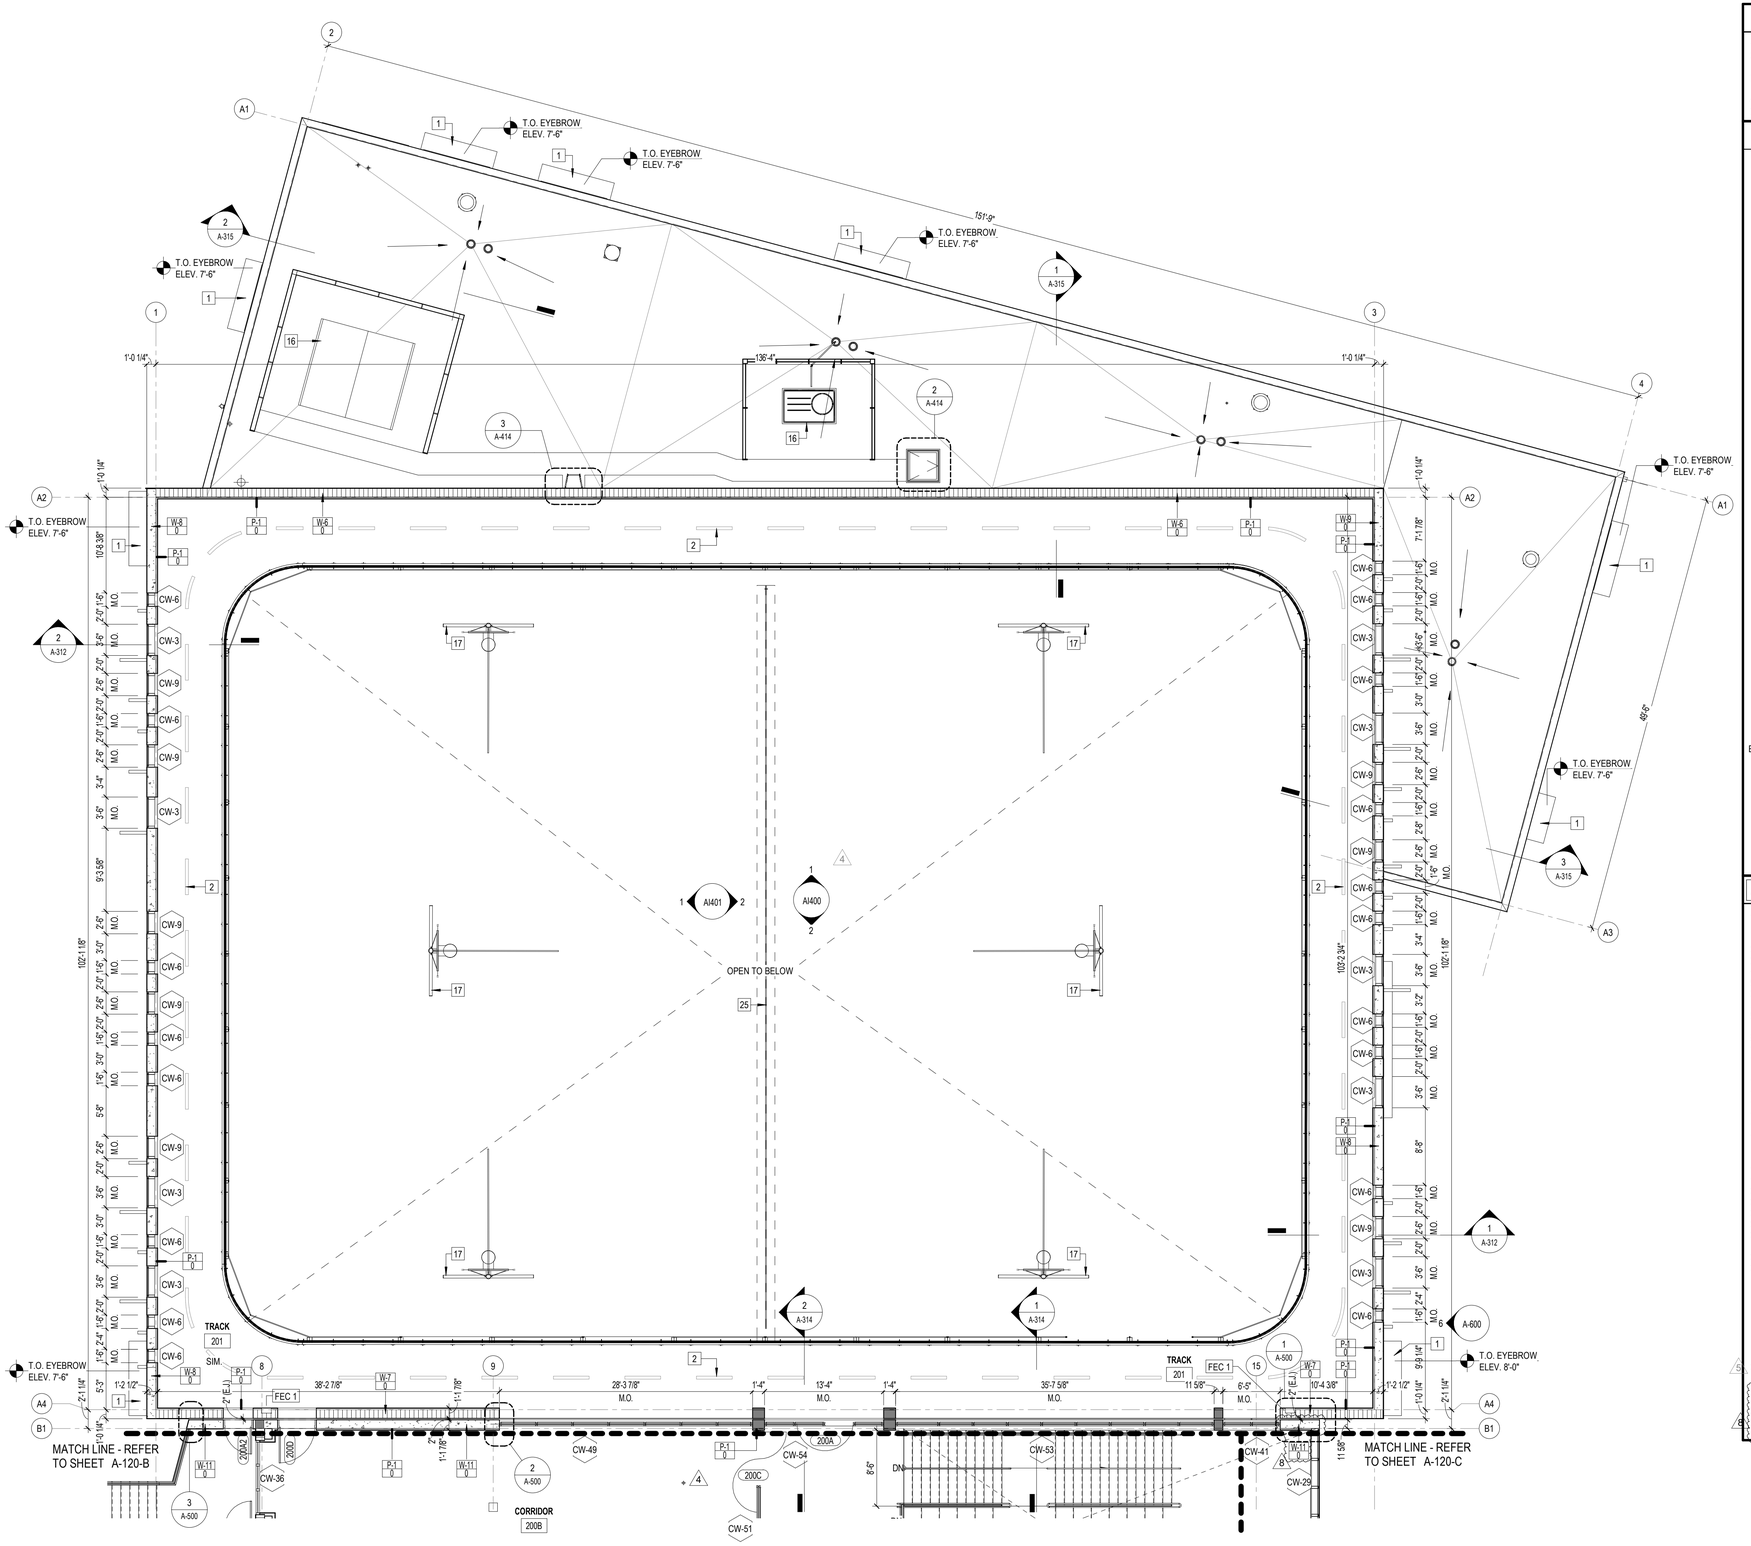

FLOOR PLAN - SECOND LEVEL (AREA A)

Scale: 1/8" = 1'-0"

SECOND LEVEL GENERAL NOTES

1. PROJECT REFERENCE ELEVATION 0'-0" = N.A.V.D. 18.10'
2. FOR PARTITION AND WALL TYPES SEE SHEETS A-610 THROUGH A-613.
3. FOR STOREFRONT ELEVATIONS AND DETAILS SEE SHEETS A-600 THROUGH A-605.
4. FOR DOOR SCHEDULE SEE SHEET A-630.
5. FOR MATERIALS AND FINISH SCHEDULE SEE SHEET A-640.

FLOOR PLAN LEGEND

- CONCRETE WALL (CUT)
- CONCRETE MASONRY WALL (CUT)
- PAINTED STRIPING ON CONCRETE
- EXISTING ELEMENT
- MATCH LINE
- CONCRETE COLUMN
- XX — INDICATES DOOR NUMBER
- E — INDICATES EXISTING DOOR AND FRAME (NO WORK)
- WALL (W) PARTITION (P) / X-XX WALL NUMBER / WALL TYPE — PARTITION OR WALL TYPE
- X — INDICATES NUMBER OF PARKING SPACES
- CW-X — INDICATES CURTAIN WALL NUMBER
- LR-X — INDICATES LOUVER NUMBER
- FE 1 — SURFACE MOUNTED WALL BRACKET WITH 10 LB 4A:80B:C FIRE EXTINGUISHER
- FEC 1 — SURFACE MOUNTED STAINLESS STEEL FIRE EXTINGUISHER CABINET WITH A 10 LB, 4A:80B:C FIRE EXTINGUISHER
- FHC — FIRE HOSE CONNECTION
- AED 1 — SURFACE MOUNTED AED AND CABINET
- SPP — SPECIAL PATTERN CONC.
- SPP2 — RAKE FINISH CONC. (1/16" TEXTURE RELIEF)
- XXX / X-X-XXX — INDICATES ROOM NAME AND NUMBER
- X / A-XXX-X / A — SECTION DIRECTION, SECTION NUMBER ON SHEET, SHEET NUMBER, ELEVATION NUMBER ON SHEET — INDICATES ELEVATIONS AND SECTIONS
- B / A-XXX-X / C / D — SHEET NUMBER, ELEVATION DIRECTION — INDICATES INTERIOR ELEVATIONS
- SCOPE OF DETAIL — INDICATES CALLOUT PLAN REFERENCE
- X / A-XXX-X — DETAIL NUMBER ON SHEET, SHEET NUMBER

FLOOR PLAN KEY NOTES

1. PRE-FABRICATED ALUMINUM CANOPY BY SPECIALTY ENGINEER. SUBMIT PRODUCT APPROVAL CERTIFICATION PRIOR TO INSTALLATION. 8
2. RUNNING TRACK STRIPING
3. NCAA BASKETBALL COURT
4. JUNIOR HIGH BASKETBALL COURT
5. VERTICAL CLEARANCE GUARD UNDER STAIR
6. BLEACHERS BANK IN RETRACTED POSITION
7. BLEACHERS BANK IN FULLY EXPANDED POSITION
8. ELECTRIC GENERATOR ON CONCRETE PAD, SEE STRUCTURAL AND ELECTRICAL DOCUMENTS 8
9. AUTOMATIC TRANSFER SWITCH, SEE ELECTRICAL DOCUMENTS
10. TRANSFORMER, SEE ELECTRICAL DOCUMENTS
11. LIGHTING AND APPLIANCE PANELBOARD, SEE ELECTRICAL DOCUMENTS
12. 4" HOUSEKEEPING PAD, SEE STRUCTURAL DOCUMENTS
13. SWITCHGEAR, SEE ELECTRICAL DOCUMENTS
14. ROOF ACCESS LADDER, SEE DETAILS ON SHEET A-414
15. WATER HEATER
16. MECHANICAL EQUIPMENT, SEE MECHANICAL DOCUMENTS
17. RETRACTING ELECTRONIC BASKETBALL HOOP HUNG AND BRACED FROM ROOF FRAMING ABOVE (TYP. OF 6), SEE STRUCTURAL DOCUMENTS
18. JANITOR MOP SINK
19. WALL MOUNTED, ACCESSIBLE ELECTRIC WATER COOLER
20. BALLET BARRE
21. SAFETY MIRROR
22. EXTERIOR SHOWERS
23. PORTABLE ALUMINUM BENCHES (TYP. OF 8)
24. 8'X6' ELECTRONIC SCORE BOARD, NEVCO - MODEL: 2750 MPCW (TYP. OF 4)
25. GYMNASIUM CENTER DRIVE DIVIDER CURTAIN #4050 BY PSS.
26. VOLLEYBALL COURTS SYSTEMS (TYP. OF 3) BY PSS. (1) CENTER AND (2) SIDE BY SIDE JUNIOR HIGH VOLLEYBALL COURT TO LINE UP WITH BASKETBALL COURTS. ALL PROVIDED AND INSTALLED BY CONTRACTOR, INCLUDING VOLLEYBALL NET, POST, POST PADS, RECESSED MOUNT, SLUSH CAP, STRIPPING AND MARKINGS. PROVIDE SHOP DRAWINGS TO SHOW ALL LINES, MARKINGS, DIMENSIONS, CUT SHEETS, SAMPLES FOR DESIGN TEAM AND CITY REVIEW AND APPROVALS. (ALL MATERIALS AND INSTALLATION BY GENERAL CONTRACTOR)
27. OPERABLE PARTITION ACOUSTI-SEAL POCKET DOOR BY MODERNFOLD.
28. SIGNAGE WITH CAST ALUMINUM ANODIZED LETTERS WITH BACKLIT LED AND CLEAR PLATE. REFER TO SIGNAGE PLAN.
29. PORTABLE PLATFORM BY GENERAL CONTRACTOR. SEE FURNITURE PLAN FOR MODEL NUMBER. SUBMIT SHOP DRAWINGS FOR APPROVAL.

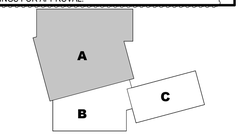

KEY PLAN
N.T.S.

CARTAYA & ASSOCIATES
ARCHITECTS P.A.
cartayaandassociates.com
2400 E. COMMERCIAL BLVD. SUITE 201
FT. LAUDERDALE, FLORIDA 33308
954-771-2724

SEAL:
AA C001388

PROJECT:
CITY OF DELRAY BEACH
POMPEY PARK REC CENTER
1101 NW 2ND ST, DELRAY BEACH
FL 33444

ALL DESIGNS AND DETAILS INDICATED OR REPRESENTED BY A PERSON, FIRM OR CORPORATION ON THESE PLANS AND IN CONNECTION WITH THE SPECIFIED PROJECT, THIS IS THE PROPERTY OF CARTAYA & ASSOCIATES ARCHITECTS P.A. AND SHALL NOT BE USED BY ANY PERSON, FIRM OR CORPORATION FOR ANY PURPOSE WHATSOEVER WITHOUT THE WRITTEN PERMISSION OF CARTAYA & ASSOCIATES ARCHITECTS P.A. IT IS THE FULL INTENT OF THIS AGREEMENT THAT THE OWNER SHALL INDEMNIFY AND HOLD HARMLESS CARTAYA & ASSOCIATES ARCHITECTS P.A. AND ITS PRINCIPAL OF THE FIRM OR BE LIABLE FOR THE FULL EXTENT OF LEGAL RESOURCE THE CONTRACTOR SHALL VERIFY ALL EXISTING CONDITIONS AND DIMENSIONS IN THE FIELD AND REPORT ANY DISCREPANCIES TO THE ARCHITECT BEFORE PROCEEDING. DO NOT SCALE DRAWINGS

REVISIONS:
4 03-20-2023 BID COMMENTS
5 06-09-2024 REVISION
6 09-22-2025 CONFORMED SET

CONFORMED SET 09/22/2025

TITLE: SECOND LEVEL FLOOR PLAN - AREA A

DATE: Dec 27, 2022
DRAWN BY: SV, CC, EE, LS
CHECKED BY: JJ, LS, JS

JOB NO: 21222

SHEET:
A-120-A

11/21/2025 6:26:28 PM C:\Users\sgiraldo\Documents\21222 - Pompey Park - V2021_egiraldoKDW22.rvt

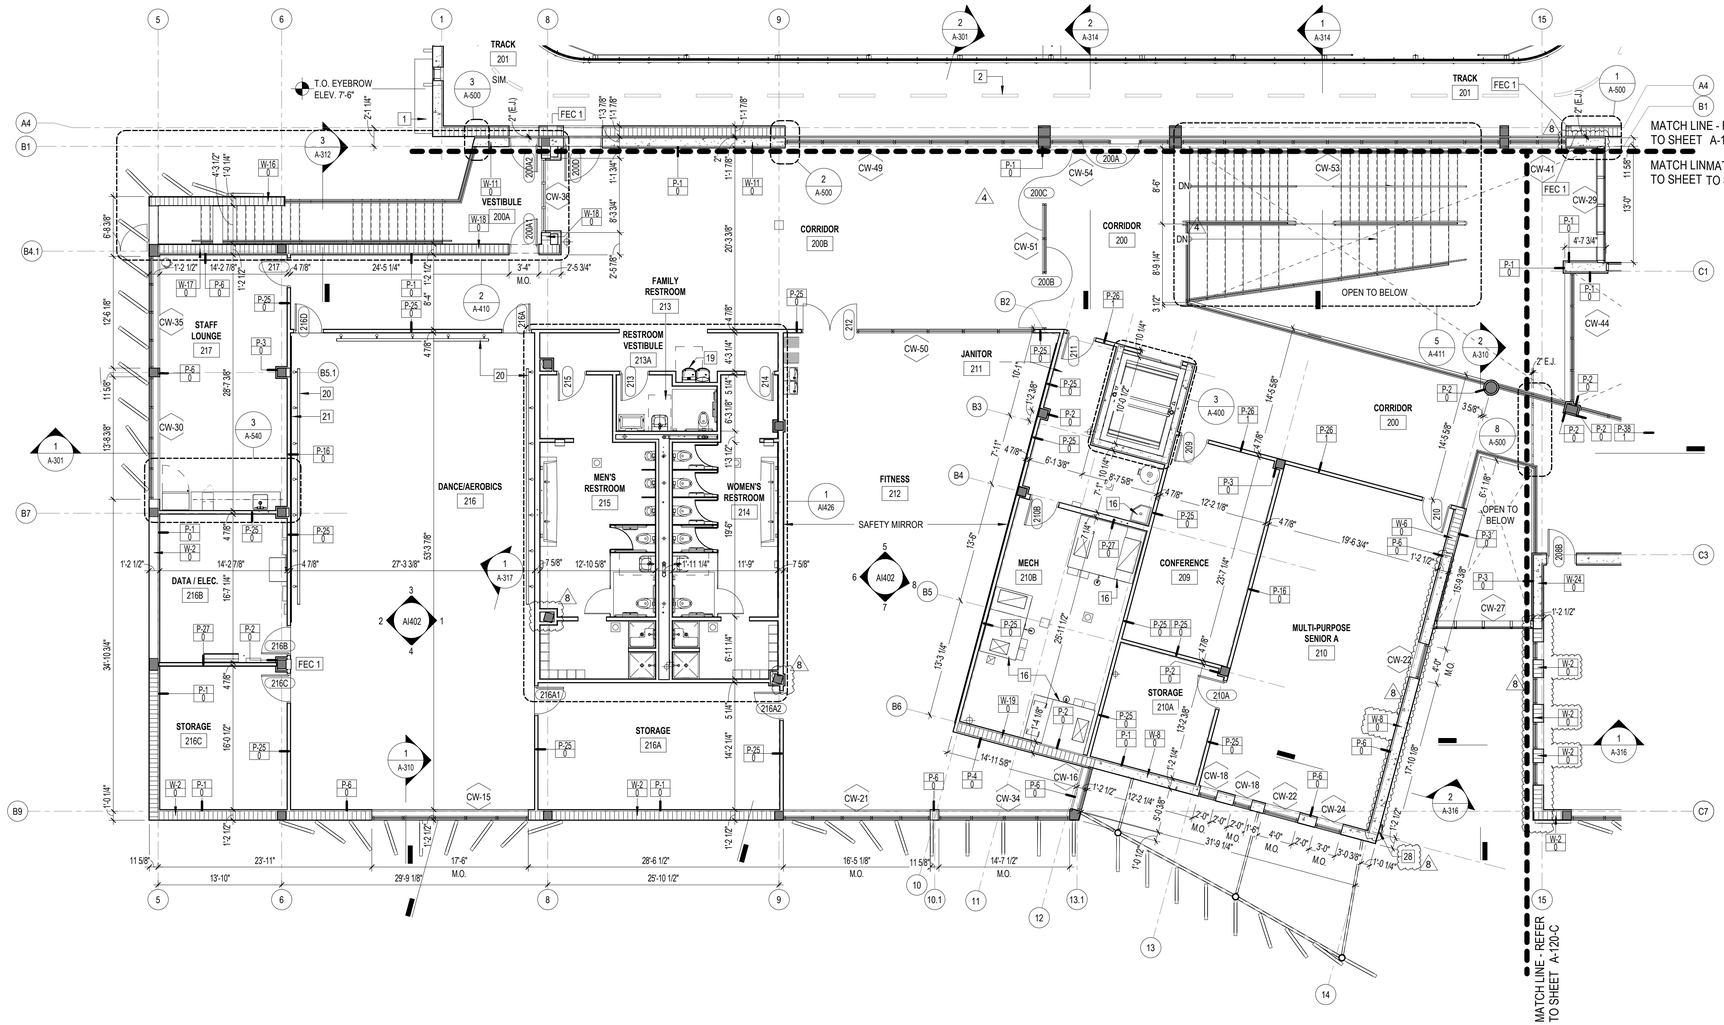

FLOOR PLAN - SECOND LEVEL (AREA B)

Scale: 1/8" = 1'-0"

SECOND LEVEL GENERAL NOTES

1. PROJECT REFERENCE ELEVATION 0'-0" = N.A.V.D. 18.10'
2. FOR PARTITION AND WALL TYPES SEE SHEETS A-610 THROUGH A-613.
3. FOR STOREFRONT ELEVATIONS AND DETAILS SEE SHEETS A-600 THROUGH A-605.
4. FOR DOOR SCHEDULE SEE SHEET A-630.
5. FOR MATERIALS AND FINISH SCHEDULE SEE SHEET A-640.

FLOOR PLAN LEGEND

- CONCRETE WALL (CUT)
- CONCRETE MASONRY WALL (CUT)
- PAINTED STRIPING ON CONCRETE
- EXISTING ELEMENT
- MATCH LINE
- CONCRETE COLUMN
- XX — INDICATES DOOR NUMBER
- E — INDICATES EXISTING DOOR AND FRAME (NO WORK)
- WALL (W) PARTITION (P) / X-XX WALL NUMBER / (X) WALL TYPE — PARTITION OR WALL TYPE
- X — INDICATES NUMBER OF PARKING SPACES
- CW-X — INDICATES CURTAIN WALL NUMBER
- LR-X — INDICATES LOUVER NUMBER
- FE 1 — SURFACE MOUNTED WALL BRACKET WITH 10 LB 4A:80B:C FIRE EXTINGUISHER
- FEC 1 — SURFACE MOUNTED STAINLESS STEEL FIRE EXTINGUISHER CABINET WITH A 10 LB, 4A:80B:C FIRE EXTINGUISHER
- FHC — FIRE HOSE CONNECTION
- AED 1 — SURFACE MOUNTED AED AND CABINET
- SPP — SPECIAL PATTERN CONC.
- SPP2 — RAKE FINISH CONC. (1/16" TEXTURE RELIEF)
- XXX / X-X-XXX — INDICATES ROOM NAME AND NUMBER
- X / A-XXX-X / SHEET NUMBER — SECTION DIRECTION, SECTION NUMBER ON SHEET — INDICATES ELEVATIONS AND SECTIONS
- A / A-XXX-X / B / C / D — ELEVATION NUMBER ON SHEET, SHEET NUMBER — INDICATES INTERIOR ELEVATIONS
- SCOPE OF DETAIL
- X / A-XXX-X — DETAIL NUMBER ON SHEET, SHEET NUMBER — INDICATES CALLOUT PLAN REFERENCE

FLOOR PLAN KEY NOTES

1. PRE-FABRICATED ALUMINUM CANOPY BY SPECIALTY ENGINEER. SUBMIT PRODUCT APPROVAL CERTIFICATION PRIOR TO INSTALLATION.
2. RUNNING TRACK STRIPING
3. NCAA BASKETBALL COURT
4. JUNIOR HIGH BASKETBALL COURT
5. VERTICAL CLEARANCE GUARD UNDER STAIR
6. BLEACHERS BANK IN RETRACTED POSITION
7. BLEACHERS BANK IN FULLY EXPANDED POSITION
8. ELECTRIC GENERATOR ON CONCRETE PAD, SEE STRUCTURAL AND ELECTRICAL DOCUMENTS
9. AUTOMATIC TRANSFER SWITCH, SEE ELECTRICAL DOCUMENTS
10. TRANSFORMER, SEE ELECTRICAL DOCUMENTS
11. LIGHTING AND APPLIANCE PANELBOARD, SEE ELECTRICAL DOCUMENTS
12. 4" HOUSEKEEPING PAD, SEE STRUCTURAL DOCUMENTS
13. SWITCHGEAR, SEE ELECTRICAL DOCUMENTS
14. ROOF ACCESS LADDER, SEE DETAILS ON SHEET A-414
15. WATER HEATER
16. MECHANICAL EQUIPMENT, SEE MECHANICAL DOCUMENTS
17. RETRACTING ELECTRONIC BASKETBALL HOOP HUNG AND BRACED FROM ROOF FRAMING ABOVE (TYP. OF 6), SEE STRUCTURAL DOCUMENTS
18. JANITOR MOP SINK
19. WALL MOUNTED, ACCESSIBLE ELECTRIC WATER COOLER
20. BALLET BARRE
21. SAFETY MIRROR
22. EXTERIOR SHOWERS
23. PORTABLE ALUMINUM BENCHES (TYP. OF 8)
24. 8'X6' ELECTRONIC SCORE BOARD, NEVCO - MODEL: 2750 MPCW (TYP. OF 4)
25. GYMNASIUM CENTER DRIVE DIVIDER CURTAIN #4050 BY PSS.
26. VOLLEYBALL COURTS SYSTEMS (TYP. OF 3) BY PSS. (1) CENTER AND (2) SIDE BY SIDE JUNIOR HIGH VOLLEYBALL COURT TO LINE UP WITH BASKETBALL COURTS. ALL PROVIDED AND INSTALLED BY CONTRACTOR, INCLUDING VOLLEYBALL NET, POST, POST PADS, RECESSED MOUNT, SLUSH CAP, STRIPPING AND MARKINGS. PROVIDE SHOP DRAWINGS TO SHOW ALL LINES, MARKINGS, DIMENSIONS, CUT SHEETS, SAMPLES FOR DESIGN TEAM AND CITY REVIEW AND APPROVALS. (ALL MATERIALS AND INSTALLATION BY GENERAL CONTRACTOR)
27. OPERABLE PARTITION ACOUSTI-SEAL POCKET DOOR BY MODERNFOLD.
28. SIGNAGE WITH CAST ALUMINUM ANODIZED LETTERS WITH BACKLIT LED AND CLEAR PLATE. REFER TO SIGNAGE PLAN.
29. PORTABLE PLATFORM BY GENERAL CONTRACTOR. SEE FURNITURE PLAN FOR MODEL NUMBER. SUBMIT SHOP DRAWINGS FOR APPROVAL.

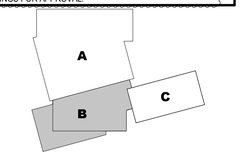

KEY PLAN
N.T.S.

CARTAYA & ASSOCIATES
ARCHITECTS P.A.
cartayaandassociates.com
2400 E. COMMERCIAL BLVD. SUITE 201
FT. LAUDERDALE, FLORIDA 33308
954-771-2724

SEAL:

AA C001388

PROJECT:
CITY OF DELRAY BEACH
POMPEY PARK REC CENTER
1101 NW 2ND ST, DELRAY BEACH
FL 33444

ALL DESIGNS AND PLANS INDICATED OR REPRESENTED BY THIS DRAWING ARE AND SHALL REMAIN THE PROPERTY OF CARTAYA & ASSOCIATES ARCHITECTS P.A. AND WERE CREATED AND DEVELOPED FOR USE IN CONNECTION WITH THE SPECIFIED PROJECT. THEY SHALL NOT BE USED BY ANY PERSON OR ENTITY FOR ANY PURPOSE WHATSOEVER WITHOUT THE WRITTEN CONSENT OF CARTAYA & ASSOCIATES ARCHITECTS P.A. AND SHALL NOT BE LOANED, COPIED OR REPRODUCED IN WHOLE OR IN PART FOR ANY REASON WITHOUT THE WRITTEN AUTHORIZATION OF CARTAYA & ASSOCIATES ARCHITECTS P.A.

REVISIONS:

3	01-30-2023	PLAYGROUND UPDATES REQUESTED BY PARKS
4	03-20-2023	BID COMMENTS
5	05-22-2023	ADDENDUM 1
6	08-22-2025	CONFORMED SET

CONFORMED SET 09/22/2025

TITLE: SECOND LEVEL FLOOR PLAN - AREA B

DATE: Dec 27, 2022
DRAWN BY: SV, CC, EE, LS
CHECKED BY: JJ, LS, JS

JOB NO: 2122

SHEET: A-120-B

11/21/2025 6:33:30 PM C:\Users\egrialdo\Documents\2122 - Pompey Park - V2021_egrialdoKOW22.rvt

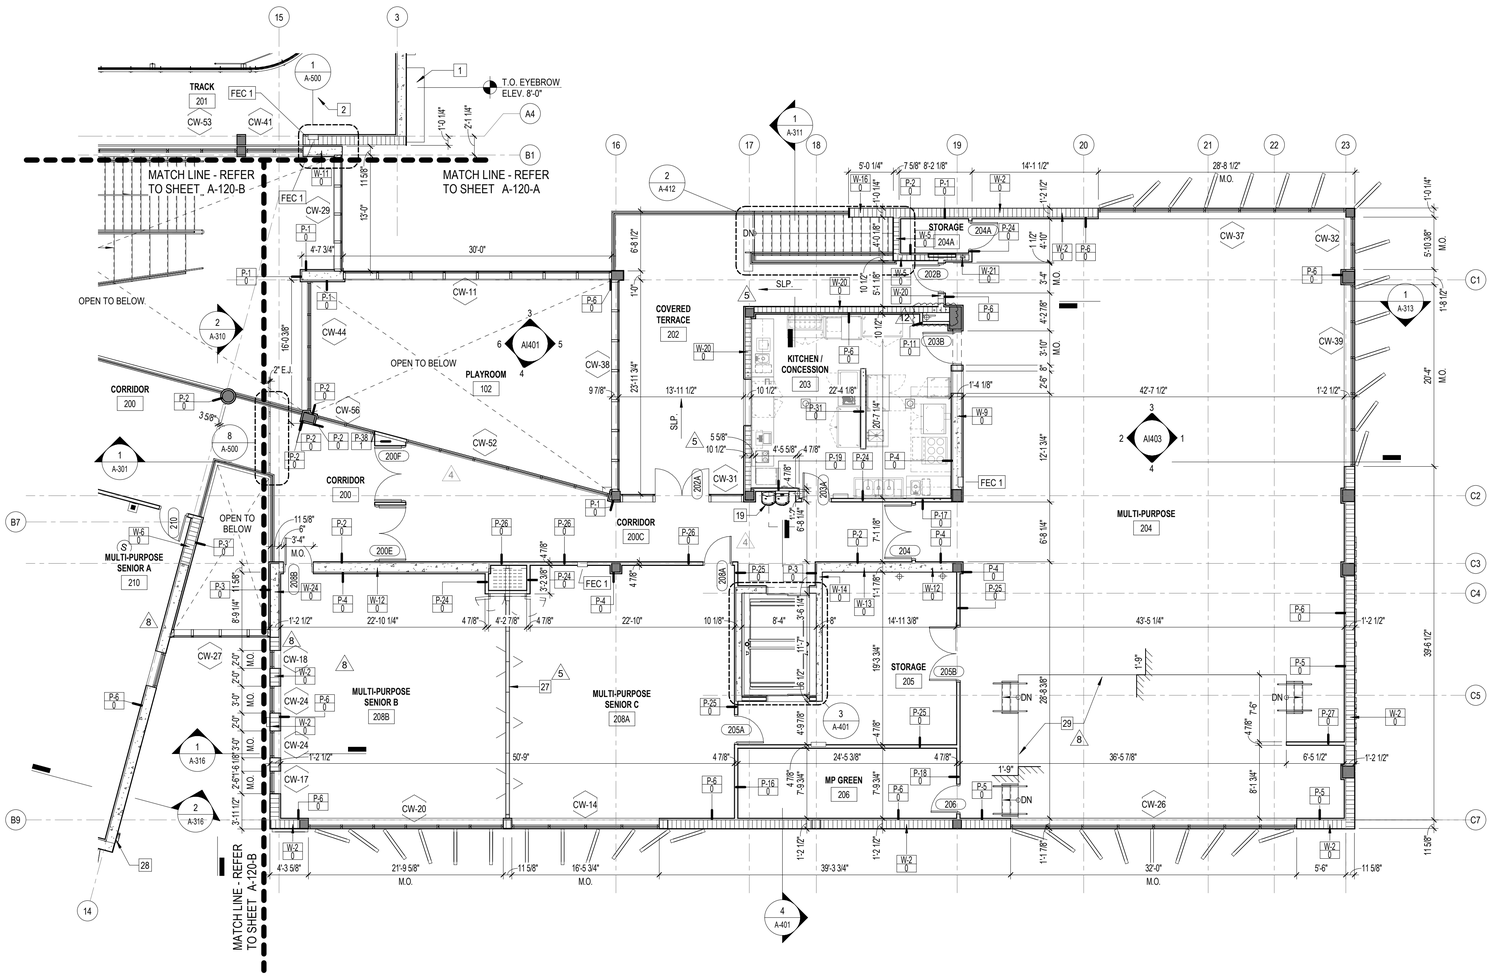

FLOOR PLAN - SECOND LEVEL (AREA C)

Scale: 1/8" = 1'-0"

SECOND LEVEL GENERAL NOTES

1. PROJECT REFERENCE ELEVATION 0'-0" = N.A.V.D. 18.10'
2. FOR PARTITION AND WALL TYPES SEE SHEETS A-610 THROUGH A-613.
3. FOR STOREFRONT ELEVATIONS AND DETAILS SEE SHEETS A-600 THROUGH A-605.
4. FOR DOOR SCHEDULE SEE SHEET A-630.
5. FOR MATERIALS AND FINISH SCHEDULE SEE SHEET A-640.

FLOOR PLAN LEGEND

- CONCRETE WALL (CUT)
- CONCRETE MASONRY WALL (CUT)
- PAINTED STRIPING ON CONCRETE
- EXISTING ELEMENT
- MATCH LINE
- CONCRETE COLUMN
- XX — INDICATES DOOR NUMBER
- E — INDICATES EXISTING DOOR AND FRAME (NO WORK)
- WALL (W) PARTITION (P) / X-XX WALL NUMBER / A WALL TYPE — PARTITION OR WALL TYPE
- X — INDICATES NUMBER OF PARKING SPACES
- CW-X — INDICATES CURTAIN WALL NUMBER
- LR-X — INDICATES LOUVER NUMBER
- FE 1 — SURFACE MOUNTED WALL BRACKET WITH 10 LB 4A:80B:C FIRE EXTINGUISHER
- FEC 1 — SURFACE MOUNTED STAINLESS STEEL FIRE EXTINGUISHER CABINET WITH A 10 LB, 4A:80B:C FIRE EXTINGUISHER
- FHC — FIRE HOSE CONNECTION
- AED 1 — SURFACE MOUNTED AED AND CABINET
- SPP — SPECIAL PATTERN CONC.
- SPP2 — RAKE FINISH CONC. (1/16" TEXTURE RELIEF)
- XXX / X-X-XXX — INDICATES ROOM NAME AND NUMBER
- X / A-XXX-X / SHEET NUMBER — INDICATES ELEVATIONS AND SECTIONS (SECTION DIRECTION, SECTION NUMBER ON SHEET, SHEET NUMBER)
- A / A-XXX-X / B / C / D — INDICATES INTERIOR ELEVATIONS (ELEVATION NUMBER ON SHEET, SHEET NUMBER, ELEVATION DIRECTION)
- SCOPE OF DETAIL
- X / A-XXX-X — INDICATES CALLOUT PLAN REFERENCE (DETAIL NUMBER ON SHEET, SHEET NUMBER)

FLOOR PLAN KEY NOTES

1. PRE-FABRICATED ALUMINUM CANOPY BY SPECIALTY ENGINEER. SUBMIT PRODUCT APPROVAL CERTIFICATION PRIOR TO INSTALLATION.
2. RUNNING TRACK STRIPING
3. NCAA BASKETBALL COURT
4. JUNIOR HIGH BASKETBALL COURT
5. VERTICAL CLEARANCE GUARD UNDER STAIR
6. BLEACHERS BANK IN RETRACTED POSITION
7. BLEACHERS BANK IN FULLY EXPANDED POSITION
8. ELECTRIC GENERATOR ON CONCRETE PAD, SEE STRUCTURAL AND ELECTRICAL DOCUMENTS
9. AUTOMATIC TRANSFER SWITCH, SEE ELECTRICAL DOCUMENTS
10. TRANSFORMER, SEE ELECTRICAL DOCUMENTS
11. LIGHTING AND APPLIANCE PANELBOARD, SEE ELECTRICAL DOCUMENTS
12. 4" HOUSEKEEPING PAD, SEE STRUCTURAL DOCUMENTS
13. SWITCHGEAR, SEE ELECTRICAL DOCUMENTS
14. ROOF ACCESS LADDER, SEE DETAILS ON SHEET A-414
15. WATER HEATER
16. MECHANICAL EQUIPMENT, SEE MECHANICAL DOCUMENTS
17. RETRACTING ELECTRONIC BASKETBALL HOOP HUNG AND BRACED FROM ROOF FRAMING ABOVE (TYP. OF 6), SEE STRUCTURAL DOCUMENTS
18. JANITOR MOP SINK
19. WALL MOUNTED, ACCESSIBLE ELECTRIC WATER COOLER
20. BALLET BARRE
21. SAFETY MIRROR
22. EXTERIOR SHOWERS
23. PORTABLE ALUMINUM BENCHES (TYP. OF 8)
24. 8'X6' ELECTRONIC SCORE BOARD, NEVCO - MODEL: 2750 MPCW (TYP. OF 4)
25. GYMNASIUM CENTER DRIVE DIVIDER CURTAIN #4050 BY PSS.
26. VOLLEYBALL COURTS SYSTEMS (TYP. OF 3) BY PSS. (1) CENTER AND (2) SIDE BY SIDE JUNIOR HIGH VOLLEYBALL COURT TO LINE UP WITH BASKETBALL COURTS. ALL PROVIDED AND INSTALLED BY CONTRACTOR, INCLUDING VOLLEYBALL NET, POST, POST PADS, RECESSED MOUNT, SLUSH CAP, STRIPPING AND MARKINGS. PROVIDE SHOP DRAWINGS TO SHOW ALL LINES, MARKINGS, DIMENSIONS, CUT SHEETS, SAMPLES FOR DESIGN TEAM AND CITY REVIEW AND APPROVALS. (ALL MATERIALS AND INSTALLATION BY GENERAL CONTRACTOR)
27. OPERABLE PARTITION ACOUSTI-SEAL POCKET DOOR BY MODERNFOLD.
28. SIGNAGE WITH CAST ALUMINUM ANODIZED LETTERS WITH BACKLIT LED AND CLEAR PLATE. REFER TO SIGNAGE PLAN.
29. PORTABLE PLATFORM BY GENERAL CONTRACTOR. SEE FURNITURE PLAN FOR MODEL NUMBER. SUBMIT SHOP DRAWINGS FOR APPROVAL.

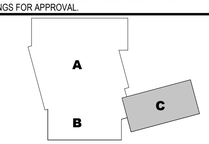

KEY PLAN
N.T.S.

CONFORMED SET 09/22/2025

CARTAYA & ASSOCIATES
ARCHITECTS P.A.
cartayaandassociates.com
2400 E. COMMERCIAL BLVD. SUITE 201
FT. LAUDERDALE, FLORIDA 33308
954-771-2724

SEAL:

AA C001388

PROJECT:
CITY OF DELRAY BEACH
POMPEY PARK REC CENTER
1101 NW 2ND ST, DELRAY BEACH
FL 33444

THE DESIGNS AND DETAILS INDICATED OR REPRESENTED BY THESE DRAWINGS AND SPECIFICATIONS ARE THE PROPERTY OF CARTAYA & ASSOCIATES ARCHITECTS P.A. AND ARE TO BE USED SOLELY IN CONNECTION WITH THE SPECIFIED PROJECT. THEY ARE NOT TO BE USED BY ANY PERSON, FIRM OR CORPORATION FOR ANY PURPOSE WHATSOEVER EXCEPT BY WRITTEN AGREEMENT WITH AND BY PERMISSION OF CARTAYA & ASSOCIATES ARCHITECTS P.A. AND ANY UNAUTHORIZED USE OF THESE DRAWINGS AND SPECIFICATIONS IS AT THE USER'S SOLE RISK AND WITHOUT LIABILITY OR LEGAL EXPOSURE TO CARTAYA & ASSOCIATES ARCHITECTS P.A. AND UNDER NO CIRCUMSTANCES SHALL CARTAYA & ASSOCIATES ARCHITECTS P.A. BE LIABLE FOR ANY INDIRECT, SPECIAL OR CONSEQUENTIAL DAMAGES ARISING FROM SUCH UNAUTHORIZED USE. IN ADDITION, THE USER AGREES TO DEFEND, INDEMNIFY AND HOLD HARMLESS CARTAYA & ASSOCIATES ARCHITECTS P.A. FROM ALL CLAIMS, DAMAGES, LOSSES AND EXPENSES, INCLUDING ATTORNEY'S FEES, ARISING OUT OF OR RESULTING FROM SUCH UNAUTHORIZED USE OF THESE DRAWINGS AND SPECIFICATIONS BY THE USER OR ANY PERSON OR ENTITY THAT ACQUIRES OR OBTAINS THEM FROM OR THROUGH THE USER WITHOUT THE WRITTEN PERMISSION OF CARTAYA & ASSOCIATES ARCHITECTS P.A.

REVISIONS:

4	03-20-2025	BID COMMENTS
5	05-09-2025	REVISION
6	09-22-2025	CONFORMED SET
12	01/30/2026	ADDENDUM #3

TITLE: SECOND LEVEL FLOOR PLAN - AREA C

DATE: Dec 27, 2022
DRAWN BY: SV, CC, EE, LS
CHECKED BY: JJ, LS, JS

JOB NO: 2122

SHEET: A-120-C

2/13/2026 6:47:20 PM C:\Users\dloperal\Documents\2122 - Pompey Park - V2021_dloperalJSNST.rvt

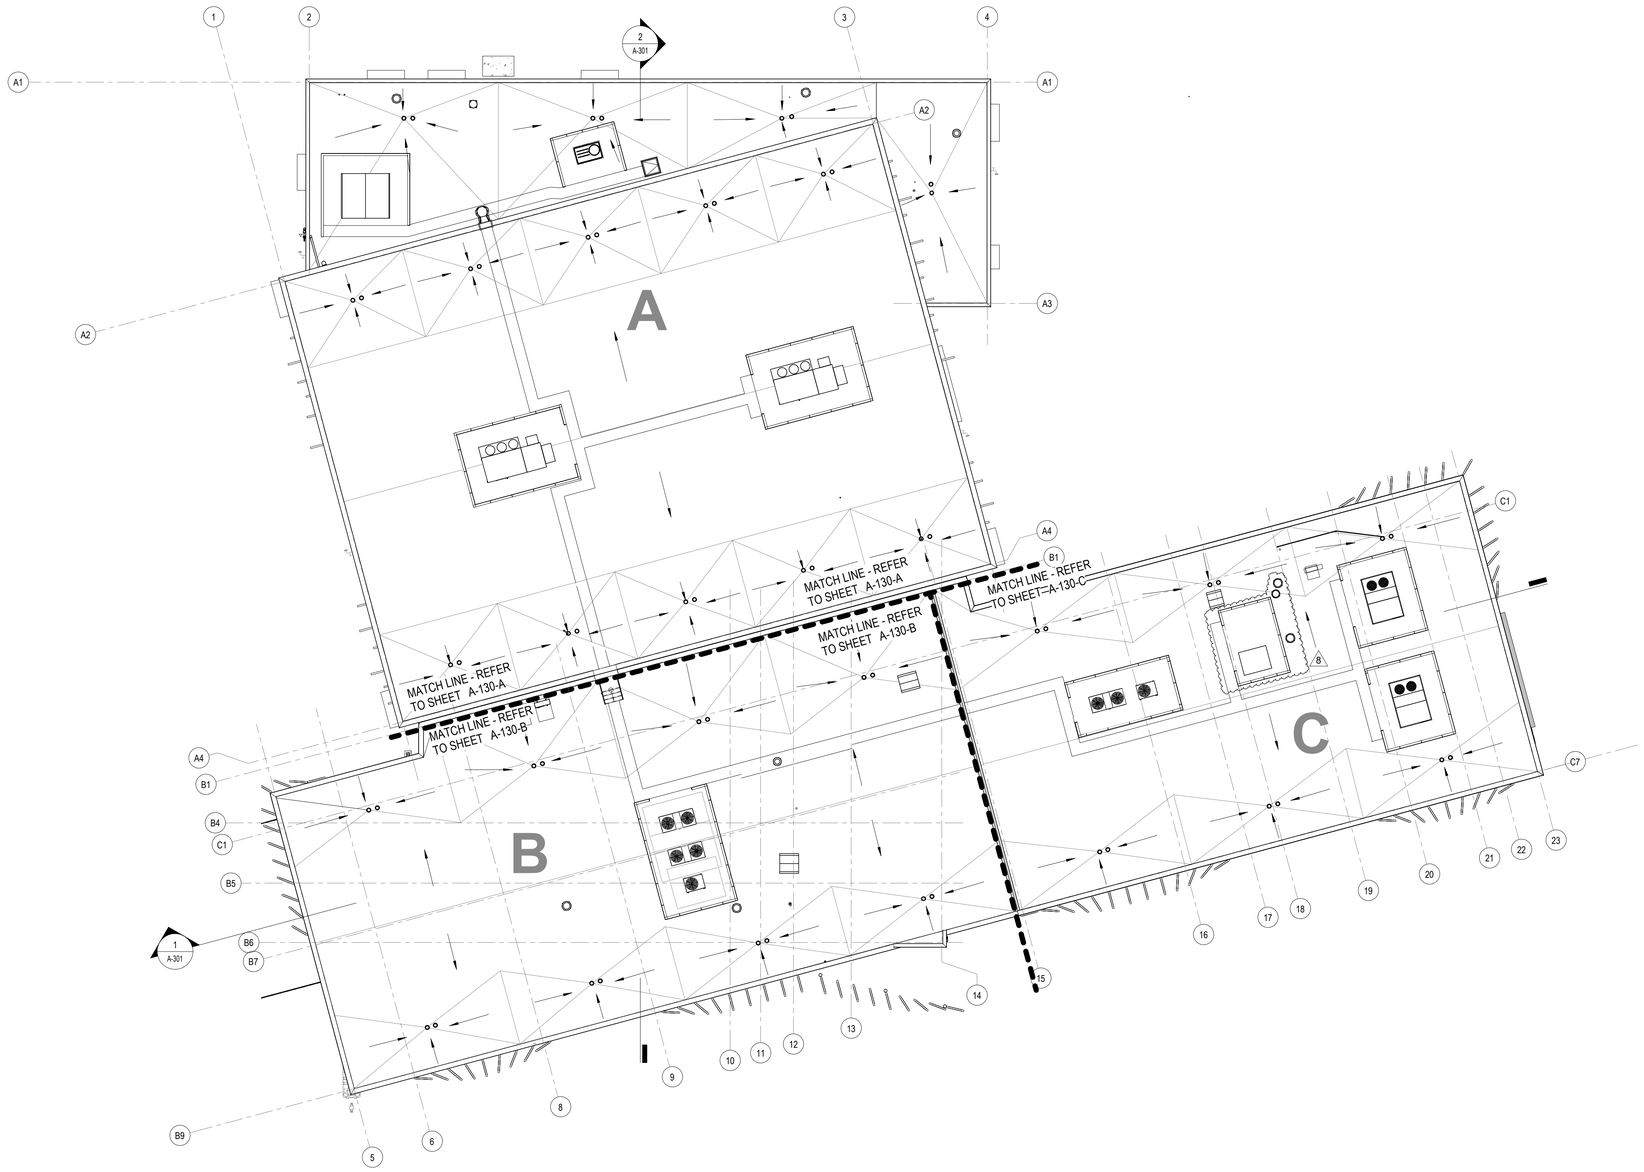

ROOF PLAN

Scale: 1/16" = 1'-0"

ROOF GENERAL NOTES

1. ALL ROOF TOP UNITS AND EQUIPMENT WILL HAVE HOTIZONTAL SCREENING AS SHOWN.
2. MINIMUM 4' SEPARATION BETWEEN UNITS AND ROOF TOP SCREEN SYSTEM, WITH MINIMUM 5' CLEAR ACCESS.
3. ROOF TOP UNITS AND EQUIPMENT ARE SHOWN AT APPROXIMATE LOCATIONS. REFERENCE MECHANICAL AND STRUCTURAL ENGINEERING DRAWINGS FOR ADDITIONAL INFORMATION AND SPECS.
4. MAINTAIN MINIMUM 10' SEPARATION BETWEEN ROOFTOP UNITS FRESH AIR INTAKES AND EXHAUST FANS.
5. ALL ROOF SLOPES ARE MINIMUM 1/4" / FT.
6. ALL ROOFTOP CONDENSING UNITS WILL SIT ON METAL STANDS WITH 24" MIN. CLEARANCE UNDERNEAT. REFER TO TABLE 1510.10.

ROOF PLAN KEY NOTES

1. SLOPE ALL ROOFS 1/4" PER FOOT MINIMUM. DRAIN AWAY FROM WALLS TO PROPOSED ROOF DRAINS.
2. 4" ROOF DRAIN WITH OVERFLOW DRAIN 2" ABOVE ROOF DRAIN. MANUFACTURER ZURN OR APPROVED EQUAL. SEE PLUMBING DOCUMENTS.
3. CONTINUE ROOFING MEMBRANE UP TO TOP OF PARAPET. FASTEN UNDER COUNTERFLASHING.
4. CONTINUOUS METAL CAP COUNTER FLASHING, COLOR TO MATCH DECOR
5. COMPETITION POOL SCOREBOARD
6. ROOFTOP UNIT. SEE MECHANICAL DOCUMENTS
7. EXHAUST FAN. SEE MECHANICAL DOCUMENTS
8. WALL HUNG CANOPY ABOVE ENTRANCE DOOR
9. ROOF ACCESS HATCH, BILCO OR APPROVED EQUAL
10. ROOF TOP UNIT HURRICANE SCREEN SYSTEM, MODEL V6JF BY ARCHITECTURAL LOUVERS OR APPROVED EQUAL. PROVIDES HORIZONTAL SCREENING FOR ALL ROOFTOP UNITS OR EQUIPMENT. COLOR WHITE (TYPICAL)
11. CONTINUOUS SERVICE WALKING PAD, 30" WIDE
12. SUN SCREENS MECHANICALLY FASTENED TO SIDE OF BUILDING
13. SHIP ACCESS LADDER FOR ROOF LEVEL ACCESS
14. 30" GALVANIZED LADDER SAFETY RAILS. REFER TO SECTIONS AND DETAILS.
15. ROOF EXPANSION JOINT
16. DONOR ANTENNA AND ROOF PENETRATION 2" DIAMETER GRC CONDUIT.
17. MECHANICAL EQUIPMENT

ROOF ELEMENTS LEGEND

R.D.	ROOF DRAIN
O.D.	OVERFLOW DRAIN
1/4" / 12" MIN.	ROOF SLOPE
	EXHAUST FAN
	WALKING PAD (ROLL 30" WIDE)
	ROOFTOP CONDENSING UNIT ON BENCH / STANDS
	ROOFTOP RTU ON CURB
	ROOF ACCESS HATCH. BILCO OR APPROVED EQUAL
	ROOF TOP UNIT SCREEN SYSTEM

FLORIDA OR MIAMI-DADE PRODUCT APPROVAL

1. MECHANICALLY FASTENED SINGLE-PLY ROOF SYSTEM OVER STEEL DECK, FIBERLITE XT50. NOA NO. 20-0414.10 EXPIRATION DATE JAN 5, 2026
2. FULLY ADHERED SINGLE-PLY ROOF SYSTEM OVER LIGHTWEIGHT CONCRETE DECKS. NOA NO. 20-0414.08 EXPIRATION DATE JAN 5, 2026
3. METAL DECK SYSTEM S-236, IN THE FBC APPROVAL FL 4930.1-R20
4. ALUMINUM A/C/ STAND.
5. POLYISOCYANURATE INSULATION WITH MINIMUM R-VALUE 19. NOA NO. 20-0414, EXPIRATION DATE JAN 5, 2026
6. FIBERLITE WALK WAY MATERIAL 30" X 50' WITH YELLOW PIGMENT AND DEEP HERRINGBONE RIBBED TEXTURE.
7. ROOFTOP UNIT SCREENING. V6JF STANDARD FLAT BLADE 6" DEEP, HEAVY GAUGE 0.081", 4" BLADE SPACING, COLOR: WHITE. PROVIDES HORIZONTAL SCREENING FOR ALL ROOFTOP UNITS AND EQUIPMENT.

CLEARANCE BELOW RAISED ROOF MOUNTED MECH. UNITS (TABLE 1510.10

WIDTH OF MECH. UNIT (IN.)	MIN. CLEARANCE ABOVE SURFACES (IN.)
< 24	14
24 < 36	18
36 < 48	24
48 < 60	30
> 60	48

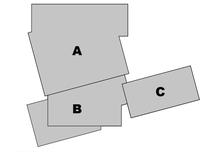

KEY PLAN
N.T.S.

CARTAYA & ASSOCIATES
ARCHITECTS P.A.
cartayaandassociates.com

2400 E. COMMERCIAL BLVD. SUITE 201
FT. LAUDERDALE, FLORIDA 33308
954-771-2724

SEAL:

AA C001388

PROJECT:
CITY OF DELRAY BEACH
POMPEY PARK REC CENTER
1101 NW 2ND ST, DELRAY BEACH
FL 33444

ALL DESIGNS, DRAWINGS AND SPECIFICATIONS NOTED HEREON AND THE ARRANGEMENT OF THE SAME ARE AND SHALL REMAIN THE PROPERTY OF CARTAYA & ASSOCIATES ARCHITECTS P.A. AND ARE NOT TO BE USED IN WHOLE OR IN PART FOR ANY OTHER PROJECT WITHOUT THE WRITTEN AUTHORIZATION OF CARTAYA & ASSOCIATES ARCHITECTS P.A. A PRINCIPAL OF THE FIRM OR BE LIABLE FOR THE FULLEST LEGAL RECOURSE. THE CONTRACTOR SHALL VERIFY ALL EXISTING CONDITIONS AND DIMENSIONS IN THE FIELD AND REPORT ANY DISCREPANCIES TO THE ARCHITECT BEFORE PROCEEDING. DO NOT SCALE DRAWINGS. USE FIGURED DIMENSIONS ONLY. ALL WORK SHALL BE PERFORMED IN ACCORDANCE WITH APPLICABLE BUILDING CODES AND ORDINANCES

REVISIONS:
8 09-22-2025 CONFORMED SET

CONFORMED SET 09/22/2025

TITLE: ROOF PLAN

DATE: Dec 27, 2022
DRAWN BY: SV, CC, EE, LS
CHECKED BY: JJ, LS, JS

JOB NO: 21122

SHEET: A-130

10/22/2025 3:12:59 PM C:\Users\dlopera\Documents\2122 - Pompey Park - V2021_dlopera\J5N8T.rvt

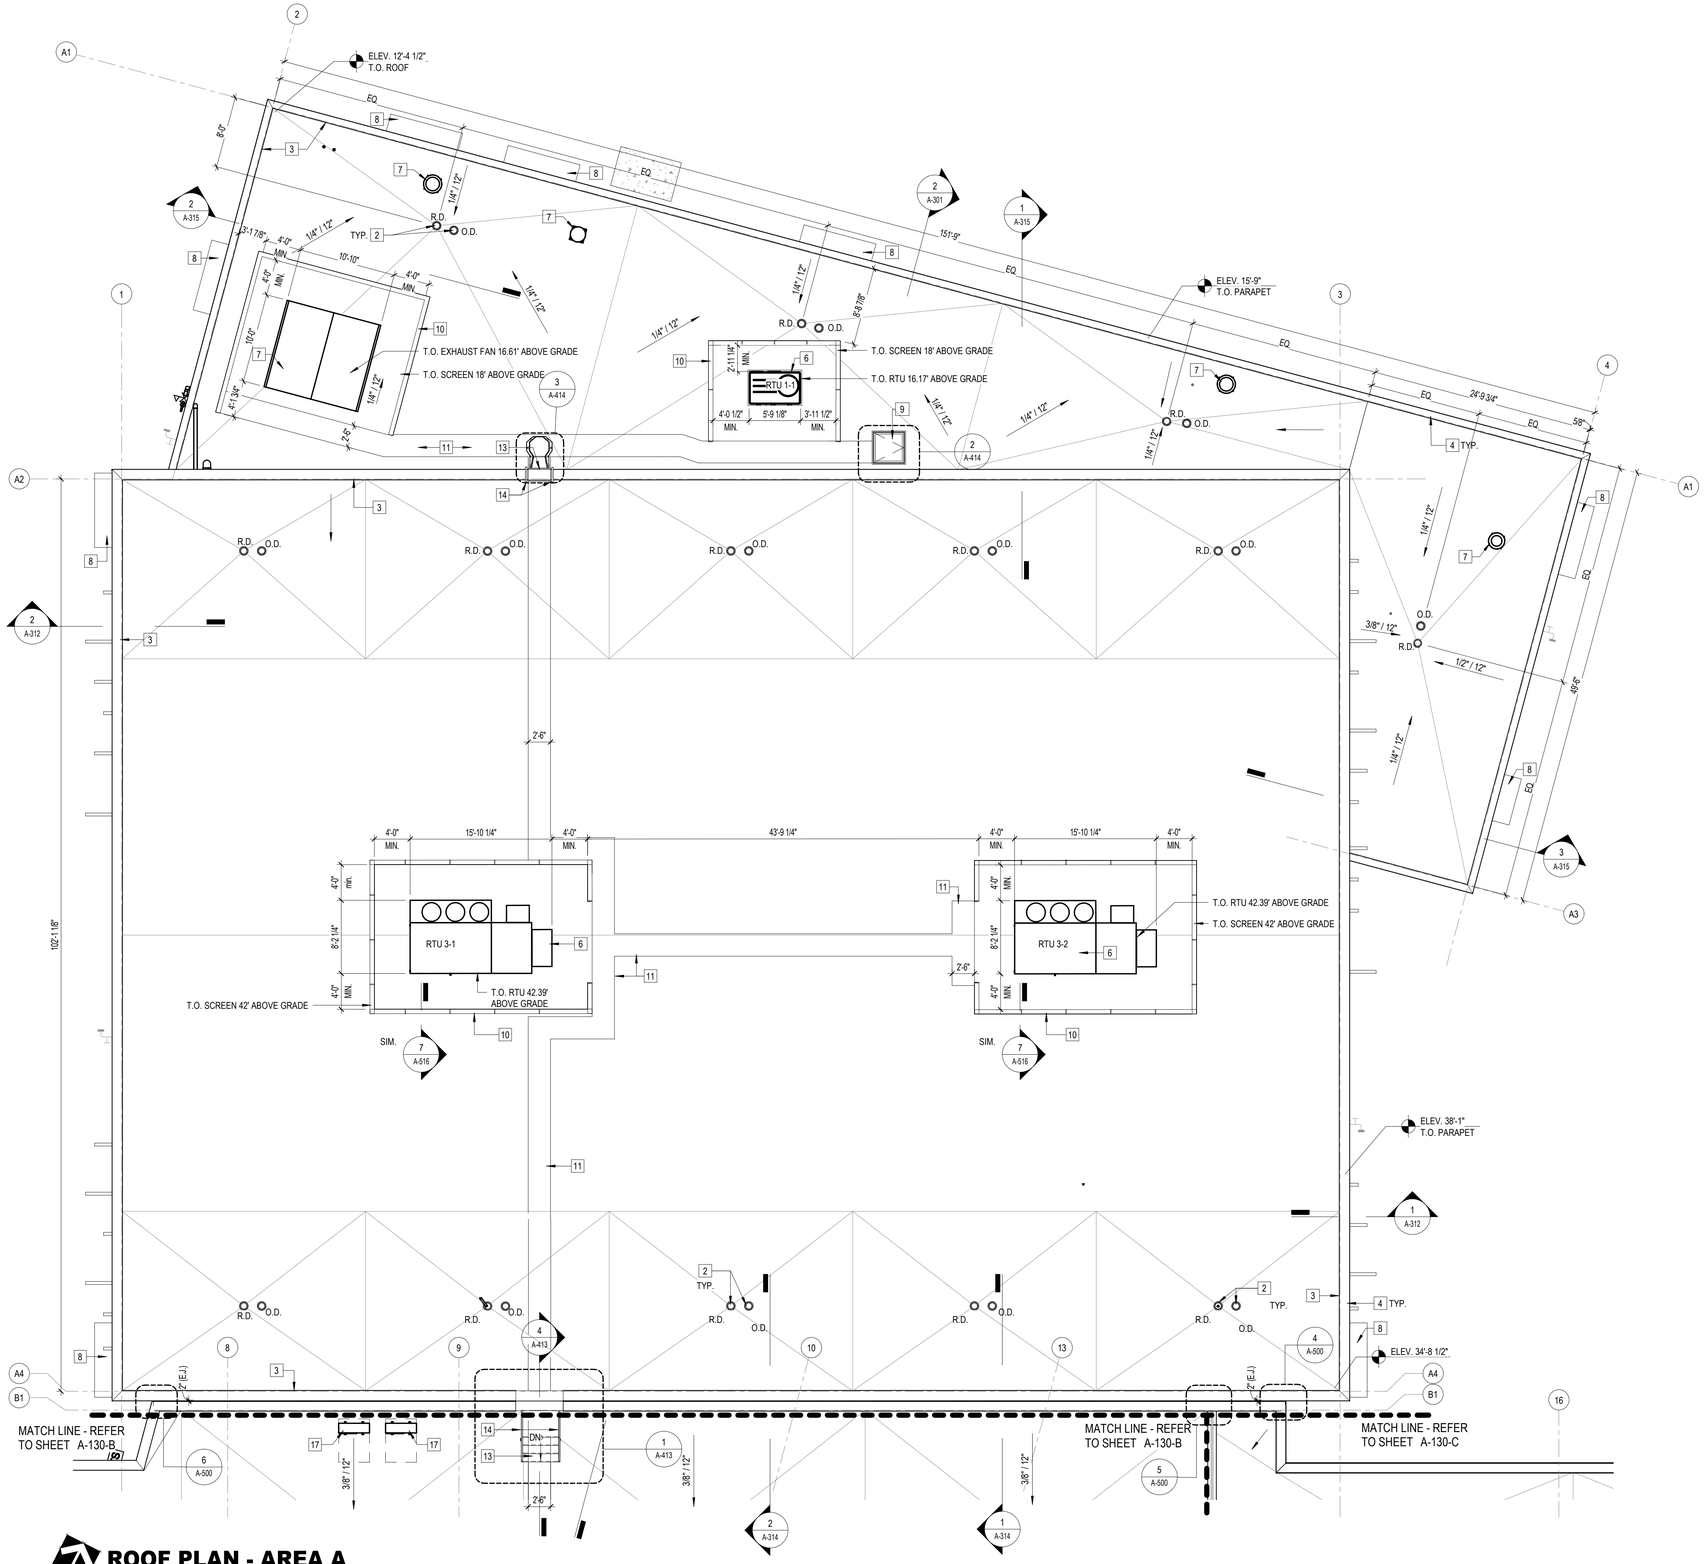

ROOF PLAN - AREA A

Scale: 1/8" = 1'-0"

ROOF GENERAL NOTES

1. ALL ROOF TOP UNITS AND EQUIPMENT WILL HAVE HOTIZONTAL SCREENING AS SHOWN.
2. MINIMUM 4' SEPARATION BETWEEN UNITS AND ROOF TOP SCREEN SYSTEM, WITH MINIMUM 5' CLEAR ACCESS.
3. ROOF TOP UNITS AND EQUIPMENT ARE SHOWN AT APPROXIMATE LOCATIONS. REFERENCE MECHANICAL AND STRUCTURAL ENGINEERING DRAWINGS FOR ADDITIONAL INFORMATION AND SPECS.
4. MAINTAIN MINIMUM 10' SEPARATION BETWEEN ROOFTOP UNITS FRESH AIR INTAKES AND EXHAUST FANS.
5. ALL ROOF SLOPES ARE MINIMUM 1/4" / FT.
6. ALL ROOFTOP CONDENSING UNITS WILL SIT ON METAL STANDS WITH 24" MIN. CLEARANCE UNDERNEAT. REFER TO TABLE 1510.10.

ROOF PLAN KEY NOTES

1. SLOPE ALL ROOFS 1/4" PER FOOT MINIMUM. DRAIN AWAY FROM WALLS TO PROPOSED ROOF DRAINS.
2. 4" ROOF DRAIN WITH OVERFLOW DRAIN 2" ABOVE ROOF DRAIN. MANUFACTURER ZURN OR APPROVED EQUAL. SEE PLUMBING DOCUMENTS.
3. CONTINUE ROOFING MEMBRANE UP TO TOP OF PARAPET. FASTEN UNDER COUNTERFLASHING.
4. CONTINUOUS METAL CAP COUNTER FLASHING, COLOR TO MATCH DECOR
5. COMPETITION POOL SCOREBOARD
6. ROOFTOP UNIT. SEE MECHANICAL DOCUMENTS
7. EXHAUST FAN. SEE MECHANICAL DOCUMENTS
8. WALL HUNG CANOPY ABOVE ENTRANCE DOOR
9. ROOF ACCESS HATCH, BILCO OR APPROVED EQUAL.
10. ROOF TOP UNIT HURRICANE SCREEN SYSTEM, MODEL V6JF BY ARCHITECTURAL LOUVERS OR APPROVED EQUAL. PROVIDES HORIZONTAL SCREENING FOR ALL ROOFTOP UNITS OR EQUIPMENT. COLOR WHITE (TYPICAL)
11. CONTINUOUS SERVICE WALKING PAD, 30" WIDE
12. SUN SCREENS MECHANICALLY FASTENED TO SIDE OF BUILDING
13. SHIP ACCESS LADDER FOR ROOF LEVEL ACCESS
14. 30" GALVANIZED LADDER SAFETY RAILS. REFER TO SECTIONS AND DETAILS.
15. ROOF EXPANSION JOINT
16. DONOR ANTENNA AND ROOF PENETRATION 2" DIAMETER GRC CONDUIT.
17. MECHANICAL EQUIPMENT

ROOF ELEMENTS LEGEND

- R.D. — ROOF DRAIN
- O.D. — OVERFLOW DRAIN
- 1/4" / 12" MIN. — ROOF SLOPE
- EXHAUST FAN
- WALKING PAD (ROLL 30" WIDE)
- ROOFTOP CONDENSING UNIT ON BENCH / STANDS
- ROOFTOP RTU ON CURB
- ROOF ACCESS HATCH. BILCO OR APPROVED EQUAL
- ROOF TOP UNIT SCREEN SYSTEM

FLORIDA OR MIAMI-DADE PRODUCT APPROVAL

1. MECHANICALLY FASTENED SINGLE-PLY ROOF SYSTEM OVER STEEL DECK, FIBERLITE XT50. NOA NO. 20-0414.10 EXPIRATION DATE JAN 5, 2026
2. FULLY ADHERED SINGLE-PLY ROOF SYSTEM OVER LIGHTWEIGHT CONCRETE DECKS. NOA NO. 20-0414.08 EXPIRATION DATE JAN 5, 2026
3. METAL DECK SYSTEM S-236, IN THE FBC APPROVAL FL 4930.1-R20
4. ALUMINUM A/C/ STAND.
5. POLYISOCYANURATE INSULATION WITH MINIMUM R-VALUE 19. NOA NO. 20-0414, EXPIRATION DATE JAN 5, 2026
6. FIBERLITE WALK WAY MATERIAL 30" X 50' WITH YELLOW PIGMENT AND DEEP HERRINGBONE RIBBED TEXTURE.
7. ROOFTOP UNIT SCREENING. V6JF STANDARD FLAT BLADE 6" DEEP, HEAVY GAUGE 0.081", 4" BLADE SPACING, COLOR: WHITE. PROVIDES HORIZONTAL SCREENING FOR ALL ROOFTOP UNITS AND EQUIPMENT.

CLEARANCE BELOW RAISED ROOF MOUNTED MECH. UNITS (TABLE 1510.10

WIDTH OF MECH. UNIT (IN.)	MIN. CLEARANCE ABOVE SURFACES (IN.)
< 24	14
24 < 36	18
36 < 48	24
48 < 60	30
> 60	48

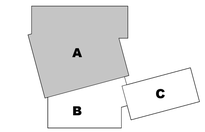

KEY PLAN
N.T.S.

CARTAYA & ASSOCIATES
ARCHITECTS P.A.
cartayaandassociates.com
2400 E. COMMERCIAL BLVD. SUITE 201
FT. LAUDERDALE, FLORIDA 33308
954-771-2724

SEAL:
AA C001388

PROJECT:
CITY OF DELRAY BEACH
POMPEY PARK REC CENTER
1101 NW 2ND ST, DELRAY BEACH
FL 33444

ALL DESIGNS AND PLANS INDICATED OR REPRESENTED BY THIS DRAWING ARE AND SHALL REMAIN THE PROPERTY OF CARTAYA & ASSOCIATES ARCHITECTS P.A. AND WERE CREATED AND DEVELOPED FOR USE IN CONNECTION WITH THE SPECIFIED PROJECT. THEY SHALL NOT BE USED BY ANY PERSON OR ENTITY FOR ANY PURPOSE WHATSOEVER WITHOUT THE WRITTEN CONSENT OF CARTAYA & ASSOCIATES ARCHITECTS P.A. A PERSON OR ENTITY USING THESE PLANS FOR ANY UNAUTHORIZED PURPOSE AGREES TO AND WILL INDEMNIFY AND HOLD HARMLESS CARTAYA & ASSOCIATES ARCHITECTS P.A. FROM ANY AND ALL CLAIMS, DAMAGES, LOSSES AND EXPENSES, INCLUDING ATTORNEY'S FEES, ARISING OUT OF THE USE OF THESE PLANS. CARTAYA & ASSOCIATES ARCHITECTS P.A. RETAINS ALL COMMON LAW, STATUTORY AND OTHER RESERVED RIGHTS, INCLUDING THE COPYRIGHT THERETO. THE CONTRACTOR SHALL VERIFY ALL EXISTING CONDITIONS AND DIMENSIONS AND REPORT ANY DISCREPANCIES TO THE ARCHITECT BEFORE PROCEEDING. USE FIGURED DIMENSIONS ONLY. DO NOT SCALE DRAWINGS.

REVISIONS:

CONFORMED SET 09/22/2025

TITLE:
ROOF PLAN - AREA A

DATE: Dec 27, 2022
DRAWN BY: SV, CC, EE, LS
CHECKED BY: JJ, LS, JS

JOB NO:
2122

SHEET:
A-130-A

10/22/2025 3:13:01 PM C:\Users\dlopera\Documents\2122 - Pompey Park - V2021_dlopera\J5N8T.rvt

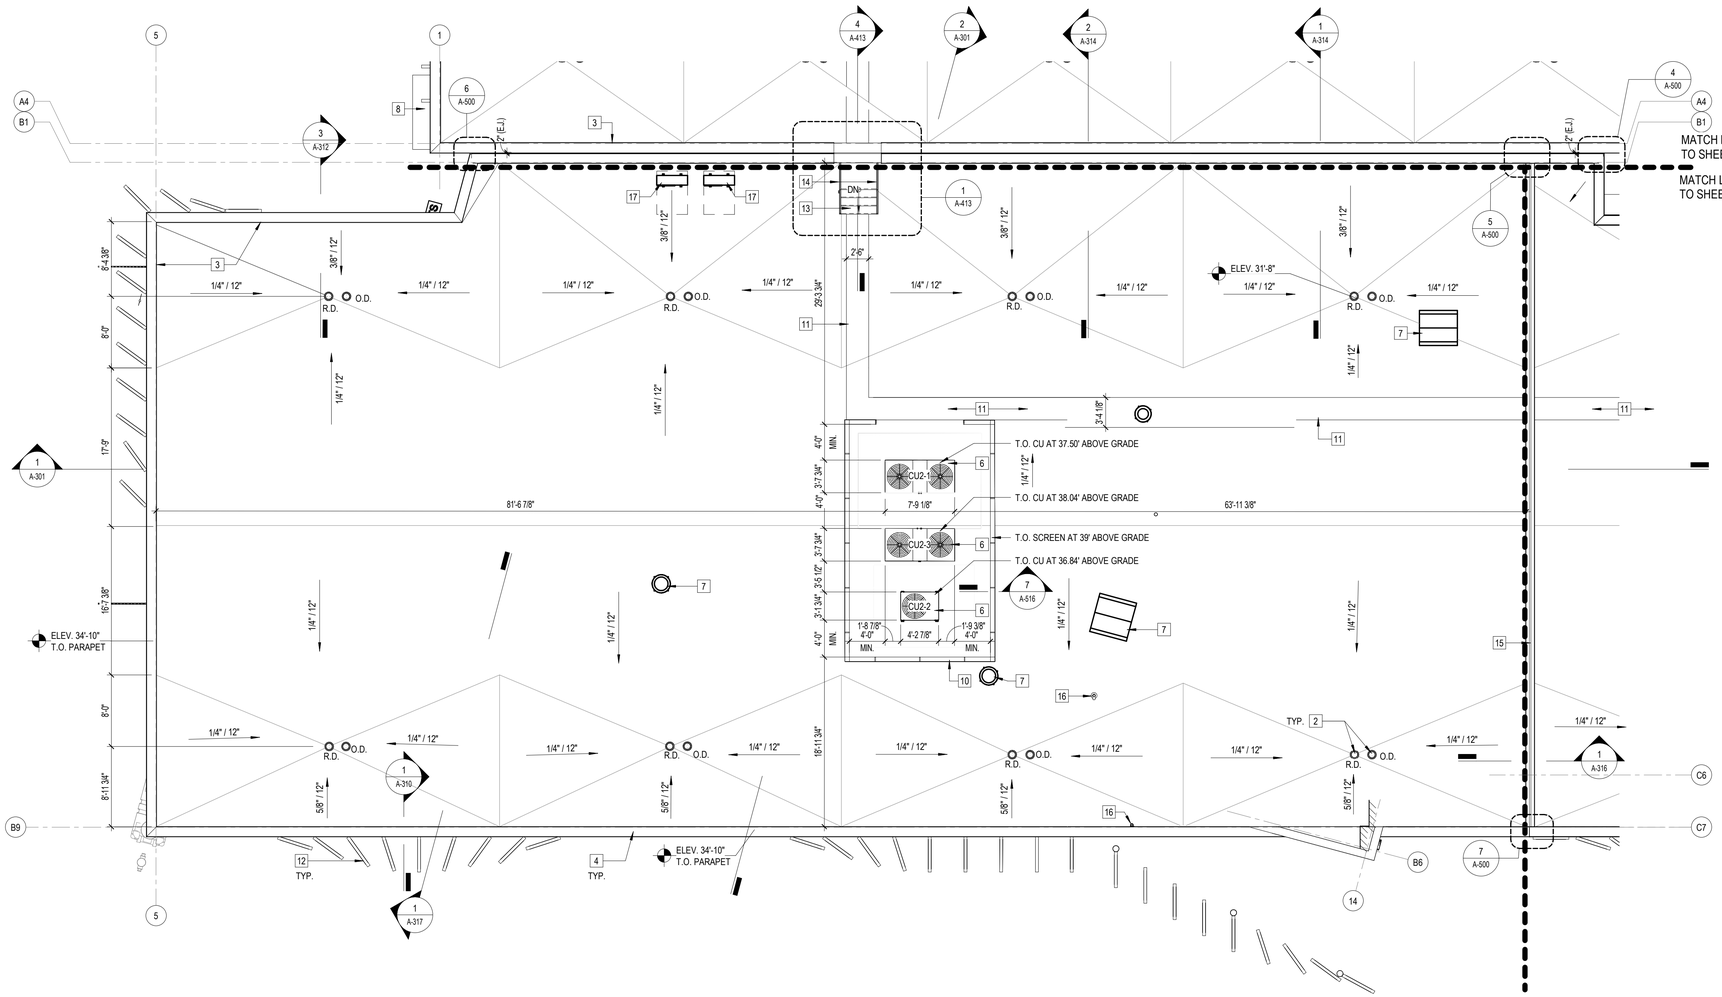

ROOF PLAN - (AREA B)

Scale: 1/8" = 1'-0"

ROOF GENERAL NOTES

1. ALL ROOF TOP UNITS AND EQUIPMENT WILL HAVE HOTIZONTAL SCREENING AS SHOWN.
2. MINIMUM 4' SEPARATION BETWEEN UNITS AND ROOF TOP SCREEN SYSTEM, WITH MINIMUM 5' CLEAR ACCESS.
3. ROOF TOP UNITS AND EQUIPMENT ARE SHOWN AT APPROXIMATE LOCATIONS. REFERENCE MECHANICAL AND STRUCTURAL ENGINEERING DRAWINGS FOR ADDITIONAL INFORMATION AND SPECS.
4. MAINTAIN MINIMUM 10' SEPARATION BETWEEN ROOFTOP UNITS FRESH AIR INTAKES AND EXHAUST FANS.
5. ALL ROOF SLOPES ARE MINIMUM 1/4" / FT.
6. ALL ROOFTOP CONDENSING UNITS WILL SIT ON METAL STANDS WITH 24" MIN. CLEARANCE UNDERNEAT. REFER TO TABLE 1510.10.

ROOF PLAN KEY NOTES

1. SLOPE ALL ROOFS 1/4" PER FOOT MINIMUM. DRAIN AWAY FROM WALLS TO PROPOSED ROOF DRAINS.
2. 4" ROOF DRAIN WITH OVERFLOW DRAIN 2" ABOVE ROOF DRAIN. MANUFACTURER ZURN OR APPROVED EQUAL. SEE PLUMBING DOCUMENTS.
3. CONTINUE ROOFING MEMBRANE UP TO TOP OF PARAPET. FASTEN UNDER COUNTERFLASHING.
4. CONTINUOUS METAL CAP COUNTER FLASHING, COLOR TO MATCH DECOR
5. COMPETITION POOL SCOREBOARD
6. ROOFTOP UNIT. SEE MECHANICAL DOCUMENTS
7. EXHAUST FAN. SEE MECHANICAL DOCUMENTS
8. WALL HUNG CANOPY ABOVE ENTRANCE DOOR
9. ROOF ACCESS HATCH, BILCO OR APPROVED EQUAL
10. ROOF TOP UNIT HURRICANE SCREEN SYSTEM, MODEL V6JF BY ARCHITECTURAL LOUVERS OR APPROVED EQUAL. PROVIDES HORIZONTAL SCREENING FOR ALL ROOFTOP UNITS OR EQUIPMENT. COLOR WHITE (TYPICAL)
11. CONTINUOUS SERVICE WALKING PAD, 30" WIDE
12. SUN SCREENS MECHANICALLY FASTENED TO SIDE OF BUILDING
13. SHIP ACCESS LADDER FOR ROOF LEVEL ACCESS
14. 30" GALVANIZED LADDER SAFETY RAILS. REFER TO SECTIONS AND DETAILS.
15. ROOF EXPANSION JOINT
16. DONOR ANTENNA AND ROOF PENETRATION 2" DIAMETER GRC CONDUIT.
17. MECHANICAL EQUIPMENT

ROOF ELEMENTS LEGEND

R.D.	ROOF DRAIN
O.D.	OVERFLOW DRAIN
1/4" / 12" MIN.	ROOF SLOPE
	EXHAUST FAN
	WALKING PAD (ROLL 30" WIDE)
	ROOFTOP CONDENSING UNIT ON BENCH / STANDS
	ROOFTOP RTU ON CURB
	ROOF ACCESS HATCH. BILCO OR APPROVED EQUAL
	ROOF TOP UNIT SCREEN SYSTEM

FLORIDA OR MIAMI-DADE PRODUCT APPROVAL

1. MECHANICALLY FASTENED SINGLE-PLY ROOF SYSTEM OVER STEEL DECK, FIBERLITE XT50. NOA NO. 20-0414.10 EXPIRATION DATE JAN 5, 2026
2. FULLY ADHERED SINGLE-PLY ROOF SYSTEM OVER LIGHTWEIGHT CONCRETE DECKS. NOA NO. 20-0414.08 EXPIRATION DATE JAN 5, 2026
3. METAL DECK SYSTEM S-236, IN THE FBC APPROVAL FL 4930.1-R20
4. ALUMINUM A/C/ STAND.
5. POLYISOCYANURATE INSULATION WITH MINIMUM R-VALUE 19. NOA NO. 20-0414, EXPIRATION DATE JAN 5, 2026
6. FIBERLITE WALK WAY MATERIAL 30" X 50' WITH YELLOW PIGMENT AND DEEP HERRINGBONE RIBBED TEXTURE.
7. ROOFTOP UNIT SCREENING. V6JF STANDARD FLAT BLADE 6" DEEP, HEAVY GAUGE 0.081", 4" BLADE SPACING, COLOR: WHITE. PROVIDES HORIZONTAL SCREENING FOR ALL ROOFTOP UNITS AND EQUIPMENT.

CLEARANCE BELOW RAISED ROOF MOUNTED MECH. UNITS (TABLE 1510.10

WIDTH OF MECH. UNIT (IN.)	MIN. CLEARANCE ABOVE SURFACES (IN.)
< 24	14
24 < 36	18
36 < 48	24
48 < 60	30
> 60	48

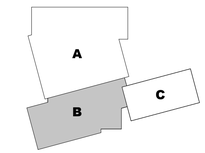

KEY PLAN
N.T.S.

CARTAYA & ASSOCIATES
ARCHITECTS P.A.
cartayaandassociates.com
2400 E. COMMERCIAL BLVD. SUITE 201
FT. LAUDERDALE, FLORIDA 33308
954-771-2724

SEAL: AA C001388

PROJECT:
CITY OF DELRAY BEACH
POMPEY PARK REC CENTER
1101 NW 2ND ST, DELRAY BEACH
FL 33444

ALL DESIGNS AND DETAILS INDICATED OR REFERRED TO BY THIS DRAWING ARE PROPRIETARY AND SHALL REMAIN THE PROPERTY OF CARTAYA & ASSOCIATES ARCHITECTS P.A. AND MAY NOT BE USED IN WHOLE OR IN PART FOR ANY PURPOSE WHATSOEVER WITHOUT THE WRITTEN PERMISSION OF CARTAYA & ASSOCIATES ARCHITECTS P.A. ANY UNAUTHORIZED USE SHALL BE AT THE USER'S SOLE RISK AND WITHOUT LIABILITY TO CARTAYA & ASSOCIATES ARCHITECTS P.A. AND THE USER SHALL INDEMNIFY AND HOLD HARMLESS CARTAYA & ASSOCIATES ARCHITECTS P.A. AND ITS OFFICERS AND EMPLOYEES FROM ALL LOSSES, DAMAGES AND EXPENSES, INCLUDING REASONABLE ATTORNEYS' FEES AND COSTS, ARISING OUT OF OR RESULTING THEREFROM. IN THE EVENT THAT ANY PORTION OF THIS PROVISION IS FOUND TO BE VOID, INVALID OR UNENFORCEABLE, THE REMAINING PROVISIONS SHALL REMAIN IN FULL FORCE AND EFFECT. IN THE EVENT THAT ANY PORTION OF THIS PROVISION IS FOUND TO BE VOID, INVALID OR UNENFORCEABLE, THE REMAINING PROVISIONS SHALL REMAIN IN FULL FORCE AND EFFECT.

REVISIONS:

CONFORMED SET 09/22/2025

TITLE: ROOF PLAN - AREA B

DATE: Dec 27, 2022
DRAWN BY: SV, CC, EE, LS
CHECKED BY: JJ, LS, JS

JOB NO: 2122

SHEET: A-130-B

10/22/2025 3:13:03 PM C:\Users\dlopera\Documents\2122 - Pompey Park - V2021_dlopera.JSNBT.rvt

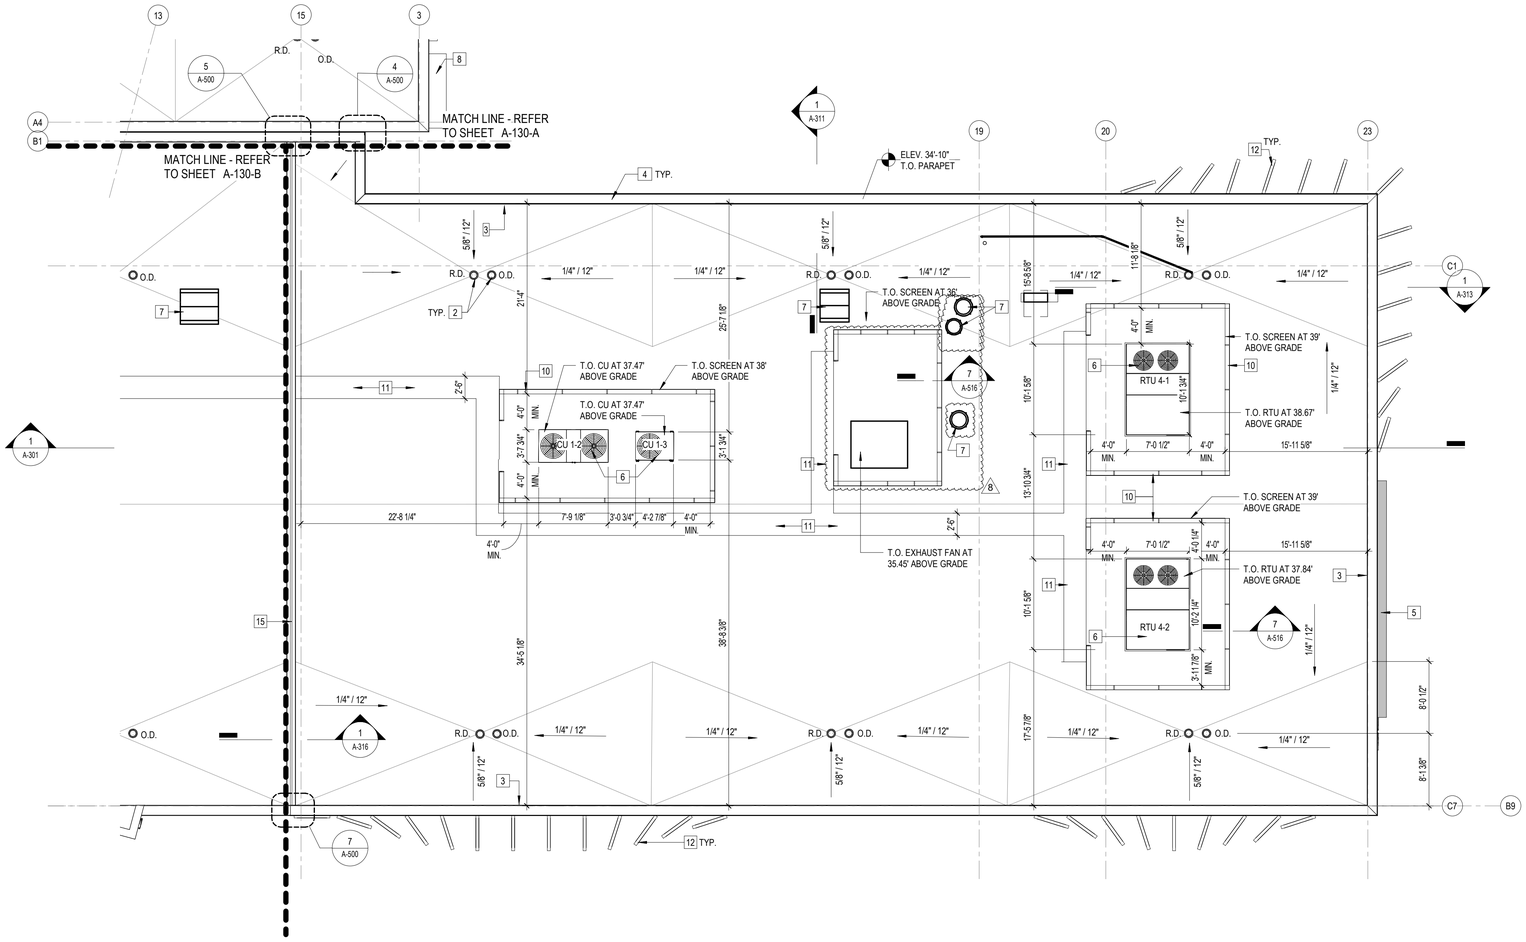

ROOF PLAN - (AREA C)

Scale: 1/8" = 1'-0"

ROOF GENERAL NOTES

1. ALL ROOF TOP UNITS AND EQUIPMENT WILL HAVE HOTIZONTAL SCREENING AS SHOWN.
2. MINIMUM 4' SEPARATION BETWEEN UNITS AND ROOF TOP SCREEN SYSTEM, WITH MINIMUM 5' CLEAR ACCESS.
3. ROOF TOP UNITS AND EQUIPMENT ARE SHOWN AT APPROXIMATE LOCATIONS. REFERENCE MECHANICAL AND STRUCTURAL ENGINEERING DRAWINGS FOR ADDITIONAL INFORMATION AND SPECS.
4. MAINTAIN MINIMUM 10' SEPARATION BETWEEN ROOFTOP UNITS FRESH AIR INTAKES AND EXHAUST FANS.
5. ALL ROOF SLOPES ARE MINIMUM 1/4" / FT.
6. ALL ROOFTOP CONDENSING UNITS WILL SIT ON METAL STANDS WITH 24" MIN. CLEARANCE UNDERNEAT. REFER TO TABLE 1510.10.

ROOF PLAN KEY NOTES

1. SLOPE ALL ROOFS 1/4" PER FOOT MINIMUM. DRAIN AWAY FROM WALLS TO PROPOSED ROOF DRAINS.
2. 4" ROOF DRAIN WITH OVERFLOW DRAIN 2" ABOVE ROOF DRAIN. MANUFACTURER ZURN OR APPROVED EQUAL. SEE PLUMBING DOCUMENTS.
3. CONTINUE ROOFING MEMBRANE UP TO TOP OF PARAPET. FASTEN UNDER COUNTERFLASHING.
4. CONTINUOUS METAL CAP COUNTER FLASHING, COLOR TO MATCH DECOR
5. COMPETITION POOL SCOREBOARD
6. ROOFTOP UNIT. SEE MECHANICAL DOCUMENTS
7. EXHAUST FAN. SEE MECHANICAL DOCUMENTS
8. WALL HUNG CANOPY ABOVE ENTRANCE DOOR
9. ROOF ACCESS HATCH, BILCO OR APPROVED EQUAL
10. ROOF TOP UNIT HURRICANE SCREEN SYSTEM, MODEL V6JF BY ARCHITECTURAL LOUVERS OR APPROVED EQUAL. PROVIDES HORIZONTAL SCREENING FOR ALL ROOFTOP UNITS OR EQUIPMENT. COLOR WHITE (TYPICAL)
11. CONTINUOUS SERVICE WALKING PAD, 30" WIDE
12. SUN SCREENS MECHANICALLY FASTENED TO SIDE OF BUILDING
13. SHIP ACCESS LADDER FOR ROOF LEVEL ACCESS
14. 30" GALVANIZED LADDER SAFETY RAILS. REFER TO SECTIONS AND DETAILS.
15. ROOF EXPANSION JOINT
16. DONOR ANTENNA AND ROOF PENETRATION 2" DIAMETER GRC CONDUIT.
17. MECHANICAL EQUIPMENT

ROOF ELEMENTS LEGEND

- R.D. — ROOF DRAIN
- O.D. — OVERFLOW DRAIN
- 1/4" / 12" MIN. — ROOF SLOPE
- EXHAUST FAN
- WALKING PAD (ROLL 30" WIDE)
- ROOFTOP CONDENSING UNIT ON BENCH / STANDS
- ROOFTOP RTU ON CURB
- ROOF ACCESS HATCH. BILCO OR APPROVED EQUAL
- ROOF TOP UNIT SCREEN SYSTEM

FLORIDA OR MIAMI-DADE PRODUCT APPROVAL

1. MECHANICALLY FASTENED SINGLE-PLY ROOF SYSTEM OVER STEEL DECK, FIBERLITE XT50. NOA NO. 20-0414.10 EXPIRATION DATE JAN 5, 2026
2. FULLY ADHERED SINGLE-PLY ROOF SYSTEM OVER LIGHTWEIGHT CONCRETE DECKS. NOA NO. 20-0414.08 EXPIRATION DATE JAN 5, 2026
3. METAL DECK SYSTEM S-236, IN THE FBC APPROVAL FL 4930.1-R20
4. ALUMINUM A/C/ STAND.
5. POLYISOCYANURATE INSULATION WITH MINIMUM R-VALUE 19. NOA NO. 20-0414, EXPIRATION DATE JAN 5, 2026
6. FIBERLITE WALK WAY MATERIAL 30" X 50' WITH YELLOW PIGMENT AND DEEP HERRINGBONE RIBBED TEXTURE.
7. ROOFTOP UNIT SCREENING. V6JF STANDARD FLAT BLADE 6" DEEP, HEAVY GAUGE 0.081", 4" BLADE SPACING, COLOR: WHITE. PROVIDES HORIZONTAL SCREENING FOR ALL ROOFTOP UNITS AND EQUIPMENT.

CLEARANCE BELOW RAISED ROOF MOUNTED MECH. UNITS (TABLE 1510.10

WIDTH OF MECH. UNIT (IN.)	MIN. CLEARANCE ABOVE SURFACES (IN.)
< 24	14
24 < 36	18
36 < 48	24
48 < 60	30
> 60	48

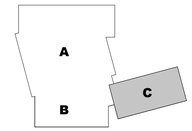

KEY PLAN
N.T.S.

CARTAYA & ASSOCIATES
ARCHITECTS P.A.
cartayaandassociates.com
2400 E. COMMERCIAL BLVD. SUITE 201
FT. LAUDERDALE, FLORIDA 33308
954-771-2724

SEAL: AA C001388

PROJECT:
CITY OF DELRAY BEACH
POMPEY PARK REC CENTER
1101 NW 2ND ST, DELRAY BEACH
FL 33444

ALL DESIGNS AND PLANS INDICATED REPRESENTED BY THIS DRAWING ARE AND SHALL REMAIN THE PROPERTY OF CARTAYA & ASSOCIATES ARCHITECTS P.A. AND WERE CREATED AND DEVELOPED FOR USE IN CONNECTION WITH THE SPECIFIED PROJECT. THEY SHALL NOT BE USED BY ANY PERSON OR ENTITY FOR ANY PURPOSE WHATSOEVER WITHOUT THE WRITTEN CONSENT OF CARTAYA & ASSOCIATES ARCHITECTS P.A. AND SHALL NOT BE LOANED, COPIED OR REPRODUCED IN WHOLE OR IN PART FOR ANY REASON WITHOUT THE SAME. ANY REUSE WITHOUT WRITTEN VERIFICATION OR ADAPTATION BY CARTAYA & ASSOCIATES ARCHITECTS P.A. FOR THE SPECIFIED PROJECT SHALL BE AT THE USER'S SOLE RISK AND WITHOUT LIABILITY OR LEGAL EXPOSURE TO CARTAYA & ASSOCIATES ARCHITECTS P.A. AND THE USER SHALL INDEMNIFY AND HOLD HARMLESS CARTAYA & ASSOCIATES ARCHITECTS P.A. AGAINST ALL DAMAGES, LIABILITIES AND COSTS, INCLUDING REASONABLE ATTORNEYS' FEES AND COURT COSTS, ARISING OUT OF OR RESULTING THEREFROM. THE CONTRACTOR SHALL VERIFY ALL EXISTING CONDITIONS AND DIMENSIONS A PRINTING OF THE PDF OR RELIANCE FOR THE FULLEST LEGAL RECOURSE. THE CONTRACTOR SHALL VERIFY ALL EXISTING CONDITIONS AND DIMENSIONS AND REPORT ANY DISCREPANCIES TO THE ARCHITECT BEFORE PROCEEDING. USE FIGURED DIMENSIONS IN PREFERENCE TO SCALE. ALL WORK SHALL COMPLY WITH APPLICABLE CODES AND ORDINANCES

REVISIONS:
8 09-22-2025 CONFORMED SET

CONFORMED SET 09/22/2025

TITLE: ROOF PLAN - AREA C

DATE: Dec 27, 2022
DRAWN BY: SV, CC, EE, LS
CHECKED BY: JJ, LS, JS

JOB NO: 2122

SHEET: A-130-C

10/22/2025 3:13:05 PM C:\Users\dlopera\Documents\2122 - Pompey Park - V2021_dloperaJ5N8T.rvt

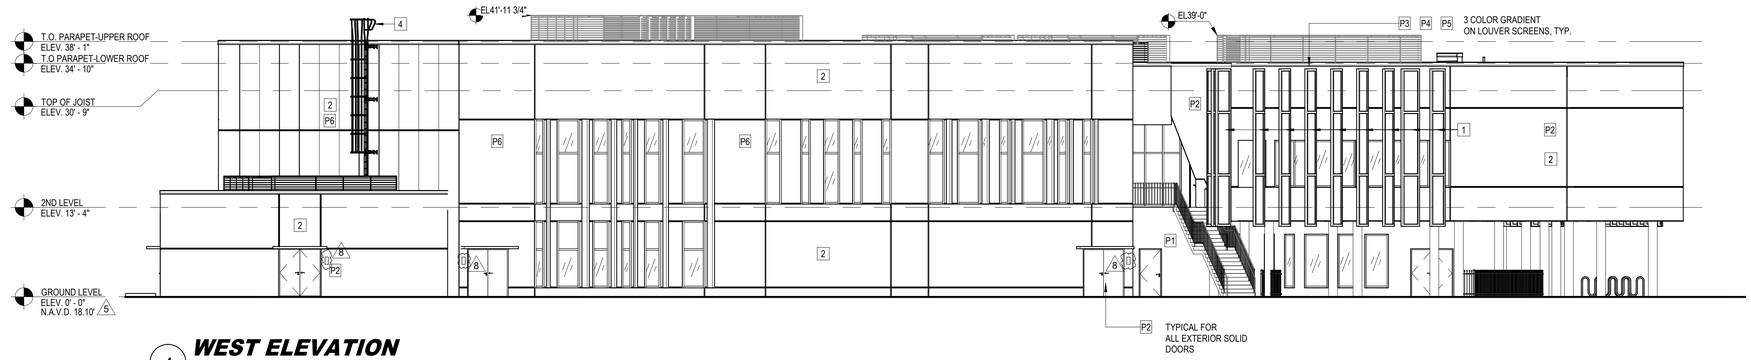

4 WEST ELEVATION

Scale: 3/32" = 1'-0"

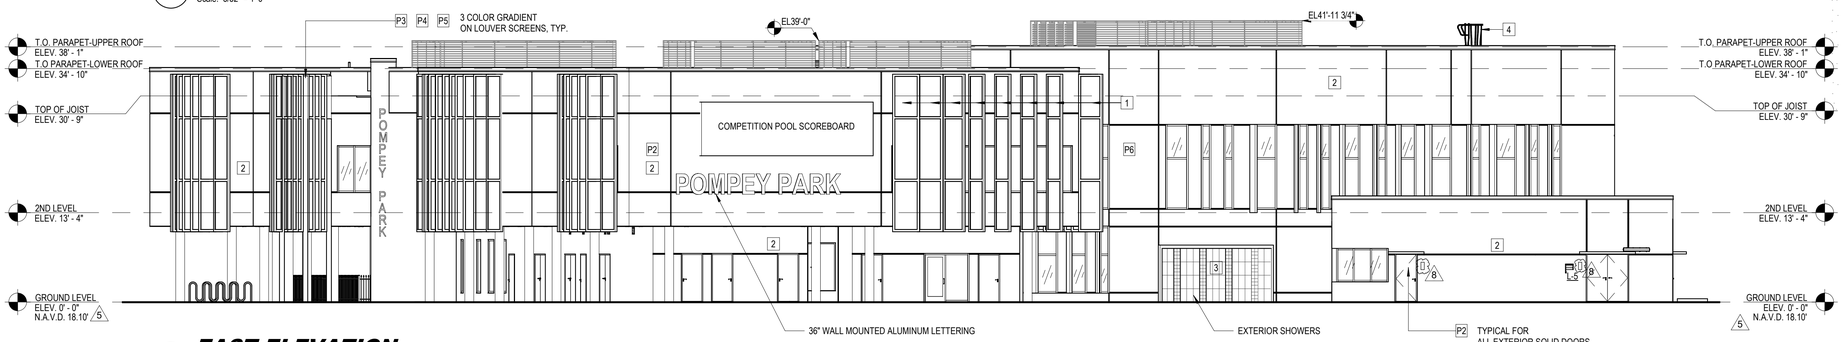

3 EAST ELEVATION

Scale: 3/32" = 1'-0"

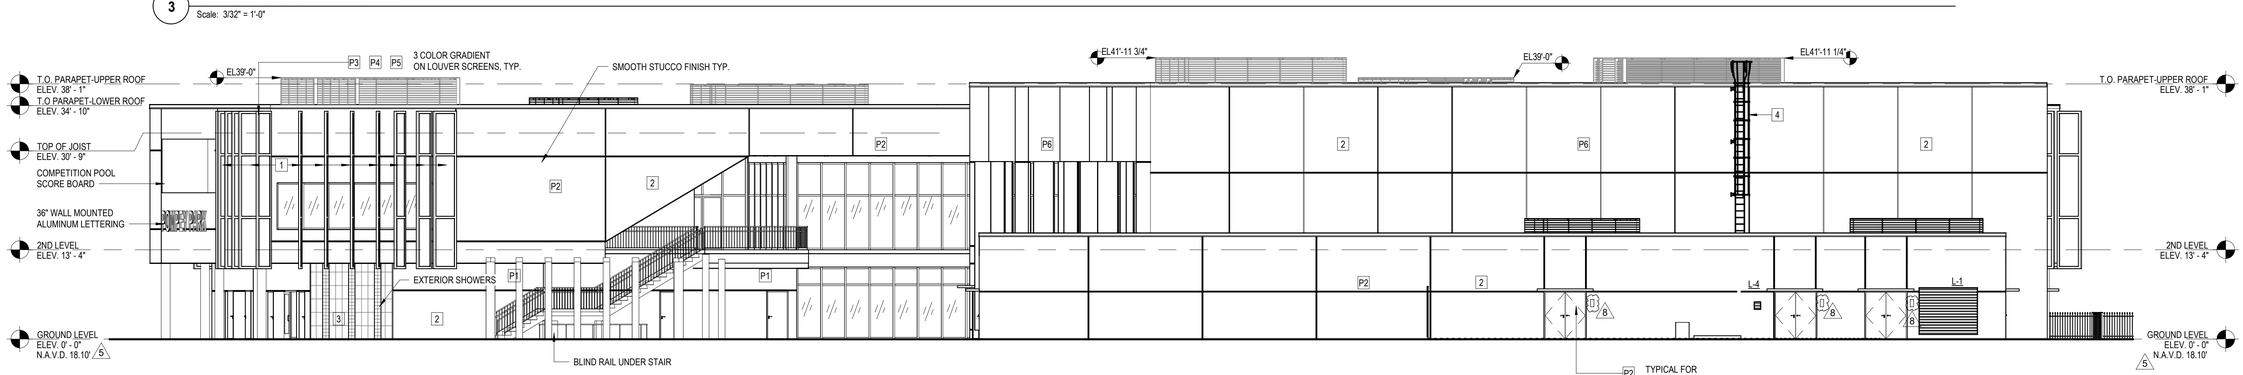

2 NORTH ELEVATION

Scale: 3/32" = 1'-0"

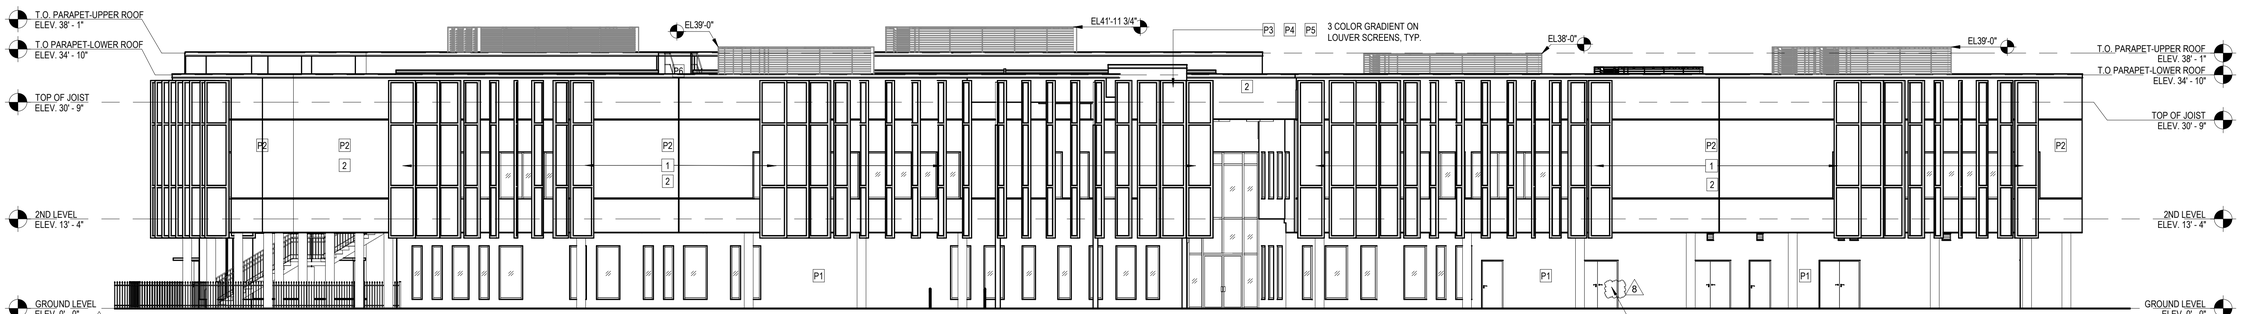

1 SOUTH ELEVATION

Scale: 3/32" = 1'-0"

EXTERIOR PAINT FINISH SCHEDULE

TAG	MANUFACTURER	PAINT COLOR	FINISH
P1	SHERWIN-WILLIAMS	SW9052 - BLITHE BLUE	SEMI-GLOSS
P2	SHERWIN-WILLIAMS	SW7006 - EXTRA WHITE	SEMI-GLOSS
P3	SHERWIN-WILLIAMS	SW6789 - BLUE MOSQUE	SEMI-GLOSS
P4	SHERWIN-WILLIAMS	SW6788 - CAPRI	SEMI-GLOSS
P5	SHERWIN-WILLIAMS	SW9048 - SURFIN'	SEMI-GLOSS
P6	SHERWIN-WILLIAMS	SW6371 - VANILLIN	SEMI-GLOSS
P7	SHERWIN-WILLIAMS	SW7031 - NETWORK GRAY	SEMI-GLOSS
P8	NUCOR	PEARL GRAY PUDF	METALLIC

FLORIDA / MIAMI-DADE PRODUCT APPROVAL

1. FRAMED MCNICHOLS - POWDER COATED ALUMINUM PERFORATED PANEL SUN SCREENS AND CONNECTIONS TO BE PROVIDED BY SPECIALTY ENGINEER.

ELEVATIONS KEYNOTES

1. POWDER COATED ALUMINUM SUN SCREENS PANELS
2. SMOOTH STUCCO FINISH TYP.
3. TILE FINISH
4. CAGE LADDER

NOTE:
REFERENCE MATERIAL BOARD SHEET FOR ADDITIONAL INFORMATION

CARTAYA & ASSOCIATES
ARCHITECTS P.A.
cartayaandassociates.com

2400 E. COMMERCIAL BLVD. SUITE 201
FT. LAUDERDALE, FLORIDA 33308
954-771-2724

SEAL:

AA C001388

PROJECT:
CITY OF DELRAY BEACH
POMPEY PARK REC CENTER
1101 NW 2ND ST, DELRAY BEACH
FL 33444

ALL DESIGNS AND PLANS INDICATED OR REPRESENTED BY THIS DRAWING ARE AND SHALL REMAIN THE PROPERTY OF CARTAYA & ASSOCIATES ARCHITECTS P.A. AND WERE CREATED AND DEVELOPED FOR USE IN CONNECTION WITH THE SPECIFIED PROJECT. THEY SHALL NOT BE USED BY ANY PERSON OR ENTITY FOR ANY PURPOSE WHATSOEVER WITHOUT THE WRITTEN CONSENT OF CARTAYA & ASSOCIATES ARCHITECTS P.A. ANY UNAUTHORIZED USE SHALL BE AT THE SOLE RISK OF THE USER AND WITHOUT LIABILITY TO CARTAYA & ASSOCIATES ARCHITECTS P.A. AND ITS PRINCIPAL. IT IS THE USER'S SOLE RESPONSIBILITY TO ENSURE THAT ANY AND ALL USES OF THESE PLANS COMPLY WITH ALL LAWS, CODES AND REGULATIONS ESTABLISHED BY ANY AUTHORITY HAVING JURISDICTION OVER THE PROJECT. IN ADDITION, THE USER SHALL INDEMNIFY AND HOLD HARMLESS CARTAYA & ASSOCIATES ARCHITECTS P.A. AND ITS PRINCIPAL OF THE FIRM FOR ANY AND ALL LIABILITY AND LOSS ARISING FROM OR CAUSED BY USES OF THESE PLANS. THE USER SHALL BE LIABLE FOR THE FULLEST LEGAL RECOURSE. THE CONTRACTOR SHALL VERIFY ALL EXISTING CONDITIONS AND DIMENSIONS PRIOR TO THE START OF CONSTRUCTION. IN THE EVENT OF DISCREPANCIES, THE CONTRACTOR SHALL NOTIFY THE ARCHITECT IN WRITING BEFORE PROCEEDING. DO NOT SCALE DRAWINGS.

REVISIONS:
2 07-18-2022 SPRAB REVIEW
5 02-09-2024 REVISION
8 09-22-2025 CONFORMED SET

CONFORMED SET 09/22/2025

TITLE:
BUILDING ELEVATIONS

DATE: Dec 27, 2022
DRAWN BY: SV, CC, EE, LS
CHECKED BY: JJ, LS, JS

JOB NO:
21122

SHEET:
A-201

10/22/2025 3:13:14 PM C:\Users\dlopera\Documents\21122 - Pompey Park - V2021_dloperaJSN8T.rvt

BUILDING SECTION NOTES

5

1. PROJECT REFERENCE ELEVATION 0'-0" = N.A.V.D. 18.10'.
2. PROVIDE SPRAY APPLIED FIRE PREVENTIVE MATERIAL TO ALL STEEL BEAMS AND DECKS.
3. WHERE THERMAL INSULATION IS SPECIFIED AT WALLS, INTERIOR OR EXTERIOR LOCATIONS, IT SGALL BE PROVIDED TO FULL HEIGHT FROM FLOOR TO DECK.
4. PROVIDE SPRAY-APPLIED FIRE RESISTANT MATERIAL (SFRM) MEDIUM DURABILITY FOR INTERIOR USE, APPLY TO ALL STEEL BEAMS AND STEEL DECKS. BELOW 20'-0" A.F.F. LEVEL. AT THE UNDERSIDE OF THE RUNNING TRACK, PROVIDE INTUMESCENT FIRE-RESISTANT COATING ONLY.
5. PROVIDE SPRAY-APPLIED TERMINAL INSULATION WITH MINIMUM R-VALUE: 19, AT ALL EXTERIOR LOCATIONS AND INTERIOR AT NON-CONDITIONING SPACES.

8

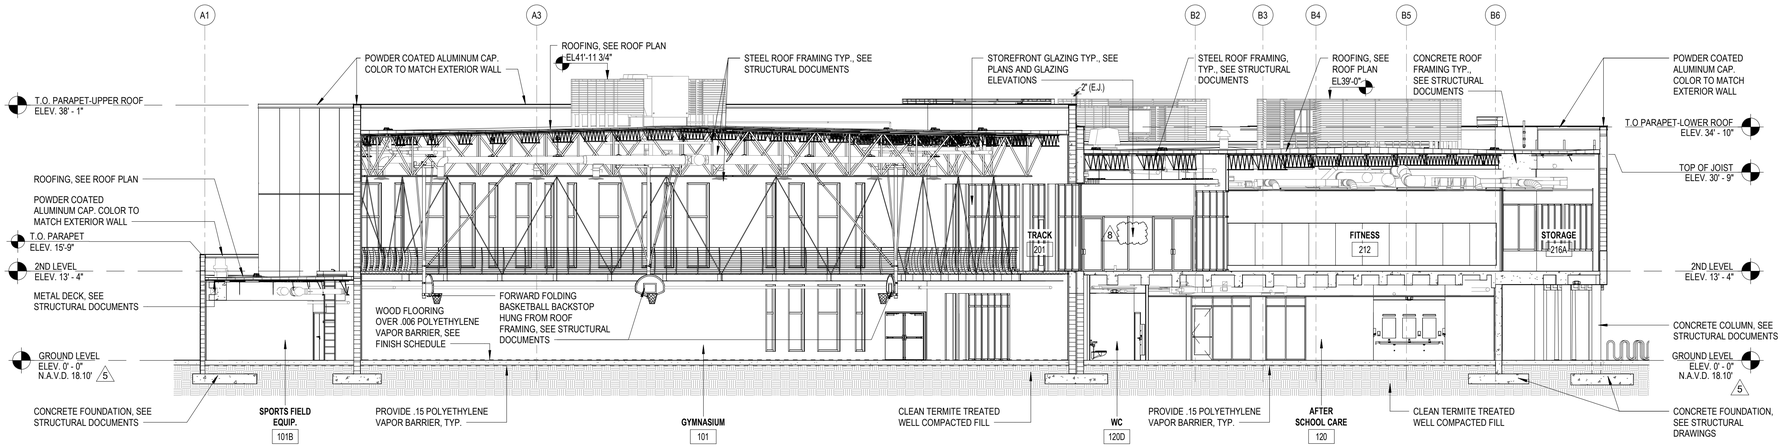

2 / A-301 **BUILDING SECTION**

Scale: 3/32" = 1'-0"

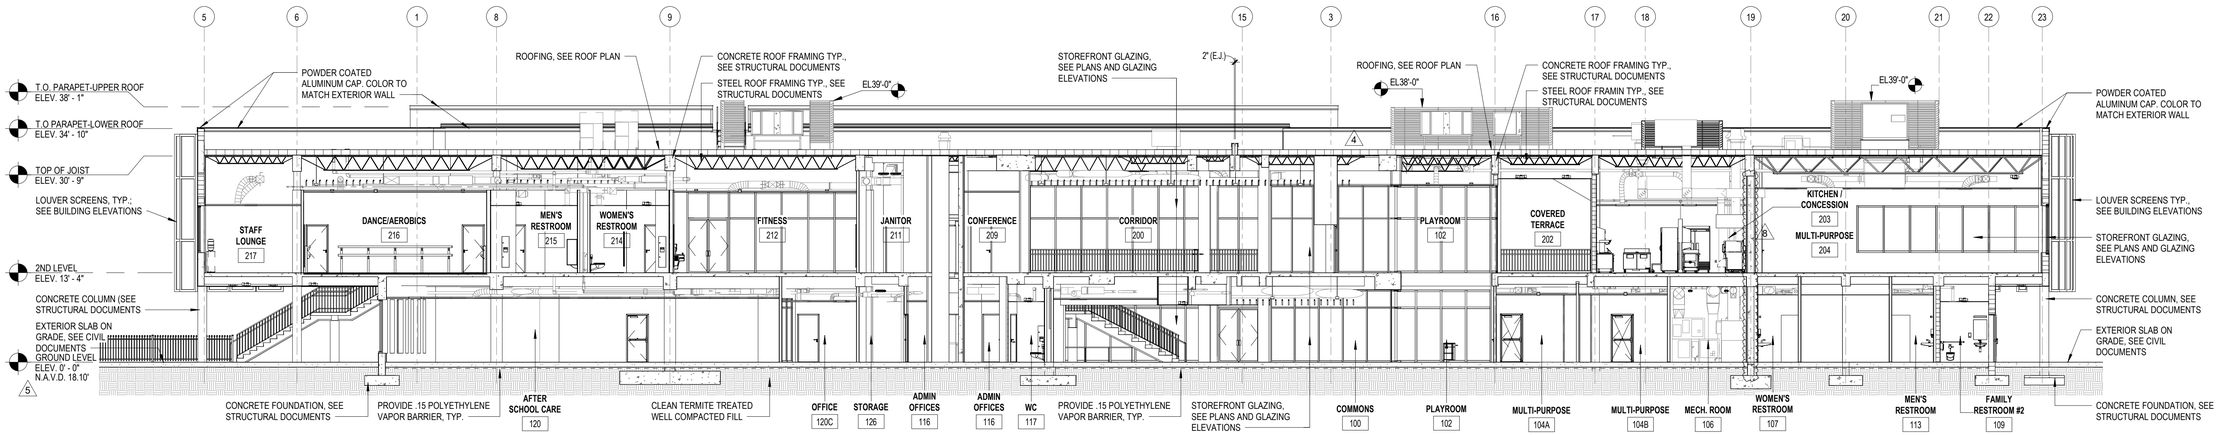

1 / A-301 **BUILDING SECTION**

Scale: 3/32" = 1'-0"

CARTAYA & ASSOCIATES
ARCHITECTS P.A.
cartayaandassociates.com

2400 E. COMMERCIAL BLVD. SUITE 201
FT. LAUDERDALE, FLORIDA 33308
954-771-2724

SEAL:

AA C001388

PROJECT:

CITY OF DELRAY BEACH
POMPEY PARK REC CENTER
1101 NW 2ND ST, DELRAY BEACH
FL 33444

ALL DESIGNS AND DETAILS INDICATED OR REPRESENTED BY THIS DRAWING ARE AND SHALL REMAIN THE PROPERTY OF CARTAYA & ASSOCIATES ARCHITECTS P.A. AND WERE CREATED, EVOLVED AND DEVELOPED FOR USE ON AND IN CONNECTION WITH THE SPECIFIED PROJECT. THEY MAY NOT BE USED OR DISCLOSED BY ANY PERSON, FIRM OR CORPORATION FOR ANY PURPOSE WHATSOEVER WITHOUT THE WRITTEN PERMISSION OF CARTAYA & ASSOCIATES ARCHITECTS P.A. A PRINCIPAL OF THE THE FIRM OR BE LIABLE FOR THE FULL COST OF REDESIGN, PREPARATION OF ACCURATE DRAWINGS AND ANY OTHER DAMAGES. ANY REUSE OF THESE DRAWINGS WITHOUT WRITTEN VERIFICATION OR ADAPTATION BY CARTAYA & ASSOCIATES ARCHITECTS P.A. FOR THE SPECIFIED PROJECT SHALL BE AT THE USER'S SOLE RISK AND WITHOUT LIABILITY OR LEGAL EXPOSURE TO THE ARCHITECT. THE USER SHALL INDEMNIFY AND HOLD HARMLESS THE ARCHITECT AGAINST ALL CLAIMS, COSTS, DAMAGES, LOSSES AND EXPENSES ARISING OUT OF OR RESULTING THEREFROM. THE CONTRACTOR SHALL VERIFY ALL EXISTING CONDITIONS AND DIMENSIONS PRIOR TO THE COMMENCEMENT OF ANY WORK. DO NOT SCALE DRAWINGS. USE FIGURED DIMENSIONS ONLY.

REVISIONS:

2	07-18-2022	SPRAB REVIEW
4	03-20-2023	BD COMMENTS
5	05-05-2023	FOR PERMIT
8	09-22-2025	CONFORMED SET

CONFORMED SET 09/22/2025

TITLE: BUILDING SECTIONS

DATE: Dec 27, 2022
DRAWN BY: SV, CC, EE, LS
CHECKED BY: JJ, LS, JS

JOB NO: 21122

SHEET: A-301

12/1/2025 6:20:15 PM C:\Users\dlopera\Documents\2122 - Pompey Park - V2021_dloperaJSN8T.rvt

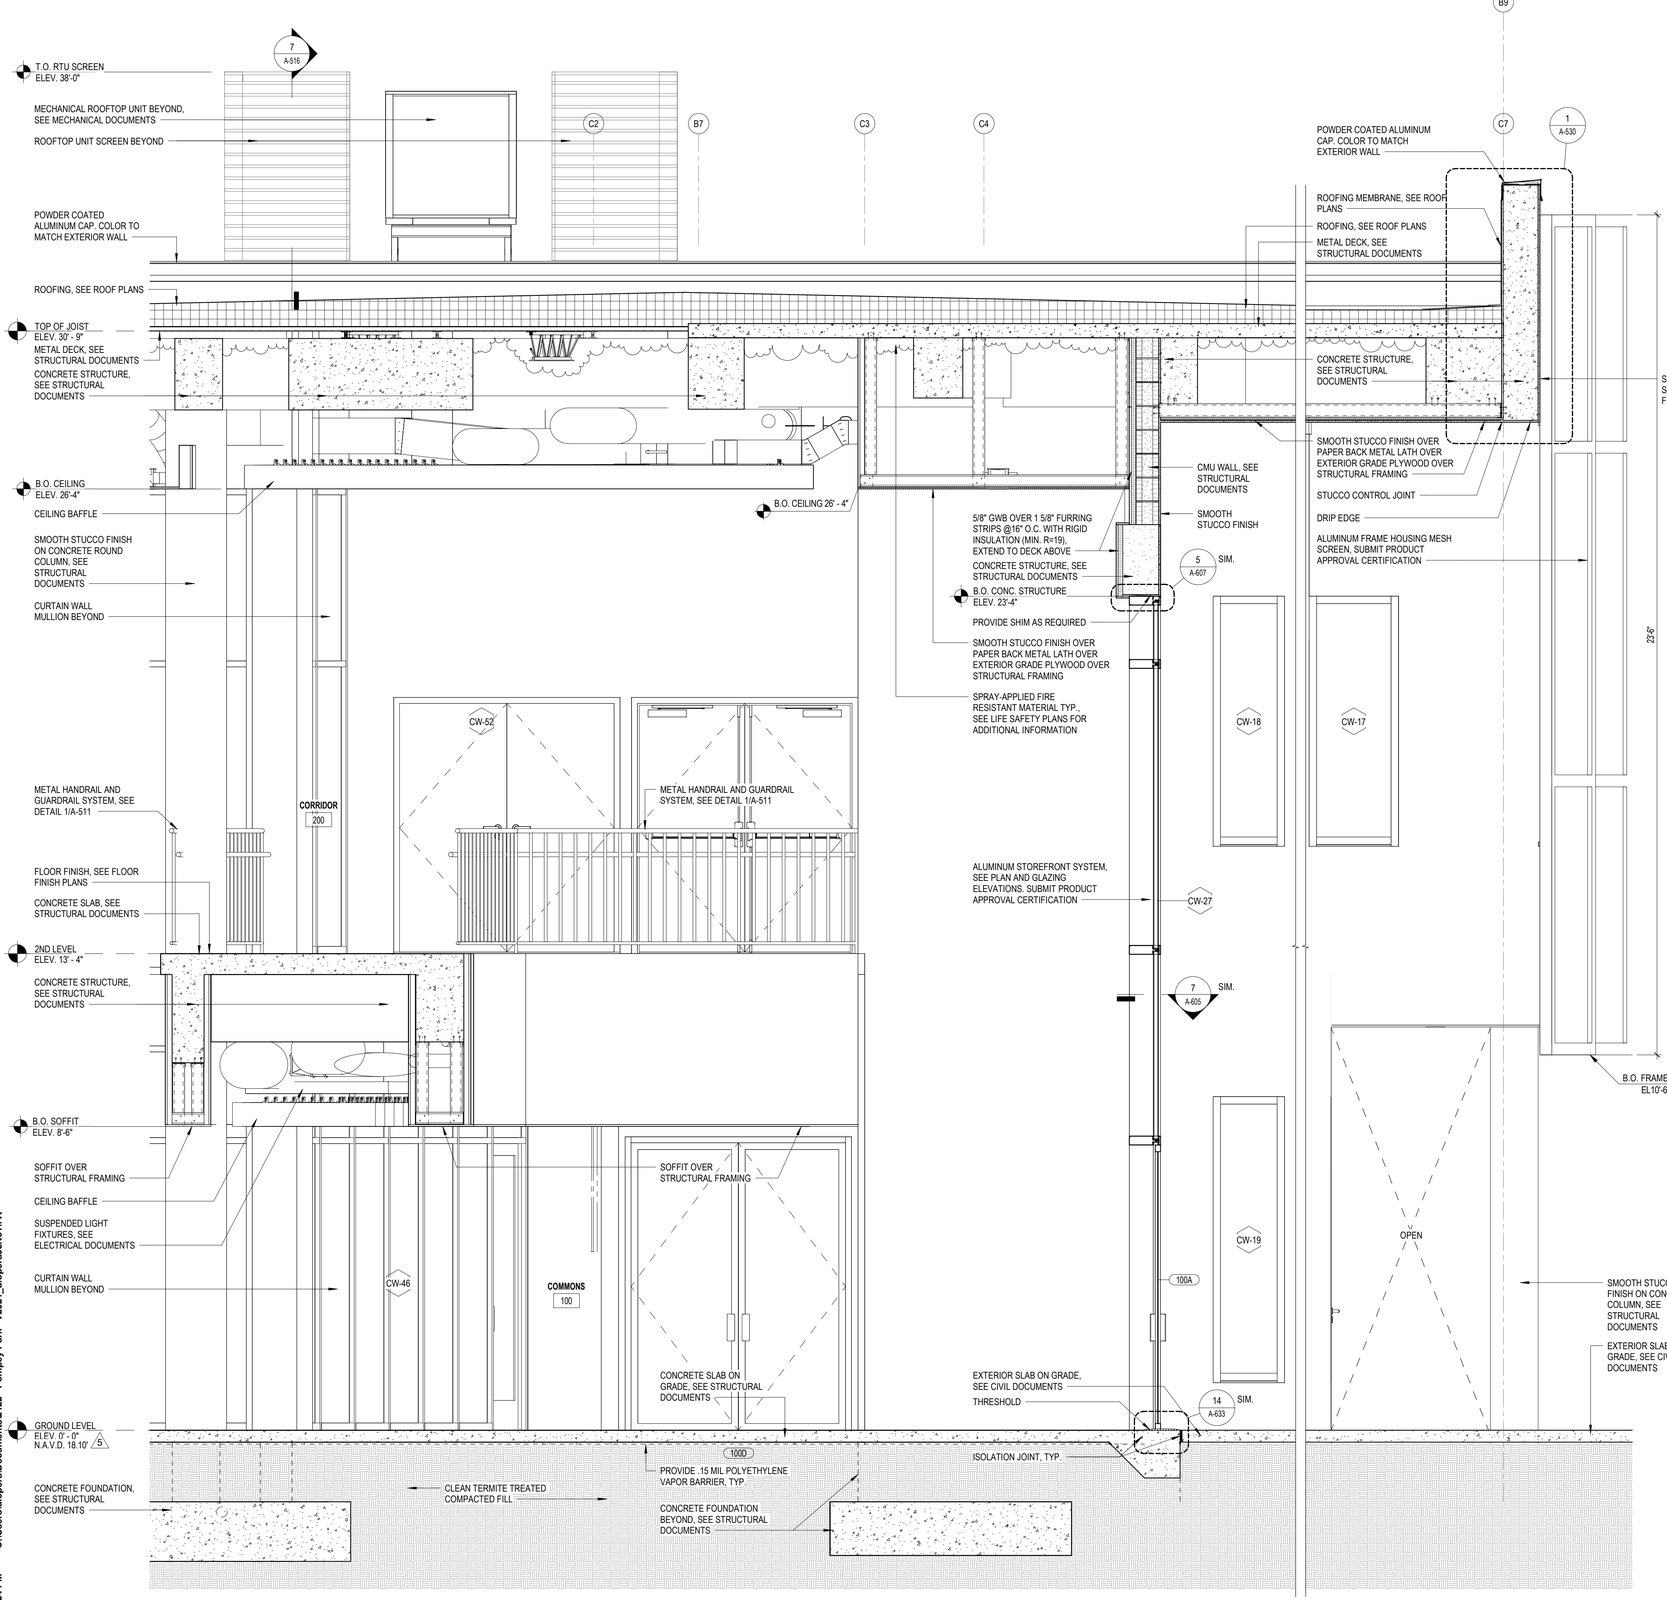

2 WALL SECTION

Scale: 1/2" = 1'-0"

1 WALL SECTION

Scale: 1/2" = 1'-0"

CARTAYA & ASSOCIATES
ARCHITECTS P.A.
cartayaandassociates.com

2400 E. COMMERCIAL BLVD. SUITE 201
FT. LAUDERDALE, FLORIDA 33308
954-771-2724

SEAL: AA C001388

PROJECT:
CITY OF DELRAY BEACH
POMPEY PARK REC CENTER
1101 NW 2ND ST, DELRAY BEACH
FL 33444

ALL DESIGNS AND DETAILS SHOWN ON THESE DRAWINGS ARE PROPRIETARY AND SHALL REMAIN THE PROPERTY OF CARTAYA & ASSOCIATES ARCHITECTS P.A. AND WERE CREATED, EVOLVED AND DEVELOPED FOR USE ON AND IN CONNECTION WITH THE SPECIFIED PROJECT. THEY ARE NOT TO BE USED IN WHOLE OR IN PART, FOR ANY OTHER PROJECT, WITHOUT THE WRITTEN AUTHORIZATION OF CARTAYA & ASSOCIATES ARCHITECTS P.A. AND RECEIPT BY THE FIRM OF A SATISFACTORY AGREEMENT TO PROTECT ITS INTERESTS THEREIN. VISUAL CONTACT WITH THESE DRAWINGS OR ANY PART THEREOF SHALL CONSTITUTE PRIMA FACIE EVIDENCE OF ACCEPTANCE OF THESE RESTRICTIONS. ANY UNAUTHORIZED USE OF THESE DRAWINGS WILL BE PURSUED TO THE FULLEST LEGAL RECOURSE. THE CONTRACTOR SHALL VERIFY ALL EXISTING CONDITIONS AND DIMENSIONS IN THE FIELD AND REPORT ANY DISCREPANCIES TO THE ARCHITECT BEFORE PROCEEDING. DO NOT SCALE DRAWINGS. USE FIGURED DIMENSIONS ONLY. ALL DRAWINGS ARE INSTRUMENTS OF SERVICE AND SHALL REMAIN THE PROPERTY OF THE ARCHITECT. ALL RIGHTS RESERVED UNDER FEDERAL COPYRIGHT LAWS. © 2024 CARTAYA & ASSOCIATES ARCHITECTS P.A.

REVISIONS:
5 02-09-2024 REVISION

CONFORMED SET 09/22/2025

TITLE: WALL SECTIONS

DATE: Dec 27, 2022
DRAWN BY: SV, CC, EE, LS
CHECKED BY: JJ, LS, JS

JOB NO: 21122

SHEET: A-310

10/22/2025 3:13:24 PM C:\Users\dlopera\Documents\2122 - Pompey Park - V2021_dlopera\J5N8T.rvt

10/22/2025 3:13:25 PM C:\Users\dlopera\Documents\2122 - Pompey Park - V2021_dloperaJSN8T.rvt

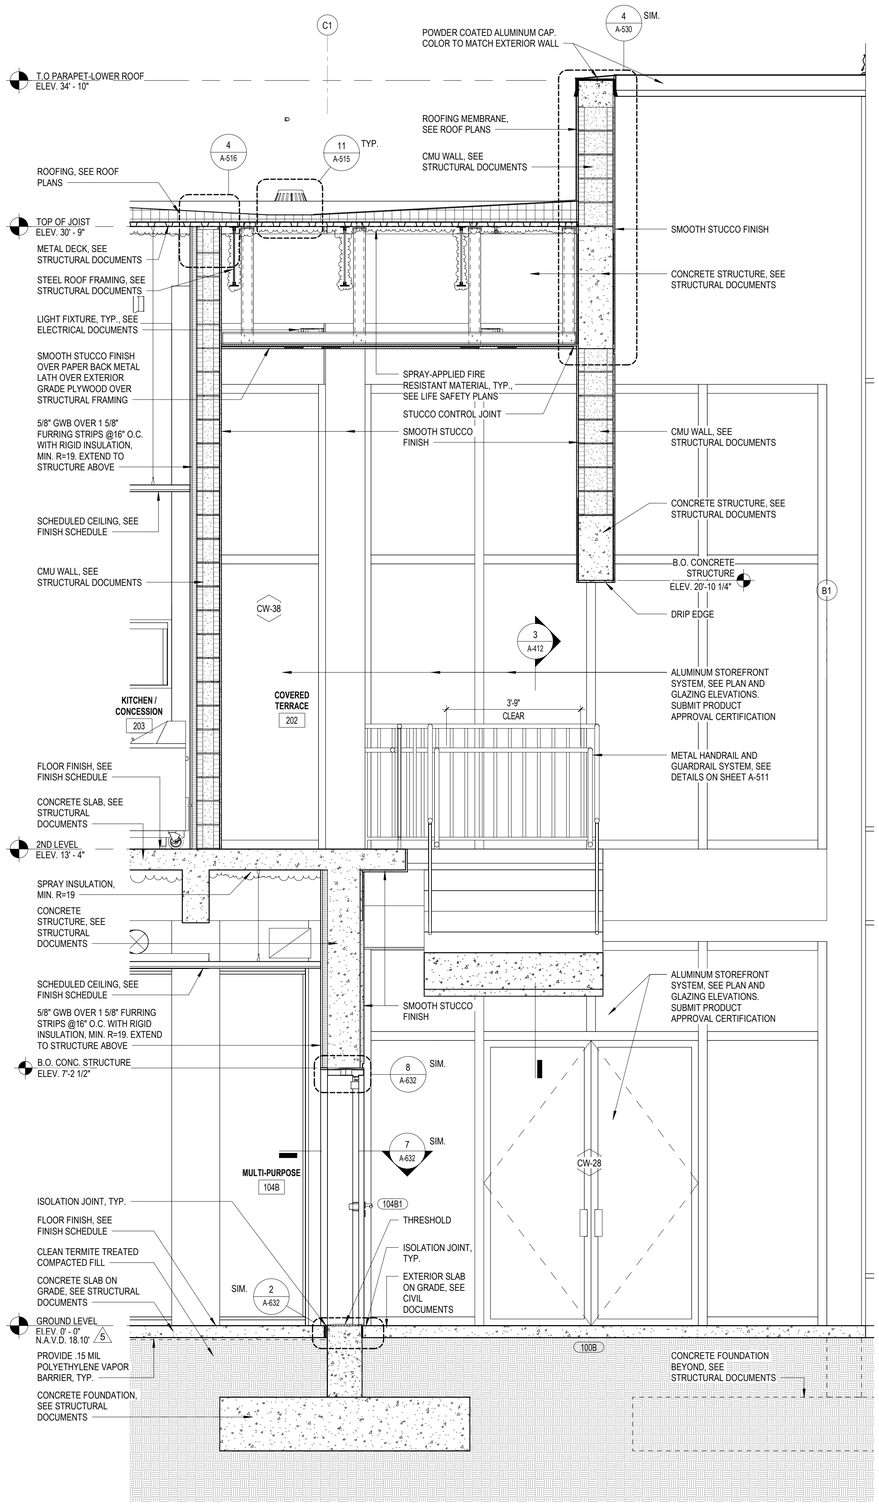

1 WALL SECTION

Scale: 1/2" = 1'-0"

CARTAYA & ASSOCIATES
ARCHITECTS P.A.
cartayaandassociates.com

2400 E. COMMERCIAL BLVD. SUITE 201
FT. LAUDERDALE, FLORIDA 33308
954-771-2724

SEAL: AA C001388

PROJECT:
CITY OF DELRAY BEACH
POMPEY PARK REC CENTER
1101 NW 2ND ST, DELRAY BEACH FL 33444

ALL DESIGNS AND DETAILS INDICATED OR REPRESENTED BY THESE PLANS, INCLUDING BUT NOT LIMITED TO ARCHITECTURAL, STRUCTURAL, MECHANICAL, ELECTRICAL AND PLUMBING DESIGNS, ARE THE PROPERTY OF AND THE EXCLUSIVE COPYRIGHT OF CARTAYA & ASSOCIATES ARCHITECTS P.A. AND MAY NOT BE USED IN WHOLE OR IN PART FOR ANY PURPOSE WHATSOEVER WITHOUT THE WRITTEN PERMISSION OF CARTAYA & ASSOCIATES ARCHITECTS P.A. ANY UNAUTHORIZED USE OF THESE PLANS SHALL BE AT THE USER'S SOLE RISK AND WITHOUT LIABILITY TO CARTAYA & ASSOCIATES ARCHITECTS P.A. THE USER OF THESE PLANS AGREES TO INDEMNIFY AND HOLD HARMLESS CARTAYA & ASSOCIATES ARCHITECTS P.A. FROM ALL CLAIMS, DAMAGES, LOSSES AND EXPENSES ARISING OUT OF OR RESULTING FROM SUCH UNAUTHORIZED USE. IN THE EVENT OF UNAUTHORIZED USE, THE USER SHALL BE LIABLE FOR THE FULL COST OF THE ARCHITECT'S FEE FOR THE PREPARATION OF THESE PLANS. THE USER SHALL ALSO BE LIABLE FOR THE FULL COST OF ANY LEGAL RECOURSE. THE CONTRACTOR SHALL VERIFY ALL EXISTING CONDITIONS AND DIMENSIONS IN THE FIELD AND REPORT ANY DISCREPANCIES TO THE ARCHITECT BEFORE PROCEEDING. DO NOT SCALE DRAWINGS.

REVISIONS:
5 02-09-2024 REVISION

CONFORMED SET 09/22/2025

TITLE: WALL SECTIONS

DATE: Dec 27, 2022
DRAWN BY: SV, CC, EE, LS
CHECKED BY: JJ, LS, JS

JOB NO: 21122

SHEET: A-311

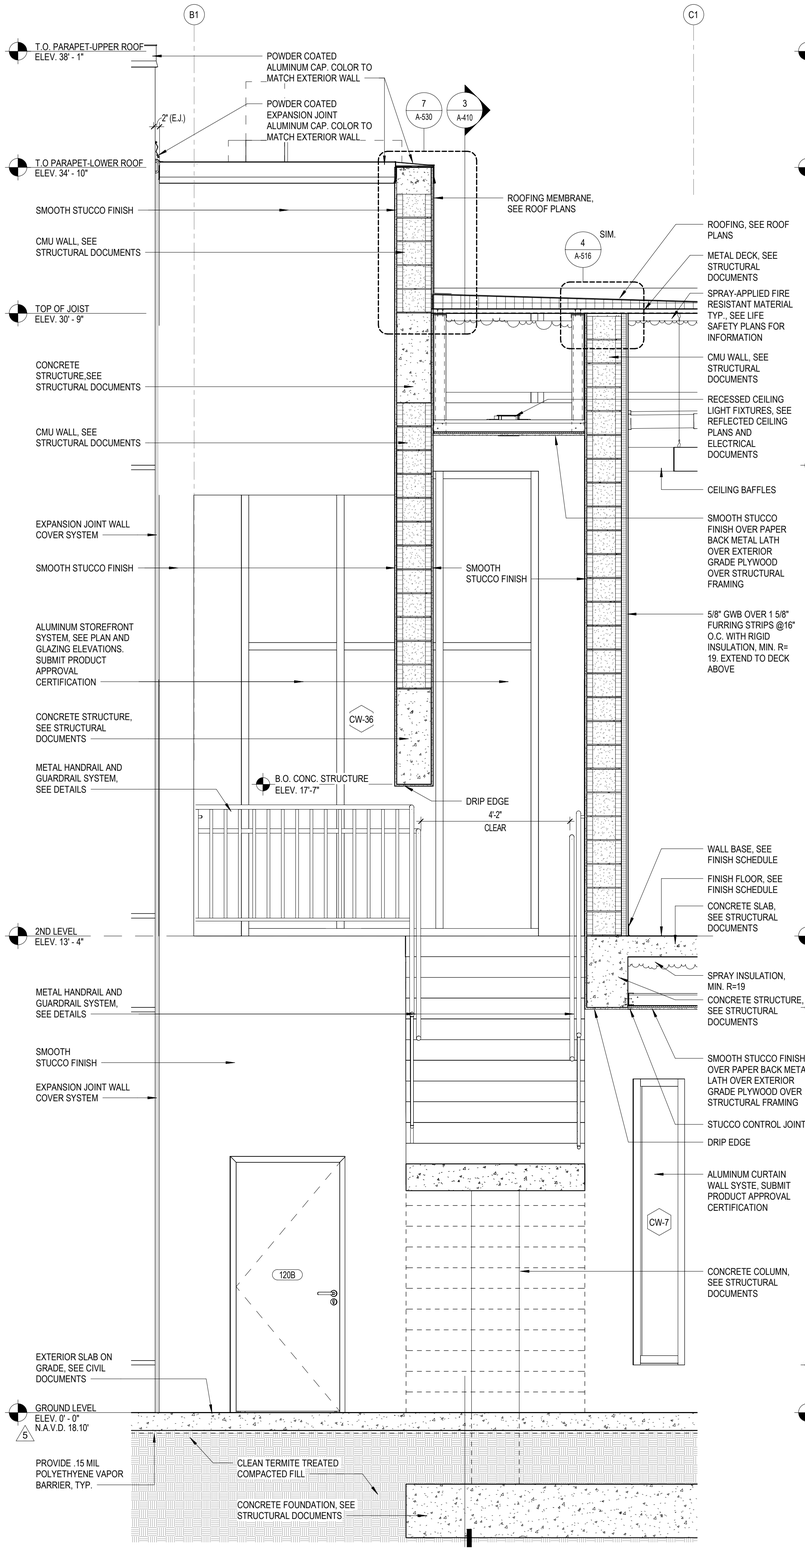

3 WALL SECTION

Scale: 1/2" = 1'-0"

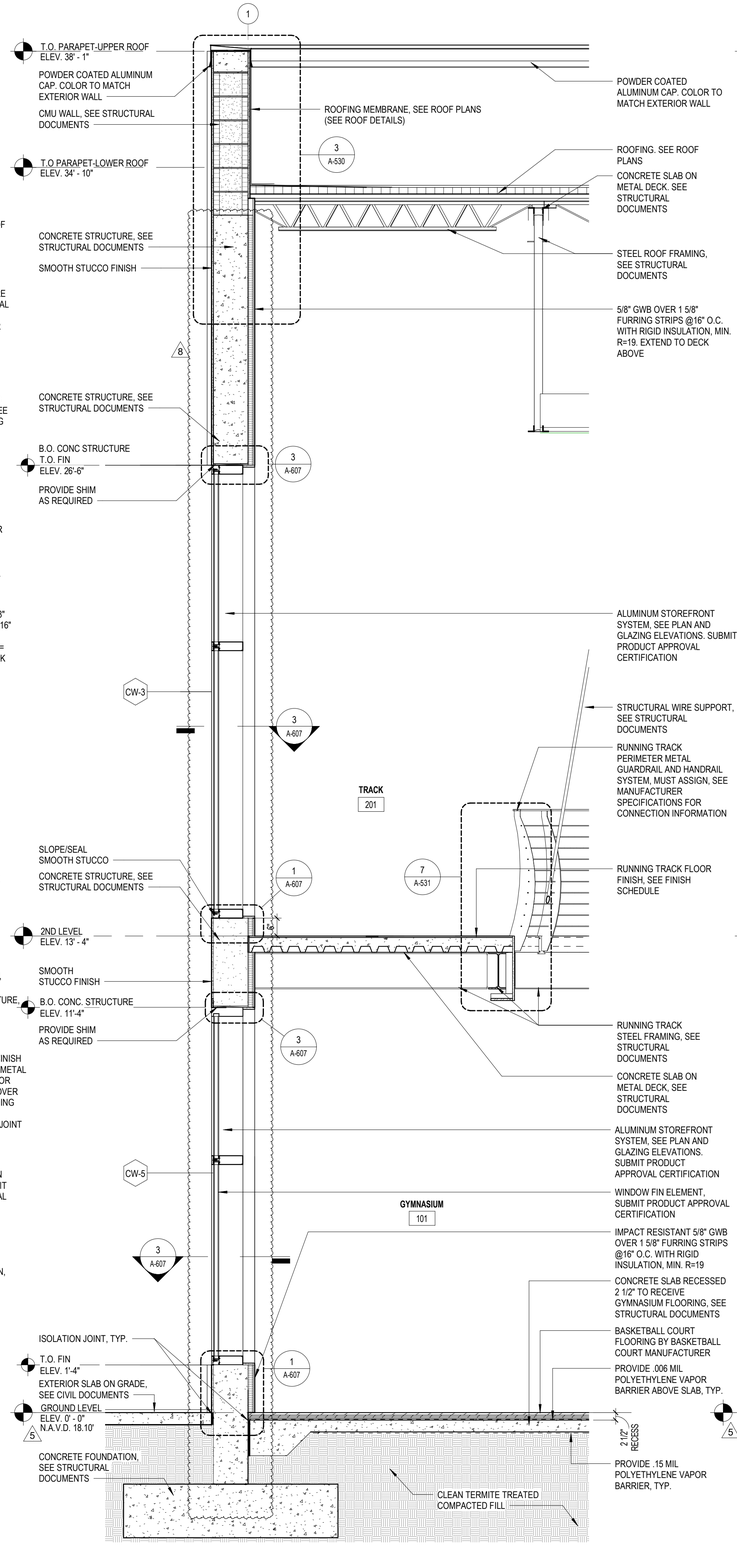

2 WALL SECTION

Scale: 1/2" = 1'-0"

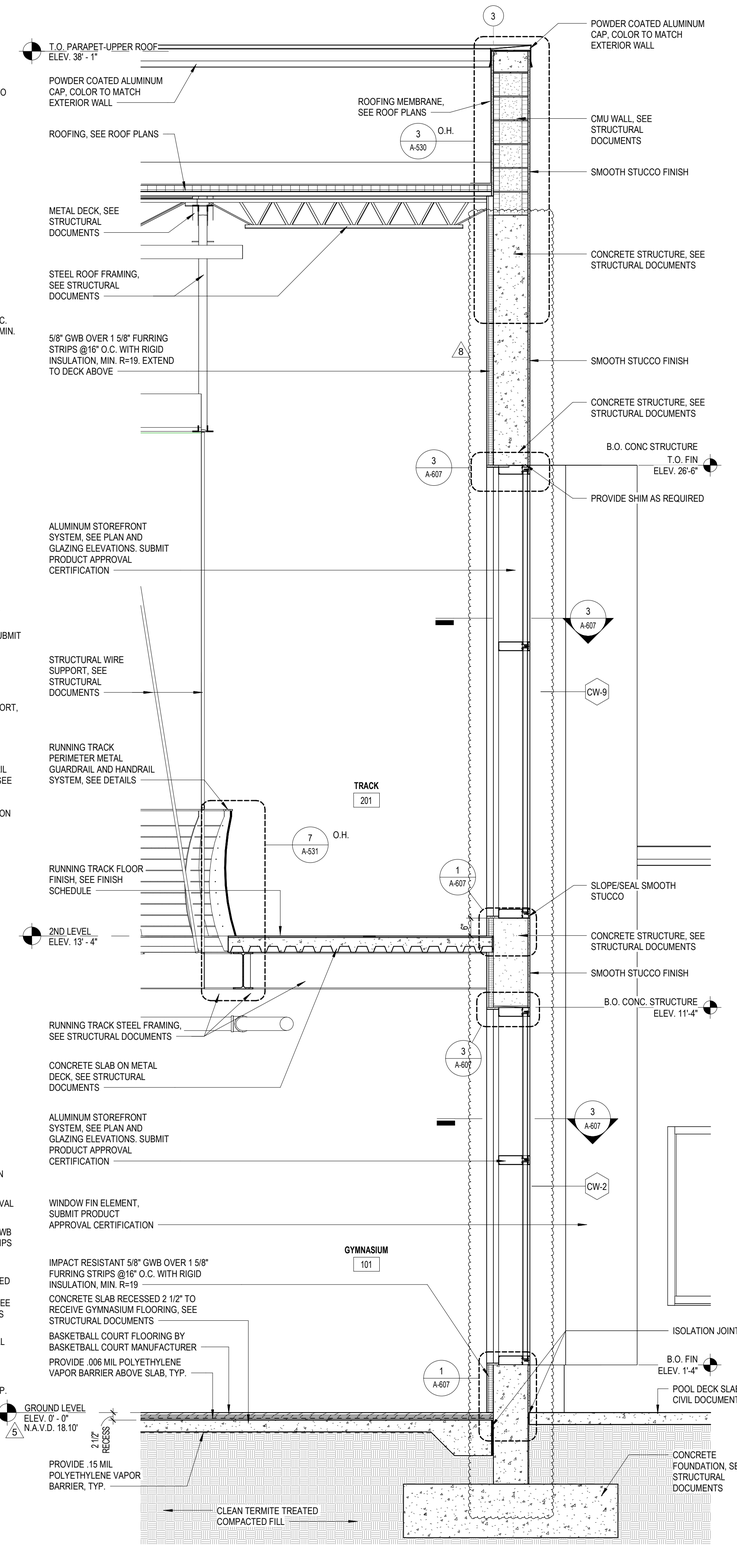

1 WALL SECTION

Scale: 1/2" = 1'-0"

CARTAYA & ASSOCIATES
ARCHITECTS P.A.
cartayaandassociates.com
2400 E. COMMERCIAL BLVD. SUITE 201
FT. LAUDERDALE, FLORIDA 33308
954-771-2724

SEAL:

AA C001388

PROJECT:

CITY OF DELRAY BEACH
POMPEY PARK REC CENTER
1101 NW 2ND ST, DELRAY BEACH
FL 33444

ALL DESIGNS AND PLANS INDICATED OR REPRESENTED BY THIS DRAWING ARE AND SHALL REMAIN THE PROPERTY OF CARTAYA & ASSOCIATES ARCHITECTS P.A. AND WERE CREATED AND DEVELOPED FOR USE IN CONNECTION WITH THE SPECIFIED PROJECT. THIS IS THE EXCLUSIVE PROPERTY OF CARTAYA & ASSOCIATES ARCHITECTS P.A. AND IS NOT TO BE USED IN WHOLE OR IN PART FOR ANY OTHER PROJECT WITHOUT THE WRITTEN AUTHORIZATION OF CARTAYA & ASSOCIATES ARCHITECTS P.A. AND A PRINCIPAL OF THE FIRM FOR BE LIABLE FOR THE FULLEST LEGAL RESOURCE. THE CONTRACTOR SHALL VERIFY ALL EXISTING CONDITIONS AND DIMENSIONS ON THE JOB SITE AND SHALL NOTIFY THE ARCHITECT OF ANY DISCREPANCIES BEFORE PROCEEDING. DO NOT SCALE DRAWINGS. USE FIGURED DIMENSIONS ONLY. ALL WORK SHALL CONFORM TO ALL APPLICABLE CODES AND ORDINANCES

REVISIONS:
5 02-09-2024 REVISION
8 09-22-2025 CONFORMED SET

CONFORMED SET 09/22/2025

TITLE: WALL SECTIONS

DATE: Dec 27, 2022
DRAWN BY: SV, CC, EE, LS
CHECKED BY: JJ, LS, JS

JOB NO: 21122

SHEET: A-312

11/21/2025 3:43:37 PM C:\Users\egiraldo\Documents\2122 - Pompey Park - V20'21_egiraldoKDW22.rvt

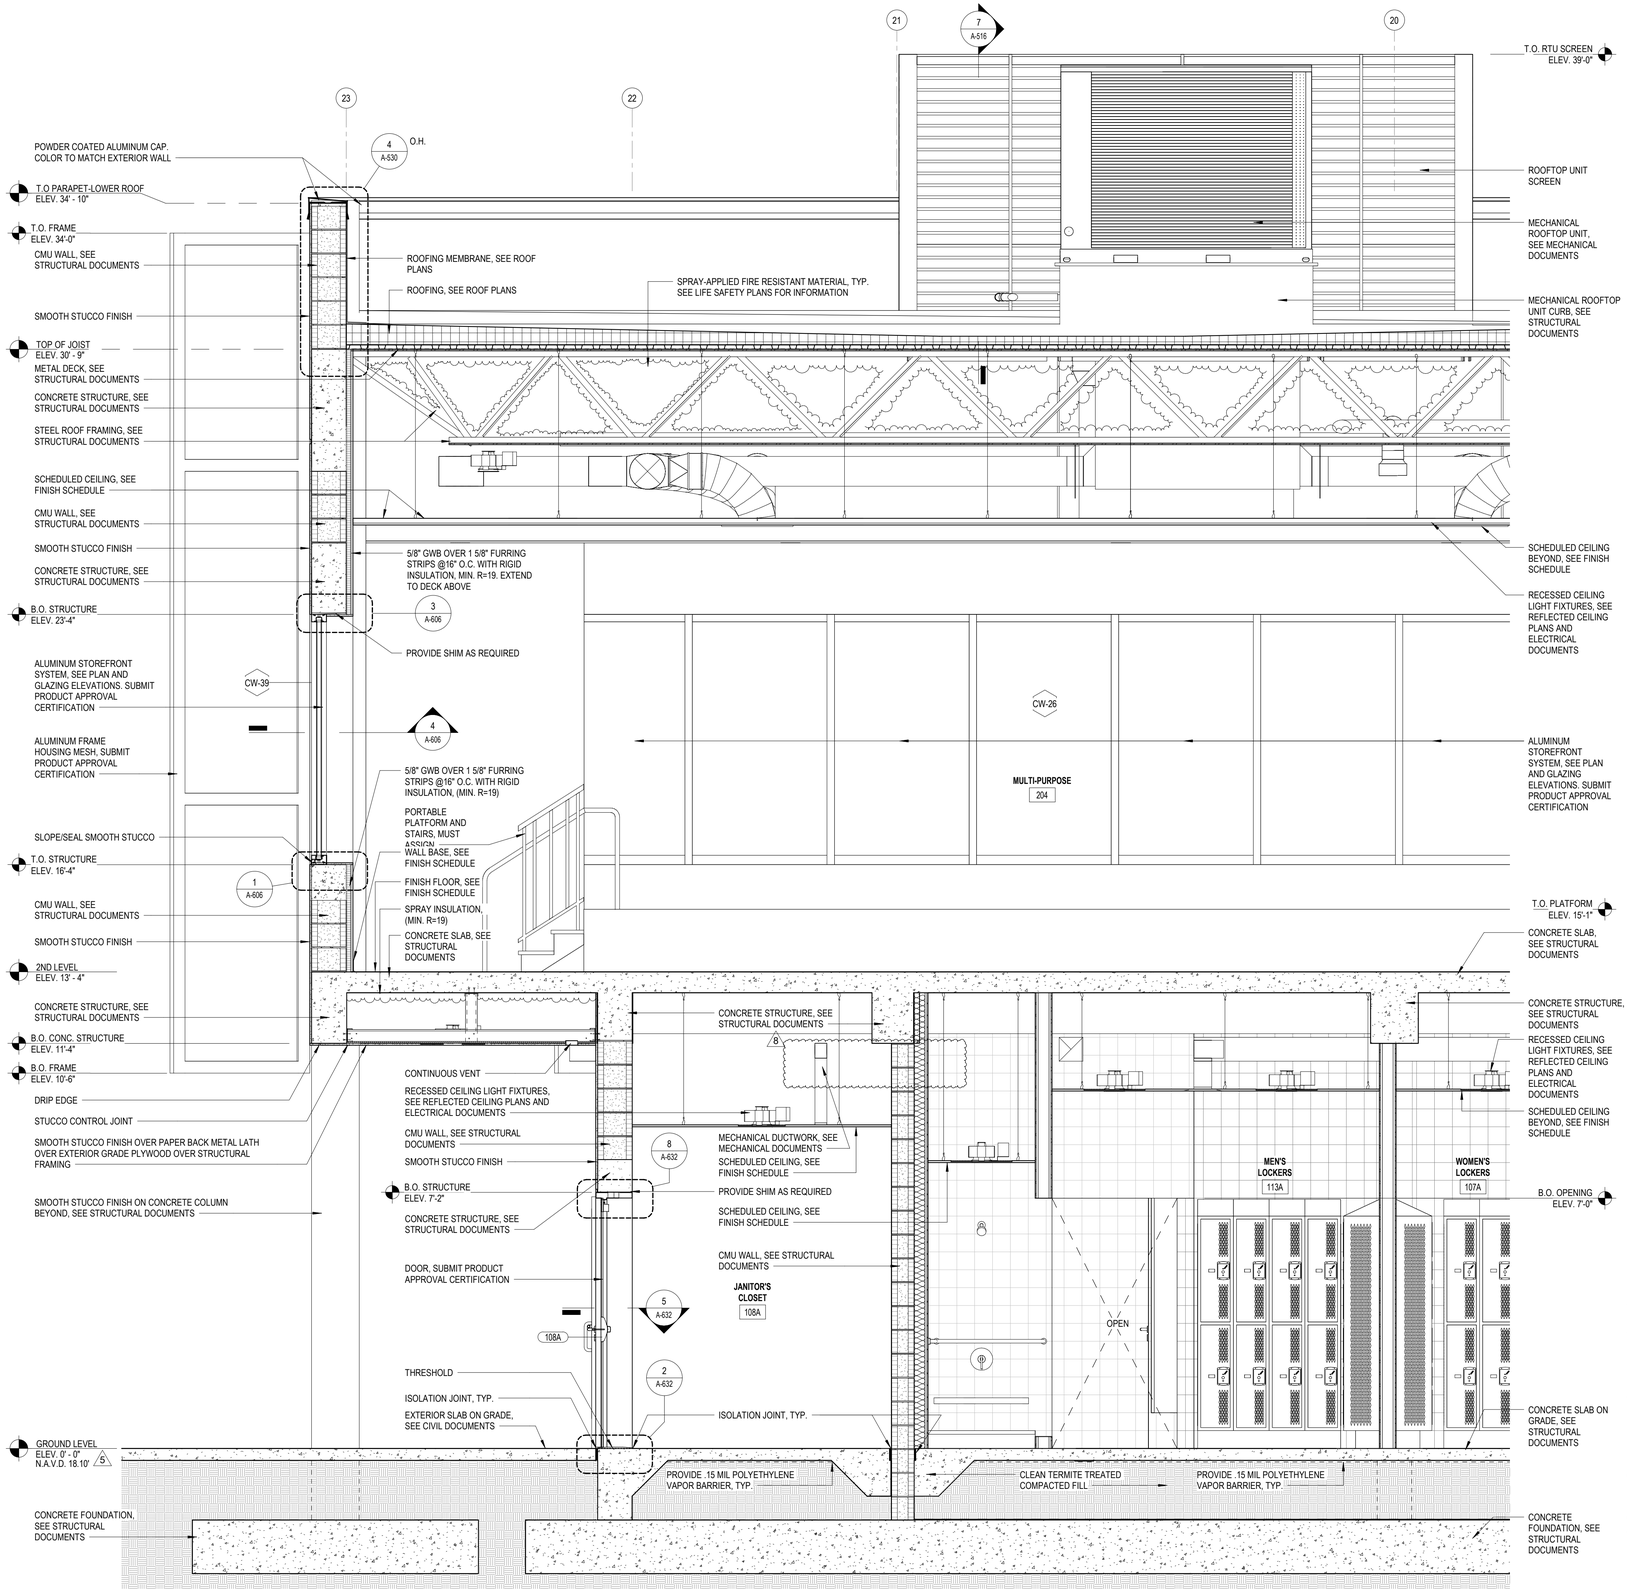

1 WALL SECTION

Scale: 1/2" = 1'-0"

CARTAYA & ASSOCIATES
ARCHITECTS P.A.
cartayaandassociates.com

2400 E. COMMERCIAL BLVD. SUITE 201
FT. LAUDERDALE, FLORIDA 33308
954-771-2724

SEAL:

AA C001388

PROJECT:

CITY OF DELRAY BEACH
POMPEY PARK REC CENTER
1101 NW 2ND ST, DELRAY BEACH
FL 33444

ALL DESIGNS AND DETAILS INDICATED OR REPRESENTED BY THESE DRAWINGS ARE THE PROPERTY OF CARTAYA & ASSOCIATES ARCHITECTS P.A. AND ARE NOT TO BE USED IN WHOLE OR IN PART FOR ANY PURPOSE WHATSOEVER WITHOUT THE WRITTEN APPROVAL OF THE FIRM OR BE LIABLE FOR THE FULLEST LEGAL RESOURCE. THE CONTRACTOR SHALL VERIFY ALL EXISTING CONDITIONS AND DIMENSIONS IN THE FIELD AND REPORT TO THE ARCHITECT ANY DISCREPANCIES BEFORE PROCEEDING. DO NOT SCALE DRAWINGS.

REVISIONS:
5 02-09-2024 REVISION
8 09-22-2025 CONFORMED SET

CONFORMED SET 09/22/2025

TITLE: WALL SECTIONS

DATE: Dec 27, 2022
DRAWN BY: SV, CC, EE, LS
CHECKED BY: JJ, LS, JS

JOB NO: 21122

SHEET: A-313

10/22/2025 3:13:29 PM C:\Users\dlopera\Documents\2122 - Pompey Park - V2021_dloperaJSN8T.rvt

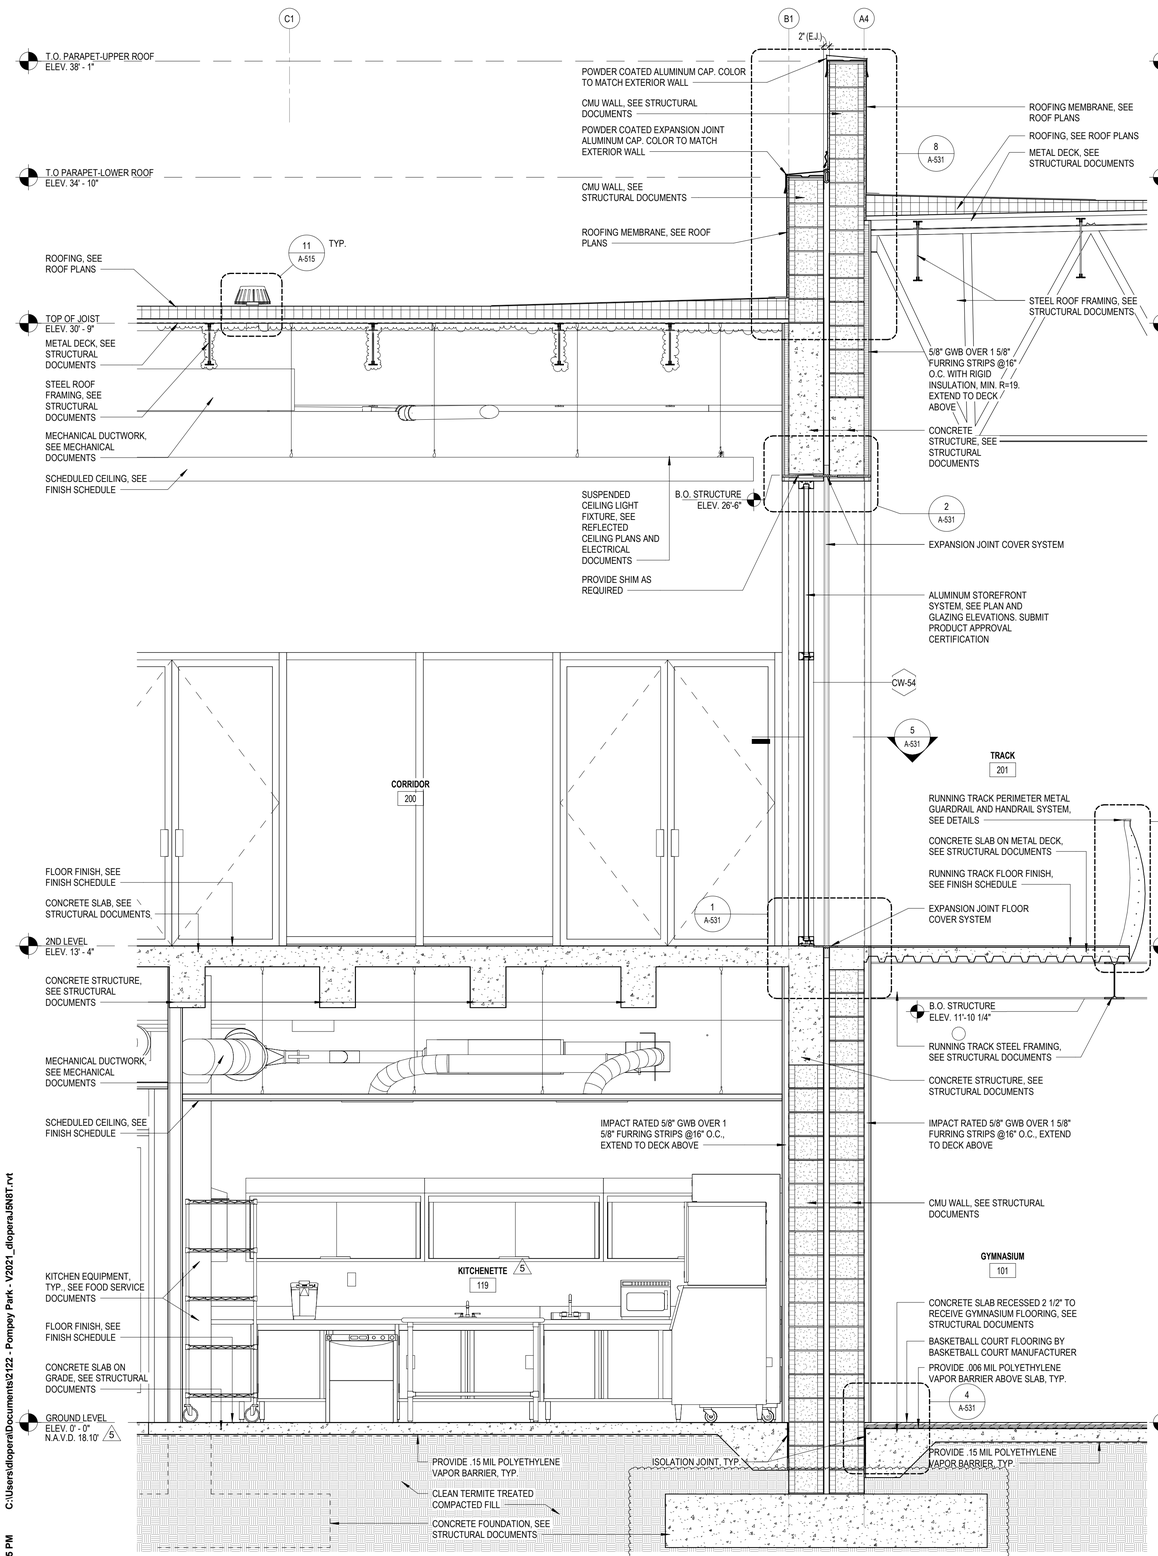

2 WALL SECTION

Scale: 1/2" = 1'-0"

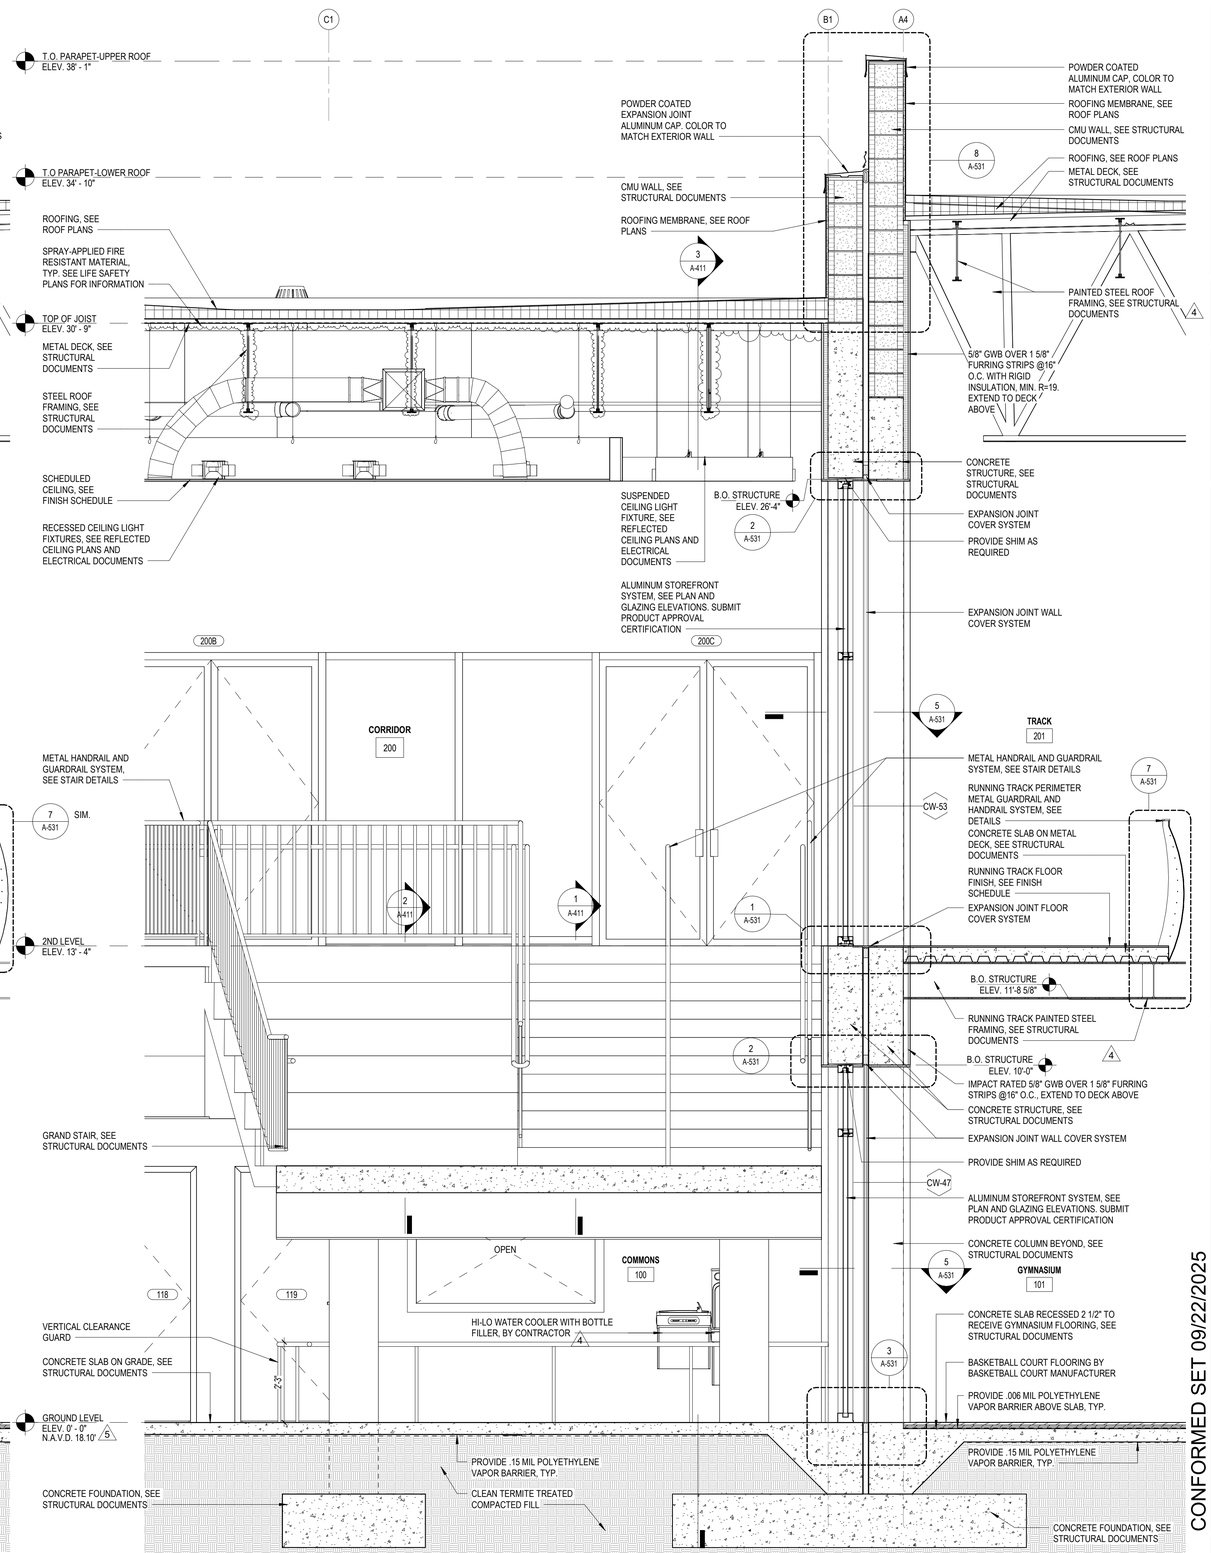

1 WALL SECTION

Scale: 1/2" = 1'-0"

CARTAYA & ASSOCIATES
ARCHITECTS P.A.
cartayaandassociates.com
2400 E. COMMERCIAL BLVD. SUITE 201
FT. LAUDERDALE, FLORIDA 33308
954-771-2724

SEAL: AA C001388

PROJECT:
CITY OF DELRAY BEACH
POMPEY PARK REC CENTER
1101 NW 2ND ST, DELRAY BEACH
FL 33444

ALL DESIGNS AND DETAILS REPRESENTED BY THESE DRAWINGS ARE PROPRIETARY IN NATURE AND ARE THE PROPERTY OF CARTAYA & ASSOCIATES ARCHITECTS P.A. ALL RIGHTS RESERVED. THESE DRAWINGS ARE NOT TO BE USED IN WHOLE OR IN PART FOR ANY PURPOSE WHATSOEVER WITHOUT THE WRITTEN CONSENT OF A PRINCIPAL OF THE FIRM. THEY ARE NOT TO BE LOANED, COPIED OR DISCLOSED TO ANY UNAUTHORIZED PERSON OR ENTITY WITHOUT THE SAME CONSENT. ANY REUSE WITHOUT SUCH CONSENT SHALL BE AT THE RECIPIENT'S SOLE RISK AND WITHOUT LIABILITY TO THE ARCHITECT. THE RECIPIENT SHALL INDEMNIFY AND HOLD HARMLESS THE ARCHITECT AND HIS CONSULTANTS FROM ALL CLAIMS, DAMAGES, LOSSES AND EXPENSES ARISING OUT OF OR RESULTING THEREFROM. SUBMISSION OR DISTRIBUTION OF THESE DRAWINGS TO MEET OFFICIAL REGULATORY REQUIREMENTS OR FOR OTHER PURPOSES IN CONNECTION WITH THE PROJECT IS NOT TO BE CONSTRUED AS PUBLICATION IN DEROGATION OF THE ARCHITECT'S COPYRIGHT OR OTHER RESERVED RIGHTS. THE CONTRACTOR SHALL VERIFY ALL EXISTING CONDITIONS AND DIMENSIONS BEFORE BEGINNING WORK. THE CONTRACTOR SHALL NOTIFY THE ARCHITECT OF ANY DISCREPANCIES BEFORE PROCEEDING. DO NOT SCALE DRAWINGS. USE FIGURED DIMENSIONS ONLY. ALL WORK SHALL BE PERFORMED IN ACCORDANCE WITH ALL APPLICABLE CODES AND REGULATIONS.

REVISIONS:
4 03-20-2023 BID COMMENTS
5 05-08-2023 REVISION
8 09-22-2025 CONFORMED SET

CONFORMED SET 09/22/2025

TITLE: WALL SECTIONS

DATE: Dec 27, 2022
DRAWN BY: SV, CC, EE, LS
CHECKED BY: JJ, LS, JS

JOB NO: 21122

SHEET: A-314

10/22/2025 3:13:35 PM C:\Users\dlopera\Documents\2122 - Pompey Park - V2021_dloperaJ5N8T.rvt

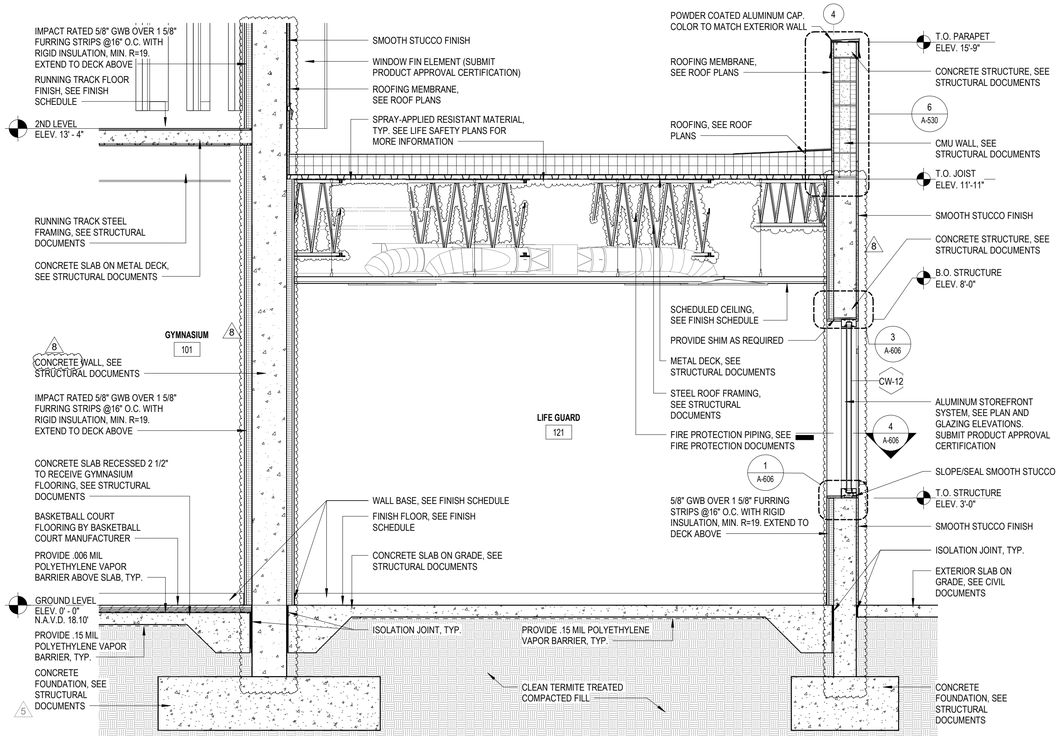

3 WALL SECTION

Scale: 1/2" = 1'-0"

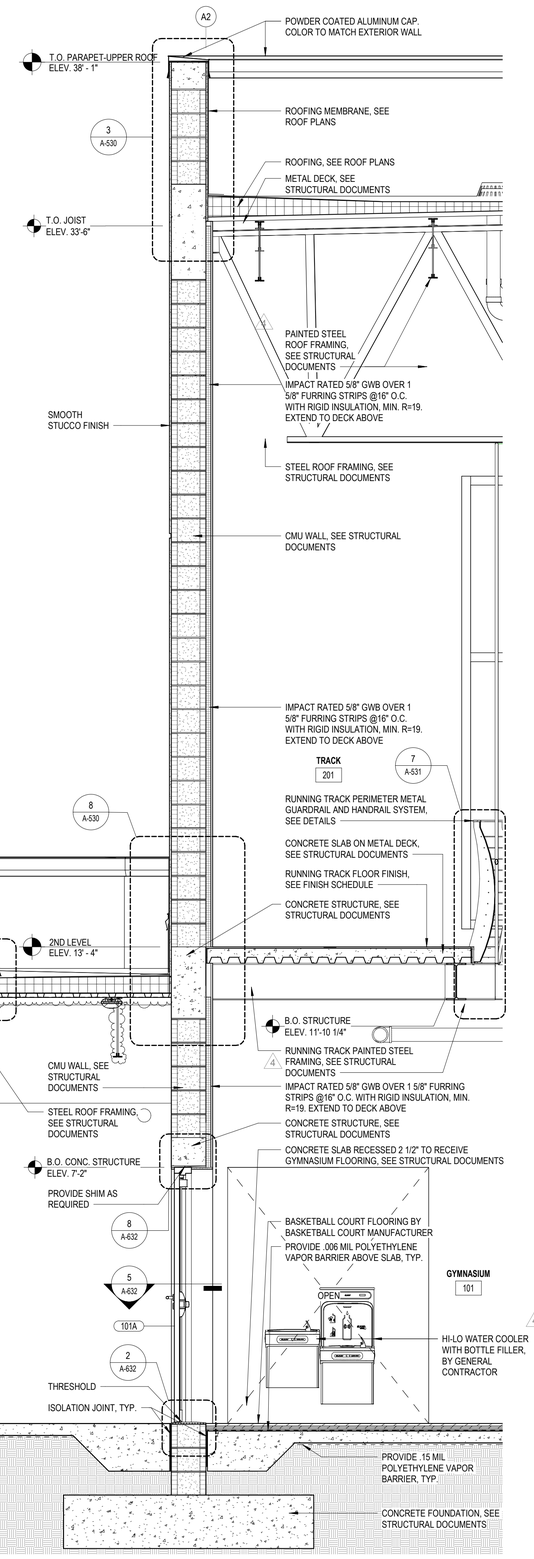

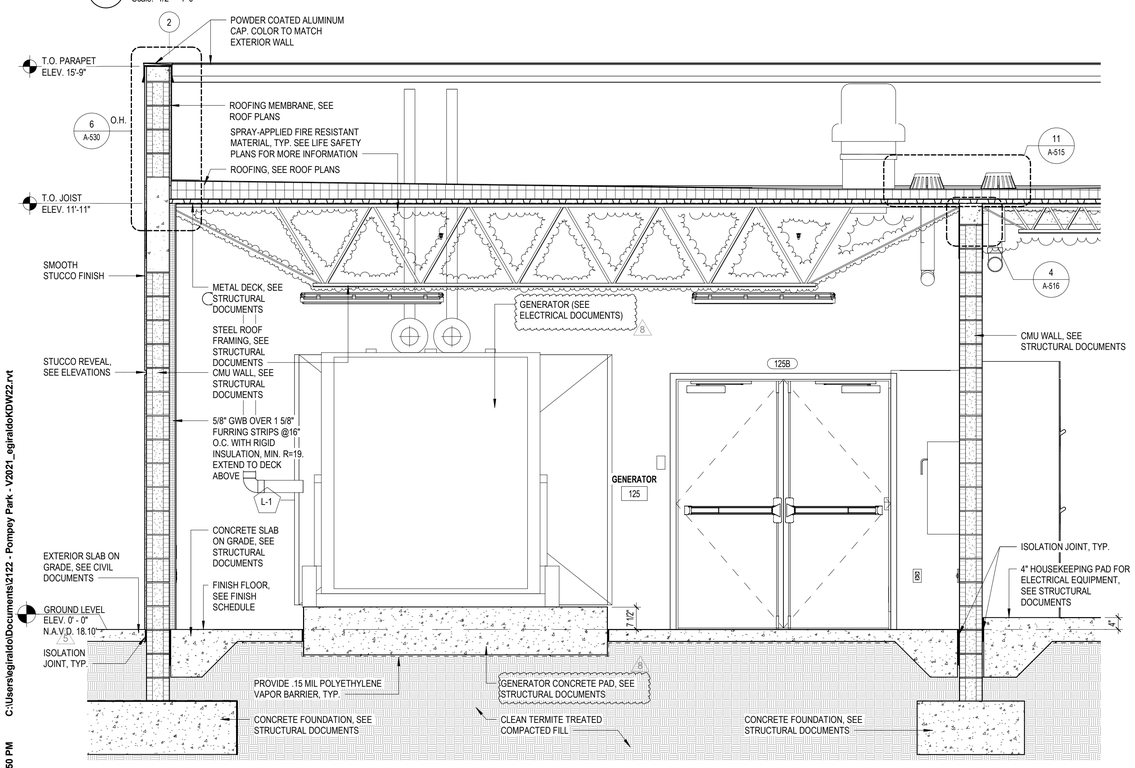

2 WALL SECTION

Scale: 1/2" = 1'-0"

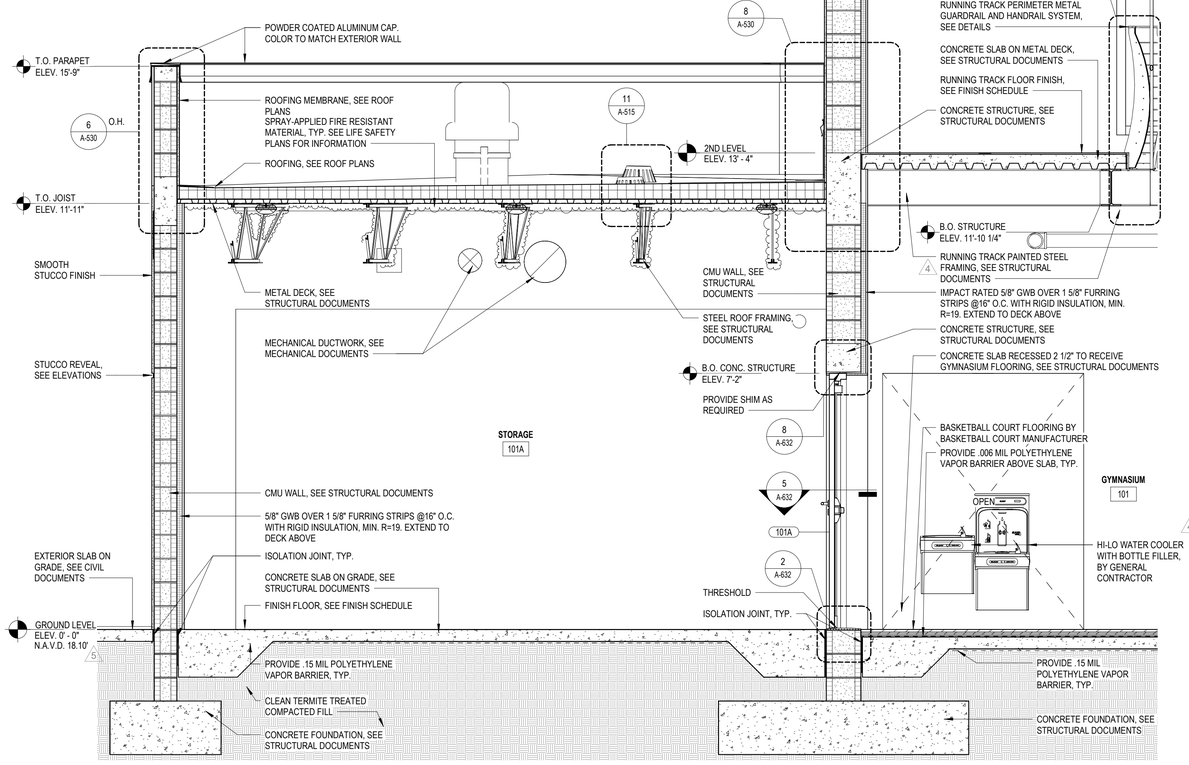

1 WALL SECTION

Scale: 1/2" = 1'-0"

CARTAYA & ASSOCIATES
ARCHITECTS P.A.
cartayaandassociates.com
2400 E. COMMERCIAL BLVD. SUITE 201
FT. LAUDERDALE, FLORIDA 33308
954-771-2724

SEAL: AA C001388

PROJECT:
CITY OF DELRAY BEACH
POMPEY PARK REC CENTER
1101 NW 2ND ST, DELRAY BEACH
FL 33444

ALL DESIGNS AND PLANS INDICATED OR REPRESENTED BY THIS DRAWING, ARE AND SHALL REMAIN THE PROPERTY OF CARTAYA & ASSOCIATES ARCHITECTS P.A. AND WERE CREATED AND DEVELOPED FOR USE IN CONNECTION WITH THE SPECIFIED PROJECT. THEY SHALL NOT BE USED BY ANY PERSON OR ENTITY FOR ANY PURPOSE WHATSOEVER WITHOUT THE WRITTEN CONSENT OF CARTAYA & ASSOCIATES ARCHITECTS P.A. AND SHALL NOT BE ASSIGNED, SOLD, TRANSFERRED, LOANED OR OTHERWISE DISPOSED OF TO ANY THIRD PERSON OR ENTITY WITHOUT THE EXPRESS WRITTEN CONSENT OF CARTAYA & ASSOCIATES ARCHITECTS P.A. A PRINCIPAL OF THE FIRM OR BE LIABLE FOR THE FULLEST LEGAL RECOURSE. THE CONTRACTOR SHALL VERIFY ALL EXISTING CONDITIONS AND DIMENSIONS ON THE JOB AND BE RESPONSIBLE FOR THE SAME. NO EXTRA CHARGE WILL BE ALLOWED UNLESS DIFFERENCES ARE BROUGHT TO THE ATTENTION OF THE ARCHITECT AND WRITTEN AUTHORIZATION IS GIVEN PRIOR TO PROCEEDING. DO NOT SCALE DRAWINGS. USE FIGURED DIMENSIONS ONLY. ALL DRAWINGS, SPECIFICATIONS AND COPIES THEREOF FURNISHED BY THE ARCHITECT ARE TO BE RETURNED UPON REQUEST AT THE COMPLETION OF THE WORK. ALL REPRODUCTIONS, COPIES OR ASSIGNMENTS MADE WITHOUT THE WRITTEN CONSENT OF CARTAYA & ASSOCIATES ARCHITECTS P.A. ARE A VIOLATION OF THE FEDERAL COPYRIGHT LAWS.

REVISIONS:
4. 03-20-2023 BID COMMENTS
5. 02-09-2024 REVISION
6. 09-02-2025 CONFORMED SET

CONFORMED SET 09/22/2025

TITLE: WALL SECTIONS

DATE: Dec 27, 2022
DRAWN BY: SV, CC, EE, LS
CHECKED BY: JJ, LS, JS

JOB NO: 21122

SHEET: A-315

11/21/2025 3:55:50 PM C:\Users\vgiraldo\Documents\2122 - Pompey Park - V2021_vgiraldoKDW22.rvt

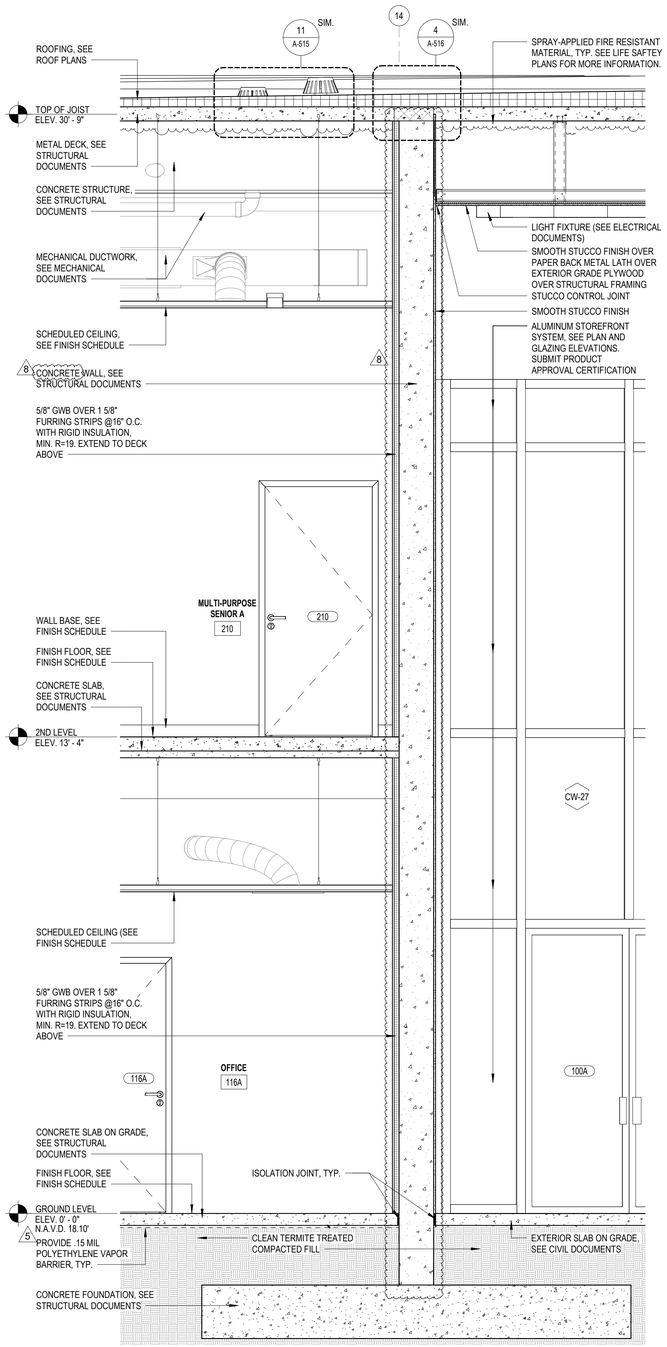

2 WALL SECTION

Scale: 1/2" = 1'-0"

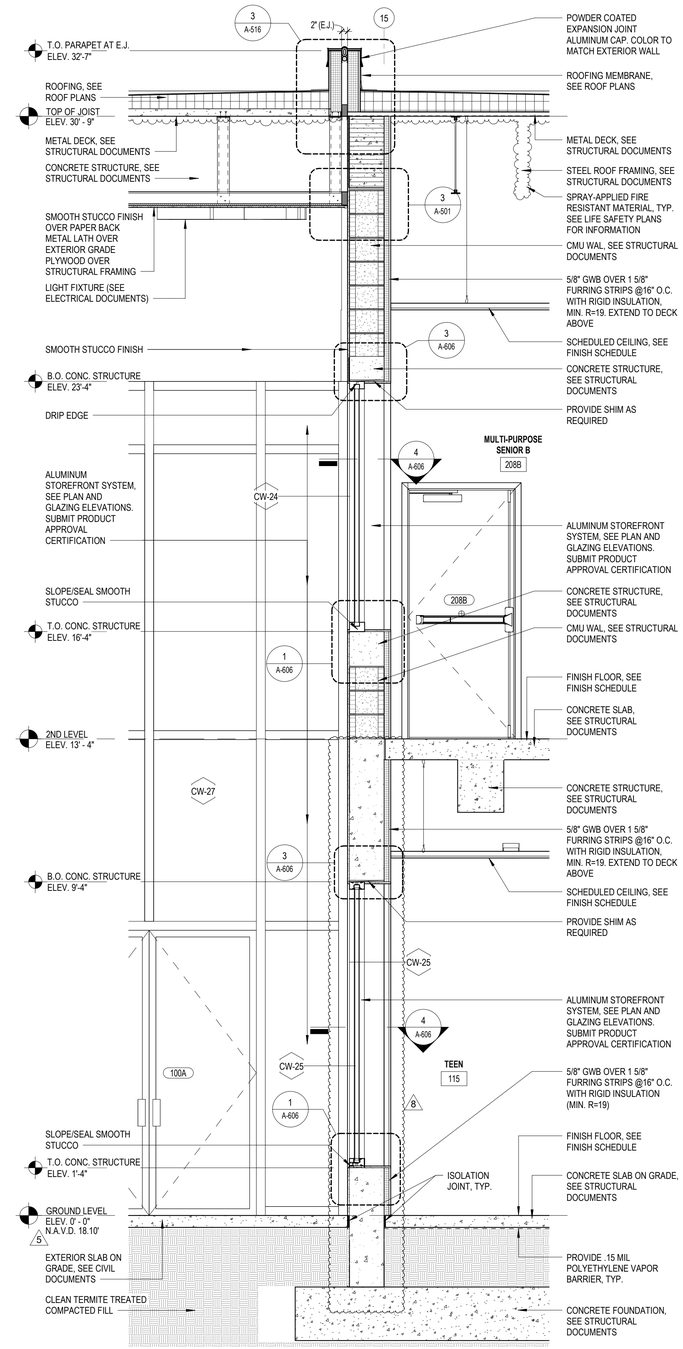

1 WALL SECTION

Scale: 1/2" = 1'-0"

CARTAYA & ASSOCIATES
ARCHITECTS P.A.
cartayaandassociates.com
2400 E. COMMERCIAL BLVD. SUITE 201
FT. LAUDERDALE, FLORIDA 33308
954-771-2724

SEAL: AA C001388

PROJECT:
CITY OF DELRAY BEACH
POMPEY PARK REC CENTER
1101 NW 2ND ST, DELRAY BEACH
FL 33444

ALL DESIGNS AND PLANS INDICATED OR REPRESENTED BY THIS DRAWING ARE AND SHALL REMAIN THE PROPERTY OF CARTAYA & ASSOCIATES ARCHITECTS P.A. AND WERE CREATED AND DEVELOPED FOR USE IN CONNECTION WITH THE SPECIFIED PROJECT. THEY SHALL NOT BE USED BY ANY PERSON, FIRM OR CORPORATION FOR ANY PURPOSE WHATSOEVER EXCEPT BY WRITTEN AGREEMENT WITH, OR WRITTEN PERMISSION OF, CARTAYA & ASSOCIATES ARCHITECTS P.A. AND ANY UNAUTHORIZED USE OF THESE DRAWINGS WILL BE A VIOLATION OF A PERMANENT, COMMON LAW AND STATUTORY RIGHT OF CARTAYA & ASSOCIATES ARCHITECTS P.A. THE PROTECTION OF THESE RIGHTS WILL BE VIGOROUSLY ENFORCED. IN THE EVENT OF UNAUTHORIZED USE, CARTAYA & ASSOCIATES ARCHITECTS P.A. SHALL BE ENTITLED TO ALL REMEDIES AVAILABLE AT LAW OR IN EQUITY, INCLUDING, BUT NOT LIMITED TO, INJUNCTIVE RELIEF AND DAMAGES. THE CONTRACTOR SHALL VERIFY ALL EXISTING CONDITIONS AND DIMENSIONS AND REPORT ANY DISCREPANCIES TO THE ARCHITECT BEFORE PROCEEDING. DO NOT SCALE DRAWINGS.

REVISIONS:
5 02-05-2024 REVISION
8 09-22-2025 CONFORMED SET

CONFORMED SET 09/22/2025

TITLE: WALL SECTIONS

DATE: Dec 27, 2022
DRAWN BY: SV, CC, EE, LS
CHECKED BY: JJ, LS, JS

JOB NO: 21122

SHEET: A-316

11/21/2025 3:53:45 PM C:\Users\egraldo\Documents\2122 - Pompey Park - V2021_egraldoKOW22.rvt

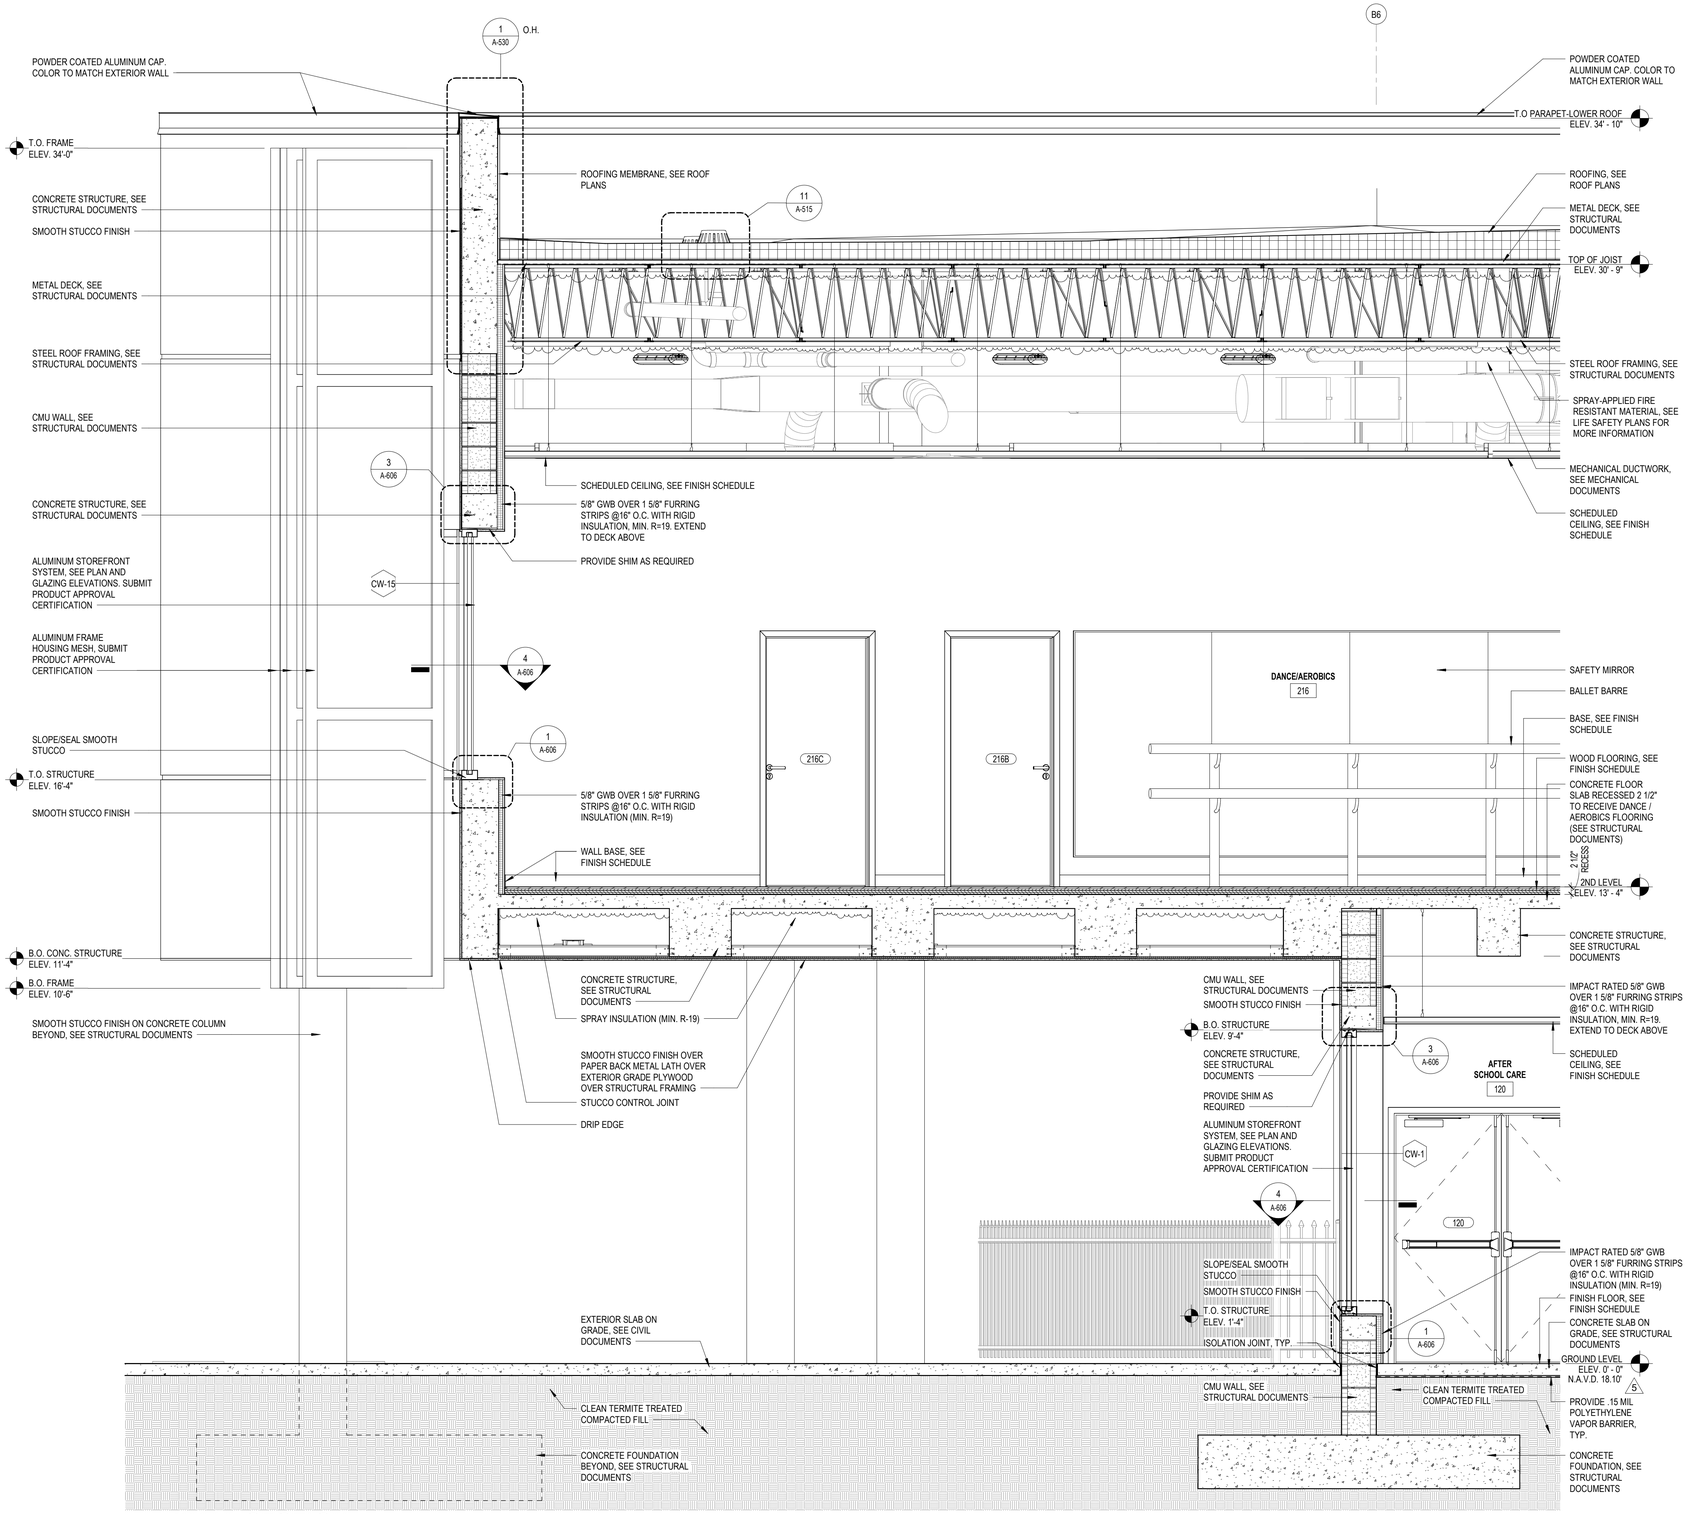

1 WALL SECTION

Scale: 1/2" = 1'-0"

CARTAYA & ASSOCIATES
ARCHITECTS P.A.
cartayaandassociates.com

2400 E. COMMERCIAL BLVD. SUITE 201
FT. LAUDERDALE, FLORIDA 33308
954-771-2724

SEAL: AA C001388

PROJECT:
CITY OF DELRAY BEACH
POMPEY PARK REC CENTER
1101 NW 2ND ST, DELRAY BEACH
FL 33444

ALL DRAWINGS AND ALL INFORMATION CONTAINED THEREIN ARE PROPRIETARY AND ARE THE PROPERTY OF CARTAYA & ASSOCIATES ARCHITECTS P.A. AND ARE NOT TO BE USED IN WHOLE OR IN PART FOR ANY PURPOSE WHATSOEVER WITHOUT THE WRITTEN CONSENT OF CARTAYA & ASSOCIATES ARCHITECTS P.A. ANY REPRODUCTION OF THESE PLANS AND/OR WRITTEN INFORMATION CONTAINED THEREIN WITHOUT THE WRITTEN PERMISSION OF CARTAYA & ASSOCIATES ARCHITECTS P.A. IS STRICTLY PROHIBITED. VISUAL CONTACT WITH THESE PLANS AND SPECIFICATIONS SHALL CONSTITUTE PRIMA FACIE EVIDENCE OF ACCEPTANCE OF THESE RESTRICTIONS. ALL DIMENSIONS AND CONDITIONS SHOWN ON THESE PLANS SHALL BE VERIFIED IN THE FIELD AND ANY DISCREPANCIES SHALL BE REPORTED TO THE ARCHITECT BEFORE PROCEEDING WITH THE WORK. THE CONTRACTOR SHALL VERIFY ALL EXISTING CONDITIONS AND DIMENSIONS AS REQUIRED FOR THE PROPER EXECUTION OF THE WORK. THE CONTRACTOR SHALL COORDINATE ALL WORK AMONG THE VARIOUS TRADES AS REQUIRED FOR THE PROPER EXECUTION OF THE WORK. THE CONTRACTOR SHALL NOTIFY THE ARCHITECT IN WRITING OF ANY DISCREPANCIES BEFORE PROCEEDING. USE FIGURED DIMENSIONS IN PREFERENCE TO SCALE. LARGE SCALE DRAWINGS GOVERN OVER SMALL SCALE DRAWINGS.

REVISIONS:
5 02-09-2024 REVISION

CONFORMED SET 09/22/2025

TITLE: WALL SECTIONS

DATE: Dec 27, 2022
DRAWN BY: SV, CC, EE, LS
CHECKED BY: JJ, LS, JS

JOB NO: 2122

SHEET: A-317

10/22/2023 3:13:40 PM C:\Users\dlopera\Documents\2122 - Pompey Park - V2021_dloperaJSN8T.rvt

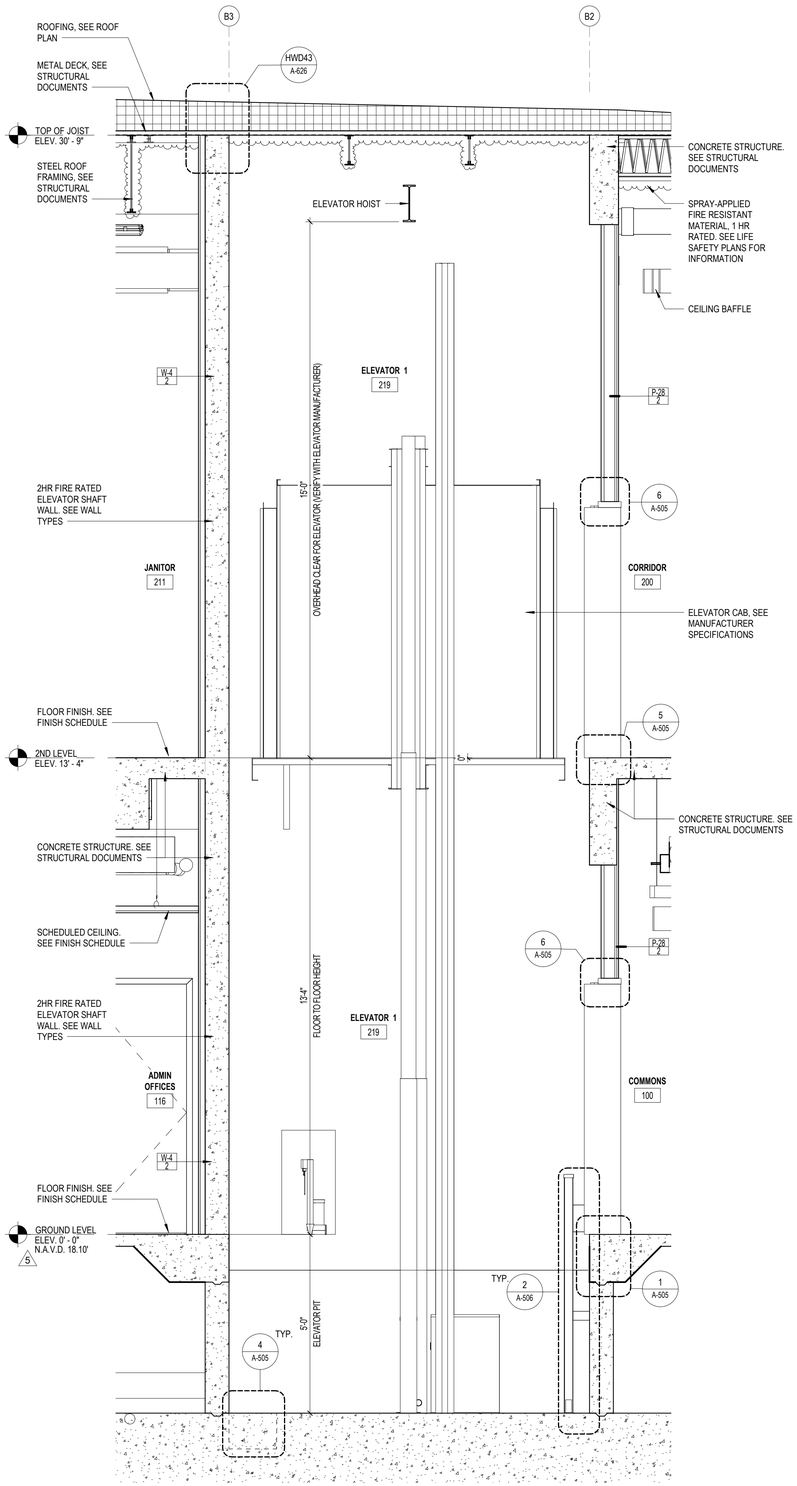

4 ELEVATOR #1 SECTION

Scale: 1/2" = 1'-0"

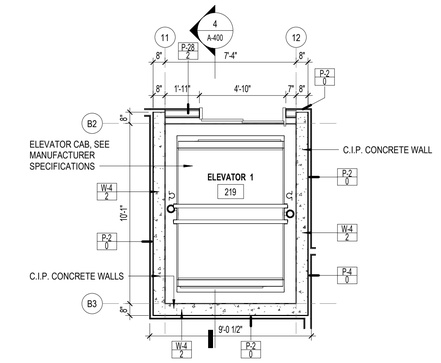

3 ENLARGED ELEVATOR PLAN - SECOND LEVEL

Scale: 1/4" = 1'-0"

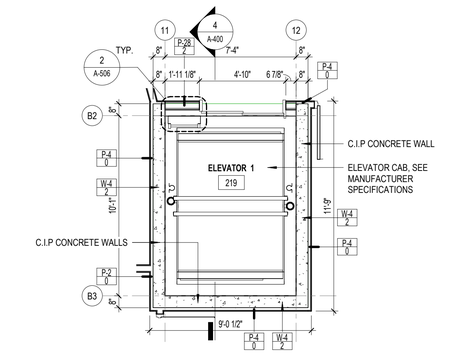

2 ENLARGED ELEVATOR PLAN - GROUND LEVEL

Scale: 1/4" = 1'-0"

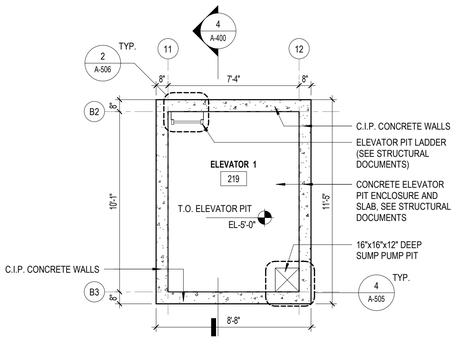

1 ENLARGED ELEVATOR PIT PLAN

Scale: 1/4" = 1'-0"

CARTAYA & ASSOCIATES
ARCHITECTS P.A.
cartayaandassociates.com
2400 E. COMMERCIAL BLVD. SUITE 201
FT. LAUDERDALE, FLORIDA 33308
954-771-2724

SEAL: AA C001388

PROJECT:
CITY OF DELRAY BEACH
POMPEY PARK REC CENTER
1101 NW 2ND ST, DELRAY BEACH
FL 33444

ALL DESIGNS AS WELL AS DRAWINGS, SPECIFICATIONS AND COPIES THEREOF FURNISHED BY A/E'S SHALL AT ALL TIMES REMAIN THE PROPERTY OF THE A/E. THEY ARE NOT TO BE USED BY OWNER OR ANYONE ON OWNER'S BEHALF FOR EXTENSIONS OF THE PROJECT OR ON ANY OTHER PROJECT OR FOR ADDITIONS TO THIS PROJECT OR FOR COMPLETION OF THIS PROJECT BY OTHERS EXCEPT BY AGREEMENT IN WRITING AND WITH APPROPRIATE COMPENSATION TO THE A/E. ALL DESIGNS AS WELL AS DRAWINGS, SPECIFICATIONS AND COPIES THEREOF FURNISHED BY A/E'S SHALL AT ALL TIMES REMAIN THE PROPERTY OF THE A/E. THEY ARE NOT TO BE USED BY OWNER OR ANYONE ON OWNER'S BEHALF FOR EXTENSIONS OF THE PROJECT OR ON ANY OTHER PROJECT OR FOR ADDITIONS TO THIS PROJECT OR FOR COMPLETION OF THIS PROJECT BY OTHERS EXCEPT BY AGREEMENT IN WRITING AND WITH APPROPRIATE COMPENSATION TO THE A/E. REUSE/RE-USE OF THESE PLANS BY OWNER OR ANYONE ACTING FOR OWNER WITHOUT THE EXPRESS WRITTEN CONSENT OF THE A/E SHALL BE AT OWNER'S SOLE RISK AND WITHOUT LIABILITY OR LEGAL EXPOSURE TO THE A/E. OWNER SHALL INDEMNIFY AND HOLD HARMLESS THE A/E AND HIS CONSULTANTS AGAINST ALL CLAIMS, LOSSES, DAMAGES, LIABILITIES AND COSTS INCLUDING ATTORNEY'S FEES AND COURT COSTS ARISING OUT OF OR RESULTING THEREFROM. THIS IS THE FULLEST LEGAL RESOURCE. THE CONTRACTOR SHALL VERIFY ALL EXISTING CONDITIONS AND DIMENSIONS AND REPORT ANY DISCREPANCIES TO THE A/E BEFORE PROCEEDING. DO NOT SCALE DRAWINGS.

REVISIONS:
5 02-09-2024 REVISION

CONFORMED SET 09/22/2025

TITLE: ENLARGED ELEVATOR #1 PLANS AND SECTIONS

DATE: Dec 27, 2022
DRAWN BY: SV, CC, EE, LS
CHECKED BY: JJ, LS, JS

JOB NO: 2122

SHEET: A-400

10/22/2025 3:13:42 PM C:\Users\dlopera\Documents\2122 - Pompey Park - V2021_dlopera\J5N8T.rvt

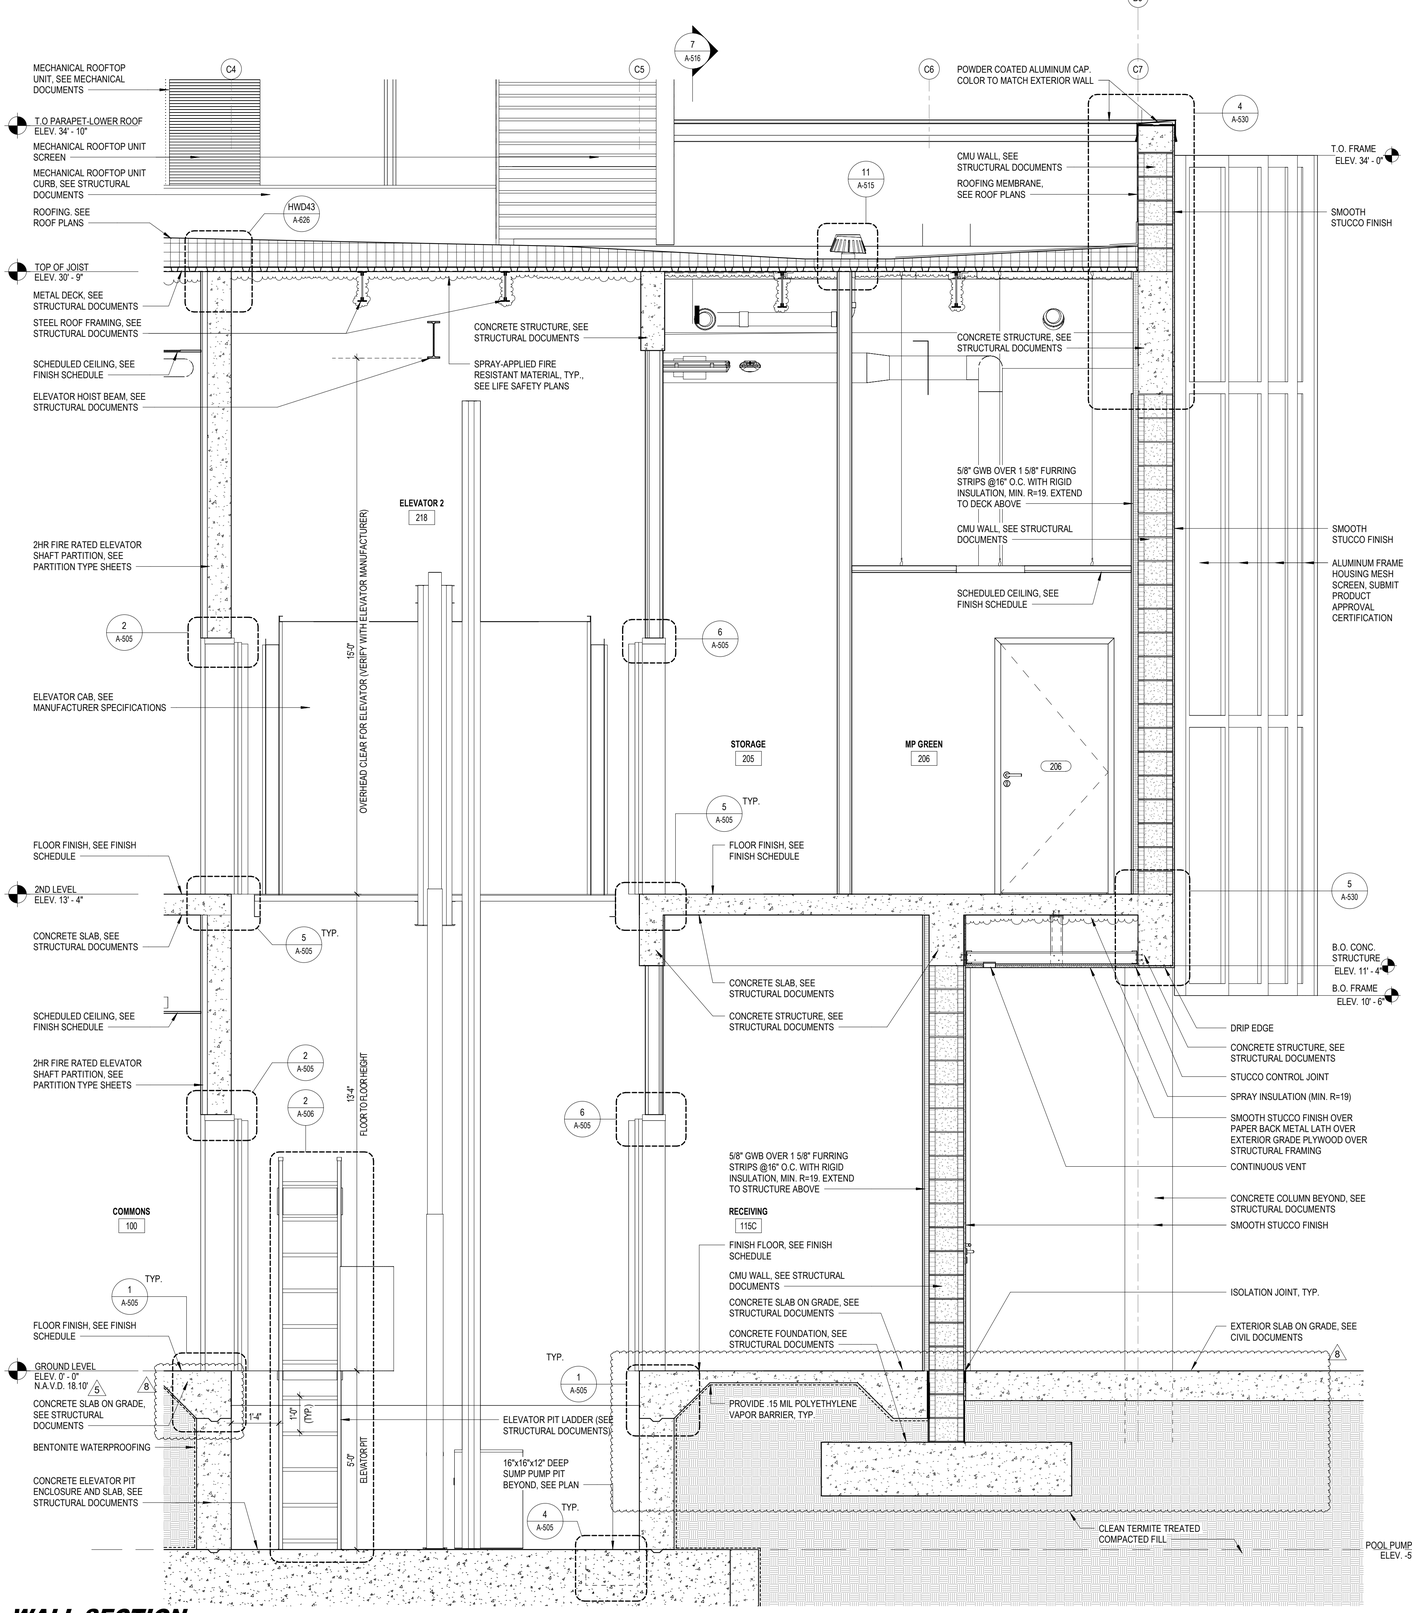

4 WALL SECTION

Scale: 1/2" = 1'-0"

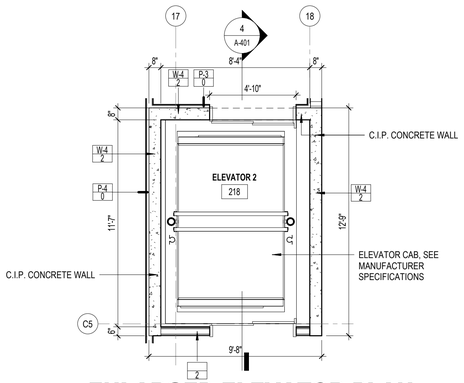

ENLARGED ELEVATOR PLAN - SECOND LEVEL

3 Scale: 1/4" = 1'-0"

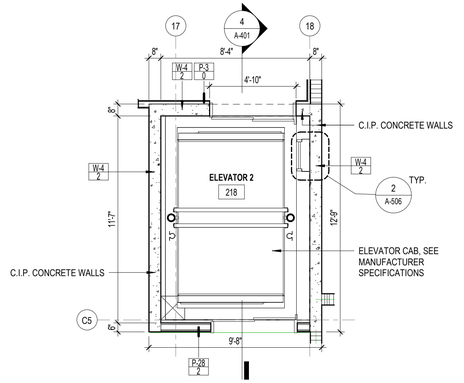

ENLARGED ELEVATOR PLAN - GROUND LEVEL

2 Scale: 1/4" = 1'-0"

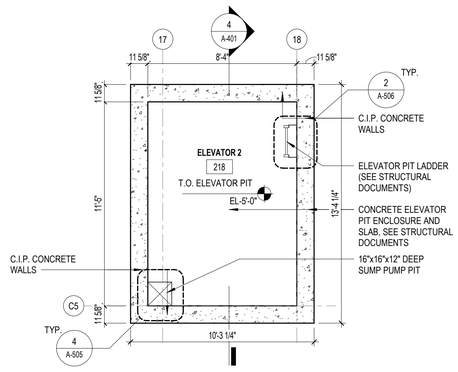

ENLARGED ELEVATOR PIT PLAN

1 Scale: 1/4" = 1'-0"

CARTAYA & ASSOCIATES
ARCHITECTS P.A.
cartayaandassociates.com
2400 E. COMMERCIAL BLVD. SUITE 201
FT. LAUDERDALE, FLORIDA 33308
954-771-2724

SEAL: AA C001388

PROJECT:
CITY OF DELRAY BEACH
POMPEY PARK REC CENTER
1101 NW 2ND ST, DELRAY BEACH FL 33444

ALL DESIGNS AND DETAILS INDICATED OR REPRESENTED BY THIS DRAWING ARE AND SHALL REMAIN THE PROPERTY OF CARTAYA & ASSOCIATES ARCHITECTS P.A. AND SHALL NOT BE USED IN WHOLE OR IN PART FOR ANY PURPOSE WHATSOEVER WITHOUT THE WRITTEN CONSENT OF A PRINCIPAL OF THE FIRM. ANY UNAUTHORIZED USE OF THESE DRAWINGS SHALL BE AT THE SOLE RISK OF THE USER, WHO WILL BE LIABLE FOR THE FULLEST LEGAL RECOURSE. THE CONTRACTOR SHALL VERIFY ALL EXISTING CONDITIONS AND DIMENSIONS IN THE FIELD AND REPORT ANY DISCREPANCIES TO THE ARCHITECT BEFORE PROCEEDING. DO NOT SCALE DRAWINGS. USE FIGURED DIMENSIONS ONLY. ALL DIMENSIONS ARE TO FACE OF CONCRETE OR FACE OF STUD UNLESS NOTED OTHERWISE.

REVISIONS:
5 02-03-2024 REVISION
8 09-22-2025 CONFORMED SET

CONFORMED SET 09/22/2025

TITLE: ENLARGED ELEVATOR #2 PLANS AND SECTIONS

DATE: Dec 27, 2022
DRAWN BY: SV, CC, EE, LS
CHECKED BY: JJ, LS, JS

JOB NO: 21122

SHEET: A-401

10/22/2025 3:13:45 PM C:\Users\dlopera\Documents\2122 - Pompey Park - V2021_dlopera\J5N8T.rvt

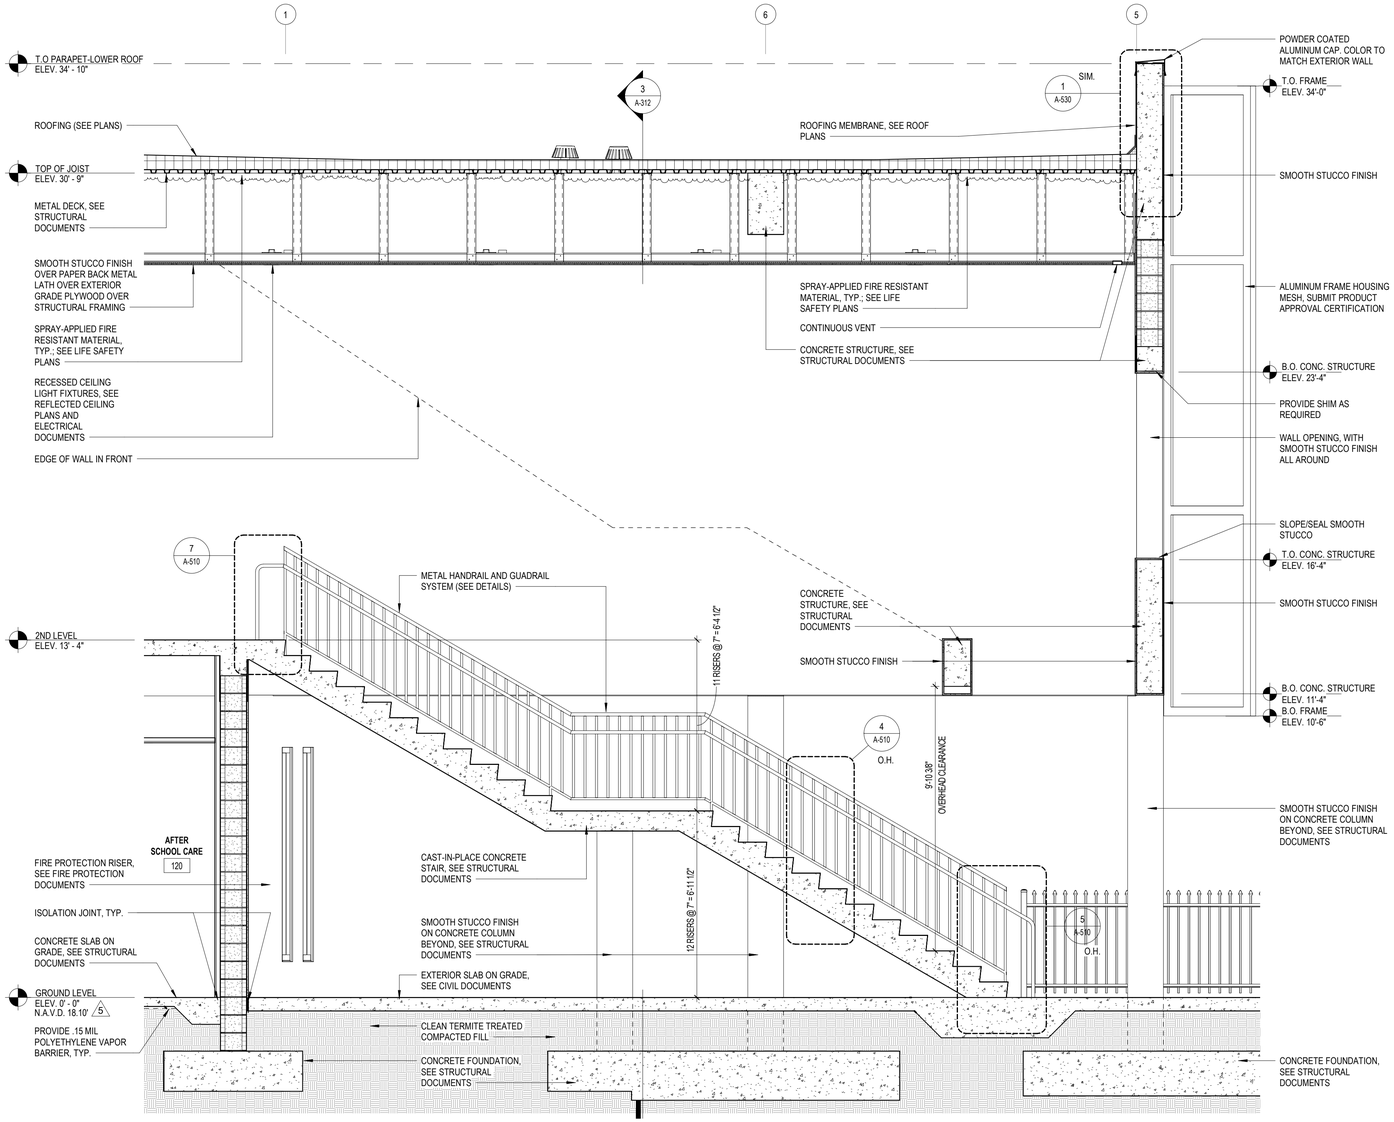

3 STAIR #1 SECTION

Scale: 3/8" = 1'-0"

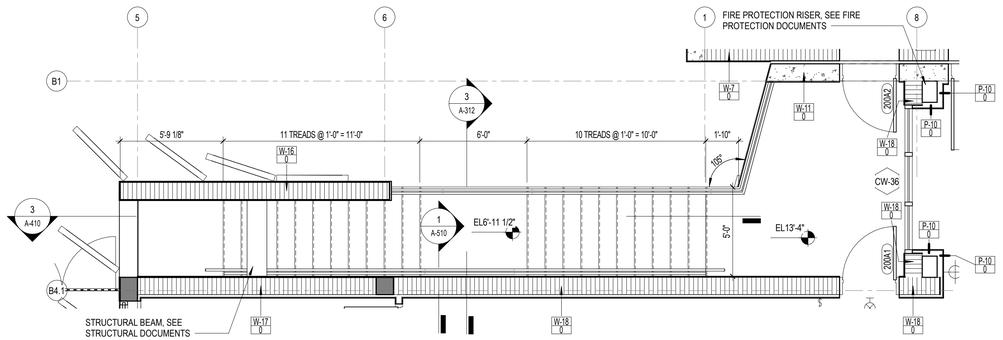

2 STAIR #1 PLAN - SECOND LEVEL

Scale: 1/4" = 1'-0"

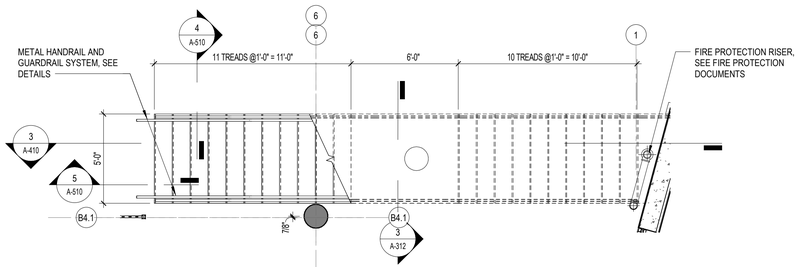

1 STAIR #1 PLAN - GROUND LEVEL

Scale: 1/4" = 1'-0"

GROUND LEVEL GENERAL NOTES

A. PROJECT REFERENCE ELEVATION 0'-0" = N.A.V.D. 18.10'
B. FOR PARTITION AND WALL TYPES SEE SHEETS A-610 THROUGH A-613.
C. FOR STOREFRONT ELEVATIONS AND DETAILS SEE SHEETS A-600 THROUGH A-605.
D. FOR DOOR SCHEDULE SEE SHEET A-630.
E. FOR MATERIALS AND FINISH SCHEDULE SEE SHEET A-640.

SECOND LEVEL GENERAL NOTES

1. PROJECT REFERENCE ELEVATION 0'-0" = N.A.V.D. 18.10'
2. FOR PARTITION AND WALL TYPES SEE SHEETS A-610 THROUGH A-613.
3. FOR STOREFRONT ELEVATIONS AND DETAILS SEE SHEETS A-600 THROUGH A-605.
4. FOR DOOR SCHEDULE SEE SHEET A-630.
5. FOR MATERIALS AND FINISH SCHEDULE SEE SHEET A-640.

FLOOR PLAN LEGEND

- CONCRETE WALL (CUT)
- CONCRETE MASONRY WALL (CUT)
- PAINTED STRIPING ON CONCRETE
- EXISTING ELEMENT
- MATCH LINE
- CONCRETE COLUMN
- XX — INDICATES DOOR NUMBER
- E — INDICATES EXISTING DOOR AND FRAME (NO WORK)
- WALL (W) / PARTITION (P) / WALL NUMBER / WALL TYPE — PARTITION OR WALL TYPE
- X — INDICATES NUMBER OF PARKING SPACES
- CW-X — INDICATES CURTAIN WALL NUMBER
- LR-X — INDICATES LOUVER NUMBER
- FE 1 — SURFACE MOUNTED WALL BRACKET WITH 10 LB 4A:80B:C FIRE EXTINGUISHER
- FEC 1 — SURFACE MOUNTED STAINLESS STEEL FIRE EXTINGUISHER CABINET WITH A 10 LB, 4A:80B:C FIRE EXTINGUISHER
- FHC — FIRE HOSE CONNECTION
- AED 1 — SURFACE MOUNTED AED AND CABINET
- SPP — SPECIAL PATTERN CONC.
- SPP2 — RAKE FINISH CONC. (1/16" TEXTURE RELIEF)
- XXX / X-X-XXX — INDICATES ROOM NAME AND NUMBER
- X / A-XXX-X — SECTION DIRECTION, SECTION NUMBER ON SHEET, SHEET NUMBER — INDICATES ELEVATIONS AND SECTIONS
- A / A-XXX-X — ELEVATION NUMBER ON SHEET, SHEET NUMBER
- B / A-XXX-X / C / D — ELEVATION DIRECTION — INDICATES INTERIOR ELEVATIONS
- SCOPE OF DETAIL
- X / A-XXX-X — DETAIL NUMBER ON SHEET, SHEET NUMBER — INDICATES CALLOUT PLAN REFERENCE

CARTAYA & ASSOCIATES
ARCHITECTS P.A.
cartayaandassociates.com
2400 E. COMMERCIAL BLVD. SUITE 201
FT. LAUDERDALE, FLORIDA 33308
954-771-2724

SEAL:
AA C001388

PROJECT:
CITY OF DELRAY BEACH
POMPEY PARK REC CENTER
1101 NW 2ND ST, DELRAY BEACH
FL 33444

ALL DESIGNS AND DETAILS INDICATED OR REPRESENTED BY ARTWORK, DRAWINGS, SPECIFICATIONS, MODELS, OR COMPUTER FILES, PREPARED BY THE ARCHITECT OR THE ARCHITECT'S CONSULTANTS, ARE AND SHALL REMAIN THE PROPERTY OF THE ARCHITECT AND THE ARCHITECT'S CONSULTANTS. THEY ARE NOT TO BE USED IN WHOLE OR IN PART FOR ANY PURPOSE OR PROJECT WITHOUT THE WRITTEN AUTHORIZATION OF THE ARCHITECT. VISUAL CONTACT WITH THESE DRAWINGS OR SPECIFICATIONS SHALL CONSTITUTE PRIMA FACIE EVIDENCE OF ACCEPTANCE OF THESE RESTRICTIONS. IN THE EVENT OF UNAUTHORIZED USE, THE ARCHITECT SHALL BE ENTITLED TO THE FOLLOWING AS LIQUIDATED DAMAGES: $10,000.00 FOR EACH DWELLING UNIT, $0.50 PER SQUARE FOOT FOR ANY OTHER BUILDING AREA, AND $1,000.00 FOR EACH SIGN, PLUS ATTORNEY'S FEES AND COSTS. IN THE EVENT OF A DISPUTE, THE CONTRACTOR SHALL VERIFY ALL EXISTING CONDITIONS AND DIMENSIONS A PRINCIPAL OF THE FIRM OR BE LIABLE FOR THE FULL BET LEGAL RESOURCE. THE CONTRACTOR SHALL NOTIFY THE ARCHITECT IN WRITING OF ANY DISCREPANCIES BEFORE PROCEEDING. USE OF THESE DRAWINGS SHALL CONSTITUTE ACCEPTANCE OF THESE RESTRICTIONS.

REVISIONS:
5 02-09-2024 REVISION

CONFORMED SET 09/22/2025

TITLE: ENLARGED STAIR #1 PLANS AND SECTION

DATE: Dec 27, 2022
DRAWN BY: SV, CC, EE, LS
CHECKED BY: JJ, LS, JS

JOB NO: 2122

SHEET:
A-410

10/22/2025 3:13:47 PM C:\Users\dlopera\Documents\2122 - Pompey Park - V2021_dlopera.l9N8T.rvt

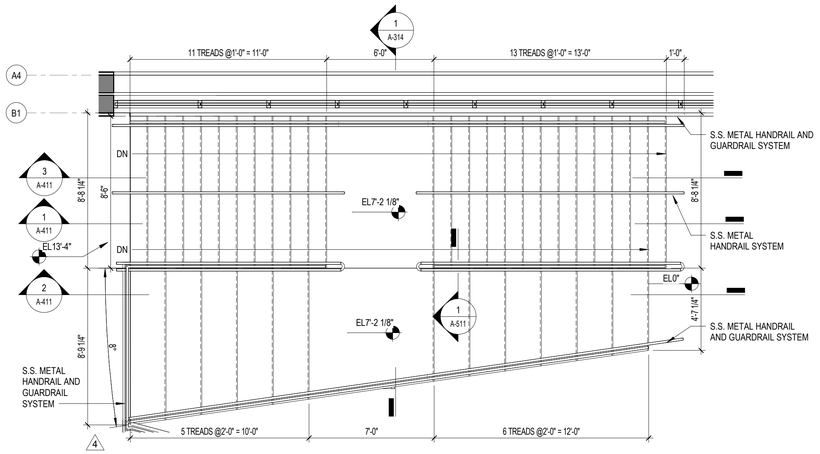

STAIR #2 PLAN - SECOND LEVEL

5 Scale: 1/4" = 1'-0"

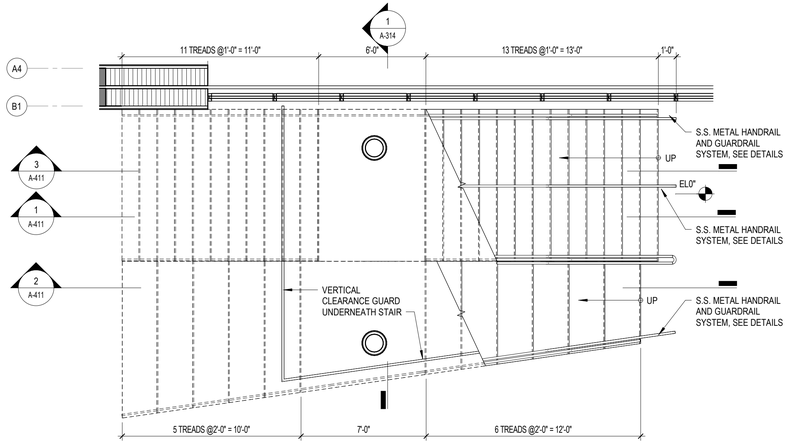

STAIR #2 PLAN - GROUND LEVEL

4 Scale: 1/4" = 1'-0"

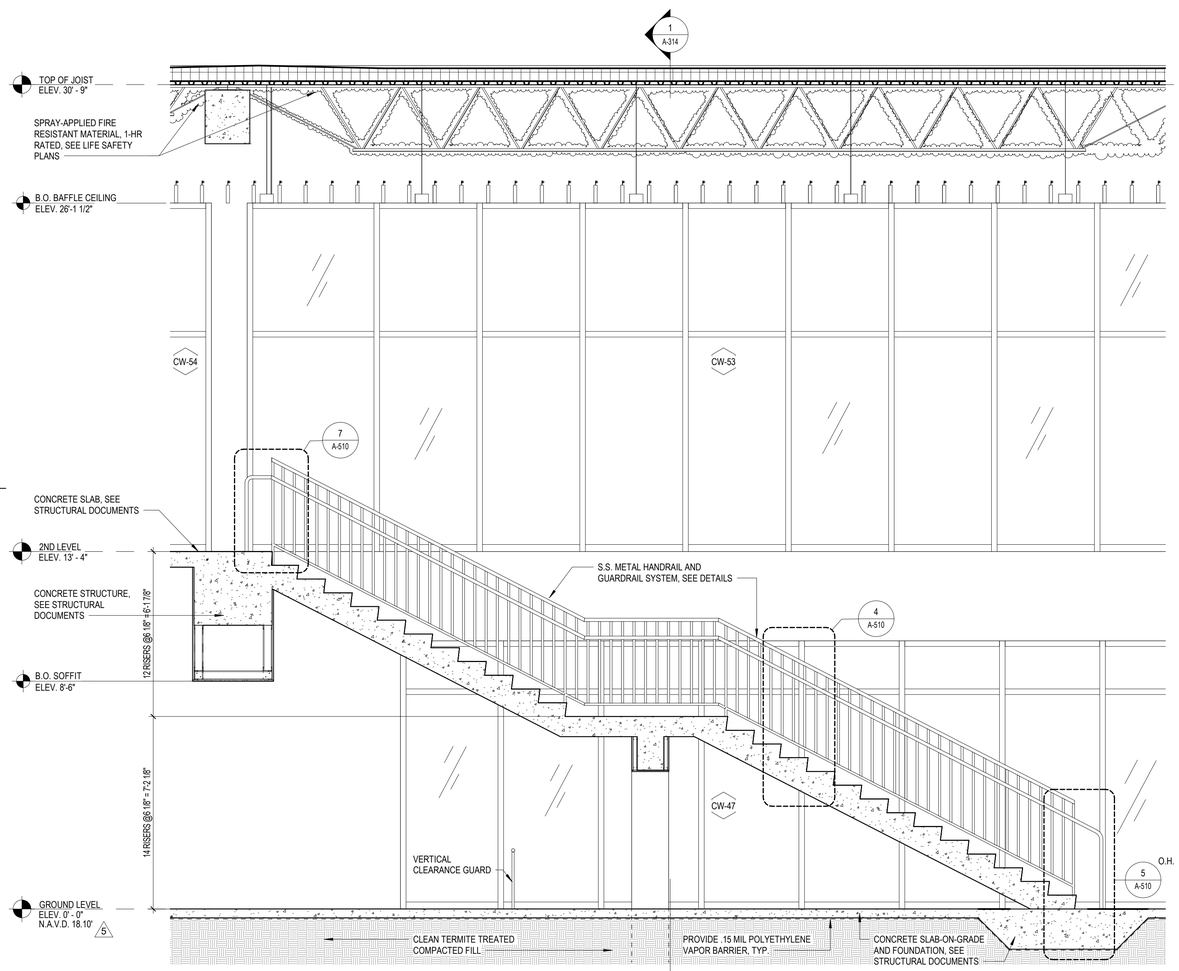

STAIR #2 SECTION

3 Scale: 3/8" = 1'-0"

GROUND LEVEL GENERAL NOTES

A. PROJECT REFERENCE ELEVATION 0'-0" = N.A.V.D. 18.10'
B. FOR PARTITION AND WALL TYPES SEE SHEETS A-610 THROUGH A-613.
C. FOR STOREFRONT ELEVATIONS AND DETAILS SEE SHEETS A-600 THROUGH A-605.
D. FOR DOOR SCHEDULE SEE SHEET A-630.
E. FOR MATERIALS AND FINISH SCHEDULE SEE SHEET A-640.

SECOND LEVEL GENERAL NOTES

1. PROJECT REFERENCE ELEVATION 0'-0" = N.A.V.D. 18.10'
2. FOR PARTITION AND WALL TYPES SEE SHEETS A-610 THROUGH A-613.
3. FOR STOREFRONT ELEVATIONS AND DETAILS SEE SHEETS A-600 THROUGH A-605.
4. FOR DOOR SCHEDULE SEE SHEET A-630.
5. FOR MATERIALS AND FINISH SCHEDULE SEE SHEET A-640.

FLOOR PLAN LEGEND

- CONCRETE WALL (CUT)
- CONCRETE MASONRY WALL (CUT)
- PAINTED STRIPING ON CONCRETE
- EXISTING ELEMENT
- MATCH LINE
- CONCRETE COLUMN
- XX — INDICATES DOOR NUMBER
- E — INDICATES EXISTING DOOR AND FRAME (NO WORK)
- WALL (W) PARTITION (P) / XXX WALL NUMBER / X WALL TYPE — PARTITION OR WALL TYPE
- X — INDICATES NUMBER OF PARKING SPACES
- CW-X — INDICATES CURTAIN WALL NUMBER
- LR-X — INDICATES LOUVER NUMBER
- FE 1 — SURFACE MOUNTED WALL BRACKET WITH 10 LB 4A:80B:C FIRE EXTINGUISHER
- FEC 1 — SURFACE MOUNTED STAINLESS STEEL FIRE EXTINGUISHER CABINET WITH A 10 LB, 4A:80B:C FIRE EXTINGUISHER
- FHC — FIRE HOSE CONNECTION
- AED 1 — SURFACE MOUNTED AED AND CABINET
- SPP — SPECIAL PATTERN CONC.
- SPP2 — RAKE FINISH CONC. (1/16" TEXTURE RELIEF)
- XXX / X-X-XXX — INDICATES ROOM NAME AND NUMBER
- X (SECTION DIRECTION) / SECTION NUMBER ON SHEET / A-XXX-X/ SHEET NUMBER — INDICATES ELEVATIONS AND SECTIONS
- A ELEVATION NUMBER ON SHEET / SHEET NUMBER / B A-XXX-X C / D ELEVATION DIRECTION — INDICATES INTERIOR ELEVATIONS
- SCOPE OF DETAIL / X DETAIL NUMBER ON SHEET / A-XXX-X SHEET NUMBER — INDICATES CALLOUT PLAN REFERENCE

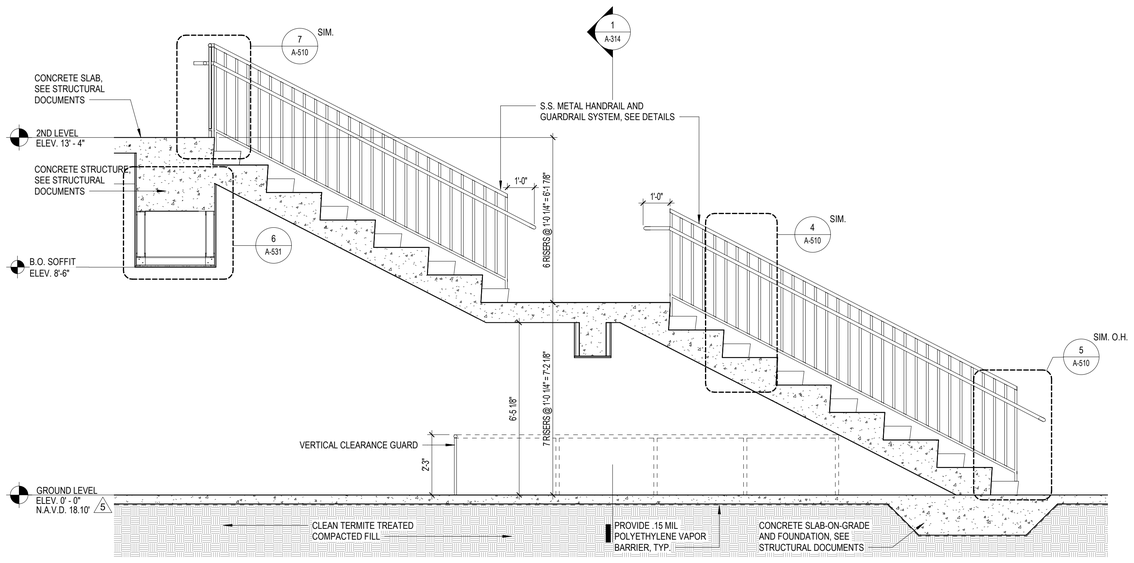

STAIR #2 SECTION

2 Scale: 3/8" = 1'-0"

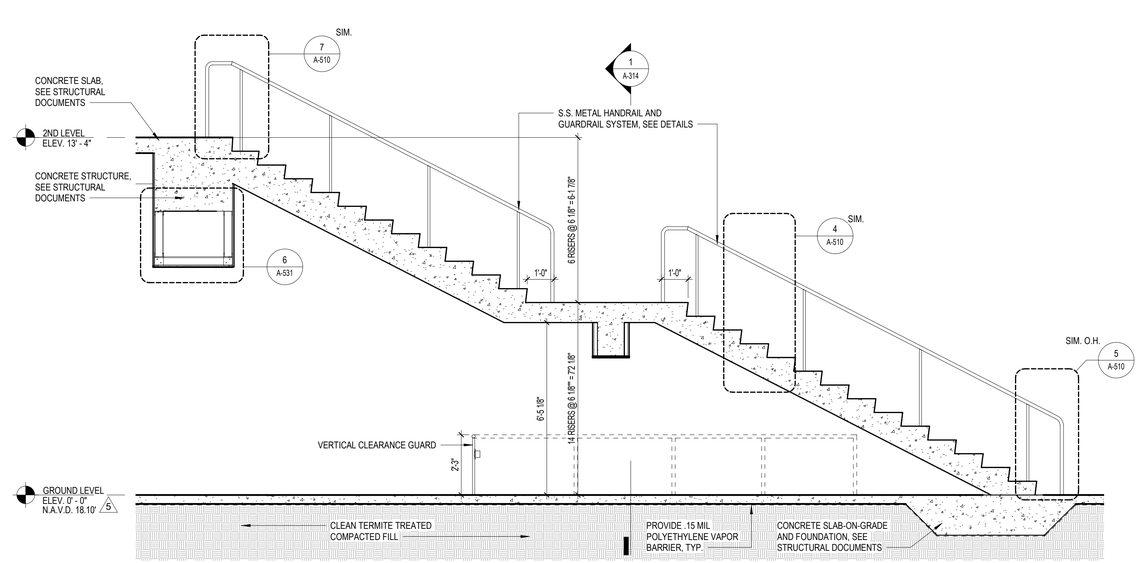

STAIR #2 SECTION & MIDDLE RAILING

1 Scale: 3/8" = 1'-0"

CARTAYA & ASSOCIATES
ARCHITECTS P.A.
cartayaandassociates.com
2400 E. COMMERCIAL BLVD. SUITE 201
FT. LAUDERDALE, FLORIDA 33308
954-771-2724

SEAL: AA C001388

PROJECT: CITY OF DELRAY BEACH
POMPEY PARK REC CENTER
1101 NW 2ND ST, DELRAY BEACH
FL 33444

RELEASED FOR PERMIT, BIDDING OR CONSTRUCTION AS INDICATED BY A WRITTEN BROKER'S SEAL. THE ARCHITECT IS NOT RESPONSIBLE FOR CONSTRUCTION MEANS, METHODS, TECHNIQUES, SEQUENCES OR PROCEDURES, OR FOR SAFETY PRECAUTIONS AND PROGRAMS IN CONNECTION WITH THE WORK OF THE CONTRACTOR. THE CONTRACTOR SHALL VERIFY ALL EXISTING CONDITIONS AND DIMENSIONS IN THE FIELD AND SHALL BE RESPONSIBLE FOR THE SAME. THE CONTRACTOR SHALL NOTIFY THE ARCHITECT OF ANY DISCREPANCIES PRIOR TO THE COMMENCEMENT OF WORK. WRITTEN DIMENSIONS SHALL HAVE PRECEDENCE OVER SCALED DIMENSIONS.

REVISIONS:
3 01-30-2023 PLAYGROUND UPDATES REQUESTED BY OWNER
4 03-20-2023 BID COMMENTS
5 02-09-2024 REVISION

CONFORMED SET 09/22/2025

TITLE: ENLARGED STAIR #2 PLANS AND SECTION

DATE: Dec 27, 2022
DRAWN BY: SV, CC, EE, LS
CHECKED BY: JJ, LS, JS

JOB NO: 2122

SHEET: A-411

10/22/2025 3:13:50 PM C:\Users\dlopera\Documents\2122 - Pompey Park - V2021_dlopera.rvt

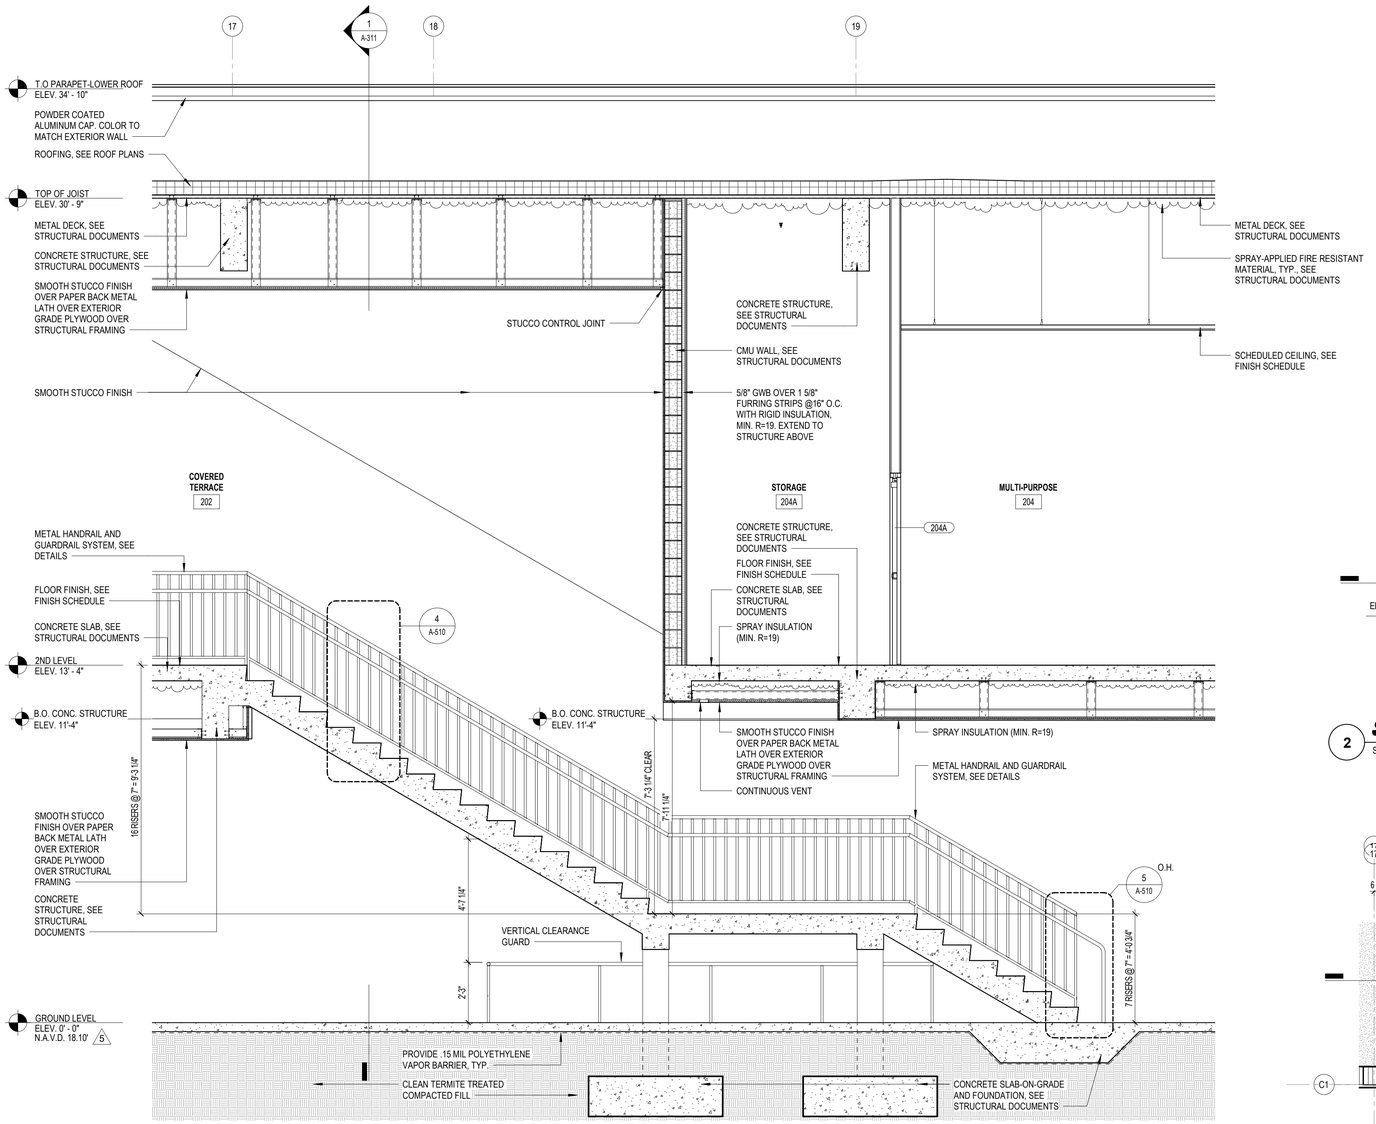

3 STAIR #3 SECTION

Scale: 3/8" = 1'-0"

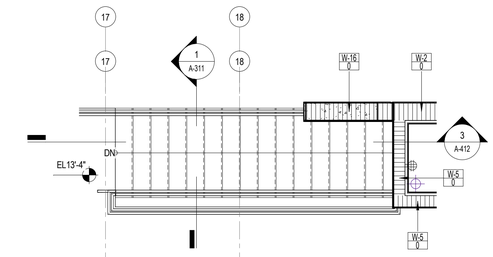

2 STAIR #3 PLAN - SECOND LEVEL

Scale: 1/4" = 1'-0"

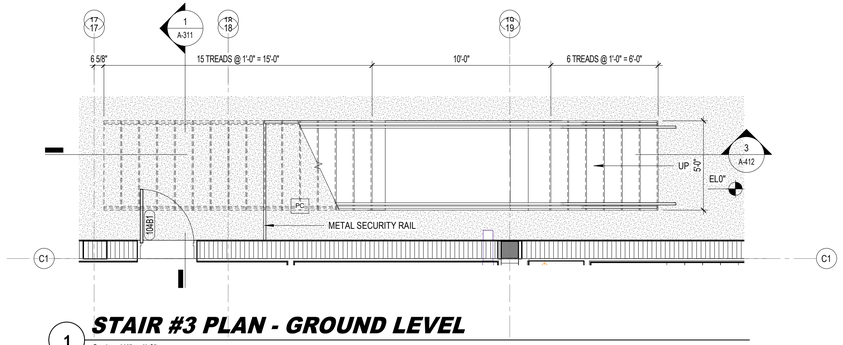

1 STAIR #3 PLAN - GROUND LEVEL

Scale: 1/4" = 1'-0"

GROUND LEVEL GENERAL NOTES

A. PROJECT REFERENCE ELEVATION 0'-0" = N.A.V.D. 18.10'
B. FOR PARTITION AND WALL TYPES SEE SHEETS A-610 THROUGH A-613.
C. FOR STOREFRONT ELEVATIONS AND DETAILS SEE SHEETS A-600 THROUGH A-605.
D. FOR DOOR SCHEDULE SEE SHEET A-630.
E. FOR MATERIALS AND FINISH SCHEDULE SEE SHEET A-640.

SECOND LEVEL GENERAL NOTES

1. PROJECT REFERENCE ELEVATION 0'-0" = N.A.V.D. 18.10'
2. FOR PARTITION AND WALL TYPES SEE SHEETS A-610 THROUGH A-613.
3. FOR STOREFRONT ELEVATIONS AND DETAILS SEE SHEETS A-600 THROUGH A-605.
4. FOR DOOR SCHEDULE SEE SHEET A-630.
5. FOR MATERIALS AND FINISH SCHEDULE SEE SHEET A-640.

FLOOR PLAN LEGEND

- CONCRETE WALL (CUT)
- CONCRETE MASONRY WALL (CUT)
- PAINTED STRIPING ON CONCRETE
- EXISTING ELEMENT
- MATCH LINE
- CONCRETE COLUMN
- XX — INDICATES DOOR NUMBER
- E — INDICATES EXISTING DOOR AND FRAME (NO WORK)
- WALL (W) / PARTITION (P) / X.XX WALL NUMBER / X WALL TYPE — PARTITION OR WALL TYPE
- X — INDICATES NUMBER OF PARKING SPACES
- CW-X — INDICATES CURTAIN WALL NUMBER
- LR-X — INDICATES LOUVER NUMBER
- FE 1 — SURFACE MOUNTED WALL BRACKET WITH 10 LB 4A:80B:C FIRE EXTINGUISHER
- FEC 1 — SURFACE MOUNTED STAINLESS STEEL FIRE EXTINGUISHER CABINET WITH A 10 LB, 4A:80B:C FIRE EXTINGUISHER
- FHC — FIRE HOSE CONNECTION
- AED 1 — SURFACE MOUNTED AED AND CABINET
- SPP — SPECIAL PATTERN CONC.
- SPP2 — RAKE FINISH CONC. (1/16" TEXTURE RELIEF)
- XXX / X-X-XXX — INDICATES ROOM NAME AND NUMBER
- X / A-XXX-X' — SECTION DIRECTION, SECTION NUMBER ON SHEET, SHEET NUMBER — INDICATES ELEVATIONS AND SECTIONS
- A — ELEVATION NUMBER ON SHEET
- B A-XXX-X C INDICATES INTERIOR ELEVATIONS
- D — ELEVATION DIRECTION
- SCOPE OF DETAIL
- X / A-XXX-X — DETAIL NUMBER ON SHEET, SHEET NUMBER — INDICATES CALLOUT PLAN REFERENCE

CARTAYA & ASSOCIATES
ARCHITECTS P.A.
cartayaandassociates.com

2400 E. COMMERCIAL BLVD. SUITE 201
FT. LAUDERDALE, FLORIDA 33308
954-771-2724

SEAL:

AA C001388

PROJECT:
CITY OF DELRAY BEACH
POMPEY PARK REC CENTER
1101 NW 2ND ST, DELRAY BEACH
FL 33444

ALL DESIGNS AND PLANS INDICATED OR REPRESENTED BY THIS DRAWING ARE AND SHALL REMAIN THE PROPERTY OF CARTAYA & ASSOCIATES ARCHITECTS P.A. AND WERE CREATED AND DEVELOPED FOR USE IN CONNECTION WITH THE SPECIFIED PROJECT. THIS IS THE EXCLUSIVE PROPERTY OF CARTAYA & ASSOCIATES ARCHITECTS P.A. AND IS NOT TO BE USED IN WHOLE OR IN PART FOR ANY OTHER PROJECT WITHOUT THE WRITTEN AUTHORIZATION OF CARTAYA & ASSOCIATES ARCHITECTS P.A. A PERSON'S RIGHT TO USE OF THIS DRAWING IS CONDITIONED UPON THE PERSON'S AGREEMENT TO INDEMNIFY AND HOLD HARMLESS CARTAYA & ASSOCIATES ARCHITECTS P.A. FROM ANY AND ALL CLAIMS, DAMAGES, LOSSES AND EXPENSES, INCLUDING ATTORNEY'S FEES, ARISING OUT OF THE USE OF THIS DRAWING BY THAT PERSON OR ANYONE FOR WHOM THAT PERSON IS LEGALLY RESPONSIBLE. THE CONTRACTOR SHALL VERIFY ALL EXISTING CONDITIONS AND DIMENSIONS IN THE FIELD AND REPORT ANY DISCREPANCIES TO THE ARCHITECT BEFORE PROCEEDING. USE FIGURED DIMENSIONS IN PREFERENCE TO SCALED DIMENSIONS.

REVISIONS:
5 02-09-2024 REVISION

CONFORMED SET 09/22/2025

TITLE: ENLARGED STAIR #3 PLANS AND SECTION

DATE: Dec 27, 2022
DRAWN BY: SV, CC, EE, LS
CHECKED BY: JJ, LS, JS

JOB NO: 2122

SHEET:
A-412

10/22/2025 3:13:52 PM C:\Users\dlopera\Documents\2122 - Pompey Park - V2021_dloperaJSN8T.rvt

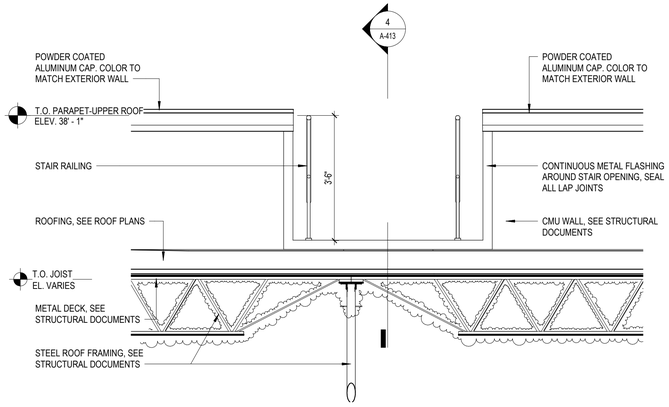

3 ROOF STAIR OVER EXPANSION JOINT

Scale: 1/2" = 1'-0"

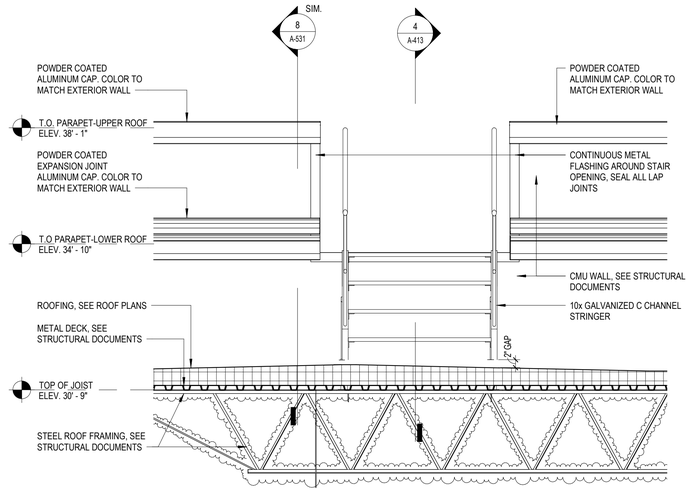

2 ROOF STAIR OVER EXPANSION JOINT

Scale: 1/2" = 1'-0"

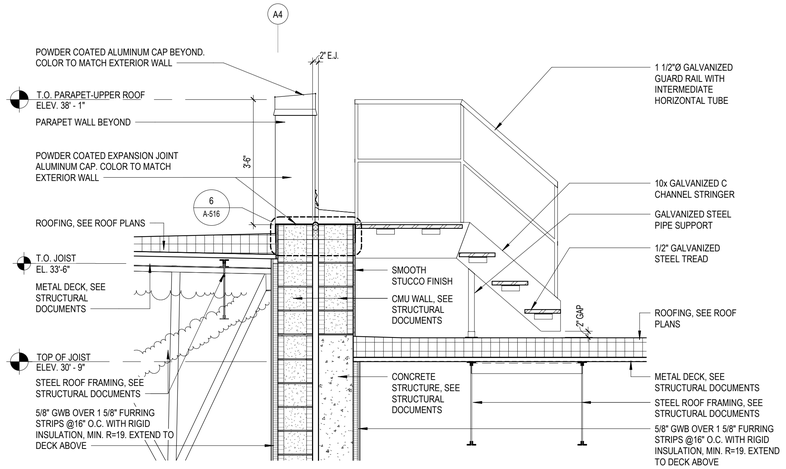

4 ROOF STAIR OVER EXPANSION JOINT

Scale: 1/2" = 1'-0"

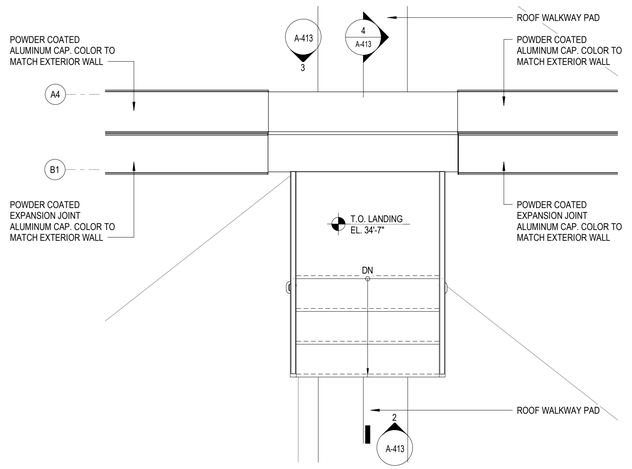

1 STAIR OVER EXPANSION JOINT PLAN

Scale: 1/2" = 1'-0"

B1

CARTAYA & ASSOCIATES
ARCHITECTS P.A.
cartayaandassociates.com

2400 E. COMMERCIAL BLVD. SUITE 201
FT. LAUDERDALE, FLORIDA 33308
954-771-2724

SEAL: AA C001388

PROJECT:
CITY OF DELRAY BEACH
POMPEY PARK REC CENTER
1101 NW 2ND ST, DELRAY BEACH
FL 33444

ALL DESIGNS AND IDEAS INDICATED OR REPRESENTED BY ARTWORK, DRAWINGS, SPECIFICATIONS AND MODELS ARE THE PROPERTY OF CARTAYA & ASSOCIATES ARCHITECTS P.A. AND ARE NOT TO BE USED IN WHOLE OR IN PART WITHOUT THE WRITTEN APPROVAL OF THE FIRM AND ARE NOT TO BE CHANGED OR COPIED IN ANY FORM OR MANNER WHATSOEVER. FURTHER, NO ASSUMPTION IS TO BE MADE THAT ANY RIGHTS HAVE BEEN GRANTED FOR THE USE OF THE DESIGNS AND IDEAS WITHOUT THE EXPRESS WRITTEN AGREEMENT BETWEEN THE OWNER AND CARTAYA & ASSOCIATES ARCHITECTS P.A. FOR THE FULLEST LEGAL RECOURSE, THE CONTRACTOR SHALL VERIFY ALL EXISTING CONDITIONS AND DIMENSIONS ON THE JOB AND REPORT ANY DISCREPANCIES TO THE ARCHITECT BEFORE PROCEEDING. DO NOT SCALE DRAWINGS. USE FIGURED DIMENSIONS ONLY. ALL CONSTRUCTION SHALL BE IN ACCORDANCE WITH LOCAL CODES AND ORDINANCES

REVISIONS:

CONFORMED SET 09/22/2025

TITLE: ROOF ACCESS LADDER STEEL STAIR PLANS AND DETAILS

DATE: Dec 27, 2022
DRAWN BY: SV, CC, EE, LS
CHECKED BY: JJ, LS, JS

JOB NO: 2122

SHEET: A-413

10/22/2025 3:13:54 PM C:\Users\dloperat\Documents\2122 - Pompey Park - V2021_dloperatJ5N8T.rvt

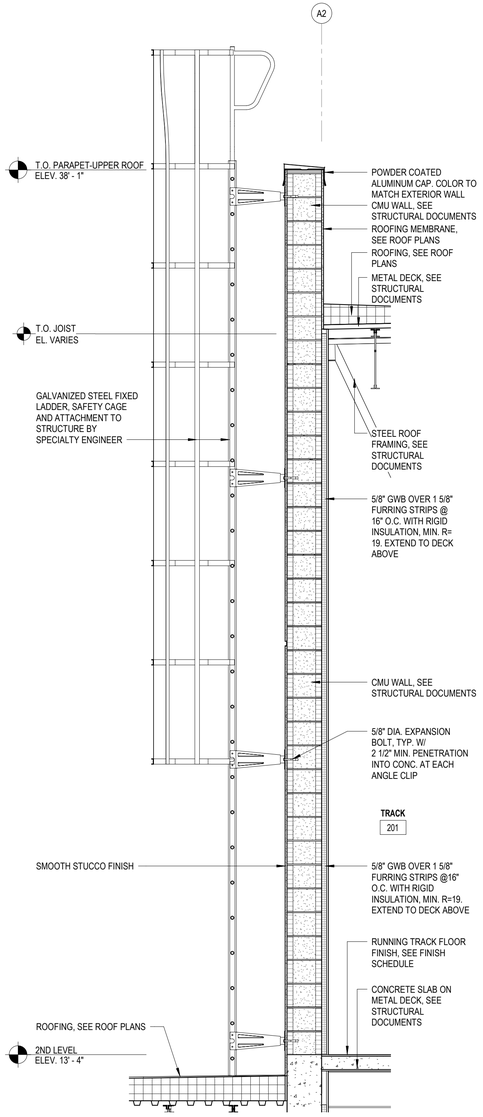

9 ACCESS LADDER SECTION

Scale: 1/2" = 1'-0"

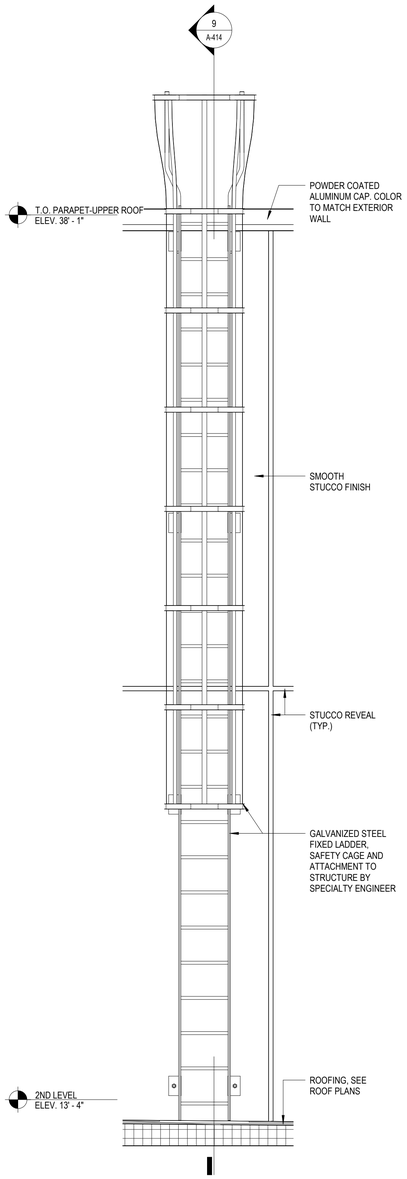

8 UPPER ROOF ACCESS LADDER

Scale: 1/2" = 1'-0"

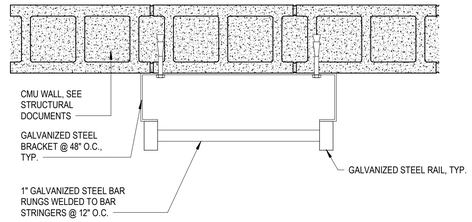

7 ACCESS LADDER PLAN

Scale: 1 1/2" = 1'-0"

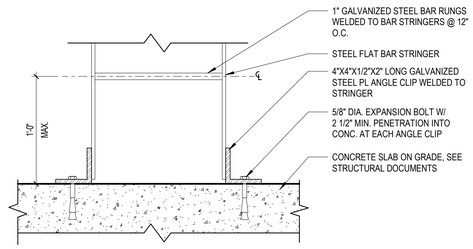

6 ACCESS LADDER BASE DETAIL

Scale: 1 1/2" = 1'-0"

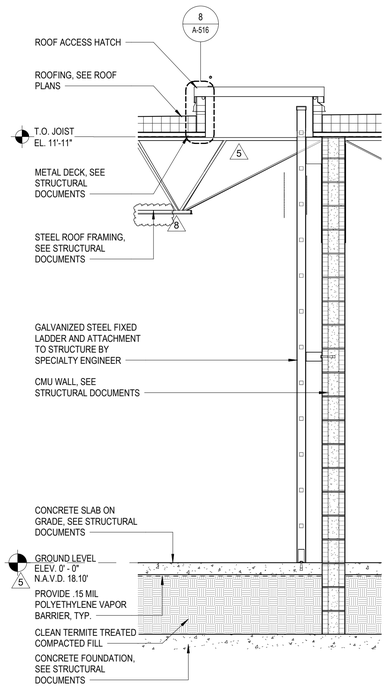

5 ACCESS LADDER SECTION

Scale: 1/2" = 1'-0"

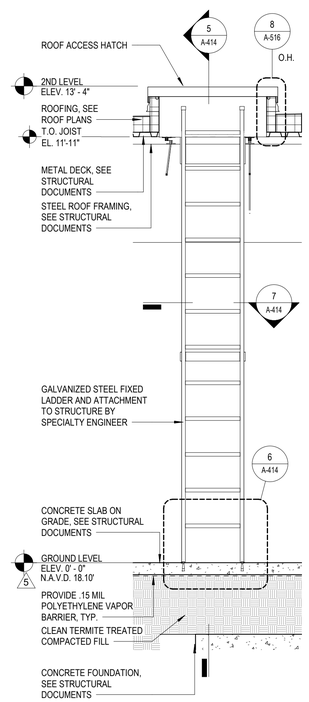

4 LOWER ROOF ACCESS LADDER

Scale: 1/2" = 1'-0"

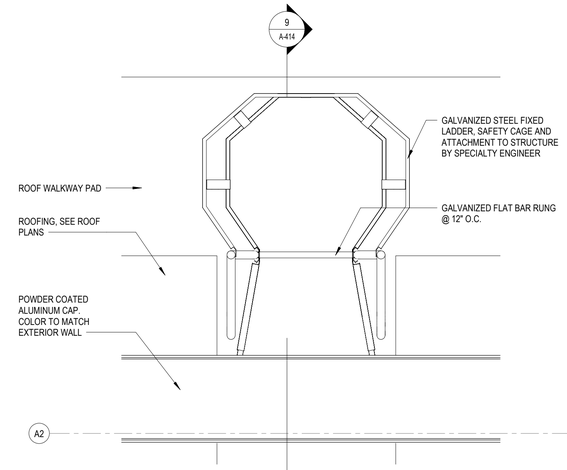

3 ROOF ACCESS LADDER PLAN

Scale: 1" = 1'-0"

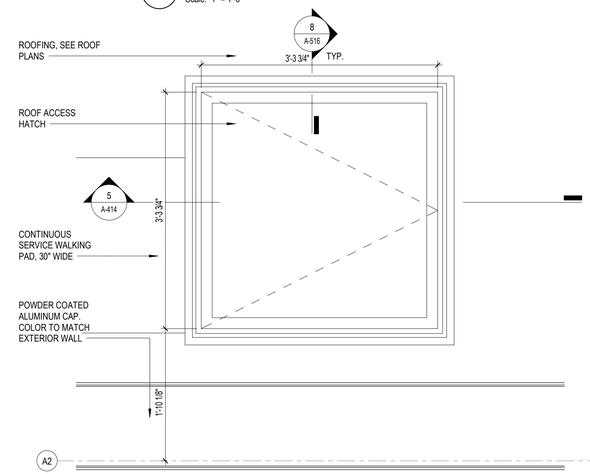

2 ROOF ACCESS HATCH PLAN

Scale: 1" = 1'-0"

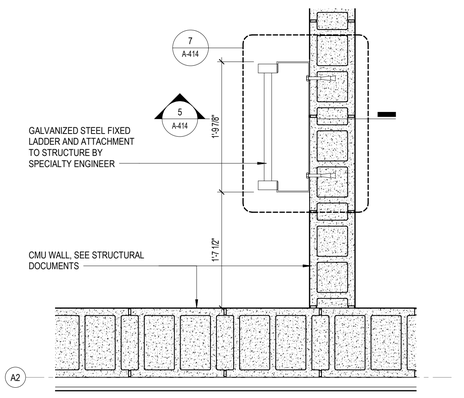

1 ROOF ACCESS LADDER PLAN

Scale: 1" = 1'-0"

CARTAYA & ASSOCIATES
ARCHITECTS P.A.
cartayaandassociates.com
2400 E. COMMERCIAL BLVD. SUITE 201
FT. LAUDERDALE, FLORIDA 33308
954-771-2724

SEAL: AA C001388

PROJECT:
CITY OF DELRAY BEACH
POMPEY PARK REC CENTER
1101 NW 2ND ST, DELRAY BEACH
FL 33444

ALL DESIGNS AND DETAILS INDICATED OR REPRESENTED BY THIS DRAWING ARE THE PROPERTY OF CARTAYA & ASSOCIATES ARCHITECTS P.A. AND ARE NOT TO BE USED IN WHOLE OR IN PART FOR ANY PURPOSE WHATSOEVER WITHOUT THE WRITTEN PERMISSION OF A PRINCIPAL OF THE FIRM OR BE LIABLE FOR THE FULLEST LEGAL RECOURSE. THE CONTRACTOR SHALL VERIFY ALL EXISTING CONDITIONS AND DIMENSIONS IN THE FIELD AND REPORT ANY DISCREPANCIES TO THE ARCHITECT BEFORE PROCEEDING. DO NOT SCALE DRAWINGS.

REVISIONS:
5 02-03-2024 REVISION
8 09-22-2025 CONFORMED SET

CONFORMED SET 09/22/2025

TITLE: ROOF ACCESS LADDER STEEL STAIR PLANS AND DETAILS

DATE: Dec 27, 2022
DRAWN BY: SV, CC, EE, LS
CHECKED BY: JJ, LS, JS

JOB NO: 21122

SHEET: A-414

10/22/2025 3:13:58 PM C:\Users\dlopera\Documents\2122 - Pompey Park - V2021_dlopera\JSN8T.rvt

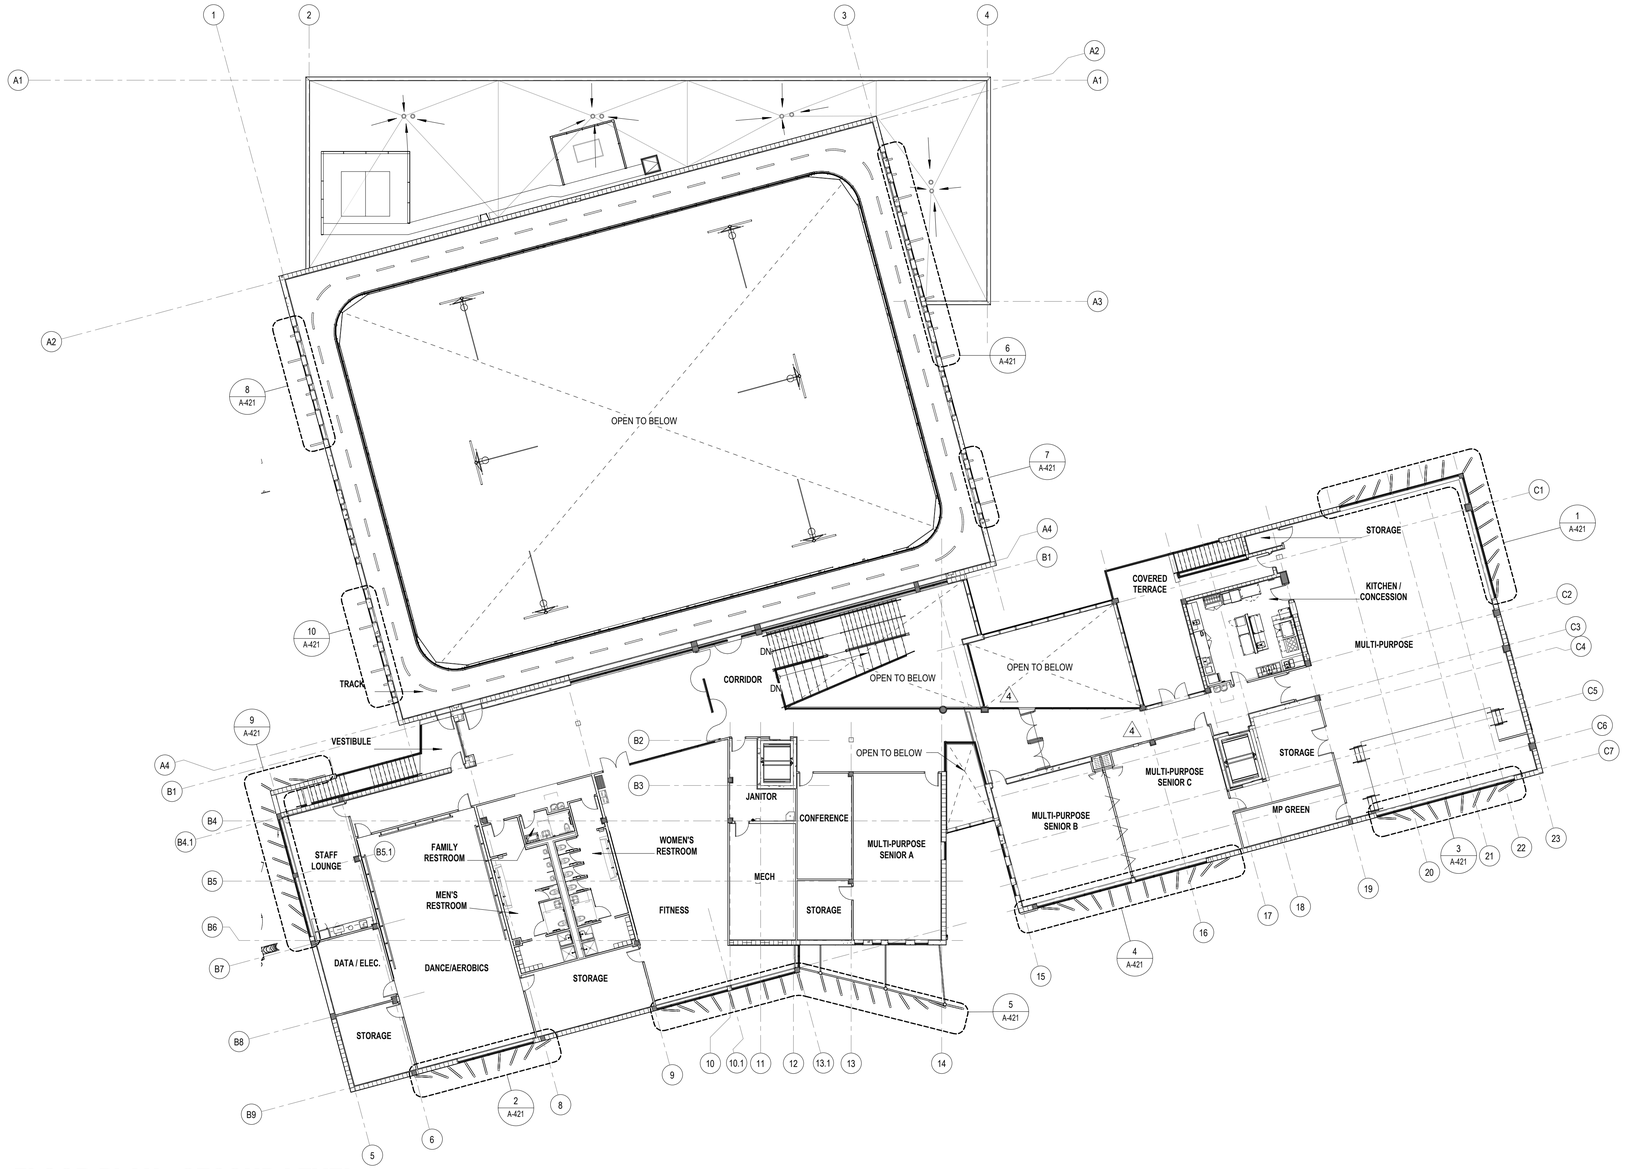

FLOOR PLAN - SECOND LEVEL

Scale: 1/16" = 1'-0"

EXTERIOR FIN GENERAL NOTES

BASIS OF DESIGN:

POWDER COATED ALUMINUM SUNSCREENS WITH

1. 2X2X1/4" SQUARE ALUMINUM TUBE FRAME AND FREE STANDING STRUCTURAL SUPPORT AT ENTRY AREA WITH 4X4X1/2 POSTS, 2X2X1/4 HORIZONATAL MEMBERS.
2. PERFORATED PANEL INFILL - MCNICHOLS ITEM NO. 17315163411 - PERFORATED METAL, ROUND, ALUMINUM, ALLOY 3003-H14, MILL FINISH, 0.0630" THICK (14 GAUGE), 3/16" ROUND ON 5/16" STAGGERED CENTERS, 1/8" BAR WIDTH, 11.95 HOLES PER SQUARE IN (HPSI), MINIMUM SOLID MARGINS ON BOTH SIDES OF SHEET PARALLEL TO LENGTH OF SHEET, HOLES SHEARED THROUGH BOTH ENDS OF SHEET PARALLEL TO WIDTH OF SHEET, 33% OPEN AREA, 48" X120"
3. BRACKETRY - MIX OF 1/4" AND 1/2" THICK ALUMINUM PLATE
4. FINISHING - POWDER COATED
5. DESIGN AND SHOP DRAWINGS FOR EXTERIOR SCREEN FINS ARE TO BE PROVIDED BY SPECIALTY ENGINEER.

5

CARTAYA & ASSOCIATES
ARCHITECTS P.A.
cartayaandassociates.com

2400 E. COMMERCIAL BLVD. SUITE 201
FT. LAUDERDALE, FLORIDA 33308
954-771-2724

SEAL:

AA C001388

PROJECT:

CITY OF DELRAY BEACH
POMPEY PARK REC CENTER
1101 NW 2ND ST, DELRAY BEACH
FL 33444

ALL DESIGNS AND PLANS INDICATED OR REPRESENTED BY THIS SHEET ARE PROPERTY OF CARTAYA & ASSOCIATES ARCHITECTS P.A. AND ARE NOT TO BE USED IN WHOLE OR IN PART FOR ANY OTHER PROJECT WITHOUT THE WRITTEN AUTHORIZATION OF A PRINCIPAL OF THE FIRM OR BE LIABLE FOR THE FAILURE LEGAL RECOURSE. THE CONTRACTOR SHALL VERIFY ALL EXISTING CONDITIONS AND DIMENSIONS IN THE FIELD AND REPORT ANY DISCREPANCIES TO THE ARCHITECT BEFORE PROCEEDING. DO NOT SCALE DRAWINGS. THE WORK WITHIN DRAWINGS MUST PROCEED AS SHOWN AND NOTED.

REVISIONS:
4 03-20-2023 BID COMMENTS

CONFORMED SET 09/22/2025

TITLE: OVERALL FLOOR PLAN - EXTERIOR FINS

DATE: Dec 27, 2022
DRAWN BY: SV, CC, EE, LS
CHECKED BY: JJ, LS, JS

JOB NO: 21122

SHEET: A-420

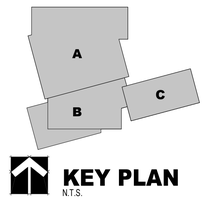

KEY PLAN
N.T.S.

10/22/2025 3:14:00 PM C:\Users\dlopera\Documents\21122 - Pompey Park - V2021_dloperaJSN8T.rvt

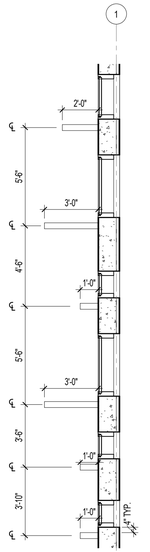

10 **ENLARGED FIN PLAN**
Scale: 1/4" = 1'-0"

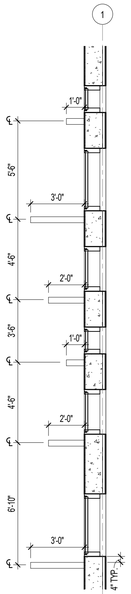

8 **ENLARGED FIN PLAN**
Scale: 1/4" = 1'-0"

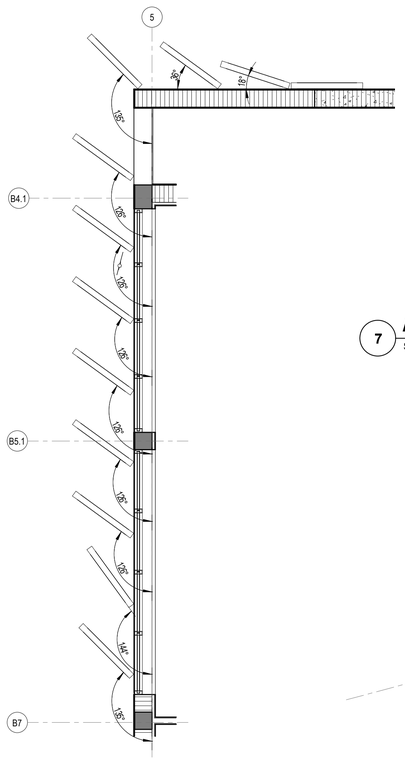

9 **ENLARGED FIN PLAN**
Scale: 1/4" = 1'-0"

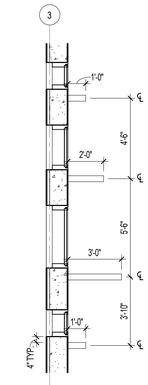

7 **ENLARGED FIN PLAN**
Scale: 1/4" = 1'-0"

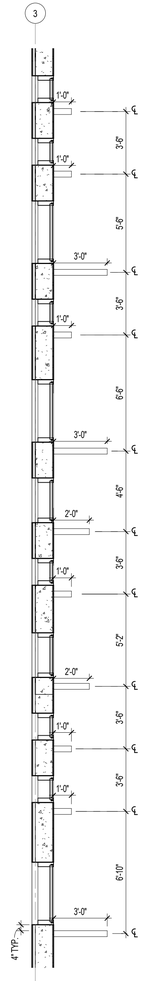

6 **ENLARGED FIN PLAN**
Scale: 1/4" = 1'-0"

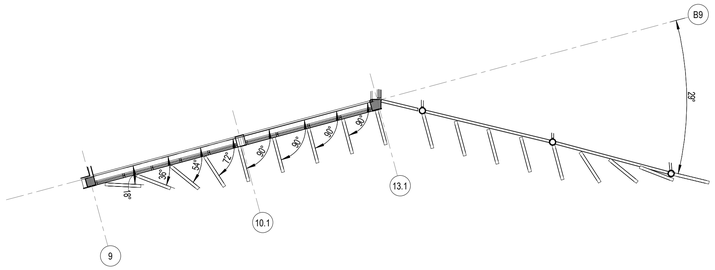

5 **ENLARGED FIN PLAN**
Scale: 1/8" = 1'-0"

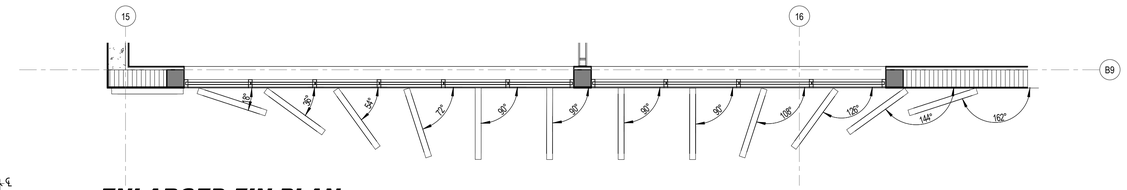

4 **ENLARGED FIN PLAN**
Scale: 1/4" = 1'-0"

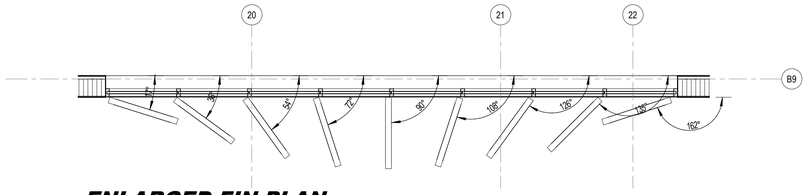

3 **ENLARGED FIN PLAN**
Scale: 1/4" = 1'-0"

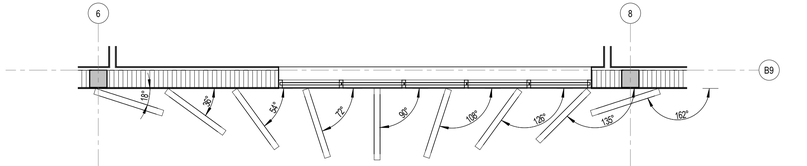

2 **ENLARGED FIN PLAN**
Scale: 1/4" = 1'-0"

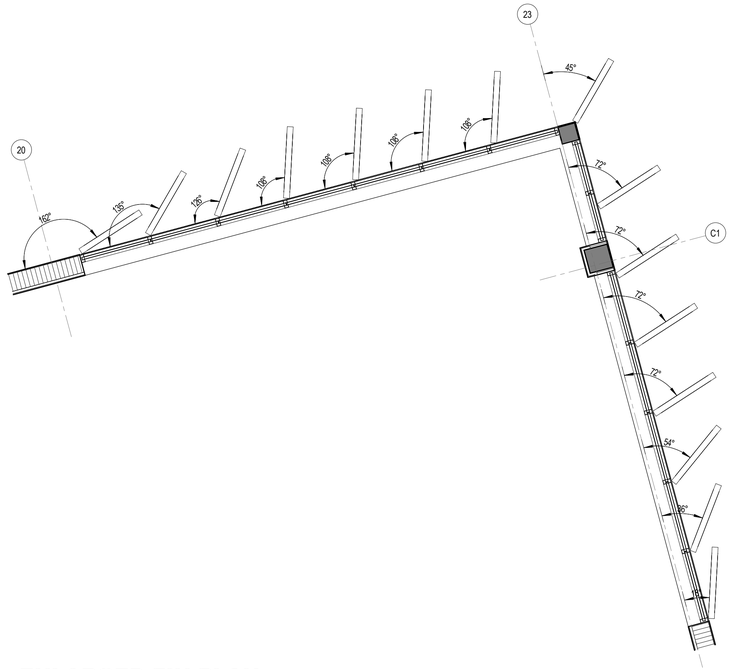

1 **ENLARGED FIN PLAN**
Scale: 1/4" = 1'-0"

CARTAYA & ASSOCIATES
ARCHITECTS P.A.
cartayaandassociates.com
2400 E. COMMERCIAL BLVD. SUITE 201
FT. LAUDERDALE, FLORIDA 33308
954-771-2724

SEAL:
AA C001388

PROJECT:
CITY OF DELRAY BEACH
POMPEY PARK REC CENTER
1101 NW 2ND ST, DELRAY BEACH
FL 33444

ALL DESIGNS AND DETAILS INDICATED OR REFERRED TO BY THIS DRAWING ARE PROPRIETARY AND ARE THE EXCLUSIVE PROPERTY OF CARTAYA & ASSOCIATES ARCHITECTS P.A. AND MAY NOT BE USED IN WHOLE OR IN PART FOR ANY PURPOSE WHATSOEVER WITHOUT THE WRITTEN CONSENT OF A PRINCIPAL OF THE FIRM OR BE LIABLE FOR THE FULLEST LEGAL RECOURSE TO THE CONTRACTOR SHALL VERIFY ALL EXISTING CONDITIONS AND DIMENSIONS ASSUMPTIONS MADE BY ANY CONTRACTOR BASED ON DIMENSIONS AND DETAILS SHOWN ON THESE DRAWINGS ARE RESERVED. USE OF THESE DRAWINGS WITHOUT WRITTEN CONSENT IS A VIOLATION OF THE LAW.

REVISIONS:

CONFORMED SET 09/22/2025

TITLE:
ENLARGED SHADE FIN PLANS

DATE: Dec 27, 2022
DRAWN BY: SV, CC, EE, LS
CHECKED BY: JJ, LS, JS

JOB NO:
2122

SHEET:
A-421

10/22/2023 3:14:04 PM C:\Users\dlopera\Documents\2122 - Pompey Park - V2021_dloperaJSN8T.rvt

EXPANSION DETAIL GENERAL NOTES

1. DETAILS BASED ON EMSEAL AND MM SYSTEMS OR APPROVED EQUAL.
2. ALL EXPANSION JOINT SYSTEMS ARE TO BE INSTALLED PER MANUFACTURER SPECIFICATION.
3. FOR MATERIALS AND FINISHES, SEE SHEET A-640

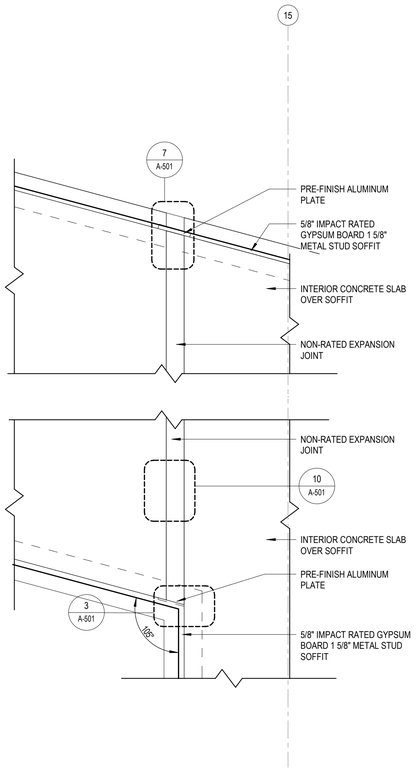

8 EXPANSION JOINT DETAIL

Scale: 1 1/2" = 1'-0"

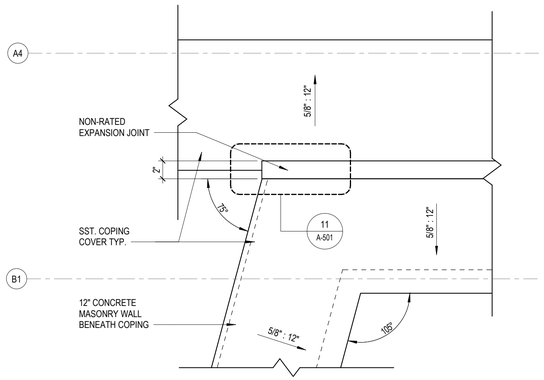

6 ROOF EXPANSION JOINT DETAIL

Scale: 1 1/2" = 1'-0"

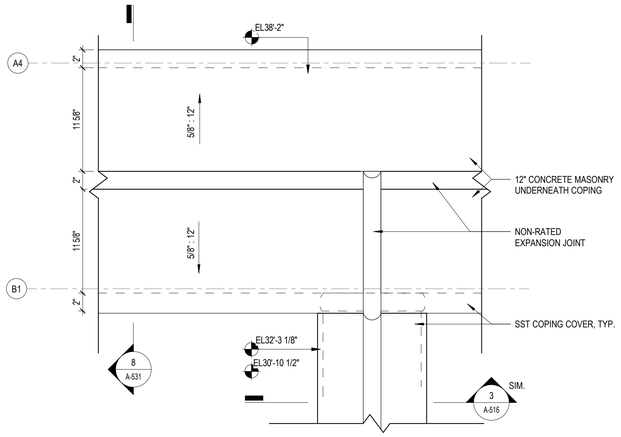

5 ROOF EXPANSION JOINT DETAIL

Scale: 1 1/2" = 1'-0"

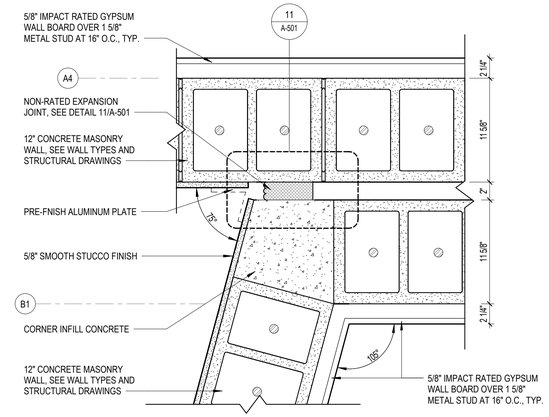

3 EXPANSION JOINT DETAIL

Scale: 1 1/2" = 1'-0"

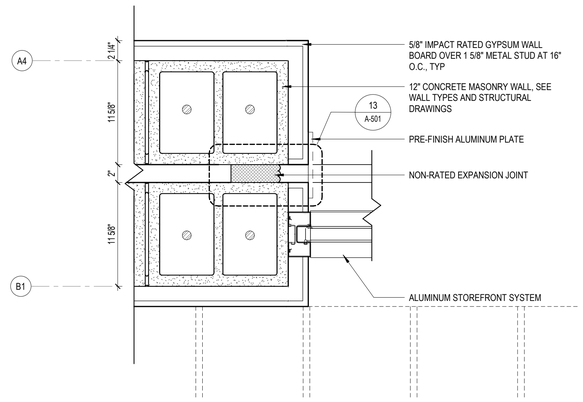

2 EXPANSION JOINT DETAIL

Scale: 1 1/2" = 1'-0"

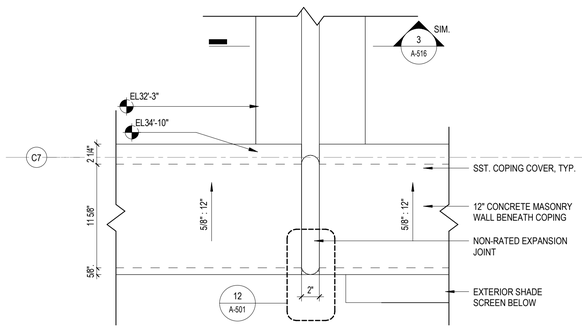

7 ROOF EXPANSION JOINT DETAIL

Scale: 1 1/2" = 1'-0"

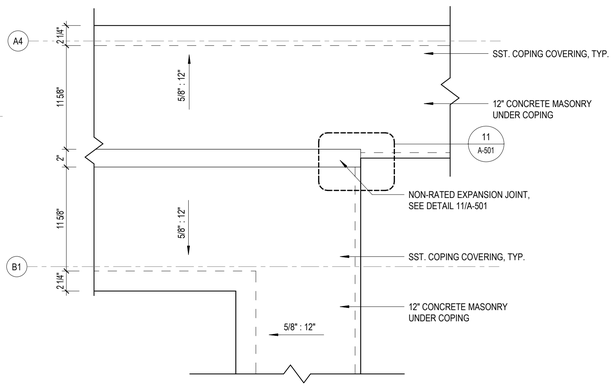

4 ROOF EXPANSION JOINT DETAIL

Scale: 1 1/2" = 1'-0"

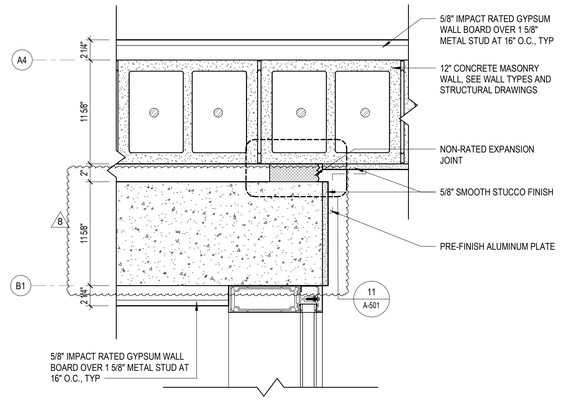

1 EXPANSION JOINT DETAIL

Scale: 1 1/2" = 1'-0"

CARTAYA & ASSOCIATES
ARCHITECTS P.A.
cartayaandassociates.com

2400 E. COMMERCIAL BLVD. SUITE 201
FT. LAUDERDALE, FLORIDA 33308
954-771-2724

SEAL:

AA C001388

PROJECT:

CITY OF DELRAY BEACH
POMPEY PARK REC CENTER
1101 NW 2ND ST, DELRAY BEACH FL 33444

ALL DESIGNS AND DETAILS REPRESENTED BY THIS DRAWING ARE PROPRIETARY IN NATURE AND ARE THE PROPERTY OF CARTAYA & ASSOCIATES ARCHITECTS P.A. AND ARE NOT TO BE USED IN WHOLE OR IN PART FOR ANY OTHER PROJECT WITHOUT THE EXPRESS WRITTEN CONSENT OF CARTAYA & ASSOCIATES ARCHITECTS P.A. A PRINCIPAL OF THE FIRM SHALL BE RESPONSIBLE FOR ALL CONSTRUCTION AND SHALL BE PRESENT AT THE JOB SITE AT ALL TIMES. ANY DISCREPANCIES FOUND IN THE CONTRACT DOCUMENTS SHALL BE REPORTED TO THE ARCHITECT IMMEDIATELY. IN ADDITION, CONTRACTOR SHALL VERIFY ALL EXISTING CONDITIONS AND DIMENSIONS PRIOR TO THE COMMENCEMENT OF ANY WORK. THE CONTRACTOR SHALL NOT SCALE DRAWINGS. ANY WORK PERFORMED BY THE CONTRACTOR OR SUBCONTRACTORS PRIOR TO OBTAINING THE LATEST REVISED CONSTRUCTION DOCUMENTS SHALL BE THE RESPONSIBILITY OF THE CONTRACTOR AND SHALL NOT BE LIABLE FOR THE FULLEST LEGAL RECOURSE. THE CONTRACTOR SHALL VERIFY ALL EXISTING CONDITIONS AND DIMENSIONS AND REPORT ANY DISCREPANCIES TO THE ARCHITECT IMMEDIATELY. DO NOT SCALE DRAWINGS. ANY WORK PERFORMED BY THE CONTRACTOR OR SUBCONTRACTORS PRIOR TO OBTAINING THE LATEST REVISED CONSTRUCTION DOCUMENTS SHALL BE THE RESPONSIBILITY OF THE CONTRACTOR AND SHALL NOT BE LIABLE FOR THE FULLEST LEGAL RECOURSE.

REVISIONS:

8 09-22-2025 CONFORMED SET

CONFORMED SET 09/22/2025

TITLE:

EXPANSION JOINT DETAILS

DATE: Dec 27, 2022
DRAWN BY: SV, CC, EE, LS
CHECKED BY: JJ, LS, JS

JOB NO:

2122

SHEET:

A-500

11/21/2025 6:35:29 PM C:\Users\egiraldo\Documents\2122 - Pompey Park - V2025_egiraldoKDW22.rvt

GENERAL NOTES

1. DETAILS BASED ON EMSEAL AND MM SYSTEMS OR APPROVED EQUAL.
2. REFER TO SHEET A-624 FOR UL FIRE RESISTIVE MATERIAL CLASSIFICATIONS.
3. ALL EXPANSION JOINT SYSTEMS ARE TO BE INSTALLED PER MANUFACTURER'S SPECIFICATIONS.

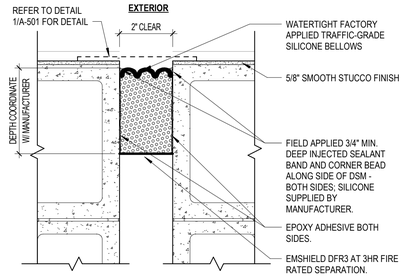

WALL TO WALL EXTERIOR

12 Scale: N.T.S.

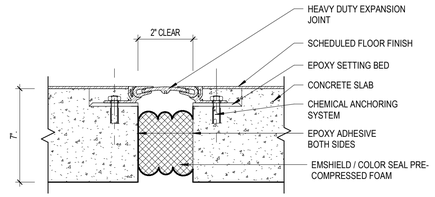

DECK TO DECK

8 Scale: N.T.S.

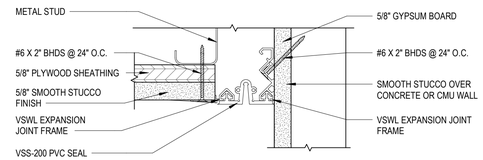

INSIDE CORNER PARTITION-TO-PARTITION

4 Scale: N.T.S.

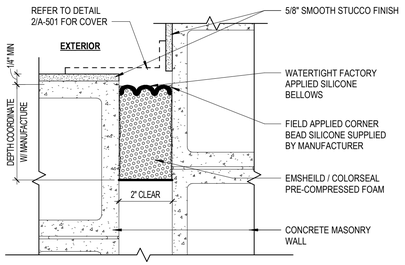

INSIDE/OUTSIDE CORNER AT EXTERIOR

11 Scale: N.T.S.

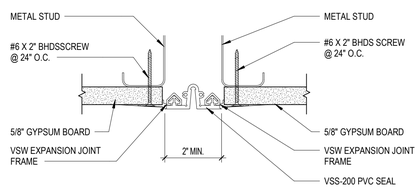

PARTITION-TO-PARTITION

7 Scale: N.T.S.

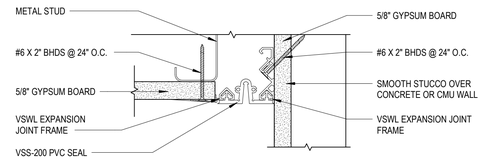

INSIDE CORNER PARTITION-TO-PARTITION

3 Scale: N.T.S.

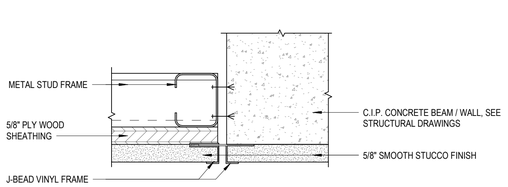

STUCCO CONTROL JOINT

14 Scale: N.T.S. 3"

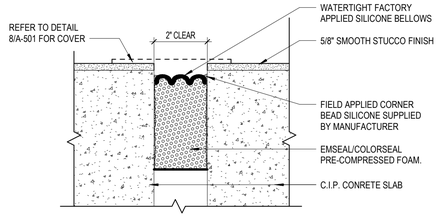

INTERIOR SLAB EXPANSION JOINT

10 Scale: N.T.S.

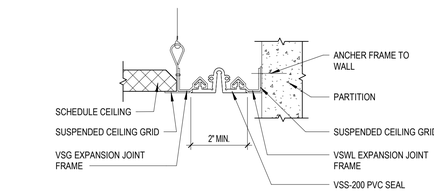

PARTITION TO CEILING

6 Scale: N.T.S.

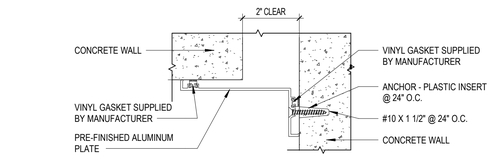

INSIDE WALL TO WALL AT INTERIOR/EXTERIOR

2 Scale: N.T.S.

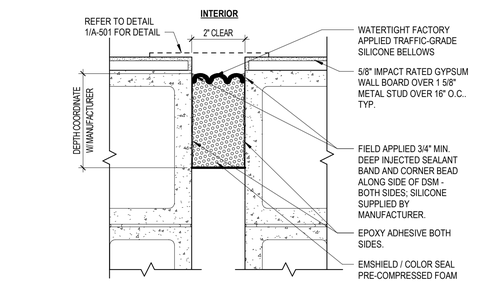

WALL TO WALL INTERIOR

13 Scale: N.T.S.

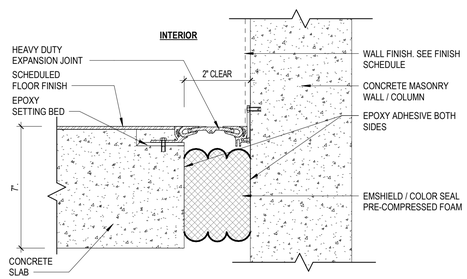

DECK TO WALL

9 Scale: N.T.S.

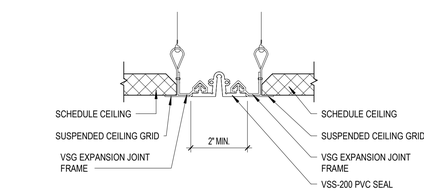

CEILING TO CEILING

5 Scale: N.T.S.

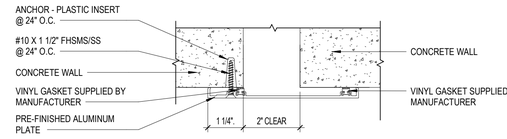

WALL TO WALL AT INTERIOR/EXTERIOR

1 Scale: N.T.S.

CARTAYA & ASSOCIATES
ARCHITECTS P.A.
cartayaandassociates.com

2400 E. COMMERCIAL BLVD. SUITE 201
FT. LAUDERDALE, FLORIDA 33308
954-771-2724

SEAL: AA C001388

PROJECT: CITY OF DELRAY BEACH
POMPEY PARK REC CENTER
1101 NW 2ND ST, DELRAY BEACH FL 33444

ALL DESIGNS AS DETAILS INDICATED OR REPRESENTED BY THESE DRAWINGS ARE THE PROPERTY OF CARTAYA & ASSOCIATES ARCHITECTS P.A. AND ARE NOT TO BE USED IN WHOLE OR IN PART FOR ANY PROJECT OTHER THAN THE ONE FOR WHICH THEY HAVE BEEN PREPARED AND DEVELOPED WITHOUT THE WRITTEN PERMISSION OF CARTAYA & ASSOCIATES ARCHITECTS P.A. AND WITHOUT LIMITING THE FOREGOING, ALL DESIGNS AS DETAILS INDICATED OR REPRESENTED BY THESE DRAWINGS ARE NOT TO BE USED BY ANY PERSON, FIRM OR CORPORATION FOR ANY PURPOSE WHATSOEVER ON ANY OTHER SPECIAL PROJECT EXCEPT BY AGREEMENT IN WRITING AND WITH APPROPRIATE COMPENSATION TO CARTAYA & ASSOCIATES ARCHITECTS P.A. ALL IDEAS, DESIGNS, ARRANGEMENTS AND PLANS AS INDICATED OR REPRESENTED BY THESE DRAWINGS ARE OWNED BY AND THE PROPERTY OF CARTAYA & ASSOCIATES ARCHITECTS P.A. AND WERE CREATED, EVOLVED AND DEVELOPED FOR USE ON AND IN CONNECTION WITH THE SPECIFIED PROJECT. NONE OF SUCH IDEAS, DESIGNS, ARRANGEMENTS OR PLANS SHALL BE USED BY OR DISCLOSED TO ANY PERSON, FIRM OR CORPORATION FOR ANY PURPOSE WHATSOEVER EXCEPT AS STATED ABOVE. THE CONTRACTOR SHALL VERIFY ALL EXISTING CONDITIONS AND DIMENSIONS PRIOR TO THE COMMENCEMENT OF ANY WORK. THE CONTRACTOR SHALL NOTIFY THE ARCHITECT OF ANY DISCREPANCIES. THE CONTRACTOR SHALL BE LIABLE FOR THE FULLEST LEGAL RESOURCE 

REVISIONS:

CONFORMED SET 09/22/2025

TITLE: TYPICAL EXPANSION JOINT DETAILS

DATE: Dec 27, 2022
DRAWN BY: SV, CC, EE, LS
CHECKED BY: JJ, LS, JS

JOB NO: 21122

SHEET: A-501

10/22/2025 3:14:09 PM C:\Users\dlopera\Documents\2122 - Pompey Park - V2021_dloperaJSNIT.rvt

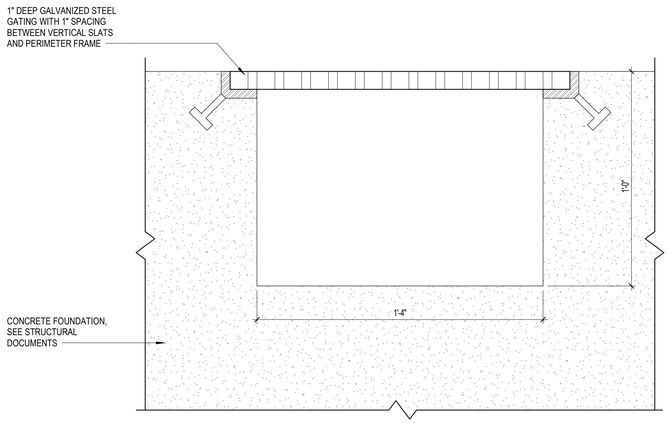

4 ELEVATOR SUMP PUMP PIT DETAIL

Scale: 3" = 1'-0"

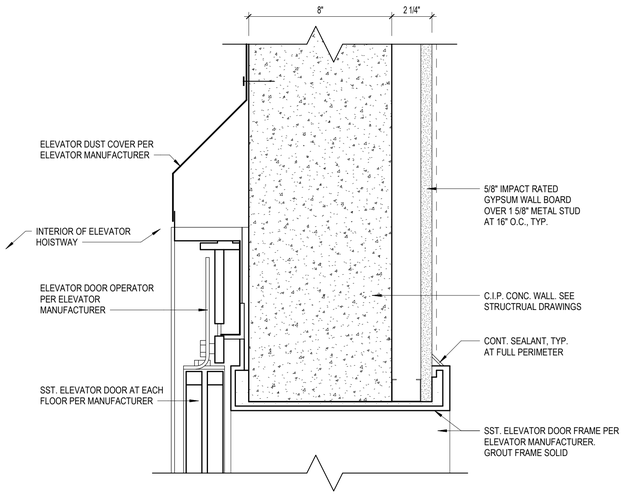

2 ELEVATOR DOOR HEAD DETAIL

Scale: 3" = 1'-0"

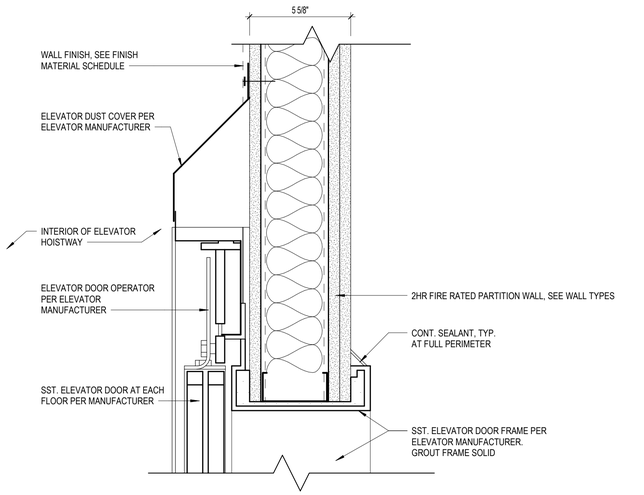

ELEVATOR DOOR HEAD DETAIL AT 2ND FLOOR

6 Scale: 3" = 1'-0"

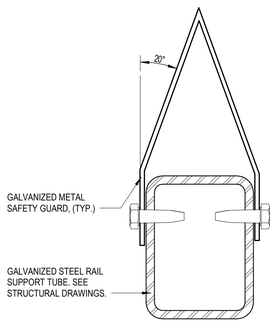

3 HOISTWAY SAFETY GUARD DETAIL

Scale: 6" = 1'-0"

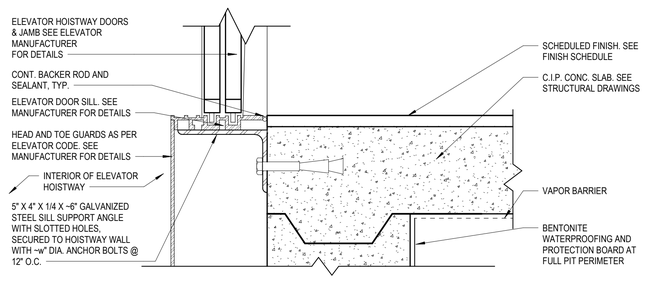

1 ELEVATOR DOOR SILL DETAIL

Scale: 3" = 1'-0"

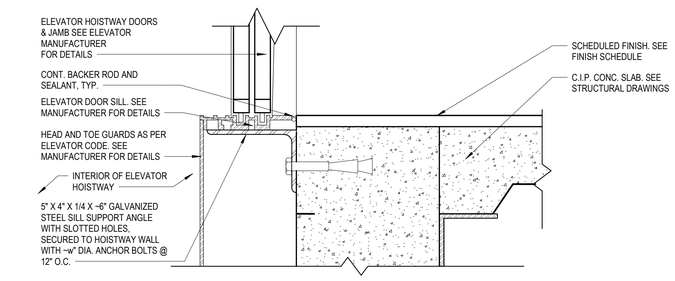

ELEVATOR DOOR SILL DETAIL AT 2ND FLOOR

5 Scale: 3" = 1'-0"

CARTAYA & ASSOCIATES
ARCHITECTS P.A.
cartayaandassociates.com
2400 E. COMMERCIAL BLVD. SUITE 201
FT. LAUDERDALE, FLORIDA 33308
954-771-2724

SEAL:

AA C001388

PROJECT:

CITY OF DELRAY BEACH
POMPEY PARK REC CENTER
1101 NW 2ND ST, DELRAY BEACH
FL 33444

ALL DESIGNS, PLANS, DETAILS AND SPECIFICATIONS REPRESENTED BY THIS DRAWING ARE CREATED AND DEVELOPED FOR USE ON AND IN CONNECTION WITH THE SPECIFIED PROJECT. THEY ARE NOT TO BE USED IN WHOLE OR IN PART FOR ANY OTHER PROJECT WITHOUT THE EXPRESS WRITTEN PERMISSION OF THE ARCHITECT AND A FEE TO BE NEGOTIATED BETWEEN THE ARCHITECT AND THE OWNER. ANY REPRODUCTION OF THESE PLANS AND/OR DESIGNS WITHOUT THE WRITTEN CONSENT OF THE ARCHITECT SHALL BE A VIOLATION OF THE LAW AND MAY BE PUNISHABLE BY A FINE AND/OR IMPRISONMENT. ALL RIGHTS RESERVED. COPYRIGHT © 2025 CARTAYA & ASSOCIATES ARCHITECTS P.A.

REVISIONS:

CONFORMED SET 09/22/2025

TITLE: ELEVATOR MISCELLANEOUS DETAILS

DATE: Dec 27, 2022
DRAWN BY: SV, CC, EE, LS
CHECKED BY: JJ, LS, JS

JOB NO: 2122

SHEET: A-505

10/22/2025 3:14:10 PM C:\Users\dlopera\Documents\2122 - Pompey Park - V2021_dlopera.rvt

GENERAL NOTES

1. GC TO COORDINATE PIT, WIDTH AND DEPTH BASED ON ELEVATOR MANUFACTURER.

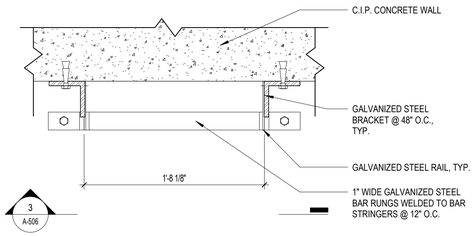

4 ELEVATOR PIT LADDER DETAIL

Scale: 1 1/2" = 1'-0"

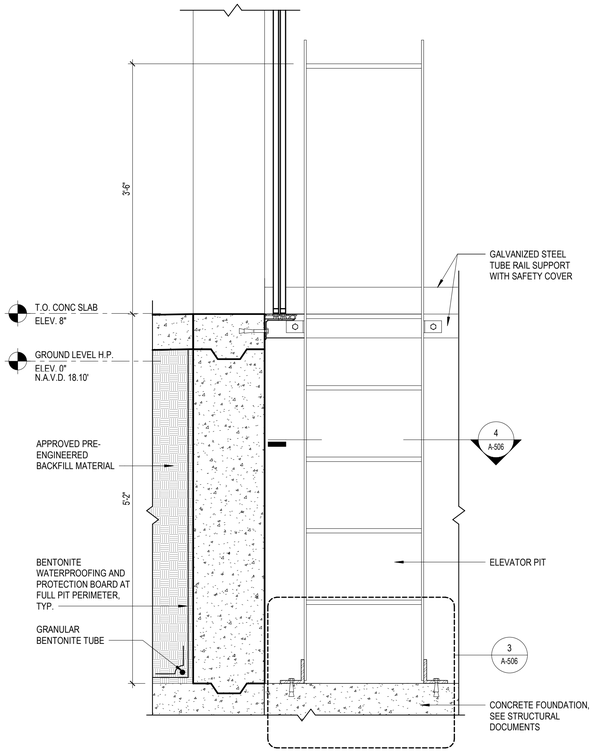

2 ELEVATOR PIT LADDER ELEVATION

Scale: 1" = 1'-0"

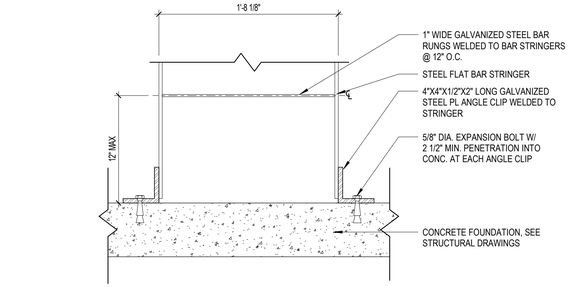

3 ELEVATOR PIT LADDER DETAIL

Scale: 1 1/2" = 1'-0"

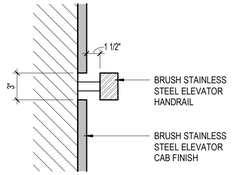

5 ELEVATOR CAB HANDRAIL

Scale: 1 1/2" = 1'-0"

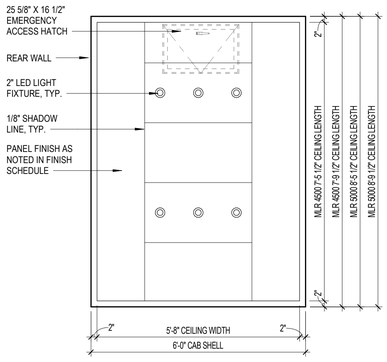

1 ELEVATOR CAB ELEVATIONS

Scale: 1/2" = 1'-0"

CARTAYA & ASSOCIATES
ARCHITECTS P.A.
cartayaandassociates.com
2400 E. COMMERCIAL BLVD. SUITE 201
FT. LAUDERDALE, FLORIDA 33308
954-771-2724

SEAL:

AA C001388

PROJECT:

CITY OF DELRAY BEACH
POMPEY PARK REC CENTER
1101 NW 2ND ST, DELRAY BEACH
FL 33444

ALL DESIGNS AND PLANS INDICATED OR REPRESENTED BY THIS SERVICE ARE AND SHALL REMAIN THE PROPERTY OF CARTAYA & ASSOCIATES ARCHITECTS P.A. AND WERE CREATED AND DEVELOPED FOR USE IN CONNECTION WITH THE SPECIFIED PROJECT. THEY SHALL NOT BE USED BY ANY PERSON, FIRM OR CORPORATION FOR ANY PURPOSE WHATSOEVER EXCEPT WHEN AUTHORIZED IN WRITING BY CARTAYA & ASSOCIATES ARCHITECTS P.A. AND A PERSONAL OF THE FIRM OR BE USED FOR THE FULLEST EXTENT OF THE LAW. RECOGNIZE THE CONTRACTOR SHALL VERIFY ALL EXISTING CONDITIONS AND DIMENSIONS IN THE FIELD AND REPORT ANY DISCREPANCIES TO THE ARCHITECT IMMEDIATELY. DO NOT SCALE DRAWINGS. ALL WORK SHALL CONFORM TO APPLICABLE CODES AND ORDINANCES.

REVISIONS:

CONFORMED SET 09/22/2025

TITLE: ELEVATOR CAB ELEVATIONS AND DETAILS

DATE: Dec. 27, 2022
DRAWN BY: SV, CC, EE, LS
CHECKED BY: JJ, LS, JS

JOB NO: 21122

SHEET: A-506

10/22/2025 3:14:10 PM C:\Users\dlopera\Documents\21122 - Pompey Park - V2021_dloperaJSN8T.rvt

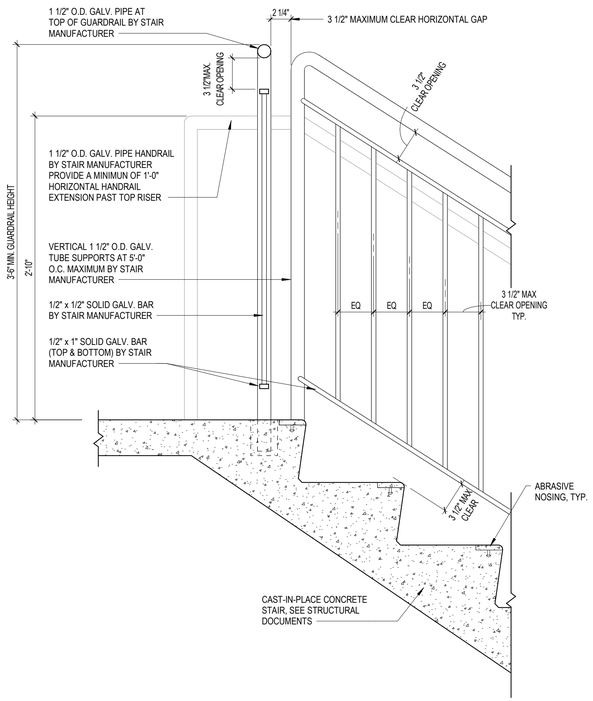

7 TOP OF STAIR LANDING

Scale: 1 1/2" = 1'-0"

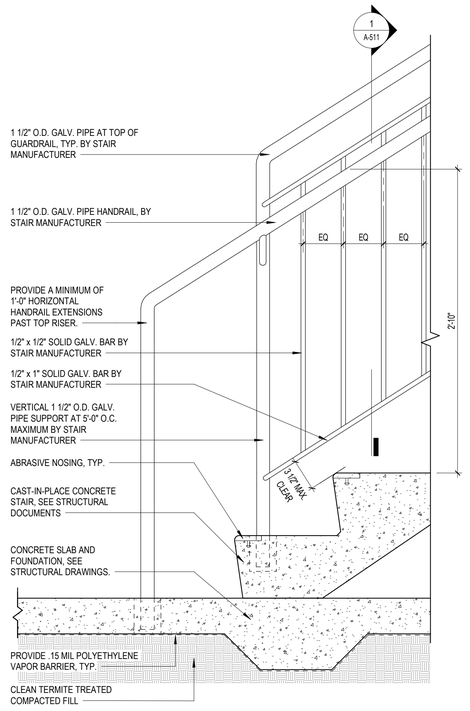

5 BOTTOM LANDING

Scale: 1 1/2" = 1'-0"

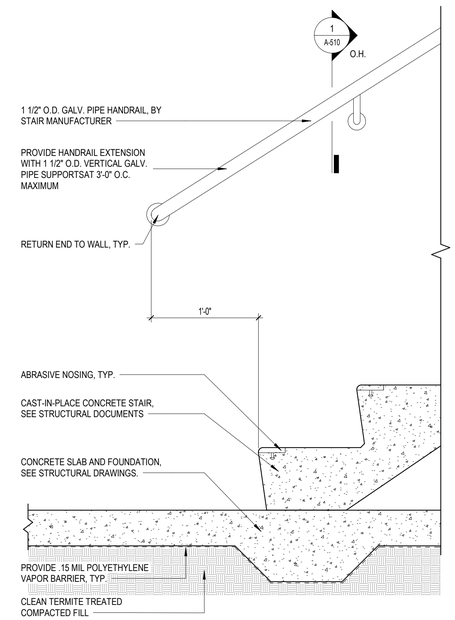

3 BOTTOM LANDING AT SLAB

Scale: 1 1/2" = 1'-0"

STAIR GENERAL NOTES

1. HANDRAIL AND GUARDS SHALL BE DESIGNED TO RESIST A LINEAR LOAD OF 50 POUNDS PER LINEAR FOOT (0.73kN/M) IN ACCORDANCE WITH ASCE 7, SECTION 4.5.1.
2. STAIRS AND INTERMEDIATE LANDINGS ARE CAST-IN-PLACE CONCRETE.

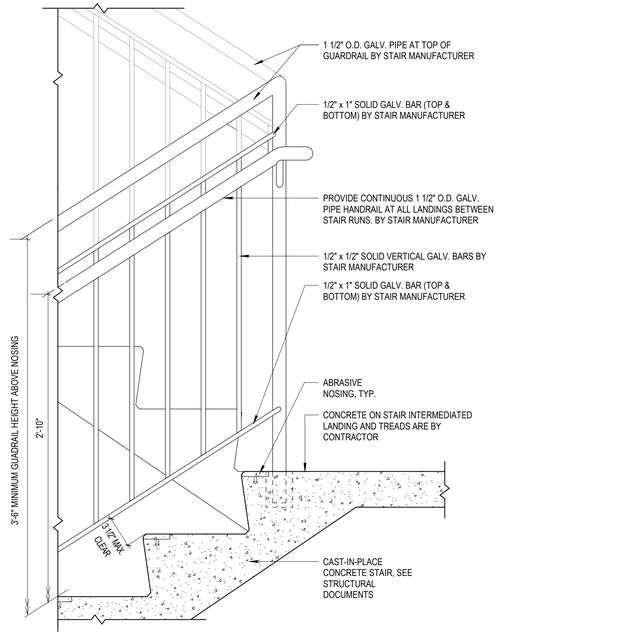

6 INTERMEDIATE LANDING

Scale: 1 1/2" = 1'-0"

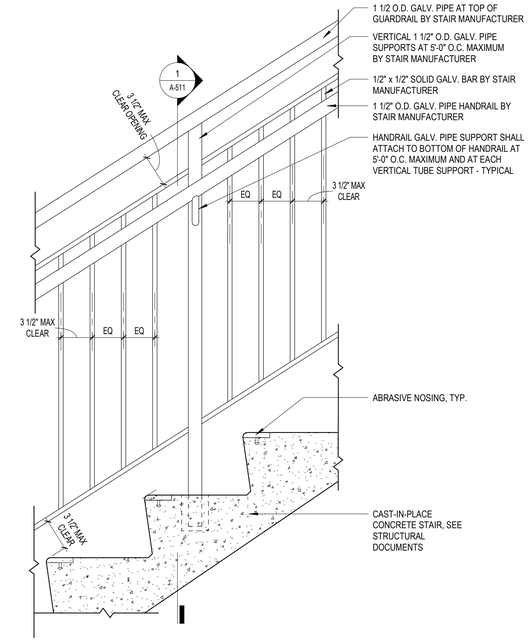

4 VERTICAL TUBE SUPPORTS

Scale: 1 1/2" = 1'-0"

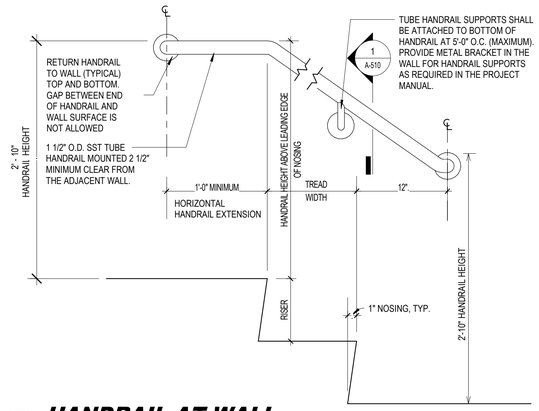

2 HANDRAIL AT WALL

Scale: 1 1/2" = 1'-0"

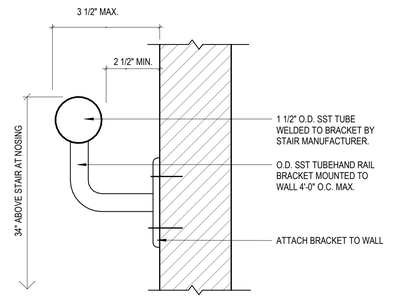

1 HANDRAIL ATTACHMENT AT WALL

Scale: 1 1/2" = 1'-0"

CARTAYA & ASSOCIATES
ARCHITECTS P.A.
cartayaandassociates.com
2400 E. COMMERCIAL BLVD. SUITE 201
FT. LAUDERDALE, FLORIDA 33308
954-771-2724

SEAL:

AA C001388

PROJECT:
CITY OF DELRAY BEACH
POMPEY PARK REC CENTER
1101 NW 2ND ST, DELRAY BEACH
FL 33444

ALL DESIGNS AND DETAILS REPRESENTED BY AND SHOWN ON THESE DRAWINGS ARE PROPRIETARY AND SHALL REMAIN THE PROPERTY OF CARTAYA & ASSOCIATES ARCHITECTS P.A. AND SHALL NOT BE USED IN WHOLE OR IN PART FOR ANY OTHER PROJECT WITHOUT THE EXPRESS WRITTEN CONSENT OF CARTAYA & ASSOCIATES ARCHITECTS P.A. IN THE EVENT OF UNAUTHORIZED REUSE BY ANY PARTY, THE ARCHITECT SHALL BE INDEMNIFIED AND HELD HARMLESS BY SUCH PARTY FOR ANY AND ALL LIABILITY, LOSS OR EXPENSE, INCLUDING BUT NOT LIMITED TO ATTORNEY'S FEES AND COSTS. IN THE EVENT OF A DISPUTE, THE PREVAILING PARTY SHALL BE ENTITLED TO RECOVER ALL REASONABLE ATTORNEY'S FEES AND COSTS. ANY REUSE OF THESE PLANS AND SPECIFICATIONS WITHOUT THE WRITTEN CONSENT OF CARTAYA & ASSOCIATES ARCHITECTS P.A. SHALL BE AT THE USER'S SOLE RISK AND WITHOUT LIABILITY TO CARTAYA & ASSOCIATES ARCHITECTS P.A. THE CONTRACTOR SHALL VERIFY ALL EXISTING CONDITIONS AND DIMENSIONS AT THE JOB SITE AND NOTIFY THE ARCHITECT OF ANY DISCREPANCIES BEFORE PROCEEDING. DO NOT SCALE DRAWINGS. USE FIGURED DIMENSIONS ONLY.

REVISIONS:

CONFORMED SET 09/22/2025

TITLE: STAIR MISCELLANEOUS SECTIONS AND DETAILS

DATE: Dec 27, 2022
DRAWN BY: SV, CC, EE, LS
CHECKED BY: JJ, LS, JS

JOB NO: 2122

SHEET: A-510

10/22/2025 3:14:11 PM C:\Users\dlopera\Documents\2122 - Pompey Park - V2021_dlopera\J5N8T.rvt

STAIR GENERAL NOTES

1. HANDRAIL AND GUARDS SHALL BE DESIGNED TO RESIST A LINEAR LOAD OF 50 POUNDS PER LINEAR FOOT (0.73kN/M) IN ACCORDANCE WITH ASCE 7, SECTION 4.5.1.
2. STAIRS AND INTERMEDIATE LANDINGS ARE CAST-IN-PLACE CONCRETE.

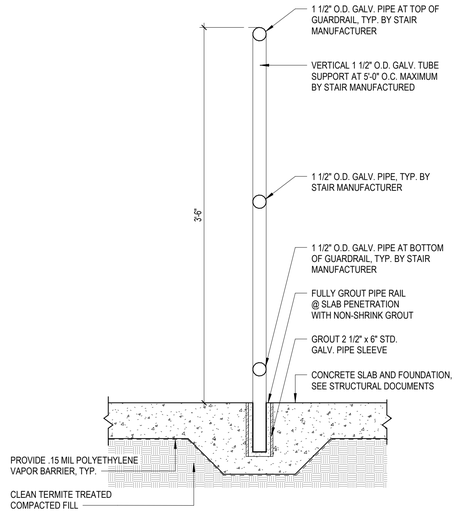

2 RAILING AT SLAB ON GRADE

Scale: 1 1/2" = 1'-0"

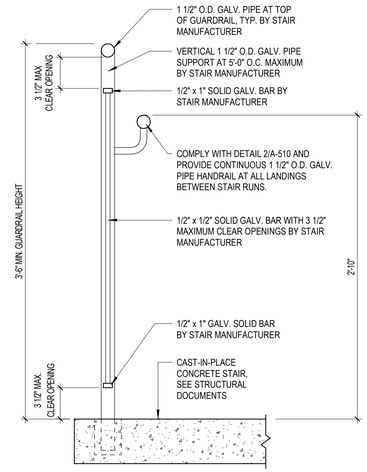

1 RAILING AT EDGE OF SLAB / STAIR

Scale: 1 1/2" = 1'-0"

CARTAYA & ASSOCIATES
ARCHITECTS P.A.
cartayaandassociates.com

2400 E. COMMERCIAL BLVD. SUITE 201
FT. LAUDERDALE, FLORIDA 33308
954-771-2724

SEAL:

AA C001388

PROJECT:

CITY OF DELRAY BEACH
POMPEY PARK REC CENTER
1101 NW 2ND ST, DELRAY BEACH
FL 33444

ALL DESIGNS, PLANS AND DRAWINGS AS INSTRUMENTS OF SERVICE ARE AND SHALL REMAIN THE PROPERTY OF CARTAYA & ASSOCIATES ARCHITECTS P.A. WHETHER THE PROJECT FOR WHICH THEY ARE MADE IS EXECUTED OR NOT. THEY ARE NOT TO BE USED IN WHOLE OR IN PART, FOR ANY OTHER PROJECT WITHOUT THE WRITTEN AUTHORIZATION OF CARTAYA & ASSOCIATES ARCHITECTS P.A. ANY REPRODUCTION OF THESE PLANS AND DRAWINGS WITHOUT THE WRITTEN CONSENT OF CARTAYA & ASSOCIATES ARCHITECTS P.A. WILL BE A VIOLATION OF THE FEDERAL COPYRIGHT LAWS AND SUBJECT TO LEGAL ACTION. CARTAYA & ASSOCIATES ARCHITECTS P.A. RESERVES ALL OTHER LEGAL RIGHTS AND REMEDIES WITH RESPECT TO ANY INFRINGEMENT OF ITS RIGHTS IN THESE PLANS AND DRAWINGS. BY USING THESE PLANS AND DRAWINGS FOR ANY PURPOSE, THE USER AGREES TO INDEMNIFY AND HOLD HARMLESS CARTAYA & ASSOCIATES ARCHITECTS P.A. FROM AND AGAINST ANY AND ALL LOSSES, COSTS, CLAIMS, DEMANDS, DAMAGES, LIABILITIES AND EXPENSES (INCLUDING REASONABLE ATTORNEYS' FEES AND COURT COSTS) ARISING OUT OF OR RESULTING FROM ANY REUSE OF THESE PLANS AND DRAWINGS. IN THE EVENT OF UNAUTHORIZED REUSE, THE USER AGREES TO PAY A FEE TO CARTAYA & ASSOCIATES ARCHITECTS P.A. IN THE AMOUNT OF 10% OF THE CONSTRUCTION COST OF THE PROJECT FOR WHICH THESE PLANS AND DRAWINGS WERE PREPARED, AS A RENDERING OF THE FIRM OR BE LIABLE FOR THE FULLEST EGAL RECOURSE. THE CONTRACTOR SHALL VERIFY ALL EXISTING CONDITIONS AND DIMENSIONS AND REPORT ANY DISCREPANCIES TO THE ARCHITECT IN WRITING BEFORE PROCEEDING. CONTRACTOR SHALL NOT SCALE DRAWINGS. ALL WORK SHALL BE DONE IN ACCORDANCE WITH LOCAL BUILDING CODES AND ORDINANCES

REVISIONS:

CONFORMED SET 09/22/2025

TITLE: STAIR MISCELLANEOUS SECTIONS AND DETAILS

DATE: Dec 27, 2022
DRAWN BY: SV, CC, EE, LS
CHECKED BY: JJ, LS, JS

JOB NO: 2122

SHEET: A-511

10/22/2025 3:14:12 PM C:\Users\dlopera\Documents\2122 - Pompey Park - V2021_dlopera\JSN8T.rvt

NOTES:
1. HOLE IN MEMBRANE SHOULD EXTEND A MINIMUM OF 1/2" BEYOND CLAMPING RING AND SHOULD NOT BE SMALLER THAN THE DIAMETER OF THE LEADER PIPE.
2. INSULATION ADJACENT TO DRAIN TO BE APPROPRIATE INSULATION WITH APPROPRIATE BONDING SURFACE.
3. WATERBLOCK MINIMUM OF 1/2 OF 10 OZ. TUBE PER 4" DRAIN. USE ADDITIONAL WATERBLOCK FOR LARGER DRAINS.

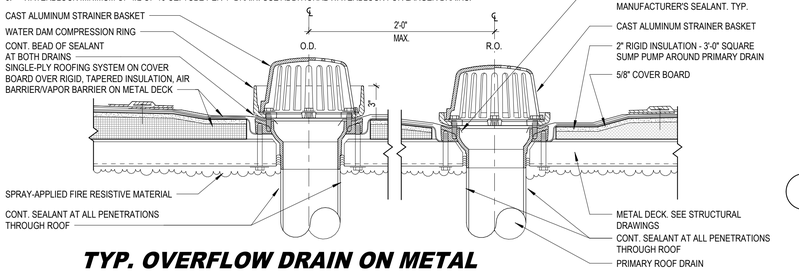

11 TYP. OVERFLOW DRAIN ON METAL DECK

Scale: 6" = 1'-0"

10 TYP. EXTERIOR ROOF SLAB PEAK DETAIL

Scale: 3" = 1'-0"

9 TYP. EXTERIOR ROOF SLAB GUTTER DETAIL

Scale: 3" = 1'-0"

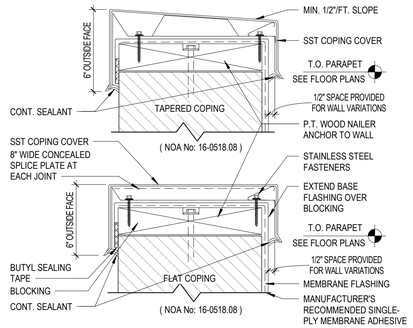

8 TYP. MANUFACTURED COPING SYSTEM

Scale: 3" = 1'-0"

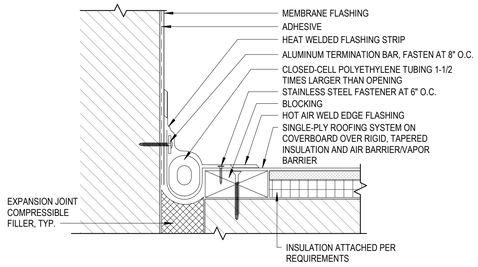

7 TYP. HORIZONTAL TO VERTICAL EXPANSION JOINT

Scale: 6" = 1'-0"

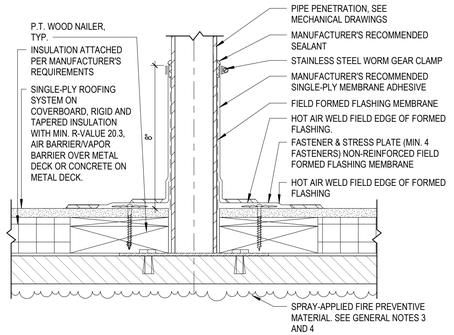

6 TYP. FIELD WRAPPED PIPE FLASHING

Scale: 3" = 1'-0"

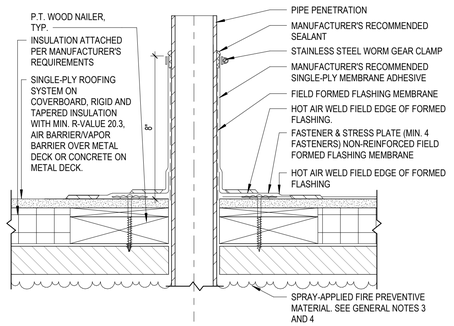

5 TYP. FIELD WRAPPED PIPE FLASHING

Scale: 3" = 1'-0"

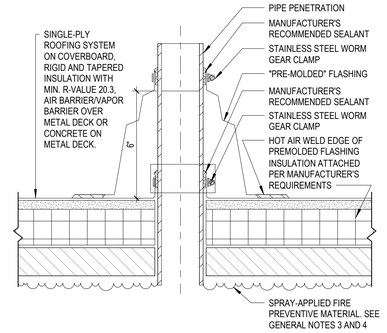

4 TYP. PRE-MOLDED PIPE FLASHING

Scale: 3" = 1'-0"

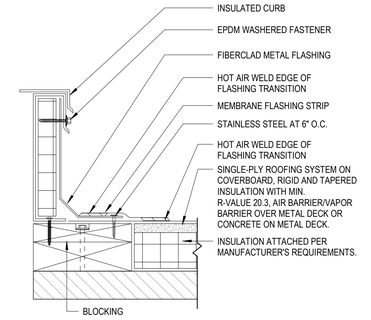

3 TYP. INSULATED ROOF CURB

Scale: 3" = 1'-0"

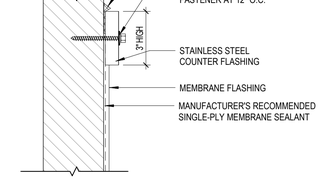

2 TYP. WALL FLASHING TERMINATION

Scale: 3" = 1'-0"

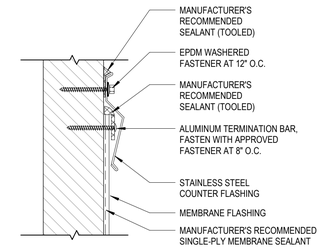

1 TYP. WALL FLASHING TERMINATION

Scale: 3" = 1'-0"

GENERAL NOTES

1. FOR TYPE 1 FIRE RATING REQUIREMENTS, SEE SHEETS LS110 AND LS120.
2. PROVIDE SPRAY-APPLIED FIRE PREVENTIVE MATERIAL TO ALL STEEL BEAMS AND STEEL DECKS. REFER TO SHEETS LS110 AND LS120 FOR TYPE, FIRE RATING AND LOCATIONS.
3. PROVIDE SPRAY-APPLIED FIRE PREVENTIVE MATERIAL TO ALL STEEL COLUMNS NOT ENCASED IN CONCRETE OR PORTIONS THEREOF. REFER TO SHEETS LS110 AND LS120 FOR TYPE, FIRE RATING AND LOCATIONS.
4. PROVIDE SPRAY-APPLIED THERMAL INSULATION WITHIN MINIMUM R-VALUE 19.7 OVER SPRAY-APPLIED FIRE RESISTANT MATERIAL AT ALL EXTERIOR LOCATIONS AND INTERIOR AT NON-CONDITIONED SPACE. REFER TO SHEET LS110 AND LS120.
5. FOR COMPONENT AND CLADDING WIND PRESSURE TABLE, SEE STRUCTURAL.
6. WHERE THERMAL INSULATION IS SPECIFIED AT WALLS OTHER THAN CURTAIN WALLS, AT EXTERIOR AND INTERIOR LOCATIONS, IT SHALL BE PROVIDED FULL HEIGHT FROM FLOOR TO DECK.

CARTAYA & ASSOCIATES
ARCHITECTS P.A.
cartayaandassociates.com
2400 E. COMMERCIAL BLVD. SUITE 201
FT. LAUDERDALE, FLORIDA 33308
954-771-2724

SEAL: AA C001388

PROJECT:
CITY OF DELRAY BEACH
POMPEY PARK REC CENTER
1101 NW 2ND ST, DELRAY BEACH FL 33444

ALL DESIGN AND PLANS INDICATED OR REPRESENTED BY THIS DRAWING, IN ALL FORMS AND MEDIUMS, ARE PROPRIETARY TO THE ARCHITECT AND THE ARCHITECT RESERVES ALL COMMON LAW, STATUTORY AND OTHER RIGHTS IN THE SAME, INCLUDING COPYRIGHTS. THE OWNER AND CONTRACTOR MAY USE THE PLANS AND SPECIFICATIONS FOR THE PROJECT FOR WHICH THEY WERE PREPARED BY THE ARCHITECT, BUT AGREE TO HOLD HARMLESS AND INDEMNIFY THE ARCHITECT FOR ANY AND ALL LIABILITY, LOSS OR EXPENSE ARISING FROM ANY UNAUTHORIZED USE OR REUSE OF THE PLANS AND SPECIFICATIONS. THE OWNER AND CONTRACTOR AGREE TO HOLD HARMLESS AND INDEMNIFY THE ARCHITECT FOR ANY AND ALL LIABILITY, LOSS OR EXPENSE ARISING FROM ANY ALTERATIONS OR DEVIATIONS FROM THE PLANS AND SPECIFICATIONS MADE BY THE OWNER OR CONTRACTOR OR THEIR AGENTS, EMPLOYEES OR SUBCONTRACTORS. THE CONTRACTOR SHALL VERIFY ALL EXISTING CONDITIONS AND DIMENSIONS BEFORE BEGINNING WORK. THE CONTRACTOR SHALL NOTIFY THE ARCHITECT OF ANY DISCREPANCIES BEFORE PROCEEDING. FAILURE TO DO SO SHALL MAKE THE CONTRACTOR RESPONSIBLE FOR ANY RESULTING LOSSES. DO NOT SCALE DRAWINGS. FIGURED DIMENSIONS SHALL BE FOLLOWED IN PREFERENCE TO SCALED DIMENSIONS. FOR PERMITTING AND CONSTRUCTION. ALL DRAWINGS, MODELS AND COMPUTER FILES ARE INSTRUMENTS OF SERVICE AND SHALL REMAIN THE PROPERTY OF THE ARCHITECT. THEY ARE NOT TO BE CHANGED OR COPIED IN ANY FORM OR MANNER WHATSOEVER, NOR ARE THEY TO BE ASSIGNED TO ANY THIRD PARTY, WITHOUT FIRST OBTAINING THE EXPRESS WRITTEN PERMISSION AND CONSENT OF THE ARCHITECT. ANY UNAUTHORIZED USE OF THESE DRAWINGS WILL BE AT THE SOLE RISK AND RESPONSIBILITY OF THE USER.

REVISIONS:

CONFORMED SET 09/22/2025

TITLE: ROOF SECTIONS AND DETAILS

DATE: Dec. 27, 2022
DRAWN BY: SV, CC, EE, LS
CHECKED BY: JJ, LS, JS

JOB NO: 2122

SHEET: A-515

10/22/2025 3:14:13 PM C:\Users\dlopera\Documents\2122 - Pompey Park - V2021_dlopera\J5N8T.rvt

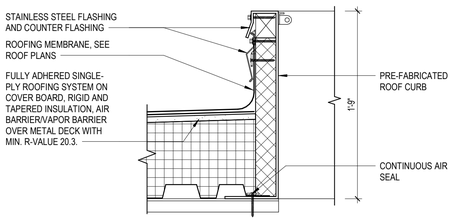

8 TYP. CURB AT ROOF ACCESS HATCH

Scale: 1 1/2" = 1'-0"

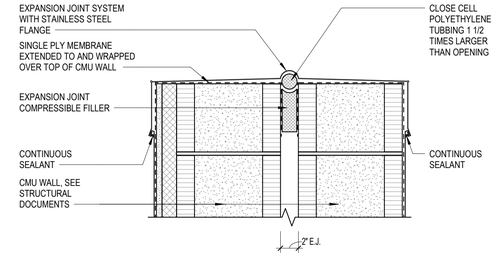

6 TYP. EXPANSION JOINT COVER AT CMU WALLS

Scale: 1 1/2" = 1'-0"

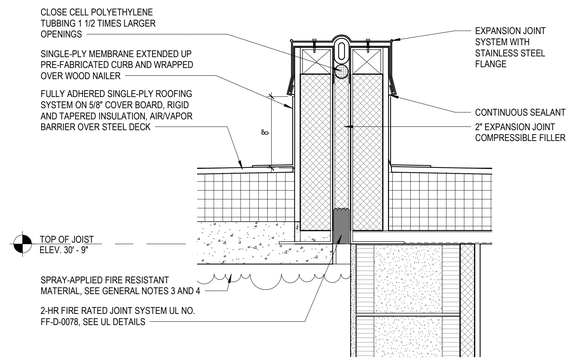

3 TYP. ROOF CURB AT EXPANSION JOINT

Scale: 1 1/2" = 1'-0"

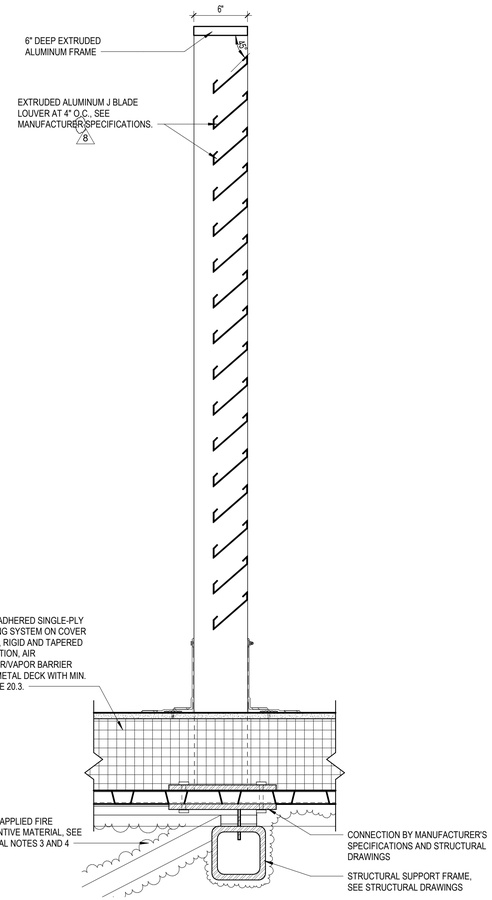

7 TYP. ROOFTOP UNIT PERIMETER SCREEN DETAIL

Scale: 1 1/2" = 1'-0"

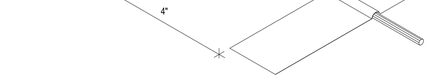

5 LIGHTNING PROTECTION

Scale: 12" = 1'-0"

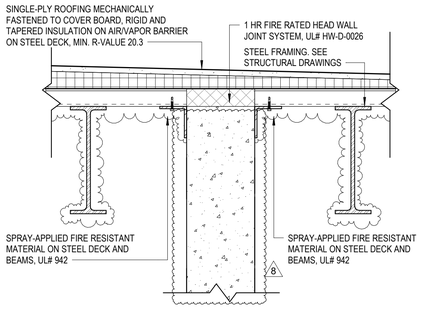

4 DECK TO WALL DETAIL

Scale: 1 1/2" = 1'-0"

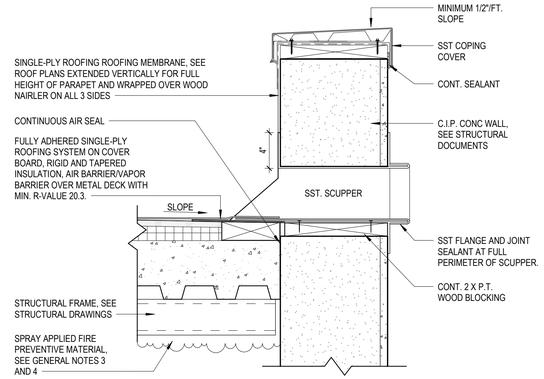

2 ROOF SCUPPER W/ COLLECTOR HEAD AND DOWNSPOUT

Scale: 1 1/2" = 1'-0"

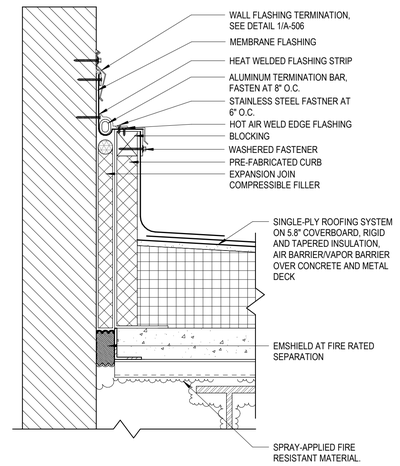

1 EXPANSION JOINT AT PARAPET

Scale: 1 1/2" = 1'-0"

GENERAL NOTES

1. FOR TYPE 1 FIRE RATING REQUIREMENTS, SEE SHEETS LS110 AND LS120.
2. PROVIDE SPRAY-APPLIED FIRE PREVENTIVE MATERIAL TO ALL STEEL BEAMS AND STEEL DECKS. REFER TO SHEETS LS110 AND LS120 FOR TYPE, FIRE RATING AND LOCATIONS.
3. PROVIDE SPRAY-APPLIED FIRE PREVENTIVE MATERIAL TO ALL STEEL COLUMNS NOT ENCASED IN CONCRETE OR PORTIONS THEREOF. REFER TO SHEETS LS110 AND LS120 FOR TYPE, FIRE RATING AND LOCATIONS.
4. PROVIDE SPRAY-APPLIED THERMAL INSULATION WITHIN MINIMUM R-VALUE 19.7 OVER SPRAY-APPLIED FIRE RESISTANT MATERIAL AT ALL EXTERIOR LOCATIONS AND INTERIOR AT NON-CONDITIONED SPACE. REFER TO SHEET LS110 AND LS120.
5. FOR COMPONENT AND CLADDING WIND PRESSURE TABLE, SEE STRUCTURAL.
6. WHERE THERMAL INSULATION IS SPECIFIED AT WALLS OTHER THAN CURTAIN WALLS, AT EXTERIOR AND INTERIOR LOCATIONS, IT SHALL BE PROVIDED FULL HEIGHT FROM FLOOR TO DECK.

CARTAYA & ASSOCIATES
ARCHITECTS P.A.
cartayaandassociates.com
2400 E. COMMERCIAL BLVD. SUITE 201
FT. LAUDERDALE, FLORIDA 33308
954-771-2724

SEAL: AA C001388

PROJECT:
CITY OF DELRAY BEACH
POMPEY PARK REC CENTER
1101 NW 2ND ST, DELRAY BEACH
FL 33444

ALL DESIGNS REPRESENTED BY ARTS MARKED AS REVISED ON THIS SHEET ARE PROTECTED BY COPYRIGHT LAWS AND ARE THE PROPERTY OF CARTAYA & ASSOCIATES ARCHITECTS P.A. ANY REPRODUCTION OR PUBLICATION OF THESE PLANS, IN WHOLE OR IN PART, OR ANY ARRANGEMENT OR PROJECT BY THE USE THEREOF WITHOUT THE EXPRESS WRITTEN PERMISSION OF CARTAYA & ASSOCIATES ARCHITECTS P.A. IS PROHIBITED. VISUAL CONTACT WITH THESE PLANS SHALL CONSTITUTE PRIMA FACIE EVIDENCE OF ACCEPTANCE OF THESE RESTRICTIONS. A RENDERING OF THE TITLE OF THE PLAN OR BE LIABLE FOR THE FULLEST LEGAL RECOURSE. THE CONTRACTOR SHALL VERIFY ALL EXISTING CONDITIONS AND DIMENSIONS ADDITIONS AND OMISSIONS. DO NOT SCALE DRAWINGS. ALL WORK SHALL BE PERFORMED IN ACCORDANCE WITH APPLICABLE CODES AND ORDINANCES

REVISIONS:
8 09-22-2025 CONFORMED SET

CONFORMED SET 09/22/2025

TITLE: ROOF SECTIONS AND DETAILS

DATE: Dec 27, 2022
DRAWN BY: SV, CC, EE, LS
CHECKED BY: JJ, LS, JS

JOB NO: 2122

SHEET: A-516

11/21/2025 3:49:59 PM C:\Users\egnaldo\Documents\2122 - Pompey Park - V2021_egnaldoKOW22.rvt

RESTROOM ACCESSORIES NOTES

1. REFER TO SPECIFICATIONS FOR PRODUCT INFORMATION.
2. REFERT TO TYPICAL FIXTURE HEIGHTS TO ADDITIONAL INFORMATION.
3. FLOOR DRAINS SHALL BE LOCATED AT CENTER OF TILES, SEE DETAIL 1/A-631.
4. FOR PLUMBING FIXTURE INFORMATION, REFER TO PLUMBING DRAWINGS.
5. FOR FINISHES REFER TO SHEET A-640.

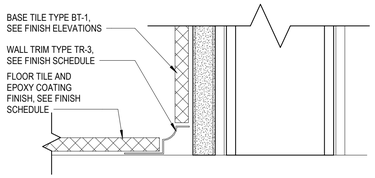

6 TYPICAL COVE TRIM
Scale: 6" = 1'-0"

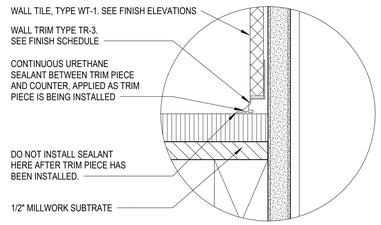

5 TYPICAL TRIM AT COUNTERS
Scale: 6" = 1'-0"

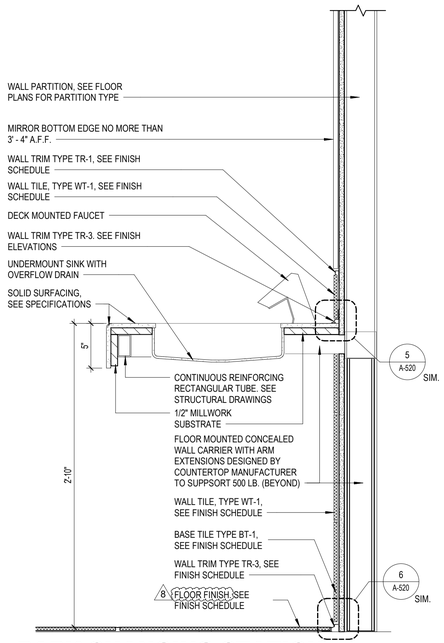

4 BABY CHANGING STATION LAVATORY
Scale: 1 1/2" = 1'-0"

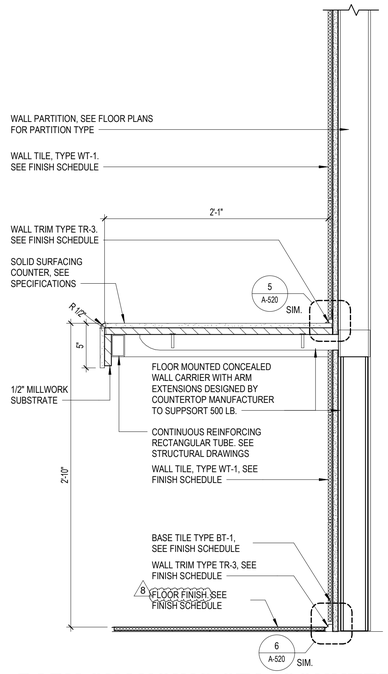

3 BABY CHANGING STA. COUNTER
Scale: 1 1/2" = 1'-0"

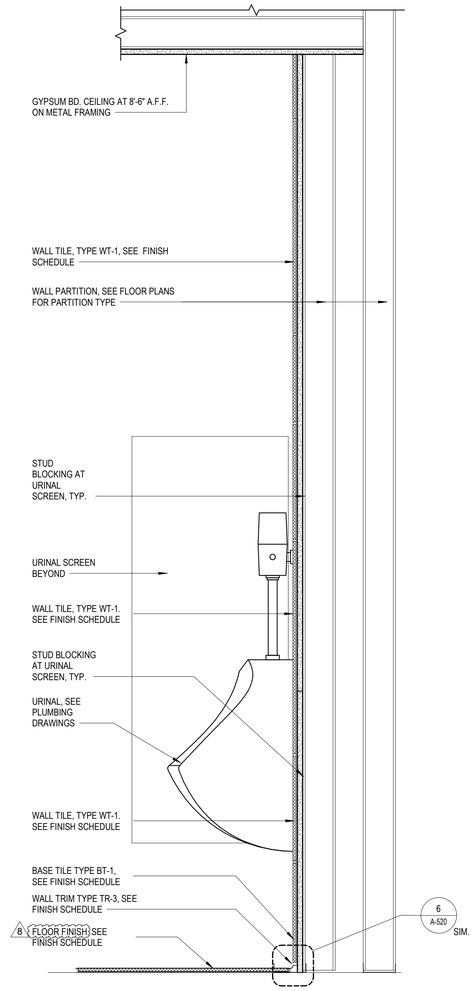

2 SECTION AT URINAL SHELF
Scale: 1 1/2" = 1'-0"

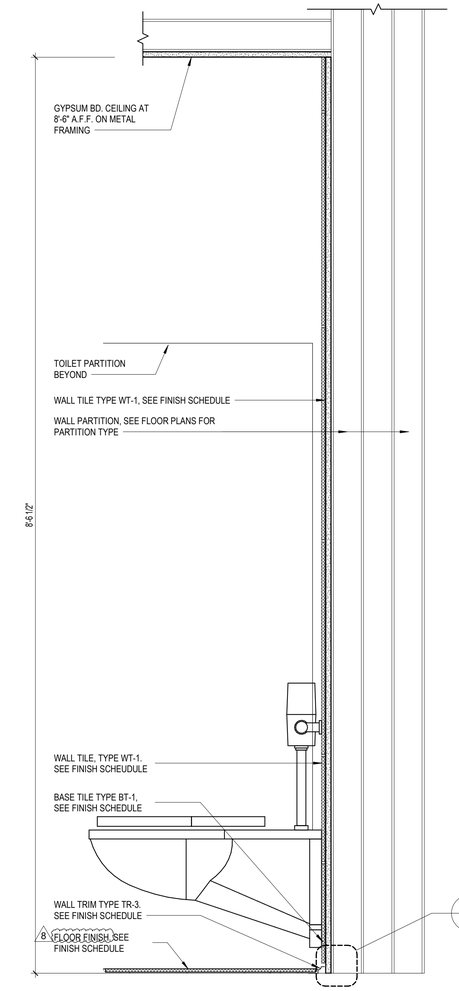

1 SECTION AT TOILET STALL
Scale: 1 1/2" = 1'-0"

CARTAYA & ASSOCIATES
ARCHITECTS P.A.
cartayaandassociates.com
2400 E. COMMERCIAL BLVD. SUITE 201
FT. LAUDERDALE, FLORIDA 33308
954-771-2724

SEAL:
AA C001388

PROJECT:
CITY OF DELRAY BEACH
POMPEY PARK REC CENTER
1101 NW 2ND ST, DELRAY BEACH
FL 33444

ALL DESIGN AND PLANS INDICATED OR REPRESENTED BY THIS DRAWING OR ELECTRONIC FILE ARE AND SHALL REMAIN THE PROPERTY OF THE ARCHITECT AND THE ARCHITECT RESERVES ALL COPYRIGHTS THEREIN. ANY REUSE, DISCLOSURE, REPRODUCTION OR PUBLICATION OF THIS DRAWING OR ELECTRONIC FILE WITHOUT THE ARCHITECT'S WRITTEN AUTHORIZATION IS STRICTLY PROHIBITED. ANY UNAUTHORIZED USE SHALL BE AT THE RECIPIENT'S SOLE RISK AND WITHOUT LIABILITY TO THE ARCHITECT. THE RECIPIENT SHALL BE LIABLE FOR THE FULL EXTENT LEGAL RECOURSE THE CONTRACTOR SHALL VERIFY ALL EXISTING CONDITIONS AND DIMENSIONS PRIOR TO COMMENCEMENT OF WORK. DO NOT SCALE DRAWINGS. USE FIGURED DIMENSIONS ONLY. ALL DIMENSIONS ARE TO FACE OF CONCRETE OR FACE OF STUD UNLESS NOTED OTHERWISE.

REVISIONS:
8 09-22-2025 CONFORMED SET

CONFORMED SET 09/22/2025

TITLE: RESTROOM ACCESSORY DETAILS

DATE: Dec. 27, 2022
DRAWN BY: SV, CC, EE, LS
CHECKED BY: JJ, LS, JS

JOB NO: 2122

SHEET:
A-520

10/22/2025 3:14:15 PM C:\Users\dlopera\Documents\2122 - Pompey Park - V2021_dlopera\J5N8T.rvt

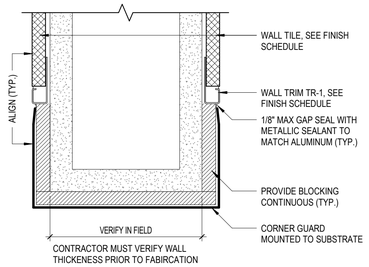

8 EG-1 - END GUARD AT RESTROOM

Scale: 6" = 1'-0"

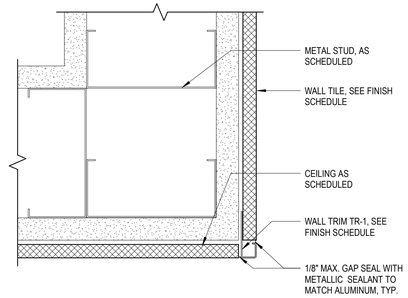

4 TR-3 - SOFFIT CONDITION

Scale: 6" = 1'-0"

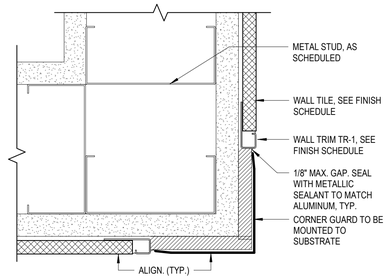

7 CG-1 - CORNER GUARD AT FULL HEIGHT TILE

Scale: 6" = 1'-0"

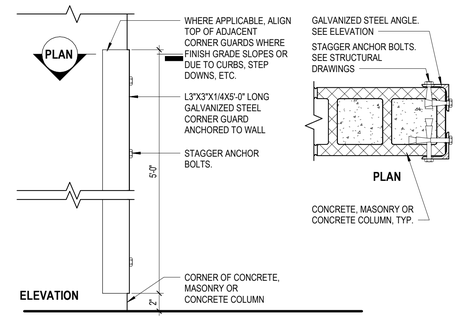

3 TYP. COLUMN/WALL EXTERIOR CORNER GUARD

Scale: 1 1/2" = 1'-0"

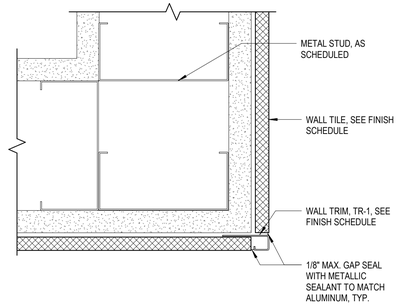

6 TR-1 - CORNER TRIM

Scale: 6" = 1'-0"

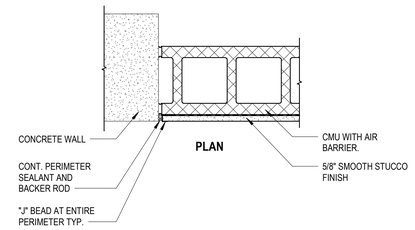

2 STUCCO JOINT

Scale: 1 1/2" = 1'-0"

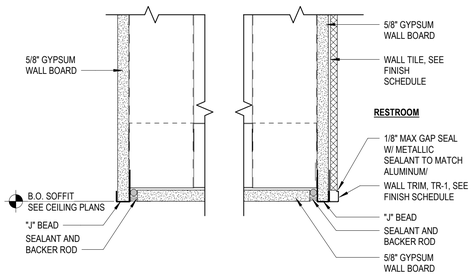

9 SOFFIT AT RESTROOM MAIN ENTRANCE DETAIL

Scale: 3" = 1'-0"

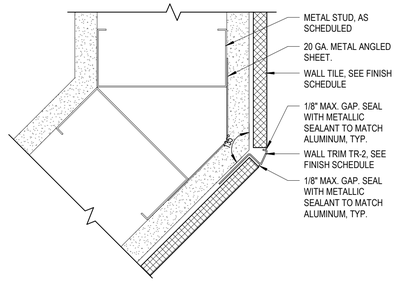

5 TR-2 - 135º CORNER TRIM

Scale: 6" = 1'-0"

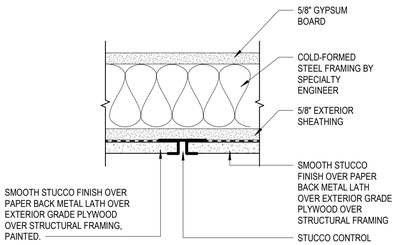

1 STUCCO CONTROL JOINT

Scale: 3" = 1'-0"

CARTAYA & ASSOCIATES
ARCHITECTS P.A.
cartayaandassociates.com
2400 E. COMMERCIAL BLVD. SUITE 201
FT. LAUDERDALE, FLORIDA 33308
954-771-2724

SEAL: AA C001388

PROJECT:
CITY OF DELRAY BEACH
POMPEY PARK REC CENTER
1101 NW 2ND ST, DELRAY BEACH FL 33444

ALL DESIGNS AND DETAILS INDICATED OR REFERRED TO IN THIS SET OF PLANS, SKETCHES AND DRAWINGS ARE PROTECTED BY COPYRIGHT AND OTHER RIGHTS. THEY ARE AND SHALL REMAIN THE PROPERTY OF CARTAYA & ASSOCIATES ARCHITECTS P.A. AND MAY NOT BE USED IN WHOLE OR IN PART WITHOUT THE WRITTEN CONSENT OF A PRINCIPAL OF THE FIRM OR BE LIABLE FOR THEIR ILLEGAL USE. RECIPIENT AGREES TO INDEMNIFY AND HOLD HARMLESS CARTAYA & ASSOCIATES ARCHITECTS P.A. FROM ANY AND ALL CLAIMS, DAMAGES AND EXPENSES, INCLUDING ATTORNEY'S FEES, ARISING OUT OF THE USE OF THESE PLANS, SKETCHES AND DRAWINGS.
IT THE FAILSET LEGAL RECOURSE THE CONTRACTOR SHALL VERIFY ALL EXISTING CONDITIONS AND DIMENSIONS IN THE FIELD AND REPORT ANY DISCREPANCIES TO THE ARCHITECT IN WRITING BEFORE PROCEEDING WITH THE WORK. WRITTEN DIMENSIONS SHALL GOVERN OVER SCALED DIMENSIONS.

REVISIONS:

CONFORMED SET 09/22/2025

TITLE: MISCELLANEOUS DETAILS

DATE: Dec 27, 2022
DRAWN BY: SV, CC, EE, LS
CHECKED BY: JJ, LS, JS

JOB NO: 2122

SHEET: A-525

10/22/2025 3:14:16 PM C:\Users\dlopera\Documents\2122 - Pompey Park - V2021_dlopera.lSN6T.rvt

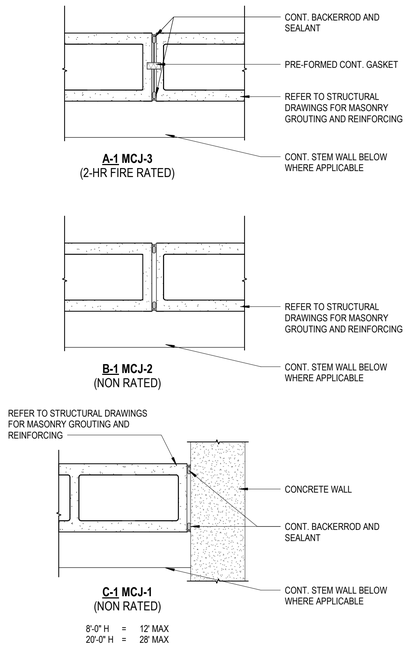

3 MASONRY CONTROL JOINTS

Scale: 1 1/2" = 1'-0"

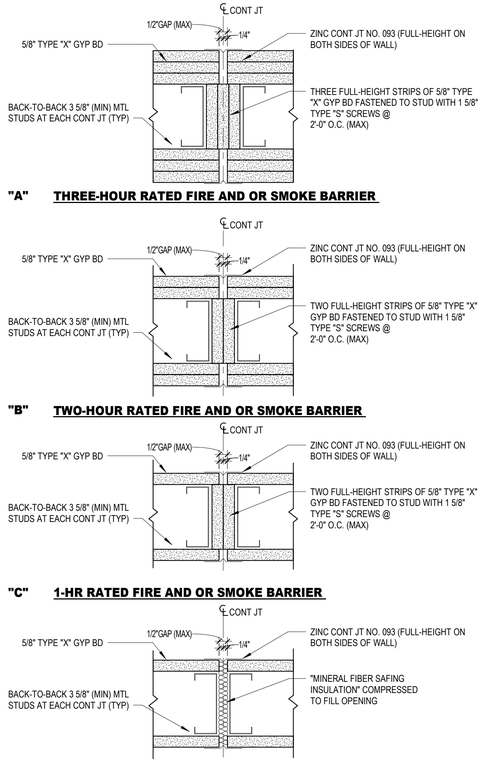

2 CONTROL JOINTS AT WALLS/PARTITIONS/BARRIERS

Scale: 3" = 1'-0"

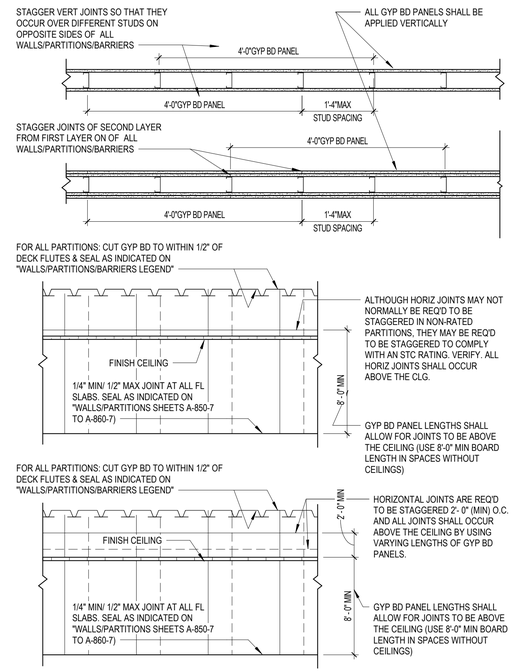

1 LOCATION OF JOINTS IN GYP BD WALLS/PARTITIONS/BARRIERS

Scale: 3/4" = 1'-0"

CARTAYA & ASSOCIATES
ARCHITECTS P.A.
cartayaandassociates.com
2400 E. COMMERCIAL BLVD. SUITE 201
FT. LAUDERDALE, FLORIDA 33308
954-771-2724

SEAL:

AA C001388

PROJECT:
CITY OF DELRAY BEACH
POMPEY PARK REC CENTER
1101 NW 2ND ST, DELRAY BEACH
FL 33444

ALL DESIGNS AND DETAILS INDICATED OR REPRESENTED BY THIS DRAWING ARE PROPRIETARY TO THE ARCHITECT AND SHALL NOT BE USED IN WHOLE OR IN PART FOR ANY OTHER PROJECT WITHOUT THE WRITTEN AUTHORIZATION OF THE ARCHITECT. ALL RIGHTS RESERVED. COPYRIGHT © 2022 BY CARTAYA & ASSOCIATES ARCHITECTS P.A.
IN CONJUNCTION WITH THE SPECIFIED TESTS, THIS IS THE RESPONSIBILITY OF THE CONTRACTOR TO VERIFY ALL EXISTING CONDITIONS AND DIMENSIONS PRIOR TO THE START OF ANY WORK. IN THE EVENT OF ANY DISCREPANCIES, THE CONTRACTOR SHALL NOTIFY THE ARCHITECT IN WRITING. IN THE ABSENCE OF SUCH NOTIFICATION, THE CONTRACTOR SHALL BE HELD LIABLE FOR THE FULLEST LEGAL RECOURSE. THE CONTRACTOR SHALL BE RESPONSIBLE FOR ALL CONSTRUCTION MEANS, METHODS, TECHNIQUES, SEQUENCES AND PROCEDURES, AND FOR COORDINATING ALL PORTIONS OF THE WORK. WRITTEN DIMENSIONS SHALL PREVAIL OVER SCALED DIMENSIONS.

REVISIONS:

CONFORMED SET 09/22/2025

TITLE: PARTITION WALL MISCELLANEOUS DETAILS

DATE: Dec 27, 2022
DRAWN BY: SV, CC, EE, LS
CHECKED BY: JJ, LS, JS

JOB NO: 21122

SHEET: A-526

10/22/2025 3:14:16 PM C:\Users\dlopera\Documents\21122 - Pompey Park - V2021_dloperaJSN8T.rvt

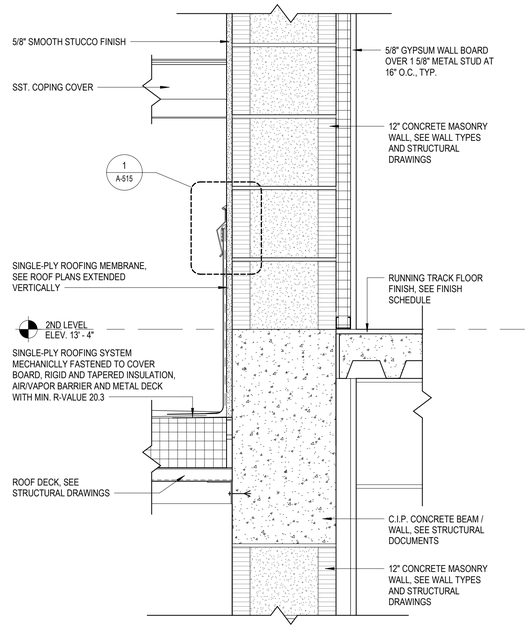

8 PARAPET DETAIL

Scale: 1 1/2" = 1'-0"

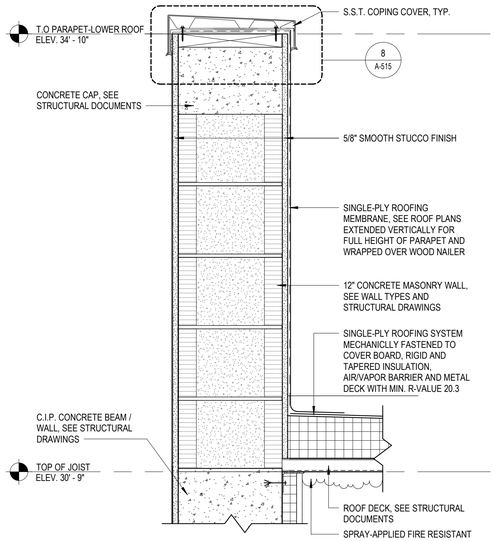

7 PARAPET DETAIL

Scale: 1 1/2" = 1'-0"

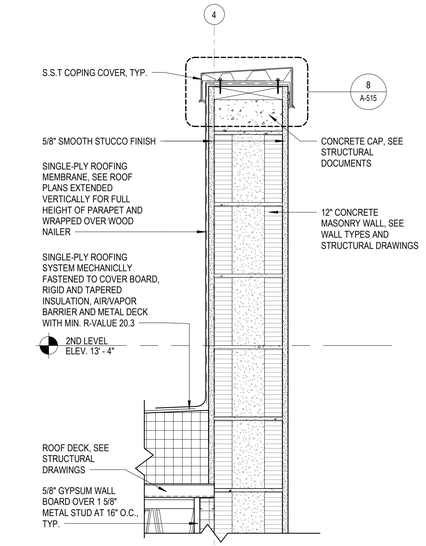

6 PARAPET DETAIL

Scale: 1 1/2" = 1'-0"

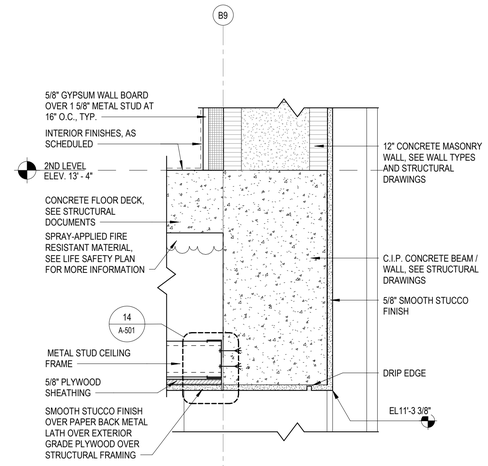

5 CONCRETE BEAM DETAIL

Scale: 1 1/2" = 1'-0"

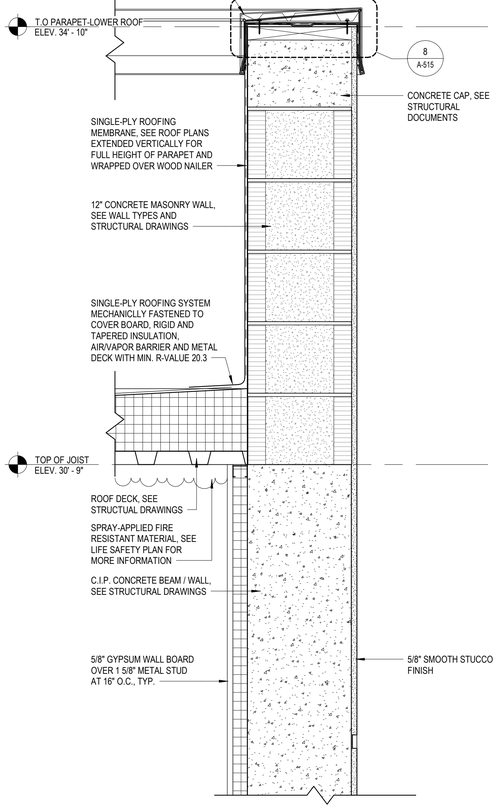

4 PARAPET DETAIL

Scale: 1 1/2" = 1'-0"

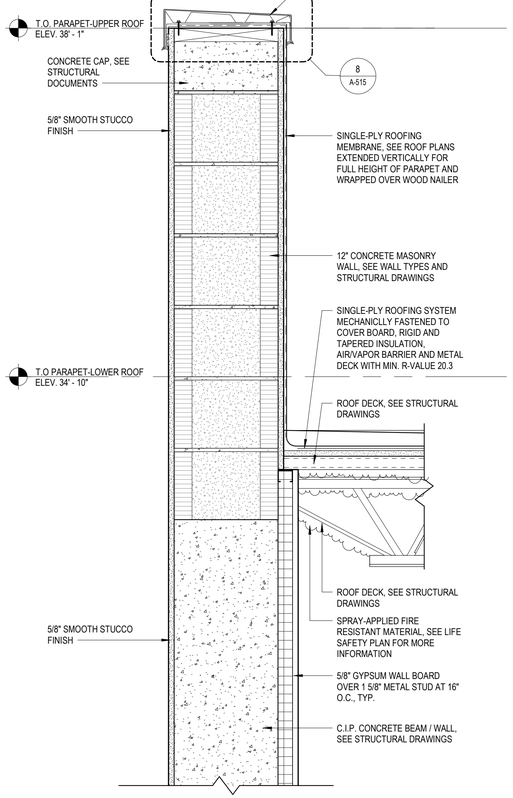

3 PARAPET DETAIL

Scale: 1 1/2" = 1'-0"

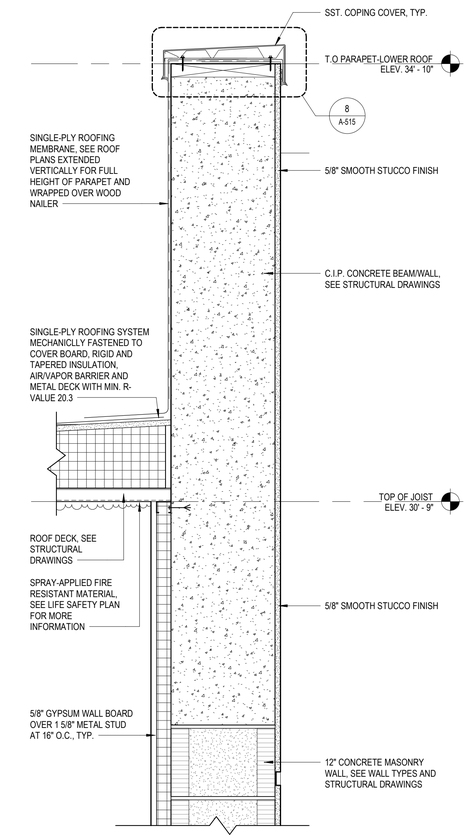

2 PARAPET DETAIL

Scale: 1 1/2" = 1'-0"

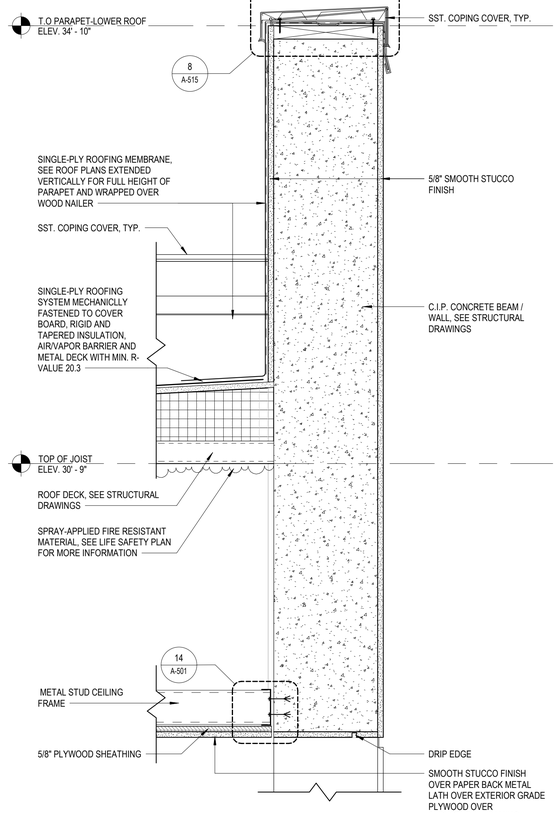

1 PARAPET DETAIL

Scale: 1 1/2" = 1'-0"

CARTAYA & ASSOCIATES
ARCHITECTS P.A.
cartayaandassociates.com
2400 E. COMMERCIAL BLVD. SUITE 201
FT. LAUDERDALE, FLORIDA 33308
954-771-2724

SEAL:

AA C001388

PROJECT:

CITY OF DELRAY BEACH
POMPEY PARK REC CENTER
1101 NW 2ND ST, DELRAY BEACH
FL 33444

ALL DESIGNS AND DETAILS INDICATED REPRESENTED BY THIS DRAWING AND FOR SEMI-GRAPHIC FORM ARE THE PROPERTY OF CARTAYA & ASSOCIATES ARCHITECTS P.A. AND ARE NOT TO BE USED IN WHOLE OR IN PART FOR ANY PURPOSE WHATSOEVER WITHOUT THE WRITTEN AUTHORIZATION OF THE FIRM OR BE LIABLE FOR THE FULLEST LEGAL RECOURSE. THE CONTRACTOR SHALL VERIFY ALL EXISTING CONDITIONS AND DIMENSIONS AND REPORT ANY DISCREPANCIES PRIOR TO THE EXECUTION OF THE WORK. WRITTEN DIMENSIONS SHALL GOVERN OVER SCALED DIMENSIONS.

REVISIONS:

CONFORMED SET 09/22/2025

TITLE: DETAILS

DATE: Dec 27, 2022
DRAWN BY: SV, CC, EE, LS
CHECKED BY: JJ, LS, JS

JOB NO: 2122

SHEET: A-530

10/22/2025 3:14:19 PM C:\Users\dlopera\Documents\2122 - Pompey Park - V2021_dloperaJSN8T.rvt

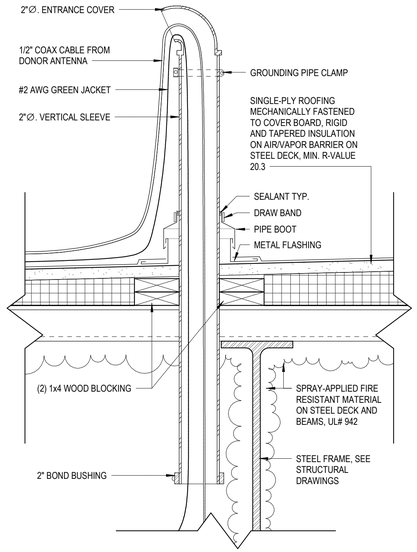

10 DONOR ANTENNA ROOF ASSEMBLY

Scale: 3" = 1'-0"

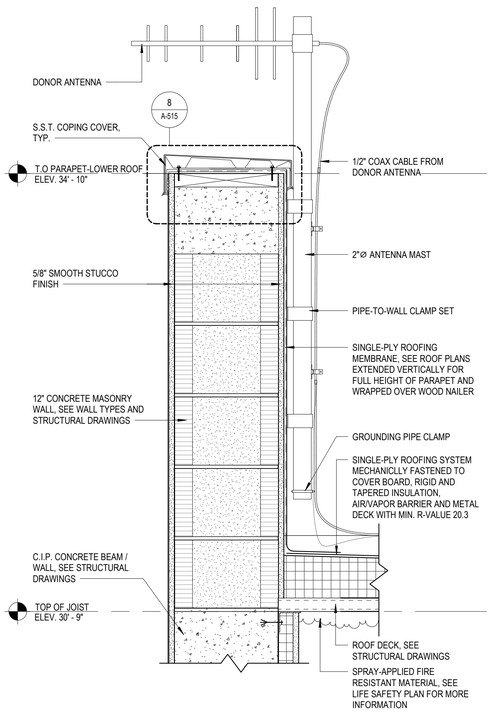

9 DONOR ANTENNA TO PARAPET

Scale: 1 1/2" = 1'-0"

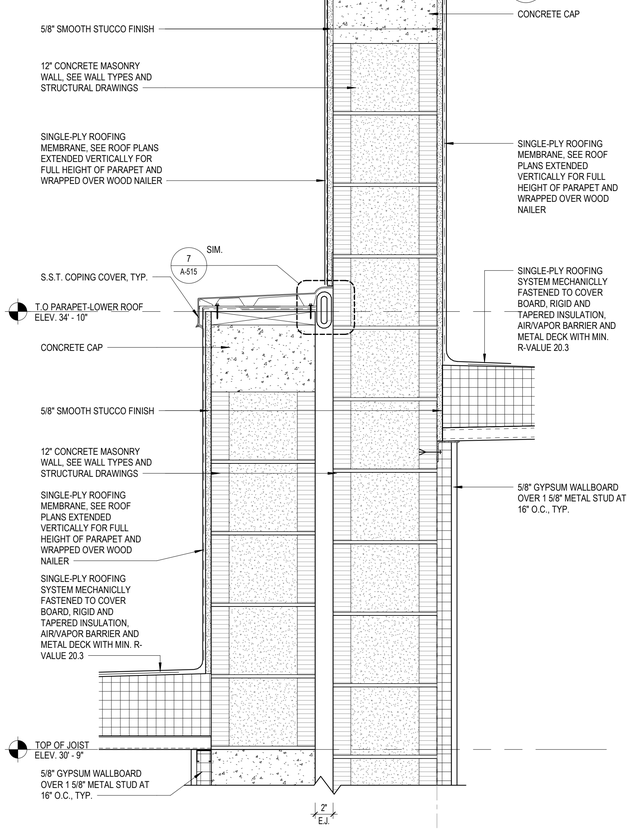

8 PARAPET DETAIL

Scale: 1 1/2" = 1'-0"

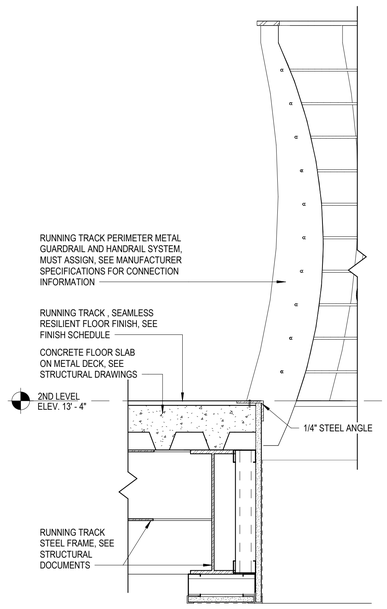

7 TRACK RAILING DETAIL

Scale: 1 1/2" = 1'-0"

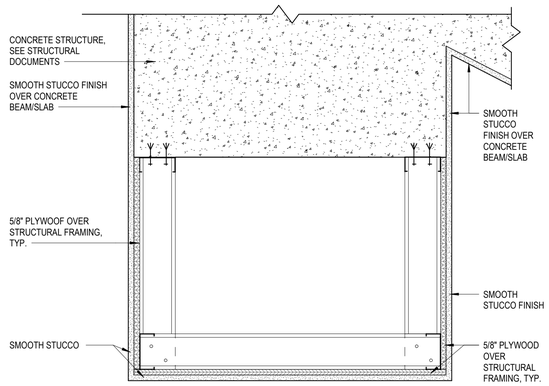

6 STAIR #2 SOFFIT

Scale: 1 1/2" = 1'-0"

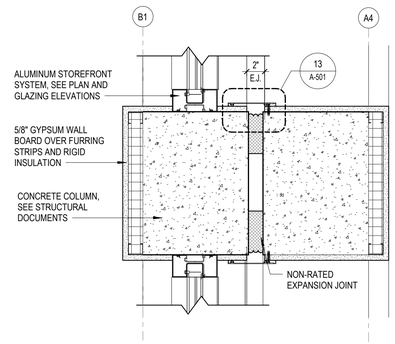

5 JAMB DETAIL

Scale: 1 1/2" = 1'-0"

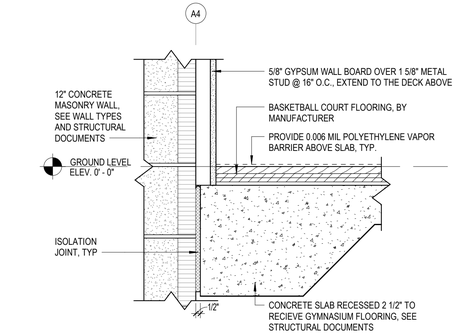

4 FLOOR DETAIL AT GROUND LEVEL

Scale: 1 1/2" = 1'-0"

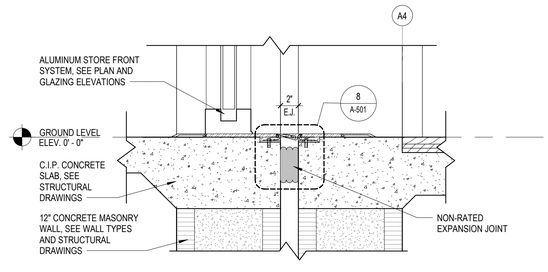

3 SILL DETAIL

Scale: 1 1/2" = 1'-0"

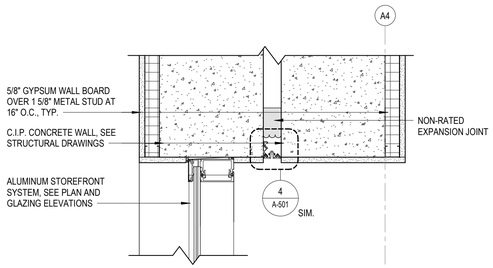

2 HEAD DETAIL

Scale: 1 1/2" = 1'-0"

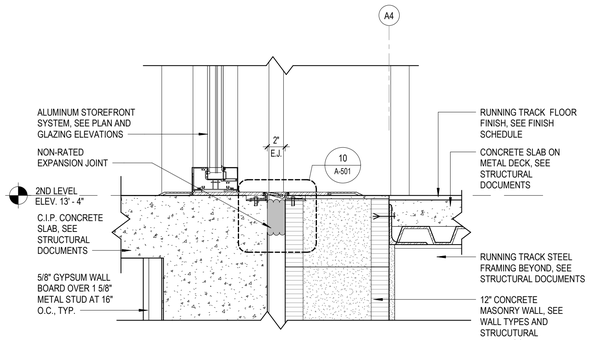

1 SILL DETAIL

Scale: 1 1/2" = 1'-0"

CARTAYA & ASSOCIATES
ARCHITECTS P.A.
cartayaandassociates.com
2400 E. COMMERCIAL BLVD. SUITE 201
FT. LAUDERDALE, FLORIDA 33308
954-771-2724

SEAL:

AA C001388

PROJECT:

CITY OF DELRAY BEACH
POMPEY PARK REC CENTER
1101 NW 2ND ST, DELRAY BEACH
FL 33444

ALL DESIGNS AND DETAILS INDICATED OR REPRESENTED BY THESE DRAWINGS AND SPECIFICATIONS ARE THE PROPERTY OF CARTAYA & ASSOCIATES ARCHITECTS P.A. AND SHALL NOT BE USED BY ANY PERSON, FIRM OR CORPORATION FOR ANY PURPOSE WHATSOEVER WITHOUT THE WRITTEN PERMISSION OF CARTAYA & ASSOCIATES ARCHITECTS P.A. THE VISUAL CONTRACT BETWEEN THE OWNER AND THE ARCHITECT IS A PRINCIPAL OF THE FIRM OR BE LIABLE FOR THE FULLEST LEGAL RECORSE. THE CONTRACTOR SHALL VERIFY ALL EXISTING CONDITIONS AND DIMENSIONS RELATED TO HIS WORK AND REPORT ANY DISCREPANCIES TO THE ARCHITECT BEFORE PROCEEDING. USE FIGURED DIMENSIONS IN PREFERENCE TO SCALE. ALL WORK SHALL BE DONE IN ACCORDANCE WITH APPLICABLE CODES AND ORDINANCES

REVISIONS:

CONFORMED SET 09/22/2025

TITLE: DETAILS

DATE: Dec 27, 2022
DRAWN BY: SV, CC, EE, LS
CHECKED BY: JJ, LS, JS

JOB NO: 2122

SHEET: A-531

C:\Users\dlopera\Documents\2122 - Pompey Park - V2021_dloperaJSN8T.rvt
10/22/2023 3:14:23 PM

MILLWORK GENERAL NOTES

1. REFER TO SHEET A-640 FOR ROOM FINISH SCHEDULE, MATERIALS LIST AND FINISH LIST.
2. CAULK CONTINOUSLY AT ALL JUNCTURES OF COUNTERTOPS, APRONS, BASE CABINETS AND TOE SPACES (TOP, SIDES, BOTTOMS, AND ENDS) WITH EACH OTHER AND WITH ALL OTHER ADJACENT SURFACES.
3. SEAL ALL PENETRATIONS BELOW AND ADJACENT TO COUNTERTOP AND BASE CABINETS IN ORDER TO MAINTAIN THE INTEGRITY OF THE ADJACENT WALLS / PARTITIONS / BARRIERS AND THE FLOOR ASSEMBLIES.

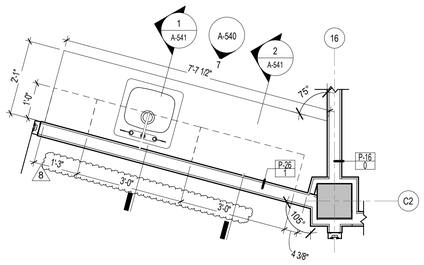

6 PLAYROOM COUNTER ENLARGED PLAN

Scale: 1/2" = 1'-0"

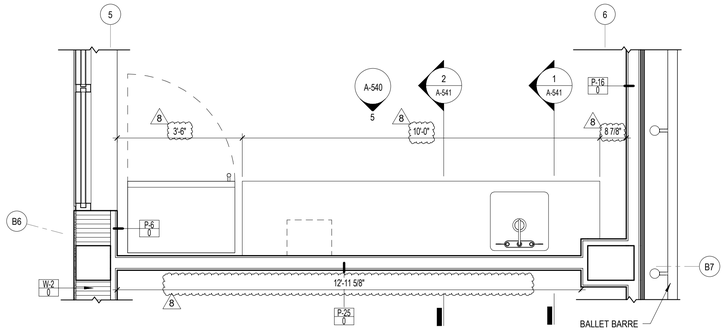

3 STAFF LOUNGE COUNTER ENLARGED PLAN

Scale: 1/2" = 1'-0"

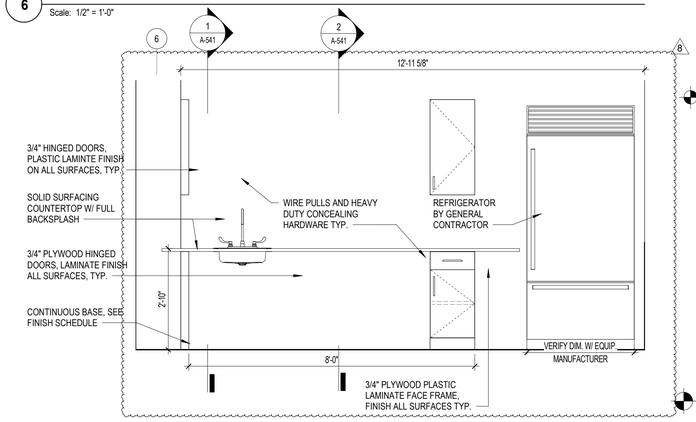

5 BREAK ROOM INTERIOR ELEVATION - SOUTH

Scale: 1/2" = 1'-0"

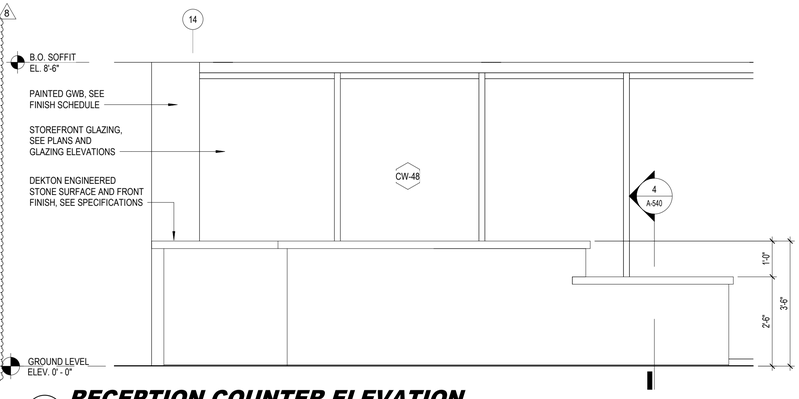

2 RECEPTION COUNTER ELEVATION

Scale: 1/2" = 1'-0"

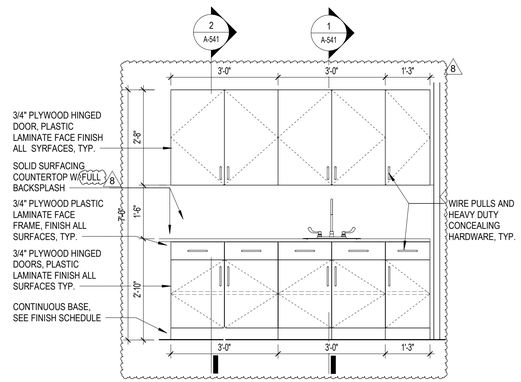

STAFF LOUNGE COUNTER ENLARGED DETAIL

7 Scale: 1/2" = 1'-0"

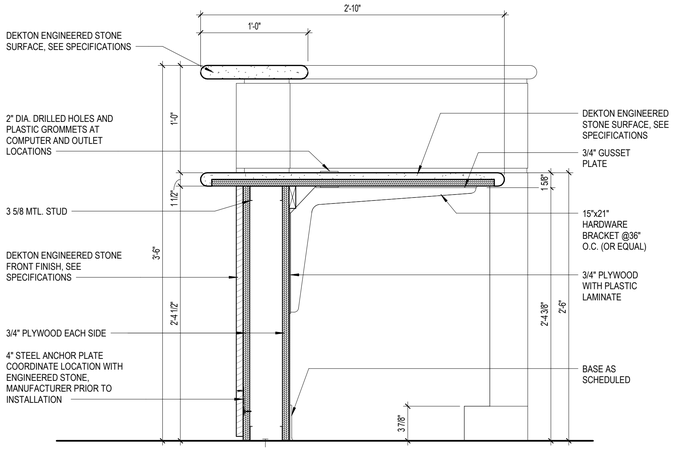

4 RECEPTION COUNTER DETAIL

Scale: 1 1/2" = 1'-0"

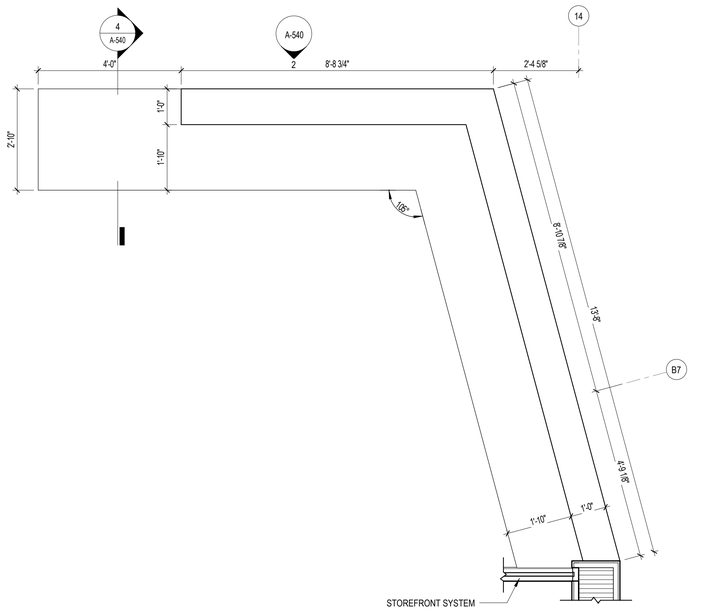

1 RECEPTION COUNTER ENLARGED PLAN

Scale: 1/2" = 1'-0"

CARTAYA & ASSOCIATES
ARCHITECTS P.A.
cartayaandassociates.com
2400 E. COMMERCIAL BLVD. SUITE 201
FT. LAUDERDALE, FLORIDA 33308
954-771-2724

SEAL: AA C001388

PROJECT:
CITY OF DELRAY BEACH
POMPEY PARK REC CENTER
1101 NW 2ND ST, DELRAY BEACH
FL 33444

ALL DESIGNS AND DETAILS REPRESENTED BY THIS DRAWING ARE THE PROPERTY OF CARTAYA & ASSOCIATES ARCHITECTS P.A. AND ARE NOT TO BE USED IN WHOLE OR IN PART FOR ANY PROJECT OTHER THAN THE ONE FOR WHICH THEY WERE PREPARED AND DEVELOPED WITHOUT THE WRITTEN APPROVAL OF THE FIRM OR IT'S PRINCIPAL OF THE FIRM AND SHALL BE RETURNED UPON REQUEST. ALL COPYRIGHTS AND OTHER PROPERTY RIGHTS ARE RESERVED BY THESE PLANS AND DESIGNS, AND NO VISUAL OR OTHER REPRODUCTION OF THESE PLANS AND DESIGNS IS PERMITTED WITHOUT THE PRIOR WRITTEN CONSENT OF CARTAYA & ASSOCIATES ARCHITECTS P.A. ANY UNAUTHORIZED USE OF THESE PLANS AND DESIGNS SHALL BE AT THE USER'S SOLE RISK AND WITHOUT LIABILITY TO CARTAYA & ASSOCIATES ARCHITECTS P.A. THE USER OF THESE PLANS AND DESIGNS SHALL BE LIABLE FOR THE FULL EXTENT OF ANY AND ALL LOSS, DAMAGE OR EXPENSE, INCLUDING REASONABLE ATTORNEY'S FEES, WHICH CARTAYA & ASSOCIATES ARCHITECTS P.A. MAY SUSTAIN AS A RESULT OF ANY UNAUTHORIZED USE. THE CONTRACTOR SHALL VERIFY ALL EXISTING CONDITIONS AND DIMENSIONS BEFORE BEGINNING WORK. THE CONTRACTOR SHALL NOTIFY THE ARCHITECT OF ANY DISCREPANCIES BEFORE PROCEEDING. USE FIGURED DIMENSIONS WHERE GIVEN. DO NOT SCALE DRAWINGS.

REVISIONS:
8 09-22-2025 CONFORMED SET

CONFORMED SET 09/22/2025

TITLE: MISCELLANEOUS MILLWORK DETAILS

DATE: Dec 27, 2022
DRAWN BY: SV, CC, EE, LS
CHECKED BY: JJ, LS, JS

JOB NO: 21122

SHEET: A-540

10/22/2025 3:14:25 PM C:\Users\dlopera\Documents\2122 - Pompey Park - V2021_dloperaJSN8T.rvt

MILLWORK GENERAL NOTES

1. REFER TO SHEET A-640 FOR ROOM FINISH SCHEDULE, MATERIALS LIST AND FINISH LIST.
2. CAULK CONTINOUSLY AT ALL JUNCTURES OF COUNTERTOPS, APRONS, BASE CABINETS AND TOE SPACES (TOP, SIDES, BOTTOMS, AND ENDS) WITH EACH OTHER AND WITH ALL OTHER ADJACENT SURFACES.
3. SEAL ALL PENETRATIONS BELOW AND ADJACENT TO COUNTERTOP AND BASE CABINETS IN ORDER TO MAINTAIN THE INTEGRITY OF THE ADJACENT WALLS / PARTITIONS / BARRIERS AND THE FLOOR ASSEMBLIES.

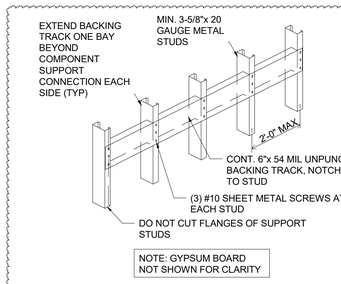

3 BACKING DETAIL
Scale: N.T.S.

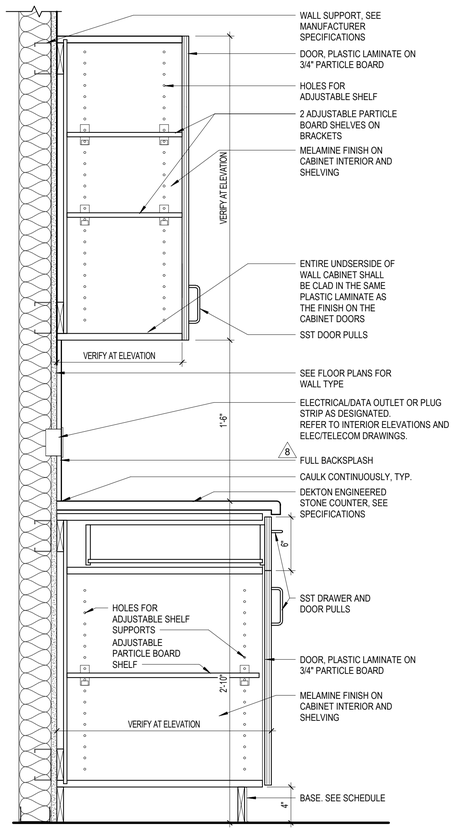

2 TYP. SECTION THROUGH COUNTER AT SHELF
Scale: N.T.S.

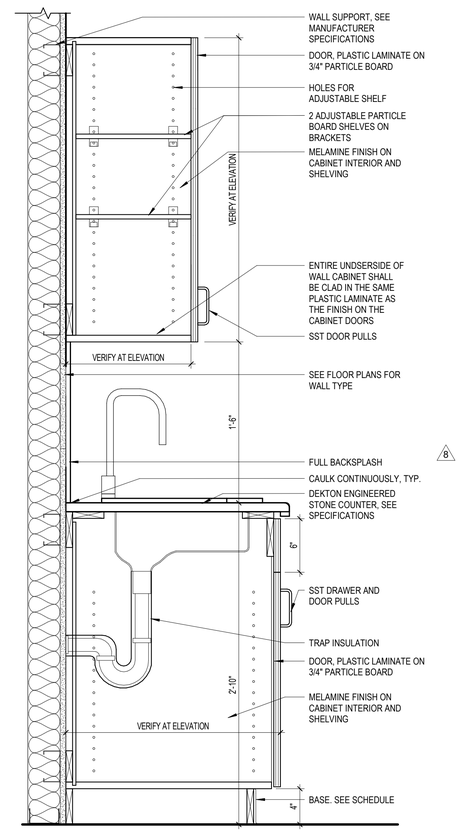

1 TYP. SECTION THROUGH COUNTER AT SINK
Scale: N.T.S.

CARTAYA & ASSOCIATES
ARCHITECTS P.A.
cartayaandassociates.com

2400 E. COMMERCIAL BLVD. SUITE 201
FT. LAUDERDALE, FLORIDA 33308
954-771-2724

SEAL: AA C001388

PROJECT:
CITY OF DELRAY BEACH
POMPEY PARK REC CENTER
1101 NW 2ND ST, DELRAY BEACH
FL 33444

ALL DESIGNS AND DETAILS REPRESENTED BY THIS DRAWING ARE THE PROPERTY OF CARTAYA & ASSOCIATES ARCHITECTS P.A. AND ARE NOT TO BE USED IN WHOLE OR IN PART FOR ANY OTHER PROJECT WITHOUT THE WRITTEN AUTHORIZATION OF A PRINCIPAL OF THE FIRM OR BE LIABLE FOR THE FULLEST LEGAL RESOURCE. THE CONTRACTOR SHALL VERIFY ALL EXISTING CONDITIONS AND DIMENSIONS IN THE FIELD AND REPORT ANY DISCREPANCIES TO THE ARCHITECT BEFORE PROCEEDING. DO NOT SCALE DRAWINGS. ANY ADDITIONS OR ALTERATIONS MADE TO THESE DRAWINGS BY OTHERS WITHOUT THE WRITTEN AUTHORIZATION OF CARTAYA & ASSOCIATES ARCHITECTS P.A. WILL RELIEVE THE ARCHITECT OF ALL RESPONSIBILITY FOR THE PROFESSIONAL SEAL AND SIGNATURE ON THESE DRAWINGS AND SPECIFICATIONS.

REVISIONS:
8 09-22-2025 CONFORMED SET
9 12-22-2025 ADDENDUM #1

CONFORMED SET 09/22/2025

TITLE: MISCELLANEOUS MILLWORK DETAILS

DATE: Dec 27, 2022
DRAWN BY: SV, CC, EE, LS
CHECKED BY: JJ, LS, JS

JOB NO: 21122

SHEET: A-541

12/24/2025 10:18:36 AM C:\Users\dlopera\Documents\21122 - Pompey Park - V2021_dloperaJSN8T.rvt

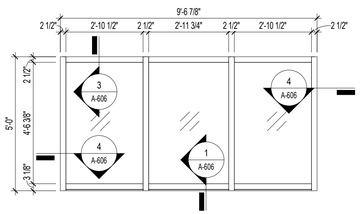

CW-13 WINDOW ELEVATION

Scale: 3/8" = 1'-0"

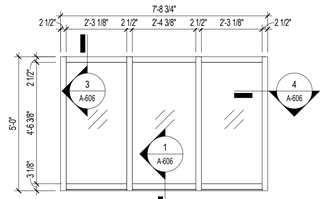

CW-12 WINDOW ELEVATION

Scale: 3/8" = 1'-0"

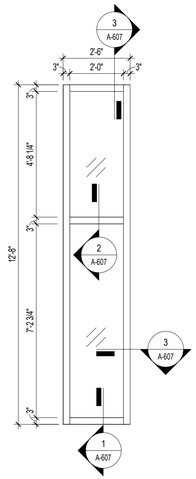

CW-9 WINDOW ELEVATION

Scale: 3/8" = 1'-0"

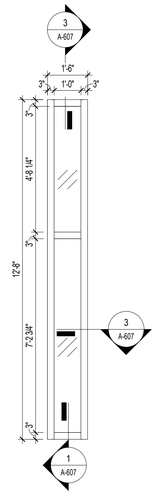

CW-6 WINDOW ELEVATION

Scale: 3/8" = 1'-0"

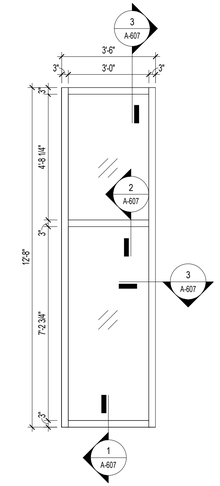

CW-3 WINDOW ELEVATION

Scale: 3/8" = 1'-0"

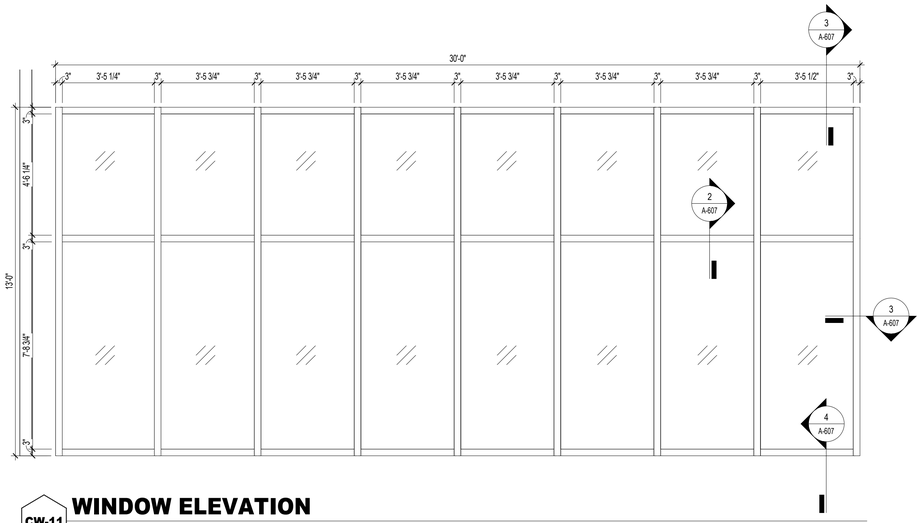

CW-11 WINDOW ELEVATION

Scale: 3/8" = 1'-0"

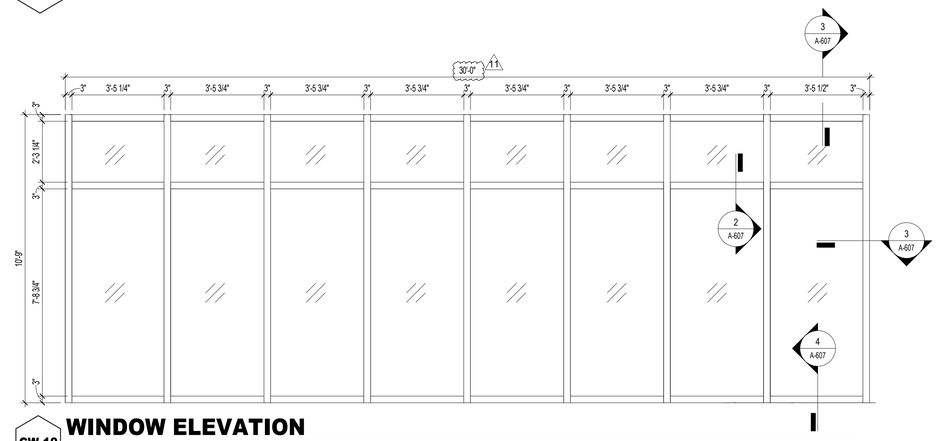

CW-10 WINDOW ELEVATION

Scale: 3/8" = 1'-0"

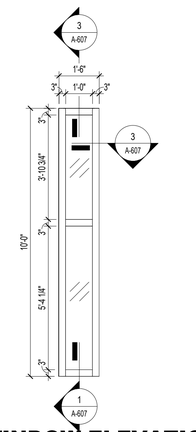

CW-8 WINDOW ELEVATION

Scale: 3/8" = 1'-0"

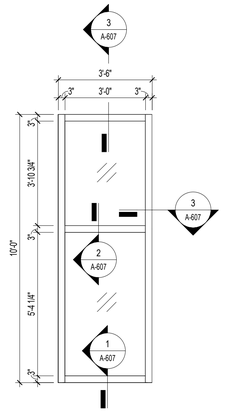

CW-5 WINDOW ELEVATION

Scale: 3/8" = 1'-0"

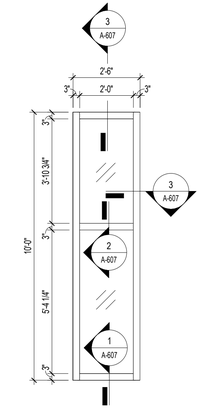

CW-2 WINDOW ELEVATION

Scale: 3/8" = 1'-0"

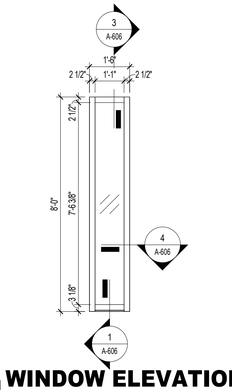

CW-7 WINDOW ELEVATION

Scale: 3/8" = 1'-0"

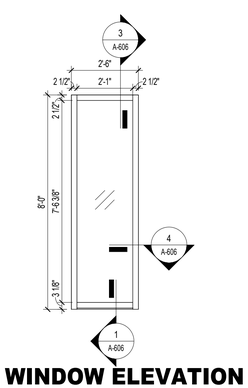

CW-4 WINDOW ELEVATION

Scale: 3/8" = 1'-0"

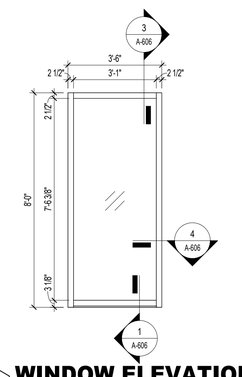

CW-1 WINDOW ELEVATION

Scale: 3/8" = 1'-0"

CARTAYA & ASSOCIATES
ARCHITECTS P.A.
cartayaandassociates.com

2400 E. COMMERCIAL BLVD. SUITE 201
FT. LAUDERDALE, FLORIDA 33308
954-771-2724

SEAL:

AA C001388

PROJECT:

CITY OF DELRAY BEACH
POMPEY PARK REC CENTER
1101 NW 2ND ST, DELRAY BEACH
FL 33444

ALL DESIGNS AND DETAILS INDICATED OR REPRESENTED BY THIS DRAWING ARE AND SHALL REMAIN THE PROPERTY OF CARTAYA & ASSOCIATES ARCHITECTS P.A. AND WERE CREATED AND DEVELOPED FOR USE IN CONNECTION WITH THE SPECIFIED PROJECT. THEY SHALL NOT BE USED BY OR DISCLOSED TO ANY PERSON OR ENTITY WITHOUT THE WRITTEN CONSENT OF A PRINCIPAL OF THE FIRM AND SHALL NOT BE USED IN ANY WAY FOR ANY PROJECT OTHER THAN THAT SPECIFICALLY PLANNED AND INTENDED BY THIS FIRM. VISUAL CONTACT WITH THESE DRAWINGS SHALL CONSTITUTE PRIMA FACIE EVIDENCE OF ACCEPTANCE OF THESE RESTRICTIONS. THE CONTRACTOR SHALL VERIFY ALL EXISTING CONDITIONS AND DIMENSIONS AT THE JOB SITE AND NOTIFY THE ARCHITECT OF ANY DISCREPANCIES BEFORE PROCEEDING. FAILURE TO DO SO IS AT CONTRACTOR'S SOLE AND ENTIRE RISK. CONTRACTOR SHALL ASSUME ALL RESPONSIBILITY FOR DEVIATIONS AND OMISSIONS FROM THESE DRAWINGS AND SPECIFICATIONS UNLESS SUCH DEVIATIONS OR OMISSIONS ARE COMMUNICATED IN WRITING TO THE ARCHITECT AND APPROVED BY THE ARCHITECT BEFORE PROCEEDING WITH THE WORK. CONTRACTOR SHALL ALSO VERIFY AND BE RESPONSIBLE FOR ALL DIMENSIONS AND CONDITIONS. THE ARCHITECT SHALL BE NOTIFIED OF ANY VARIATIONS THAT MAY BE FOUND BEFORE PROCEEDING WITH THE WORK INVOLVED. THE ARCHITECT MUST BE GIVEN THE OPPORTUNITY TO REVIEW SHOP DRAWINGS AND SAMPLES BEFORE ANY RELATED WORK IS PERFORMED. SHOP DRAWING REVIEW WILL BE FOR CONCEPT AND DESIGN ONLY. CONTRACTOR SHALL BE RESPONSIBLE FOR DIMENSIONS TO BE CONFIRMED AND CORRELATED AT THE JOB SITE, FABRICATION PROCESSES AND TECHNIQUES OF CONSTRUCTION, COORDINATION OF HIS WORK WITH THAT OF ALL OTHER TRADES AND THE SAFETY PRECAUTIONS AND PROGRAMS IN CONNECTION WITH THE WORK. THE ARCHITECT WILL NOT BE RESPONSIBLE FOR ANY OF THE FOREGOING.

REVISIONS:
11 01/22/2026 ADDENDUM #2

CONFORMED SET 09/22/2025

TITLE: EXTERIOR GLAZING ELEVATIONS

DATE: Dec 27, 2022
DRAWN BY: SV, CC, EE, LS
CHECKED BY: JJ, LS, JS

JOB NO: 2122

SHEET: A-600

1/22/2026 8:51:55 PM C:\Users\dlopera\Documents\2122 - Pompey Park - V2021_dloperaJSN8T.rvt

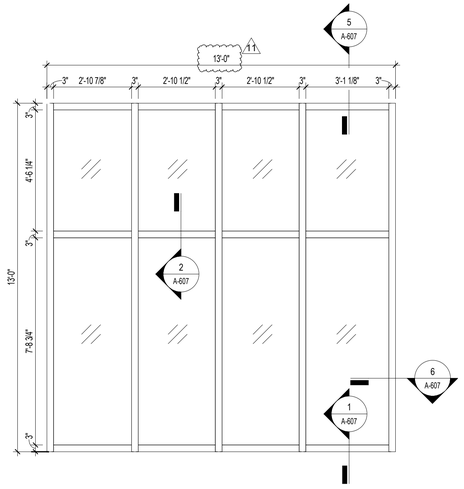

CW-29 WINDOW ELEVATION

Scale: 3/8" = 1'-0"

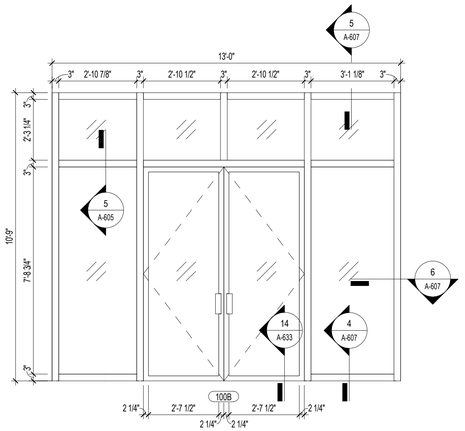

CW-28 WINDOW ELEVATION

Scale: 3/8" = 1'-0"

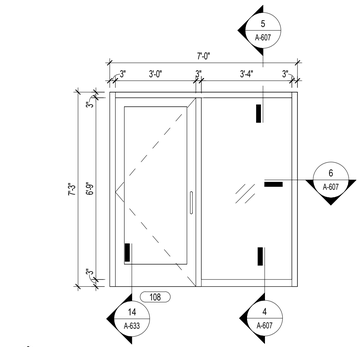

CW-55 WINDOW ELEVATION

Scale: 3/8" = 1'-0"

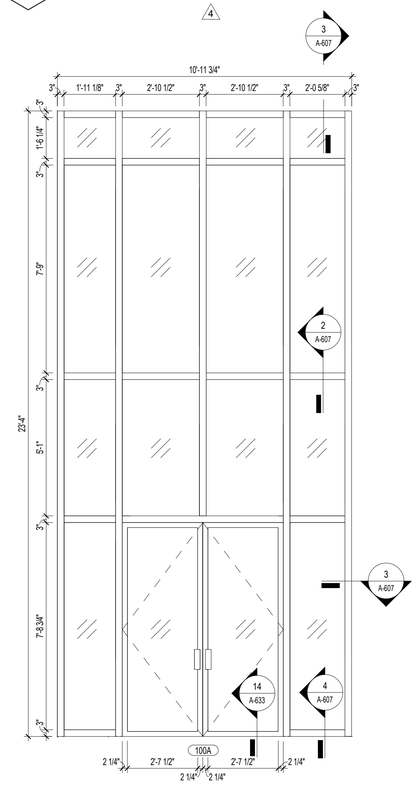

CW-27 WINDOW ELEVATION

Scale: 3/8" = 1'-0"

CW-26 WINDOW ELEVATION

Scale: 3/8" = 1'-0"

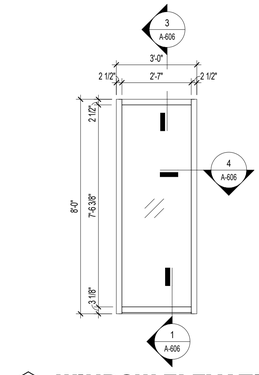

CW-25 WINDOW ELEVATION

Scale: 3/8" = 1'-0"

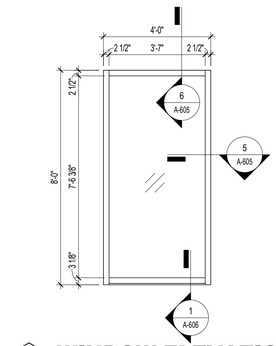

CW-23 WINDOW ELEVATION

Scale: 3/8" = 1'-0"

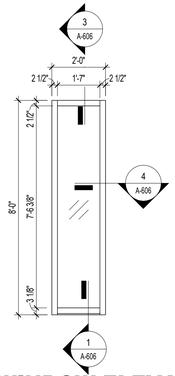

CW-19 WINDOW ELEVATION

Scale: 3/8" = 1'-0"

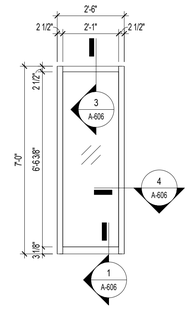

CW-17 WINDOW ELEVATION

Scale: 3/8" = 1'-0"

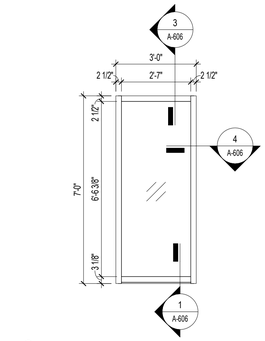

CW-24 WINDOW ELEVATION

Scale: 3/8" = 1'-0"

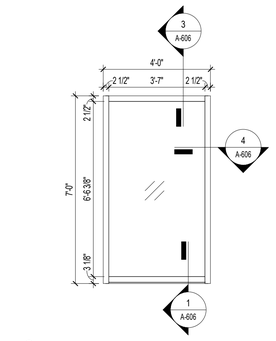

CW-22 WINDOW ELEVATION

Scale: 3/8" = 1'-0"

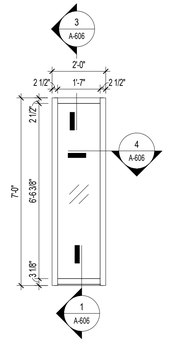

CW-18 WINDOW ELEVATION

Scale: 3/8" = 1'-0"

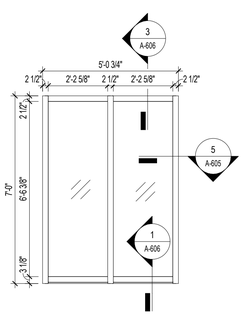

CW-16 WINDOW ELEVATION

Scale: 3/8" = 1'-0"

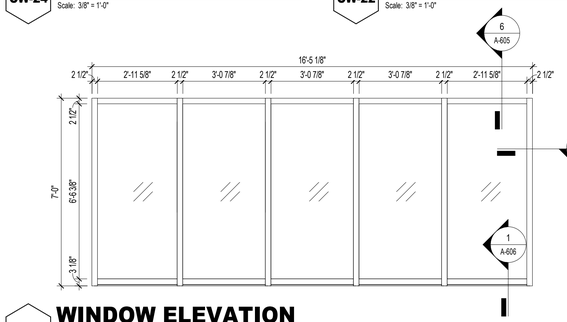

CW-21 WINDOW ELEVATION

Scale: 3/8" = 1'-0"

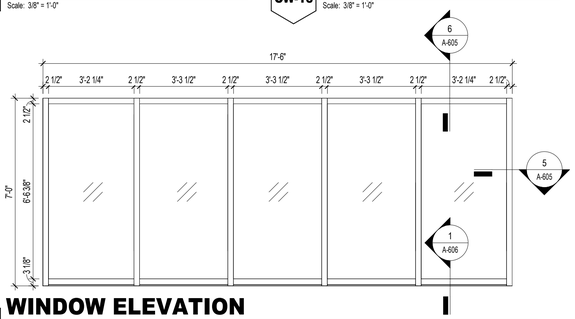

CW-15 WINDOW ELEVATION

Scale: 3/8" = 1'-0"

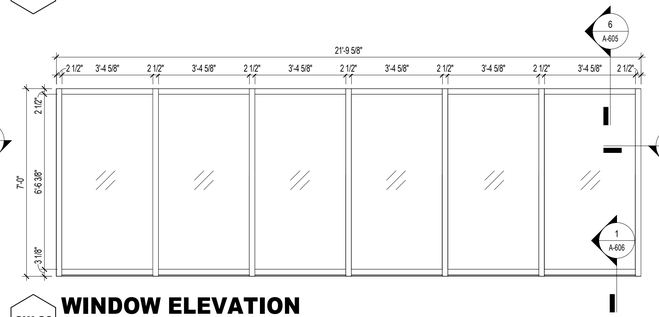

CW-20 WINDOW ELEVATION

Scale: 3/8" = 1'-0"

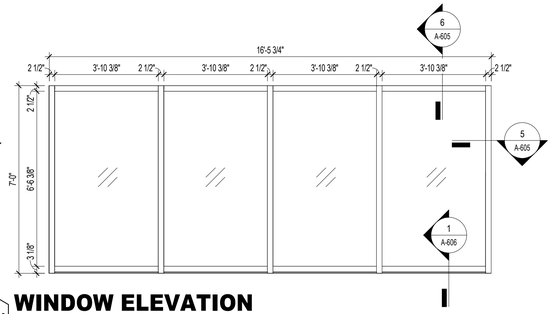

CW-14 WINDOW ELEVATION

Scale: 3/8" = 1'-0"

CARTAYA & ASSOCIATES
ARCHITECTS P.A.
cartayaandassociates.com

2400 E. COMMERCIAL BLVD. SUITE 201
FT. LAUDERDALE, FLORIDA 33308
954-771-2724

SEAL: AA C001388

PROJECT:
CITY OF DELRAY BEACH
POMPEY PARK REC CENTER
1101 NW 2ND ST, DELRAY BEACH
FL 33444

ALL DESIGNS REPRESENTED BY THIS DRAWING ARE AND SHALL REMAIN THE PROPERTY OF CARTAYA & ASSOCIATES ARCHITECTS P.A. AND WERE CREATED, EVOLVED AND DEVELOPED FOR USE ON AND IN CONNECTION WITH THE SPECIFIED PROJECT. THIS IS THE EXCLUSIVE PROPERTY OF CARTAYA & ASSOCIATES ARCHITECTS P.A. AND IS NOT TO BE USED IN WHOLE OR IN PART FOR ANY OTHER PROJECT WITHOUT THE WRITTEN AUTHORIZATION OF CARTAYA & ASSOCIATES ARCHITECTS P.A. AS A PRINCIPAL OF THE FIRM FOR BE LIABLE FOR THE FULLEST LEGAL RECOURSE. THE CONTRACTOR SHALL VERIFY ALL EXISTING CONDITIONS AND DIMENSIONS AND REPORT ANY DISCREPANCIES TO THE ARCHITECT BEFORE PROCEEDING. DO NOT SCALE DRAWINGS

REVISIONS:
4 03-20-2023 BID COMMENTS
11 01/22/2026 ADDENDUM #2

CONFORMED SET 09/22/2025

TITLE: EXTERIOR GLAZING ELEVATIONS

DATE: Dec 27, 2022
DRAWN BY: SV, CC, EE, LS
CHECKED BY: JJ, LS, JS

JOB NO: 2122

SHEET: A-601

1/22/2026 8:51:59 PM C:\Users\dloperal\Documents\2122 - Pompey Park - V2021_dloperalJSNBT.rvt

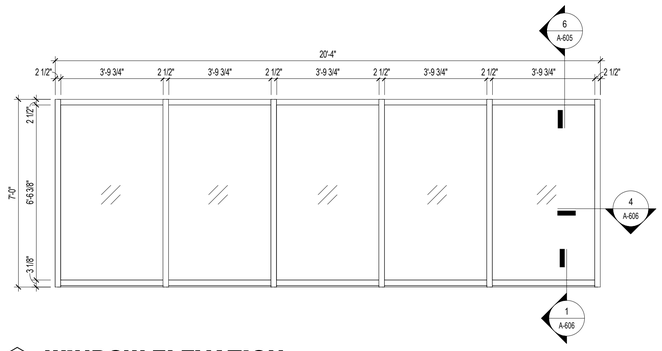

CW-39 **WINDOW ELEVATION**

Scale: 3/8" = 1'-0"

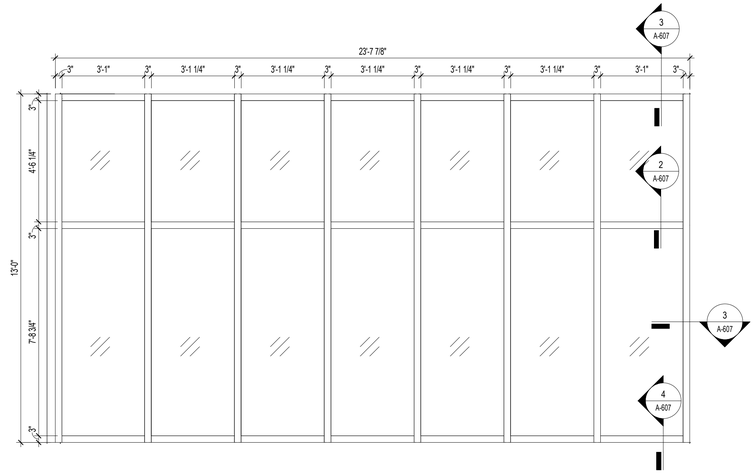

CW-38 **WINDOW ELEVATION**

Scale: 3/8" = 1'-0"

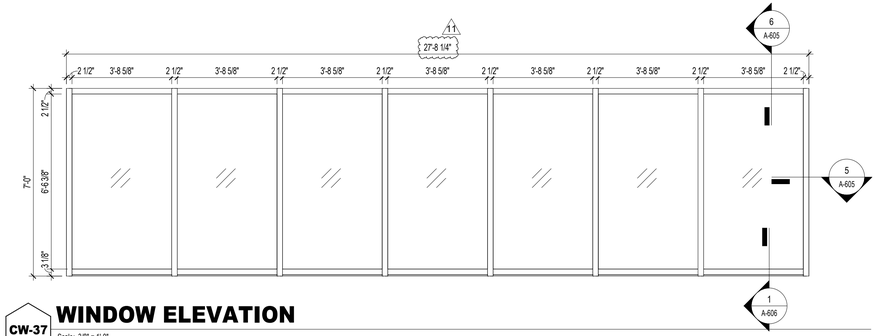

CW-37 **WINDOW ELEVATION**

Scale: 3/8" = 1'-0"

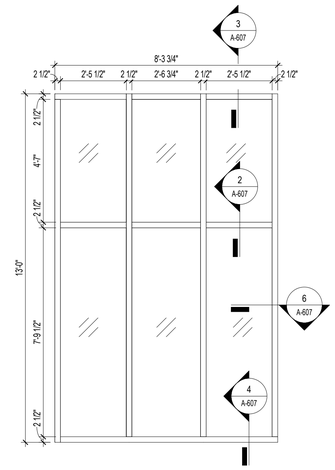

CW-36 **WINDOW ELEVATION**

Scale: 3/8" = 1'-0"

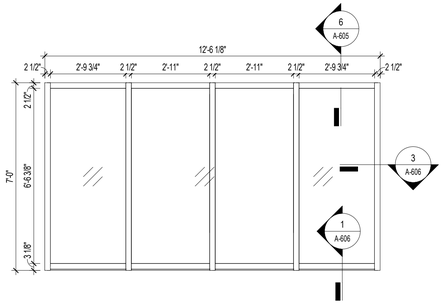

CW-35 **WINDOW ELEVATION**

Scale: 3/8" = 1'-0"

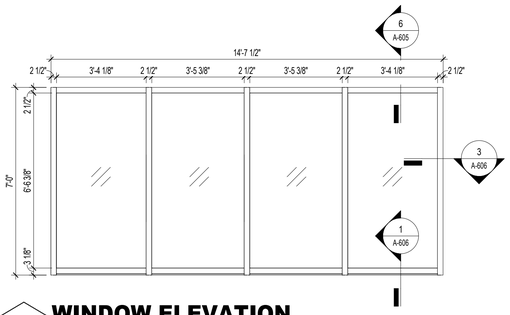

CW-34 **WINDOW ELEVATION**

Scale: 3/8" = 1'-0"

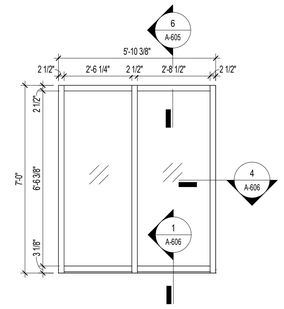

CW-32 **WINDOW ELEVATION**

Scale: 3/8" = 1'-0"

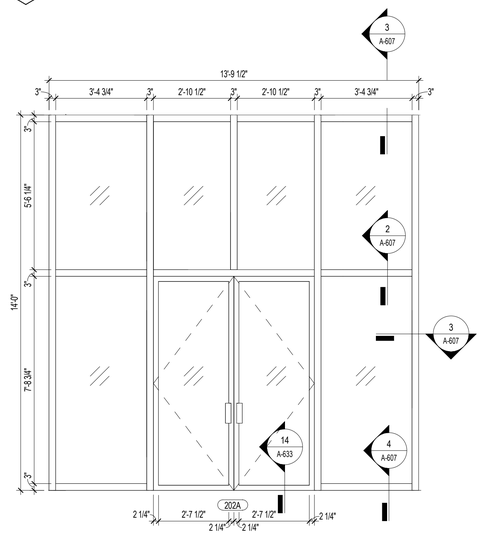

CW-31 **WINDOW ELEVATION**

Scale: 3/8" = 1'-0"

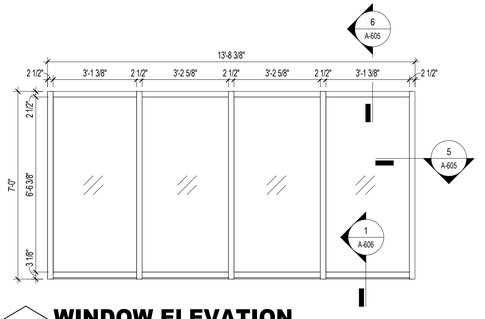

CW-30 **WINDOW ELEVATION**

Scale: 3/8" = 1'-0"

CARTAYA & ASSOCIATES
ARCHITECTS P.A.
cartayaandassociates.com

2400 E. COMMERCIAL BLVD. SUITE 201
FT. LAUDERDALE, FLORIDA 33308
954-771-2724

SEAL:

AA C001388

PROJECT:

CITY OF DELRAY BEACH
POMPEY PARK REC CENTER
1101 NW 2ND ST, DELRAY BEACH
FL 33444

ALL DESIGNS AND DETAILS INDICATED OR REPRESENTED BY THIS DRAWING ARE PROPRIETARY AND SHALL REMAIN THE PROPERTY OF CARTAYA & ASSOCIATES ARCHITECTS P.A. AND WERE CREATED, EVOLVED AND DEVELOPED FOR USE ON AND IN CONNECTION WITH THE SPECIFIED PROJECT. THIS IS THE EXCLUSIVE PROPERTY OF CARTAYA & ASSOCIATES ARCHITECTS P.A. ALL RIGHTS RESERVED. ANY USE OF A PRINCIPAL OF THE FIRM OR BE LIABLE FOR THE FULLEST LEGAL RECOURSE. THE CONTRACTOR SHALL VERIFY ALL EXISTING CONDITIONS AND DIMENSIONS IN THE FIELD AND REPORT ANY DISCREPANCIES TO THE ARCHITECT BEFORE PROCEEDING. USE FIGURED DIMENSIONS IN PREFERENCE TO SCALE. DO NOT SCALE DRAWINGS. ANY WORK WITHOUT WRITTEN DIMENSIONS SHALL BE PERFORMED AT THE CONTRACTOR'S RISK. ALL WORK SHALL CONFORM TO ALL APPLICABLE CODES AND ORDINANCES

REVISIONS:
1 01/22/2026 ADDENDUM #2

CONFORMED SET 09/22/2025

TITLE: EXTERIOR GLAZING ELEVATIONS

DATE: Dec 27, 2022
DRAWN BY: SV, CC, EE, LS
CHECKED BY: JJ, LS, JS

JOB NO: 21122

SHEET: A-602

1/22/2026 8:52:02 PM C:\Users\dlopera\Documents\2122 - Pompey Park - V2021_dloperaJSN8T.rvt

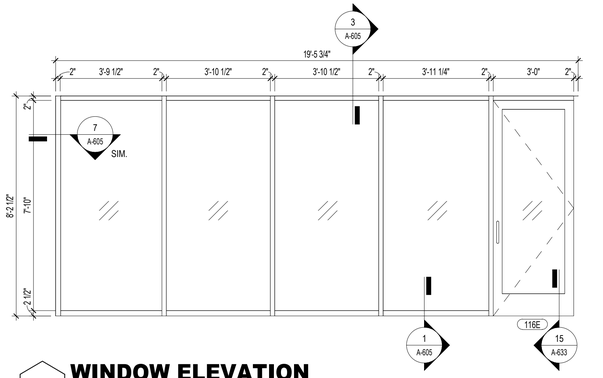

CW-48 **WINDOW ELEVATION**

Scale: 3/8" = 1'-0"

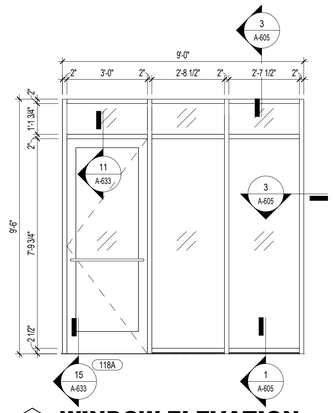

CW-45 **WINDOW ELEVATION**

Scale: 3/8" = 1'-0"

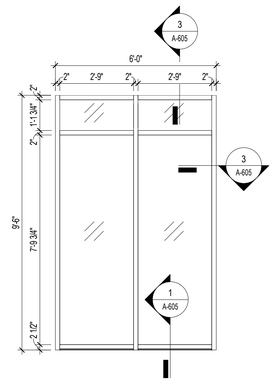

CW-42 **WINDOW ELEVATION**

Scale: 3/8" = 1'-0"

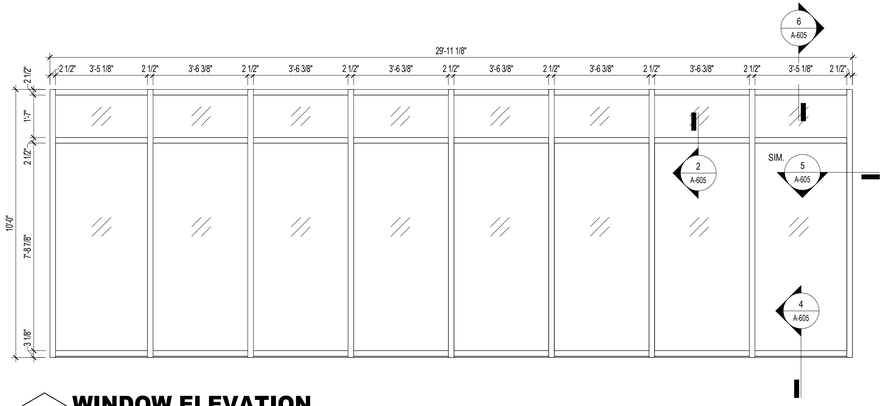

CW-47 **WINDOW ELEVATION**

Scale: 3/8" = 1'-0"

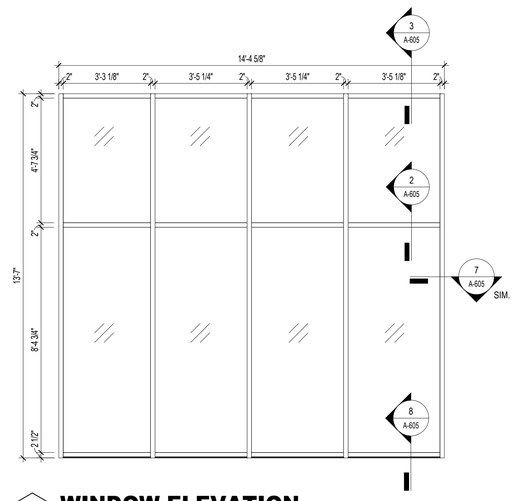

CW-44 **WINDOW ELEVATION**

Scale: 3/8" = 1'-0"

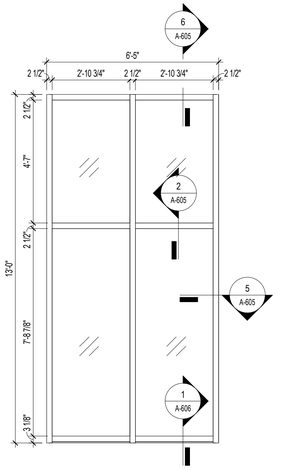

CW-41 **WINDOW ELEVATION**

Scale: 3/8" = 1'-0"

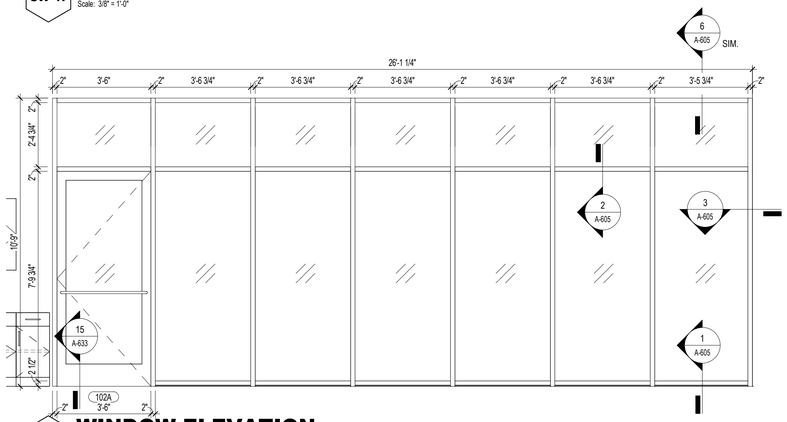

CW-46 **WINDOW ELEVATION**

Scale: 3/8" = 1'-0"

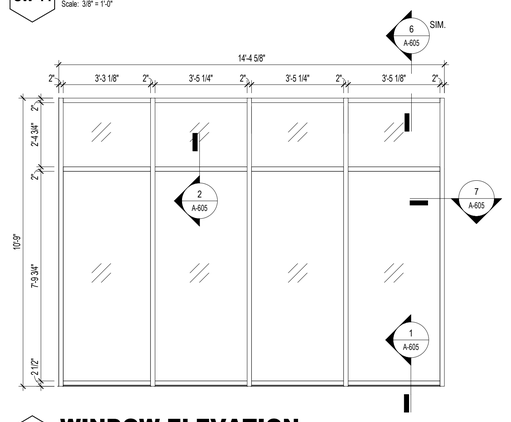

CW-43 **WINDOW ELEVATION**

Scale: 3/8" = 1'-0"

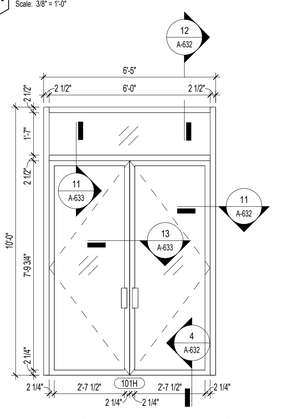

CW-40 **WINDOW ELEVATION**

Scale: 3/8" = 1'-0"

CARTAYA & ASSOCIATES
ARCHITECTS P.A.
cartayaandassociates.com

2400 E. COMMERCIAL BLVD. SUITE 201
FT. LAUDERDALE, FLORIDA 33308
954-771-2724

SEAL:

AA C001388

PROJECT:
CITY OF DELRAY BEACH
POMPEY PARK REC CENTER
1101 NW 2ND ST, DELRAY BEACH
FL 33444

ALL SERVICES ADDITIONAL TO CONSTRUCTION PERFORMED BY ARCHITECT AND/OR CONSULTANTS SHALL BE PAID FOR BY OWNER AS ADDITIONAL SERVICES. ALL DRAWINGS, SPECIFICATIONS AND COPIES THEREOF FURNISHED BY ARCHITECT AND/OR CONSULTANTS ARE AND SHALL REMAIN THEIR PROPERTY. THEY ARE TO BE USED ONLY WITH RESPECT TO THIS PROJECT AND SHALL NOT BE USED BY OWNER OR OTHERS ON EXTENSIONS OF THIS PROJECT OR ON ANY OTHER PROJECT WITHOUT THE WRITTEN AGREEMENT OF ARCHITECT AND/OR CONSULTANTS. ANY REUSE WITHOUT SUCH AGREEMENT SHALL BE AT OWNER'S SOLE RISK AND WITHOUT LIABILITY OR LEGAL EXPOSURE TO ARCHITECT AND/OR CONSULTANTS. OWNER SHALL INDEMNIFY AND HOLD HARMLESS ARCHITECT AND/OR CONSULTANTS AGAINST ALL CLAIMS, LIABILITIES, LOSSES AND EXPENSES ARISING OUT OF ANY REUSE BY OWNER OR OTHERS OF ANY OF THE PROJECT DOCUMENTS. THESE RESTRICTIONS SHALL BE INCLUDED IN ANY AGREEMENT BETWEEN OWNER AND OTHERS AUTHORIZED BY OWNER TO REUSE THE DRAWINGS AND SPECIFICATIONS. THE CONTRACTOR SHALL VERIFY ALL EXISTING CONDITIONS AND DIMENSIONS A PRINCIPAL OF THE FIRM CAN BE LIABLE FOR THE FAULTS OF LEGAL RECOURSE. THE CONTRACTOR IS RESPONSIBLE FOR THE ACCURACY AND THE CORRECTNESS OF THE WORK. WRITTEN DIMENSIONS SHALL PREVAIL OVER SCALED DIMENSIONS. NOTIFY ARCHITECT OF ANY DISCREPANCIES BEFORE PROCEEDING. ALL WORK SHALL COMPLY WITH ALL APPLICABLE CODES AND ORDINANCES

REVISIONS:

CONFORMED SET 09/22/2025

TITLE: INTERIOR GLAZING ELEVATIONS

DATE: Dec 27, 2022
DRAWN BY: SV, CC, EE, LS
CHECKED BY: JJ, LS, JS

JOB NO: 21122

SHEET: A-603

10/22/2025 3:14:37 PM C:\Users\dlopera\Documents\21122 - Pompey Park - V2021_dloperaJSN8T.rvt

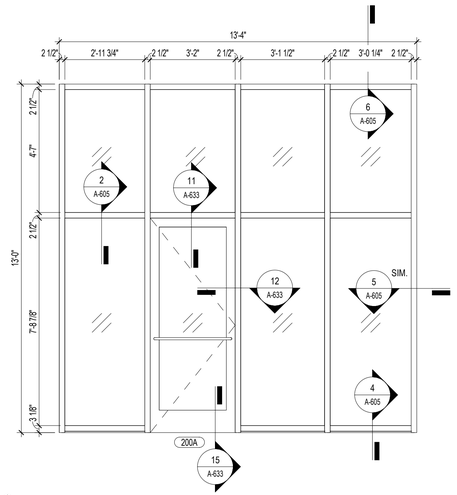

CW-54 WINDOW ELEVATION

Scale: 3/8" = 1'-0"

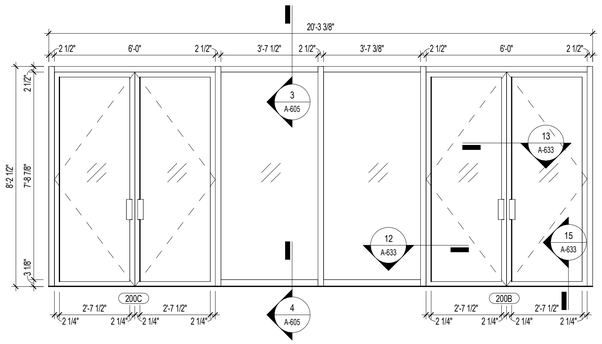

CW-51 WINDOW ELEVATION

Scale: 3/8" = 1'-0"

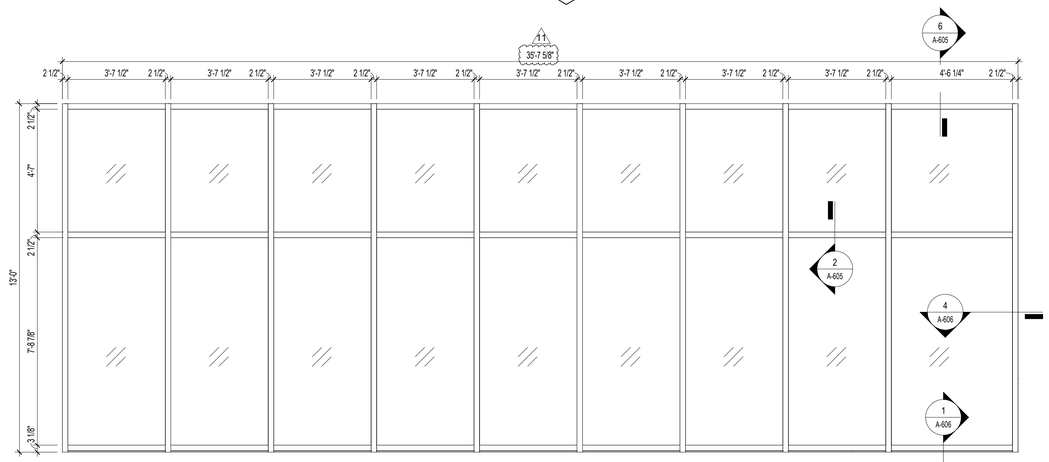

CW-53 WINDOW ELEVATION

Scale: 3/8" = 1'-0"

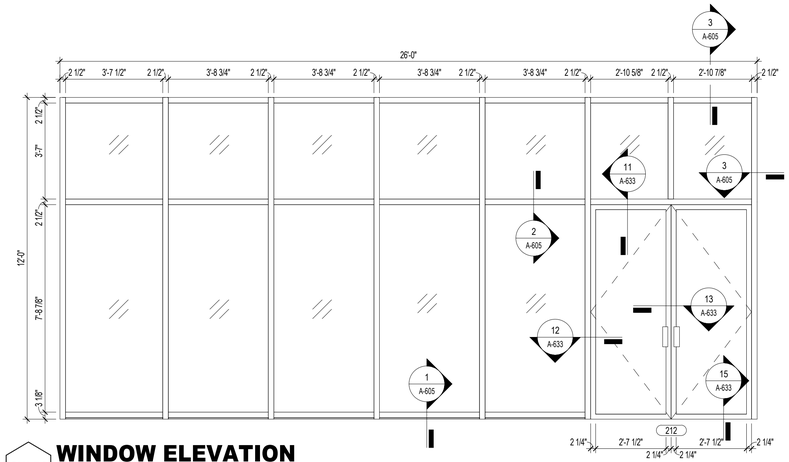

CW-50 WINDOW ELEVATION

Scale: 3/8" = 1'-0"

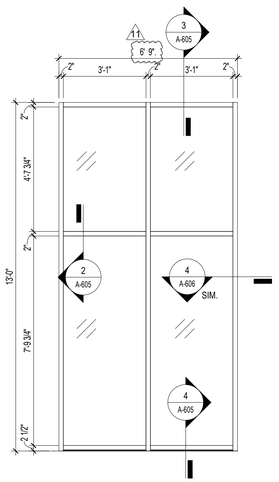

CW-56 WINDOW ELEVATION

Scale: 3/8" = 1'-0"

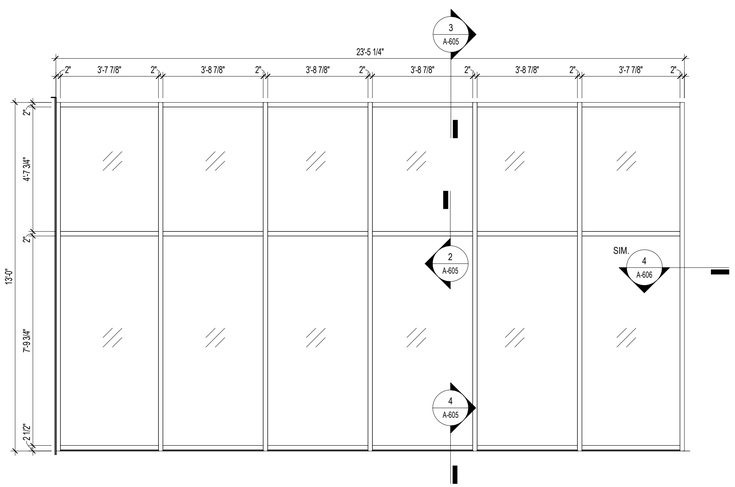

CW-52 WINDOW ELEVATION

Scale: 3/8" = 1'-0"

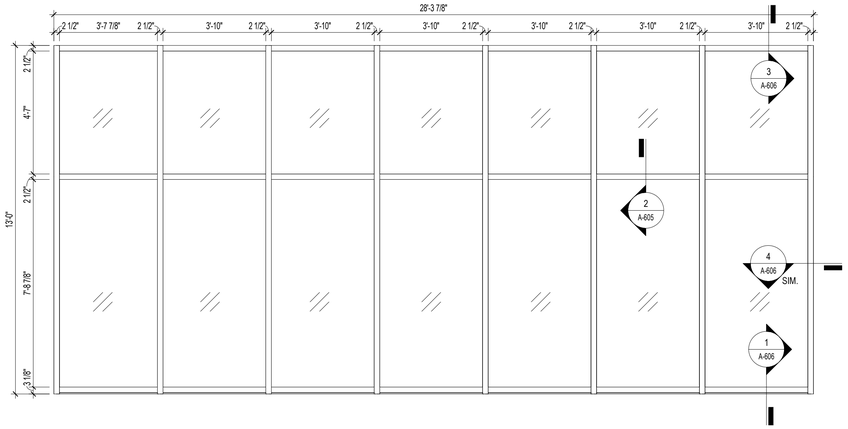

CW-49 WINDOW ELEVATION

Scale: 3/8" = 1'-0"

CARTAYA & ASSOCIATES
ARCHITECTS P.A.
cartayaandassociates.com

2400 E. COMMERCIAL BLVD. SUITE 201
FT. LAUDERDALE, FLORIDA 33308
954-771-2724

SEAL:

AA C001388

PROJECT:
CITY OF DELRAY BEACH
POMPEY PARK REC CENTER
1101 NW 2ND ST, DELRAY BEACH
FL 33444

ALL DESIGNS AND DETAILS INDICATED OR REPRESENTED BY ARTWORK, DRAWINGS, SPECIFICATIONS AND MODELS ARE THE PROPERTY OF AND COPYRIGHTED BY CARTAYA & ASSOCIATES ARCHITECTS P.A. AND SHALL NOT BE USED BY ANY PERSON, FIRM OR CORPORATION FOR ANY PURPOSE WHATSOEVER (EXCEPT AS REQUIRED FOR THE CONSTRUCTION OF THE PROJECT) WITHOUT THE WRITTEN CONSENT OF CARTAYA & ASSOCIATES ARCHITECTS P.A. IT IS A VIOLATION OF THE LAW TO REPRODUCE THESE PLANS IN WHOLE OR IN PART BY ANY MEANS WHATSOEVER. IT IS ALSO A VIOLATION OF THE LAW TO CLAIM ANY COPYRIGHT INTEREST IN THESE PLANS. A PRINCIPAL OF THE FIRM OR BE LIABLE FOR THE FULLEST LEGAL RECOURSE. THE CONTRACTOR SHALL VERIFY ALL EXISTING CONDITIONS AND DIMENSIONS IN THE FIELD AND REPORT ANY DISCREPANCIES TO THE ARCHITECT BEFORE PROCEEDING. DO NOT SCALE DRAWINGS. IN THE EVENT OF A DISCREPANCY BETWEEN SCALED AND FIGURED DIMENSIONS, THE FIGURED DIMENSIONS SHALL GOVERN. ALL WORK SHALL CONFORM TO APPLICABLE CODES AND ORDINANCES.

REVISIONS:
4 03-20-2023 BID COMMENTS
11 01/22/2026 ADDENDUM #2

CONFORMED SET 09/22/2025

TITLE: INTERIOR GLAZING ELEVATIONS

DATE: Dec 27, 2022
DRAWN BY: SV, CC, EE, LS
CHECKED BY: JJ, LS, JS

JOB NO: 2122

SHEET: A-604

1/22/2026 8:52:04 PM C:\Users\dlopera\Documents\2122 - Pompey Park - V2021_dlopera.ISNBT.rvt

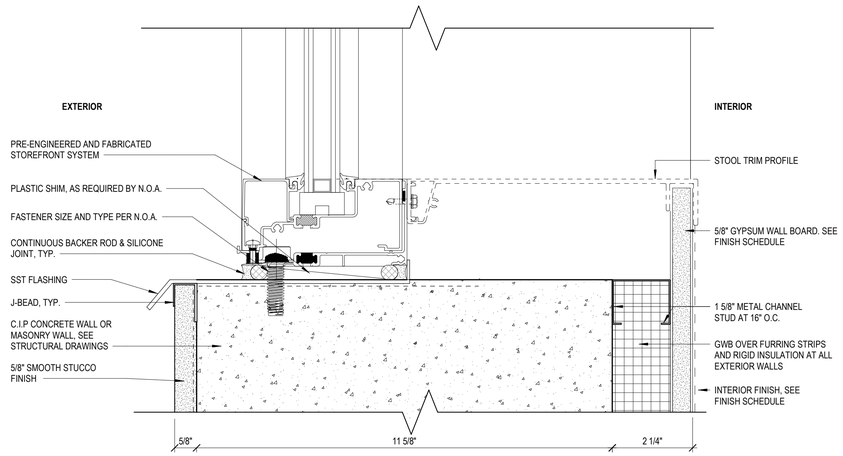

8 SILL DETAIL

Scale: 6" = 1'-0"

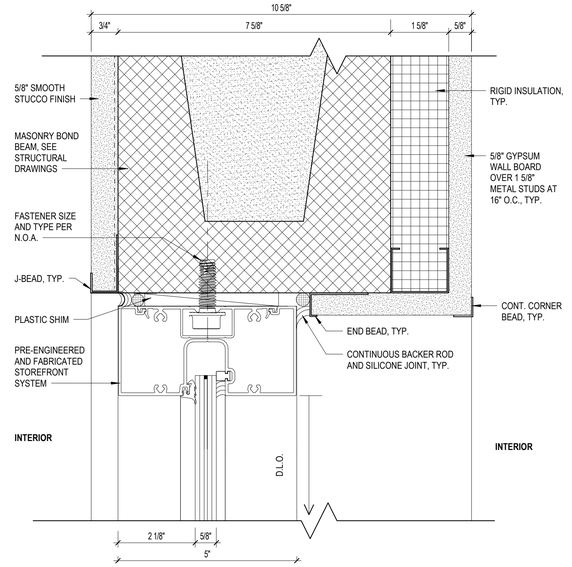

6 HEAD DETAIL AT CMU WALL

Scale: 6" = 1'-0"

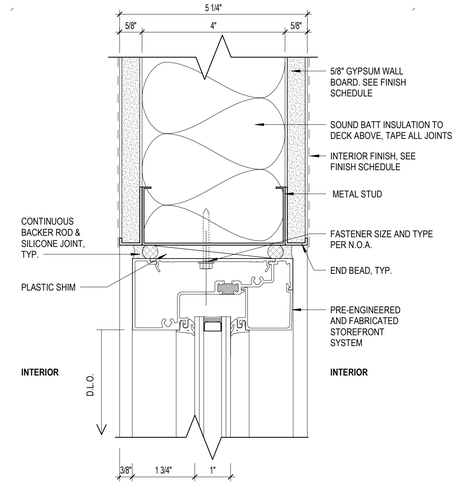

3 HEAD / JAMB DETAIL

Scale: 6" = 1'-0"

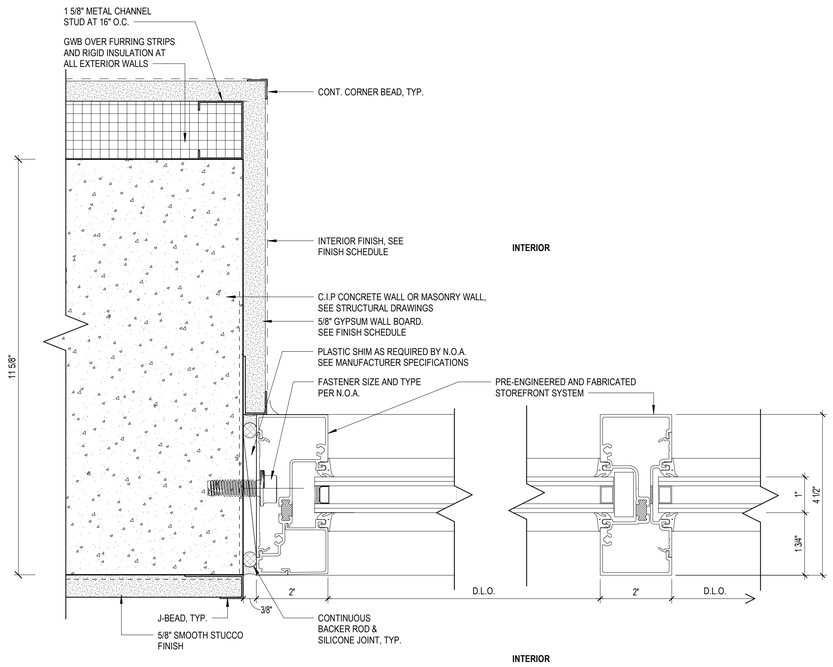

7 JAMB AND MULLION DETAIL

Scale: 6" = 1'-0"

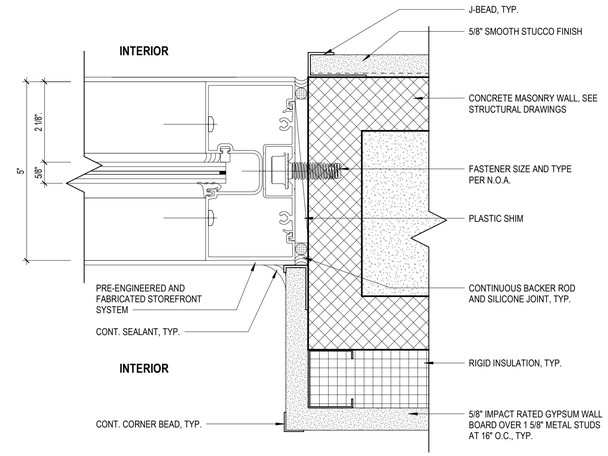

5 JAMB DETAIL AT CMU WALL

Scale: 6" = 1'-0"

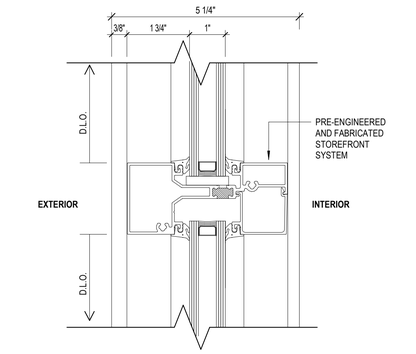

2 HORIZONTAL MULLION DETAIL

Scale: 6" = 1'-0"

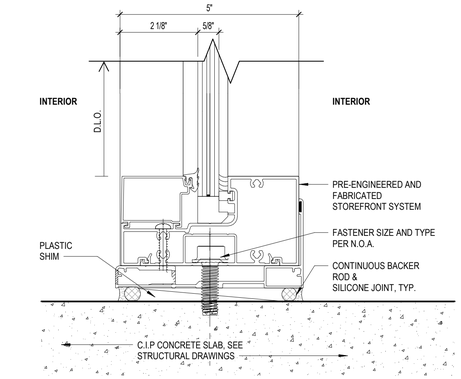

4 SILL DETAIL

Scale: 6" = 1'-0"

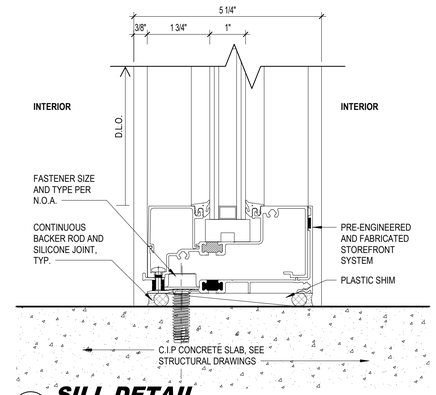

1 SILL DETAIL

Scale: 6" = 1'-0"

CARTAYA & ASSOCIATES
ARCHITECTS P.A.
cartayaandassociates.com
2400 E. COMMERCIAL BLVD. SUITE 201
FT. LAUDERDALE, FLORIDA 33308
954-771-2724

SEAL: AA C001388

PROJECT:
CITY OF DELRAY BEACH
POMPEY PARK REC CENTER
1101 NW 2ND ST, DELRAY BEACH
FL 33444

ALL DESIGNS AND DETAILS REPRESENTED BY THIS DRAWING ARE GENERATED BY AND ARE THE PROPERTY OF CARTAYA & ASSOCIATES ARCHITECTS P.A. AND ARE NOT TO BE USED IN WHOLE OR IN PART FOR ANY OTHER PROJECT WITHOUT THE EXPRESS WRITTEN CONSENT OF CARTAYA & ASSOCIATES ARCHITECTS P.A. ANY USE OF THESE DRAWINGS AND DETAILS FOR ANY OTHER PROJECT, OR A PERSONAL OR THE THE FIRM OR BE LIABLE FOR THE FULLEST EXTA RECOURSE. THE CONTRACTOR SHALL VERIFY ALL EXISTING CONDITIONS AND DIMENSIONS ARCHITECT AND NOTIFY HIM OF ANY DISCREPANCIES BEFORE PROCEEDING. DO NOT SCALE DRAWINGS. USE FIGURED DIMENSIONS ONLY. ALL WORK SHALL BE DONE IN STRICT ACCORDANCE WITH LOCAL BUILDING CODES AND ORDINANCES.

REVISIONS:

CONFORMED SET 09/22/2025

TITLE: STOREFRONT GLAZING DETAILS

DATE: Dec 27, 2022
DRAWN BY: SV, CC, EE, LS
CHECKED BY: JJ, LS, JS

JOB NO: 2122

SHEET: A-605

10/22/2025 3:14:40 PM C:\Users\dlopera\Documents\2122 - Pompey Park - V2021_dlopera\JSN8T.rvt

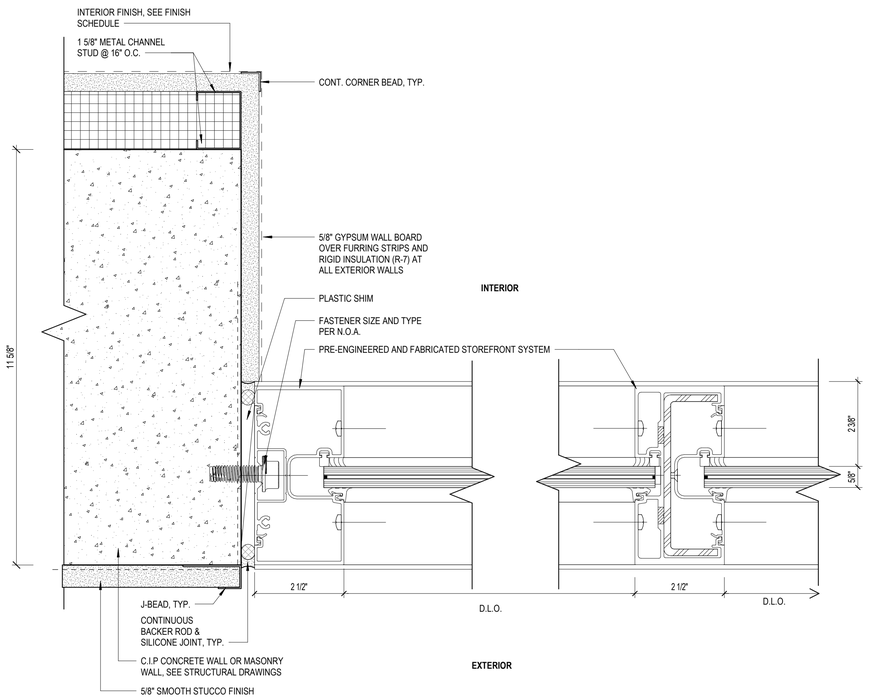

4 JAMB AND MULLION DETAIL

Scale: 6" = 1'-0"

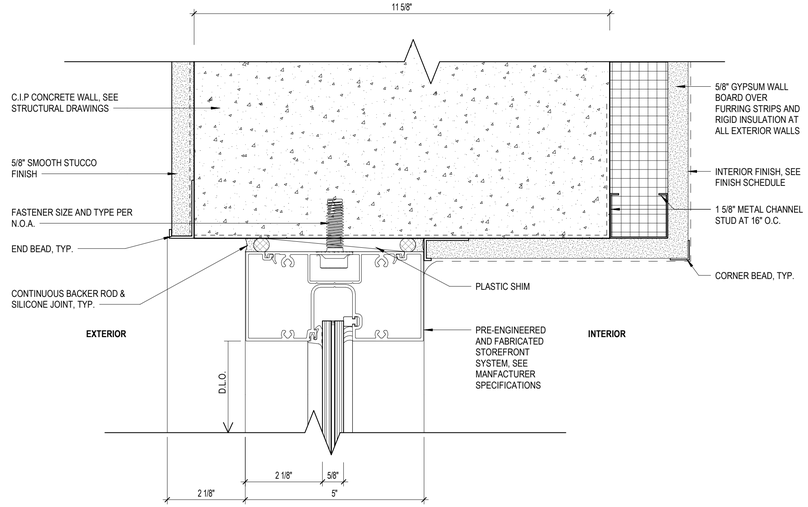

3 HEAD DETAIL

Scale: 6" = 1'-0"

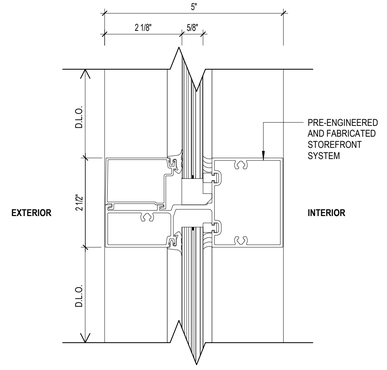

2 HORIZONTAL MULLION DETAIL

Scale: 6" = 1'-0"

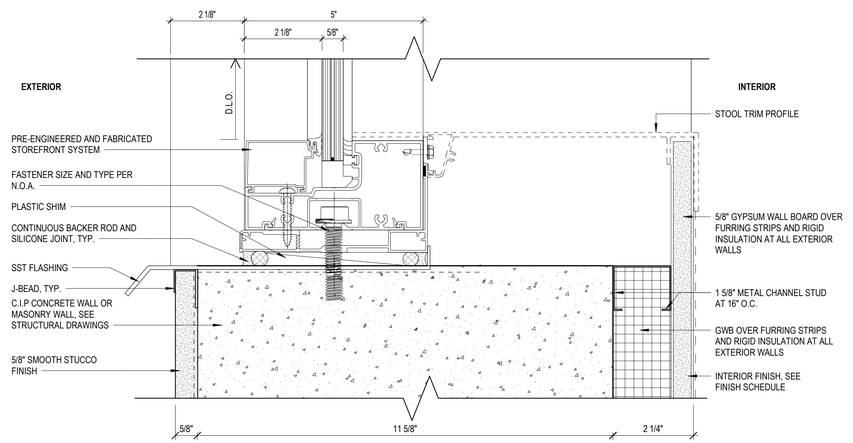

1 SILL DETAIL

Scale: 6" = 1'-0"

CARTAYA & ASSOCIATES
ARCHITECTS P.A.
cartayaandassociates.com
2400 E. COMMERCIAL BLVD. SUITE 201
FT. LAUDERDALE, FLORIDA 33308
954-771-2724

SEAL:

AA C001388

PROJECT:

CITY OF DELRAY BEACH
POMPEY PARK REC CENTER
1101 NW 2ND ST, DELRAY BEACH FL 33444

THESE DESIGNS AND PLANS INDICATED OR REPRESENTED BY ARTISTS RENDERINGS AND/OR DRAWINGS ARE THE PROPERTY OF CARTAYA & ASSOCIATES ARCHITECTS P.A. AND ARE NOT TO BE USED IN WHOLE OR IN PART FOR ANY PROJECT OTHER THAN THE ONE FOR WHICH THEY WERE PREPARED AND DEVELOPED WITHOUT THE WRITTEN PERMISSION OF A PRINCIPAL OF THE FIRM AND SHALL BE RETURNED UPON REQUEST. THE FIRM SHALL NOT BE LIABLE FOR THE FULLEST LEGAL RESOURCE. THE CONTRACTOR SHALL VERIFY ALL EXISTING CONDITIONS AND DIMENSIONS PRIOR TO THE START OF CONSTRUCTION. IN THE EVENT OF DISCREPANCIES, CONTACT CARTAYA & ASSOCIATES ARCHITECTS P.A. IMMEDIATELY FOR CLARIFICATION. IN NO EVENT SHALL THE CONTRACTOR PROCEED WITH WORK IN AREAS OF DISCREPANCIES WITHOUT WRITTEN AUTHORIZATION AND DIRECTIONS FROM CARTAYA & ASSOCIATES ARCHITECTS P.A.

REVISIONS:

CONFORMED SET 09/22/2025

TITLE: STOREFRONT GLAZING DETAILS

DATE: Dec 27, 2022
DRAWN BY: SV, CC, EE, LS
CHECKED BY: JJ, LS, JS

JOB NO: 2122

SHEET: A-606

10/22/2025 3:14:41 PM C:\Users\dloperal\Documents\2122 - Pompey Park - V2021_dloperaJSN8T.rvt

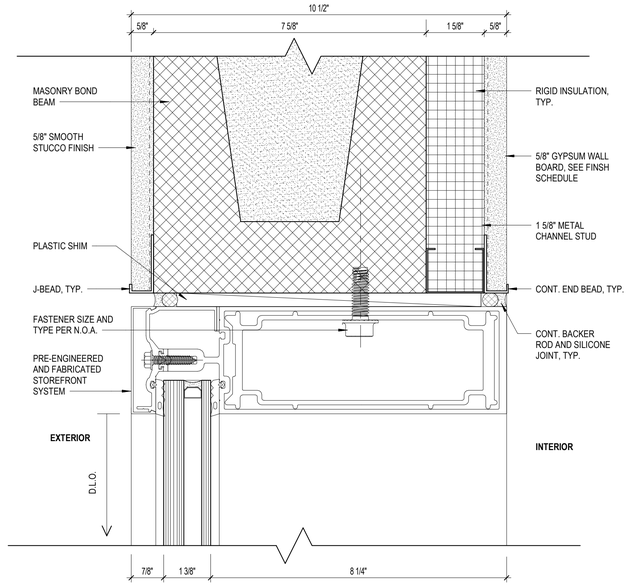

5 HEAD DETAIL AT CMU WALL

Scale: 6" = 1'-0"

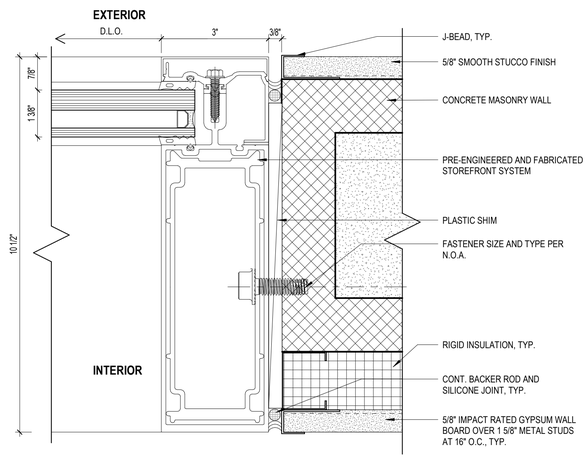

6 JAMB DETAIL AT CMU WALL

Scale: 6" = 1'-0"

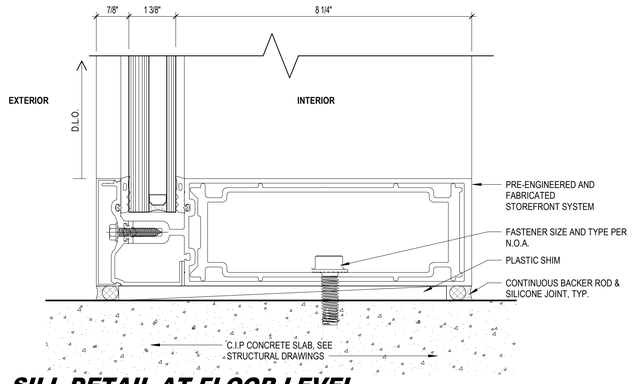

4 SILL DETAIL AT FLOOR LEVEL

Scale: 6" = 1'-0"

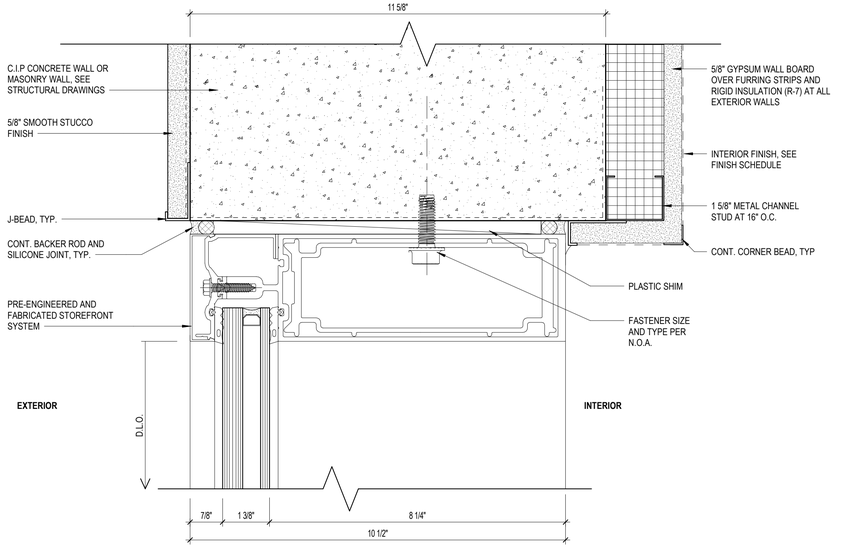

3 HEAD / JAMB DETAIL

Scale: 6" = 1'-0"

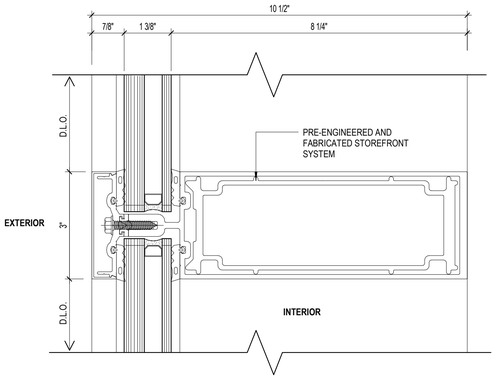

2 MULLION DETAIL

Scale: 6" = 1'-0"

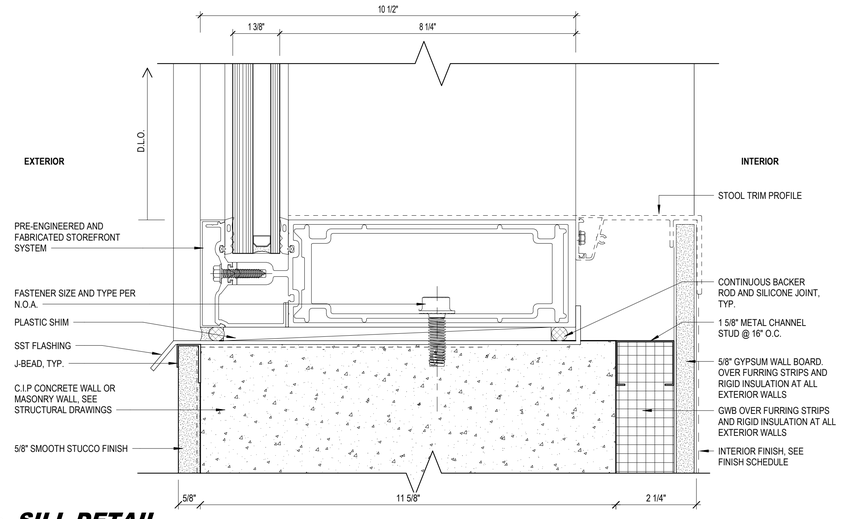

1 SILL DETAIL

Scale: 6" = 1'-0"

CARTAYA & ASSOCIATES
ARCHITECTS P.A.
cartayaandassociates.com
2400 E. COMMERCIAL BLVD. SUITE 201
FT. LAUDERDALE, FLORIDA 33308
954-771-2724

SEAL: AA C001388

PROJECT:
CITY OF DELRAY BEACH
POMPEY PARK REC CENTER
1101 NW 2ND ST, DELRAY BEACH
FL 33444

ALL DESIGNS AND DETAILS REPRESENTED BY THIS DRAWING ARE PROPRIETARY IN NATURE AND SHALL NOT BE USED IN CONNECTION WITH THE PURCHASE OF THIS PROJECT BY ANY PERSON OR ENTITY OTHER THAN THE ONE FOR WHOM THEY WERE PREPARED, NOR SHALL THEY BE USED BY ANY PERSON OR ENTITY FOR ADDITIONS TO THIS PROJECT OR FOR ANY OTHER PROJECT WITHOUT THE PRIOR WRITTEN CONSENT OF THE ARCHITECT. VISUAL CONTACT WITH THESE DRAWINGS SHALL CONSTITUTE PRIMA FACIE EVIDENCE OF ACCEPTANCE OF THESE RESTRICTIONS. A FEE FOR THE USE OF THESE DRAWINGS SHALL BE PAID TO THE ARCHITECT BY ANY UNAUTHORIZED USER. A PERSONAL OR THE FIRM OR BE LIABLE FOR THE FULLEST EXTENT PERMITTED BY LAW. ANY UNAUTHORIZED USE SHALL BE AT USER'S SOLE RISK AND WITHOUT LIABILITY TO THE ARCHITECT. THE CONTRACTOR SHALL VERIFY ALL EXISTING CONDITIONS AND DIMENSIONS AND REPORT ANY DISCREPANCIES TO THE ARCHITECT BEFORE PROCEEDING. DO NOT SCALE DRAWINGS. USE FIGURED DIMENSIONS ONLY. ALL DIMENSIONS MUST BE VERIFIED IN THE FIELD BY THE CONTRACTOR. ANY DISCREPANCIES SHALL BE REPORTED TO THE ARCHITECT BEFORE PROCEEDING. ©2022 CARTAYA & ASSOCIATES ARCHITECTS P.A.

REVISIONS:

CONFORMED SET 09/22/2025

TITLE: STOREFRONT GLAZING DETAILS

DATE: Dec 27, 2022
DRAWN BY: SV, CC, EE, LS
CHECKED BY: JJ, LS, JS

JOB NO: 2122

SHEET: A-607

10/22/2025 3:14:41 PM C:\Users\dlopera\Documents\2122 - Pompey Park - V2021_dloperaJSN8T.rvt

1/22/2026 8:52:05 PM C:\Users\dlopera\Documents\2122 - Pompey Park - V2021_dloperaJSN8T.rvt

CURTAIN WALL AND WINDOW SCHEDULE

MARK	SIZE H	SIZE L	FRAME MATERIAL	GLASS TYPE	PLATE	TEMPERED	LAMINATING	INSULATING	LOW E	NOA	IMPACT RESISTANT	FIRE RATING	REMARKS
CW-1	8'-0"	3'-6"	ALUM.	GL-1	-	-	-	-	-	-	YES		
CW-2	10'-0"	2'-6"	ALUM.	GL-1	-	-	-	-	-	-	YES		
CW-3	12'-8"	3'-6"	ALUM.	GL-1	-	-	-	-	-	-	YES		
CW-4	8'-0"	2'-6"	ALUM.	GL-1	-	-	-	-	-	-	YES		
CW-5	10'-0"	3'-6"	ALUM.	GL-1	-	-	-	-	-	-	YES		
CW-6	12'-8"	1'-6"	ALUM.	GL-1	-	-	-	-	-	-	YES		
CW-7	8'-0"	1'-6"	ALUM.	GL-1	-	-	-	-	-	-	YES		
CW-8	10'-0"	1'-6"	ALUM.	GL-1	-	-	-	-	-	-	YES		
CW-9	12'-8"	2'-6"	ALUM.	GL-1	-	-	-	-	-	-	YES		
CW-10	10'-00	30'-0"	ALUM.	GL-1	-	-	-	-	-	-	YES		
CW-11	13'-0"	30'-0"	ALUM.	GL-1	-	-	-	-	-	-	YES		
CW-12	5'-0"	7'-8 3/4"	ALUM.	GL-1	-	-	-	-	-	-	YES		
CW-13	5'-0"	9'-6 7/8"	ALUM.	GL-1	-	-	-	-	-	-	YES		
CW-14	7'-0"	16'-5 3/4"	ALUM.	GL-1	-	-	-	-	-	-	YES		
CW-15	7'-0"	17'-6"	ALUM.	GL-1	-	-	-	-	-	-	YES		
CW-16	7'-0"	5'-0 3/4"	ALUM.	GL-1	-	-	-	-	-	-	YES		
CW-17	7'-0"	2'-6"	ALUM.	GL-1	-	-	-	-	-	-	YES		
CW-18	7'-0"	2'-0"	ALUM.	GL-1	-	-	-	-	-	-	YES		
CW-19	8'-0"	2'-0"	ALUM.	GL-1	-	-	-	-	-	-	YES		
CW-20	7'-0"	21'-9 5/8"	ALUM.	GL-1	-	-	-	-	-	-	YES		
CW-21	7'-0"	16'-5 1/8"	ALUM.	GL-1	-	-	-	-	-	-	YES		
CW-22	7'-0"	4'-0"	ALUM.	GL-1	-	-	-	-	-	-	YES		
CW-23	8'-0"	4'-0"	ALUM.	GL-1	-	-	-	-	-	-	YES		
CW-24	7'-0"	3'-0"	ALUM.	GL-1	-	-	-	-	-	-	YES		
CW-25	8'-0"	3'-0"	ALUM.	GL-1	-	-	-	-	-	-	YES		
CW-26	7'-0"	32'-0"	ALUM.	GL-1	-	-	-	-	-	-	YES		
CW-27	23'-4"	10'-11 3/4"	ALUM.	GL-1	-	-	-	-	-	-	YES		
CW-28	10'-9"	13'-0"	ALUM.	GL-1	-	-	-	-	-	-	YES		
CW-29	13'-0"	13'-0"	ALUM.	GL-1	-	-	-	-	-	-	YES		
CW-30	7'-0"	13'-8 3/8"	ALUM.	GL-1	-	-	-	-	-	-	YES		
CW-31	13'-0"	13'-9 1/2"	ALUM.	GL-1	-	-	-	-	-	-	YES		
CW-32	7'-0"	5'-10 3/8"	ALUM.	GL-1	-	-	-	-	-	-	YES		
CW-34	7'-0"	14'-7 1/2"	ALUM.	GL-1	-	-	-	-	-	-	YES		
CW-35	7'-0"	12'-6 1/8"	ALUM.	GL-1	-	-	-	-	-	-	YES		
CW-36	13'-0"	8'-3 3/4"	ALUM.	GL-1	-	-	-	-	-	-	YES	-	
CW-37	7'-0"	27'-8 1/4"	ALUM.	GL-1	-	-	-	-	-	-	YES		
CW-38	13'-0"	23'-7 7/8"	ALUM.	GL-1	-	-	-	-	-	-	YES		
CW-39	7'-0"	20'-4"	ALUM.	GL-1	-	-	-	-	-	-	YES		
CW-40	10'-05	6'-5"	ALUM.	GL-2	-	-	-	-	-	-	NO		
CW-41	13'-0"	6'-5"	ALUM.	GL-2	-	-	-	-	-	-	NO		
CW-42	9'-6"	6'-0"	ALUM.	GL-2	-	-	-	-	-	-	NO		
CW-43	10'-9"	14'-4 5/8"	ALUM.	GL-2	-	-	-	-	-	-	NO		
CW-44	13'-7"	14'-4 5/8"	ALUM.	GL-2	-	-	-	-	-	-	NO		
CW-45	9'-6"	9'-0"	ALUM.	GL-2	-	-	-	-	-	-	NO		
CW-46	10'-9"	26'-1 1/4"	ALUM.	GL-2	-	-	-	-	-	-	NO		
CW-47	10'-0"	29'-11 1/8"	ALUM.	GL-2	-	-	-	-	-	-	NO		
CW-48	8'-2 1/2"	19'-5 3/4"	ALUM.	GL-2	-	-	-	-	-	-	NO		
CW-49	13'-0"	28'-3 7/8"	ALUM.	GL-2	-	-	-	-	-	-	NO		
CW-50	12'-0"	26'-0"	ALUM.	GL-2	-	-	-	-	-	-	NO		
CW-51	8'-2 1/2"	20'-3 3/8"	ALUM.	GL-2	-	-	-	-	-	-	NO		
CW-52	13'-0"	23'-5 1/4"	ALUM.	GL-2	-	-	-	-	-	-	NO		
CW-53	13'-0"	35'-7 5/8"	ALUM.	GL-2	-	-	-	-	-	-	NO		
CW-54	13'-0"	13'-4"	ALUM.	GL-2	-	-	-	-	-	-	NO		
CW-55	7'-3"	7'-0"	ALUM.	GL-1	-	-	-	-	-	-	YES		
CW-56	13'-0"	6'-9"	ALUM.	GL-2	-	-	-	-	-	-	NO		

WINDOWS GENERAL NOTES

1. FOR COMPONENT AND CLADDING WIND PRESSURE TABLE, SEE STRUCTURAL WIND DESIGN DATA.

EXTERIOR & INTERIOR STOREFRONTS

EXTERIOR STOREFRONTS
FL AND MIAMI-DATE PRODUCT APPROVAL No. (NOA)

YKK AP CURTAIN WALL SYSTEM
1. YHS 300 OG SYSTEM, FLORIDA PRODUCT APPROVAL FL#: 13433.1; EXPIRATION DATE - 12/31/2026
2. YHS 50 FI STOREFRONT SYSTEM, FLORIDA PRODUCT APPROVAL FL#: 14218.1; EXPIRATION DATE - 12/31/2026
3. 50H DOORS, FLORIDA PRODUCT APPROVAL FL# 16554.4; EXPIRATION DATE - 12/31/2026

GLAZING TYPE
1. INSULATING LAMINATED LOW E COATED GLASS (GL-1)

INTERIOR STOREFRONTS

YKK AP CURTAIN WALL SYSTEM
1. YES 45 STOREFRONT SYSTEM
2. YKK 20D DOORS

GLAZING TYPE
1. LAMINATED GLASS (GL-2)

CARTAYA & ASSOCIATES
ARCHITECTS P.A.
cartayaandassociates.com

2400 E. COMMERCIAL BLVD. SUITE 201
FT. LAUDERDALE, FLORIDA 33308
954-771-2724

SEAL:

AA C001388

PROJECT:
CITY OF DELRAY BEACH
POMPEY PARK REC CENTER
1101 NW 2ND ST, DELRAY BEACH
FL 33444

ALL DESIGNS AND DETAILS REPRESENTED BY ARTS AND/OR PLANS ARE AND SHALL REMAIN THE PROPERTY OF CARTAYA & ASSOCIATES ARCHITECTS P.A. AND ARE NOT TO BE USED IN WHOLE OR IN PART FOR ANY PROJECT OTHER THAN THAT FOR WHICH THEY WERE PREPARED AND DEVELOPED WITHOUT THE WRITTEN CONSENT OF CARTAYA & ASSOCIATES ARCHITECTS P.A. ANY UNAUTHORIZED USE OF THESE DRAWINGS AND SPECIFICATIONS SHALL BE AT THE SOLE RISK AND LIABILITY OF THE PERSON OR ENTITY USING THEM. THE ARCHITECT SHALL NOT BE LIABLE FOR ANY CHANGES MADE IN THESE DRAWINGS AND SPECIFICATIONS BY ANY OTHER PERSON OR ENTITY. THE CONTRACTOR SHALL VERIFY ALL EXISTING CONDITIONS AND DIMENSIONS AND REPORT TO THE OFFICE OF CARTAYA & ASSOCIATES ARCHITECTS P.A. ANY DISCREPANCIES OR CONFLICTS BEFORE PROCEEDING. FAILURE TO DO SO SHALL BE AT CONTRACTOR'S RISK AND LIABILITY.

REVISIONS:
4 03-20-2023 BID COMMENTS
11 01/22/2026 ADDENDUM #2

CONFORMED SET 09/22/2025

TITLE: WINDOWS SCHEDULE AND NOTES

DATE: Dec 27, 2022
DRAWN BY: SV, CC, EE, LS
CHECKED BY: JJ, LS, JS

JOB NO: 21122

SHEET: A-608

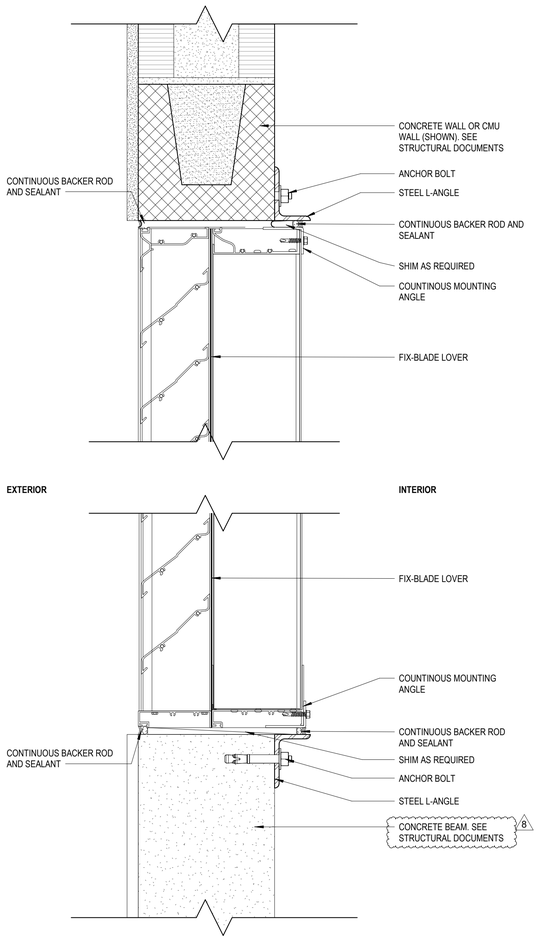

2 LOUVER MECHANICAL DETAIL

Scale: 3" = 1'-0"

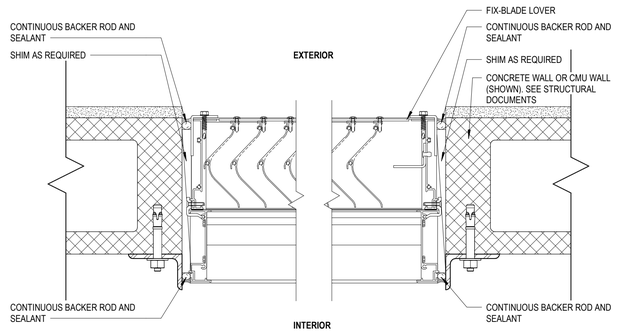

1 LOUVER MECHANICAL JAMB DETAIL

Scale: 3" = 1'-0"

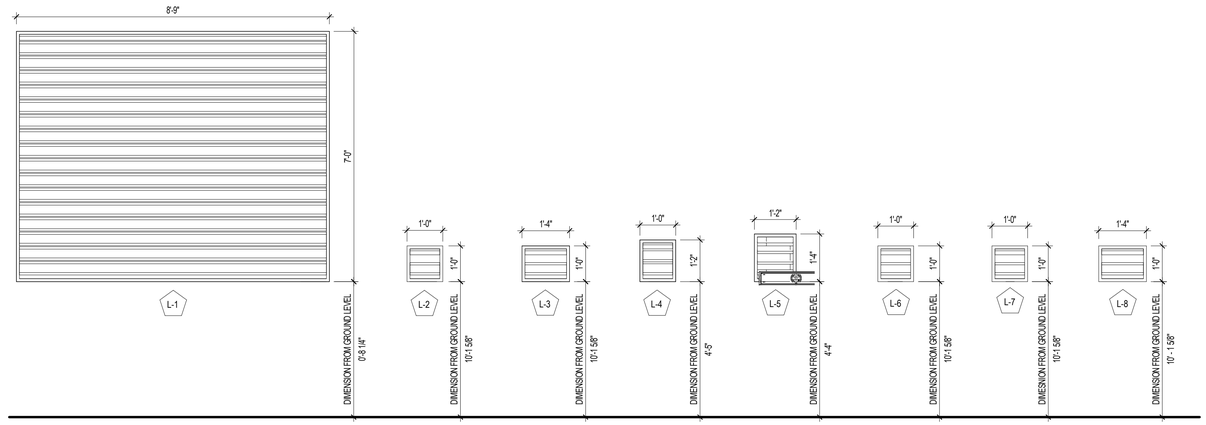

LOUVER SCHEDULE ELEVATIONS

Scale: 1/2" = 1'-0"

LOUVER DETAIL NOTES

1. FOR LOUVER TYPE SCHEDULE AND PLACEMENT, REFER TO MECHANICAL DRAWINGS FOR MORE INFORMATION AND SPECIFICATIONS.

CARTAYA & ASSOCIATES
ARCHITECTS P.A.
cartayaandassociates.com
2400 E. COMMERCIAL BLVD. SUITE 201
FT. LAUDERDALE, FLORIDA 33308
954-771-2724

SEAL:

AA C001388

PROJECT:

CITY OF DELRAY BEACH
POMPEY PARK REC CENTER
1101 NW 2ND ST, DELRAY BEACH
FL 33444

ALL DESIGNS AND DETAILS INDICATED OR REPRESENTED BY THIS DRAWING ARE AND SHALL REMAIN THE PROPERTY OF CARTAYA & ASSOCIATES ARCHITECTS P.A. AND WERE CREATED, EVOLVED AND DEVELOPED FOR USE ON AND IN CONNECTION WITH THE SPECIFIED PROJECT. THEY SHALL NOT BE USED BY ANY PERSON OR ENTITY FOR ANY PURPOSE WHATSOEVER OTHER THAN THIS PROJECT WITHOUT THE WRITTEN AGREEMENT OF CARTAYA & ASSOCIATES ARCHITECTS P.A. AND SHALL NOT BE LOANED, COPIED OR DISCLOSED TO ANY UNAUTHORIZED PERSON OR ENTITY WITHOUT THE SAME WRITTEN CONSENT. VISUAL CONTACT WITH THESE DRAWINGS OR ANY OTHER PROPERTY OF CARTAYA & ASSOCIATES ARCHITECTS P.A. SHALL CONSTITUTE PRIMA FACIE EVIDENCE OF ACCEPTANCE OF THESE RESTRICTIONS. A RANDOM, OF THE FIRM OR BE LIABLE FOR THE FULLEST LEGAL RESOURCE. THE CONTRACTOR SHALL VERIFY ALL EXISTING CONDITIONS AND DIMENSIONS IN THE FIELD AND REPORT ANY DISCREPANCIES TO THE ARCHITECT BEFORE PROCEEDING. DO NOT SCALE DRAWINGS. ALL DIMENSIONS ARE TO FACE OF CONCRETE OR FACE OF STUD UNLESS NOTED OTHERWISE.

REVISIONS:
8 08-22-2025 CONFORMED SET

CONFORMED SET 09/22/2025

TITLE: LOUVER DETAILS AND ELEVATIONS

DATE: Dec 27, 2022
DRAWN BY: SV, CC, EE, LS
CHECKED BY: JJ, LS, JS

JOB NO: 2122

SHEET: A-609

10/22/2025 3:14:45 PM C:\Users\dlopera\Documents\2122 - Pompey Park - V2021_dloperaJSN8T.rvt

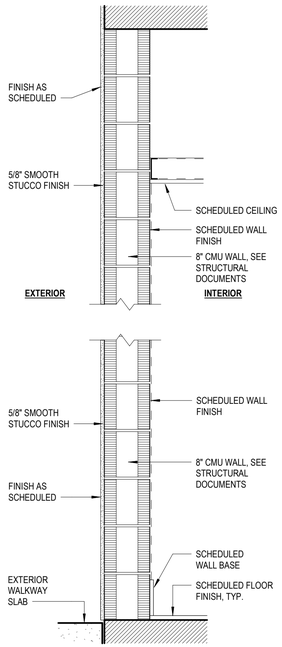

W-1

W-1S NO CEILING

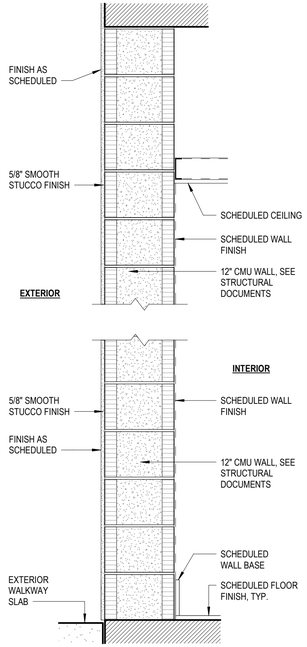

W-2

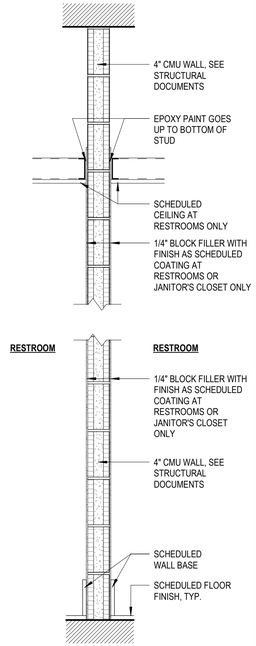

W-3

W-3S NO CEILING

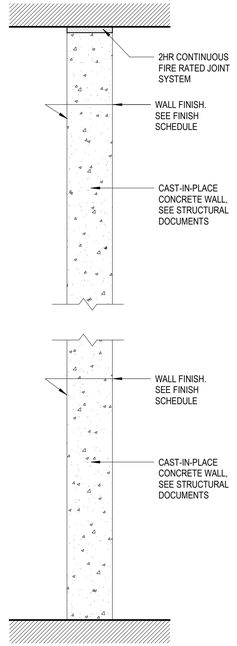

W-4 2HR FIRE RATED ELEVATOR SHAFT ENCLOSURE UL NO. 904

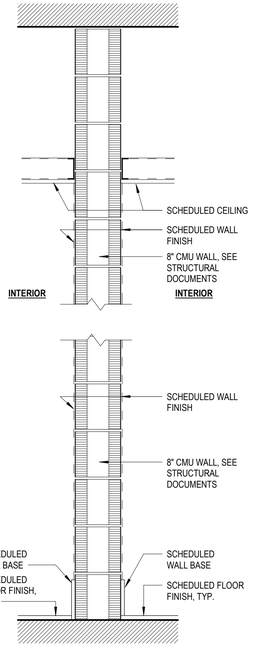

W-5

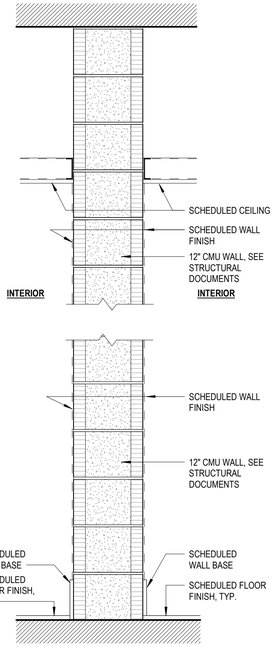

W-6

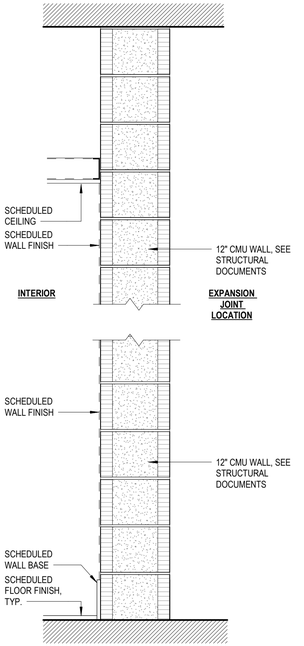

W-7

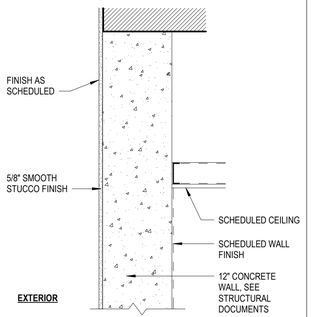

W-8

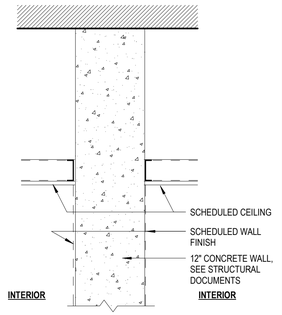

W-9

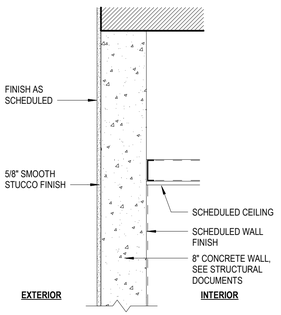

W-10

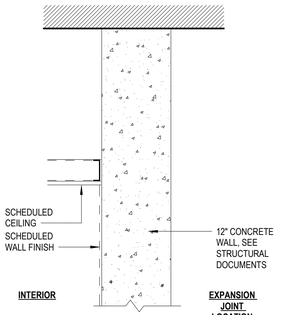

W-11

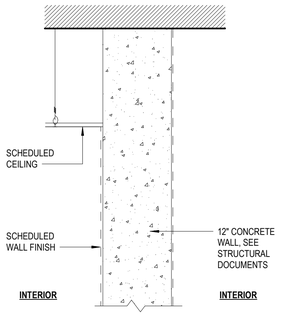

W-12

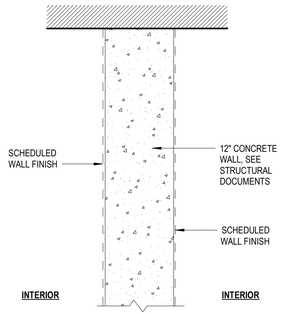

W-13

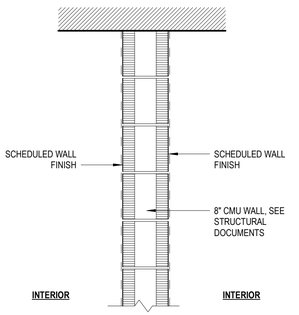

W-14

CARTAYA & ASSOCIATES
ARCHITECTS P.A.
cartayaandassociates.com

2400 E. COMMERCIAL BLVD. SUITE 201
FT. LAUDERDALE, FLORIDA 33308
954-771-2724

SEAL:

AA C001388

PROJECT:

CITY OF DELRAY BEACH
POMPEY PARK REC CENTER
1101 NW 2ND ST, DELRAY BEACH
FL 33444

ALL DESIGNS AND DETAILS INDICATED FOR AGREEMENT BY AND DRAWN AND PREPARED BY CARTAYA & ASSOCIATES ARCHITECTS P.A. AND ARE THE PROPERTY OF CARTAYA & ASSOCIATES ARCHITECTS P.A. AND SHALL NOT BE USED IN WHOLE OR IN PART FOR ANY PURPOSE WHATSOEVER WITHOUT THE WRITTEN CONSENT OF CARTAYA & ASSOCIATES ARCHITECTS P.A. A PRINCIPAL OF THE FIRM OR BE LIABLE FOR THE FULLEST LEGAL RECOURSE TO THE EXTENT OF LAW. CONTRACTOR SHALL VERIFY ALL EXISTING CONDITIONS AND DIMENSIONS AS NECESSARY AND BE RESPONSIBLE FOR THE SAME. NOTIFY ARCHITECT OF ANY DISCREPANCIES BEFORE PROCEEDING. DRAWINGS NOT TO BE SCALED. USE FIGURED DIMENSIONS.

REVISIONS:

CONFORMED SET 09/22/2025

TITLE:

WALL TYPES

DATE: Dec 27, 2022

DRAWN BY: SV, CC, EE, LS

CHECKED BY: JJ, LS, JS

JOB NO:

2122

SHEET:

A-610

10/22/2023 3:14:45 PM C:\Users\dlopera\Documents\2122 - Pompey Park - V2021_dloperaJSN8T.rvt

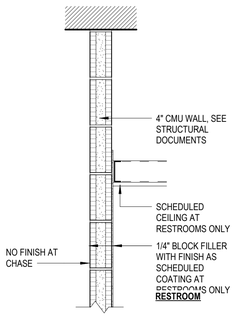

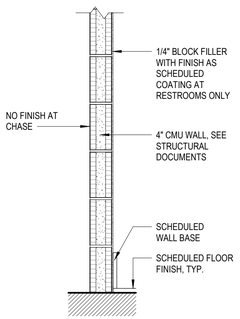

W-14A
W-14S NO CEILING

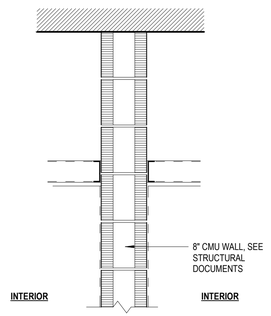

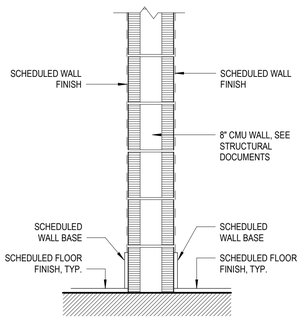

W-15
W-15A 12" CMU WALL

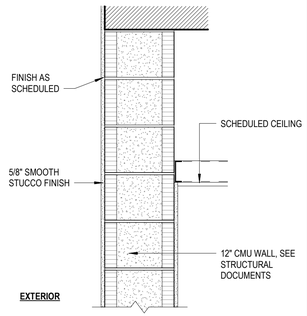

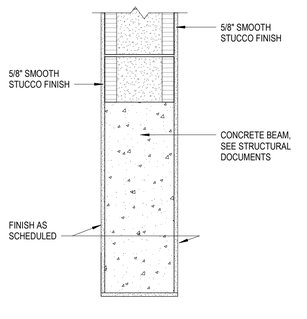

W-16

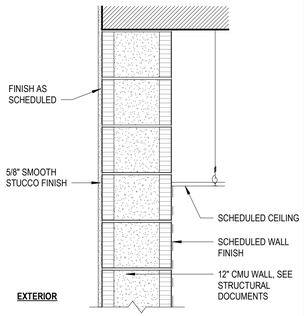

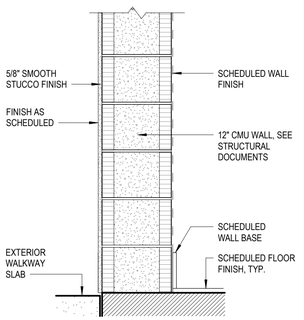

W-17

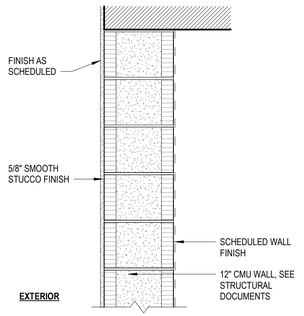

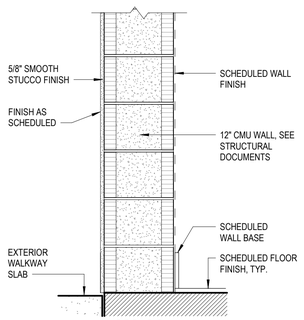

W-18

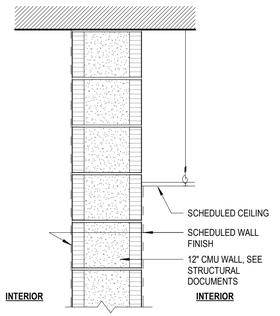

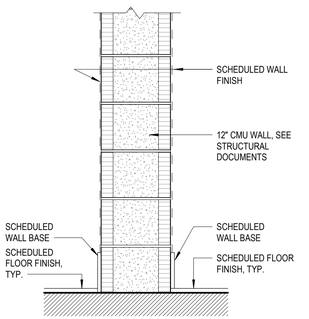

W-19

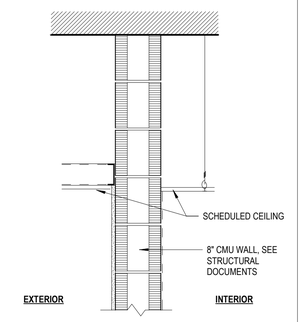

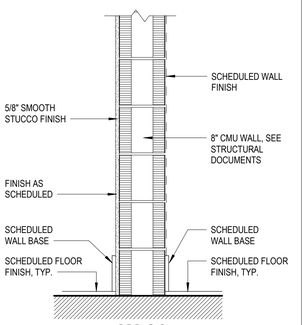

W-20

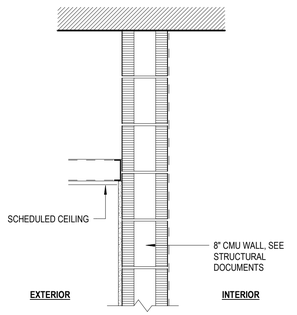

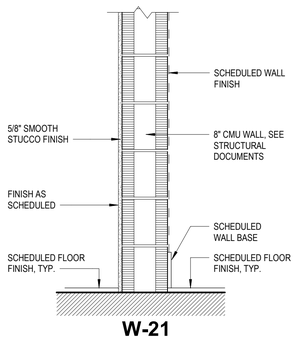

W-21

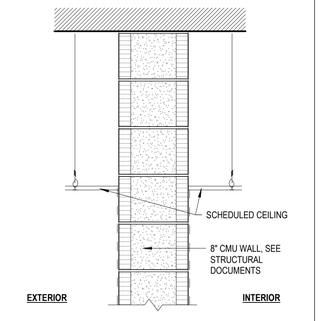

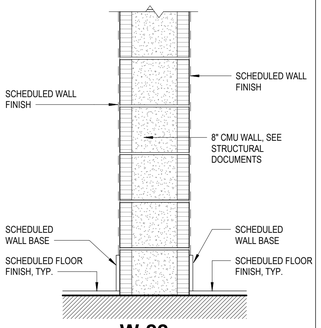

W-22

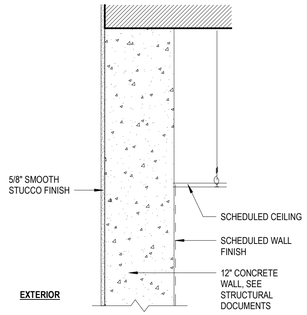

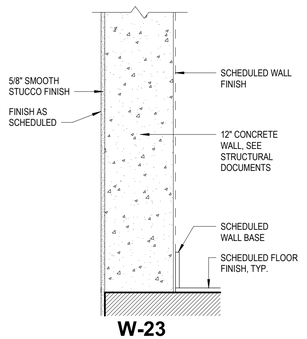

W-23

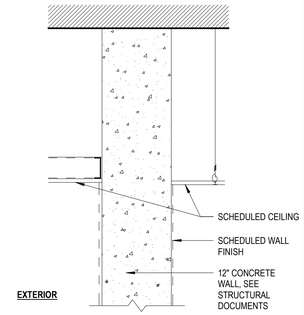

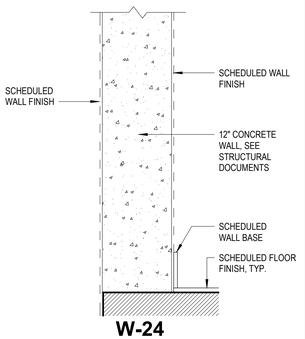

W-24

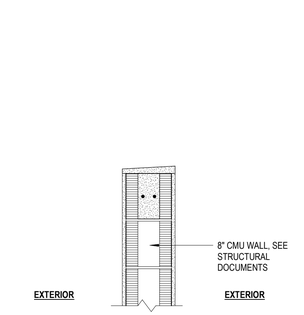

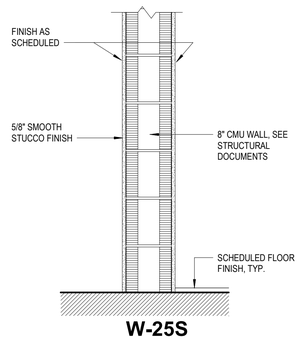

W-25S

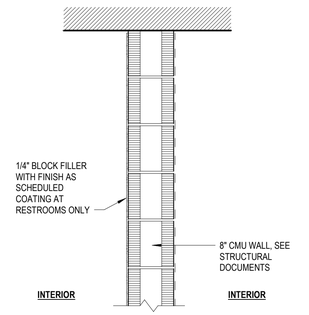

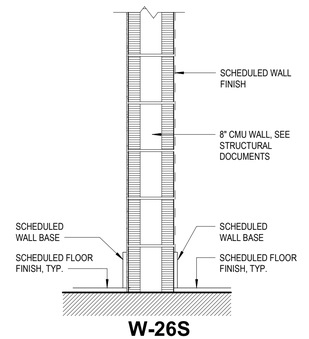

W-26S

CARTAYA & ASSOCIATES
ARCHITECTS P.A.
cartayaandassociates.com
2400 E. COMMERCIAL BLVD. SUITE 201
FT. LAUDERDALE, FLORIDA 33308
954-771-2724

SEAL:
AA C001388

PROJECT:
CITY OF DELRAY BEACH
POMPEY PARK REC CENTER
1101 NW 2ND ST, DELRAY BEACH
FL 33444

ALL DESIGNS AND DETAILS INDICATED OR REFERRED TO IN THIS DRAWING ARE THE PROPERTY OF CARTAYA & ASSOCIATES ARCHITECTS P.A. AND SHALL NOT BE USED IN WHOLE OR IN PART FOR ANY PURPOSE WHATSOEVER WITHOUT THE WRITTEN CONSENT OF A PRINCIPAL OF THE FIRM OR BE LIABLE FOR THE KILLER LEGAL RESOURCE. THE CONTRACTOR SHALL VERIFY ALL EXISTING CONDITIONS AND DIMENSIONS IN THE FIELD AND REPORT ANY DISCREPANCIES TO THE ARCHITECT BEFORE PROCEEDING. DO NOT SCALE DRAWINGS.

REVISIONS:

CONFORMED SET 09/22/2025

TITLE:
WALL TYPES

DATE: Dec 27, 2022
DRAWN BY: SV, CC, EE, LS
CHECKED BY: JJ, LS, JS

JOB NO:
2122

SHEET:
A-611

10/22/2025 3:14:46 PM C:\Users\dlopera\Documents\2122 - Pompey Park - V2021_dlopera.lSN6T.rvt

PARTITION NOTES

1. PROVIDE (1) 5/8" IMPACT RATED GYPSUM WALL BOARD UP TO 8'-0" HEIGHT, U.O.N. WHERE NOTED. SEE FINISH SCHEDULE FOR LOCATIONS.

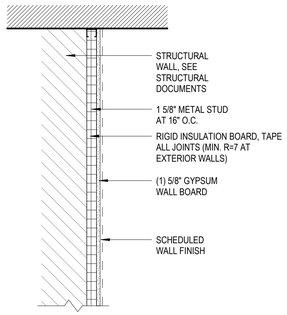

P-1

P-1A CEMENTITIOUS BACKER BOARD AT RESTROOMS

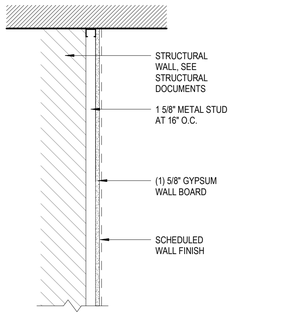

P-2

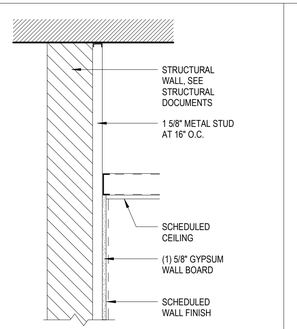

P-3

P-3A CEMENTITIOUS BACKER BOARD AT RESTROOMS

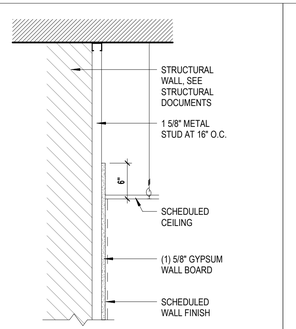

P-4

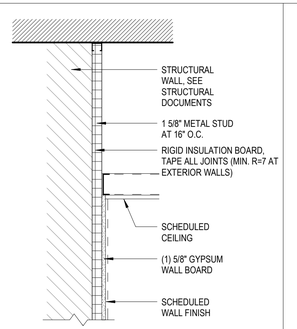

P-5

P-5A CEMENTITIOUS BACKER BOARD AT RESTROOMS

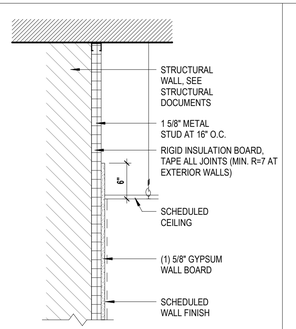

P-6

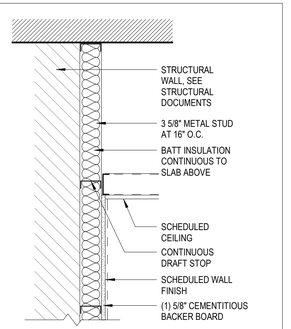

P-7

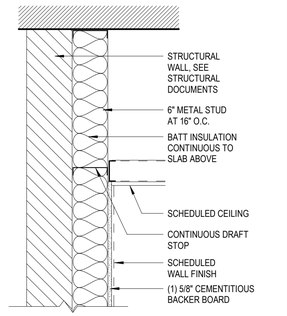

P-8

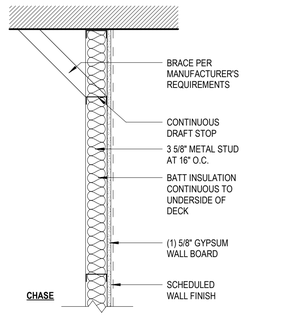

P-9

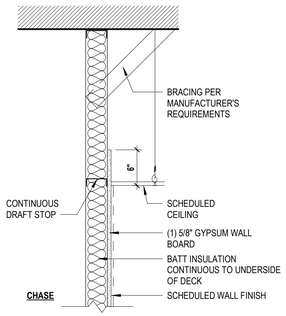

P-10

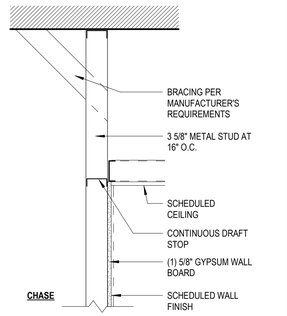

P-11

P-11A CEMENTITOUS WALL BOARD AT RESTROOMS

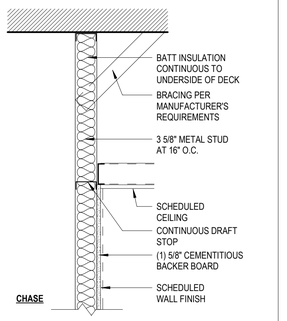

P-12

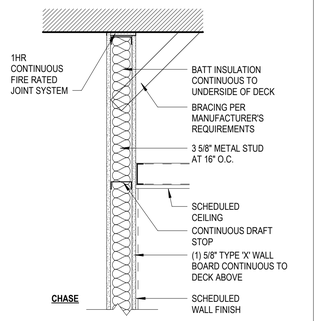

P-13 1HR FIRE RATED UL NO. 415

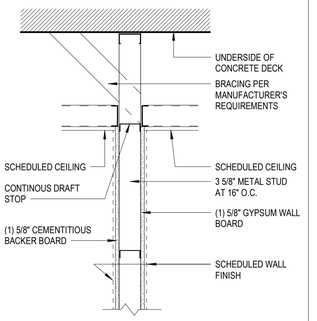

P-14

P-14A CEMENTITOUS WALL BOARD ON BOTH SIDES

CARTAYA & ASSOCIATES
ARCHITECTS P.A.
cartayaandassociates.com

2400 E. COMMERCIAL BLVD. SUITE 201
FT. LAUDERDALE, FLORIDA 33308
954-771-2724

SEAL:

AA C001388

PROJECT:

CITY OF DELRAY BEACH
POMPEY PARK REC CENTER
1101 NW 2ND ST, DELRAY BEACH
FL 33444

ALL DESIGNS AND DETAILS INDICATED OR REFERRED TO IN THESE DRAWINGS ARE REPRESENTATIVE OF THE WORK TO BE PERFORMED AND ARE THE PROPERTY OF CARTAYA & ASSOCIATES ARCHITECTS P.A. AND SHALL NOT BE USED BY ANY PERSON, FIRM OR CORPORATION FOR ANY PURPOSE WHATSOEVER WITHOUT THE WRITTEN PERMISSION OF CARTAYA & ASSOCIATES ARCHITECTS P.A. IT IS THE RESPONSIBILITY OF THE CONTRACTOR TO LAY OUT THE WORK AND BE RESPONSIBLE FOR ALL DIMENSIONS AND CONDITIONS ON THE JOB. THE ARCHITECT WILL NOT BE RESPONSIBLE FOR ANY DEVIATIONS FROM THE CONSTRUCTION DOCUMENTS. THE CONTRACTOR SHALL VERIFY ALL EXISTING CONDITIONS AND DIMENSIONS PRIOR TO THE FABRICATION OF ANY MATERIALS. ANY DISCREPANCIES SHALL BE REPORTED TO THE ARCHITECT IMMEDIATELY. IN NO EVENT SHALL CARTAYA & ASSOCIATES ARCHITECTS P.A. BE LIABLE FOR CONSEQUENTIAL OR SPECIAL DAMAGES.

REVISIONS:
8 09-22-2025 CONFORMED SET

CONFORMED SET 09/22/2025

TITLE: PARTITION TYPES

DATE: Dec 27, 2022
DRAWN BY: SV, CC, EE, LS
CHECKED BY: JJ, LS, JS

JOB NO: 2122

SHEET: A-612

10/22/2025 3:14:47 PM C:\Users\dlopera\Documents\2122 - Pompey Park - V2021_dlopera.lSNBT.rvt

PARTITION NOTES

1. PROVIDE (1) 5/8" IMPACT RATED GYPSUM WALL BOARD UP TO 8'-0" HEIGHT, U.O.N. WHERE NOTED. SEE FINISH SCHEDULE FOR LOCATIONS.

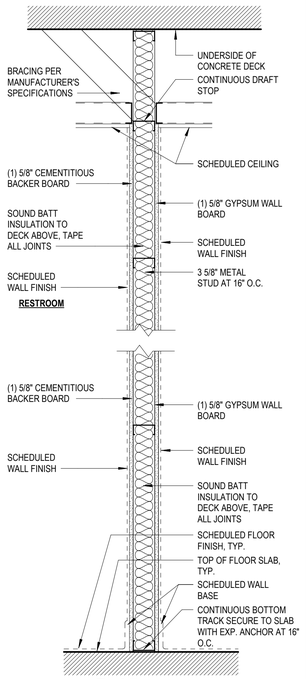

P-15
P-15A CEMENTITOUS WALL BOARD ON BOTH SIDES

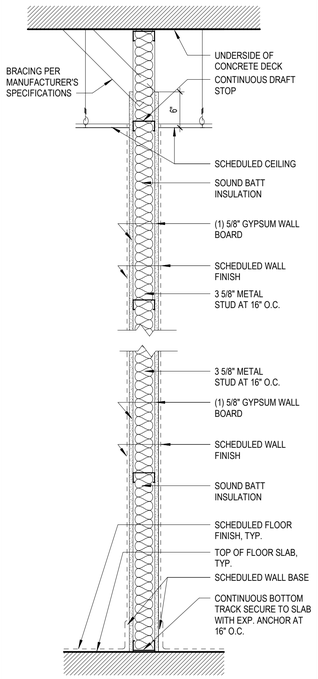

P-16

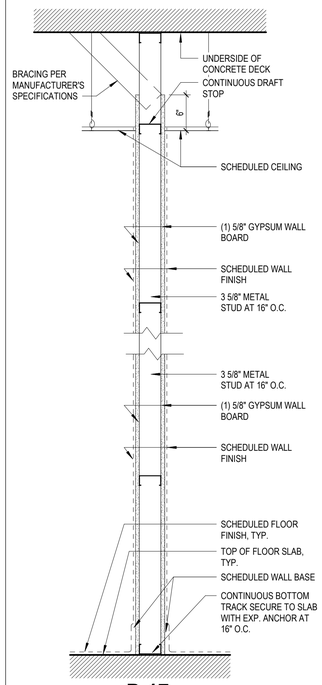

P-17

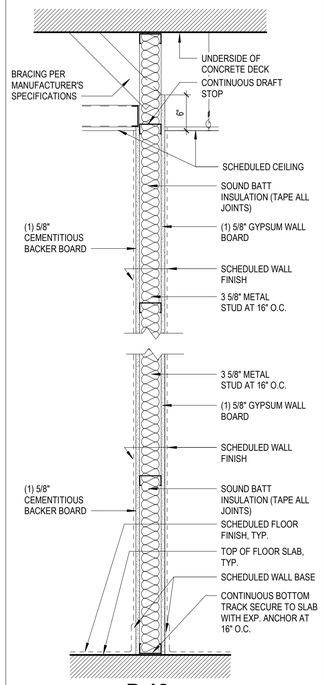

P-18
P-18A CEMENTITOUS WALL BOARD ON RESTROOM SIDE

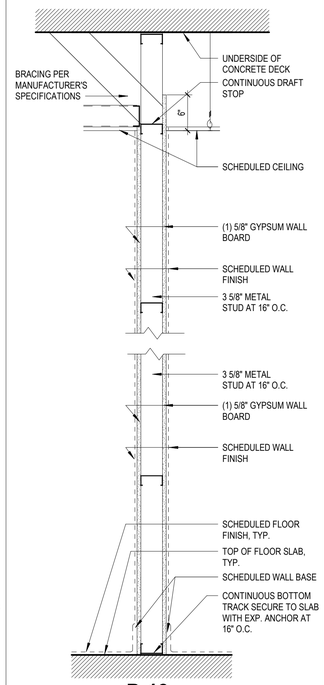

P-19

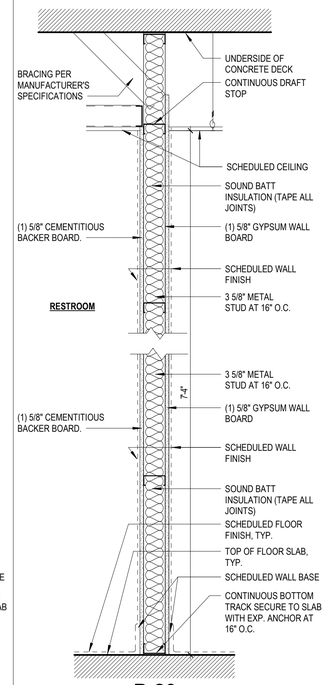

P-20

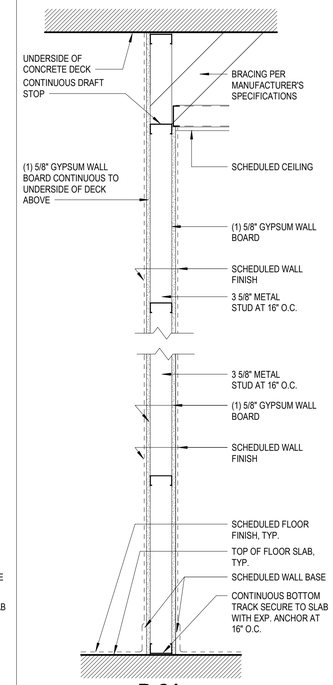

P-21

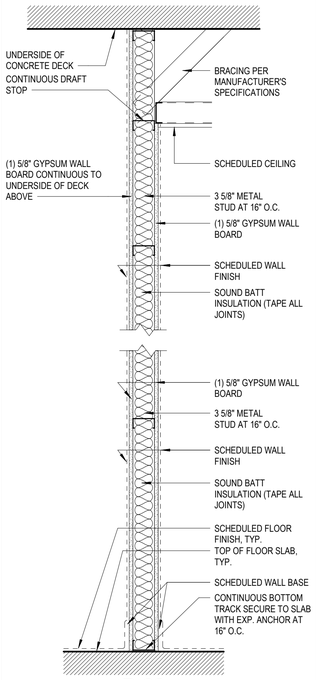

P-22
P-22A CEMENTITIOUS BACKER BOARD ON HARD CEILING SIDE

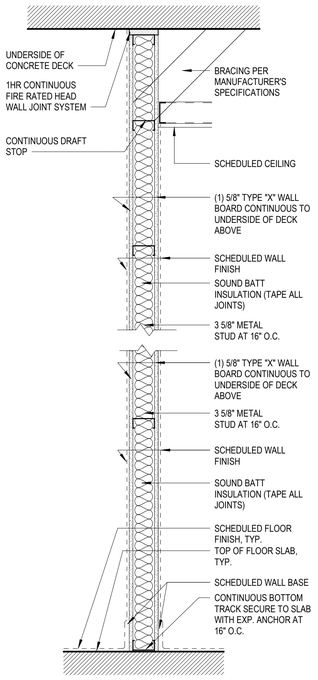

P-23 1-HR FIRE RATED UL NO. 407

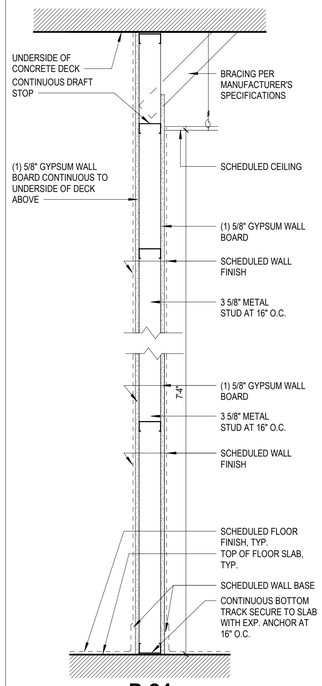

P-24

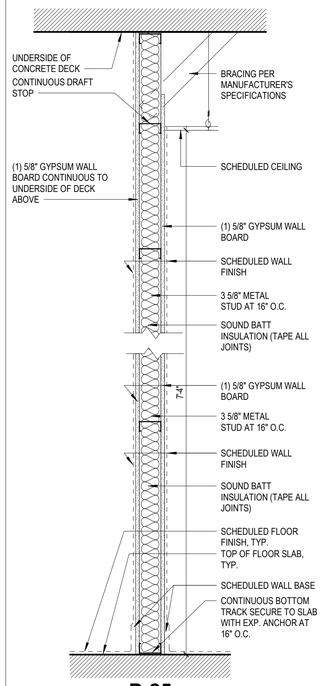

P-25

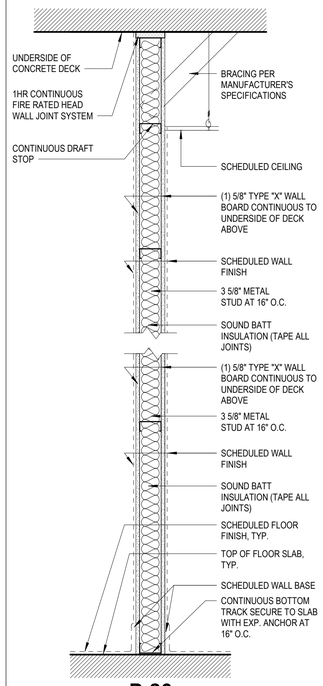

P-26 1-HR FIRE RATED UL NO. 407

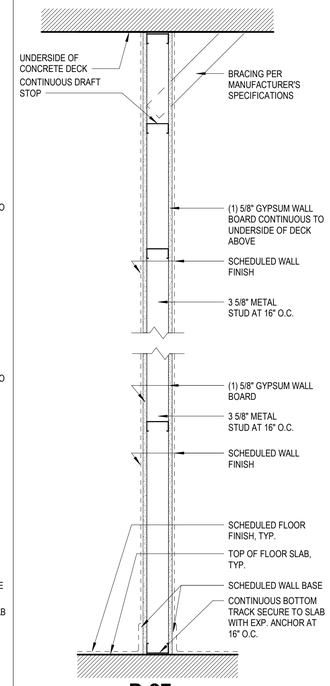

P-27

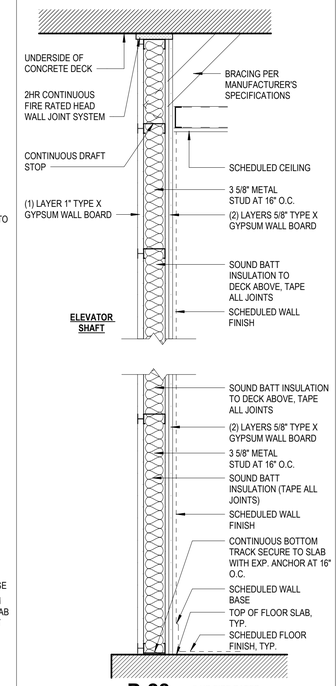

P-28 2-HR FIRE RATED UL NO. 415

CARTAYA & ASSOCIATES
ARCHITECTS P.A.
cartayaandassociates.com

2400 E. COMMERCIAL BLVD. SUITE 201
FT. LAUDERDALE, FLORIDA 33308
954-771-2724

SEAL:

AA C001388

PROJECT:
CITY OF DELRAY BEACH
POMPEY PARK REC CENTER
1101 NW 2ND ST, DELRAY BEACH FL 33444

ALL DESIGNS AND DETAILS INDICATED OR REFERRED TO IN THIS DRAWING ARE THE PROPERTY OF CARTAYA & ASSOCIATES ARCHITECTS P.A. AND SHALL NOT BE USED IN WHOLE OR IN PART FOR ANY PURPOSE WHATSOEVER WITHOUT THE WRITTEN PERMISSION OF A PRINCIPAL OF THE FIRM OR BE LIABLE FOR THE FULLEST LEGAL RECOURSE. THE CONTRACTOR SHALL VERIFY ALL EXISTING CONDITIONS AND DIMENSIONS IN THE FIELD AND REPORT ANY DISCREPANCIES TO THE ARCHITECT BEFORE PROCEEDING. DO NOT SCALE DRAWINGS

REVISIONS:
8 09-22-2025 CONFORMED SET

CONFORMED SET 09/22/2025

TITLE:
PARTITION TYPES

DATE: Dec 27, 2022
DRAWN BY: SV, CC, EE, LS
CHECKED BY: JJ, LS, JS

JOB NO:
2122

SHEET:
A-613

10/22/2025 3:14:48 PM C:\Users\dlopera\Documents\2122 - Pompey Park - V2021_dlopera.lSN6T.rvt

PARTITION NOTES

1. PROVIDE (1) 5/8" IMPACT RATED GYPSUM WALL BOARD UP TO 8'-0" HEIGHT, U.O.N. WHERE NOTED. SEE FINISH SCHEDULE FOR LOCATIONS.

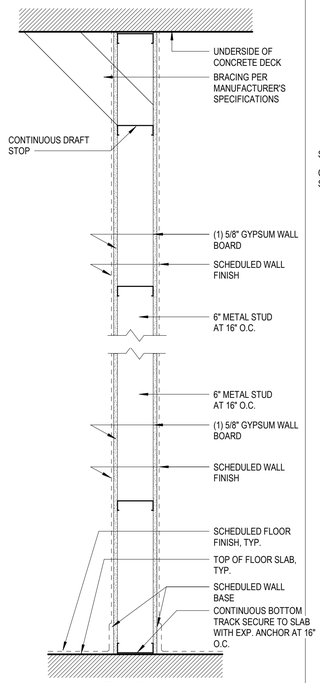

P-29

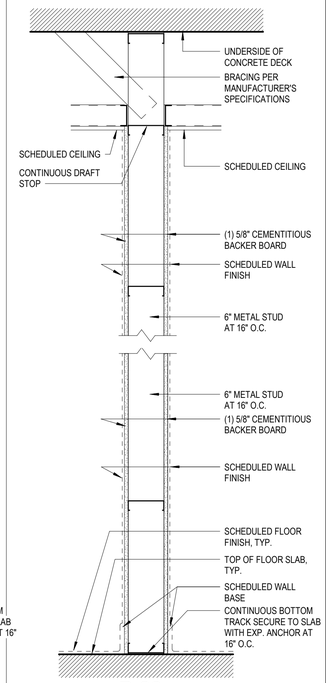

P-30

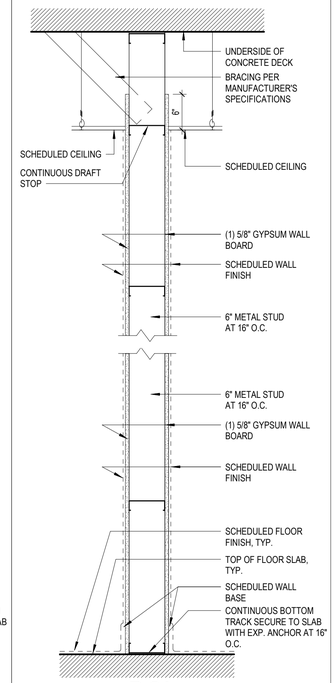

P-31

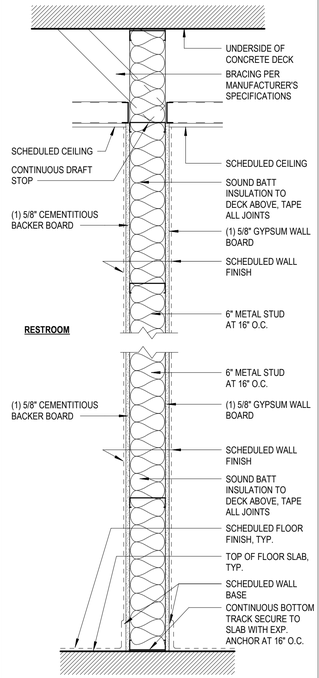

P-32

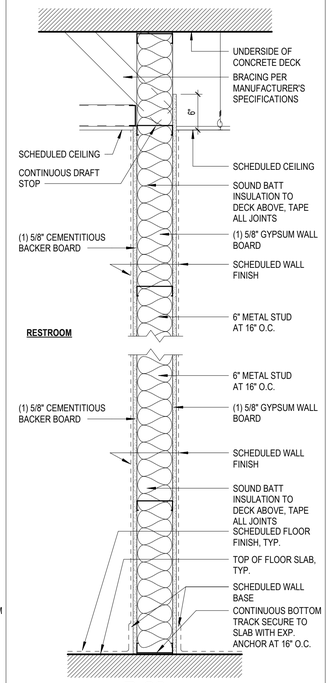

P-33

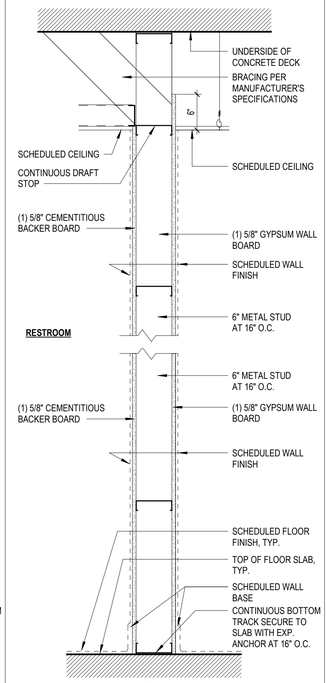

P-34

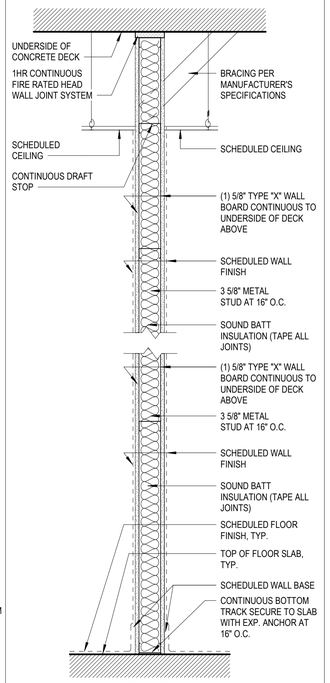

P-35 1-HR FIRE RATED UL NO. 407

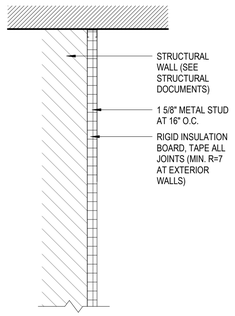

P-36

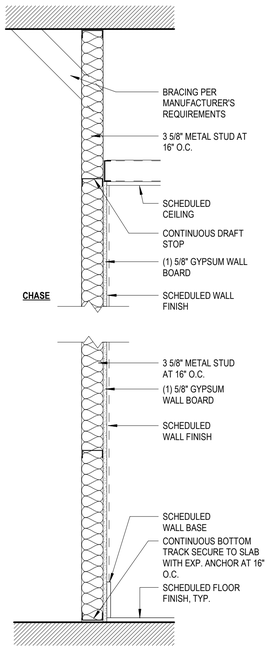

P-37

P-37A CEMENTITOUS WALL BOARD AT RESTROOMS

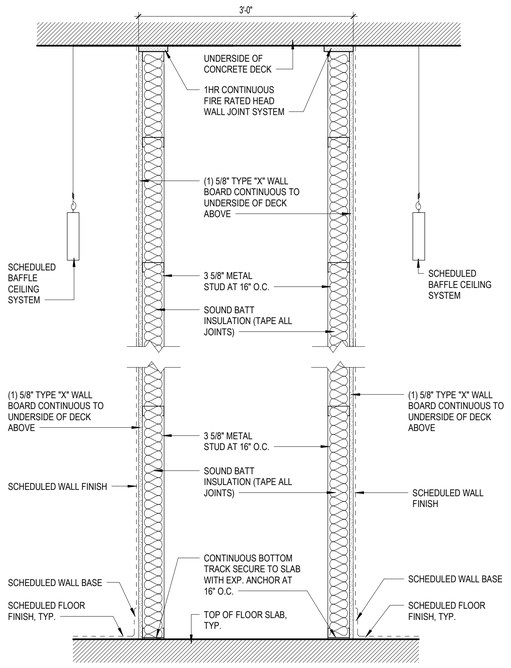

P-38 1-HR FIRE RATED UL NO. 407

4

CARTAYA & ASSOCIATES
ARCHITECTS P.A.
cartayaandassociates.com
2400 E. COMMERCIAL BLVD. SUITE 201
FT. LAUDERDALE, FLORIDA 33308
954-771-2724

SEAL: AA C001388

PROJECT:
CITY OF DELRAY BEACH
POMPEY PARK REC CENTER
1101 NW 2ND ST, DELRAY BEACH
FL 33444

ALL DESIGNS AND DETAILS INDICATED OR REPRESENTED BY ARTWORK, DRAWINGS, SPECIFICATIONS AND MODELS ARE THE PROPERTY OF CARTAYA & ASSOCIATES ARCHITECTS P.A. AND ARE NOT TO BE USED IN WHOLE OR IN PART BY ANY PERSON OR ENTITY WITHOUT THE WRITTEN AUTHORIZATION AND APPROVAL OF CARTAYA & ASSOCIATES ARCHITECTS P.A. AND THE ARCHITECT. ANY UNAUTHORIZED USE, REPRODUCTION OR PUBLICATION OF THESE PLANS IN WHOLE OR IN PART BY ANY PERSON OR ENTITY IS PROHIBITED. ANY AUTHORIZED USE SHALL BE AT THE SOLE RISK OF THE PERSON OR ENTITY MAKING SUCH USE. THE ARCHITECT AND HIS CONSULTANTS SHALL NOT BE LIABLE FOR ANY DAMAGES RESULTING FROM SUCH USE. BY USING THESE PLANS, YOU AGREE TO INDEMNIFY AND HOLD HARMLESS CARTAYA & ASSOCIATES ARCHITECTS P.A. AND THE ARCHITECT FOR ANY AND ALL DAMAGES, LOSSES AND EXPENSES ARISING OUT OF OR RESULTING THEREFROM. ANY PUBLICATION OF THESE PLANS IN WHOLE OR IN PART BY ANY PERSON OR ENTITY SHALL BE AT THE SOLE RISK OF THE PERSON OR ENTITY MAKING SUCH PUBLICATION. THE ARCHITECT AND HIS CONSULTANTS SHALL NOT BE LIABLE FOR THE FULLEST EXTENT PERMITTED BY LAW FOR ANY DAMAGES RESULTING FROM SUCH PUBLICATION. BY PUBLISHING THESE PLANS, YOU AGREE TO INDEMNIFY AND HOLD HARMLESS CARTAYA & ASSOCIATES ARCHITECTS P.A. AND THE ARCHITECT FOR ANY AND ALL DAMAGES, LOSSES AND EXPENSES ARISING OUT OF OR RESULTING THEREFROM.

REVISIONS:
4 03-20-2023 BD COMMENTS
8 06-22-2025 CONFORMED SET

CONFORMED SET 09/22/2025

TITLE: PARTITION TYPES

DATE: Dec 27, 2022
DRAWN BY: SV, CC, EE, LS
CHECKED BY: JJ, LS, JS

JOB NO: 2122

SHEET: A-614

10/22/2025 3:14:48 PM C:\Users\dloperat\Documents\2122 - Pompey Park - V2021_dloperatJSN8T.rvt

System No. C-AJ-1020

December 02, 2010

F Rating — 2 and 3 Hr (See Item 3)
T Rating — 0, 3/4 and 1 Hr (See Item 3)
L Rating at Ambient — Less than 1 CFM/sq ft
L Rating at 400 F — Less than 1 CFM/sq ft

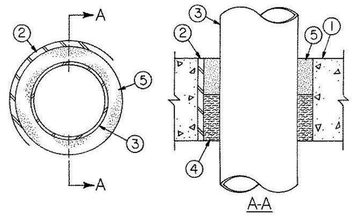

1. **Floor or Wall Assembly —** Reinforced lightweight or normal weight (100-150 pcf) concrete having a min thickness as specified in the table below (Item 3). Wall may also be constructed of any UL Classified Concrete Blocks*. Max diam of opening is 8 in.
See **Concrete Block** (CAZT) category in the Fire Resistance Directory for names of manufacturers.

2. **Metallic Sleeve —** (Optional) — Nom 8 in. diam (or smaller) Schedule 40 (or heavier) steel sleeve cast or grouted into wall or floor assembly, flush with floor or wall surfaces.

3. **Through Penetrants —** One metallic pipe, conduit or tubing to be installed either concentrically or eccentrically within the firestop system. Pipe, conduit or tubing to be rigidly supported on both sides of floor or wall assembly. The annular space shall be as specified in the table below. The following types and sizes of metallic pipes, conduits or tubing may be used:

A. **Steel Pipe —** Nom 6 in. diam (or smaller) Schedule 10 (or heavier) steel pipe.
B. **Conduit —** Nom 4 in. diam (or smaller) steel electrical metallic tubing.
C. **Conduit —** Nom 6 in. diam (or smaller) rigid galv steel conduit.
The F and T rating of the system is dependent upon the diam of the pipe or conduit and annular space between the pipe or conduit and the periphery of the opening as shown in the table below:

Floor or Wall	Min Floor or Wall Thkns In.	Max Diam of Steel Pipe or Conduit In.	Min Annular Space In.	Max Annular Space In.	Min Fill Mtl Thkns In.	Min Forming Mtl Thkns In.	F Rating Hr	T Rating Hr
F	3-3/4	1-1/2	3/8	2-1/8	1	2-3/4	2	0
F	3-3/4	6	3/8	3/4	1	2-3/4	2	0
F	3-3/4	6	3/8	1	2	1-3/4	2	0
F	4-1/2	1-1/2	3/8	2-1/8	1	3-1/2	3	3/4
F	4-1/2	6	3/8	3/4	1	3-1/2	3	0
F	4-1/2	6	3/8	1	2	2-1/2	3	0
W	5-1/2	1-1/2	3/8	2-1/8	1	3-1/2	3	3/4
W	5-1/2	6	3/8	3/4	1	3-1/2	3	0
W	6-1/2	1-1/2	3/8	2-1/8	2	2-1/2	3	1
W	6-1/2	6	3/8	1	2	2-1/2	3	0

4. **Forming Material* —** Min 4.0 pcf mineral wool batt insulation firmly packed into opening as a permanent form at the min thickness specified in the above table (Item 3). Forming material to be recessed from top surface of floor or from both surfaces of wall as required to accommodate the required thickness of fill material.
THERMAFIBER INC — Type SAF

5. **Fill, Void or Cavity Material* — Caulk —** Min thickness of fill material as specified in the above table (Item 3) applied within the annulus, flush with top surface of floor or with both surfaces of wall.
UNITED STATES GYPSUM CO — Type AS

* Indicates such products shall bear the UL or cUL Certification Mark for jurisdictions employing the UL or cUL Certification (such as Canada), respectively.

Last Updated on 2010-12-02

System No. C-AJ-1081

February 04, 1999

F Rating — 2 and 3 Hr (See Items 1 and 4)
T Rating — 0 Hr

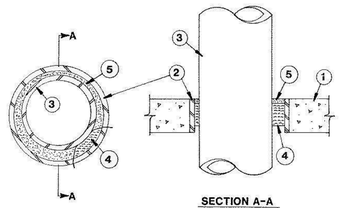

1. **Floor or Wall Assembly —** Min 3-3/4 in. (2-Hr Rating) or min 4-1/2 in. (3-Hr Rating) thick reinforced lightweight or normal weight (100-150 pcf) concrete floor, or min 4-3/4 in. (2-Hr Rating) or min 5 in. (3-Hr Rating) thick reinforced lightweight or normal weight (100-150 pcf) concrete wall. Wall may also be constructed of any UL Classified **Concrete Blocks*. Max diam of opening is 16 in.**
See **Concrete Block** (CAZT) category in the Fire Resistance Directory for names of manufacturers.

2. **Metallic Sleeve —** (Optional) — Nom 16 in. diam (or smaller) steel pipe, conduit or steel EMT cast or grouted into floor or wall assembly, flush with floor or wall surfaces.

3. **Through Penetrants —** One metallic pipe, conduit or tubing to be installed either concentrically or eccentrically within the firestop system. Pipe, conduit or tubing to be rigidly supported on both sides of floor or wall assembly. The following types and sizes of metallic pipes, conduits or tubing may be used:

A. **Steel Pipe —** Nom 10 in. diam (or smaller) Schedule 10 (or heavier) steel pipe. The annular space shall be min 1/4 in. to max 4 in.
B. **Steel Pipe —** Nom 24 in. diam (or smaller) Schedule 10 (or heavier) steel pipe. The annular space shall be min 1/4 in. to max 1-15/16 in.
C. **Conduit —** Nom 6 in. diam (or smaller) steel conduit or nom 4 in. diam (or smaller) electrical metallic tubing. The annular shall be min 1/4 in. to max 4 in.
D. **Copper Tubing —** Nom 6 in. diam (or smaller) Type M (or heavier) copper tubing. The annular space shall be min 1/4 in. to max 1-13/16 in.
E. **Copper Tubing —** Nom 4 in. (or smaller) Type M (or heavier) copper tubing. The annular space shall be a min 1/4 in. to max 4 in.
F. **Copper Pipe —** Nom 4 in. (or smaller) Regular (or heavier) copper pipe. The annular space shall be a min 1/4 in. to max 4 in.

4. **Forming Material* —** Min 2-3/4 in. (2-Hr Rating)or min 3 in. (3-Hr Rating) thickness of min 3.5 pcf mineral fiber insulation firmly packed into opening as a permanent form. Forming material to be recessed from top surface of floor or from both surfaces of wall as required to accommodate the required thickness of fill material.
THERMAFIBER INC — Type SAF

5. **Fill, Void or Cavity Material* —** Sealant — Min 1 in. thickness of fill material applied within the annulus, flush with top surface of floor or with both surfaces of wall. Dry mix material mixed with water at a rate of 2.1 parts dry mix to 1 part water by weight in accordance with the accompanying installation instructions.
UNITED STATES GYPSUM CO — Type FC

5A. **Fill, Void or Cavity Material* —** Not Shown — Two component fill material used as an alternate to Item 5. Min 1 in. thickness of fill material applied within the annulus, flush with top side of floor or both surfaces of wall. Ready-mixed component mixed with accelerator component at a rate of 66 parts of ready-mixed component to 1 part accelerator component by weight in accordance with the accompanying installation instructions.
UNITED STATES GYPSUM CO — Type RFC

* Indicates such products shall bear the UL or cUL Certification Mark for jurisdictions employing the UL or cUL Certification (such as Canada), respectively.

Last Updated on 1999-02-04

System No. W-J-3112

October 05, 2015

ANSI/UL1479 (ASTM E814)	CAN/ULC S115
F Rating - 4 Hr	F Rating - 4Hr
T Rating - 0 Hr	FT Rating - 0 Hr
	FH Rating - 4 Hr
	FTH Rating - 0 Hr

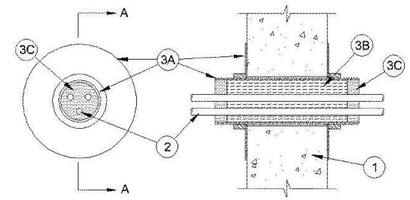

Section A-A

1. **Wall Assembly —** Min 7-5/8 in. (194 mm) thick reinforced lightweight or normal weight (100-150 pcf or 1600-2400 kg/m3) concrete wall. Wall may also be constructed of any nom 8 in. (203 mm) thick (or thicker) UL Classified **Concrete Blocks*** with Classification B-4.

See Concrete Blocks (CAZT) category in the Fire Resistance Directory for names of manufacturers.

2. **Cables —** Aggregate cross-sectional area of cables in sleeve to be min to 8 max 34 percent of the cross-sectional area of the sleeve. Cables to be tightly bundled. The annular space shall be min 1/4 in. (6 mm) to max 1-1/4 in. (32 mm) Cables to be rigidly supported on both surfaces of the wall assembly. Any combination of the following types and sizes of cables may be used:

A. Max RG59/U (or smaller) coaxial cable with fluorinated ethylene insulation and jacketing.

B. Max 62.5/48 fiber optic cable with PVC insulation and jacket.

C. Max 4 pair No. 24 AWG (or smaller) copper conductor data cable with PVC insulation and jacketing.

3. **Firestop System —** The firestop system shall consist of the following:

A. **Firestop Device* —** Threaded steel sleeve device incorporating flat washers secured by threaded couplers. Device shall be installed around cables in accordance with the accompanying installation instructions. Device provided in nom 1, 2 and 4 in. (25, 51 and 102 mm) sizes. Max diam of opening in wall for 1, 2 and 4 in. (25, 51 and 102 mm) size devices are 1-1/4, 2-7/16 and 4-1/2 in. (32, 62 and 114 mm) respectively.
UNIQUE FIRE STOP PRODUCTS INC — Threaded Firestop

A1. **Firestop Device* —** (Not Shown) — As an alternate to the threaded sleeve device in Item 3A, threaded steel sleeve halves incorporating split nuts and split washers sized to fit the specific diam of the opening may be used. Device shall be installed around cables in accordance with the accompanying installation instructions. Device provided in nom 1, 2 and 4 in. (25, 51 and 102 mm) sizes. Max diam of opening in wall for 1, 2 and 4 in. (25, 51 and 102 mm) size devices are 1-1/4, 2-7/16 and 4-1/2 in. (32, 62 and 114 mm) respectively.
UNIQUE FIRE STOP PRODUCTS INC — Split Sleeve

B. **Packing Material —** Min 4 pcf (64 kg/m3) mineral wool batt insulation firmly-packed into opening as a permanent form through full length of steel sleeve except for recess at each end of device to accommodate the required thickness of fill material.

C. **Fill, Void or Cavity Materials*** - Putty — Min 1 in. (25 mm) thickness of fill material applied within annulus, flush with both ends of firestop device.
HILTI CONSTRUCTION CHEMICALS, DIV OF HILTI INC — CP 618 Firestop Putty Stick

RECTORSEAL — Metacaulk Fire Rated Putty

SPECIFIED TECHNOLOGIES INC — SpecSeal Putty

* Indicates such products shall bear the UL or cUL Certification Mark for jurisdictions employing the UL or cUL Certification (such as Canada), respectively.
Last Updated on 2015-10-05

System No. W-L-1027

March 24, 1999

F Rating — 2 Hr
T Rating — 0 Hr

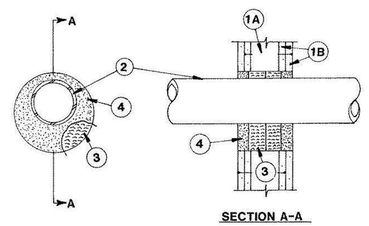

1. **Wall Assembly —** The fire rated gypsum wallboard/stud wall assembly shall be constructed of the materials and in the manner specified in the individual U300 or U400 Series Wall and Partition Designs in the UL Fire Resistance Directory and shall include the following construction features:

A. **Studs —** Wall framing may consist of either wood studs or steel channel studs. Wood studs to consist of nom 2 by 4 in. lumber spaced 16 in. OC. Steel studs to be min 2-1/2 in. wide and spaced max 24 in. OC.

B. **Gypsum Board* —** One or more layers of gypsum wallboard providing a min total thickness of 1 in. per side of wall. The gypsum wallboard type, thickness, number of layers and orientation shall be as specified in the individual Wall and Partition Design. Max diam of openig is 9-1/4 in.

2. **Through Penetrants —** One metallic pipe, conduit or tubing to be installed within opening. Pipe or conduit to be rigidly supported on both sides of wall assembly. The following types and sizes of metallic pipes, conduit or tubing may be used:

A. **Steel Pipe —** Nom 4 in. diam (or smaller) Schedule 10 (or heavier) steel pipe. The annular space shall be min 1/4 in. to max 2-1/4 in.

B. **Conduit —** Nom 4 in. diam (or smaller) steel electrical metallic tubing or steel conduit. The annular space shall be min 1/4 in. to max 2-1/4 in.

C. **Copper Tubing —** Nom 6 in. diam (or smaller) Type M (or heavier) copper tubing. The annular space shall be min 1 in. to max 1-5/8 in.

D. **Steel Pipe —** Nom 6 in. diam (or smaller) Schedule 10 (or heavier) steel pipe. The annular space shall be a min 1 in. to max 1-5/8 in.

3. **Forming Material —** Min 2-1/2 in. thickness of min 3.5 pcf mineral fiber insulation firmly packed into opening as a permanent form. Forming material to be recessed from both surfaces of wall as required to accommodate the required thickness of fill material.
THERMAFIBER INC — Type SAF

4. **Fill, Void or Cavity Material* — Sealant —** Min 1 in. thickness of fill material applied within the annulus, flush with both surfaces of wall. Dry mix material mixed with water at a rate of 2.1 parts dry mix to 1 part water by weight in accordance with the accompanying installation instructions.
UNITED STATES GYPSUM CO — Type FC

* Indicates such products shall bear the UL or cUL Certification Mark for jurisdictions employing the UL or cUL Certification (such as Canada), respectively.

Last Updated on 1999-03-24

CARTAYA & ASSOCIATES
ARCHITECTS P.A.
cartayaandassociates.com

2400 E. COMMERCIAL BLVD. SUITE 201
FT. LAUDERDALE, FLORIDA 33308
954-771-2724

SEAL:

AA C001388

PROJECT:
CITY OF DELRAY BEACH
POMPEY PARK REC CENTER
1101 NW 2ND ST, DELRAY BEACH
FL 33444

ALL DESIGNS AND PLANS INDICATED OR REPRESENTED BY THIS DRAWING ARE AND SHALL REMAIN THE PROPERTY OF CARTAYA & ASSOCIATES ARCHITECTS P.A. AND WERE CREATED AND DEVELOPED FOR USE IN CONNECTION WITH THE SPECIFIED PROJECT. THEY SHALL NOT BE USED BY ANY PERSON OR ENTITY FOR ANY PURPOSE WHATSOEVER WITHOUT THE WRITTEN CONSENT OF CARTAYA & ASSOCIATES ARCHITECTS P.A. AND SHALL NOT BE LOANED, COPIED OR REPRODUCED IN WHOLE OR IN PART FOR ANY REASON WITHOUT THE WRITTEN AUTHORIZATION OF CARTAYA & ASSOCIATES ARCHITECTS P.A. ANY UNAUTHORIZED USE OF THESE DRAWINGS WILL BE AT THE SOLE RESPONSIBILITY OF THE PERSON OR ENTITY MAKING SUCH USE. THE ARCHITECT AND HIS CONSULTANTS WILL NOT BE LIABLE FOR THE FULL EXTENT LEGAL RECOURSE. THE CONTRACTOR SHALL VERIFY ALL EXISTING CONDITIONS AND DIMENSIONS AT THE JOB SITE AND NOTIFY THE ARCHITECT OF ANY DISCREPANCIES BEFORE PROCEEDING. USE WRITTEN DIMENSIONS ONLY. DO NOT SCALE DRAWINGS. PROJECT TO BE EXECUTED IN ONE CONTRACT AND CONSTRUCTED IN ONE PHASE UNLESS NOTED OTHERWISE.

REVISIONS:

CONFORMED SET 09/22/2025

TITLE: UL FIRE RESISTANCE FIRE STOP SYSTEM DETAILS

DATE: Dec 27, 2022
DRAWN BY: SV, CC, EE, LS
CHECKED BY: JJ, LS, JS

JOB NO: 21122

SHEET: A-620

10/22/2025 3:14:49 PM C:\Users\dlopera\Documents\21122 - Pompey Park - V2021_dloperaJSN8T.rvt

Design No. U415

September 27, 2018

Nonbearing Wall Ratings — 1, 2, 3 or 4 Hr

*** Indicates such products shall bear the UL or cUL Certification Mark for jurisdictions employing the UL or cUL Certification (such as Canada), respectively.**

System A – 1 Hr.

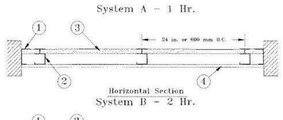

Horizontal Section

System B – 2 Hr.

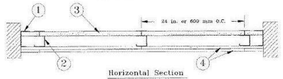

Horizontal Section

System C – 2 Hr.

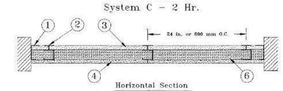

Horizontal Section

System D – 2 Hr.

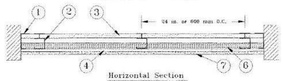

Horizontal Section

System E – 2 Hr.

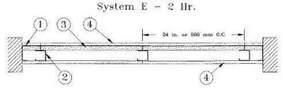

Horizontal Section

System F – 2 Hr.

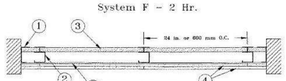

Horizontal Section

System G – 3 Hr.

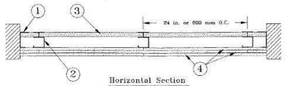

Horizontal Section

System H – 3 Hr.

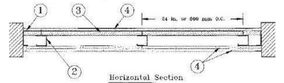

Horizontal Section

System I – 4 Hr.

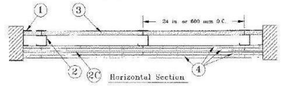

Horizontal Section

1. **Floor, Side and Ceiling Runners —** "J" - shaped runner, min 2-1/2 in. deep (min 4 in. deep when System C is used), with unequal legs of 1 in. and 2 in., fabricated from min 24 MSG (min 20 MSG when Item 4A, 4B, 4C, 4D or 7 are used) galv steel. Runners positioned with short leg toward finished side of wall. Runners attached to structural supports with steel fasteners located not greater than 2 in. from ends and not greater than 24 in. OC. "E" - shaped studs (Item 2A) may be used as side runners in place of "J" - shaped runners.

2. **Steel Studs —** "C-H" - shaped studs, min 2-1/2 in. deep (min 4 in. deep when System C is used), fabricated from min 25 MSG (min 20 MSG when Items 2D, 4A, 4B, 4C, 4D or 7 is used) galv steel. Cut to lengths 3/8 to 1/2 in. less than floor-to-ceiling height and spaced 24 in. or 600 mm OC (max 16 in. OC when Items 4A, 4B, 4C, or 4D are used).

2A. **Steel Studs —** (Not Shown) — "E" - shaped studs installed back to back in place of "C-H" - shaped studs (Item 2) "E" - shaped studs secured together with steel screws spaced a maximum 12 in. OC. Fabricated from min 25 MSG (min 20 MSG when Item 2D, 4A, 4B or 7 is used) galv steel, min 2-1/2 in. deep (min 4 in. deep when System C is used), with one leg 1 in. long and two legs 3/4 in. long. Shorter legs 1 in. apart to engage gypsum liner panels. Cut to lengths 3/8 to 1/2 in. less than floor to ceiling heights.

2B. **Furring Channels —** (Optional, Not Shown) — For use with single or double layer systems. Resilient furring channels fabricated from min 25MSG corrosion protected steel, installed horizontally, and spaced vertically a max 24 in. OC. Flange portion of channel attached to each intersecting "C-H" or "E" stud on side of stud opposite the 1 in. liner panels with 1/2 in. long Type S or S-12 pan-head steel screws. When furring channels are used, wallboard to be installed vertically only. Not to be used with Type FRX-G gypsum wallboard, Type RB-LBG (Item 4A), Type Nelco (Item 4B) or cementitious backer units (Item 7).

2C. **Furring Channels —** For use with System I - "Hat" - shaped, 25 MSG galv steel furring channels attached directly over the inner layers of wallboard to each stud with 2 in. long Type S pan head steel screws. Screws alternate from top flange to bottom flange at each stud intersection. Furring channels spaced vertically max 24 in. OC.

2D. **Steel Framing Members* —** (Optional, Not Shown) — For use with single or double layer systems. Furring channels and Steel Framing Members as described below. Not to be used with Type FRX-G gypsum wallboard, Type RB-LBG (Item 4A), Type Nelco (Item 4B) or cementitious backer units (Item 7):

a. **Furring Channels —** Formed of No. 25 MSG galv steel. 2-9/16 in. or 2-23/32 in. wide by 7/8 in. deep, spaced max. 24 in. OC perpendicular to studs. Channels secured to studs as described in Item b. Gypsum board installed vertically only and attached to furring channels as described in Item 4.

b. **Steel Framing Members* —** Used to attach furring channels (Item 2Da) to studs (Item 2 or 2A). Clips spaced max. 24 in. OC., and secured to studs with No. 8 x 1-1/2 in. minimum self-drilling, S-12 steel screw through the center grommet. Furring channels are friction fitted into clips. RSIC-1 clip for use with 2-9/16 in. wide furring channels. RSIC-1 (2.75) clip for use with 2-23/32 in. wide furring channels.
PAC INTERNATIONAL L L C — Types RSIC-1, RSIC-1 (2.75)

2E. **Steel Framing Members* —** (Optional, Not Shown) — Furring channels and Steel Framing Members as described below. . Not to be used with Type FRX-G gypsum wallboard, Type RB-LBG (Item 4A), Type Nelco (Item 4B), Type X-Ray Shielded Gypsum (Item 4C), Type RPP-Lead Lined Drywall (Item 4F) or cementitious backer units (Item 7).

a. **Furring Channels —** Formed of No. 25 MSG galv steel. Spaced 24 in. OC perpendicular to studs. Channels secured to studs as described in Item b. Ends of adjoining channels overlapped 6 in. and tied together with double strand of No. 18 AWG galvanized steel wire.Gypsum board attached to furring channels as described in Item 4.

b. **Steel Framing Members* —** Used to attach furring channels (Item 2Ea) to studs. Clips spaced 24 in. OC., and secured to studs with 2 in. coarse drywall screw with 1 in. diam washer through the center hole. Furring channels are friction fitted into clips.
STUDCO BUILDING SYSTEMS — RESILMOUNT Sound Isolation Clips - Type A237R

2F. **Steel Framing Members* —** (Optional, Not Shown) — For use with single or double layer systems. Furring channels and Steel Framing Members as described below. Not to be used with Type FRX-G gypsum wallboard, Type RB-LBG (Item 4A), Type Nelco (Item 4B) or cementitious backer units (Item 7):

a. **Furring Channels —** Formed of No. 25 MSG galv steel. 2-3/8 in. wide by 7/8 in. deep, spaced max. 24 in. OC perpendicular to studs. Channels secured to studs as described in Item b. Gypsum board installed vertically only and attached to furring channels as described in Item 3.

b. **Steel Framing Members* —** Used to attach furring channels (Item 2Da) to studs (Item 2 or 2A). Clips spaced max. 24 in. OC. GENIECLIPS secured to studs with No. 8 x 1-1/2 in. minimum self-drilling, S-12 steel screw through the center grommet. Furring channels are friction fitted into clips.
PLITEQ INC — Type GENIECLIP

2G. **Steel Framing Members* —** (Optional, Not Shown) — Furring channels and Steel Framing Members as described below. Not to be used with Type FRX-G gypsum wallboard, Type RB-LBG (Item 4A), Type Nelco (Item 4B), Type X-Ray Shielded Gypsum (Item 4C), Type RPP-Lead Lined Drywall (Item 4F) or cementitious backer units (Item 7):
a. **Furring Channels** — Formed of No. 25 MSG galv steel. Spaced 24 in. OC perpendicular to studs. Channels secured to studs as described in Item 2Gb. Ends of adjoining channels overlapped 6 in. and tied together with double strand of No. 18 AWG galvanized steel wire. Gypsum board attached to furring channels as described in Item 4.
b. **Steel Framing Members*** — Used to attach furring channels (Item 2Ga) to studs. Clips spaced 24 in. OC., and secured to studs with No. 8 x 2-1/2 in. coarse drywall screw through the center hole. Furring channels are friction fitted into clips.
REGUPOL AMERICA — Type SonusClip

2H. **Steel Framing Members* —** (Optional, Not Shown) — Resilient channels and Steel Framing Members as described below. Not to be used with Type FRX-G gypsum wallboard, Type RB-LBG (Item 4A), Type Nelco (Item 4B), Type X-Ray Shielded Gypsum (Item 4C), Type RPP-Lead Lined Drywall (Item 4F) or cementitious backer units (Item 7):.
a. **Resilient Channels —** Formed of No. 25 MSG galv steel, spaced 24 in. OC, and perpendicular to studs. Channels secured to studs as described in Item b. Ends of adjoining channels overlapped 6 in. and secured in place with two No. 8 15 x 1/2 in. Philips Modified Truss screws spaced 2-1/2 in. from the center of the overlap. Gypsum board attached to resilient channels as described in Item 4.
b. **Steel Framing Members* —** Used to attach resilient channels (Item 2Ha) to studs. Clips spaced 48 in. OC., and secured to studs with No. 8 x 2-1/2 in. coarse drywall screw through the center hole. Resilient channels are secured to clips with one No. 10 x 1/2 in. pan-head self-drilling screw.
KEENE BUILDING PRODUCTS CO INC — Type RC+ Assurance Clip

3. **Gypsum Board* —** Gypsum liner panels, nom 1 in. thick, 24 in. or 600 mm (for metric spacing) wide. Panels cut 1 in. less in length than floor to ceiling height. Vertical edges inserted in "H" portion of "C-H" studs or the gap between the two 3/4 in. legs of the "E" studs. Free edge of end panels attached to long leg of vertical "J" - runners with 1-5/8 in. long Type S steel screws spaced not greater than 12 in. OC. When wall height exceeds liner panel length, liner panel may be butted to extend to the full height of the wall. Horizontal joints need not be backed by steel framing. In System I, butt joints in liner panels are staggered min 36 in. Butt joints backed with 6 in. by 22 in. strips of 3/4 in. thick gypsum wallboard (Item 4). Wallboard strips centered over butt joints and secured to liner panels with six 1-1/2 in. long Type G steel screws, three screws along the 22 in. dimension at the top and bottom of the strips.

CGC INC — Type SLX
UNITED STATES GYPSUM CO — Type SLX
USG BORAL DRYWALL SFZ LLC — Type SLX
USG MEXICO S A DE C V — Type SLX

4. **Gypsum Board* —**

System A — 1 Hr

Gypsum panels, with beveled, square or tapered edges, nom 5/8 in. thick, 48 in. or 1200 mm wide, applied vertically or horizontally, attached to studs with 1 in. long Type S steel screws spaced 12 in. when installed vertically or 8 in OC when installed horizontally. Horizontal joints need not be backed by steel framing.

CGC INC — Types AR, C, IP-AR, IP-X1, IP-X2, IPC-AR, SCX, SHX, ULX, USGX, WRC, WRX
UNITED STATES GYPSUM CO — Types AR, C, FRX-G, IP-AR, IP-X1, IP-X2, IPC-AR, SCX, SGX, SHX, ULIX, ULX, WRC, WRX, USGX. When ULIX is used insulation, Item 6, Batts and Blankets* is required and minimum stud depth is 4 in.
USG BORAL DRYWALL SFZ LLC — Types C, SCX, SGX, USGX
USG MEXICO S A DE C V — Types AR, C, IP-AR, IP-X1, IP-X2, IPC-AR, SCX, SHX, ULX, USGX, WRC, WRX

System B — 2 Hr

Gypsum panels, with beveled, square or tapered edges, nom 1/2 in. or 5/8 in. thick, 48 in. or 1200 mm wide, applied vertically or horizontally in two layers. Inner or base layer attached to studs with 1 in. long Type S steel screws spaced 24 in. OC when installed vertically or 16 in. OC when installed horizontally. Outer or face layer attached to studs with 1-5/8 in. long Type S steel screws spaced 12 in. OC when installed vertically and staggered 12 in. from base layer screws or 8 in. OC when installed horizontally and staggered 8 in. from base layer screws. Horizontal joints between inner and outer layers staggered a min of 12 in. Horizontal joints need not be backed by steel framing. Vertical joints centered over studs and staggered 24 in.

CGC INC — 1/2 in. Type C, IP-X2, IPC-AR or WRC; 5/8 in. Types AR, C, IP-AR, IP-X1, IP-X2, IPC-AR, SCX, SHX, ULX, USGX, WRC, WRX
UNITED STATES GYPSUM CO — 1/2 in. Types C, IP-X2, IPC-AR, or WRC; 5/8 in. Types AR, C, FRX-G, IP-AR, IP-X1, IP-X2, IPC-AR, SCX, SGX, SHX, ULIX, ULX, USGX, WRC, WRX.
USG BORAL DRYWALL SFZ LLC — 1/2 in. Type C; 5/8 in. Types C, SCX, SGX, USGX
USG MEXICO S A DE C V — 1/2 in. Types C, IP-X2, IPC-AR or WRC; 5/8 in. Types AR, C, IP-AR, IP-X1, IP-X2, IPC-AR, SCX, SHX, ULX, USGX, WRC, WRX

System C — 2 Hr

Gypsum panels, with beveled, square or tapered edges, nom 3/4 in. thick, 48 in. or 1200 mm wide, applied vertically or horizontally, secured with 1-1/4 in. long Type S steel screws spaced 8 in. OC along vertical edges and 12 in. OC in the field when installed vertically or 8 in. OC along the vertical edges and in the field when installed horizontally. Horizontal joints need not be backed by steel framing. Screws along side joints offset 4 in. Requires min 4 in. deep framing per Items 1, 2 and 3. Requires min 3 in. thick mineral wool batts per Item 6.

CGC INC — Types IP-X3 or ULTRACODE
UNITED STATES GYPSUM CO — Types IP-X3 or ULTRACODE
USG BORAL DRYWALL SFZ LLC — Type ULTRACODE
USG MEXICO S A DE C V — Types IP-X3 or ULTRACODE

System D — 2 Hr

Gypsum panels, with beveled, square or tapered edges, nom 5/8 in. thick, 48 in. or 1200 mm wide, applied vertically or horizontally, attached directly to studs with 1 in. long Type S steel screws spaced 24 in. when installed vertically or 16 in. OC when installed horizontally. Horizontal joints need not be backed by steel framing. Requires face layer of 1/2 or 5/8 in. thick cementitious backer units per Item 7 and min 1-1/2 in. thick mineral wool batts per Item 6.

CGC INC — Types AR, C, IP-AR, IP-X1, IP-X2, IPC-AR, SCX, SHX, ULX, USGX, WRC, WRX
UNITED STATES GYPSUM CO — Types AR, C, FRX-G, IP-AR, IP-X1, IP-X2, IPC-AR, SCX, SGX, SHX, ULIX, ULX, USGX, WRC, WRX.
USG BORAL DRYWALL SFZ LLC — Types C, SCX, SGX, USGX
USG MEXICO S A DE C V — Types AR, C, IP-AR, IP-X1, IP-X2, IPC-AR, SCX, SHX, ULX, USGX, WRC, WRX

System E — 2 Hr

Gypsum panels, with beveled, square or tapered edges, nom 1/2 in. or 5/8 in. thick, 48 in. or 1200 mm wide, applied vertically or horizontally, attached to studs with 1 in. long Type S steel screws spaced 12 in. OC when installed vertically or 8 in. when installed horizontally. Horizontal joints need not be backed by steel framing.

CGC INC — 1/2 in. Types C, IP-X2, IPC-AR; 5/8 in. Types AR, C, IP-AR, IP-X1, IP-X2, IPC-AR, SCX, SHX, ULX, USGX, WRC, WRX
UNITED STATES GYPSUM CO — 1/2 in. Types C, IP-X2, IPC-AR; 5/8 in. Types AR, C, FRX-G, IP-AR, IP-X1, IP-X2, IPC-AR, SCX, SGX, SHX, ULIX, ULX, USGX, WRC, WRX.
USG BORAL DRYWALL SFZ LLC — 1/2 in. Type C; 5/8 in. Types C, SCX, SGX, USGX
USG MEXICO S A DE C V — 1/2 in. Types C, IP-X2, IPC-AR; 5/8 in. Types AR, C, IP-AR, IP-X1, IP-X2, IPC-AR, SCX, SHX, ULX, USGX, WRC, WRX

System F — 2 Hr

Gypsum panels, with beveled, square or tapered edges, nom 1/2 in. or 5/8 in. thick, 48 in. or 1200 mm wide, applied vertically in two layers. Inner or base layer attached to resilient furring channels (Item 2B) with 1 in. long Type S steel screws spaced 24 in. Outer or face layer attached to resilient furring channels (Item 2B) with 1-5/8 in. long Type S steel screws spaced 12 in. OC and staggered 12 in. from base layer screws. Joints between inner and outer layers staggered 24 in.

CGC INC — 1/2 in. Type C, IP-X2, IPC-AR or WRC; 5/8 in. Types AR, C, FRX-G, IP-AR, IP-X1, IP-X2, IPC-AR, SCX, SHX, ULX, USGX, WRC, WRX
UNITED STATES GYPSUM CO — 1/2 in. Type C, IP-X2, IPC-AR or WRC; 5/8 in. Types AR, C, FRX-G, IP-AR, IP-X1, IP-X2, IPC-AR, SCX, SGX, SHX, ULIX, ULX, USGX, WRC, WRX.
USG BORAL DRYWALL SFZ LLC — 1/2 in. Type C; 5/8 in. Types C, SCX
USG MEXICO S A DE C V — 1/2 in. Types C, IP-X2, IPC-AR or WRC; 5/8 in. Types AR, C, IP-AR, IP-X1, IP-X2, IPC-AR, SCX, SHX, ULX, USGX, WRC, WRX

System G — 3 Hr

Gypsum panels, with beveled, square or tapered edges, nom 5/8 in. thick, 48 in. or 1200 mm wide, applied vertically or horizontally in three layers. Inner or base layer attached to studs with 1 in. long Type S steel screws spaced 24 in. OC when installed vertically or 16 in OC when installed horizontally. Middle layer attached to studs with 1-5/8 in. long Type S steel screws spaced 24 in. when installed vertically or 16 in. OC when installed horizontally. Outer or face layer attached to studs with 2-1/4 in. long Type S steel screws spaced 16 in. when installed vertically or 12 in. OC when installed horizontally. Screws offset 6 in. from layer below. Horizontal joints on adjacent layers staggered a min of 12 in. . Horizontal joints need not be backed by steel framing. Vertical joints centered over studs and staggered 24 in. on adjacent layers.

CGC INC — Types C, IP-X2, IPC-AR, WRC
UNITED STATES GYPSUM CO — Types C, IP-X2, IPC-AR, WRC
USG BORAL DRYWALL SFZ LLC — Type C
USG MEXICO S A DE C V — Types C, IP-X2, IPC-AR, WRC

System H — 3 Hr

Gypsum panels, with beveled, square or tapered edges, nom 5/8 in. thick, 48 in. or 1200 mm wide, applied vertically or horizontally, two layers over the flange of the "C" section of the studs, one layer over the flange of the "H" section of the studs. Inner or base layer attached to studs with 1 in. long Type S steel screws spaced 24 in. OC when installed vertically or 16 in. OC when installed horizontally. Face layer attached to studs with 1-5/8 in. long Type S steel screws spaced 16 in. when installed vertically or 12 in. OC when installed horizontally. Screws offset 6 in. from layer below. Horizontal joints on adjacent layers staggered a min of 12 in. Horizontal joints need not be backed by steel framing. Vertical joints centered over studs and staggered 24 in. on adjacent layers.

CGC INC — Types C, IP-X2, IPC-AR, WRC
UNITED STATES GYPSUM CO — Types C, IP-X2, IPC-AR, WRC
USG BORAL DRYWALL SFZ LLC — Type C
USG MEXICO S A DE C V — Types C, IP-X2, IPC-AR, WRC

System I — 4 Hr

Gypsum panels, with beveled, square or tapered edges, nom 3/4 in. thick, 4 ft wide (or 1200 mm for metric spacing) wallboard with square or tapered edges. Total of four layers to be used. First and second (inner) layers applied vertically or horizontally over the steel studs. Horizontal joints need not be backed by steel framing. When applied vertically, joints centered over studs and staggered min 24 in., otherwise all joints staggered min 12 in. First layer secured to studs with 1-1/4 in. long Type S self-drilling, self-tapping bugle-head steel screws spaced 24 in. OC. Second layer secured to studs with 2-1/4 in. long Type S self-drilling, self-tapping bugle-head steel screws spaced 12 in. OC. Third layer applied vertically over the furring channels (Item 2C) with a 1-1/4 in. long Type S self-drilling, self-tapping bugle-head steel screws spaced 12 in. OC. Fourth layer applied vertically or horizontally with 2-1/4 in. long Type S self-drilling, self-tapping bugle-head steel screws spaced 12 in. OC. When applied vertically, joints to be staggered min 24 in. from third layer, otherwise all joints staggered min 12 in.

CGC INC — Types IP-X3 or ULTRACODE
UNITED STATES GYPSUM CO — Types IP-X3 or ULTRACODE
USG BORAL DRYWALL SFZ LLC — Type ULTRACODE
USG MEXICO S A DE C V — Types IP-X3 or ULTRACODE

4A. **Gypsum Board* —** (As an alternate to Item 4 Systems A, B, C, D, E, G, H, and I when used as the base layer, For direct attachment only) — Nom 5/8 in. or 3/4 in. thick lead backed gypsum panels with beveled, square or tapered edges, applied vertically. Vertical joints centered over 20 MSG steel studs and staggered min 1 stud cavity on opposite sides of studs. See Items 1, 2, 2A, 2B and 2D. Wallboard secured to studs with 1-1/4 in. long Type S-12 steel screws spaced 8 in. OC at perimeter and 12 in. OC in the field. For Joint Compound see Item 5. To be used with Lead Batten Strips (see Item 9) or Lead Discs or Tabs (see Item 10).
RAY-BAR ENGINEERING CORP — Type RB-LBG

4B. **Gypsum Board* —** (As an alternate to Item 4 Systems A, B, C, D, E, G, H, and I when used as the base layer, For direct attachment only) — Nominal 5/8 in. thick lead backed gypsum panels with beveled, square or tapered edges, applied vertically. Vertical joints centered over studs and staggered min 1 stud cavity on opposite sides of studs. Wallboard secured to studs with 1-1/4 in. long Type S-12 (or #6 by 1-1/4 in. long bugle head fine driller) steel screws spaced 8 in. OC at perimeter and 12 in. OC in the field.
NEW ENGLAND LEAD BURNING CO INC, DBA NELCO — Type Nelco

4C. **Gypsum Board* —** (As an alternate to Item 4 Systems A, B, C, D, E, G, H, and I when used as the base layer, For direct attachment only) — Nom 5/8 or 3/4 in. thick lead backed gypsum panels with beveled, square or tapered edges, applied vertically. Vertical joints centered over 20 MSG steel studs and staggered min 1 stud cavity on opposite sides of studs. See Items 1, 2, 2A, 2B and 2D. Wallboard secured to studs with 1-1/4 in. long Type S-12 steel screws spaced 8 in. OC at perimeter and 12 in. OC in the field. For Joint Compound see Item 5. To be used with Lead Batten Strips (see Item 9A) or Lead Discs (see Item 10A). Lead batten strips required behind vertical joints of lead backed gypsum wallboard and optional at remaining stud locations. Lead batten strips, min 2 in. wide, max 10 ft long with a max thickness of 0.140 in. placed on the face of studs and attached to the stud with two 1 in. long Type S-8 pan head steel screws, one at the top of the strip and one at the bottom of the strip.
MAYCO INDUSTRIES INC — Type X-Ray Shielded Gypsum

4D. **Gypsum Board* —** (As an alternate to Item 4 Systems A, B, C, D, E, G, H, and I when used as the base layer, For direct attachment only) — Nom 5/8 in. thick lead backed gypsum panels with beveled, square or tapered edges, applied vertically. Vertical joints centered over studs and staggered min 1 stud cavity on opposite sides of studs. Wallboard secured to studs with 1-1/4 in. long Type S-12 steel screws gypsum panel steel screws spaced 8 in. OC at perimeter and 12 in. OC in the field. Lead batten strips required behind vertical joints of lead backed gypsum wallboard and optional at remaining stud locations. Lead batten strips, min 2 in. wide, max 8 ft long with a max thickness of 0.14 in. placed on the face of studs and attached to the stud with construction adhesive and two 1 in. long Type S-12 pan head steel screws, one at the top of the strip and one at the bottom of the strip. Lead discs, nominal 3/8 in. diam by max 0.085 in. thick. Compression fitted or adhered over the screw heads. Lead batten strips and discs to have a purity of 99.9% meeting the Federal specification QQ-L-201f, Grade "C".
RADIATION PROTECTION PRODUCTS INC — Type RPP - Lead Lined Drywall

5. **Joint Tape and Compound —** (Not Shown)

Systems A, B, C, E, F, G, H, I

Joints on outer layers of gypsum boards (Item 4 and 4A) covered with paper tape and joint compound. Paper tape and joint compound may be omitted when gypsum boards are supplied with square edges. Exposed screw heads covered with joint compound.

6. **Batts and Blankets* —**

Systems A, B, E, F, G, H, I

(Optional) — Mineral wool or glass fiber batts partially or completely filling stud cavity. Any mineral wool or glass fiber batt mineral bearing the UL Classification Marking as to Fire Resistance.

System A With Type ULIX Gypsum Boards

Placed in stud cavities, any min. 3-1/2 in. thick glass fiber insulation bearing the UL Classification Marking as to Surface Burning Characteristics and/or Fire Resistance. See Batts and Blankets (BKNV or BZJZ) Categories for names of Classified companies.

Systems C & D

Min 3 in. (System C) and min 1-1/2 in. (System D) thick mineral wool batts, friction fitted between the studs and floor and ceiling runners.
ROCKWOOL — Type AFB

THERMAFIBER INC — Type SAFB, SAFB FF

7. **Cementitious Backer Units* —** (System D) — Nom 1/2 or 5/8 in. thick panels, square edge, attached to studs over gypsum wallboard with 1-5/8 in. long, Type S-12, corrosion resistant steel screws spaced 8 in. OC and staggered 8 in. from gypsum wall board screws. Joints covered with glass fiber mesh tape. Vertical joints staggered one stud cavity from gypsum wallboard joints. Horizontal joints staggered a min of 12 in. from the gypsum wallboard joints.
UNITED STATES GYPSUM CO — Type DCB

8. **Laminating Adhesive* —** (Optional, Not Shown) — Used to bond outer layer of Cementitious Backer Units (Item 7) to inner layers of Gypsum Board (Item 4) in System D. ANSI A136.1 Type I organic adhesive applied with 1/4 in. square notched trowel. See Adhesives (BYWR) in the Fire Resistance Directory or Adhesives (BJLZ) in the Building Materials Directory for names of Classified companies.

9. **Lead Batten Strips —** (Not Shown, For Use With Item 4A) — Lead batten strips, min 1-1/2 in. wide, max 10 ft long with a max thickness of 0.125 in. Strips placed on the interior face of studs and attached from the exterior face of the stud with two 1 in. long Type S-12 pan head steel screws, one at the top of the strip and one at the bottom of the strip. Lead batten strips to have a purity of 99.9% meeting the Federal specification QQ-L-201f, Grade "C". Lead batten strips required behind vertical joints of lead backed gypsum wallboard (Item 4A) and optional at remaining stud locations. Required behind vertical joints.

9A. **Lead Batten Strips —** (Not Shown, for use with Item 4C) — Lead batten strips, 2 in. wide, max 10 ft long with a max thickness of 0.140 in. Strips placed on the face of studs and attached to the stud with two min. 1 in. long min. Type S-8 pan head steel screws, one at the top of the strip and one at the bottom of the strip or with one min. 1 in. long min. Type S-8 pan head steel screw at the top of the strip. Lead batten strips to have a purity of 99.5% meeting the Federal specification QQ-L-201f, Grades "B, C or D". Lead batten strips required behind vertical joints of lead backed gypsum wallboard (Item 6) and optional at remaining stud locations.

10. **Lead Discs or Tabs —** (Not Shown, For Use With Item 4A) — Used in lieu of or in addition to the lead batten strips (Item 9) or optional at other locations - Max 3/4 in. diam by max 0.125 in. thick lead discs compression fitted or adhered over steel screw heads or max 1/2 in. by 1-1/4 in. by max 0.125 in. thick lead tabs placed on gypsum boards (Item 4A) underneath screw locations prior to the installation of the screws. Lead discs or tabs to have a purity of 99.9% meeting the Federal specification QQ-L-201f, Grade "C".

10A. **Lead Discs —** (Not Shown, for use with Item 4C) — Max 5/16 in. diam by max 0.140 in. thick lead discs compression fitted or adhered over steel screw heads. Lead discs to have a purity of 99.5% meeting the Federal Specification QQ-L-201f, Grades "B, C or D".

11. **Lead Batten Strips —** (Not Shown, For Use With Item 4B) — Lead batten strips, 2 in. wide, max 10 ft long with a max thickness of 0.142 in. Strips placed on the face of studs and attached to the stud with two min. 1 in. long min. Type S-8 pan head steel screws, one at the top of the strip and one at the bottom of the strip or with one min. 1 in. long min. Type S-8 pan head steel screw at the top of the strip. Lead batten strips to have a purity of 99.9% meeting the Federal specification QQ-L-201f, Grade "C". Lead batten strips required behind vertical joints of lead backed gypsum wallboard (Item 4B) and optional at remaining stud locations.

12. **Lead Tabs —** (Not Shown, For Use With Item 4B) — 2 in. wide, 5 in. long with a max thickness of 0.142 in. Tabs friction-fit around front face of stud, the stud folded back flange, and the back face of the stud. Tabs required at each location where a screw (that secures the gypsum boards, Item 4B) will penetrate the steel stud. Lead tabs to have a purity of 99.9% meeting the Federal specification QQ-L-201f, Grade "C". Lead tabs may be held in place with standard adhesive tape if necessary.

*** Indicates such products shall bear the UL or cUL Certification Mark for jurisdictions employing the UL or cUL Certification (such as Canada), respectively.**

CARTAYA & ASSOCIATES
ARCHITECTS P.A.
cartayaandassociates.com

2400 E. COMMERCIAL BLVD. SUITE 201
FT. LAUDERDALE, FLORIDA 33308
954-771-2724

SEAL:
AA C001388

PROJECT:
CITY OF DELRAY BEACH
POMPEY PARK REC CENTER
1101 NW 2ND ST, DELRAY BEACH
FL 33444

ALL DESIGNS SHOWN ON THIS DRAWING ARE AND SHALL REMAIN THE PROPERTY OF CARTAYA & ASSOCIATES ARCHITECTS P.A. AND ARE NOT TO BE USED IN WHOLE OR IN PART FOR ANY OTHER PROJECT WITHOUT THE EXPRESS WRITTEN CONSENT OF CARTAYA & ASSOCIATES ARCHITECTS P.A. THE CONTRACTOR SHALL VERIFY ALL EXISTING CONDITIONS AND DIMENSIONS IN THE FIELD AND REPORT ANY DISCREPANCIES TO THE ARCHITECT BEFORE PROCEEDING. THE CONTRACTOR SHALL BE SOLELY RESPONSIBLE FOR THE FAILURE TO DO SO AND SHALL BE LIABLE FOR ALL EXPENSES INCURRED. 

REVISIONS:

CONFORMED SET 09/22/2025

TITLE: UL FIRE RESISTANCE PARTITIONS AND WALL DETAILS

DATE: Dec 27, 2022
DRAWN BY: SV, CC, EE, LS
CHECKED BY: JJ, LS, JS

JOB NO: 2122

SHEET: A-621

10/22/2025 3:14:50 PM C:\Users\dlopera\Documents\2122 - Pompey Park - V2021_dloperaJSN8T.rvt

Design No. U407

January 25, 2018

Nonbearing Wall Ratings — 1/2 or 1 HR. (See Items 1, 1A, 2, 2A and 6)
Bearing Wall Rating — 1/2 HR. (See Items 3 and 6)
Finish Rating — (See Item 3)
Loaded Per 2005 NDS Supplement, ASD Method, Wall Braced by Sheathing, 100% of Design Load Applied to Wall.
This design was evaluated using a load design method other than the Limit States Design Method (e.g., Working Stress Design Method). For jurisdictions employing the Limit States Design Method, such as Canada, a load restriction factor shall be used — See Guide BXUV or BXUV7

*** Indicates such products shall bear the UL or cUL Certification Mark for jurisdictions employing the UL or cUL Certification (such as Canada), respectively.**

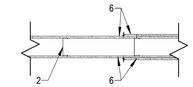

1. **Floor and Ceiling Runners —** (Not shown- For the 1/2 or 1 Hour Nonbearing Wall Ratings) — For use with Item 2 - Channel shaped, fabricated from min 25 MSG corrosion-protected steel, min depth to accommodate stud size, with min 1-1/4 in. long legs, attached to floor and ceiling with fasteners 24 in. OC max.

1A. **Framing Members'— Floor and Ceiling Runners —** (Not shown, As an alternate to Item 1 - For the 1/2 or 1 Hour Nonbearing Wall Ratings) — For use with Item, channel shaped, fabricated from min. 0.015 in. (min bare metal thickness) galvanized steel, min depth to accommodate stud size , attached to floor and ceiling with fasteners 24 in. OC. max.

CLARKDIETRICH BUILDING SYSTEMS — CD ProTRAK
DMFCWBS L L C — ProTRAK
MBA METAL FRAMING — ProTRAK
RAM SALES L L C — Ram ProTRAK
STEEL STRUCTURAL PRODUCTS L L C — Tri-S ProTRAK

1B. **Framing Members' - Floor and Ceiling Runner —** (Not shown, As an alternate to Item 1 - For the 1/2 or 1 Hour Nonbearing Wall Ratings) — For use with Item 2B, proprietary channel shaped runners, min depth to accommodate stud size , attached to floor and ceiling with fasteners 24 in. OC. max.

CALIFORNIA EXPANDED METAL PRODUCTS CO — Viper25™ Track
MARINO/WARE, DIV OF WARE INDUSTRIES INC — Viper25™ Track
FUSION BUILDING PRODUCTS — Viper25™ Track
IMPERIAL MANUFACTURING GROUP INC — Viper25™ Track

1C. **Framing Members'— Floor and Ceiling Runners —** (Not shown, As an alternate to Item 1 - For the 1/2 or 1 Hour Nonbearing Wall Ratings) — For use with Item, channel shaped, fabricated from min. 0.015 in. (min bare metal thickness) galvanized steel, min depth to accommodate stud size , attached to floor and ceiling with fasteners 24 in. OC. max.
TELLING INDUSTRIES L L C — TRUE-TRACK™

1D. Framing Members'— Floor and Ceiling Runners — (Not shown, As an alternate to Item 1 - For the 1/2 or 1 Hour Nonbearing Wall Ratings) — For use with Item 2E , channel shaped, fabricated from min. 0.018 in. (min bare metal thickness) galvanized steel, min depth to accommodate stud size , attached to floor and ceiling with fasteners 24 in. OC. max.
STEEL INVESTMENT GROUP L L C — AlphaTRAK

2. **Steel Studs —** (For the 1/2 or 1 Hour Nonbearing Wall Ratings) Channel shaped, fabricated from min 25 MSG corrosion-protected steel, min. 3-5/8 in. deep, spaced a max of 24 in. OC. Studs to be cut 3/4 in. less than assembly height.

2A. **Framing Members'— Steel Studs —** (Not shown, As an alternate to Item 2- For the 1/2 or 1 Hour Nonbearing Wall Ratings) — channel shaped studs, min. 3-5/8 in. deep, fabricated from min. 0.015 in. (min bare metal thickness) galvanized steel, spaced a max of 24 in. OC. Studs to be cut 3/4 in. less than assembly height.

CLARKDIETRICH BUILDING SYSTEMS — CD ProSTUD
DMFCWBS L L C — ProSTUD
MBA METAL FRAMING — ProSTUD
RAM SALES L L C — Ram ProSTUD
STEEL STRUCTURAL PRODUCTS L L C — Tri-S ProSTUD

2B. **Framing Members' - Steel Studs —** (Not shown, As an alternate to Item 2- For the 1/2 or 1 Hour Nonbearing Wall Ratings) - Proprietary channel shaped studs, 3-5/8 in. deep spaced a max of 24 in. OC. Studs to be cut 3/4 in less than the assembly height

CALIFORNIA EXPANDED METAL PRODUCTS CO — Viper25™
MARINO/WARE, DIV OF WARE INDUSTRIES INC — Viper25™
FUSION BUILDING PRODUCTS — Viper25™
IMPERIAL MANUFACTURING GROUP INC — Viper25™

2C. **Framing Members'— Steel Studs —** (Not shown, As an alternate to Item 2- For the 1/2 or 1 Hour Nonbearing Wall Ratings) — channel shaped studs, min. 3-5/8 in. deep, fabricated from min. 0.015 in. (min bare metal thickness) galvanized steel, spaced a max of 24 in. OC. Studs to be cut 3/4 in. less than assembly height.
TELLING INDUSTRIES L L C — TRUE-STUD™

2D. **Framing Members' - Steel Studs —** (As an alternate to Item 2- For the 1/2 or 1 Hour Nonbearing Wall Ratings) - For use with Item 1 (3-5/8 in. wide track), channel shaped studs, fabricated from min 25 MSG corrosion-protected steel, 1-1/4 in. wide by 3-5/8 in. deep, spaced a max of 24 in. OC. Studs to be cut 3/8 to 3/4 in. less than assembly height.
MARINO/WARE, DIV OF WARE INDUSTRIES INC — StudRite™

2E. **Framing Members'— Steel Studs —** (Not shown, As an alternate to Item 2- For the 1/2 or 1 Hour Nonbearing Wall Ratings) — channel shaped studs, min. 3-5/8 in. deep, fabricated from min. 0.018 in. (min bare metal thickness) galvanized steel, spaced a max of 24 in. OC. Studs to be cut 3/4 in. less than assembly height.
STEEL INVESTMENT GROUP L L C — AlphaSTUD

3. **Wood Studs —** (Not shown, As an alternate to Items 1 and 2- For the 1/2 Bearing Wall Rating) - Nom 2 by 4 in. spaced 16 in. OC max, effectively firestopped. When wood studs are used, Finish Rating is 16 Min.

4. **Batts and Blankets* —** (Optional, not shown) — Placed in stud cavities, any glass fiber or mineral wool insulation bearing the UL Classification Marking as to Surface Burning Characteristics and/or Fire Resistance. See **Batts and Blankets** (BKNV or BZJZ) Categories for names of Classified companies.

5. **Furring Channels —** (Optional, not shown, for single or double layer systems) — Resilient furring channels fabricated from min 25 MSG corrosion-protected steel, spaced vertically a max of 24 in. OC. Flange portion attached to each intersecting stud with 1/2 in. long Type S-12 steel screws for steel studs and 1 in. long Type S screws for wood studs.

6. **Gypsum Board* —** 5/8 in. thick paper surfaced, with beveled, square, or tapered edges, applied either horizontally or vertically. Vertical joints in adjacent layers (multilayer systems) staggered one stud cavity. Horizontal joints need not be backed by steel framing. Horizontal edge joints and horizontal butt joints on opposite sides of studs need not be staggered. Horizontal edge joints and horizontal butt joints in adjacent layers need not be staggered.
1/2 Hour Bearing Rating On Wood Studs - Single layer secured with 1-5/8 in. long Type S steel screws spaced 12 in. OC at the perimeter and in the field.
1/2 Hour Nonbearing Rating On Steel Studs - Single layer secured with 1 in. long Type S steel screws spaced 8 in. OC at the perimeter and 8 in. OC in the field.
1 Hour Nonbearing Rating On Steel Studs - Base layer boards secured with 1 in. long Type S steel screws spaced 16 in. OC at the perimeter and 16 in. OC in the field. Face layer boards secured with 1-5/8 in. long Type S steel screws spaced 16 in. OC at the perimeter and 16 in. OC in the field. When joints are aligned, screws are offset 8 in. between layers.

CGC INC — 5/8 in. thick Type FC30
UNITED STATES GYPSUM CO — 5/8 in. thick Type FC30
USG MEXICO S A DE C V — 5/8 in. thick Type FC30

7. **Joint Tape and Compound —** Vinyl or casein, dry or premixed joint compound applied in two coats to joints and screw heads of outer layers. Paper tape, nom 2 in. wide, embedded in first layer of compound over all joints of outer layer panels. Paper tape and joint compound may be omitted when gypsum panels are supplied with a square edge.
*** Indicates such products shall bear the UL or cUL Certification Mark for jurisdictions employing the UL or cUL Certification (such as Canada), respectively.**

CARTAYA & ASSOCIATES
ARCHITECTS P.A.
cartayaandassociates.com

2400 E. COMMERCIAL BLVD. SUITE 201
FT. LAUDERDALE, FLORIDA 33308
954-771-2724

SEAL:

AA C001388

PROJECT:

CITY OF DELRAY BEACH
POMPEY PARK REC CENTER
1101 NW 2ND ST, DELRAY BEACH
FL 33444

ALL DESIGNS AND DETAILS INDICATED OR REPRESENTED BY THESE DRAWINGS ARE THE PROPERTY OF CARTAYA & ASSOCIATES ARCHITECTS P.A. AND SHALL NOT BE USED IN CONNECTION WITH THE SPECIFIED PROJECT. THIS IS THE EXCLUSIVE PROPERTY OF THE FIRM OR RE: LIABILITY FOR THE FULLEST LEGAL RECOURSE. THE CONTRACTOR SHALL VERIFY ALL EXISTING CONDITIONS AND DIMENSIONS AND REPORT ANY DISCREPANCIES TO THE ARCHITECT IN WRITING BEFORE PROCEEDING WITH THE WORK. WRITTEN DIMENSIONS SHALL GOVERN OVER SCALED DIMENSIONS.

REVISIONS:

CONFORMED SET 09/22/2025

TITLE: UL FIRE RESISTANCE PARTITIONS AND WALL DETAILS

DATE: Dec 27, 2022
DRAWN BY: SV, CC, EE, LS
CHECKED BY: JJ, LS, JS

JOB NO: 21122

SHEET:

A-622

10/22/2025 3:14:50 PM C:\Users\dlopera\Documents\2122 - Pompey Park - V2021_dloperaJSNIT.rvt

Design No. D942

May 04, 2018

Restrained Assembly Ratings - 1, 1-1/2, 2 and 3 Hr. (See Items 2 and 5)
Unrestrained Assembly Rating - 3/4 and 1-1/2 Hr. (See Item 4)
Unrestrained Beam Rating - 1, 1-1/2 Hr. (See Item 5)
This design was evaluated using a load design method other than the Limit States Design Method (e.g., Working Stress Design Method). For jurisdictions employing the Limit States Design Method, such as Canada, a load restriction factor shall be used — See Guide BXUV or BXUV7

*** Indicates such products shall bear the UL or cUL Certification Mark for jurisdictions employing the UL or cUL Certification (such as Canada), respectively.**

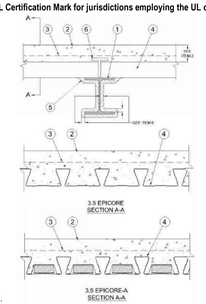

1. **Beam —** W10x29 or W8x28, min size. (See Item 6).

2. **Normal-Weight or Lightweight —** Normal weight concrete, carbonate or siliceous aggregate, 147 to 153 pcf unit weight, 3500 psi compressive strength. Lightweight concrete, expanded shale, clay or slate aggregate by rotary-kiln method or expanded clay or flyash aggregate by sintered-grate method, 107 to 113 pcf unit weight, 3000 psi compressive strength.

Type 3.5 Epicore

Restrained Assembly Rating Hr	Concrete (Type)	Concrete Cover In.	Concrete Thkns In.
1-1/2	Normal Weight	2	5-1/2
1-1/2	Lightweight	2	5-1/2
2	Normal Weight	2-1/4	5-3/4
2	Lightweight	2	5-1/2
3	Normal Weight	3-3/4	7-1/4
3	Lightweight	2-1/4	5-3/4

Types 3.5 Epicore-A, 3.5 ECA

Restrained Assembly Rating Hr	Concrete (Type)	Concrete Cover In.	Total Slab Thkns In.
1	Normal Weight	2-3/4	6-1/4
1	Lightweight	2	5-1/2
1-1/2	Normal Weight	3-1/4	6-3/4
1-1/2	Lightweight	2-1/4	5-3/4
2	Normal Weight	3-3/4	7-1/4
2	Lightweight	2-1/2	6
3	Normal Weight	4-1/2	8
3	Lightweight	3-7/16	6-15/16

3. **Welded Wire Fabric —** 6 x 6—W1.4 x W1.4.

4. **Steel Floor or Form Units* —** Composite 3-1/2 in. deep, 24 in. wide, 22 MSG min galv fluted units. Welded or mechanically attached to supports 12 in. OC max. Adjacent units screwed or welded together 36 in. OC at joints. For composite slab clear spans not more that 10 ft, the Unrestrained Assembly Rating is 1-1/2 hr.
EPIC METALS CORP — Types EC3.5, ECA3.5.

5. **Spray-Applied Fire Resistant Materials*** — Applied by mixing with water and spraying in more than one coat to steel beam surfaces which are clean and free of dirt, loose scale, and oil. Min average and min individual density of 15 and 14 pcf, respectively, for Types 300, 300AC, 300ES, 300HS, 300N, 3000, 3000ES and SB. For Types 400AC and 400ES min average and min individual density of 22 and 19 pcf, respectively. For method of density determination, see Design Information Section, Sprayed Material. The Spray-Applied Fire Resistant Materials shall be applied to the floor units a min of 2 in. beyond each side of the beam's top flange at the beam thickness. Crest areas above the beam need not be filled with Spray-Applied Fire Resistant Materials.
The min thicknesses of Spray-Applied Fire Resistant Materials required for various fire resistance ratings are shown in the table below:

Restrained Assembly Rating Hr	Unrestrained Beam Rating Hr	Min Beam Size	Min Thkns on Beam In.
1-1/2, 2, 3	1-1/2	W10x29	3/4
1, 1-1/2, 2	1	W10x29	9/16
1-1/2, 2, 3	1-1/2	W8x28	3/4
1, 1-1/2, 2	1	W8x28	1/2

BERLIN CO LTD — Types 300, 300ES, 300N or SB.
GREENTECH THERMAL INSULATION PRODUCTS MFG CO L L C — Types 300, 300AC, or 400AC.
ISOLATEK INTERNATIONAL — Types 300, 300AC, 300ES, 300HS, 300N, SB, 400AC, 400ES, 3000 or 3000ES.
NEWKEM PRODUCTS CORP — Types 300, 300ES, 300N, or SB.

In lieu of Item 5, **Spray-Applied Fire Resistant Materials*** — (Not shown)

5A. **Spray-Applied Fire Resistant Materials* —** Applied by mixing with water and spraying in more than one coat to steel beam surfaces which are clean and free of dirt, loose scale, and oil. Min average and min individual density of 17.5 and 16 pcf, respectively, for Type 300TW. Min average and min individual density of 22 and 19 pcf, respectively, for Type 400. For method of density determination, see Design Information Section, Sprayed Material. The Spray-Applied Fire Resistant Materials shall be applied to the floor units a min of 2 in. beyond each side of the beam's top flange at the beam thickness. Crest areas above the beam need not be filled with Spray-Applied Fire Resistant Materials.
The min thicknesses of Spray-Applied Fire Resistant Materials required for various fire resistance ratings are shown in the table below:

Restrained Assembly Rating Hr	Unrestrained Beam Rating Hr	Min Beam Size	Min Thkns on Beam In.
1-1/2, 2, 3	1-1/2	W10x29	3/4
1, 1-1/2, 2	1	W10x29	9/16
1-1/2, 2, 3	1-1/2	W8x28	3/4
1, 1-1/2, 2	1	W8x28	1/2

GREENTECH THERMAL INSULATION PRODUCTS MFG CO L L C — Type 400.
ISOLATEK INTERNATIONAL — Types 300TW or 400.
NEWKEM PRODUCTS CORP — Type 400.

In lieu of Item 5 and 5A, **Spray-Applied Fire Resistant Materials*** — (Not shown)

5B. Applied by spraying with water in one coat, to a final untamped thickness as shown above to steel beam surface which is free of dirt, oil, and scale. Use of adhesive is optional. Steel beam surfaces shall be wetted with water before sprayed-fiber application. The material shall be sprayed to the floor units a min of 2 in. beyond the beam's top flange at the beam thickness. Crest areas above the beam need not be filled with fiber. After completion of application, all surfaces of the material shall be given a light spray of water. Min avg untamped density, 13 pcf, with min ind untamped density, 11 pcf for Types II, II HS, or DC/F. Min avg and min ind untamped densities of 22 and 19 pcf, respectively, for Type HP. For method of density determination, refer to Design Information Section.

Restrained Assembly Rating Hr	Unrestrained Beam Rating Hr	Min Beam Size	Min Thkns on Beam In.
1-1/2, 2, 3	1-1/2	W10x29	3/4
1, 1-1/2, 2	1	W10x29	9/16
1-1/2, 2, 3	1-1/2	W8x28	3/4
1, 1-1/2, 2	1	W8x28	1/2

ISOLATEK INTERNATIONAL — Type D-C/F, HP, II, or Type II HS, Type EBS or Type X adhesive/sealer is optional.

6. **Joint Cover** — Optional — Studs, 3/4 in. diam by 3 in. long headed type or equivalent per AISC specifications. Welded to the top flange of the beam through the steel form units.
*** Indicates such products shall bear the UL or cUL Certification Mark for jurisdictions employing the UL or cUL Certification (such as Canada), respectively.**

Design No. X790

November 17, 2014

Ratings — 1, 1-1/2, 2, 3 and 4 Hr.
*** Indicates such products shall bear the UL or cUL Certification Mark for jurisdictions employing the UL or cUL Certification (such as Canada), respectively.**

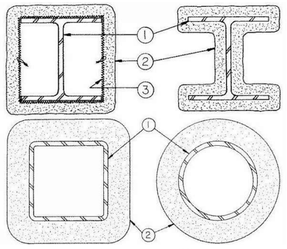

1. Steel Column, Steel Pipe or Steel Tube — Wide flange steel column (W) or steel circular pipe (SP) or steel square or rectangular tube (ST), min sizes as shown in the tables below.
2. Spray-Applied Fire Resistant Materials* — Applied by mixing with water and spraying in one or more coats to the thicknesses shown below, to steel surfaces which are clean and free of dirt, loose scale, and oil. Min average and min individual density of 15 and 14 pcf, for Types 300, 300AC, 300ES, 300HS, 300N, 3000, 3000ES and SB. For Types 400AC and 400ES min average and min individual density of 22 and 19 pcf, respectively. For method of density determination, see Design Information Section, Sprayed Material.
The min thickness of Spray-Applied Fire Resistant Materials required for various fire resistance ratings of contour sprayed or boxed wide flange columns are shown in the table below:

Column Size	W/D	Min Thkns In. 1 Hr	1-1/2 Hr	2 Hr	3 Hr	4 Hr
W6x9	0.33	15/16	1-1/4	1-9/16	2-1/8	2-11/16
W6x12	0.43	13/16	1-1/8	1-7/16	2	2-9/16
W6x16	0.57	11/16	1	1-5/16	1-7/8	2-3/8
W8x28	0.68	5/8	15/16	1-1/4	1-13/16	2-5/16
W10x49	0.83	9/16	13/16	1-1/8	1-5/8	2-1/8
W12x106	1.46	3/8	9/16	13/16	1-1/4	1-11/16
W14x233	2.52	1/4	3/8	1/2	7/8	1-3/16
W14x730	6.68	1/4	1/4	1/4	3/8	1/2

As an alternate to the above table, the required thickness of Spray-Applied Fire Resistant Materials to be applied to all surfaces of the steel columns for all rating periods may be determined from the following equations:

$$h = \frac{R}{75\,(W/D) + 32}$$

(for column W/D range of 0.33 to 2.51)

$$h = \frac{R}{75\,(W/D) + 15}$$

(for column W/D range of 2.51 to 6.68)
Where:
h = Spray-Applied Fire Resistant Materials thickness in the range of 1/4 to 4-1/2 in. (rounded up to the nearest 1/16 in.)
R = Fire resistance rating period in minutes (60-240 mins.)
D = Heated perimeter of the steel column in inches.
W = Weight of the steel column in lbs per foot.
The thicknesses contained in the table below are applicable when the Spray-Applied Fire Resistant Materials applied to the column's flange tips are reduced to one-half that shown in the table below (for contour application):

Column Size In.	Min Thkns In. 1 Hr	1-1/2 Hr	2 Hr	3 Hr	4 Hr
W6x9	1	1-3/8	1-3/4	2-7/16	3-1/8
W6x12	7/8	1-1/4	1-5/8	2-5/16	3-1/16
W6x16	3/4	1-1/8	1-7/16	2-1/16	2-11/16
W8x28	11/16	1	1-5/16	1-15/16	2-1/2
W10x49	5/8	15/16	1-3/16	1-3/4	2-3/8
W12x106	3/8	5/8	7/8	1-3/8	1-13/16
W14x233	5/16	3/8	9/16	15/16	1-5/16
W14x730	5/16	5/16	5/16	7/16	5/8

The min thickness of Spray-Applied Fire Resistant Materials required for various fire resistance ratings of contour sprayed steel pipes or tubes are shown on the table below:

Column Size In.	A/P	Min Thkns 1 Hr	1-1/2 Hr	In. 2 Hr	3 Hr	4 Hr
SP 4x0.237	0.22	11/16	1	1-3/8	2-1/16	2-3/4
ST 4x4x0.1875	0.18	3/4	1-1/16	1-7/16	2-1/16	2-11/16
ST 4x4x0.3125	0.29	1/2	13/16	1-1/8	1-3/4	2-5/16
ST 4x4x0.375	0.34	7/16	3/4	1	1-9/16	2-1/8
ST 4x4x0.5	0.44	3/8	9/16	7/8	1-3/8	1-7/8
ST20x20x0.75 in	0.72	5/16	1/2	11/16	1-1/16	1-7/16
ST20x20x1 in.	0.95	1/4	3/8	1/2	13/16	1-1/8
ST20x20x1.5 in.	1.39	1/4	1/4	3/8	5/8	13/16
ST20x20x1.75 in.	1.60	1/4	1/4	3/8	1/2	3/4
ST32x32x1.25 in.	1.20	1/4	5/16	7/16	11/16	15/16
ST 36x24x0.5	0.49	5/16	7/16	11/16	1-1/8	1-9/16

As an alternate to the table above, the required thickness of Spray-Applied Fire Resistant Materials to be applied to all surfaces of the steel pipes or tubes for all rating periods may be determined from the following equation:

$$h = \frac{R}{188\,(A/P) + 45}$$

Where:
h = Spray-Applied Fire Resistant Materials thickness in the range of 5/16 to 4-1/4 in. (rounded up to the nearest 1/16 in.)
R = Fire resistance rating in minutes (60-240 mins.)
A = Cross-sectional area of pipe or tube.
P = Heated perimeter of steel pipe or tube.
A/P = 0.18 to 0.49.
The A/P ratio of a circular pipe is determined by:

$$A/P = \frac{t\,(d\text{-}t)}{d}$$

Where:
d = the outer diameter of the pipe (in.)
t = the wall thickness of the pipe (in.)
The A/P ratio of a rectangular tube is determined by:

$$A/P = \frac{t\,(a + b - 2t)}{a + b}$$

Where:
a = the outer width of the tube (in.)
b = the outer length of the tube (in.)
t = the wall thickness of the tube (in.)

BERLIN CO LTD — Types 300, 300ES, 300N or SB.
GREENTECH THERMAL INSULATION PRODUCTS MFG CO L L C — Types 300, 300AC, or 400AC.
ISOLATEK INTERNATIONAL — Type 300, 300AC, 300ES, 300HS, 300N, 400AC, 400ES, SB, 3000 or 3000ES.
NEWKEM PRODUCTS CORP — Types 300, 300ES, 300N or SB.

2A. (As an alternate to Item 2) Spray-Applied Fire Resistant Materials* — Applied by mixing with water and spraying in one or more coats to the thicknesses shown below, to steel surfaces which are clean and free of dirt, loose scale, and oil. Min average and min individual density of 17.5 and 16 pcf, respectively, for Type 300TW. Min average and min individual density of 22 and 19 pcf, respectively, for Type 400. For method of density determination, see Design Information Section, Sprayed Material.
The min thickness of Spray-Applied Fire Resistant Materials required for various fire resistance ratings is shown in Item 2.
BERLIN CO LTD — Type 400.

GREENTECH THERMAL INSULATION PRODUCTS MFG CO L L C — Type 400.

ISOLATEK INTERNATIONAL — Type 300TW or Type 400.

NEWKEM PRODUCTS CORP — Type 400.

2B. (As an alternate to Item 2 and 2A) — Spray-Applied Fire Resistant Materials* — Prepared by mixing with water according to instructions on each bag of mixture and spray- or trowel-applied to steel surfaces which are free of dirt, oil or scale. Min average density of 17.5 pcf with min individual value of 17.0 pcf. For method of density determination, see Design Information Section, Sprayed Material.
The min thickness of Spray-Applied Fire Resistant Materials required for various fire resistance ratings is shown in Item 2.
ISOLATEK INTERNATIONAL — Type 280.

3. Metal Lath — (Optional for contour application) — 3.4 lb/sq yd galv or painted expanded steel lath. Lath shall be lapped 1 in. and tied together with No. 18 SWG galv steel wire spaced vertically 6 in. OC.
* Indicates such products shall bear the UL or cUL Certification Mark for jurisdictions employing the UL or cUL Certification (such as Canada), respectively.

Design No. XR704

November 30, 2018

Ratings — 3/4, 1, 1-1/2, 2, 2-1/2, 3 or 4 Hr
*** Indicates such products shall bear the UL or cUL Certification Mark for jurisdictions employing the UL or cUL Certification (such as Canada), respectively.**

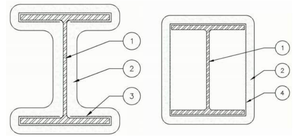

1. **Steel Column —** Min size of column W10x49.

2. **Spray-Applied Fire Resistant Materials* —** See table below for appropriate thickness. Prepared by mixing with water according to instructions on each bag of mixture and spraying in one or more coats, as necessary, directly to the column or onto the metal lath surfaces, which must be clean and free of dirt, loose scale and oil. As an alternate to spraying, Type M-II/P may be machine mixed and trowel applied. Min avg density of 44 pcf, with min ind. value of 40 pcf for Type M-II. Min avg density of 47 pcf, with min ind. value of 43 pcf for Type M-II/P. Min avg density of 44 pcf, with min ind value of 42 pcf for Type TG. For method of density determination, see Design Information Section, Sprayed Material.

Rating, Hr	Min Thickness, In.(mm) Contour Application	Min Thickness, In. (mm) Boxed Protection
3/4	11/16 (17.5)	11/16 (17.5)
1	13/16 (20.7)	13/16 (20.7)
1-1/2	1-1/16 (27.0)	15/16 (23.9)
2	1-5/16 (33.4)	15/16 (23.9)
2-1/2	1-9/16 (39.7)	1-3/16 (30.2)
3	1-13/16 (46.0)	1-7/16 (36.6)
4	2-5/16 (58.8)	2-1/4 (57.2)

BERLIN CO LTD — Type M-II or Type TG, investigated for exterior use, and additionally evaluated for acid and solvent spray exposure.
GREENTECH THERMAL INSULATION PRODUCTS MFG CO L L C — Type M-II, M-II/P or TG. Type M-II, M-II/P or TG investigated for exterior use, and additionally evaluated for acid and solvent spray exposure.
ISOLATEK INTERNATIONAL — Type M-II, M-II/P or Type TG investigated for exterior use, and additionally evaluated for acid and solvent spray exposure.
NEWKEM PRODUCTS CORP — Type M-II, M-II/P or Type TG, investigated for exterior use, and additionally evaluated for acid and solvent spray exposure.
PERLITE ITALIANA SRL — Type M-II or M-II/P, investigated for exterior use, and additionally evaluated for acid and solvent spray exposure.

The thicknesses of Spray-Applied Fire Resistant Materials shown below are applicable when the protection of the column flange edges is reduced to one-half.

Min Required Thickness (inch) for Hourly Rating Period (min) Column Size	45	60	90	120	150	180	240
W10x49	3/4	7/8	1-3/16	1-1/2	1-13/16	2-1/8	2-11/16

Min Required Thickness (mm) for Hourly Rating Period (min) Column Size	45	60	90	120	150	180	240
W10x49	19.1	22.3	30.2	38.1	46.1	54	68.3

3. **Reinforced Mesh —** Galv steel wire, No. 20 SWG, twisted to form 1 or 2 in. hexagons. Embedded in Spray-Applied Fire Resistant Materials prior to application of final coat. Wrapped around the column flanges.

3A. **Metal Lath (Not Shown) —** In lieu of the reinforced mesh, galv. expanded steel lath, weighing 3.4 lb per sq yd may be used. Lath secured tight to column by gunned or stud welding pins 16 in on-center along the lath edges. Metal lath shall reach around the flange a minimum 1-1/2" toward web of column.

4. **Metal Lath —** For boxed type protection. Min 3.4 lb per sq yd expanded steel. Lath lapped 2 in. at vertical joint on column flange and tied together with No. 18 SWG galv steel wire, spaced vertically 14 in. OC.

4A. **Corner Bead —** (Optional - Not Shown) — No. 25 MSG galv expanded steel corner bead with minimum 2-in legs. May be used in conjunction with column cage. When used, placed over each corner of column cage and attached to metal lath with tie wire spaced 18 in. O.C.

*** Indicates such products shall bear the UL or cUL Certification Mark for jurisdictions employing the UL or cUL Certification (such as Canada), respectively.**

CARTAYA & ASSOCIATES
ARCHITECTS P.A.
cartayaandassociates.com
2400 E. COMMERCIAL BLVD. SUITE 201
FT. LAUDERDALE, FLORIDA 33308
954-771-2724

SEAL:
AA C001388

PROJECT:
CITY OF DELRAY BEACH
POMPEY PARK REC CENTER
1101 NW 2ND ST, DELRAY BEACH
FL 33444

RELEASED FOR PERMIT, AS NOTED BELOW AND IN CONJUNCTION WITH THE DRAWINGS AND SPECIFICATIONS PREPARED BY THIS OFFICE. THE CONTRACTOR SHALL VERIFY ALL EXISTING CONDITIONS AND DIMENSIONS FOR THE FULLEST LEGAL RESOURCE. THE CONTRACTOR SHALL VERIFY ALL EXISTING CONDITIONS AND DIMENSIONS

REVISIONS:

CONFORMED SET 09/22/2025

TITLE:
UL FIRE RESISTANCE
SPRAY-APPLIED DETAILS

DATE: Dec 27, 2022
DRAWN BY: SV, CC, EE, LS
CHECKED BY: JJ, LS, JS

JOB NO:
2122

SHEET:
A-623

10/22/2025 3:14:51 PM C:\Users\dloperal\Documents\2122 - Pompey Park - V2021_dloperaJSN8T.rvt

SYSTEM No. WW-D-0092

October 13, 2014

Assembly Rating — 2 Hr
Nominal Joint Width — ½ to 2 in.
Class II & III Movement Capabilities — 50% Compression or Extension

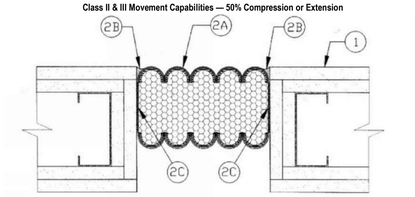

1. Wall Assembly — The 2 hr fire rated framed gypsum wallboard wall assembly shall be constructed of the materials and in the manner specified in the individual U300 or U400 Series Wall and Partition Designs in the UL Fire Resistance Directory and shall include the following construction features:

A. Studs — Steel studs to be min 3-5/8 in. (89 mm) wide and spaced max 24 in. (610 mm) OC. Wood studs to be 2 by 4 in. (38 by 89 mm) lumber spaced max 16 in. (406 mm) OC.

B. Gypsum Board* — Wallboard sheets to be installed to a min total thickness of 1-1/4 in. (32 mm) on each side of wall and on each stud face within joint opening.

2. Joint System — Nominal width of joint is ½ to 2 in. (13 to 50 mm). The joint system is designed to accommodate a max 50 percent compression or extension from its installed width. The joint system shall consist of the following:

A. Forming Material* — Compressed, fire-retardant impregnated, 3 ¾ in. (95 mm) deep foam coated on each side with silicone. Foam is installed in joint opening as a permanent form.

EMSEAL L L C — WFR2 Mechanical joint system.

B. Sealant Band — (Optional) — Watertight ¾ in. (19 mm) deep silicone sealant band and corner bead supplied by joint system manufacturer, and installed in accordance with installation instruction.

C. Epoxy adhesive — Consists of two parts; part A (base), and part B (hardener). The epoxy is supplied by joint system manufacturer, and installed in accordance with installation instructions.

* Indicates such products shall bear the UL or cUL Certification Mark for jurisdictions employing the UL or cUL Certification (such as Canada), respectively.

SYSTEM No. WW-D-0093

October 13, 2014

Assembly Rating — 2 Hr
Nominal Joint Width — ½ to 2 in.
Class II & III Movement Capabilities — 50% Compression or Extension

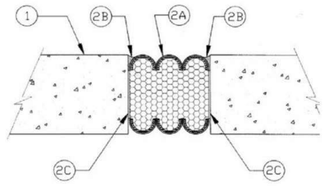

1. Wall Assembly — Min 4-1/2 in. (114 mm) thick reinforced normal weight 150 pcf, (2400 kg/cu meter) structural concrete. Wall may also be constructed of any UL Classified **Concrete Blocks*.**

See **Concrete Blocks (CAZT)** category in the Fire Resistance Directory for names of manufacturers.

2. Floor Assembly — Min 4-1/2 in. (114 mm) thick reinforced normal weight 150 pcf, (2400 kg/cu meter), structural concrete.

3. Joint System — Nominal width of joint is ½ to 2 in. (13 to 50 mm). The joint system is designed to accommodate a max 50 percent compression or extension from its installed width. The joint system shall consist of the following:

A. Forming Material* — Compressed, fire-retardant impregnated, 3 ¾ in. (95 mm) deep foam. Top and underside side of foam is coated with polyurethane. Silicone may also be applied to the top and underside of the foam. Foam may comprise vertical or horizontal laminations. Foam is installed in joint opening as a permanent form.

EMSEAL L L C — DFR2 Mechanical joint system.

B. Sealant Band — (Optional) — Watertight ¾ in. (19mm) deep silicone sealant band and corner bead supplied by joint system manufacturer, and installed in accordance with installation instruction.

C. Epoxy adhesive — Consists of two parts; part A (base), and part B (hardener). The epoxy is supplied by joint system manufacturer, and installed in accordance with installation instructions.

*** Indicates such products shall bear the UL or cUL Certification Mark for jurisdictions employing the UL or cUL Certification (such as Canada), respectively.**

SYSTEM No. WW-D-1083

October 13, 2014

Assembly Rating — 2 Hr
Nominal Joint Width — 2-1/4 to 6 in.
Class II & III Movement Capabilities — 50% Compression or Extension

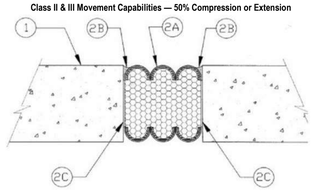

1. Wall Assembly — Min 4 in. (100 mm) thick reinforced lightweight or normal weight (100-150 pcf, or 1600-2400 kg/cu meter), structural concrete. Wall may also be constructed of any UL Classified **Concrete Blocks*.**
See **Concrete Blocks (CAZT)** category in the Fire Resistance Directory for names of manufacturers.
2. Joint System — Nominal width of joint is 2-1/4 to 6 in. (57 to 150 mm). The joint system is designed to accommodate a max 50 percent compression or extension from its installed width. The joint system shall consist of the following:

A. Forming Material* — Compressed, fire-retardant impregnated, 3-3/4 in. (95 mm) deep foam coated on each side with polyurethane. Foam is installed in joint opening as a permanent form.
EMSEAL L L C — SSW2 Mechanical joint system.
B. Sealant Band — (Optional) — Watertight 3/4 in. (19 mm) deep polyurethane sealant band and corner bead supplied by joint system manufacturer, and installed in accordance with installation instruction.
C. Epoxy Adhesive — Consists of two parts; part A (base), and part B (hardener). The epoxy is supplied by joint system manufacturer, and installed in accordance with installation instructions.

* Indicates such products shall bear the UL or cUL Certification Mark for jurisdictions employing the UL or cUL Certification (such as Canada), respectively.

SYSTEM No. FF-D-0052

August 21, 2014

Assembly Rating — 2 Hr
Nominal Joint Width — ½ to 2 in.
Class II & III Movement Capabilities — 50% Compression Or Extension

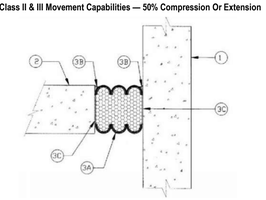

1. Wall Assembly — Min 4-1/2 in. (114 mm) thick reinforced normal weight 150 pcf, (2400 kg/cu meter) structural concrete. Wall may also be constructed of any UL Classified **Concrete Blocks*.**

See **Concrete Blocks (CAZT)** category in the Fire Resistance Directory for names of manufacturers.

2. Floor Assembly — Min 4-1/2 in. (114 mm) thick reinforced normal weight 150 pcf, (2400 kg/cu meter), structural concrete.

3. Joint System — Nominal width of joint is ½ to 2 in. (13 to 50 mm). The joint system is designed to accommodate a max 50 percent compression or extension from its installed width. The joint system shall consist of the following:

A. Forming Material* — Compressed, fire-retardant impregnated, 3 ¾ in. (95 mm) deep foam. Top and underside side of foam is coated with polyurethane. Silicone may also be applied to the top and underside of the foam. Foam may comprise vertical or horizontal laminations. Foam is installed in joint opening as a permanent form.

EMSEAL L L C — DFR2 Mechanical joint system.

B. Sealant Band — (Optional) — Watertight ¾ in. (19mm) deep silicone sealant band and corner bead supplied by joint system manufacturer, and installed in accordance with installation instruction.

C. Epoxy adhesive — Consists of two parts; part A (base), and part B (hardener). The epoxy is supplied by joint system manufacturer, and installed in accordance with installation instructions.

*** Indicates such products shall bear the UL or cUL Certification Mark for jurisdictions employing the UL or cUL Certification (such as Canada), respectively.**

SYSTEM No. FF-D-0053

June 07, 2010

Assembly Rating — 3 Hr
Nominal Joint Width — ½ to 2 in.
Class II & III Movement Capabilities — 25% Compression Or Extension

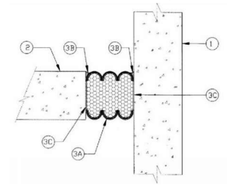

1. Wall Assembly — Min 4-1/2 in. (114 mm) thick reinforced normal weight 150 pcf, (2400 kg/cu meter) structural concrete. Wall may also be constructed of any UL Classified **Concrete Blocks*.**

See **Concrete Blocks (CAZT)** category in the Fire Resistance Directory for names of manufacturers.

2. Floor Assembly — Min 4-1/2 in. (114 mm) thick reinforced normal weight 150 pcf, (2400 kg/cu meter), structural concrete.

3. Joint System — Nominal width of joint is ½ to 2 in. (13 to 50 mm). The joint system is designed to accommodate a max 25 percent compression or extension from its installed width. The joint system shall consist of the following:

A. Forming Material* — Compressed, fire-retardant impregnated, 3 ¾ in. (95 mm) deep foam. Topside of foam is coated with Silicone and underside is coated with intumescent. As an option, one additional layer of Silicone may be applied over the underside layer of intumescent. Foam is installed in joint opening as a permanent form.

EMSEAL L L C — DFR3 Mechanical joint system.

B. Sealant Band — (Optional) — Watertight ¾ in. (19mm) deep silicone sealant band and corner bead supplied by joint system manufacturer, and installed in accordance with installation instruction.

C. Epoxy adhesive — Consists of two parts; part A (base), and part B (hardener). The epoxy is supplied by joint system manufacturer, and installed in accordance with installation instructions.

*Bearing the UL Classification Mark

SYSTEM - NOT RATED

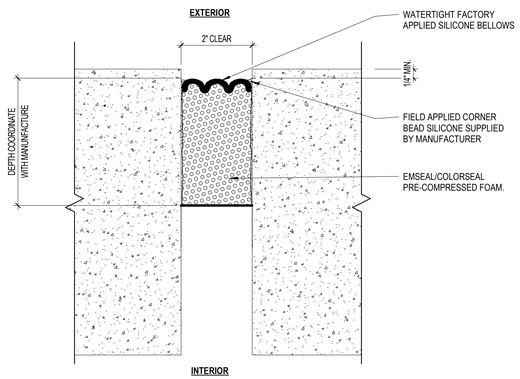

SYSTEM No. FF-D-0075

August 21, 2014

Assembly Rating — 2 Hr
Nominal Joint Width — ½ to 2 in.
Class II & III Movement Capabilities — 50% Compression and Extension

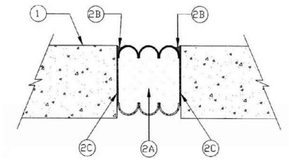

1. Floor Assembly — Min 4-1/2 in. (114 mm) thick reinforced normal weight 150 pcf, (2400 kg/cu meter), structural concrete.
2. Joint System — Nominal width of joint is ½ to 2 in. (13 to 50 mm). The joint system is designed to accommodate a max 50 percent compression or extension from its installed width. The joint system shall consist of the following:

A. Forming Material* — Compressed, fire-retardant impregnated, 3 ¾ in. (95 mm) deep foam. Top and underside of foam is coated with Silicone. Foam may comprise vertical or horizontal laminations. Foam is installed in joint opening as a permanent form.

EMSEAL L L C — DFR2 Mechanical joint system.

B. Sealant Band — (Optional) — Watertight ¾ in. (19 mm) deep silicone sealant band and corner bead supplied by joint system manufacturer, and installed in accordance with installation instruction.

C. Epoxy adhesive — Consists of two parts; part A (base), and part B (hardener). The epoxy is supplied by joint system manufacturer, and installed in accordance with installation instructions.

*** Indicates such products shall bear the UL or cUL Certification Mark for jurisdictions employing the UL or cUL Certification (such as Canada), respectively.**

SYSTEM No. FF-D-0078

August 31, 2015

ANSI/UL2079
Assembly Rating — 3 Hr
Nominal Joint Width — ½ to 2 in.
Class II & III Movement Capabilities — 25% Compression and Extension

CAN/ULC S115
F Ratings — 3 Hr
FT Ratings — 3 Hr
FH Ratings — 3 Hr
Nominal Joint Width —1/2 In. (13mm) to 2 In. (50mm).
Class II or III Movement Capabilities — 25% Compression and Extension

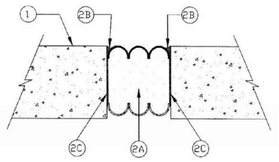

1. Floor Assembly — Min 5 in. (127 mm) thick reinforced lightweight or normal weight (100-150 pcf, or1600-2400 kg/cu meter), structural concrete.
2. Joint System — Nominal width of joint is 1/2 to 2 in. (13 to 50 mm). The joint system is designed to accommodate a max 25 percent compression or extension from its installed width. The joint system shall consist of the following:
A. Forming Material* — Compressed, fire-retardant impregnated, 3 3/4 in. (95 mm) deep foam. Topside of foam is coated with silicone and underside is coated with intumescent. As an option, one additional layer of silicone may be applied over the underside layer of intumescent. Foam is installed in joint opening as a permanent form.
EMSEAL L L C — DFR3 Mechanical joint system.

B. Sealant Band — (Optional) —Watertight 3/4 in. (19 mm) deep silicone sealant band and corner bead supplied by joint system manufacturer, and installed in accordance with installation instruction.
C. Epoxy adhesive — Consists of two parts; part A (base), and part B (hardener). The epoxy is supplied by joint system manufacturer, and installed in accordance with installation instructions.
* Indicates such products shall bear the UL or cUL Certification Mark for jurisdictions employing the UL or cUL Certification (such as Canada), respectively.

SYSTEM No. WW-D-0099

January 26, 2011

Assembly Rating — 3 Hr Nominal Joint Width — ½ to 2 in.

Class II & III Movement Capabilities — 25% Compression or Extension

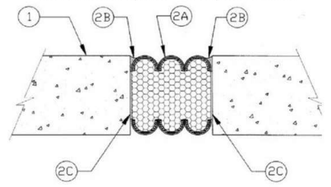

1. **Wall Assembly —** Min 5 in. (127 m m) thick reinforced lightweight or norm al weight (100-150 pcf, or 1600- 2400 kg/cu m eter), structural concrete. Wall m ay also be constructed of any UL Classified **Concrete Blocks*.**

   See **Concrete Blocks** (CAZT) ca tegory in the Fire Resistance Dire ctory for nam es of manufacturers.

2. **Joint System — Nominal width of joint is ½ to 2 in. (13 to 50 mm). The joint system is designed to accommodate a max 25 percent compression or extension from its installed width.** The joint system shall consist of the following:

   A. **Forming Material* —** Com pressed, fire-retardant im pregnated, 5 in. (127 m m) deep foam coated on each side with intum escent and silicone. Foam is installed in joint opening as a perm anent form.

   EMSEAL L L C — WFR3 Mechanical joint system .

   B. **Sealant Band —** (Optional) — Watertight ¾ in. (19 m m) deep silicone sealant band and corner bead supplied by joint system m anufacturer, and installed in accordance with installation instruction.
   C. **Epoxy adhesive —** Consists of two parts; part A (base), and part B (hardener). The epoxy is supplied by joint system m anufacturer, and installed in accordance with installation instructions.

*Bearing the UL Classification Mark

The appearance of a com pany's nam e or product in this database does not in itself assure that products so identified have been m anufactured under UL's Follow-Up Service. Only those products bearing the UL Mark should be considered to be Listed and cove re d under UL's Follow-Up Se rvice . Always look for the Ma rk on the product.
UL perm its the reproduction of the m aterial contained in the Online Certification Directory subject to the following conditions: 1. The Guide Inform ation, Designs and/or Listings (files) m ust be presented in their entirety and in a non-m isleading m anner, without any m anipulation of the data (or drawings). 2. The statem ent "Reprinted from the Online Certifications Directory with perm ission from Underwriters Laboratories Inc." m ust appear adjacent to the extracted m aterial. In addition, the reprinted material m ust include a copyright notice in the following form at: "Copyright © 2011 Underwriters Laboratories Inc.®"

CARTAYA & ASSOCIATES
ARCHITECTS P.A.
cartayaandassociates.com

2400 E. COMMERCIAL BLVD. SUITE 201
FT. LAUDERDALE, FLORIDA 33308
954-771-2724

SEAL: AA C001388

PROJECT:
CITY OF DELRAY BEACH
POMPEY PARK REC CENTER
1101 NW 2ND ST, DELRAY BEACH FL 33444

ALL DESIGNS REPRESENTED BY THIS SHEET ARE FOR USE ON AND IN CONJUNCTION WITH THE SPECIFIED PROJECT. THIS IS THE EXCLUSIVE PROPERTY OF CARTAYA & ASSOCIATES ARCHITECTS P.A. AND MAY NOT BE USED IN WHOLE OR IN PART FOR ANY OTHER PROJECT WITHOUT THE EXPRESS WRITTEN CONSENT OF CARTAYA & ASSOCIATES ARCHITECTS P.A. A PRINCIPAL OF THE FIRM OR BE LIABLE FOR THE FULL LEGAL RESOURCE. THE CONTRACTOR SHALL VERIFY ALL EXISTING CONDITIONS AND DIMENSIONS AND REPORT ANY DISCREPANCIES TO THE ARCHITECT BEFORE PROCEEDING. DO NOT SCALE DRAWINGS

REVISIONS:

CONFORMED SET 09/22/2025

TITLE: UL FIRE RESISTANCE JOINT SYSTEM DETAILS

DATE: Dec 27, 2022
DRAWN BY: SV, CC, EE, LS
CHECKED BY: JJ, LS, JS

JOB NO: 2122

SHEET: A-624

10/22/2023 3:14:51 PM C:\Users\dlopera\Documents\2122 - Pompey Park - V2021_dlopera.rvt

SYSTEM No. HW-D-0001

October 27, 2015

ANSI/UL2079

Assembly Rating — 1 Hr
Nominal Joint Width - 5/8, 1, 2 or 3 in. (See Item 3A)
Class II or III Movement Capabilities — 80% Compression or Extension
L Rating At Ambient — Less Than 1 CFM/lin ft
L Rating At 400 F — Less Than 1 CFM/lin ft

CAN/ULC S115

F Rating — 1 Hr
FT Rating —1 Hr
FH Rating — 1 Hr
FTH Rating — 1 Hr
Nominal Joint Width - 16, 25, 51 or 76 mm (See Item 3A)
Class II or III Movement Capabilities — 80% Compression or Extension
L Rating At Ambient — Less Than 1.55 L/s/lin m
L Rating At 400 F — Less Than 1.55 L/s/lin m

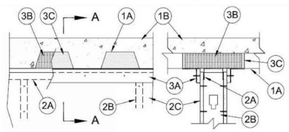

Section A-A

1. **Floor Assembly** — The fire-rated fluted steel deck/concrete floor assembly shall be constructed of the materials and in the manner described in the individual Floor-Ceiling Design in the UL Fire Resistance Directory and shall include the following construction features:
   A. **Steel Floor and Form Units*** — Max 3 in. (76 mm) deep galv steel fluted floor units.
   B. **Concrete** — Min 2 1/2 in. (64 mm) thick reinforced concrete, as measured from the top plane of the floor units.

1A. **Roof Assembly** — As an alternate to Item 1 Floor Assembly, the fire-rated roof assembly shall be constructed of the materials and in the manner described in the individual P700, P800 or P900 series Roof-Ceiling Designs in the UL Fire Resistance Directory and shall contain max 1-1/2 in. (38 mm) deep fluted galv steel deck. The hourly fire rating of the roof assembly shall be equal to or greater than the hourly fire rating of the wall assembly. In the case of spray-applied protection materials on the steel deck, the joint system shall be installed prior to the spray-applied protection material.

1B. **Floor Assembly** — As an alternate to Item 1 Floor Assembly, min 4-1/2 in. (114 mm) thick reinforced lightweight or normal weight (100-150 pcf or 1600-2400 kg/m3) structural concrete.

2. **Wall Assembly** — The 1 hr fire-rated nonbearing gypsum board/steel stud wall assembly shall be constructed of the materials and in the manner described in the individual U400, V400 or W400 Series Wall and Partition Designs in the UL Fire Resistance Directory and shall include the following construction features:
   A. **Steel Floor And Ceiling Runners** — Floor and ceiling runners of wall assembly shall consist of min 25 ga galv steel channels for nom 5/8 in. (16 mm) joints. Ceiling runner to be min 20 ga steel channels for joints greater than 5/8 in. Ceiling runner to be sized to accommodate steel studs (Item 2B) and properly sized according to structural requirements. (See table under Item 3A for minimum flange lengths). Ceiling runner installed perpendicular to direction of fluted steel deck and secured to valleys with steel masonry anchors or by welds spaced max 12 in. (305 mm) OC. Ceiling runner secured to concrete floor slab (Item 1B) with steel masonry anchors spaced max 24 in. (610 mm) OC.
   A1. **Light Gauge Framing* - Notched Ceiling Runner —** As an alternate to the ceiling runners in Items 2A and 2A1, notched ceiling runners to consist of C-shaped galv steel channel with notched return flanges sized to accommodate steel studs (Item 2B). Notched ceiling runner installed perpendicular to direction of fluted steel deck and secured with steel masonry anchors spaced max 12 in. (305 mm) OC. Notched ceiling runner secured to concrete floor slab (Item 1B) with steel masonry anchors spaced max 24 in. (610 mm) OC. Notched ceiling runner suitable for 5/8 in. (16 mm) or 1 in. (25 mm) wide joints only.
   OLMAR SUPPLY INC — Type SCR

   B. **Studs** — Steel studs to be min 2 1/2 in. (64 mm) wide. Studs cut 5/8 to 1 in. (16 to 25 mm) less in length than assembly height for nom 5/8 in. (16 mm) joints, 1 to 1-1/4 in. (25 to 32 mm) for nom 1 in. (25 mm) joints, 2 to 2-1/4 in. (51 to 57 mm) for nom 2 in. (51 mm) joints and 3 to 3-1/4 in. (76 to 83 mm) for nom 3 in. (76 mm) joints. Studs to have bottom nesting in and resting on floor runner and with top nesting in ceiling runner without attachment. Stud spacing not to exceed 24 in. (610 mm) OC.
   C. **Gypsum Board*** — Gypsum board sheets installed to a min total thickness of 1/2 in. (13 mm) on each side of wall. Wall to be constructed as specified in the individual Wall and Partition Design in the UL Fire Resistance Directory except that a nom 5/8 in. (16 mm), 1 in. (25 mm), 2 in. (51 mm) or 3 in. (76 mm) gap shall be maintained between the top of the gypsum board and the bottom of the steel deck. The screws attaching gypsum board to studs (Item 2B) at the top of the wall shall be located 1 in. (25 mm), 1-1/4 in. (32 mm), 2-1/4 in. (57 mm) or 3-1/4 (83 mm) below the bottom of the ceiling runner (Item 2A) for nom 5/8 in. (16 mm), 1 in. (25 mm), 2 in. (51 mm) and 3 in. (76 mm) joints, respectively.

3. **Joint System — The joint system is designed to accommodate a max 80 percent compression or extension from its installed width.** The joint system consists of a forming material and fill material in the flutes of the steel deck and a "slip track" detail consisting of restraining angles in combination with gypsum board on the vertical flanges. When the floor assembly consists of a flat concrete slab (Item 1B), the forming material (Item 3B) and fill material (3C) are not used. The components of the system are as follows:
   A. **Restraining Angles** — Angles formed from min 25 ga galv. Piece of gypsum board cut from the same gypsum board used for the wall (Item 2C). See table below for min angle and gypsum board strip length. Gypsum board liner secured to steel angle with min 1 in. (25 mm) long self-drilling, self-tapping Type S bugle head steel screws spaced max 8 in. (203 mm) OC. along longitudinal centerline of steel angle. Screws installed through face of gypsum board such that excess screw length protrudes through leg of steel angle. Restraining angles installed along top of wall on each side of wall assembly with gypsum board liner against wall surface and with horizontal leg of steel angle against valleys of steel deck or bottom of floor slab. Restraining angles secured to valleys of steel deck or to concrete floor slab with steel masonry anchors spaced max 12 in. (305 mm) OC.

Nominal Joint Width, in. (mm)	Minimum Angle and Gypsum Board Strip Length, in. (mm)	Minimum Runner Leg Length, in. (mm)
5/8 (16)	2 (51)	2-1/2 (64)
1 (25)	3 (76)	3-1/2 (89)
2 (50)	4-1/2 (114)	5 (127)
3 (76)	6-1/2 (165)	7 (178)

   B. **Forming Material*** — Min 4 pcf (64 kg/m3) density mineral wool batt insulation firmly packed into flutes of steel deck across top of wall as a permanent form. Forming material to be recessed from edges of restraining angles on each side of wall to accommodate the required thickness of fill material.
   THERMAFIBER INC — Type SAF

   B1. **Forming Material*** — (Optional, Not Shown) - Preformed mineral wool plugs, formed to the shape of the fluted floor units, friction fit to completely fill the flutes above the ceiling channel. The plugs shall project beyond each side of the ceiling runner and shall be recessed from both wall surfaces to accommodate the required thickness of fill material (Item 3C). Additional forming material, described in Item 3B, to be used in conjunction with the plugs to fill the gap between the top of gypsum board and bottom of steel deck.
   THERMAFIBER INC — TopStop mineral wool deck plugs Type SAF batts

   C. **Fill, Void or Cavity Material*** — Min 1/2 in. (13 mm) thickness of fill material applied within the recess of each steel deck flute, flush with the outside edge of the restraining angle on each side of the wall. Dry mix material mixed with water at a rate of 2.1 parts dry mix to 1 part water, by weight, in accordance with accompanying instructions.
   UNITED STATES GYPSUM CO — Type FC

   C1. **Fill, Void or Cavity Material*** — As an alternate to Item 3C, min 1/2 in. (13 mm) thickness of two component fill material applied within the recess of each steel deck flute, flush with the outside edge of the restraining angle on each side of the wall. Ready-mixed component mixed with accelerator component at a rate of 66 parts of ready-mixed component to 1 part of accelerator component by weight in accordance with the accompanying installation instructions.
   UNITED STATES GYPSUM CO — Type RFC

   C2. **Fill, Void or Cavity Material*** — As an alternate to Item 3C, min 1/8 in. (3 mm) wet thickness of fill material sprayed or brushed on each side of the wall to completely cover mineral wool forming material (Item 3B) and to overlap a min of 1/2 in. (13 mm) onto restraining angle and steel deck.
   UNITED STATES GYPSUM CO — Type SA

   C3. **Fill, Void or Cavity Material*** — As an alternate to Item 3C, min 1/4 in. (6 mm) wet thickness of fill material sprayed on each side of the wall to completely cover the mineral wool forming material and to lap min 1/2 in. (13 mm) onto restraining angle and steel deck.
   UNITED STATES GYPSUM CO — Type AS

*** Indicates such products shall bear the UL or cUL Certification Mark for jurisdictions employing the UL or cUL Certification (such as Canada), respectively.**

SYSTEM No. HW-D-0002

October 27, 2015

ANSI/UL2079

Assembly Rating — 2 Hr
Nominal Joint Width - 5/8, 1, 2 or 3 in. (See Item 3A)
Class II or III Movement Capabilities — 80% Compression or Extension
L Rating At Ambient — Less Than 1 CFM/lin ft
L Rating At 400 F — Less Than 1 CFM/lin ft

CAN/ULC S115

F Rating — 2 Hr
FT Rating — 2 Hr
FH Rating — 2 Hr
FTH Rating — 2 Hr
Nominal Joint Width - 16, 25, 51 or 76 mm
Class II or III Movement Capabilities — 80% Compression or Extension
L Rating At Ambient — Less Than 1.55 L/s/lin m
L Rating At 400 F — Less Than 1.55 L/s/lin m

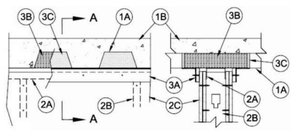

Section A-A

1. **Floor Assembly** — The fire-rated fluted steel deck/concrete floor assembly shall be constructed of the materials and in the manner described in the individual Floor-Ceiling Design in the UL Fire Resistance Directory and shall include the following construction features:
   A. **Steel Floor and Form Units*** — Max 3 in. (76 mm) deep galv steel fluted floor units.
   B. **Concrete** — Min 2-1/2 in. (64 mm) thick reinforced concrete, as measured from the top plane of the floor units.

1A. **Roof Assembly** — As an alternate to Item 1 Floor Assembly, the fire-rated roof assembly shall be constructed of the materials and in the manner described in the individual P700, P800 or P900 series Roof-Ceiling Designs in the UL Fire Resistance Directory and shall contain max 1-1/2 in. (38 mm) deep galv steel fluted roof units. The hourly fire rating of the roof assembly shall be equal to or greater than the hourly fire rating of the wall assembly. In the case of spray-applied protection materials on the steel roof units, the joint system shall be installed prior to the spray-applied protection material.

1B. **Floor Assembly** — As an alternate to Item 1 Floor Assembly, min 4-1/2 in. (114 mm) thick reinforced lightweight or normal weight (100-150 pcf or 1600-2400 kg/m3) structural concrete.

2. **Wall Assembly** — The 2 hr fire-rated nonbearing gypsum board/steel stud wall assembly shall be constructed of the materials and in the manner described in the individual U400, V400 or W400 Series Wall and Partition Designs in the UL Fire Resistance Directory and shall include the following construction features:
   A. **Steel Floor And Ceiling Runners** — Floor and ceiling runners of wall assembly shall consist of min 25 ga galv steel channels for nom 5/8 in. (16 mm) joints. Ceiling runner to be min 20 ga steel channels for joints greater than 5/8 in. Ceiling runner to be sized to accommodate steel studs (Item 2B) and properly sized according to structural requirements. (See table under Item 3A for minimum flange lengths). Ceiling runner installed perpendicular to direction of fluted steel deck and secured to valleys with steel masonry anchors or by welds spaced max 12 in. (305 mm) OC. Ceiling runner secured to concrete floor slab (Item 1B) with steel masonry anchors spaced max 24 in. (610 mm) OC.
   A1. **Light Gauge Framing* - Notched Ceiling Runner —** As an alternate to the ceiling runners in Items 2A and 2A1, notched ceiling runners to consist of C-shaped galv steel channel with notched return flanges sized to accommodate steel studs (Item 2B). Notched ceiling runner installed perpendicular to direction of fluted steel deck and secured with steel masonry anchors spaced max 12 in. (305 mm) OC. Notched ceiling runner secured to concrete floor slab (Item 1B) with steel masonry anchors spaced max 24 in. (610 mm) OC. Notched ceiling runner suitable for 5/8 in. (16 mm) or 1 in. (25 mm) wide joints only.
   OLMAR SUPPLY INC — Type SCR

   B. **Studs** — Steel studs to be min 2-1/2 in. (64 mm) wide. Studs cut 5/8 to 1 in. (16 to 25 mm) less in length than assembly height for nom 5/8 in. (16 mm) joints, 1 to 1-1/4 in. (25 to 32 mm) for nom 1 in. (25 mm) joints, 2 to 2-1/4 in. (51 to 57 mm) for nom 2 in. (51 mm) joints and 3 to 3-1/4 in. (76 to 83 mm) for nom 3 in. (76 mm) joints. Studs to have bottom nesting in and resting on floor runner and with top nesting in ceiling runner without attachment. Stud spacing not to exceed 24 in. (610 mm) OC.
   C. **Gypsum Board*** — Gypsum board sheets installed to a min total thickness of 1 in. (25 mm) on each side of wall. Wall to be constructed as specified in the individual Wall and Partition Design in the UL Fire Resistance Directory, except that a nom 5/8 in. (16 mm), 1 in. (25 mm), 2 in. (51 mm) or 3 in. (76 mm) gap shall be maintained between the top of the gypsum board and the bottom of the steel deck. The screws attaching gypsum board to studs (Item 2B) at the top of the wall shall be located 1 in. (25 mm), 1-1/4 in. (32 mm), 2-1/4 in. (57 mm) or 3-1/4 (83 mm) below the bottom of the ceiling runner (Item 2A) for nom 5/8 in. (16 mm), 1 in. (25 mm), 2 in. (51 mm) and 3 in. (76 mm) joints, respectively.

3. **Joint System — The joint system is designed to accommodate a max 80 percent compression or extension from its installed width**. The joint system consists of a forming material and fill material in the flutes of the steel deck and a "slip track" detail consisting of restraining angles in combination with gypsum board on the vertical flanges. When the floor assembly consists of a flat concrete slab (Item 1A), the forming material (Item 3B) and fill material (Item 3C) are not used. The components of the system are as follows:
   A. **Restraining Angles** — Angles formed from min 25 ga galv. Piece of gypsum board cut from the same gypsum board used for the wall (Item 2C). See table below for min angle and gypsum board strip length. Gypsum board liner secured to steel angle with min 1 in. (25 mm) long self-drilling, self-tapping Type S bugle head steel screws spaced max 8 in. (203 mm) OC. along longitudinal centerline of steel angle. Screws installed through face of gypsum board such that excess screw length protrudes through leg of steel angle. For joints greater than 5/8 in. (16 mm), two layers of gypsum board liner are required. Restraining angles installed along top of wall on each side of wall assembly with gypsum board liner against wall surface and with horizontal leg of steel angle against valleys of steel deck or bottom of floor slab. Restraining angles secured to valleys of steel deck or to concrete floor slab with steel masonry anchors spaced max 12 in. (305 mm) OC

Nominal Joint Width, in. (mm)	Minimum Angle and Gypsum Board Strip Length, in. (mm)	Minimum Runner Leg Length, in. (mm)
5/8 (16)	2 (51)	2-1/2 (64)
1 (25)	3 (76)	3-1/2 (89)
2 (50)	4-1/2 (114)	5 (127)
3 (76)	6-1/2 (165)	7 (178)

   B. **Forming Material*** — Min 4 pcf (64 kg/m3) density mineral wool batt insulation firmly packed into flutes of steel deck across top of wall as a permanent form. Forming material to be recessed from edges of restraining angles on each side of wall to accommodate the required thickness of fill material.
   THERMAFIBER INC — Type SAF

   B1. **Forming Material*** — (Optional, Not Shown) - Preformed mineral wool plugs, formed to the shape of the fluted floor units, friction fit to completely fill the flutes above the ceiling channel. The plugs shall project beyond each side of the ceiling runner and shall be recessed from both wall surfaces to accommodate the required thickness of fill material (Item 3C). Additional forming material, described in Item 3B, to be used in conjunction with the plugs to fill the gap between the top of gypsum board and bottom of steel deck.
   THERMAFIBER INC — TopStop mineral wool deck plugs Type SAF batts

   C. **Fill, Void or Cavity Material*** — Min 1/2 in. (13 mm) thickness of fill material applied within the recess of each steel deck flute, flush with the outside edge of the restraining angle on each side of the wall. Dry mix material mixed with water at a rate of 2.1 parts dry mix to 1 part water, by weight, in accordance with accompanying instructions.
   UNITED STATES GYPSUM CO — Type FC

   C1. **Fill, Void or Cavity Material*** — As an alternate to Item 3C, min 1/2 in. (13 mm) thickness of two component fill material applied within the recess of each steel deck flute, flush with the outside edge of the restraining angle on each side of the wall. Ready-mixed component mixed with accelerator component at a rate of 66 parts of ready-mixed component to 1 part of accelerator component by weight in accordance with the accompanying installation instructions.
   UNITED STATES GYPSUM CO — Type RFC

   C2. **Fill, Void or Cavity Material*** — As an alternate to Item 3C, min 1/8 in. (3 mm) wet thickness of fill material sprayed or brushed on each side of the wall to completely cover mineral wool forming material (Item 3B) and to overlap a min of 1/2 in. (13 mm) onto restraining angle and steel deck or concrete floor slab.
   UNITED STATES GYPSUM CO — USG Type-SA

   C3. **Fill, Void or Cavity Material*** — As an alternate to Item 3C, min 1/4 in. (6 mm) wet thickness of fill material sprayed on each side of the wall to completely cover the mineral wool forming material and to lap min 1/2 in. (13 mm) onto restraining angle and steel deck.
   UNITED STATES GYPSUM CO — Type AS

*** Indicates such products shall bear the UL or cUL Certification Mark for jurisdictions employing the UL or cUL Certification (such as Canada), respectively.**

SYSTEM No. HW-D-0026

May 16, 2008

Assembly Ratings – 1,2,3 and 4 Hr (See Item 2)
Nominal Joint Width – 3/4 in. (19 mm)
Class II Movement Capabilities – 33% Comp. or Ext.

ANSI/UL2079	CAN/ULC S115
Assembly Ratings — 1, 2, 3 & 4 Hr (See Item 2)	F Ratings — 1, 2, 3 & 4 Hr (See Item 2)
Nominal Joint Width — 3/4 in.(19 mm)	FT Ratings — 1, 2, 3 & 4 Hr (See Item 2)
Class II Movement Capabilities — 33% Compression or Extension	FH Ratings — 1, 2, 3 & 4 Hr (See Item 2)
	FTH Ratings — 1, 2, 3 & 4 Hr (See Item 2)
	Nominal Joint Width — 3/4 in. (19 mm)
	Class II Movement Capabilities — 33% Compression or Extension

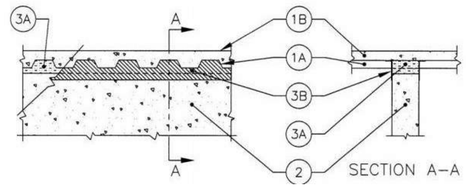

1. Floor Assembly – The fluted steel deck/concrete floor assembly shall be constructed of the materials and in the manner described in the individual Floor-Ceiling Design in the UL Fire Resistance Directory. The hourly rating of the floor assembly shall be equal to or greater than hourly rating of the wall assembly and shall include the Following construction features:

A. Steel Floor and Form Units* – Max 3 in. (76 mm) deep galv fluted units.
B. Concrete – Min 2-1/2 in. (64 mm) thick reinforced concrete, as measured from the top plane of the floor units.

1A. Roof Assembly – (Not Shown) – As an alternative to the floor assembly, a fire rated fluted steel deck roof assembly may be used. The roof assembly shall be constructed of the materials and in the manner described in the individual P900 Series Roof-Ceiling Design in the UL Fire Resistance Directory. The hourly rating of the roof assembly shall be equal to or greater that the hourly rating of the wall assembly and shall include the following construction features:

A. Steel roof Deck – Max 3 in. (76 mm) deep galv steel fluted roof deck.
B. Roof Insulation – Min 2-1/4 in. (57 mm) thick poured insulated concrete, as measured from the top plane of the floor units.
C. Roof Covering* – Hot-mopped or cold-application materials compatible with insulated concrete.

2. Wall Assembly – Min 4-7/8, 6-1/8, 7-3/8 and 8-5/8 in. (124, 156, 187 and 219 mm) thick reinforced lightweight or normal weight (100-150 pcf or 1600-2400 kg/m3) structural concrete for 1, 2, 3 and 4 Hr rated assemblies, respectively. Wall may also be constructed of any UL Classified **Concrete Blocks*.** See **Concrete Blocks (CAZT)** category in the Fire Resistance Directory for names of manufacturers.
3. Joint System – Max separation between bottom of floor and top of wall is 3/4 in. (19 mm). The joint system is designed to accommodate a max 33 percent compression or extension from its installed width. The joint system consists of a forming material and a fill material, as follows:
A. Forming Material – Min 4-7/8 in. (124 mm) thickness of min 4 pcf (64 kg/m3) density mineral wool batt insulation cut to the shape of the fluted deck, approximately 25 percent larger than the area of the flutes with additional min 4-7/8 in. (124 mm) thick by 1 in. (25 mm) high sections at the bottom of the shapes to completely fill the 3/4 in. (19 mm) gap between the top of the wall and bottom of the steel floor units. Mineral wool to be compressed and firmly packed into the flutes and the gap between the top of the wall and bottom of the steel floor units, flush with both sides of wall.

Industrial Insulation Group LLC – MinWool-1200 Safing
Rock Wool Manufacturing Co. – Delta Board
Roxul Inc. – Safe
Thermafiber Inc.– Type SAF

B. Fill, Void or Cavity Material* – Sealant – Min 1/8 in. (3.2 mm) wet thickness (min 1/16 in. or 1.6 mm dry thickness) of fill material sprayed or brushed on each side of the wall in the flutes of the steel floor units and between the top of the wall and the bottom of the steel floor units to completely cover mineral wool and overlap a min of 1 in. (25 mm) onto wall and steel deck on both sides of wall.

Passive Fire Protection Partners – 3500SI, 5100SP

*Bearing the UL Classification Marking

CARTAYA & ASSOCIATES
ARCHITECTS P.A.
cartayaandassociates.com

2400 E. COMMERCIAL BLVD. SUITE 201
FT. LAUDERDALE, FLORIDA 33308
954-771-2724

SEAL:
AA C001388

PROJECT:
CITY OF DELRAY BEACH
POMPEY PARK REC CENTER
1101 NW 2ND ST, DELRAY BEACH
FL 33444

REVISIONS:

CONFORMED SET 09/22/2025

TITLE:
UL FIRE RESISTANCE JOINT SYSTEM DETAILS

DATE: Dec 27, 2022
DRAWN BY: SV, CC, EE, LS
CHECKED BY: JJ, LS, JS

JOB NO:
21122

SHEET:
A-625

ALL DESIGNS AND DETAILS INDICATED OR REPRESENTED BY THIS DRAWING ARE PROPRIETARY TO THE ARCHITECT AND SHALL NOT BE USED IN WHOLE OR IN PART FOR ANY PURPOSE WHATSOEVER WITHOUT THE WRITTEN PERMISSION OF THE ARCHITECT. VISUAL CONTACT WITH THESE PLANS SHALL CONSTITUTE PRIMA FACIE EVIDENCE OF ACCEPTANCE OF THESE RESTRICTIONS. A PRINCIPAL OF THE FIRM OR BE LIABLE FOR THE FULLEST LEGAL RECOURSE. THE CONTRACTOR SHALL VERIFY ALL EXISTING CONDITIONS AND DIMENSIONS IN THE FIELD AND REPORT ANY DISCREPANCIES TO THE ARCHITECT BEFORE PROCEEDING. DO NOT SCALE DRAWINGS. FIGURED DIMENSIONS SHALL GOVERN.

10/22/2025 3:14:52 PM C:\Users\dloperal\Documents\21122 - Pompey Park - V2021_dloperaJSN8T.rvt

SYSTEM No. HW-D-0098

June 04, 2010

Assembly Rating — 1 and 2 Hr (See Item 4)
Nominal Joint Width - 1 in.
L Rating At Ambient — Less Than 1 CFM/Lin Ft (See Item 4)
L Rating At 400°F — Less Than 1 CFM/Lin Ft (See Item 4)
Class II and III Movement Capabilities - 12.5% Compression or Extension

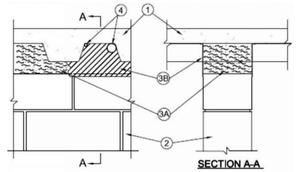

1. **Floor Assembly —** The fire rated fluted steel unit/concrete floor assembly shall be constructed of the materials and in a manner described in the individual D700 or D900 Floor-Ceiling Design in the UL Fire Resistance Directory and shall include the following construction features:
   A. **Steel Floor and Form Units* —** Max 3 in. (76 mm) deep galv steel fluted floor units.
   B. **Concrete —** Min 2-1/2 in. (64 mm) thick reinforced concrete as measured from top plane of the floor units.
   C. **Spray-Applied Fire Resistive Materials* —** (Optional)—(Not Shown)—Prior to the installation of the forming material and fill, void or cavity material (Items 3A, 3B) the steel floor units may be sprayed with a min 5/16 in. (8 mm) to max 1-3/4 in. (44 mm) thickness of fire resistive material.
   GCP APPLIED TECHNOLOGIES INC — Type MK-6-HY

   ISOLATEK INTERNATIONAL — Type 300

1A. **Roof Assembly —** (Not Shown) — As an alternate to the floor assembly, a fire rated fluted steel deck roof assembly may be used. The roof assembly shall be constructed of the materials and in the manner described in the individual P900 Series Roof-Ceiling Design in the UL Fire Resistance Directory. The hourly rating of the roof assembly shall be equal to or greater than the hourly rating of the wall assembly. The roof assembly shall include the following construction features:
   A. **Steel Roof Deck —** Max 3 in. (76 mm) deep galv steel fluted roof deck.
   B. **Roof Insulation —** Min 2-1/4 in. (57 mm) thick poured insulating concrete, as measured from the top plane of the floor units.

1B. **Roof Assembly —** As an alternate to Items 1 and 1A, a fire rated protected fluted steel deck roof assembly may be used. The roof assembly shall be constructed of the materials and in the manner described in the individual P700 Series Roof-Ceiling Design in the UL Fire Resistance Directory. The hourly rating of the roof assembly shall be equal to or greater than the hourly rating of the wall assembly. The roof assembly shall include the following construction features:
   A. **Steel Roof Deck —** Max 3 in. (76 mm) deep galv steel fluted roof deck.
   B. **Spray—Applied Fire Resistive Materials*** — (Not Shown)—Prior to the installation of the steel ceiling runners, Forming Material and Fill, Void or Cavity Material (Items 2A, 3A, 3B), the roof assembly shall be sprayed with the type and thickness of fire resistive material indicated in the individual P700 Series design.

2. **Wall Assembly —** Min 6 in. (152 mm) thick steel-reinforced lightweight or normal weight (100-150 pcf or 1600-2400 kg/m3) structural concrete. Wall may also be constructed of any UL Classified **Concrete Blocks***.
See Concrete Blocks (CAZT) category in the Fire Resistance Directory for names of manufacturers.

3. **Joint System — Max separation between bottom of floor or roof and top of wall at time of installation of joint system is 1 in (25 mm) . The joint system is designed to accommodate a max 12.5 percent compression or extension from its installed width.** The joint system shall consist of the following:
   A. **Forming Material —** Nom 4 pcf (64 kg/m3) mineral wool batt insulation compressed and firmly packed to completely fill the flutes and the gap between the top of the wall and bottom of the floor or roof as a permanent form. Batt insulation cut to the shape of the fluted steel deck, approx 33 percent larger than the flutes. Pieces compressed and installed vertically into the flutes above the top of the wall. Additional pieces of batt insulation, min 6 in. wide, installed edge-first into joint opening between bottom of fluted steel deck and top of wall, parallel with joint direction, such that batt sections are compressed min 33 percent in thickness. Compressed batt sections are flush with both surfaces of wall. Adjoining lengths of batt to be tightly butted with butted seams spaced min 48 in. (1.22 m) apart along the length of the joint.
   ROCK WOOL MANUFACTURING CO — Delta Board

   A1. **Forming Material*—Plugs —** (Optional-Not Shown) Performed mineral wool plugs, formed to the shape of the fluted floor units, friction fit to completely fill the flutes above the ceiling runner. The plugs shall be flush with both wall surfaces. Additional forming material, described in Item 3A, to be used in conjunction with the plugs to fill the gap between the top of the wall and the bottom of the steel floor units.
   HILTI CONSTRUCTION CHEMICALS, DIV OF HILTI INC — CP777 Speed Plugs

   B. **Fill, Void or Cavity Material* —** Min 1/8 in. (3.2 mm) wet thickness (min 1/16 in. or 1.6mm dry thickness) of fill material sprayed or troweled on each side of the wall to completely cover mineral wool forming material and to overlap a min of 1/2 in. (13 mm) onto wall and steel deck on both sides of wall. When spray-applied fire resistive material* is applied to the steel deck, the fill material is to overlap the wall a min of 1/2 in. (14 mm) and to overlap the spray-applied fire resistive material a min of 2 in. (51 mm) on both sides of wall. When through-penetrants (Item 4) are installed within flute, the fill material shall overlap a min 1/2 in. (13 mm) onto the periphery of each penetrant, on both sides of wall.
   HILTI CONSTRUCTION CHEMICALS, DIV OF HILTI INC — CP672 Firestop Spray or CFS-SP WB Firestop Joint Spray

4. **Through-Penetrants —** Max of two penetrants may be installed parallel with and within the flutes of the steel floor or roof deck. The annular space between penetrants and steel deck or spray-applied fire resistive material on steel deck shall be min 0 in. (point contact) and the annular space between penetrants within the flute shall be min 2 in. (51 mm). Penetrants to be rigidly supported on both sides of the floor or wall assembly. The following types and sizes of penetrants may be used:
   A. **Polyvinyl Chloride (PVC) Pipe —** Nom 1-1/2 in. (38 mm) diam (or smaller) Schedule 40 solid core PVC pipe for use in closed (process or supply) piping systems.
   B. **Rigid Nonmetallic Conduit* —** Nom 1-1/2 in. (38 mm) diam (or smaller) Schedule 40 PVC conduit installed in accordance with the National Electrical Code (NFPA 70).
   C. **Steel Conduit or Tubing —** Nom 1/2 in. (13 mm) diam rigid steel conduit or steel electrical metallic tubing (EMT) installed in accordance with the National Electrical Code (NFPA No. 70).
   When Through-Penetrant(s) installed in flute of steel deck, the hourly rating of the joint system is 1 hr.
   When Through-Penetrant(s) installed in flute of steel deck, L Ratings do not apply.

* Indicates such products shall bear the UL or cUL Certification Mark for jurisdictions employing the UL or cUL Certification (such as Canada), respectively.

SYSTEM No. HW-D-0043

September 01, 2016

ANSI/UL2079

Assembly Ratings — 1, 2, 3 and 4 Hr (See Items 2 and 3)
Nominal Joint Widths - 1-1/2 and 2-1/2 In. (See Item 4)
Class II Movement Capabilities — 40 or 50% Compression or Extension (See Item 4)
L Rating At Ambient — Less Than 1 CFM/sq ft
L Rating At 400 F — Less Than 1 CFM/sq ft

CAN/ULC S115

F Ratings — 1, 2, 3 and 4 Hr (See Items 2 and 3)
FT Ratings — 1, 2, 3 and 4 Hr (See Items 2 and 3)
FH Ratings — 1, 2, 3 and 4 Hr (See Items 2 and 3)
FTH Ratings — 1, 2, 3 and 4 Hr (See Items 2 and 3)
Nominal Joint Widths - 1-1/2 and 2-1/2 In. (See Item 4)
Class II Movement Capabilities — 40 or 50% Compression or Extension (See Item 4)
L Rating At Ambient — Less Than 1 CFM/sq ft
L Rating At 400 F — Less Than 1 CFM/sq ft

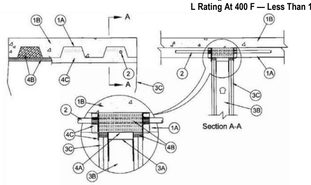

1. **Floor Assembly —** The fire-rated fluted steel deck/concrete floor assembly shall be constructed of the materials and in the manner described in the individual D900 Series Floor-Ceiling Design in the UL Fire Resistance Directory. The hourly fire rating of the floor assembly shall be equal to or greater than the hourly fire rating of the wall assembly. The floor assembly shall include the following construction features:

   A. **Steel Floor and Form Units*** — Max 3 in. (76 mm) deep galv steel fluted floor units.

   B. **Concrete —** Min 2-1/2 in. (64 mm) thick reinforced concrete, as measured from the top plane of the floor units.

1A. **Roof Assembly —** (Not Shown) — As an alternate to the floor assembly (Item 1), a fire rated fluted steel deck roof assembly may be used. The roof assembly shall be constructed of the materials and in the manner described in the individual P900 Series Roof-Ceiling Design in the UL Fire Resistance Directory. The hourly fire rating of the roof assembly shall be equal to or greater than the hourly fire rating of the wall assembly. The roof assembly shall include the following construction features:

   A. **Steel Roof Deck —** Max 3 in. (76 mm) deep galv steel fluted roof deck.

   B. **Roof Insulation —** Min 2-1/4 in. (57 mm) thick poured insulating concrete, as measured from the top plane of the steel roof deck.

2. **Through Penetrant —** (Optional) — Max one penetrant per flute to be installed parallel and centered within the flutes of the steel deck. Penetrants installed with a min annular space of 1/2 to 1-2/ in. in. (13-38 mm) between the penetrant and the steel deck. Penetrant to be rigidly supported on both sides of wall assembly. The following types and sizes of penetrants may be used:

   A. **Conduit —** Nom 1/2 in. diam (or smaller) steel electrical metallic tubing (EMT) or steel conduit.

   B. **Conduit —** Nom 1-1/2 in. diam (or smaller) Schedule 40 PVC conduit.

   C. **Polyvinyl Chloride (PVC) Pipe** — Nom 1-1/2 in. (38 mm) diam (or smaller) Schedule 40 solid or cellular core PVC pipe for use in closed (process or supply) or vented (drain, waste or vent) piping systems.

   D. **Chlorinated Polyvinyl Chloride (CPVC) Pipe** — Nom 1-1/2 in. (38 mm) diam (or smaller) SDR17 SDR13.5 CPVC pipe for use in closed (process or supply) piping systems.

When steel conduit or EMT (Item 2A) is installed in flute of steel deck, the hourly rating of the joint system is 1 hr. When nonmetallic penetrates (Items 2B, 2C and 2D) are installed in flute of steel deck, the hourly rating of the joint system is equal to the hourly fire rating of the wall assembly up to a max of 2 hr.

3. **Wall Assembly —** 1, 2, 3 or 4 hr fire-rated gypsum board/stud wall assembly shall be constructed of the materials and in the manner described in the individual U400, V400, or W400 Series Wall and Partition Design in the UL Fire Resistance Directory and shall include the following construction features:

   A. **Steel Floor and Ceiling Runners —** Floor and ceiling runners of wall assembly shall consist of galv steel channels sized to accommodate steel studs. When deflection channel (Item 4A) is used, flange height of ceiling runner is to be equal to or greater than flange height of deflection channel and the ceiling runner is to nest within the deflection channel with a 1/2 to 3/4 in. (13 to 19 mm) gap maintained between the top of the ceiling runner and the top of the deflection channel. When deflection channel is not used, flange height of ceiling runner shall be min 1/4 in. (6 mm) greater than max extended joint width. Ceiling runner installed perpendicular to direction of fluted steel deck and secured with steel masonry anchors or welds spaced max 24 in. (610 mm) OC.

   A1. **Light Gauge Framing* — Slotted Ceiling Runner —** Slotted ceiling runner may be used as an alternate to the ceiling runner in Item 3A. Slotted ceiling runner to consist of galv steel channel with slotted flanges sized to accommodate steel studs (Item 3B). Ceiling runner installed perpendicular to direction of fluted steel floor or roof deck and secured to valleys with steel masonry anchors spaced max 24 in. (610 mm) OC. When slotted ceiling runner is used, deflection channel (Item 4A) shall not be used.
   BRADY CONSTRUCTION INNOVATIONS INC, DBA SLIPTRACK SYSTEMS — SLP-TRK, SLPTRK325

   CALIFORNIA EXPANDED METAL PRODUCTS CO — CST

   CLARKDIETRICH BUILDING SYSTEMS — Type SLT, SLT-H

   MARINO/WARE, DIV OF WARE INDUSTRIES INC — Type SLT

   METAL-LITE INC — The System

   RAM SALES L L C — RAM Slotted Track

   SCAFCO STEEL STUD MANUFACTURING CO
   TELLING INDUSTRIES L L C — True-Action Deflection Track

   THE STEEL NETWORK INC — VertiTrack VT series, 250VT, 362VT, 400VT, 600VT and 800VT

   A2. **Light Gauge Framing* — Vertical Deflection Ceiling Runner —** When the nom joint width is less than or equal to 1 in. (25 mm), vertical deflection ceiling runner may be used as an alternate to the ceiling runner in Items 3A and 3A1., Vertical deflection ceiling runner to consist of galv steel channel with slotted vertical deflection clips mechanically fastened within runner. Slotted clips, provided with step bushings, for permanent fastening of steel studs. Vertical deflection ceiling runner installed perpendicular to direction of fluted steel deck and secured to valleys with steel masonry anchors spaced max 24 in. (610 mm) OC. When vertical deflection ceiling runner is used, deflection channel (Item 4A) shall not be used.
   THE STEEL NETWORK INC — VertiTrack VTD362, VTD400, VTD600 and VTD800

   A3. **Light Gauge Framing* — Notched Ceiling Runner** — As an alternate to the ceiling runners in Items 3A through 3A3, notched ceiling runners to consist of C-shaped galv steel channel with notched return flanges sized to accommodate steel studs (Item 3B). Notched ceiling runner installed perpendicular to direction of fluted steel deck and secured to valleys with steel masonry anchors spaced max 24 in. (610 mm) OC. When notched ceiling runner is used, deflection channel (Item 4A) shall not be used.
   OLMAR SUPPLY INC — Type SCR

   A4. **Steel Framing Members* — Sound Isolation Clips** — (Not Shown, For Max 2 hr Assembly Rating) — As an alternate attachment means for the ceiling runner to the underside of the floor or roof assembly when no deflection channel (Item 4A) is used, sound isolation clips installed in accordance with the accompanying installation instructions. Sound isolation clip installed through nom 1 in. (25 mm) diam hole in ceiling runner and attached to top of ceiling runner using four min No. 8 by 1/2 in. (13 mm) long self-tapping galv steel screws. Sound isolation clips to be installed adjacent to every stud location but not more than 24 in. (610 mm) OC and attached to the underside of floor or roof assembly using min 3/16 in. (5 mm) diam by 2-1/2 in. (64 mm) long steel masonry anchors.
   PAC INTERNATIONAL L L C — Type RSIC-U-HD

   B. **Studs** — Steel studs to be min 3-1/2 in (89 mm) wide. Studs cut 1/2 to 1-1/4 in. (13 to 32 mm) less in length than assembly height with bottom nesting in and secured to floor runner. When deflection channel (Item 4A) is used, steel studs attached to ceiling runner with sheet metal screws located 1/2 in. (13 mm) below the bottom to the deflection channel. When deflection channel is not used, studs to nest in ceiling runner without attachment. When slotted ceiling runner (Item 3A1) is used, steel studs secured to slotted ceiling runner with No. 8 by 1/2 in. (13 mm) long wafer head steel screws at midheight of slot on each side of wall. When vertical deflection ceiling runner (Item 2A2) is used, steel studs secured to slotted vertical deflection clips, through the bushings, with steel screws at midheight of each slot. Stud spacing not to exceed 24 in. (610 mm) OC.

   C. **Gypsum Board*** — Gypsum board sheets installed to a min total thickness of 5/8 in., 1-1/4 in., 1-1/2 in. or 2 in. (16, 32, 38 or 51 mm) on each side of wall for 1, 2, 3 and 4 hr fire rated assemblies, respectively. Wall to be constructed in the individual U400 Series Design in the UL Fire Resistance Directory, except that a max 1 or 2 in. (25 or 51 mm) gap (See Item 4) shall be maintained between the top of the gypsum board and the bottom surface of the steel floor or roof deck . The screws attaching the gypsum board to the studs along the top of the wall shall be located 1 in. (25 mm) below the bottom of the ceiling runner. No gypsum board attachment screws shall be driven into the ceiling runner or into the optional deflection channel.
   When through penetrant (Item 2) is not used, the hourly fire rating of the joint system is equal to the hourly fire rating of the wall.

4. **Joint System — Max separation between bottom of floor or roof deck and top of gypsum board (at time of installation of joint system) is 2-1/2 in. (64 mm) for 1 and 2 hr Ratings and 1 in. (25 mm) for 3 and 4 hr Ratings. The joint system is designed to accommodate a max 50 percent compression or extension from its installed width for max 1-1/2 in. (38 mm) wide joints and a max 40 percent compression or extension from its installed width for max 2-1/2 in. (64 mm) wide joints.** The joint system shall consist of forming and fill materials, with or without a deflection channel (Item 4A), as follows:

   A. **Deflection Channel** — (Optional) — Max 2 in. (51 mm) deep min 24 gauge galv steel channel sized to accommodate ceiling runner (Item 3A). Deflection channel installed perpendicular to direction of fluted steel deck and secured to valleys with steel masonry anchors or welds spaced max 24 in. (610 mm) OC. The ceiling runner is installed within the deflection channel to maintain a 1/2 to 3/4 in. (13 to 19 mm) gap between the top of the ceiling runner and the top of the deflection channel. The ceiling runner nests inside the deflection channel without attachment.

   B. **Forming Material*** — Nom 4 pcf (64 kg/m3) mineral wool batt cut to the shape of the steel deck flute and installed into the flutes above the ceiling channel. The mineral wool batt pieces are to be stacked to a thickness approx 1 in. (25 mm) greater than the overall thickness of the wall and compressed approx 14 percent in depth thickness such that it is flush with the gypsum board surface on both sides of the wall. When sound isolation clips (Item 2A5) are used, the space between the top of the ceiling runner and the underside of the floor or roof shall be tightly packed with mineral wool batt insulation. Additional sections of mineral wool batt insulation are compressed 50 percent in thickness and installed cut edge first to completely fill the gap above the top of the gypsum board, flush with both surfaces of wall.
   INDUSTRIAL INSULATION GROUP L L C — MinWool-1200 Safing

   ROCK WOOL MANUFACTURING CO — Delta Board

   ROCKWOOL MALAYSIA SDN BHD — Safe

   ROCKWOOL — Safe

   THERMAFIBER INC — SAF

   B1. **Forming Material*** — (Optional, Not Shown) — Preformed mineral wool plugs, formed to the shape of the fluted floor units, friction fit to completely fill the flutes above the ceiling channel. The plugs shall project beyond each side of the ceiling runner and shall be recessed from both wall surfaces to accommodate the required thickness of fill material (Item 4C). Additional forming material, described in Item 4B, to be used in conjunction with the plugs to fill the gap between the top of gypsum board and bottom of steel deck.
   THERMAFIBER INC — TopStop mineral wool deck plugs Type SAF batts

   C. **Fill, Void or Cavity Material*** — Sealant — Min 1/16 in. (1.6 mm) dry thickness (min 1/8 in. or 3.2 mm wet thickness) of fill material spray applied on each side of the wall in the flutes of the steel floor or roof deck and between the top of the wall and the bottom of the steel floor or roof deck and overlap a min 1/2 in. (13 mm) onto gypsum board on both sides of wall. Additional 1/6 in. (1.6 mm) dry thickness (1/8 in. or 3.2 mm wet thickness) of fill material shall overlap a min 1/2 in. (13 mm) onto the steel deck and steel conduit or EMT (when used) on both sides of wall.
   SPECIFIED TECHNOLOGIES INC — SpecSeal AS200 Elastomeric Spray

*** Indicates such products shall bear the UL or cUL Certification Mark for jurisdictions employing the UL or cUL Certification (such as Canada), respectively.**

SYSTEM No. HW-D-0047

December 08, 2015

AAssembly Ratings — 1, 2 3 and 4 Hr (See Item 2)
L Rating at Ambient — Less than 1 CFM/Lin Ft.
L Rating at 400 F — Less than 1 CFM/Lin Ft.
Nominal Joint Width — 3/4 In.
Class II Movement Capabilities — 33 ⅓ Compression & Extension

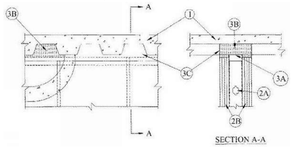

1. **Floor Assembly —** The fluted steel deck/concrete floor assembly shall be constructed of the materials and in the manner described in the individual Floor-Ceiling Design in the UL Fire Resistance Directory and shall include the following construction features:
   A. **Steel Floor and Form Units*** — Max 3 in. (76 mm) deep galv fluted units.
   B. **Concrete —** Min 2-1/2 in. (64 mm) thick reinforced concrete, as measured from the top plane of the floor units.

1A. **Roof Assembly —** (Not Shown) - As an alternate to the floor assembly, a fire-rated fluted steel deck roof assembly may be used. The roof assembly shall be constructed of the materials and in the manner described in the individual P900 Series Roof-Ceiling Design in the UL Fire Resistance Directory. The hourly rating of roof assembly shall be equal to or greater than the hourly rating of the wall assembly and shall include the following construction features:

   A. **Steel Roof Deck —** Max 3 in. (76 mm) deep galv steel fluted roof deck.

   B. **Roof Insulation —** Min 2-1/4 in. (57 mm) thick poured insulating concrete, as measured from the top plane of the floor units.

   C. **Roof Covering* —** Hot-mopped or cold-application materials compatible with insulating concrete.

2. **Wall Assembly —** The 1, 2, 3 or 4 hr fire rated gypsum board/steel stud wall assembly shall be constructed of the materials and in the manner described in the individual U400 or V400 Series Wall and Partition Design in the UL Fire Resistance Directory and shall include the following construction features:
   A. **Steel Floor and Ceiling Runners —** Floor and ceiling runners of wall assembly shall consist of galv steel channels sized to accommodate steel studs (Item 2B). When U-shaped deflection channel (Item 3A) is used, ceiling runner installed within the deflection channel with 1 in. (25 mm) gap maintained between the top of ceiling runner and top of deflection plate. When deflection channel is not used, ceiling runner installed perpendicular to direction of fluted steel deck secured to valleys with steel masonry anchors or by welds spaced max 24 in. (610 mm) OC.

   A1. **Light Gauge Framing* - Slotted Ceiling Runner —** As an alternate to the ceiling runner in Item 2A, slotted ceiling runner to consist of galv steel channel with slotted flanges sized to accommodate steel studs (Item 2B). Slotted ceiling runner installed perpendicular to direction of fluted steel deck and secured to valleys with steel masonry anchors spaced max 24 in. (610 mm) OC. When slotted ceiling runner is used, deflection channel (Item 3A) shall not be used.
   BRADY CONSTRUCTION INNOVATIONS INC, DBA SLIPTRACK SYSTEMS — SLP-TRK

   METAL-LITE INC — The System

   SCAFCO STEEL STUD MANUFACTURING CO
   TELLING INDUSTRIES L L C — True-Action Deflection Track

   A2. **Light Gauge Framing* — Vertical Deflection Ceiling Runner** — As an alternate to the ceiling runner in Items 2A, 2A1 or 2A2, vertical deflection ceiling runner to consist of galv steel channel with slotted vertical deflection clips mechanically fastened within runner. Slotted clips, provided with step bushings, for permanent fastening of steel studs. Vertical deflection ceiling runner installed perpendicular to direction of fluted steel deck and secured to valleys with steel masonry anchors spaced max 24 in. (610 mm) OC. When vertical deflection ceiling runner is used, deflection channel (Item 3A) shall not be used.
   THE STEEL NETWORK INC — VertiTrack VTD362, VTD400, VTD600 and VTD800

   A3. **Light Gauge Framing*- Notched Ceiling Runner —** As an alternate to the ceiling runners in Items 2A through 2A3, notched ceiling runners to consist of C-shaped galv steel channel with notched return flanges sized to accommodate steel studs (Item 2B). Notched ceiling runner installed perpendicular to direction of fluted steel deck and secured to valleys with steel masonry anchors spaced max 24 in. (610 mm) OC. When notched ceiling runner is used, deflection channel (Item 3A) shall not be used.
   OLMAR SUPPLY INC — Type SCR

   B. **Studs —** Steel studs to be min 3-5/8 in. (92 mm) wide. Studs cut 1/2 to 3/4 in. (13 to 19 mm) less in length than assembly height. When deflection channel is used, studs attached to ceiling runner with sheet metal screws a min of 1/2 in. (13 mm) below bottom of deflection channel. When deflection channel is not used, studs shall not be secured to ceiling runner. When slotted ceiling runner (Item 2A1) is used, steel studs secured to slotted ceiling runner with No. 8 by 1/2 in. (13 mm) long wafer head steel screws at midheight of slot on each side of wall. When vertical deflection ceiling runner (Item 2A3) is used, steel studs secured to slotted vertical deflection clips, through bushings, with steel screws at midheight of each slot. Stud spacing not to exceed 24 in. (610 mm) OC.
   C. **Gypsum Board* —** Gypsum board sheets installed to a min total thickness of 5/8, 1-1/4, 1-7/8 or 2-1/2 in. (16, 32, 48 or 64 mm) on each side of wall for 1, 2, 3, and 4 hr rated assemblies, respectively. Wall to be constructed as specified in the individual Wall and Partition Design in the UL Fire Resistance Directory, except that a nom 3/4 in. (19 mm) gap shall be maintained between the top of the gypsum board and the lower surface of the floor. The screws attaching the gypsum board to studs at the top of the wall shall be located 1 in. (25 mm) below the bottom of the deflection channel, when deflection channel is used. When deflection channel is not used, the screws attaching the gypsum board to studs at the top of the wall shall be located 1 in. (25 mm) below the bottom of the ceiling runner.
   The hourly fire rating of the joint system is dependent on the hourly fire rating of the wall.

3. **Joint System — Max separation between bottom of floor and top of wall is 3/4 in. (19 mm). The joint system is designed to accommodate a max 33 percent compression or extension from its installed width.** The joint system consists of a deflection channel, forming material and a fill material, as follows:
   A. **Deflection Channel (Optional)** — A nom 3-5/8 in. (92 mm) wide by min 2 in. (51 mm) deep, min 24 ga steel U-shaped channel. Deflection channel installed perpendicular to direction of fluted steel deck and secured to valleys with steel masonry anchors or by welds spaced max 24 in. (610 mm) OC. The ceiling runner (Item 2A) is installed within the deflection channel to maintain a 1 in. (25 mm) gap between the top of the ceiling runner and the top of the deflection channel. The ceiling runner is not fastened to the deflection channel.

   B. **Forming Material*** — Min 4-7/8 in. (124 mm) thickness of min 4 pcf (64 kg/m3) density mineral wool batt insulation for 1 and 2 hr rated assemblies, min 7-3/8 in. (187 mm) and min 8-5/8 in. (219 mm) thickness of min 4 pcf (64 kg/m3) density mineral wool batt insulation for 3 and 4 hr rated assemblies, respectively, cut to the shape of the fluted deck, approximately 25 percent larger than the area of the flutes and compressed into flutes of the steel floor units between the top of the deflection channel and the steel deck, flush with both sides of wall. Additional pieces of min 5/8 in. (16 mm) thickness of min 4 pcf (64 kg/m3) mineral wool batt insulation for 1 and 2 hr rated assemblies, min 1-7/8 in. (48 mm) and min 2-1/2 in. (64 mm) thickness of min 4 pcf (64 kg/m3) density mineral wool batt insulation for 3 and 4 hr rated assemblies, respectively, cut into strips and compressed approximately 25 percent in width to fill the max 3/4 in. (19 mm) gap between the top of the gypsum board and bottom of the steel floor units, flush with both sides of wall.
   INDUSTRIAL INSULATION GROUP L L C — MinWool-1200 Safing

   ROCK WOOL MANUFACTURING CO — Delta Safing Board

   THERMAFIBER INC — Type SAF

   C. **Fill, Void or Cavity Material*** — Min 1/16 in. (1.6 mm) dry thickness (min 1/8 in. or 3.2 mm wet thickness) of fill material sprayed or brushed on each side of the wall in the flutes of the steel floor units and between the top of the gypsum board and the bottom of the steel floor units to completely cover mineral wool and overlap a min of 1 in. (25 mm) onto gypsum board and steel deck on both sides of wall.
   JOHNS MANVILLE — Firetemp(TM) SI, Firetemp(TM) SE

*** Indicates such products shall bear the UL or cUL Certification Mark for jurisdictions employing the UL or cUL Certification (such as Canada), respectively.**

CARTAYA & ASSOCIATES
ARCHITECTS P.A.
cartayaandassociates.com

2400 E. COMMERCIAL BLVD. SUITE 201
FT. LAUDERDALE, FLORIDA 33308
954-771-2724

SEAL: AA C001388

PROJECT:
CITY OF DELRAY BEACH
POMPEY PARK REC CENTER
1101 NW 2ND ST, DELRAY BEACH
FL 33444

ALL DESIGNS AND DETAILS INDICATED OR REFERRED TO IN THIS DRAWING ARE PROPRIETARY IN NATURE AND SHALL NOT BE USED IN WHOLE OR IN PART FOR ANY OTHER PROJECT WITHOUT THE WRITTEN AUTHORIZATION OF THE ARCHITECT. ANY UNAUTHORIZED USE SHALL BE AT THE USER'S SOLE RISK AND WITHOUT LIABILITY TO THE ARCHITECT. THE USER SHALL INDEMNIFY AND HOLD THE ARCHITECT HARMLESS FROM ALL CLAIMS, DAMAGES, LOSSES AND EXPENSES ARISING OUT OF OR RESULTING THEREFROM. THIS IS THE LEGAL RESOURCE THE CONTRACTOR SHALL VERIFY ALL EXISTING CONDITIONS AND DIMENSIONS IN THE FIELD AND REPORT ANY DISCREPANCIES TO THE ARCHITECT IN WRITING BEFORE COMMENCING WORK. DO NOT SCALE DRAWINGS. USE FIGURED DIMENSIONS ONLY.

REVISIONS:

CONFORMED SET 09/22/2025

TITLE: UL FIRE RESISTANCE JOINT SYSTEM DETAILS

DATE: Dec 27, 2022
DRAWN BY: SV, CC, EE, LS
CHECKED BY: JJ, LS, JS

JOB NO: 21122

SHEET: A-626

10/22/2025 3:14:53 PM C:\Users\dlopera\Documents\2122 - Pompey Park - V2021_dloperaJSN8T.rvt

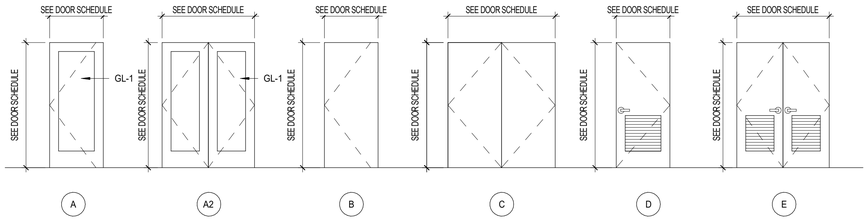

DOOR ELEVATIONS

Scale: 1/4" = 1'-0"

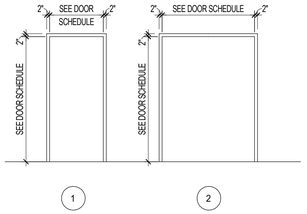

FRAME ELEVATIONS

Scale: 1/4" = 1'-0"

DOOR SCHEDULE

MARK	SIZE		DOOR			FRAME		FIRE RATING (HR)	HARDWARE SET	ACCESS CONTROL	DESIGN PRESURES		IMPACT RESISTANCE	THRESHOLD	FLOOD BARRIER	REMARKS
	W	H	MATERIAL	ELEV. TYPE	GLAZING T.	MATERIAL	ELEV. TYPE				P+	P-				
100A	6'-0"	7'-11 3/4"	ALUM./GLASS	A2	GL-1	ALUM.	2	-	11	YES			Yes	YES	-	
100B	6'-0"	7'-11 3/4"	ALUM./GLASS	A2	GL-1	ALUM.	2	-	2	YES			Yes	YES	-	
100C	6'-0"	7'-0"	MTL.	C	-	MTL.	2	-	6	YES	9		Yes	YES	-	
100D	6'-0"	8'-0 1/2"	ALUM./GLASS	A2	GL-1	ALUM.	2	-	19	-			Yes	-	-	
101A	6'-0"	7'-0"	MTL.	C	-	MTL.	2	-	26	YES			No	-	-	
101B	6'-0"	7'-0"	MTL.	C	-	MTL.	2	-	11	YES			Yes	YES	-	
101C	3'-0"	7'-0"	S.C. WOOD	B	-	MTL.	1	-	43	-			No	-	-	
101D	3'-0"	7'-0"	S.C. WOOD	B	-	MTL.	1	-	43	-			No	-	-	
101E	6'-0"	7'-0"	MTL.	C	-	MTL.	2	-	06	-			Yes	YES	-	
101F	6'-0"	7'-0"	MTL.	C	-	MTL.	2	-	06	YES			Yes	YES	-	
101G	6'-0"	7'-0"	MTL.	C	-	MTL.	2	-	06	YES			Yes	YES	-	
101H	6'-0"	8'-0"	ALUM./GLASS	A2	GL-1	ALUM.	2	-	20	YES			Yes	YES	-	
102A	3'-6"	8'-0 1/4"	ALUM./GLASS	A	GL-1	ALUM.	1	-	23	YES			Yes	YES	-	
102B	3'-0"	7'-0"	S.C. WOOD	B	-	MTL.	1	-	37	YES			Yes	-	-	
104A1	3'-0"	7'-0"	MTL.	B	-	MTL.	1	-	13	YES			Yes	YES	-	
104A2	3'-0"	7'-0"	S.C. WOOD	B	-	MTL.	1	-	37	YES			Yes	-	-	
104B1	3'-0"	7'-0"	MTL.	B	-	MTL.	1	-	13	YES			Yes	YES	-	
104B2	3'-0"	7'-0"	S.C. WOOD	B	-	MTL.	1	-	37	YES			Yes	-	-	
105	3'-0"	7'-0"	S.C. WOOD	B	-	MTL.	1	-	37	YES			No	-	-	
106	3'-0"	7'-0"	S.C. WOOD	B	-	MTL.	1	-	37	YES			No	-	-	
107	3'-0"	7'-0"	S.C. WOOD	B	-	MTL.	1	-	43	-			No	-	-	
108	3'-0"	7'-0 1/2"	ALUM./GLASS	A	GL-1	ALUM.	1	-	15	YES			Yes	YES	-	
108A	3'-0"	7'-0"	MTL.	B	-	MTL.	1	-	15	YES			Yes	YES	-	
109	3'-0"	7'-0"	MTL.	B	-	MTL.	1	-	18	-			Yes	YES	-	
110	3'-0"	7'-0"	MTL.	B	-	MTL.	1	-	18	-			Yes	YES	-	
111	3'-0"	7'-0"	MTL.	B	-	MTL.	1	-	18	-			Yes	YES	-	
112	3'-0"	7'-0"	MTL.	B	-	MTL.	1	-	18	-			Yes	YES	-	
113	3'-0"	7'-0"	S.C. WOOD	B	-	MTL.	1	-	43	-			No	-	-	
115	3'-0"	7'-0"	MTL.	B	-	MTL.	1	1	33	YES			Yes	-	-	
115A	3'-0"	7'-0"	S.C. WOOD	B	-	MTL.	1	-	37	YES			No	-	-	
115B	3'-0"	7'-0"	S.C. WOOD	B	-	MTL.	1	-	37	YES			No	YES	-	
115C	3'-0"	7'-0"	MTL.	B	-	MTL.	1	-	15	YES			Yes	YES	-	
115C1	6'-0"	7'-0"	MTL.	C	-	MTL.	2	-	11	YES			Yes	YES	-	
115C2	6'-0"	7'-0"	MTL.	C	-	MTL.	2	-	26	YES			No	-	-	
116	3'-0"	7'-0"	MTL.	B	-	MTL.	1	1	33	YES			Yes	-	-	
116A	3'-0"	7'-0"	S.C. WOOD	B	-	MTL.	1	-	37	YES			No	-	-	
116B	3'-0"	7'-0"	S.C. WOOD	B	-	MTL.	1	-	37	YES			No	-	-	
116C	3'-0"	7'-0"	S.C. WOOD	B	-	MTL.	1	-	37	YES			No	-	-	
116D	3'-0"	7'-0"	S.C. WOOD	B	-	MTL.	1	-	37	YES			No	-	-	
116E	3'-0"	8'-0 1/2"	ALUM./GLASS	A	GL-1	ALUM.	1	-	23	YES			Yes	-	-	
117	3'-0"	7'-0"	S.C. WOOD	B		MTL.		-	42	-			No			
118	3'-0"	7'-0"	MTL.	B	-	MTL.	1	1	30	YES	9		Yes	YES	-	
118A	3'-0"	8'-0 1/4"	ALUM./GLASS	A	GL-1	ALUM.	1	-	23	YES			Yes	YES	-	
119	3'-0"	7'-0"	MTL.	B	-	MTL.	1	1	33	YES			Yes	-	-	
120	6'-0"	7'-0"	MTL.	C	-	MTL.	2	-	06	YES			Yes	YES	-	
120A1	3'-0"	7'-0"	S.C. WOOD	B	-	MTL.	1	-	37	YES			No	-	-	
120A2	3'-0"	7'-0"	S.C. WOOD	B	-	MTL.	1	-	37	YES			No	-	-	
120B	3'-0"	7'-0"	MTL.	B	-	MTL.	1	-	15	YES			Yes	YES	-	
120C	3'-0"	7'-0"	S.C. WOOD	B	-	MTL.	1	-	37	YES	9		No	-	-	
120D	3'-0"	7'-0"	S.C. WOOD	B	-	MTL.	1	-	42	-			No	-	-	
120E	3'-0"	7'-0"	S.C. WOOD	B	-	MTL.	1	-	43	-			No	-	-	
120F	3'-0"	7'-0"	S.C. WOOD	B	-	MTL.	1	-	43				No	-	-	
121	3'-0"	7'-0"	MTL.	B	-	MTL.	1	-	15	YES			Yes	YES	-	
121A	3'-0"	7'-0"	S.C. WOOD	B	-	MTL.	1	-	42	-			No	-	-	
122	6'-0"	7'-0"	MTL.	C	-	MTL.	1	-	11	YES			Yes	YES	-	
123	6'-0"	7'-0"	MTL.	C	-	MTL.	2	-	11	YES			Yes	YES	-	
123A	6'-0"	7'-0"	MTL.	C	-	MTL.	2	-	11	-			Yes	YES	-	
123B	3'-0"	7'-0"	MTL.	B	-	MTL.	1	-	15	-			Yes	YES	-	
125A	6'-0"	7'-0"	MTL.	C	-	MTL.	2	-	08	YES			Yes	YES	-	
125B	6'-0"	7'-0"	MTL.	C	-	MTL.	2	-	08	YES	9		Yes	YES	-	
125A	6'-0"	7'-0"	MTL.	C	-	MTL.	2	-	08	YES			Yes	YES	-	
125B	6'-0"	7'-0"	MTL.	C	-	MTL.	2	-	08	YES	9		Yes	YES	-	
126	3'-0"	7'-0"	S.C. WOOD	B	-	MTL.	1	-	37	YES			No	-	-	
127	6'-0"	7'-0"	MTL.	C	-	MTL.	2	-	8	YES			Yes	YES	-	
200A	3'-2"	8'-0"	ALUM./GLASS	A	GL-1	ALUM.	1	11	22	-			Yes	YES	-	
200A1	3'-0"	7'-0"	MTL.	B	-	MTL.	1	-	14	-			Yes	YES	-	
200A2	3'-0"	7'-0"	MTL.	B	-	MTL.	1	-	14	YES			Yes	YES	-	
200B	6'-0"	8'-0"	ALUM./GLASS	A2	GL-1	ALUM.	2	-	19	-			Yes	-	-	
200C	6'-0"	8'-0"	ALUM./GLASS	A2	GL-1	ALUM.	2	-	19	-			Yes	-	-	
200D	4'-0"	7'-0"	S.C. WOOD	B	-	MTL.	1	11	31	YES	9		Yes	YES	-	
200E	6'-0"	7'-0"	MTL.	C	-	MTL.	2	1	24	-			Yes	-	-	
200F	6'-0"	7'-0"	MTL.	C	-	MTL.	2	1	24	-			Yes	-	-	
202A	6'-0"	7'-11 3/4"	ALUM./GLASS	A2	GL-1	ALUM.	2	-	02	YES			Yes	YES	-	
202B	3'-0"	7'-0"	S.C. WOOD	B	-	MTL.	1	-	31	YES			Yes	YES	-	
203A	3'-0"	7'-0"	S.C. WOOD	B	-	MTL.	1	-	37	YES			No	YES	-	
203B	3'-6"	7'-0"	S.C. WOOD	B	-	MTL.	1	-	35	YES			No	-	-	
204	6'-0"	7'-0"	S.C. WOOD	C	-	MTL.	2	-	25	YES	9		Yes	-	-	
204A	3'-0"	7'-0"	S.C. WOOD	B	-	MTL.	1	-	37	YES			No	-	-	
205A	3'-0"	7'-0"	S.C. WOOD	B	-	MTL.	1	-	37	YES			No	-	-	
205B	6'-0"	7'-0"	S.C. WOOD	C	-	MTL.	2	-	28	YES			No	-	-	
206	3'-0"	7'-0"	S.C. WOOD	B	-	MTL.	1	-	37	YES			No	-	-	
208A	3'-0"	7'-0"	S.C. WOOD	B	-	MTL.	1	1	30	YES			Yes	-	-	
208B	3'-0"	7'-0"	MTL.	B	-	MTL.	1	1	30	YES			Yes	-	-	
209	3'-0"	7'-0"	MTL.	B	-	MTL.	1	1	33	YES			Yes	-	-	
210	3'-0"	7'-0"	MTL.	B	-	MTL.	1	1	33	YES			Yes	-	-	
210A	3'-0"	7'-0"	S.C. WOOD	B	-	MTL.	1	8	37	YES			No	-	-	
210B	3'-0"	7'-0"	S.C. WOOD	B	-	MTL.	1	-	37	YES	9		No	-	-	
211	3'-0"	7'-0"	MTL.	B	-	MTL.	1	1	33	YES			Yes	-	-	
212	6'-0"	8'-0"	ALUM./GLASS	A2		ALUM.	2	-	21	YES			Yes	-	-	
213	3'-0"	7'-0"	S.C. WOOD	B	-	MTL.	1	-	42	-			No	-	-	
214	3'-0"	7'-0"	S.C. WOOD	B	-	MTL.	1	-	43	-			No	-	-	
215	3'-0"	7'-0"	S.C. WOOD	B	-	MTL.	1	-	43	-			No	-	-	
216A	3'-0"	7'-0"	S.C. WOOD	B	-	MTL.	1	-	31	YES			Yes	-	-	
216A1	3'-0"	7'-0"	S.C. WOOD	B	-	MTL.	1	-	37	YES			Yes	-	-	
216A2	3'-0"	7'-0"	S.C. WOOD	B	-	MTL.	1	-	37	YES			Yes	-	-	
216B	3'-0"	7'-0"	S.C. WOOD	B	-	MTL.	1	-	37	YES	9		No	-	-	
216C	3'-0"	7'-0"	S.C. WOOD	B	-	MTL.	1	-	37	YES			No	-	-	
216D	3'-0"	7'-0"	S.C. WOOD	B	-	MTL.	1	-	31	YES			Yes	-	-	
217	3'-0"	7'-0"	S.C. WOOD	B	-	MTL.	1	-	37	YES	9		Yes	-	-	
S114A	3'-0"	7'-0"	MTL.	D	-	MTL.	1	-	18	-			Yes	YES	-	
S114B	3'-0"	7'-0"	MTL.	D	-	MTL.	1	-	18	-			Yes	YES	-	
S114C	3'-0"	7'-0"	MTL.	D	-	MTL.	1	-	18	-			Yes	YES	-	
S114D	3'-0"	7'-0"	MTL.	D	-	MTL.	1	-	18	-			Yes	YES	-	
S114E	3'-0"	7'-0"	MTL.	D	-	MTL.	1	-	18	-			Yes	YES	-	
S114F	3'-0"	7'-0"	MTL.	D	-	MTL.	1	-	18	-			Yes	YES	-	9
S130A	6'-0"	7'-0"	MTL.	C	-	MTL.	2	-	09	-			Yes	YES	-	TYPICAL AT DUGOUT LOCATIONS
S130B	6'-0"	7'-0"	MTL.	C	-	MTL.	2	-	09	-			Yes	YES	-	TYPICAL AT DUGOUT LOCATIONS
S130C	6'-0"	7'-0"	MTL.	C	-	MTL.	2	-	09	-			Yes	YES	-	TYPICAL AT DUGOUT LOCATIONS
S130D	6'-0"	7'-0"	MTL.	C	-	MTL.	2	-	09	-			Yes	YES	-	TYPICAL AT DUGOUT LOCATIONS
S130E	6'-0"	7'-0"	MTL.	C	-	MTL.	2	-	09	-			Yes	YES	-	TYPICAL AT DUGOUT LOCATIONS
S130F	6'-0"	7'-0"	MTL.	C	-	MTL.	2	-	09	-			Yes	YES	-	TYPICAL AT DUGOUT LOCATIONS 8
S131A	3'-0"	7'-0"	MTL.	D	-	MTL.	1	-	18	-			Yes	YES	-	
S131B	3'-0"	7'-0"	MTL.	D	-	MTL.	1	-	18	-			Yes	YES	-	
S131C	6'-0"	7'-0"	MTL.	E	-	MTL.	2	-	09	-			Yes	YES	-	

4 9

CARTAYA & ASSOCIATES
ARCHITECTS P.A.
cartayaandassociates.com

2400 E. COMMERCIAL BLVD. SUITE 201
FT. LAUDERDALE, FLORIDA 33308
954-771-2724

SEAL:

AA C001388

PROJECT:

CITY OF DELRAY BEACH
POMPEY PARK REC CENTER
1101 NW 2ND ST, DELRAY BEACH
FL 33444

ALL DESIGNS AND DETAILS INDICATED OR REPRESENTED BY THESE DRAWINGS ARE THE PROPERTY OF CARTAYA & ASSOCIATES ARCHITECTS P.A. AND ARE NOT TO BE USED IN WHOLE OR IN PART WITHOUT THE WRITTEN APPROVAL AND CONSENT OF THE FIRM OR BE LOANED TO ANY OTHERS FOR ANY PURPOSE WHATSOEVER. THE CONTRACTOR SHALL VERIFY ALL EXISTING CONDITIONS AND DIMENSIONS IN THE FIELD AND REPORT ANY DISCREPANCIES TO THE ARCHITECT BEFORE COMMENCING WORK. THE CONTRACTOR SHALL BE LIABLE FOR THE FULL COST OF ANY CORRECTIONS NECESSITATED BY HIS FAILURE TO DO SO. THE CONTRACTOR SHALL ASSUME ALL RESPONSIBILITY FOR COMPLIANCE WITH ALL LEGAL REQUIREMENTS. THE CONTRACTOR SHALL BE LIABLE FOR THE FULL COST OF ANY CORRECTIONS NECESSITATED BY HIS FAILURE TO DO SO.

REVISIONS:
4 03-20-2025 BID COMMENTS
5 09-22-2025 CONFORMED SET
6 11-25-2025 ADDENDUM #1
11 01/22/2026 ADDENDUM #2

CONFORMED SET 09/22/2025

TITLE: DOOR SCHEDULE

DATE: Dec 27, 2022
DRAWN BY: SV, CC, EE, LS
CHECKED BY: JJ, LS, JS

JOB NO: 21122

SHEET: A-630

1/22/2026 8:52:06 PM C:\Users\dlopera\Documents\2122 - Pompey Park - V2021_dloperaJSN8T.rvt

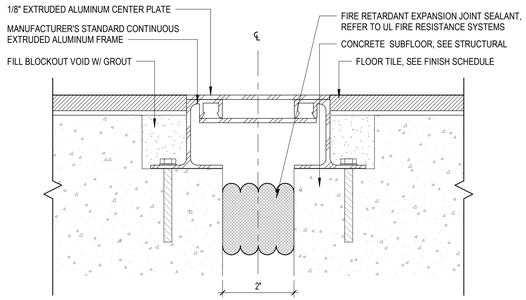

7 FLOOR TILE EXPANSION JOINT

Scale: 6" = 1'-0"

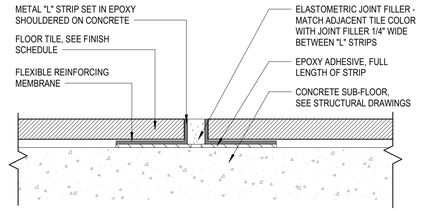

3 FLOOR TILE CONTROL JOINTING OVER FULL ELASTOMETRIC MEMBRANE

Scale: 6" = 1'-0"

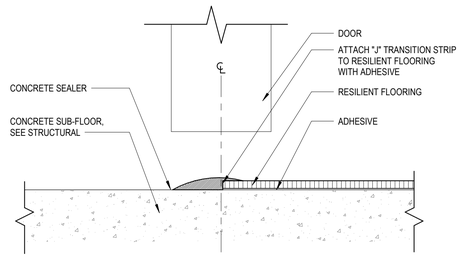

NOTE:
1. THRESHOLD SHALL BE LOCATED UNDER THE DOOR WHERE THE THRESHOLD IS NOT VISIBLE OUTSIDE THE ROOM WHEN THE DOOR IS CLOSED.
2. CUT TRANSITION STRIP SQUARE AND PLUMB WITH ADJACENT DOOR FRAME.

6 SEALED CONCRETE TO RESILIENT FLOORING TRANSITION

Scale: 6" = 1'-0"

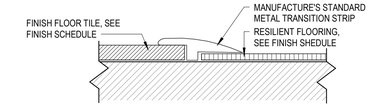

2 FLOOR TILE TO RESILIENT THRESHOLD TYP.

Scale: 3" = 1'-0"

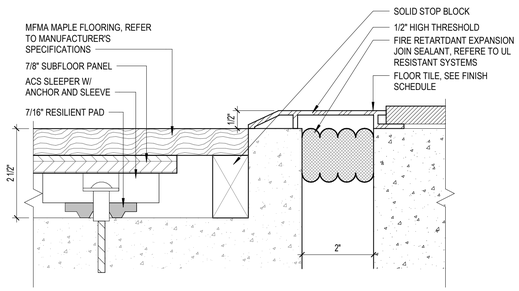

9 WOOD CHANNEL SYSTEM TO FLOOR TILE TRANSITION

Scale: 6" = 1'-0"

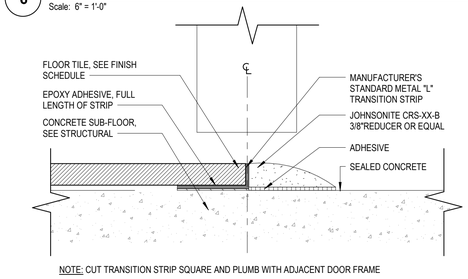

NOTE: CUT TRANSITION STRIP SQUARE AND PLUMB WITH ADJACENT DOOR FRAME

5 FLOOR TILE TO SEALED CONCRETE TRANSITION

Scale: 6" = 1'-0"

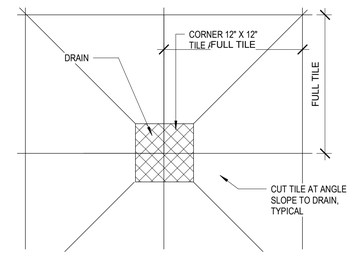

"A" PLAN DETAIL

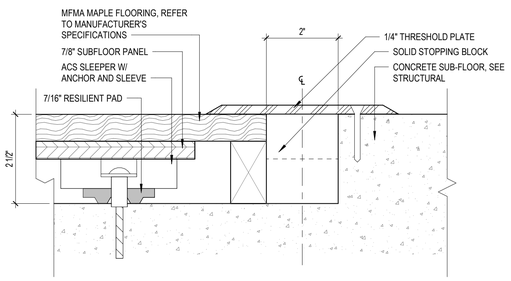

8 WOOD CHANNEL SYSTEM TO SEALED CONCRETE SYSTEM

Scale: 6" = 1'-0"

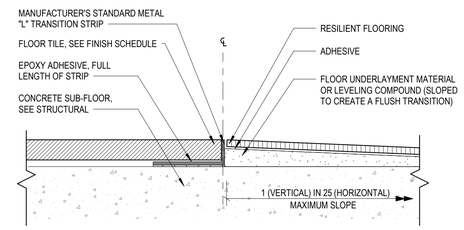

4 FLOOR TILE TO RESILIENT FLOORING TRANSITION

Scale: 6" = 1'-0"

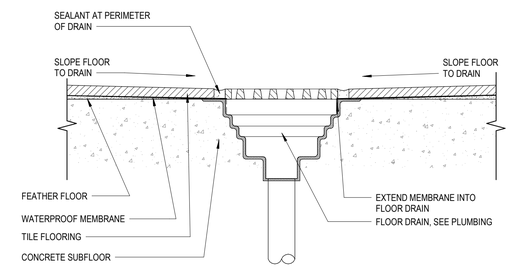

"B" SECTION

1 TILE FLOORING AT DRAIN

Scale: 3" = 1'-0"

CARTAYA & ASSOCIATES
ARCHITECTS P.A.
cartayaandassociates.com

2400 E. COMMERCIAL BLVD. SUITE 201
FT. LAUDERDALE, FLORIDA 33308
954-771-2724

SEAL:

AA C001388

PROJECT:

CITY OF DELRAY BEACH
POMPEY PARK REC CENTER
1101 NW 2ND ST, DELRAY BEACH
FL 33444

ALL DRAWINGS ARE INSTRUMENTS OF SERVICE AND AS SUCH REMAIN THE PROPERTY OF THE ARCHITECT WHETHER THE PROJECT FOR WHICH THEY ARE MADE IS EXECUTED OR NOT. THEY ARE NOT TO BE USED BY THE OWNER OR OTHERS ON EXTENSIONS OF THIS PROJECT OR ON ANY OTHER PROJECT WITHOUT THE WRITTEN AGREEMENT OF THE ARCHITECT. ALL COMMON LAW, STATUTORY AND OTHER RESERVED RIGHTS, INCLUDING COPYRIGHT, ARE HEREBY RESERVED BY THE ARCHITECT. ALL DRAWINGS, SPECIFICATIONS AND COPIES THEREOF FURNISHED BY THE ARCHITECT ARE TO BE RETURNED OR ACCOUNTED FOR TO THE ARCHITECT ON REQUEST AT THE COMPLETION OF THE PROJECT. THEIS IS THE A PRINCIPAL OF THE FIRM OR BE LIABLE FOR THE FULLEST LEGAL RECOURSE. THE CONTRACTOR SHALL VERIFY ALL EXISTING CONDITIONS AND DIMENSIONS IN THE FIELD AND REPORT ANY DISCREPANCIES TO THE ARCHITECT BEFORE PROCEEDING. USE FIGURED DIMENSIONS IN PREFERENCE TO SCALE. ALL DIMENSIONS ARE TO FACE OF CONCRETE OR FACE OF GYPSUM BOARD UNLESS OTHERWISE NOTED. ANY DISCREPANCIES SHALL BE REPORTED TO THE ARCHITECT BEFORE PROCEEDING.

REVISIONS:

CONFORMED SET 09/22/2025

TITLE:

FLOOR TRANSITION DETAILS

DATE: Dec 27, 2022
DRAWN BY: SV, CC, EE, LS
CHECKED BY: JJ, LS, JS

JOB NO:

2122

SHEET:

A-631

10/22/2025 3:14:54 PM C:\Users\dlopera\Documents\2122 - Pompey Park - V2021_dloperaJSN8T.rvt

GENERAL NOTES

1. AT FIRE RATED LOCATIONS, ALL FRAMES ARE TO BE FILLED WITH GROUT.
2. AT FIRE RATED LOCATIONS, GYPSUM BOARD AND TILE BACKER BOARD BECOME "TYPE X."

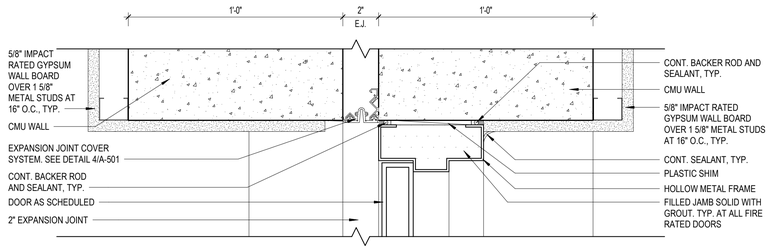

12 HEAD DETAIL AT CONCRETE WALL
Scale: 3" = 1'-0"

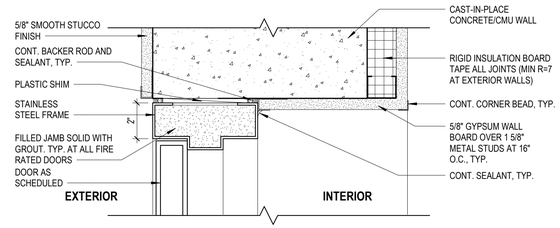

8 HEAD DETAIL AT CONCRETE WALL
Scale: 3" = 1'-0"

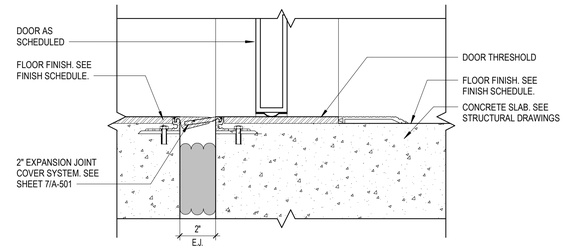

4 DOOR THRESHOLD DETAIL AT EXPANSION JOINT
Scale: 3" = 1'-0"

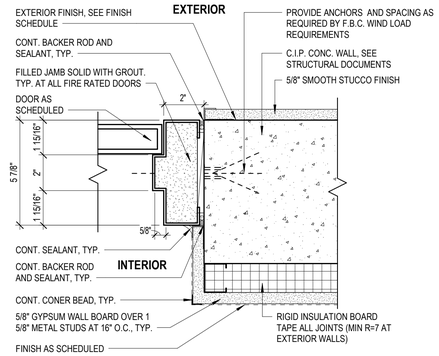

7 JAMB/HEAD DETAIL AT CONCRETE WALL
Scale: 3" = 1'-0"

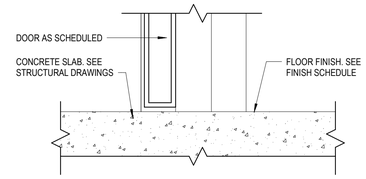

3 DOOR THRESHOLD DETAIL
Scale: 3" = 1'-0"

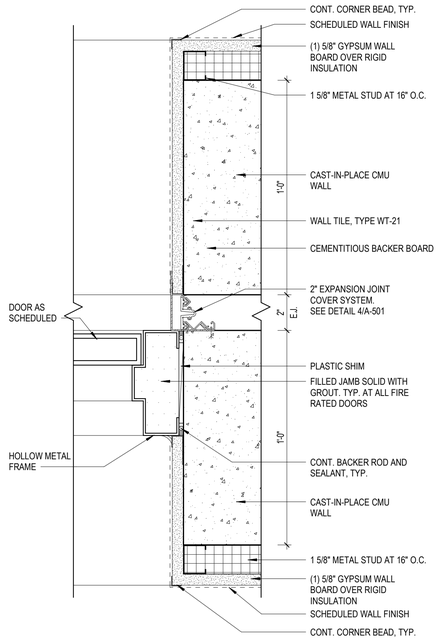

11 JAMB DETAIL AT CONCRETE WALL
Scale: 3" = 1'-0"

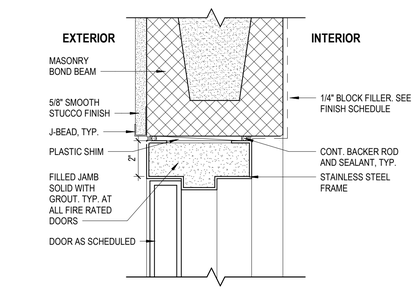

10 HEAD DETAIL AT CMU WALL
Scale: 3" = 1'-0"

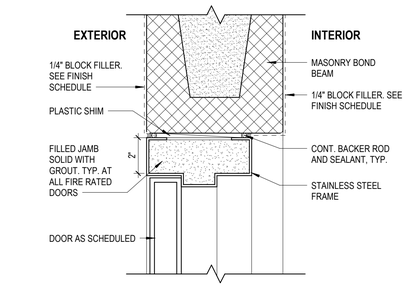

9 HEAD DETAIL AT CMU WALL
Scale: 3" = 1'-0"

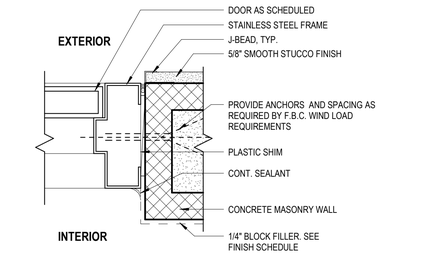

6 JAMB DETAIL AT CMU WALL
Scale: 3" = 1'-0"

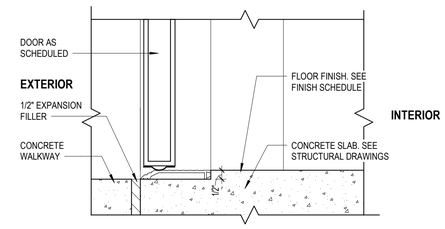

2 DOOR THRESHOLD DETAIL
Scale: 3" = 1'-0"

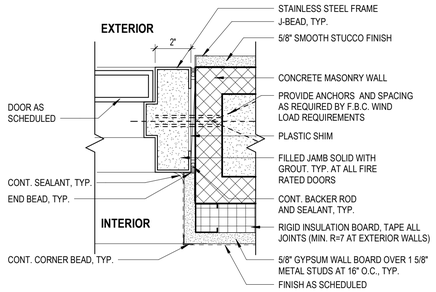

5 JAMB/HEAD DETAIL AT CMU WALL
Scale: 3" = 1'-0"

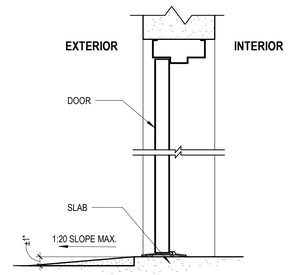

TYP. DOOR THRESHOLD LEVELING AT DOORS
1 Scale: 1 1/2" = 1'-0"

CARTAYA & ASSOCIATES
ARCHITECTS P.A.
cartayaandassociates.com
2400 E. COMMERCIAL BLVD. SUITE 201
FT. LAUDERDALE, FLORIDA 33308
954-771-2724

SEAL: AA C001388

PROJECT: CITY OF DELRAY BEACH
POMPEY PARK REC CENTER
1101 NW 2ND ST, DELRAY BEACH
FL 33444

ALL DESIGNS AND DETAILS INDICATED OR REPRESENTED BY THIS DRAWING, IN WHOLE OR IN PART, ARE AND SHALL REMAIN THE PROPERTY OF CARTAYA & ASSOCIATES ARCHITECTS P.A. AND MAY NOT BE USED OR DISCLOSED WITHOUT THE EXPRESS WRITTEN CONSENT OF A PRINCIPAL OF THE FIRM OR BE LIABLE FOR THE FULLEST LEGAL RECOURSE. THE CONTRACTOR SHALL VERIFY ALL EXISTING CONDITIONS AND DIMENSIONS IN THE FIELD AND REPORT ANY DISCREPANCIES TO THE ARCHITECT BEFORE PROCEEDING. DRAWINGS ARE NOT TO BE SCALED. WRITTEN DIMENSIONS SHALL GOVERN.

REVISIONS:

CONFORMED SET 09/22/2025

TITLE: DOOR DETAILS

DATE: Dec 27, 2022
DRAWN BY: SV, CC, EE, LS
CHECKED BY: JJ, LS, JS

JOB NO: 2122

SHEET: A-632

10/22/2025 3:14:56 PM C:\Users\dlopera\Documents\2122 - Pompey Park - V2021_dlopera.IS6T.rvt

GENERAL NOTES

1. AT FIRE RATED LOCATIONS, ALL FRAMES ARE TO BE FILLED WITH GROUT.
2. AT FIRE RATED LOCATIONS, GYPSUM BOARD AND TILE BACKER BOARD BECOME "TYPE X."

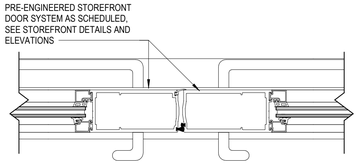

13 STOREFRONT DOOR JAMB DETAIL
Scale: 3" = 1'-0"

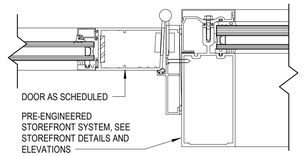

12 STOREFRONT DOOR JAMB DETAIL
Scale: 3" = 1'-0"

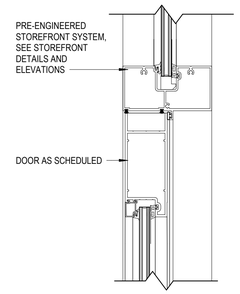

11 STOREFRONT HEAD DETAIL AT STOREFRONT
Scale: 3" = 1'-0"

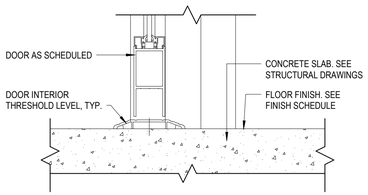

15 INTERIOR DOOR THRESHOLD DETAIL
Scale: 3" = 1'-0"

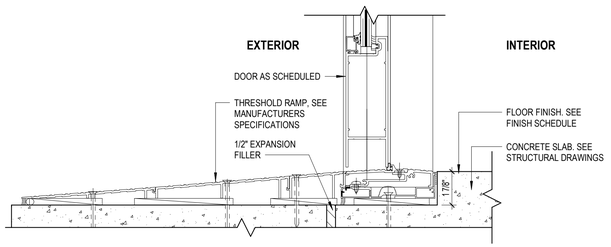

14 DOOR THRESHOLD DETAIL
Scale: 3" = 1'-0"

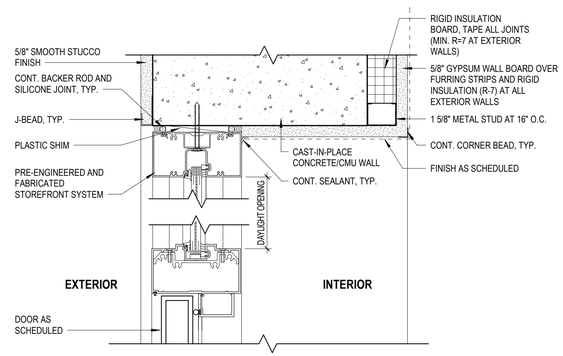

10 STOREFRONT HEAD DETAIL AT CONCRETE WALL
Scale: 3" = 1'-0"

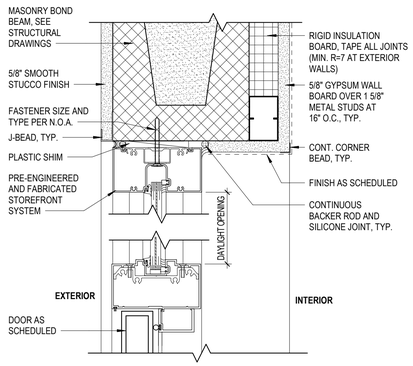

9 STOREFRONT HEAD DETAIL AT CMU WALL
Scale: 3" = 1'-0"

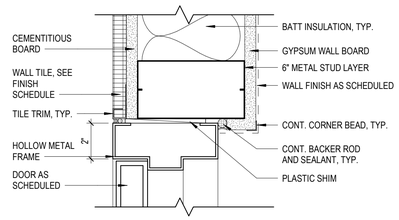

8 HEAD DETAIL AT PARTITION WALL
Scale: 3" = 1'-0"

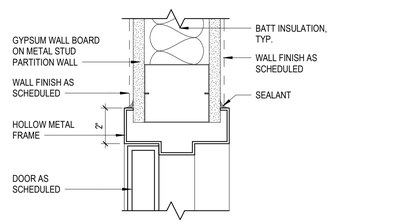

7 HEAD DETAIL AT PARTITION WALL
Scale: 3" = 1'-0"

6 HEAD DETAIL AT PARTITION WALL
Scale: 3" = 1'-0"

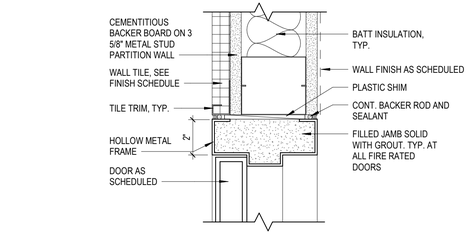

5 HEAD DETAIL AT PARTITION WALL
Scale: 3" = 1'-0"

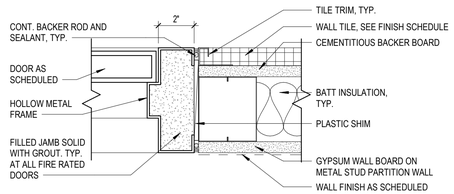

4 JAMB DETAIL AT PARTITION WALL
Scale: 3" = 1'-0"

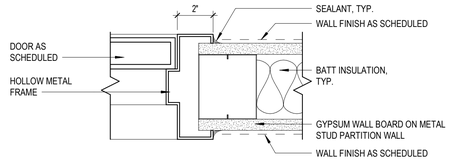

3 JAMB DETAIL AT PARTITION WALL
Scale: 3" = 1'-0"

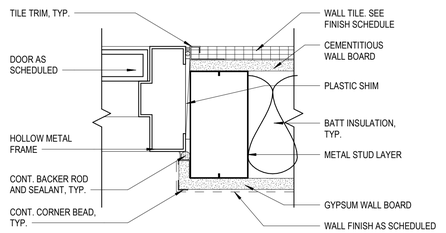

2 JAMB DETAIL AT PARTITION WALL
Scale: 3" = 1'-0"

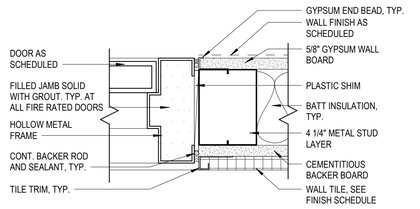

1 JAMB DETAIL AT PARTITION WALL
Scale: 3" = 1'-0"

CARTAYA & ASSOCIATES
ARCHITECTS P.A.
cartayaandassociates.com

2400 E. COMMERCIAL BLVD. SUITE 201
FT. LAUDERDALE, FLORIDA 33308
954-771-2724

SEAL:
AA C001388

PROJECT:
CITY OF DELRAY BEACH
POMPEY PARK REC CENTER
1101 NW 2ND ST, DELRAY BEACH
FL 33444

ALL DESIGN AND PLANS INDICATED OR REPRESENTED BY THIS DRAWING OR MODEL ARE OWNED BY AND THE PROPERTY OF CARTAYA & ASSOCIATES ARCHITECTS P.A. AND WERE CREATED AND DEVELOPED FOR USE IN CONNECTION WITH THE SPECIFIED PROJECT. THEY SHALL NOT BE USED BY ANY PERSON, FIRM OR CORPORATION FOR ANY PURPOSE WHATSOEVER EXCEPT WITH THE EXPRESS WRITTEN PERMISSION OF, AND WITH APPROPRIATE COMPENSATION TO, THE FIRM. ANY UNAUTHORIZED USE, WITHOUT SUCH PERMISSION AND COMPENSATION, SHALL BE UNLAWFUL AND A WRONGFUL ACT OF THE FIRM'S RIGHTS AND INTELLECTUAL PROPERTY, FOR WHICH THE AUTHOR, HIS OR HER EMPLOYER AND ALL PERSONS OR ENTITIES ASSISTING IN THE UNAUTHORIZED USE SHALL BE JOINTLY AND SEVERALLY LIABLE AND SUBJECT TO DAMAGES IN AN AMOUNT TO BE PROVEN AT TRIAL. THE VISUAL CONTRACT BETWEEN THE OWNER AND THE FIRM FOR THE SERVICES DESCRIBED IN THESE PLANS IS NOT EFFECTIVE UNTIL THE FIRM HAS RECEIVED FROM THE OWNER A SIGNED COPY OF THE AGREEMENT BETWEEN THE OWNER AND THE FIRM. THE FIRM SHALL NOT BE RESPONSIBLE FOR ANY MODIFICATIONS MADE TO THESE PLANS BY ANY PERSON OTHER THAN THE FIRM. THE FIRM SHALL NOT BE RESPONSIBLE FOR ANY USE OF THESE PLANS ON ANY OTHER PROJECT. ADDITIONS OR DELETIONS TO THESE PLANS OR ANY OTHER DRAWINGS OR DOCUMENTS PREPARED OR EXECUTED BY THE FIRM AS PART OF THIS PROJECT SHALL BE MADE ONLY WITH THE WRITTEN CONSENT OF THE FIRM. THE CONTRACTOR SHALL VERIFY ALL EXISTING CONDITIONS AND DIMENSIONS AND BE LIABLE FOR THE FULL AND LEGAL RESPONSE. THE CONTRACTOR SHALL NOTIFY THE FIRM IN WRITING OF ANY DISCREPANCIES BEFORE PROCEEDING WITH THE AFFECTED WORK AND SHALL BE RESPONSIBLE FOR THE COST OF ANY CORRECTION WORK PERFORMED PRIOR TO SUCH NOTIFICATION.

REVISIONS:

CONFORMED SET 09/22/2025

TITLE:
DOOR DETAILS

DATE: Dec 27, 2022
DRAWN BY: SV, CC, EE, LS
CHECKED BY: JJ, LS, JS

JOB NO:
2122

SHEET:
A-633

10/22/2025 3:14:57 PM C:\Users\dlopera\Documents\2122 - Pompey Park - V2021_dlopera\J5N8T.rvt

ROOM FINISH MATERIAL SCHEDULE

No.	ROOM	FLOOR		WALLS		CEILING			REMARKS
		FINISH	BASE	WAINSCOT	WALL	FINISH	TYPE	A.F.F.	
100	COMMONS	FT-1, STR-1	BT-1	N/A	PAINTED	ACT-3 8	BAFFLE		NOTE 15
100A	RECEPTION	FT-1	BT-1	N/A	PAINTED	ACT-1, GB-1 8	HARD CEILING, GRID		NOTE 10
101	GYMNASIUM	WD-1	VB-1	6'-0" PADDING TO 7'-0" A.F.F.	PAINTED, AWP-1	PAINTED FLAT BLACK	EXPOSED		NOTE 1, 2, 3, 9
101A	STORAGE	VCT-1	VB-1	N/A	PAINTED	PAINTED	EXPOSED		8
101B	SPORTS FIELD EQUIP.	VCT-1	VB-1	N/A	PAINTED	DO NOT PAINT	EXPOSED		NOTE 6
101C	MEN'S RESTROOM	FT-1	CV-1	N/A	WT-2	GB-2, PAINTED	HARD CEILING		NOTE 8, 11
101D	WOMEN'S RESTROOM	FT-1	CV-1	N/A	WT-2	GB-2, PAINTED	HARD CEILING		NOTE 8, 11
102	PLAYROOM	SYN-1	RWB-1	N/A 11	PAINTED, AWP-1	ACT-2 8	GRID	8	NOTE 3,10.ALTERNATE FLOOR FINISH PER MANUFACTURER'S RECOMMENDATION.
104A	MULTI-PURPOSE	CPT-1	CPT-1	N/A	PAINTED	ACT-2	GRID		
104B	MULTI-PURPOSE	CPT-1	CPT-1	N/A	PAINTED	ACT-2	GRID		
105	STORAGE	VCT-1	VB-1	N/A	PAINTED	PAINTED 8	EXPOSED		NOTE 6
106	MECH. ROOM	VCT-1	VB-1	N/A	PAINTED	PAINTED	EXPOSED		NOTE 9
107	WOMEN'S RESTROOM 8	FT-1, FT-3 (SHOWER)	BT-1 11	N/A	WT-2	GB-2, PAINTED	HARD CEILING		NOTE 8, 11, 12. FT-3 IS APPLICABLE AT SHOWER ONLY
107A	WOMEN'S LOCKERS	FT-1	BT-1	N/A	WT-2	GB-2, PAINTED	HARD CEILING		NOTE 8, 11, 12
108	TIMING EQUIPMENT & CONTROL ROOM	EP-1	EP-1 8	N/A 8	EPOXY PAINT	GB-2, PAINTED	HARD CEILING		NOTE 5, 7 8
108A	JANITOR'S CLOSET	EP-1	EP-1	N/A	EPOXY PAINT	GB-2, PAINTED	HARD CEILING		NOTE 5
109	FAMILY RESTROOM #2	EP-1	EP-1	N/A	EPOXY PAINT	GB-2, PAINTED	HARD CEILING		NOTE 5
110	FAMILY RESTROOM #3	EP-1	EP-1	N/A	EPOXY PAINT	GB-2, PAINTED	HARD CEILING		NOTE 5
111	FAMILY RESTROOM #4	EP-1	EP-1	N/A	EPOXY PAINT	GB-2, PAINTED	HARD CEILING		NOTE 5 8
112	FAMILY RESTROOM #5	EP-1	EP-1	N/A	EPOXY PAINT	GB-2, PAINTED	HARD CEILING		NOTE 5
113	MEN'S RESTROOM	FT-1, FT-3 (SHOWER)	CV-1 8	N/A	WT-2	GB-2, PAINTED	HARD CEILING		NOTE 8, 11, 12. FT-3 IS APPLICABLE AT SHOWER ONLY
113A	MEN'S LOCKERS	FT-1	CV-1	N/A	WT-2	GB-2, PAINTED	HARD CEILING		NOTE 8, 11, 12
113B	RESTROOM VESTIBULE	FT-1	BT-1	N/A	PAINTED	GB-2, PAINTED	HARD CEILING		NOTE 8, 11, 12
115	TEEN	CPT-1	CPT-1	N/A	PAINTED	ACT-2	GRID		
115A	STORAGE	VCT-1	VB-1	N/A	PAINTED	PAINTED 8	EXPOSED		
115B	OFFICE	CPT-1	CPT-1	N/A	PAINTED	ACT-1	GRID		
115C	RECEIVING	VCT-1	VB-1	N/A	PAINTED	PAINTED 8	EXPOSED		NOTE 9
116	ADMIN OFFICES	CPT-1	CPT-1	N/A	PAINTED	ACT-2	GRID		
116A	OFFICE	CPT-1	CPT-1	N/A	PAINTED	ACT-1	GRID		
116B	OFFICE	CPT-1	CPT-1	N/A	PAINTED	ACT-1	GRID		
116C	OFFICE	CPT-1	CPT-1	N/A	PAINTED	ACT-1	GRID		
116D	OFFICE	CPT-1	CPT-1	N/A	PAINTED	ACT-1	GRID		
117	WC	FT-1	CV-1 8	N/A	WT-2	GB-2, PAINTED	HARD CEILING		NOTE 8
118	RECEPTION	FT-1	CV-1	N/A	PAINTED	ACT-1	GRID 8		
119	KITCHENETTE	EP-1	EP-1	FRP ON ALL WALLS	PAINTED	ACT-4 8	GRID		
120	AFTER SCHOOL CARE	RFT-1, RFT-2, RFT-3, RFT-4, RFT-5, RFT-6	RWB-1	N/A	AWP-1	ACT-1	GRID		NOTE 3, 14
120A	STORAGE	VCT-1	VB-1	N/A	PAINTED	PAINTED 8	EXPOSED		8
120B	DATA	SDF-1	VB-1	N/A	PAINTED	PAINTED 8	EXPOSED		NOTE 9, 13
120C	OFFICE	CPT-1	CPT-1	N/A	PAINTED	ACT-1	GRID		
120D	WC	FT-1	BT-1	N/A	WT-1 11	GB-2, PAINTED	HARD CEILING		NOTE 8
120E	WOMEN'S RESTROOM	FT-1	CV-1 8	N/A	WT-2	GB-2, PAINTED	HARD CEILING		NOTE 8, 11
120F	MEN'S RESTROOM	FT-1	CV-1	N/A	WT-2	GB-2, PAINTED	HARD CEILING		NOTE 8, 11
120G	RESTROOM VESTIBULE	RFT-1, RFT-2, RFT-3, RFT-4, RFT-5, RFT-6	RWB-1	N/A	PAINTED	GB-2, PAINTED	HARD CEILING		NOTE 8
121	LIFE GUARD	LVT-1	VB-1	N/A	PAINTED	ACT-1	GRID		
121A	STAFF LOCKER 8	FT-1	CV-1	N/A	WT-2	ACT-1	GRID		
121B	STAFF WC	FT-1	CV-1	N/A 8	WT-2	GB-2, PAINTED	HARD CEILING		NOTE 8
122	POOL STORAGE	EP-1	EP-1	N/A	EPOXY PAINT	DO NOT PAINT	EXPOSED		NOTE 6
123	POOL PUMP ROOM	EP-1	EP-1	N/A	EPOXY PAINT	DO NOT PAINT	EXPOSED		NOTE 6
123A	SANITIZER ROOM	EP-1	EP-1	N/A	EPOXY PAINT	DO NOT PAINT	EXPOSED		NOTE 6
123B	PH BUFFER ROOM	EP-1	EP-1	N/A	EPOXY PAINT	DO NOT PAINT	EXPOSED		NOTE 6
125	GENERATOR	CONC. 8	VB-1	N/A	PAINTED	PAINTED	EXPOSED		NOTE 4
126	STORAGE	VCT-1	VB-1	N/A	PAINTED	PAINTED 8	EXPOSED		NOTE 4
127	ELEC.	CONC.	VB-1	N/A	PAINTED	PAINTED	EXPOSED		NOTE 4
200	CORRIDOR	FT-1, STR-1	BT-1 11	N/A	PAINTED	ACT-3	BAFFLE		
200A	VESTIBULE	PWS-1 8	N/A	N/A	EPOXY PAINT	PAINTED STUCCO	HARD CEILING		STUCCO FINISH
200B	CORRIDOR	FT-1	BT-1	N/A	PAINTED	ACT-3	BAFFLE		
200C	CORRIDOR	FT-1	BT-1	N/A	PAINTED	ACT-3	BAFFLE		
201	TRACK	RAF-1 8	RWB-1	N/A	PAINTED, AWP-1	PAINTED 8	EXPOSED		NOTE 1, 4, 9
202	COVERED TERRACE	PWS-1	N/A 8	N/A	EPOXY PAINT	PAINTED STUCCO	HARD CEILING		STUCCO FINISH
203	KITCHEN / CONCESSION	EP-1	EP-1	FRP ON ALL WALLS	PAINTED	ACT-5 8	GRID		FULL HEIGHT FRP PANELS
204	MULTI-PURPOSE	LVT-1	RWB-1	N/A	PAINTED, AWP-1	ACT-1 / GB-1, PAINTED	GRID / HARD CEILING		
204A	STORAGE	SDF-1 8	VB-1	N/A	PAINTED	PAINTED 8	EXPOSED	8	
205	STORAGE	VCT-1	VB-1	N/A	PAINTED	PAINTED	EXPOSED	8	
206	MP GREEN	LVT-1	RWB-1	N/A	PAINTED	ACT-1	GRID		
208A	MULTI-PURPOSE SENIOR C	CPT-1	CPT-1	N/A	PAINTED, OPT-1	ACT-2	GRID		
208B	MULTI-PURPOSE SENIOR B	CPT-1	CPT-1	N/A	PAINTED, OPT-1	ACT-2 8	GRID		
209	CONFERENCE	CPT-1	CPT-1	N/A	PAINTED	ACT-1	GRID		
210	MULTI-PURPOSE SENIOR A	CPT-1	CPT-1	N/A	PAINTED	ACT-2	GRID		
210A	STORAGE	VCT-1	VB-1	N/A	PAINTED	PAINTED 8	EXPOSED	8	
210B	MECH	VCT-1 8	VB-1	N/A	PAINTED	PAINTED	EXPOSED		
211	JANITOR	VCT-1	VB-1	N/A	PAINTED	PAINTED	EXPOSED		NOTE 4, 9
212	FITNESS	RAF-2 8	RWB-1	N/A	PAINTED	ACT-2	GRID		
213	FAMILY RESTROOM	FT-1	CV-1 8	N/A 11	WT-1 8	GB-2, PAINTED	HARD CEILING		NOTE 8, 11 8
213A	RESTROOM VESTIBULE	FT-1	BT-1	N/A	PAINTED	GB-2, PAINTED	HARD CEILING		NOTE 8
214	WOMEN'S RESTROOM	FT-1	CV-1	N/A	WT-2	GB-2, PAINTED	HARD CEILING		NOTE 8, 11
215	MEN'S RESTROOM	FT-1	CV-1 8	N/A 11	WT-2 11	GB-2, PAINTED	HARD CEILING		NOTE 8, 11
216	DANCE/AEROBICS	WD-1	RWB-1	N/A	PAINTED, AWP-1	ACT-2	GRID		
216A	STORAGE	VCT-1	VB-1	N/A	PAINTED	PAINTED 8	EXPOSED	8	
216B	DATA / ELEC.	SDF-1	VB-1	N/A	PAINTED	PAINTED	EXPOSED		NOTE 4, 9, 13
216C	STORAGE	VCT-1	VB-1	N/A	PAINTED	PAINTED	EXPOSED	8	
217	STAFF LOUNGE	LVT-1	RWB-1 8	N/A	PAINTED	ACT-1	GRID		
218	ELEVATOR 2	FT-2	STL-1	N/A	STL-1	STL-1			
219	ELEVATOR 1	FT-2	STL-1	N/A	STL-1	STL-1			
S113H	STORAGE	EP-1 8	EP-1 8	N/A 8	EPOXY PAINT	PAINTED 8	EXPOSED		NOTE 9. SIM. ON ALL DUGOUTS
S114A	CABANA 1	EP-1	EP-1	N/A	EPOXY PAINT	PAINTED	EXPOSED		NOTE 5, 9
S114B	CABANA 2	EP-1	EP-1	N/A	EPOXY PAINT	PAINTED	EXPOSED		NOTE 5, 9
S114C	CABANA 3	EP-1	EP-1	N/A	EPOXY PAINT	PAINTED	EXPOSED		NOTE 5, 9
S114D	CABANA 4	EP-1	EP-1	N/A	EPOXY PAINT	PAINTED	EXPOSED		NOTE 5, 9
S114E	CABANA 5	EP-1	EP-1	N/A	EPOXY PAINT	PAINTED	EXPOSED		NOTE 5, 9
S114F	CABANA 6	EP-1	EP-1	N/A	EPOXY PAINT	PAINTED	EXPOSED		NOTE 5, 9
S131A	SHELTER WC	EP-1	EP-1	N/A	EPOXY PAINT	PAINTED	EXPOSED		NOTE 5, 9
S131B	SHELTER WC	EP-1	EP-1	N/A	EPOXY PAINT	PAINTED	EXPOSED		NOTE 5, 9
S131C	SHELTER STORAGE	EP-1	EP-1	N/A	EPOXY PAINT	PAINTED	EXPOSED		NOTE 5, 9

MATERIAL SCHEDULE

FLOOR FINISH

TAG	MATERIAL	MANUFACTURER	MODEL	REMARKS
FT-1	PORCELAIN TILE	DALTILE	CLAY CANVAS LEAD CC04 (MATTE)	1/8" GROUT SIZE: 24X24 11
FT-2	PORCELAIN TILE (ELEVATOR)	DALTILE	AXIOMS SILVER FM94 (UNPOLISHED) 24"X48"	EPOXY GROUT: LATICRETE #78 STERLING SILVER
FT-3	PORCELAIN TILE	DALTILE	KEYSTONES (NON SLIP, UNPOLISHED) PRIMARY: DESERT GRAY D014 ACCENT: NAUTICAL BLUE D621	SIZE: 12X12 MOSAIC PATTERN: DP3005 COVE BASE TO MATCH
CPT-1	CARPET TILE	MILLIKEN FLOORS	BOOST IPR161-141-19	TUFFED, TEXTURED LOOP, LOW PROFILE
WD-1	WOOD ATHLETIC & SPORTS FLOORING	ROBBINS	BIO CHANNEL STAR	2-1/2" MAPLE
SYN-1	POLYURETHANE FLOORING SYSTEM	ROBBINS	PULASTIC ACADEMY	9MM PLAYROOM - STONE GREY & BLUE 8
RAF-1	RESILIENT ATHLETIC FLOORING	MONDO	SPORTSFLEX	8MM - TRACK
RAF-2	RESILIENT ATHLETIC FLOORING	MONDO	RAMFLEX	10MM - FITNESS GYM - G707 GRAY & BLUE
EP-1	RESINOUS FLOORING	MONDO		
RFT-1	RUBBER FLOOR TILE	ROPPE	M186 RED	TYPE 970
RFT-2	RUBBER FLOOR TILE	ROPPE	M187 BLUE	TYPE 970
RFT-3	RUBBER FLOOR TILE	ROPPE	M692 DAFFODIL 11	TYPE 970
RFT-4	RUBBER FLOOR TILE	ROPPE	M684 PARSLEY	TYPE 970
RFT-5	RUBBER FLOOR TILE	ROPPE	M660 CITRUS	TYPE 970
RFT-6	RUBBER FLOOR TILE	ROPPE	M683 IRISH GREEN 11	TYPE 970
STR-1	COMPOSITE FINISH STEPS	LAMBOO	COLOR: DESERT SAND	TREAD & RISER - STEPS (COMMON SPACE 100 & 200)
STR-2	PORCELAIN FLOOR TILE (FT-1)	DALTILE	CLAY CANVAS LEAD CC04 (MATTE)	TREAD & RISER - STEPS (COMMON SPACE 100 & 200)
LVT-1	LUXURY VINYL TILE	TARKETT	CONTOUR COLLECTION	4655 DUNE CREST SIZE 36" X 1'
VCT-1	VINYL COMPOSITE TILE	TARKETT	VCT II 11	556 SANDSTONE SIZE 12" X 12" 11
SDF-1	STATIC DISSIPATIVE VINYL FLOORING	TARKETT	IQ GRANIT SD EMINENT DUSTY GREY 0908	TILE FORMAT, SIZE 2' X 2'
PWS-1	PEDESTRIAN & WATERPROOFING SYSTEM.	TREMCO	VULKEM 350	INSTALL PER MANUFACTURER'S SPECIFICATION. INSTALL CONTINUOUSLY ON ALL ALEVATED FLOORING ABOVE INTERIOR SPACES.

WALL FINISH

TAG	MATERIAL	MANUFACTURER	MODEL	REMARKS
GB-1	GYPSUM BOARD		PRIMARY COLOR:SW7757 WHITE ACCENT COLOR: SW6371 PASTEL VANILLIN ACCENT COLOR: SW6495 GREAT FALLS ACCENT COLOR: SW9052 BLITHE BLUE ACCENT COLOR: SW6789 BLUE MOSQUE	SATIN FINISH. REFER TO SKETCHES FOR ACCENT WALL LOCATIONS
GB-2	M.R. GYPSUM BOARD			11
AWP-1	ACOUSTICAL WALL PANEL	NOVAWALL	NOVAFOAM PET PANEL 11	SMOOTH FACE POLYESTER PANEL 12MM. PARTLY CLOUDY OR COMBINE COLOR SELECTION FROM THE MANUFACTURER COLOR PALLATTE. INSTALLATION SHALL BE PER MANUFACTURER'S REQUIREMENTS. 11
WT-1	PORCELAIN TILE	DALTILE	CLAY CANVAS LEAD CC04 (MATTE)	EPOXY GROUT: LATICRETE #78 STERLING SILVER ALIGN WITH WALL GROUT JOINTS SIZE 12" X 24" 11
WT-2	PORCELAIN TILE	DALTILE	CLAY CANVAS STENCIL CC03 (MATTE)	
WT-3	PORCELAIN TILE 8	CROSSVILE	JUST-DUCKY	POOL SHOWER * AT FAMILY POOL: 6" X 6" * AT COMPETION POOL: 12" X 24" 11
WT-4	PORCELAIN TILE	CROSSVILE	CELESTIAL HORIZON	POOL SHOWER * AT FAMILY POOL: 12" X 24" * AT COMPETION POOL: 6" X 6" 11
FRM-1	METAL DOOR FRAME	DOOR MANF.	MATCH WITH ADJACENT WALL COLORS	
STL-1	STAINLESS STEEL	ELEVATOR CO.	SMOOTH BRUSH	ELEVATOR MANUFACTURE
OPT-1	OPERABLE PARTITION	MODERNFOLD	SORAYA-SERENITY VINYL & POLYCOTTON	TEXTURE: SMOOTH LAMINATE, SOLID FABRIC

WALL BASE FINISH

TAG	MATERIAL	MANUFACTURER	MODEL	REMARKS
BT-1	PORCELAIN FLOOR TILE	DALTILE	CLAY CANVAS LEAD CC04 (POLISHED)	GROUT ALIGNS WITH FLOOR TILE GROUT WHERE POSSIBLE 4" COVE BASE 11
CPT-1	CARPET	MILLIKEN FLOORS	BOOST	MATCHING FLOOR CARPET
RWB-1	RUBBER WALL BASE	ROPPE	177 STEEL BLUE 11	4" STD. TOE . PROVIDE INSIDE & OUTSIDE CORNERS
VB-1	RUBBER WALL BASE	ROPPE	150 DARK GRAY (AFTER SCHOOL)	4" STD. TOE . PROVIDE INSIDE & OUTSIDE CORNERS
EP-1	RESINOUS WALL BASE	MILLIKEN FLOORS	BOOST 11	CONTINUOUS RESINOUS FINISH FROM FLOORING UP TO 4" 8
CV-1	COVE BASE			FACTORY FINISHED 4" COVE BASE FOR TILE, MATCH WALL FINISH 11

CEILING

TAG	MATERIAL	MANUFACTURER	MODEL	REMARKS
ACT-1	ACOUSTICAL CEILING TILE	ARMSTRONG	LYRA PB HIGH CAC - WHITE WITH PRELUDE XL 15/16" SUSPENSION SYSTEM	
ACT-2	ACOUSTICAL CEILING TILE	ARMSTRONG	TECHZONE SYSTEM CALLA INTERLUBE	INTEGRATED LIGHTING, HVAC & SPRINKLER LAYOUT
ACT-3	ACOUSTICAL CEILING TILE	CERTAINEED ARCHITECTURAL	ECOPHON SOLO BAFFLE	ALL NON-STANDARD LENGTH BAFFLES SHALL BE FACTORY CUT & FINISHED
ACT-4	ACOUSTICAL CEILING TILE	ARMSTRONG	KITCHEN ZONE PANELS WITH PRELUDE XL 15/16" SUSPENSION SYSTEM	8
GB-1	GYPSUM BOARD			PAINTED
GB-2	M.R. GYPSUM BOARD			PAINTED
EXP-1	EXPOSED CEILING		COLOR: SW9179 ANCHORS AWEIGH	
STL-1	STAINLESS STEEL		SMOOTH BURSH	ELEVATOR MANUFACTURE

INTERIOR GLASS / FRAME

TAG	MATERIAL	MANUFACTURER	MODEL	REMARKS
	INTERIOR GLASS	VIRACON	CLEAR	ALL INTERIOR GLASS
	INTERIOR GLASS FRAME	YKK AP	CLEAR ANODIZED ALUMINUM	ALL INTERIOR GLASS FRAMES

MILLWORK & COUNTERTOP FINISH

TAG	MATERIAL	MANUFACTURER	MODEL	REMARKS
CT-1	ULTRA-COMPACT SURFACE	DEKTON BY COSENTINO	LUNAR, SMOOTH	MITERED CORNERS SHALL BE MADE SMOOTH
PL-1	HIGH-PRESSURE LAMINATE	FENIX	GRIGIO BROMO J0724	11

FINISH SCHEDULE NOTES

1. GYMNASIUM WALLS TO RECEIVE ACOUSTICAL PANELS ON WALLS. TYPICAL AT BOTH LEVELS.
2. PADDING AT PERIMETER WALLS AT GYMNASIUM FLOOR LEVEL, EXCLUDING AREAS DIRECTLY BEHIND BLEACHERS. AREAS DIRECTLY BEHIND BLEACHERS TO BE PAINTED GYPSUM BOARD.
3. IMPACT RESISTANT GYPSUM WALL BOARD MIN. 8'-0" THROUGHOUT (TYPICAL), WHERE SPECIFIED IN FINISH SCHEDULE
4. PAINT EXPOSED ROOF STRUCTURE ABOVE. COLOR FLAT SW9179 - ANCHOR AWEIGH. PAINT ALL EXPOSED STRUCTURE, DUCTWORK, ETC.
5. PROVIDE BLOCK FILLER AT ALL BLOCK WALLS WITH NON-ABSORBENT EPOXY PAINT FINISH.
6. PAINT EXPOSED STRUCTURE IN B.O.H. ROOMS EXCEPT AS NOTED ON THE FINISH SCHEDULE ON SHEET A-640.
7. ALL EXTERIOR OR NON A/C ROOMS TO HAVE M.R. BOARDS OR STUCCO FINISH WITH NON-ABSORBENT PAINT FINISH.
8. PAPERLESS M.R. GYPSUM WALL BOARD PAINTED WITH NON-ABSORBENT PAINT. TYPICAL FOR ALL INTERIOR RESTROOMS AND LOCKERS.
9. PAINT ALL EXPOSED CONCRETE CEILINGS WITH NON-ABSORBENT PAINT. COLOR TO MATCH DECOR.
10. MILLWORK FINISH TO BE DEKTON LUNAR, SATIN SMOOTH, MITERED/ROUNDED CORNERS.
11. CEMENTITIOUS BACKER BOARD SHALL BE USED FOR ALL TILE WALLS.
12. LOCKERS MANUFACTURED BY PRENCO. COLOR: REFLEX BLUE.
13. 3/4" AC GRADE PLYWOOD PAINTED FRONT, BACK AND ALL SIDES WITH FIRE RETARDANT PAINT. PLYWOOD SHALL BE MOUNTED ON ALL WALLS OF THE ROOM, 8" FROM THE FLOOR EXTENDING TO THE CEILING.
14. REFER TO FLOOR PATTERN LAYOUT. 8
15. STAIR SHALL BE TILE FINISH. STEPS SHALL BE LAMBOO DESERT SAND.

EXTERIOR PAINT FINISH SCHEDULE

TAG	MANUFACTURER	PAINT COLOR	FINISH
P1	SHERWIN-WILLIAMS	SW9052 - BLITHE BLUE	SEMI-GLOSS
P2	SHERWIN-WILLIAMS	SW7006 - EXTRA WHITE	SEMI-GLOSS
P3	SHERWIN-WILLIAMS	SW6789 - BLUE MOSQUE	SEMI-GLOSS
P4	SHERWIN-WILLIAMS	SW6788 - CAPRI	SEMI-GLOSS
P5	SHERWIN-WILLIAMS	SW9048 - SURFIN'	SEMI-GLOSS
P6	SHERWIN-WILLIAMS	SW6371 - VANILLIN	SEMI-GLOSS
P7	SHERWIN-WILLIAMS	SW7031 - NETWORK GRAY	SEMI-GLOSS
P8	SHERWIN-WILLIAMS	NUCOR PEARL GRAY PUDF	METALLIC
P9	SHERWIN-WILLIAMS	SW6811 - HONARABLE BLUE	SEMI-GLOSS
P10	SHERWIN-WILLIAMS	SW 9179 ANCHOR AWEIGH	FLAT

CARTAYA & ASSOCIATES
ARCHITECTS P.A.
cartayaandassociates.com

2400 E. COMMERCIAL BLVD. SUITE 201
FT. LAUDERDALE, FLORIDA 33308
954-771-2724

SEAL: AA C001388

PROJECT:
CITY OF DELRAY BEACH
POMPEY PARK REC CENTER
1101 NW 2ND ST, DELRAY BEACH FL 33444

ALL DESIGNS, DRAWINGS AND SPECIFICATIONS AS INSTRUMENTS OF SERVICE ARE AND SHALL REMAIN THE PROPERTY OF CARTAYA & ASSOCIATES ARCHITECTS P.A. AND ARE NOT TO BE USED IN WHOLE OR IN PART FOR ANY OTHER PROJECT WITHOUT THE WRITTEN AUTHORIZATION OF CARTAYA & ASSOCIATES ARCHITECTS P.A. ALL RIGHTS RESERVED. COPYRIGHT © 2025 CARTAYA & ASSOCIATES ARCHITECTS P.A.

REVISIONS:
5 02-20-2024 REVISION
8 09-23-2025 CONFORMED SET
11 01/22/2026 ADDENDUM #2

CONFORMED SET 09/22/2025

TITLE: ROOM FINISH SCHEDULE

DATE: Dec 27, 2022
DRAWN BY: SV, CC, EE, LS
CHECKED BY: JJ, LS, JS

JOB NO: 21122

SHEET: A-640 5

1/23/2026 3:05:47 PM C:\Users\dfoperal\Documents\21122 - Pompey Park - V2021_dfoperalJSN8T.rvt

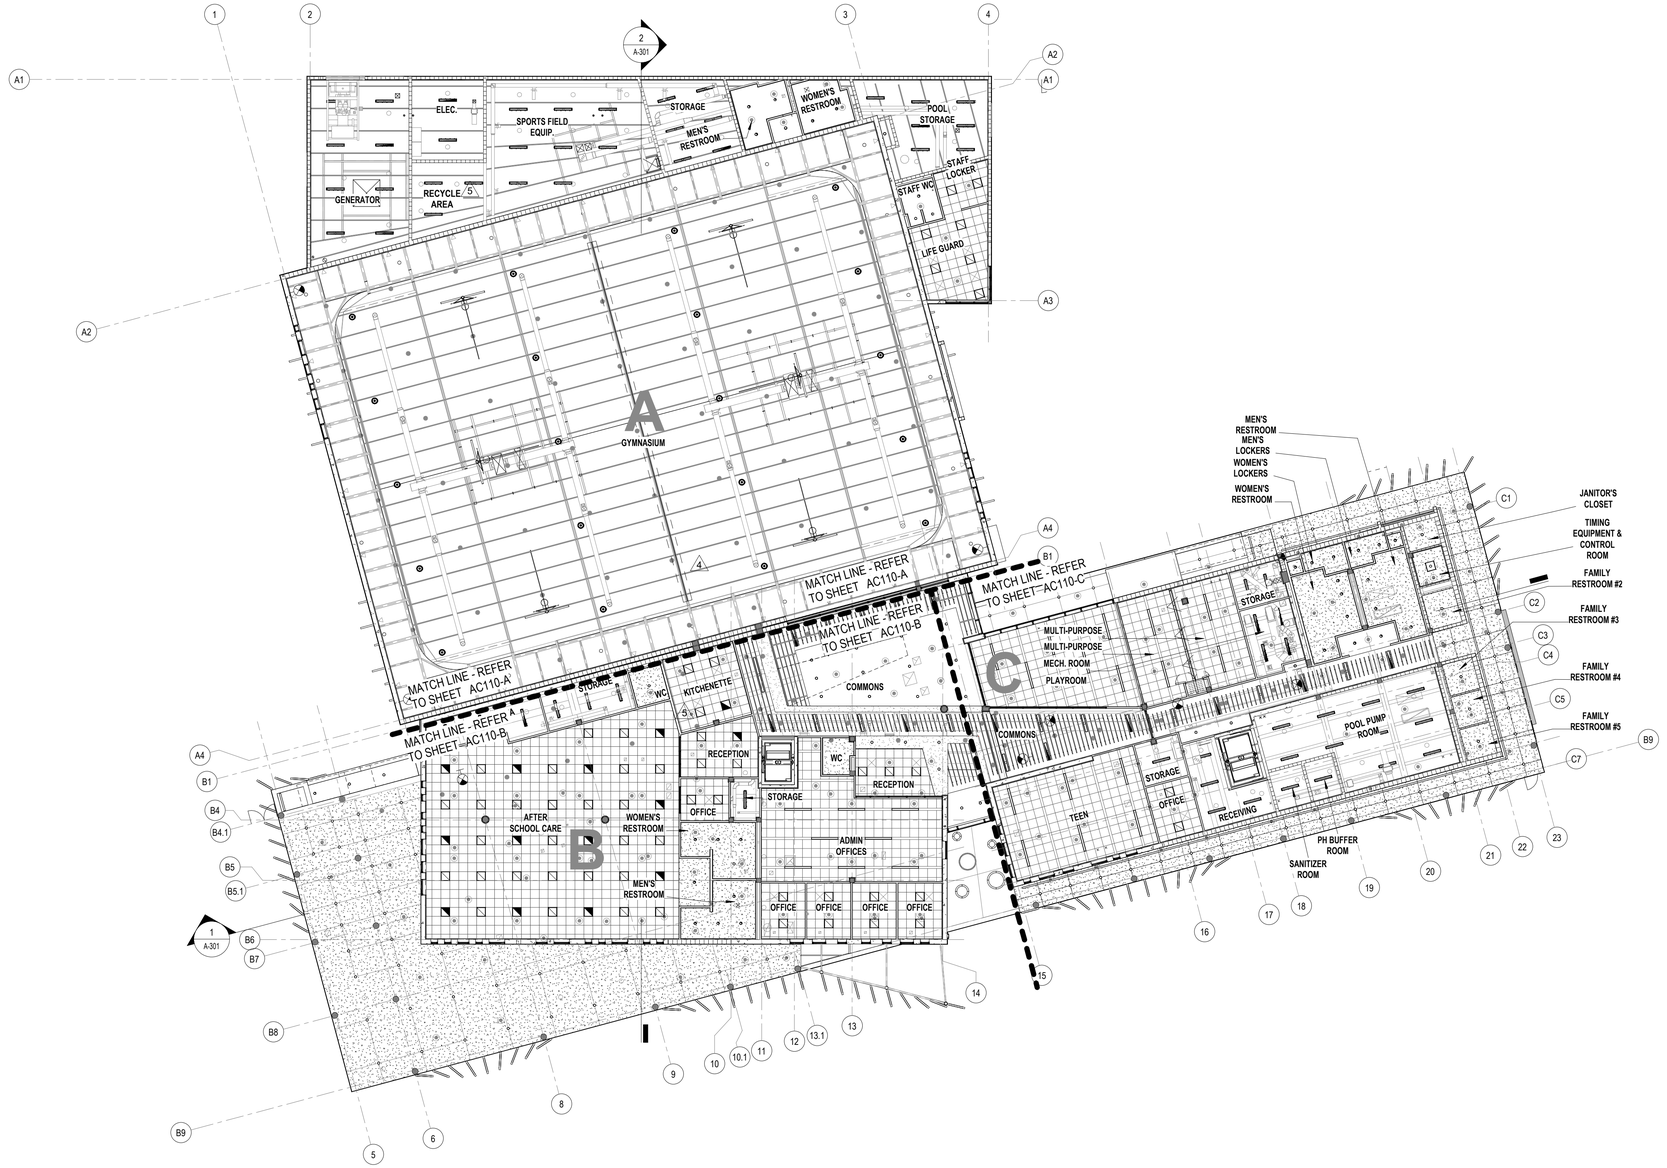

REFLECTED CEILING PLAN - GROUND LEVEL

Scale: 1/16" = 1'-0"

GENERAL NOTES

A. PROJECT REFERENCE ELEVATION 0'-0" = N.A.V.D. 18.10'
B. ALL SPOT ELEVATIONS REFER TO CEILING HEIGHT ABOVE FINISHED FLOOR LEVEL BELOW.
C. REFERENCE ELECTRICAL ENGINEERING DOCUMENTS FOR ALL LIGHT FIXTURE LOCATIONS, SPECIFICATIONS, AND INFORMATION.
D. REFERENCE MECHANICAL ENGINEERING DOCUMENTS FOR ALL DIFFUSERS AND RETURN AIR GRILLE LOCATIONS, INFORMATION AND SPECIFICATIONS.
E. REFERENCE FIRE ALARM DOCUMENTS FOR ALL CEILING MOUNTED FIRE ALARM LOCATIONS, INFORMATION, AND SPECIFICATIONS. INCLUDES ANY BDA DEVICES.
F. REFERENCE FIRE SPRINKLER PROTECTION PLAN AND SHOP DRAWINGS FOR FIRE SPRINKLER DEVICES, HEADS, AND LOCATIONS.
G. PROVIDE ACOUSTICAL INSULATION ABOVE ALL ENCLOSED HARD CEILING. 6 11
H. PROVIDE ALL SHOWERS AND LOCKER ROOM CEILINGS WITH PAPERLESS MOISTURE RESISTANT BOARD. TYPICAL FOR ALL HARD CEILINGS, SOFFITS, AND WALLS AT BATHROOMS, SHOWERS AND LOCKER ROOMS.
I. PAINT EXPOSED STRUCTURES AT GYMNASIUM, AND MAIN CORRIDOR FLAT SW 9179 ANCHOR AWEIGH. INCLUDE PAINTING OF ALL CONDUITS, PIPES, DUCT WORK, OR EXPOSED ELEMENTS. 8
J. ALL HARD CEILINGS TO BE PAINTED TO MATCH DECOR.
K. NO COMBUSTIBLE MATERIALS ALLOWED IN CONCEALED SPACES.
L. TRIMS FOR ALL FIXTURES, SPEAKERS, DIFFUSERS TO MATCH CEILING COLOR FINISH. DO NOT PAINT ON SITE, ALL PAINTED BY MANUFACTURER OR SHOP.
M. PROVIDE FIRE RATED WIRE SUSPENSION FOR ALL ACOUSTICAL SYSTEMS.
N. REFERENCE ENGINEERING PLANS FOR ALL CEILING MOUNTED MOTION SENSOR DEVICES. COLOR TO MATCH CEILING COLOR AND DECOR.
O. ALL PENDANT MOUNTED FIXTURES HAVE MINIMUM 9' A.F.F.L. DO NOT MOUNT LOWER TO AVOID KIDS HITTING THEM, ETC.
P. PROVIDE ACCESS PANELS AT ALL REQUIRED LOCATIONS, CONTROL VALVES, TESTING DEVICES, OR REQUIRED ACCESS FOR ABOVE MOUNTED CEILING EQUIPMENT. MIN. SIZE 2'X2' OR LARGER WHERE REQUIRED TO ACCESS A/C UNITS OR FILTERS. PROVIDED AND INSTALLED BY GENERAL CONTRACTOR. REFERENCE ALL ENGINEERING AND SHOP DRAWINGS. PROVIDE WHERE REQUIRED.
Q. ALL ACCESS PANELS TO BE METAL COLOR TO MATCH DECOR.
R. AREAS WHERE BAFFLES OR ACOUSTICAL PANELS ARE LOCATED BELOW A/C UNITS OR AREA WITH NEED OF ACCESS PROVIDE SUSPENSION SYSTEM OR MOUNTING CAPABLE OF BEING REMOVED FOR ACCESS.
S. PROVIDE 1 HR RATED SPRAY FIRE PROOFING TO UNDERSIDE OF ROOF DECK.
T. PROVIDE SPRAY-APPLIED FIRE RESISTANT MATERIAL TO ALL INTERIOR DECK AND STEEL BEAMS

REFLECTED CEILING PLAN LEGEND

- HARD CEILING
- 2' x 2' ARMSTRONG TECHZONE ACOUSTIC CEILING TILE
- CERTAINTEED SOLO BAFFLE SYSTEM
- 8 2' x 3' CEILING ACCESS PANEL
- EXIT LIGHT FIXTURE - WALL MOUNTED. ARROW INDICATES DIRECTION
- EXIT LIGHT FIXTURE - CEILING MOUNTED. ARROW INDICATES DIRECTION
- LED STRIP LIGHT FIXTURE SURFACE MOUNTED (SEE ELECTRICAL DRAWINGS FOR TYPE)
- RECESSED LED STRIP LIGHT FIXTURE
- 2' x 2' RECESSED LIGHT FIXTURE
- EXTERIOR CIRCULAR LIGHT FIXTURE
- RETURN OR EXHAUST GRILLE
- SUPPLY GRILLE
- RECESSED LIGHT FIXTURE
- PENDANT GYMNASIUM LIGHT FIXTURE
- BOH LED FIXTURE - WALL OR PENDANT MOUNTED
- FIRE SPRINKLER (SE FIRE PROTECTION PLANS)
- RETRACTING ELECTRONIC BASKETBALL HOOP
- S SPEAKER
- X'-XX" CEILING HEIGHT TAG
- ES EXPOSED STRUCTURE
- FIRE ALARM HORN AND STROBE
- STAGE LIGHT 8

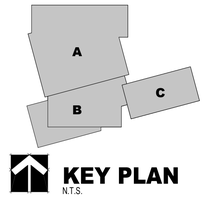

KEY PLAN
N.T.S.

CARTAYA & ASSOCIATES
ARCHITECTS P.A.
cartayaandassociates.com
2400 E. COMMERCIAL BLVD. SUITE 201
FT. LAUDERDALE, FLORIDA 33308
954-771-2724

SEAL: AA C001388

PROJECT:
CITY OF DELRAY BEACH
POMPEY PARK REC CENTER
1101 NW 2ND ST, DELRAY BEACH
FL 33444

ALL DESIGNS AND PLANS INDICATED OR REPRESENTED BY A PURCHASE OR OWNER, OR BY OTHERS ACTING THROUGH OR ON BEHALF OF A PURCHASER OR OWNER, SHALL NOT BE USED BY OR DISCLOSED TO ANY PERSON, FIRM OR CORPORATION FOR ANY PURPOSE WHATSOEVER WITHOUT THE PREVIOUS WRITTEN CONSENT OF CARTAYA & ASSOCIATES ARCHITECTS P.A. AND UNTIL PAYMENT IN FULL OF ALL MONIES DUE TO CARTAYA & ASSOCIATES ARCHITECTS P.A. AND THAT UPON REQUEST OF CARTAYA & ASSOCIATES ARCHITECTS P.A. THE PURCHASER OR OWNER SHALL RETURN ALL DRAWINGS IN POSSESSION TO CARTAYA & ASSOCIATES ARCHITECTS P.A. IT IS A VIOLATION OF LAW FOR ANY PERSON, UNLESS ACTING UNDER THE DIRECTION OF A LICENSED ARCHITECT, TO ALTER ANY ITEM ON THIS DOCUMENT IN ANY WAY. IF THIS DOCUMENT IS ALTERED, THE ARCHITECT IN RESPONSIBLE CHARGE SHALL ATTACH TO THE DOCUMENT A DESCRIPTION OF THE EXTENT OF THE ALTERATIONS; AND SHALL INCLUDE HIS OR HER NAME, THE DATE, AND A SPECIFIC DESCRIPTION OF THE ALTERATIONS. THE ARCHITECT IN RESPONSIBLE CHARGE SHALL NOT BE RESPONSIBLE FOR ADDITIONS OR DELETIONS TO THE DOCUMENT MADE BY OTHERS. THE CONTRACTOR SHALL VERIFY ALL EXISTING CONDITIONS AND DIMENSIONS AND REPORT ANY DISCREPANCIES TO THE ARCHITECT IN WRITING. DO NOT SCALE DRAWINGS. USE FIGURED DIMENSIONS ONLY. ALL DIMENSIONS ARE TO FACE OF CONCRETE OR CENTERLINE OF STEEL UNLESS NOTED OTHERWISE. ALL WORK SHALL BE IN ACCORDANCE WITH APPLICABLE CODES AND REGULATIONS.

REVISIONS:
4 03-20-2025 BID COMMENTS
5 09-09-2025 REVISION
6 09-22-2025 CONFORMED SET

CONFORMED SET 09/22/2025

TITLE: REFLECTED CEILING PLAN - GROUND LEVEL

DATE: Dec 27, 2022
DRAWN BY: SV, CC, EE, LS
CHECKED BY: JJ, LS, JS

JOB NO: 21122

SHEET: AC110

1/22/2026 8:52:15 PM C:\Users\dlopera\Documents\2122 - Pompey Park - V2021_dloperaJSN8T.rvt

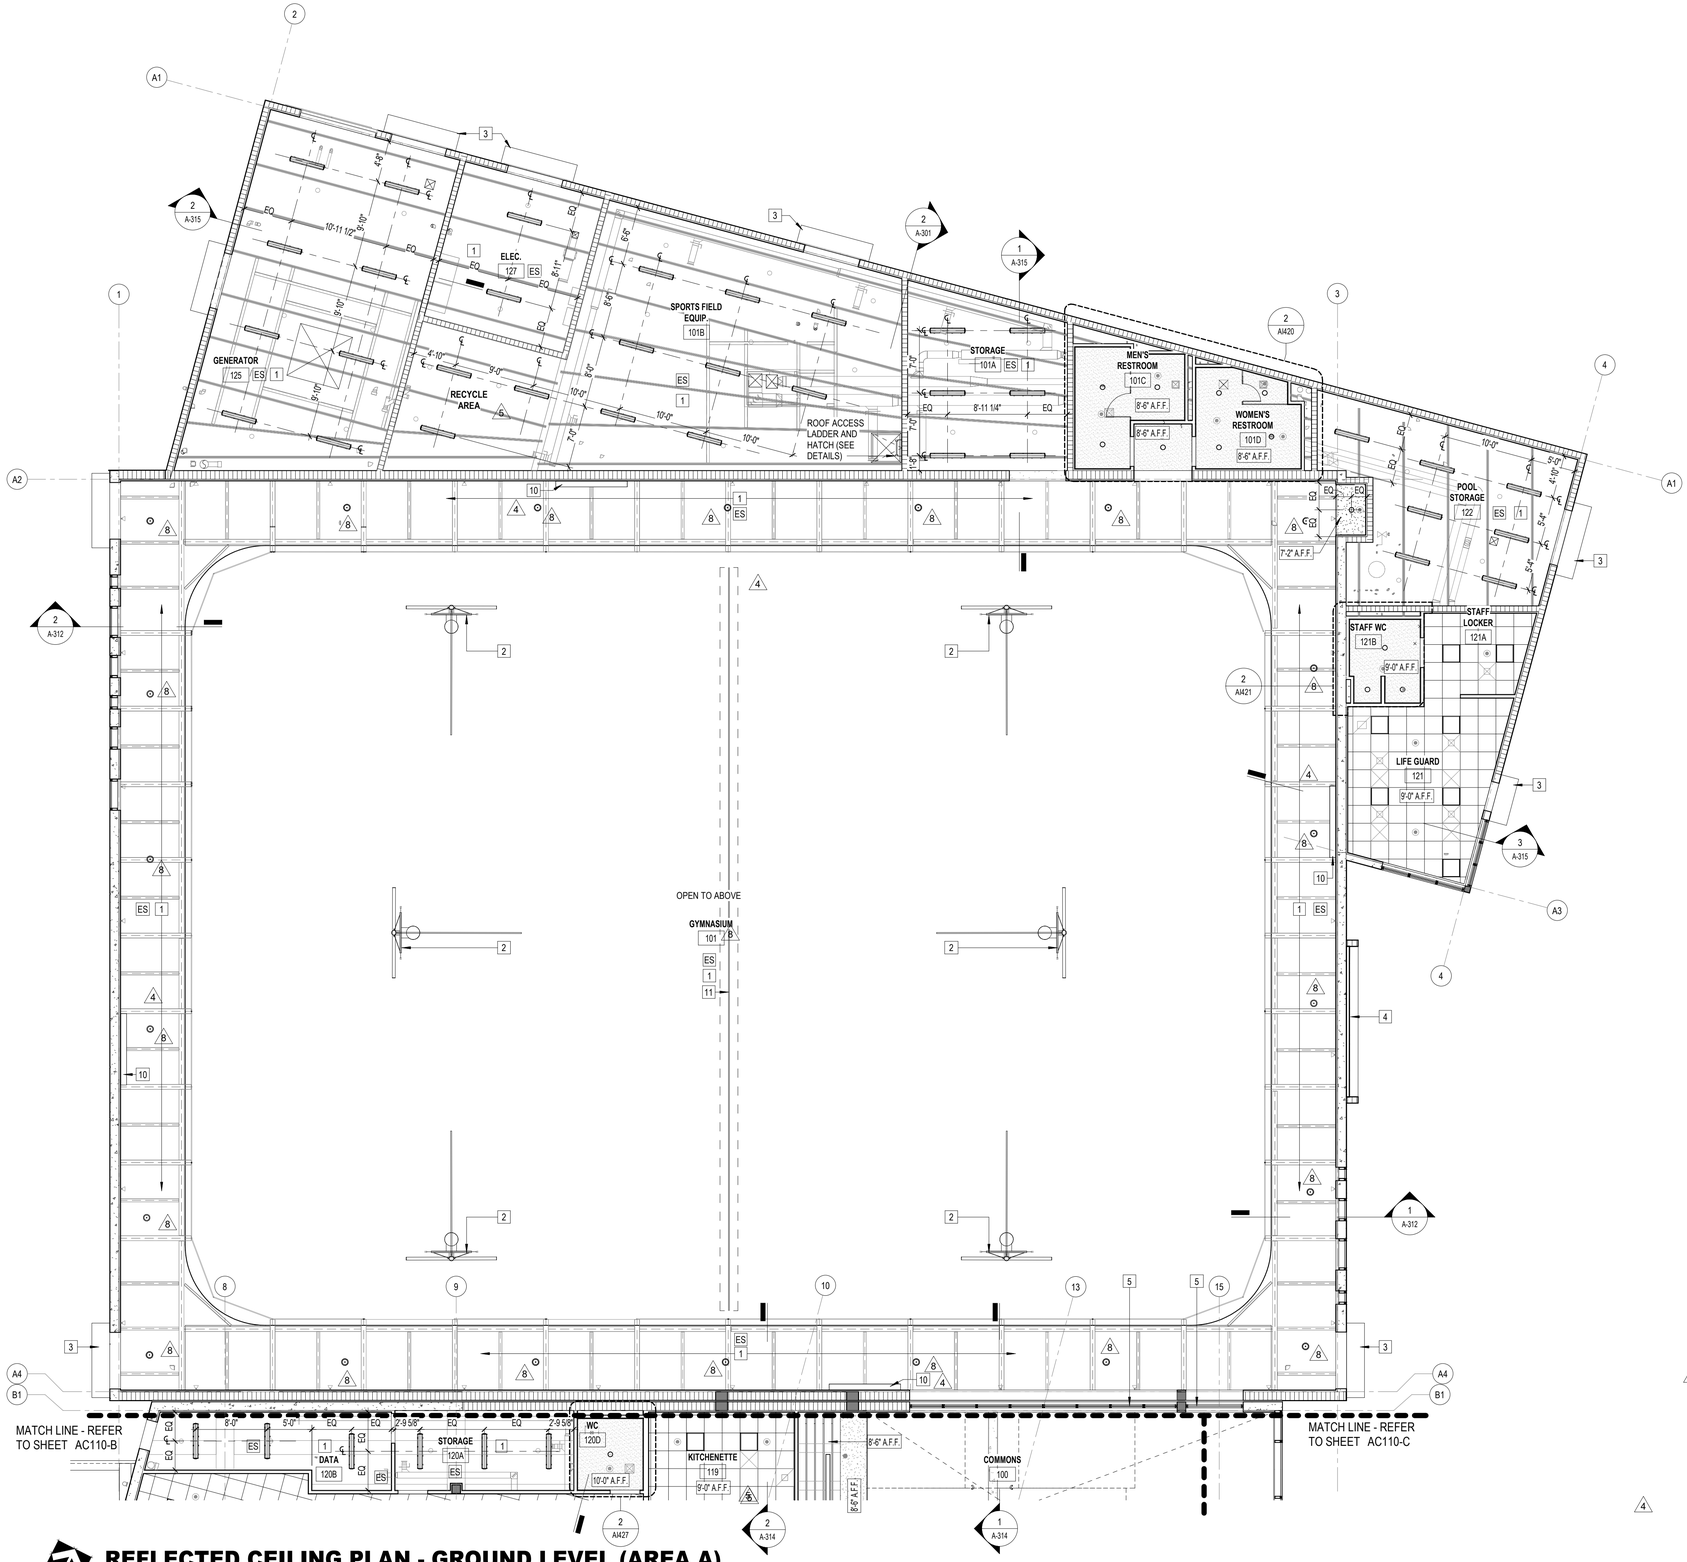

REFLECTED CEILING PLAN - GROUND LEVEL (AREA A)

Scale: 1/8" = 1'-0"

GENERAL NOTES

A. PROJECT REFERENCE ELEVATION 0'-0" = N.A.V.D. 18.10'
B. ALL SPOT ELEVATIONS REFER TO CEILING HEIGHT ABOVE FINISHED FLOOR LEVEL BELOW.
C. REFERENCE ELECTRICAL ENGINEERING DOCUMENTS FOR ALL LIGHT FIXTURE LOCATIONS, SPECIFICATIONS, AND INFORMATION.
D. REFERENCE MECHANICAL ENGINEERING DOCUMENTS FOR ALL DIFFUSERS AND RETURN AIR GRILLE LOCATIONS, INFORMATION AND SPECIFICATIONS.
E. REFERENCE FIRE ALARM DOCUMENTS FOR ALL CEILING MOUNTED FIRE ALARM LOCATIONS, INFORMATION, AND SPECIFICATIONS. INCLUDES ANY BDA DEVICES.
F. REFERENCE FIRE SPRINKLER PROTECTION PLAN AND SHOP DRAWINGS FOR FIRE SPRINKLER DEVICES, HEADS, AND LOCATIONS.
G. PROVIDE ACOUSTICAL INSULATION ABOVE ALL ENCLOSED HARD CEILING.
H. PROVIDE ALL SHOWERS AND LOCKER ROOM CEILINGS WITH PAPERLESS MOISTURE RESISTANT BOARD. TYPICAL FOR ALL HARD CEILINGS, SOFFITS, AND WALLS AT BATHROOMS, SHOWERS AND LOCKER ROOMS.
I. PAINT EXPOSED STRUCTURES AT GYMNASIUM, AND MAIN CORRIDOR FLAT SW 9179 ANCHOR AWEIGH. INCLUDE PAINTING OF ALL CONDUITS, PIPES, DUCT WORK, OR EXPOSED ELEMENTS.
J. ALL HARD CEILINGS TO BE PAINTED TO MATCH DECOR.
K. NO COMBUSTIBLE MATERIALS ALLOWED IN CONCEALED SPACES.
L. TRIMS FOR ALL FIXTURES, SPEAKERS, DIFFUSERS TO MATCH CEILING COLOR FINISH. DO NOT PAINT ON SITE, ALL PAINTED BY MANUFACTURER OR SHOP.
M. PROVIDE FIRE RATED WIRE SUSPENSION FOR ALL ACOUSTICAL SYSTEMS.
N. REFERENCE ENGINEERING PLANS FOR ALL CEILING MOUNTED MOTION SENSOR DEVICES. COLOR TO MATCH CEILING COLOR AND DECOR.
O. ALL PENDANT MOUNTED FIXTURES HAVE MINIMUM 9' A.F.F.L. DO NOT MOUNT LOWER TO AVOID KIDS HITTING THEM, ETC.
P. PROVIDE ACCESS PANELS AT ALL REQUIRED LOCATIONS, CONTROL VALVES, TESTING DEVICES, OR REQUIRED ACCESS FOR ABOVE MOUNTED CEILING EQUIPMENT. MIN. SIZE 2'X2' OR LARGER WHERE REQUIRED TO ACCESS A/C UNITS OR FILTERS. PROVIDED AND INSTALLED BY GENERAL CONTRACTOR. REFERENCE ALL ENGINEERING AND SHOP DRAWINGS. PROVIDE WHERE REQUIRED.
Q. ALL ACCESS PANELS TO BE METAL COLOR TO MATCH DECOR.
R. AREAS WHERE BAFFLES OR ACOUSTICAL PANELS ARE LOCATED BELOW A/C UNITS OR AREA WITH NEED OF ACCESS PROVIDE SUSPENSION SYSTEM OR MOUNTING CAPABLE OF BEING REMOVED FOR ACCESS.
S. PROVIDE 1 HR RATED SPRAY FIRE PROOFING TO UNDERSIDE OF ROOF DECK.
T. PROVIDE SPRAY-APPLIED FIRE RESISTANT MATERIAL TO ALL INTERIOR DECK AND STEEL BEAMS

REFLECTED CEILING PLAN LEGEND

- HARD CEILING
- 2' x 2' ARMSTRONG TECHZONE ACOUSTIC CEILING TILE
- CERTAINTEED SOLO BAFFLE SYSTEM
- 2' x 3' CEILING ACCESS PANEL
- EXIT LIGHT FIXTURE - WALL MOUNTED. ARROW INDICATES DIRECTION
- EXIT LIGHT FIXTURE - CEILING MOUNTED. ARROW INDICATES DIRECTION
- LED STRIP LIGHT FIXTURE SURFACE MOUNTED (SEE ELECTRICAL DRAWINGS FOR TYPE)
- RECESSED LED STRIP LIGHT FIXTURE
- 2' x 2' RECESSED LIGHT FIXTURE
- EXTERIOR CIRCULAR LIGHT FIXTURE
- RETURN OR EXHAUST GRILLE
- SUPPLY GRILLE
- RECESSED LIGHT FIXTURE
- PENDANT GYMNASIUM LIGHT FIXTURE
- BOH LED FIXTURE - WALL OR PENDANT MOUNTED
- FIRE SPRINKLER (SEE FIRE PROTECTION PLANS)
- RETRACTING ELECTRONIC BASKETBALL HOOP
- SPEAKER
- X'-XX" CEILING HEIGHT TAG
- ES EXPOSED STRUCTURE
- FIRE ALARM HORN AND STROBE
- STAGE LIGHT

REFLECTED CEILING PLAN KEY NOTES

1. EXPOSED STRUCTURE AND EXPOSED CEILING ELEMENTS TO BE PAINTED FLAT SW 9179 ANCHOR AWEIGH
2. RETRACTING ELECTRONIC BASKETBALL HOOP HUNG AND BRACED FROM ROOF FRAMING ABOVE (TYP. OF 6) (SEE STRUCTURAL DOCUMENTS)
3. PRE-FABRICATED ALUMINUM CANOPY BY SPECIALTY ENGINEER. SUBMIT PRODUCT APPROVAL CERTIFICATION PRIOR TO INSTALLATION.
4. EXTERIOR SHOWERS
5. AUTOMATIC SPRINKLERS TO PROVIDE 1-HR FIRE RATING ALONG BOTH SIDES OF STOREFRONT
6. STUCCO HARD CEILING
7. NOT USED
8. SUN SCREENS MECHANICALLY FASTENED TO SIDE OF BUILDING
9. CONTINUOUS VENT
10. ELECTRONIC SCOREBOARD, NEVCO - MODEL 2750 MPCW (TYP. OF 4)
11. GYMNASIUM DIVIDER CURTAIN

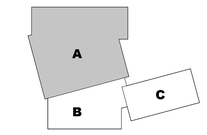

KEY PLAN
N.T.S.

CARTAYA & ASSOCIATES
ARCHITECTS P.A.
cartayaandassociates.com
2400 E. COMMERCIAL BLVD. SUITE 201
FT. LAUDERDALE, FLORIDA 33308
954-771-2724

SEAL:
AA C001388

PROJECT:
CITY OF DELRAY BEACH
POMPEY PARK REC CENTER
1101 NW 2ND ST, DELRAY BEACH FL 33444

ALL DESIGNS AND DETAILS REPRESENTED BY THIS DRAWING ARE THE PROPERTY OF CARTAYA & ASSOCIATES ARCHITECTS P.A. AND ARE NOT TO BE USED IN WHOLE OR IN PART FOR ANY OTHER PROJECT WITHOUT THE EXPRESS WRITTEN CONSENT OF A PRINCIPAL OF THE FIRM OR BE LOANED FOR THE FULLEST LEGAL RESOLUTION. THE CONTRACTOR SHALL VERIFY ALL EXISTING CONDITIONS AND DIMENSIONS IN THE FIELD AND NOTIFY THE ARCHITECT OF ANY DISCREPANCIES BEFORE PROCEEDING. USE FIGURED DIMENSIONS

REVISIONS:
4 03-20-2023 BD COMMENTS
5 02-09-2024 REVISION
6 09-22-2025 CONFORMED SET

CONFORMED SET 09/22/2025

TITLE: GROUND LEVEL REFLECTED CEILING PLAN - AREA A

DATE: Dec 27, 2022
DRAWN BY: SV, CC, EE, LS
CHECKED BY: JJ, LS, JS

JOB NO: 2122

SHEET: AC110-A

1/22/2026 8:52:16 PM C:\Users\dlopera\Documents\2122 - Pompey Park - V2021_dloperaJSN8T.rvt

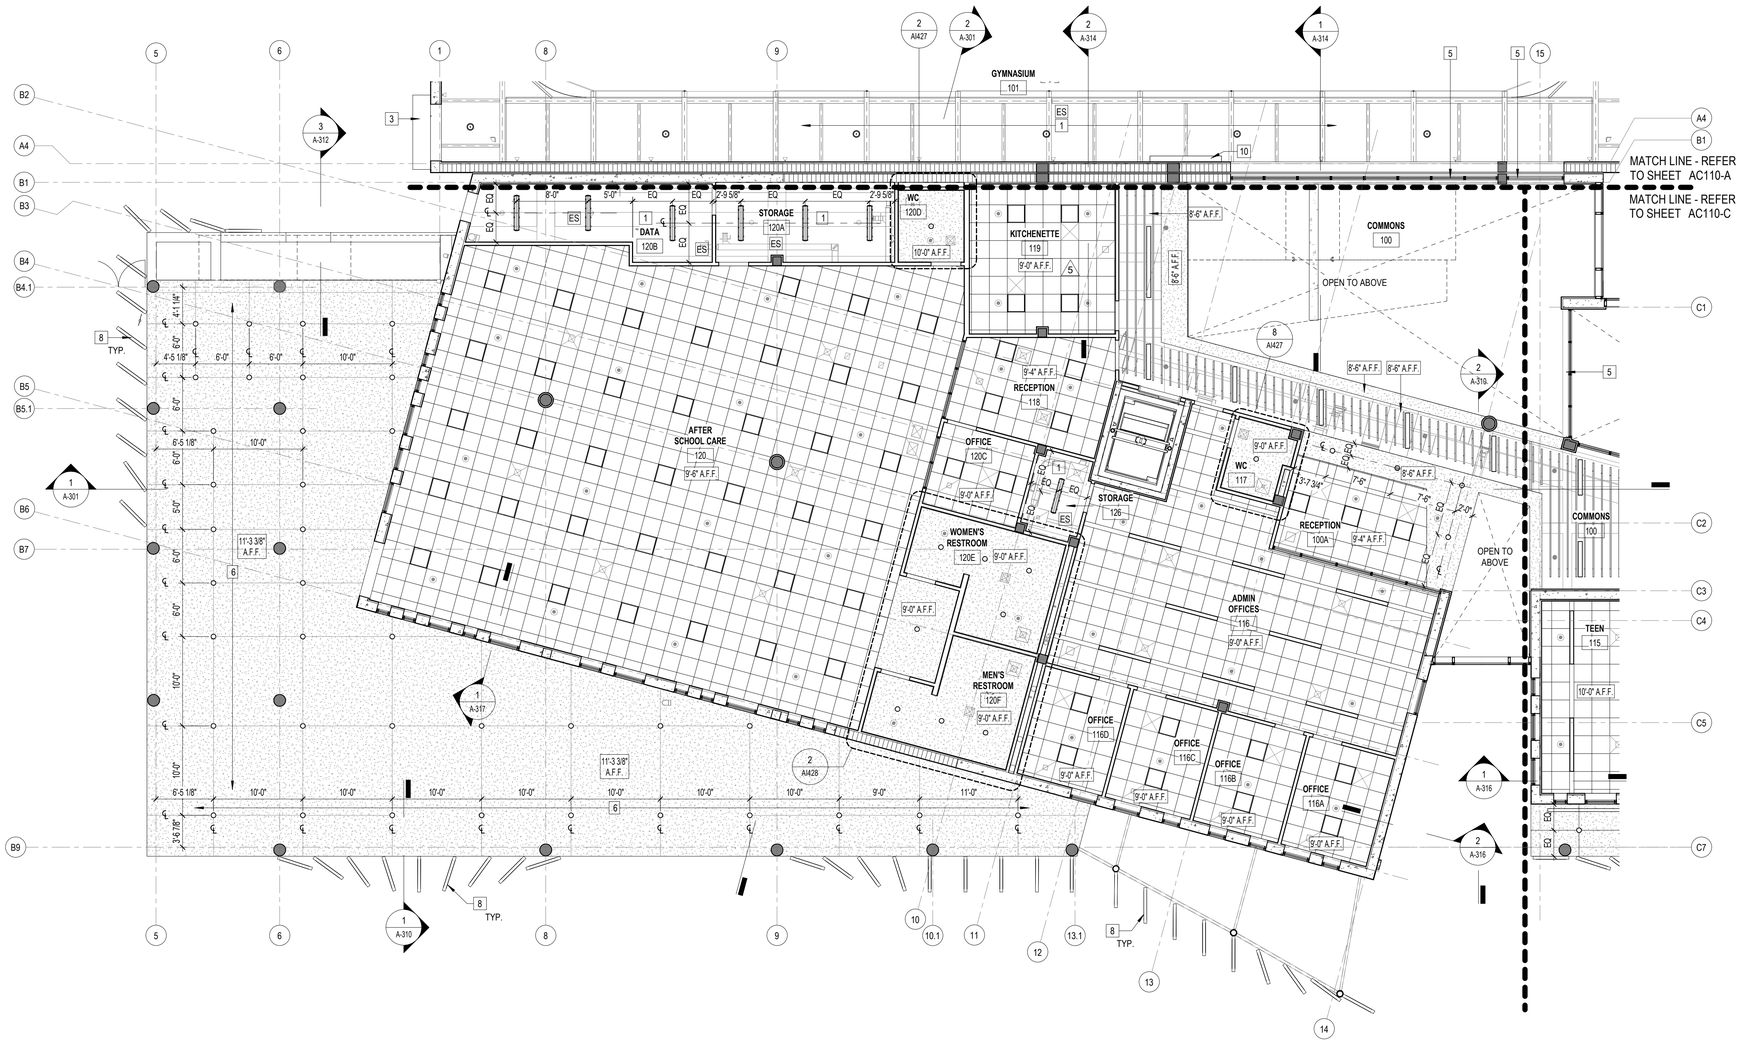

REFLECTED CEILING PLAN - GROUND LEVEL (AREA B)

Scale: 1/8" = 1'-0"

GENERAL NOTES

A. PROJECT REFERENCE ELEVATION 0'-0" = N.A.V.D. 18.10'
B. ALL SPOT ELEVATIONS REFER TO CEILING HEIGHT ABOVE FINISHED FLOOR LEVEL BELOW.
C. REFERENCE ELECTRICAL ENGINEERING DOCUMENTS FOR ALL LIGHT FIXTURE LOCATIONS, SPECIFICATIONS, AND INFORMATION.
D. REFERENCE MECHANICAL ENGINEERING DOCUMENTS FOR ALL DIFFUSERS AND RETURN AIR GRILLE LOCATIONS, INFORMATION AND SPECIFICATIONS.
E. REFERENCE FIRE ALARM DOCUMENTS FOR ALL CEILING MOUNTED FIRE ALARM LOCATIONS, INFORMATION, AND SPECIFICATIONS. INCLUDES ANY BDA DEVICES.
F. REFERENCE FIRE SPRINKLER PROTECTION PLAN AND SHOP DRAWINGS FOR FIRE SPRINKLER DEVICES, HEADS, AND LOCATIONS.
G. PROVIDE ACOUSTICAL INSULATION ABOVE ALL ENCLOSED HARD CEILING. 5 11
H. PROVIDE ALL SHOWERS AND LOCKER ROOM CEILINGS WITH PAPERLESS MOISTURE RESISTANT BOARD. TYPICAL FOR ALL HARD CEILINGS, SOFFITS, AND WALLS AT BATHROOMS, SHOWERS AND LOCKER ROOMS.
I. PAINT EXPOSED STRUCTURES AT GYMNASIUM, AND MAIN CORRIDOR FLAT SW 9179 ANCHOR AWEIGH. INCLUDE PAINTING OF ALL CONDUITS, PIPES, DUCT WORK, OR EXPOSED ELEMENTS. 8
J. ALL HARD CEILINGS TO BE PAINTED TO MATCH DECOR.
K. NO COMBUSTIBLE MATERIALS ALLOWED IN CONCEALED SPACES.
L. TRIMS FOR ALL FIXTURES, SPEAKERS, DIFFUSERS TO MATCH CEILING COLOR FINISH. DO NOT PAINT ON SITE, ALL PAINTED BY MANUFACTURER OR SHOP.
M. PROVIDE FIRE RATED WIRE SUSPENSION FOR ALL ACOUSTICAL SYSTEMS.
N. REFERENCE ENGINEERING PLANS FOR ALL CEILING MOUNTED MOTION SENSOR DEVICES. COLOR TO MATCH CEILING COLOR AND DECOR.
O. ALL PENDANT MOUNTED FIXTURES HAVE MINIMUM 9' A.F.F.L. DO NOT MOUNT LOWER TO AVOID KIDS HITTING THEM, ETC.
P. PROVIDE ACCESS PANELS AT ALL REQUIRED LOCATIONS, CONTROL VALVES, TESTING DEVICES, OR REQUIRED ACCESS FOR ABOVE MOUNTED CEILING EQIUPMENT. MIN. SIZE 2'X2' OR LARGER WHERE REQUIRED TO ACCESS A/C UNITS OR FILTERS. PROVIDED AND INSTALLED BY: GENERAL CONTRACTOR. REFERENCE ALL ENGINEERING AND SHOP DRAWINGS. PROVIDE WHERE REQUIRED.
Q. ALL ACCESS PANELS TO BE METAL COLOR TO MATCH DECOR.
R. AREAS WHERE BAFFLES OR ACOUSTICAL PANELS ARE LOCATED BELOW A/C UNITS OR AREA WITH NEED OF ACCESS PROVIDE SUSPENSION SYSTEM OR MOUNTING CAPABLE OF BEING REMOVED FOR ACCESS.
S. PROVIDE 1 HR RATED SPRAY FIRE PROOFING TO UNDERSIDE OF ROOF DECK.
T. PROVIDE SPRAY-APPLIED FIRE RESISTANT MATERIAL TO ALL INTERIOR DECK AND STEEL BEAMS

REFLECTED CEILING PLAN LEGEND

- HARD CEILING
- 2' x 2' ARMSTRONG TECHZONE ACOUSTIC CEILING TILE
- CERTAINTEED SOLO BAFFLE SYSTEM 8
- 2' x 3' CEILING ACCESS PANEL
- EXIT LIGHT FIXTURE - WALL MOUNTED. ARROW INDICATES DIRECTION
- EXIT LIGHT FIXTURE - CEILING MOUNTED. ARROW INDICATES DIRECTION
- LED STRIP LIGHT FIXTURE SURFACE MOUNTED (SEE ELECTRICAL DRAWINGS FOR TYPE)
- RECESSED LED STRIP LIGHT FIXTURE
- 2' x 2' RECESSED LIGHT FIXTURE
- EXTERIOR CIRCULAR LIGHT FIXTURE
- RETURN OR EXHAUST GRILLE
- SUPPLY GRILLE
- RECESSED LIGHT FIXTURE
- PENDANT GYMNASIUM LIGHT FIXTURE
- BOH LED FIXTURE - WALL OR PENDANT MOUNTED
- FIRE SPRINKLER (SEE FIRE PROTECTION PLANS)
- RETRACTING ELECTRONIC BASKETBALL HOOP
- S SPEAKER
- X'-XX" CEILING HEIGHT TAG
- ES EXPOSED STRUCTURE
- FIRE ALARM HORN AND STROBE
- STAGE LIGHT 8

REFLECTED CEILING PLAN KEY NOTES

1. EXPOSED STRUCTURE AND EXPOSED CEILING ELEMENTS TO BE PAINTED FLAT SW 9179 ANCHOR AWEIGH. 8
2. RETRACTING ELECTRONIC BASKETBALL HOOP HUNG AND BRACED FROM ROOF FRAMING ABOVE (TYP. OF 6) (SEE STRUCTURAL DOCUMENTS)
3. PRE-FABRICATED ALUMINUM CANOPY BY SPECIALTY ENGINEER. SUBMIT PRODUCT APPROVAL CERTIFICATION PRIOR TO INSTALLATION.
4. EXTERIOR SHOWERS
5. AUTOMATIC SPRINKLERS TO PROVIDE 1-HR FIRE RATING ALONG BOTH SIDES OF STOREFRONT 6
6. STUCCO HARD CEILING
7. NOT USED 8
8. SUN SCREENS MECHANICALLY FASTENED TO SIDE OF BUILDING
9. CONTINUOUS VENT
10. ELECTRONIC SCOREBOARD, NEVCO - MODEL 2750 MPCW (TYP. OF 4) 4
11. GYMNASIUM DIVIDER CURTAIN

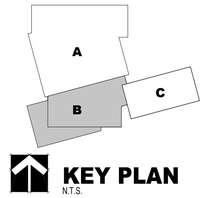

KEY PLAN
N.T.S.

CARTAYA & ASSOCIATES
ARCHITECTS P.A.
cartayaandassociates.com
2400 E. COMMERCIAL BLVD. SUITE 201
FT. LAUDERDALE, FLORIDA 33308
954-771-2724

SEAL: AA C001388

PROJECT:
CITY OF DELRAY BEACH
POMPEY PARK REC CENTER
1101 NW 2ND ST, DELRAY BEACH
FL 33444

ALL DESIGNS AND DETAILS INDICATED OR REPRESENTED BY THIS DRAWING ARE PROPRIETARY AND SHALL REMAIN THE PROPERTY OF CARTAYA & ASSOCIATES ARCHITECTS P.A. AND WERE CREATED, EVOLVED AND DEVELOPED FOR USE ON AND IN CONNECTION WITH THE SPECIFIED PROJECT. THEY SHALL NOT BE USED BY OR DISCLOSED TO ANY PERSON OR ENTITY WITHOUT THE WRITTEN CONSENT OF CARTAYA & ASSOCIATES ARCHITECTS P.A., WHICH CONSENT SHALL NOT BE DEEMED TO BE GIVEN TO ANY USE OR DISCLOSURE EXCEPT BY A WRITTEN INSTRUMENT SIGNED BY A PRINCIPAL OF THE FIRM. THE CONTRACTOR SHALL VERIFY ALL EXISTING CONDITIONS AND DIMENSIONS IN THE FIELD AND SHALL NOTIFY THE ARCHITECT OF ANY DISCREPANCIES BEFORE PROCEEDING WITH THE WORK. WRITTEN DIMENSIONS SHALL TAKE PRECEDENCE OVER SCALED DIMENSIONS. CONTRACTOR SHALL BE RESPONSIBLE FOR AND SHALL CORRECT AT HIS EXPENSE ALL FIELD DIMENSIONS AND CONDITIONS. NOTIFY THE ARCHITECT OF ANY DISCREPANCIES BEFORE PROCEEDING WITH THE WORK OR IN THE PREPARATION OF SHOP DRAWINGS.

REVISIONS:
4. 03-20-2023 BID COMMENTS
5. 03-08-2024 REVISION
6. 09-27-2025 CONFORMED SET

CONFORMED SET 09/22/2025

TITLE: GROUND LEVEL REFLECTED CEILING PLAN - AREA B

DATE: Dec 27, 2022
DRAWN BY: SV, CC, EE, LS
CHECKED BY: JJ, LS, JS

JOB NO: 21122

SHEET: AC110-B

1/22/2026 8:52:17 PM C:\Users\dlopera\Documents\2122 - Pompey Park - V2021_dloperaJSN8T.rvt

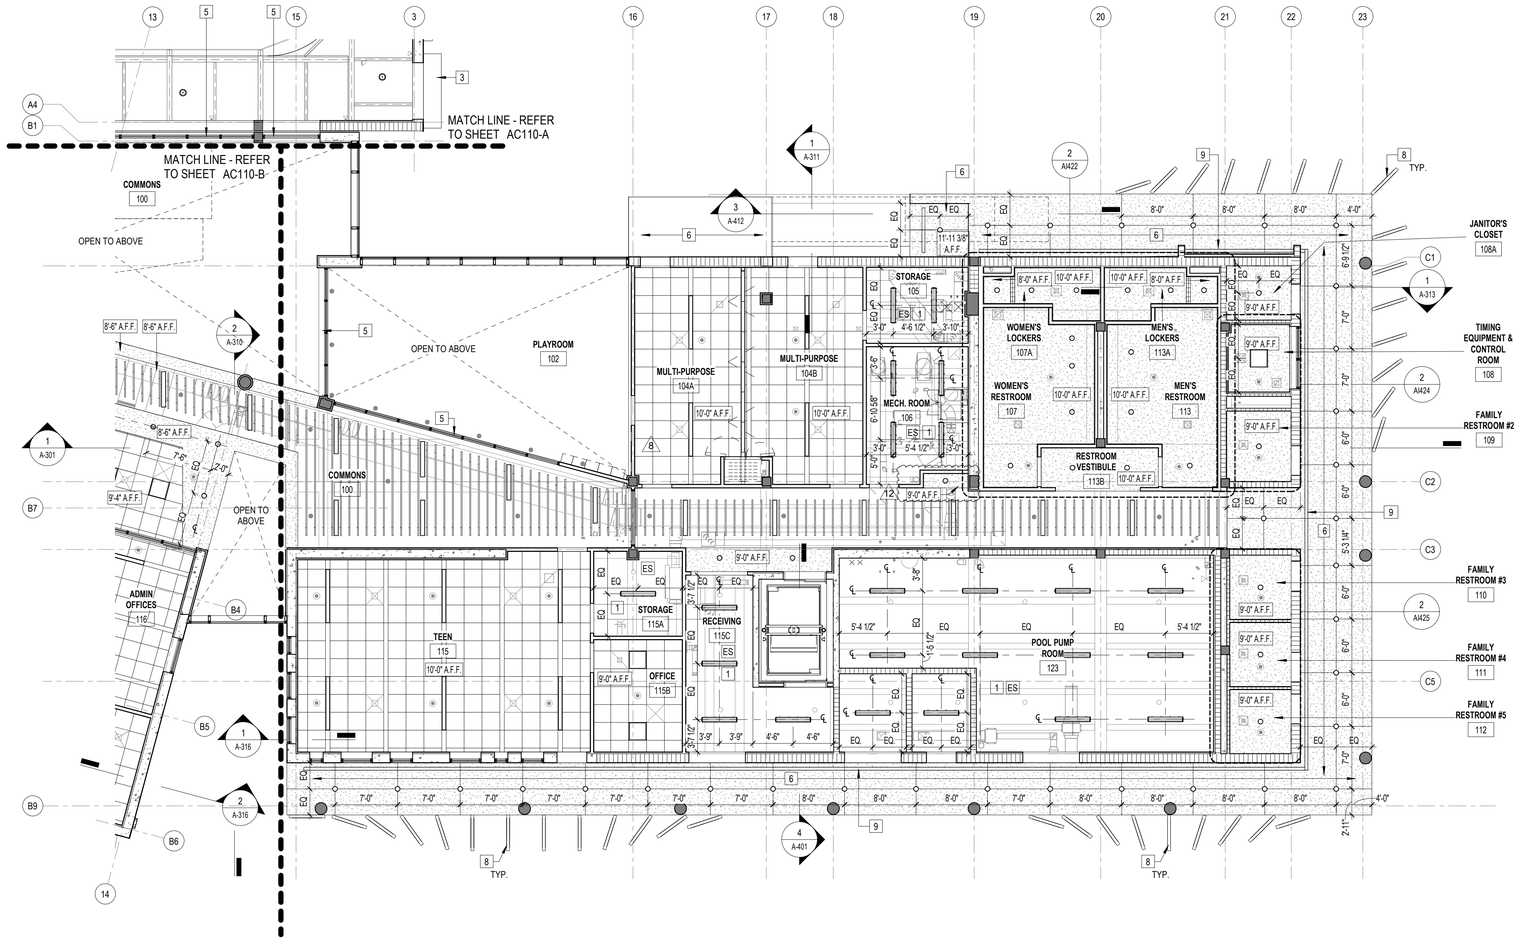

REFLECTED CEILING PLAN - GROUND LEVEL (AREA C)

Scale: 1/8" = 1'-0"

GENERAL NOTES

A. PROJECT REFERENCE ELEVATION 0'-0" = N.A.V.D. 18.10'
B. ALL SPOT ELEVATIONS REFER TO CEILING HEIGHT ABOVE FINISHED FLOOR LEVEL BELOW.
C. REFERENCE ELECTRICAL ENGINEERING DOCUMENTS FOR ALL LIGHT FIXTURE LOCATIONS, SPECIFICATIONS, AND INFORMATION.
D. REFERENCE MECHANICAL ENGINEERING DOCUMENTS FOR ALL DIFFUSERS AND RETURN AIR GRILLE LOCATIONS, INFORMATION AND SPECIFICATIONS.
E. REFERENCE FIRE ALARM DOCUMENTS FOR ALL CEILING MOUNTED FIRE ALARM LOCATIONS, INFORMATION, AND SPECIFICATIONS. INCLUDES ANY BDA DEVICES.
F. REFERENCE FIRE SPRINKLER PROTECTION PLAN AND SHOP DRAWINGS FOR FIRE SPRINKLER DEVICES, HEADS, AND LOCATIONS.
G. PROVIDE ACOUSTICAL INSULATION ABOVE ALL ENCLOSED HARD CEILING. 8 11
H. PROVIDE ALL SHOWERS AND LOCKER ROOM CEILINGS WITH PAPERLESS MOISTURE RESISTANT BOARD. TYPICAL FOR ALL HARD CEILINGS, SOFFITS, AND WALLS AT BATHROOMS, SHOWERS AND LOCKER ROOMS.
I. PAINT EXPOSED STRUCTURES AT GYMNASIUM, AND MAIN CORRIDOR FLAT SW 9179 ANCHOR AWEIGH. INCLUDE PAINTING OF ALL CONDUITS, PIPES, DUCT WORK, OR EXPOSED ELEMENTS. 8
J. ALL HARD CEILINGS TO BE PAINTED TO MATCH DECOR.
K. NO COMBUSTIBLE MATERIALS ALLOWED IN CONCEALED SPACES.
L. TRIMS FOR ALL FIXTURES, SPEAKERS, DIFFUSERS TO MATCH CEILING COLOR FINISH. DO NOT PAINT ON SITE, ALL PAINTED BY MANUFACTURER OR SHOP.
M. PROVIDE FIRE RATED WIRE SUSPENSION FOR ALL ACOUSTICAL SYSTEMS.
N. REFERENCE ENGINEERING PLANS FOR ALL CEILING MOUNTED MOTION SENSOR DEVICES. COLOR TO MATCH CEILING COLOR AND DECOR.
O. ALL PENDANT MOUNTED FIXTURES HAVE MINIMUM 9' A.F.F.L. DO NOT MOUNT LOWER TO AVOID KIDS HITTING THEM, ETC.
P. PROVIDE ACCESS PANELS AT ALL REQUIRED LOCATIONS, CONTROL VALVES, TESTING DEVICES, OR REQUIRED ACCESS FOR ABOVE MOUNTED CEILING EQIUPMENT. MIN. SIZE 2'X2' OR LARGER WHERE REQUIRED TO ACCESS A/C UNITS OR FILTERS. PROVIDED AND INSTALLED BY GENERAL CONTRACTOR. REFERENCE ALL ENGINEERING AND SHOP DRAWINGS. PROVIDE WHERE REQUIRED.
Q. ALL ACCESS PANELS TO BE METAL COLOR TO MATCH DECOR.
R. AREAS WHERE BAFFLES OR ACOUSTICAL PANELS ARE LOCATED BELOW A/C UNITS OR AREA WITH NEED OF ACCESS PROVIDE SUSPENSION SYSTEM OR MOUNTING CAPABLE OF BEING REMOVED FOR ACCESS.
S. PROVIDE 1 HR RATED SPRAY FIRE PROOFING TO UNDERSIDE OF ROOF DECK.
T. PROVIDE SPRAY-APPLIED FIRE RESISTANT MATERIAL TO ALL INTERIOR DECK AND STEEL BEAMS

REFLECTED CEILING PLAN LEGEND

- HARD CEILING
- 2' x 2' ARMSTRONG TECHZONE ACOUSTIC CEILING TILE
- CERTAINTEED SOLO BAFFLE SYSTEM
- 2' x 3' CEILING ACCESS PANEL 8
- EXIT LIGHT FIXTURE - WALL MOUNTED. ARROW INDICATES DIRECTION
- EXIT LIGHT FIXTURE - CEILING MOUNTED. ARROW INDICATES DIRECTION
- LED STRIP LIGHT FIXTURE SURFACE MOUNTED (SEE ELECTRICAL DRAWINGS FOR TYPE)
- RECESSED LED STRIP LIGHT FIXTURE
- 2' x 2' RECESSED LIGHT FIXTURE
- EXTERIOR CIRCULAR LIGHT FIXTURE
- RETURN OR EXHAUST GRILLE
- SUPPLY GRILLE
- RECESSED LIGHT FIXTURE
- PENDANT GYMNASIUM LIGHT FIXTURE
- BOH LED FIXTURE - WALL OR PENDANT MOUNTED
- FIRE SPRINKLER (SEE FIRE PROTECTION PLANS)
- RETRACTING ELECTRONIC BASKETBALL HOOP
- S SPEAKER
- X'-XX" CEILING HEIGHT TAG
- ES EXPOSED STRUCTURE
- FIRE ALARM HORN AND STROBE
- STAGE LIGHT 8

REFLECTED CEILING PLAN KEY NOTES

1. EXPOSED STRUCTURE AND EXPOSED CEILING ELEMENTS TO BE PAINTED FLAT SW 9179 ANCHOR AWEIGH. 8
2. RETRACTING ELECTRONIC BASKETBALL HOOP HUNG AND BRACED FROM ROOF FRAMING ABOVE (TYP. OF 6) (SEE STRUCTURAL DOCUMENTS)
3. PRE-FABRICATED ALUMINUM CANOPY BY SPECIALTY ENGINEER. SUBMIT PRODUCT APPROVAL CERTIFICATION PRIOR TO INSTALLATION.
4. EXTERIOR SHOWERS
5. AUTOMATIC SPRINKLERS TO PROVIDE 1-HR FIRE RATING ALONG BOTH SIDES OF STOREFRONT 6
6. STUCCO HARD CEILING
7. NOT USED
8. SUN SCREENS MECHANICALLY FASTENED TO SIDE OF BUILDING 8
9. CONTINUOUS VENT
10. ELECTRONIC SCOREBOARD, NEVCO - MODEL 2750 MPCW (TYP. OF 4) 4
11. GYMNASIUM DIVIDER CURTAIN

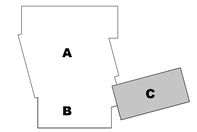

KEY PLAN
N.T.S.

CONFORMED SET 09/22/2025

CARTAYA & ASSOCIATES
ARCHITECTS P.A.
cartayaandassociates.com
2400 E. COMMERCIAL BLVD. SUITE 201
FT. LAUDERDALE, FLORIDA 33308
954-771-2724

SEAL: AA C001388

PROJECT: CITY OF DELRAY BEACH
POMPEY PARK REC CENTER
1101 NW 2ND ST, DELRAY BEACH
FL 33444

ALL SERVICES AND/OR PLANS, DRAWINGS, SPECIFICATIONS REPRESENTED IN THIS DRAWING ARE THE PROPERTY OF CARTAYA & ASSOCIATES ARCHITECTS P.A. AND ARE NOT TO BE USED IN WHOLE OR IN PART FOR ANY OTHER PROJECT WITHOUT THE WRITTEN AUTHORIZATION OF A PRINCIPAL OF THE FIRM OR BE LIABLE FOR THE FULLEST LEGAL RECOURSE. THE CONTRACTOR SHALL VERIFY ALL EXISTING CONDITIONS AND DIMENSIONS ON THE JOB AND REPORT ANY DISCREPANCIES TO THE ARCHITECT BEFORE PROCEEDING. USE FIGURED DIMENSIONS ONLY. DO NOT SCALE DRAWINGS.

REVISIONS:
4. 03-20-2023 BD COMMENTS
5. 06-09-2024 REVISION
6. 09-22-2025 CONFORMED SET
12. 01/30/2026 ADDENDUM #3

TITLE: GROUND LEVEL REFLECTED CEILING PLAN - AREA C

DATE: Dec 27, 2022
DRAWN BY: SV, CC, EE, LS
CHECKED BY: JJ, LS, JS

JOB NO: 21122

SHEET: AC110-C

2/13/2026 8:47:23 PM C:\Users\dloperal\Documents\21122 - Pompey Park - V2021_dloperaJSN8T.rvt

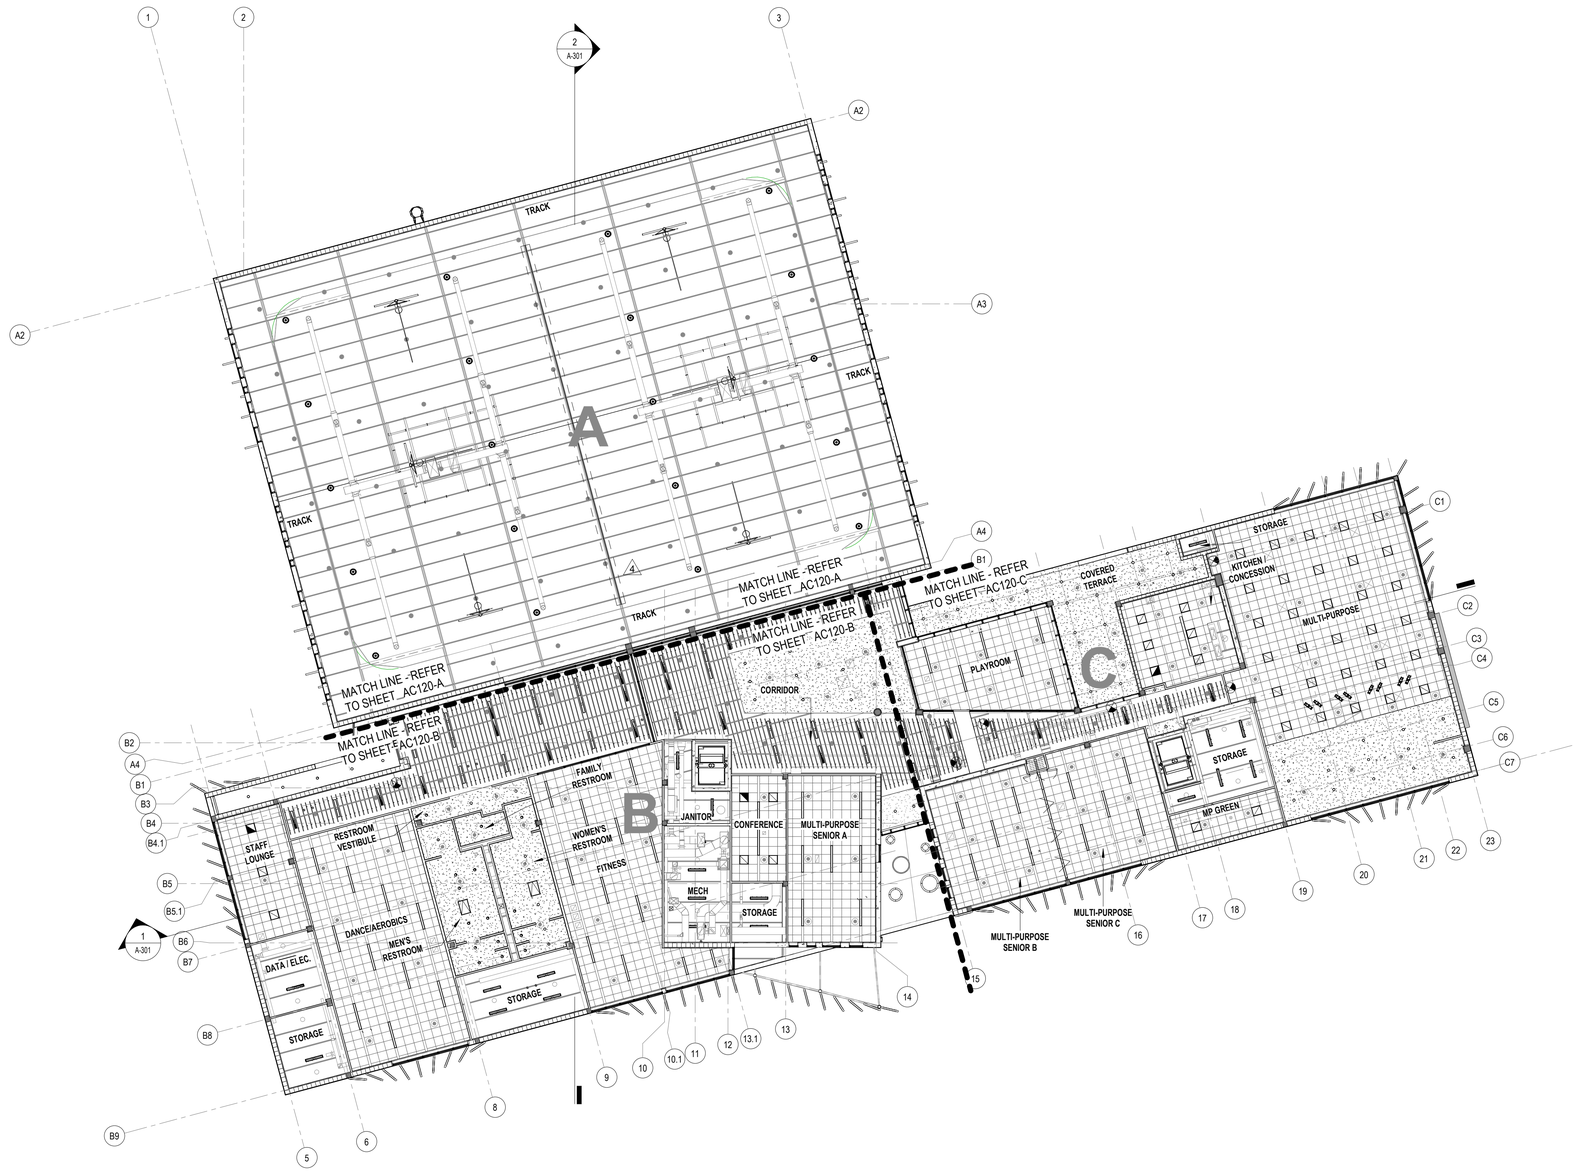

REFLECTED CEILING PLAN - SECOND LEVEL

Scale: 1/16" = 1'-0"

GENERAL NOTES

A. PROJECT REFERENCE ELEVATION 0'-0" = N.A.V.D. 18.10'
B. ALL SPOT ELEVATIONS REFER TO CEILING HEIGHT ABOVE FINISHED FLOOR LEVEL BELOW.
C. REFERENCE ELECTRICAL ENGINEERING DOCUMENTS FOR ALL LIGHT FIXTURE LOCATIONS, SPECIFICATIONS, AND INFORMATION.
D. REFERENCE MECHANICAL ENGINEERING DOCUMENTS FOR ALL DIFFUSERS AND RETURN AIR GRILLE LOCATIONS, INFORMATION AND SPECIFICATIONS.
E. REFERENCE FIRE ALARM DOCUMENTS FOR ALL CEILING MOUNTED FIRE ALARM LOCATIONS, INFORMATION, AND SPECIFICATIONS. INCLUDES ANY BDA DEVICES.
F. REFERENCE FIRE SPRINKLER PROTECTION PLAN AND SHOP DRAWINGS FOR FIRE SPRINKLER DEVICES, HEADS, AND LOCATIONS.
G. PROVIDE ACOUSTICAL INSULATION ABOVE ALL ENCLOSED HARD CEILING.
H. PROVIDE ALL SHOWERS AND LOCKER ROOM CEILINGS WITH PAPERLESS MOISTURE RESISTANT BOARD. TYPICAL FOR ALL HARD CEILINGS, SOFFITS, AND WALLS AT BATHROOMS, SHOWERS AND LOCKER ROOMS.
I. PAINT EXPOSED STRUCTURES AT GYMNASIUM, AND MAIN CORRIDOR FLAT SW 9179 ANCHOR AWEIGH. INCLUDE PAINTING OF ALL CONDUITS, PIPES, DUCT WORK, OR EXPOSED ELEMENTS.
J. ALL HARD CEILINGS TO BE PAINTED TO MATCH DECOR.
K. NO COMBUSTIBLE MATERIALS ALLOWED IN CONCEALED SPACES.
L. TRIMS FOR ALL FIXTURES, SPEAKERS, DIFFUSERS TO MATCH CEILING COLOR FINISH. DO NOT PAINT ON SITE, ALL PAINTED BY MANUFACTURER OR SHOP.
M. PROVIDE FIRE RATED WIRE SUSPENSION FOR ALL ACOUSTICAL SYSTEMS.
N. REFERENCE ENGINEERING PLANS FOR ALL CEILING MOUNTED MOTION SENSOR DEVICES. COLOR TO MATCH CEILING COLOR AND DECOR.
O. ALL PENDANT MOUNTED FIXTURES HAVE MINIMUM 9' A.F.F.L. DO NOT MOUNT LOWER TO AVOID KIDS HITTING THEM, ETC.
P. PROVIDE ACCESS PANELS AT ALL REQUIRED LOCATIONS, CONTROL VALVES, TESTING DEVICES, OR REQUIRED ACCESS FOR ABOVE MOUNTED CEILING EQUIPMENT. MIN. SIZE 2'X2' OR LARGER WHERE REQUIRED TO ACCESS A/C UNITS OR FILTERS. PROVIDED AND INSTALLED BY GENERAL CONTRACTOR. REFERENCE ALL ENGINEERING AND SHOP DRAWINGS. PROVIDE WHERE REQUIRED.
Q. ALL ACCESS PANELS TO BE METAL COLOR TO MATCH DECOR.
R. AREAS WHERE BAFFLES OR ACOUSTICAL PANELS ARE LOCATED BELOW A/C UNITS OR AREA WITH NEED OF ACCESS PROVIDE SUSPENSION SYSTEM OR MOUNTING CAPABLE OF BEING REMOVED FOR ACCESS.
S. PROVIDE 1 HR RATED SPRAY FIRE PROOFING TO UNDERSIDE OF ROOF DECK.
T. PROVIDE SPRAY-APPLIED FIRE RESISTANT MATERIAL TO ALL INTERIOR DECK AND STEEL BEAMS

REFLECTED CEILING PLAN LEGEND

- HARD CEILING
- 2' x 2' ARMSTRONG TECHZONE ACOUSTIC CEILING TILE
- CERTAINTEED SOLO BAFFLE SYSTEM
- 2' x 3' CEILING ACCESS PANEL (B)
- EXIT LIGHT FIXTURE - WALL MOUNTED. ARROW INDICATES DIRECTION
- EXIT LIGHT FIXTURE - CEILING MOUNTED. ARROW INDICATES DIRECTION
- LED STRIP LIGHT FIXTURE SURFACE MOUNTED (SEE ELECTRICAL DRAWINGS FOR TYPE)
- RECESSED LED STRIP LIGHT FIXTURE
- 2' x 2' RECESSED LIGHT FIXTURE
- EXTERIOR CIRCULAR LIGHT FIXTURE
- RETURN OR EXHAUST GRILLE
- SUPPLY GRILLE
- RECESSED LIGHT FIXTURE
- PENDANT GYMNASIUM LIGHT FIXTURE
- BOH LED FIXTURE - WALL OR PENDANT MOUNTED
- FIRE SPRINKLER (SEE FIRE PROTECTION PLANS)
- RETRACTING ELECTRONIC BASKETBALL HOOP
- (S) SPEAKER
- X'-XX" CEILING HEIGHT TAG
- ES EXPOSED STRUCTURE
- FIRE ALARM HORN AND STROBE
- STAGE LIGHT (8)

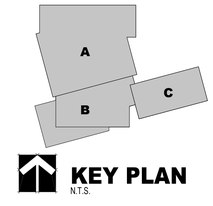

KEY PLAN
N.T.S.

CARTAYA & ASSOCIATES
ARCHITECTS P.A.
cartayaandassociates.com
2400 E. COMMERCIAL BLVD. SUITE 201
FT. LAUDERDALE, FLORIDA 33308
954-771-2724

SEAL: AA C001388

PROJECT:
CITY OF DELRAY BEACH
POMPEY PARK REC CENTER
1101 NW 2ND ST, DELRAY BEACH
FL 33444

ALL DESIGNS AND DETAILS INDICATED OR REPRESENTED BY THIS DRAWING AND ELSEWHERE IN THE CONTRACT DOCUMENTS ARE THE PROPERTY OF CARTAYA & ASSOCIATES ARCHITECTS P.A. AND ARE NOT TO BE USED IN WHOLE OR IN PART FOR ANY PURPOSE WHATSOEVER WITHOUT THE WRITTEN AUTHORIZATION OF CARTAYA & ASSOCIATES ARCHITECTS P.A. AND SHALL NOT BE LOANED, COPIED OR DISCLOSED TO ANY UNAUTHORIZED PERSON EXCEPT AS AUTHORIZED BY A PRINCIPAL OF THE FIRM OR BE LIABLE FOR THE FULLEST LEGAL RECOURSE. THE CONTRACTOR SHALL VERIFY ALL EXISTING CONDITIONS AND DIMENSIONS ASSOCIATED WITH HIS WORK. WRITTEN DIMENSIONS SHALL TAKE PRECEDENCE OVER SCALED DIMENSIONS

REVISIONS:
4 03-20-2023 BID COMMENTS
5 02-09-2024 REVISION
6 09-12-2025 CONFORMED SET

CONFORMED SET 09/22/2025

TITLE: REFLECTED CEILING PLAN - SECOND LEVEL

DATE: Dec 27, 2022
DRAWN BY: SV, CC, EE, LS
CHECKED BY: JJ, LS, JS

JOB NO: 2122

SHEET: AC120

1/22/2026 8:52:21 PM C:\Users\dlopera\Documents\2122 - Pompey Park - V2021_dloperaJSN8T.rvt

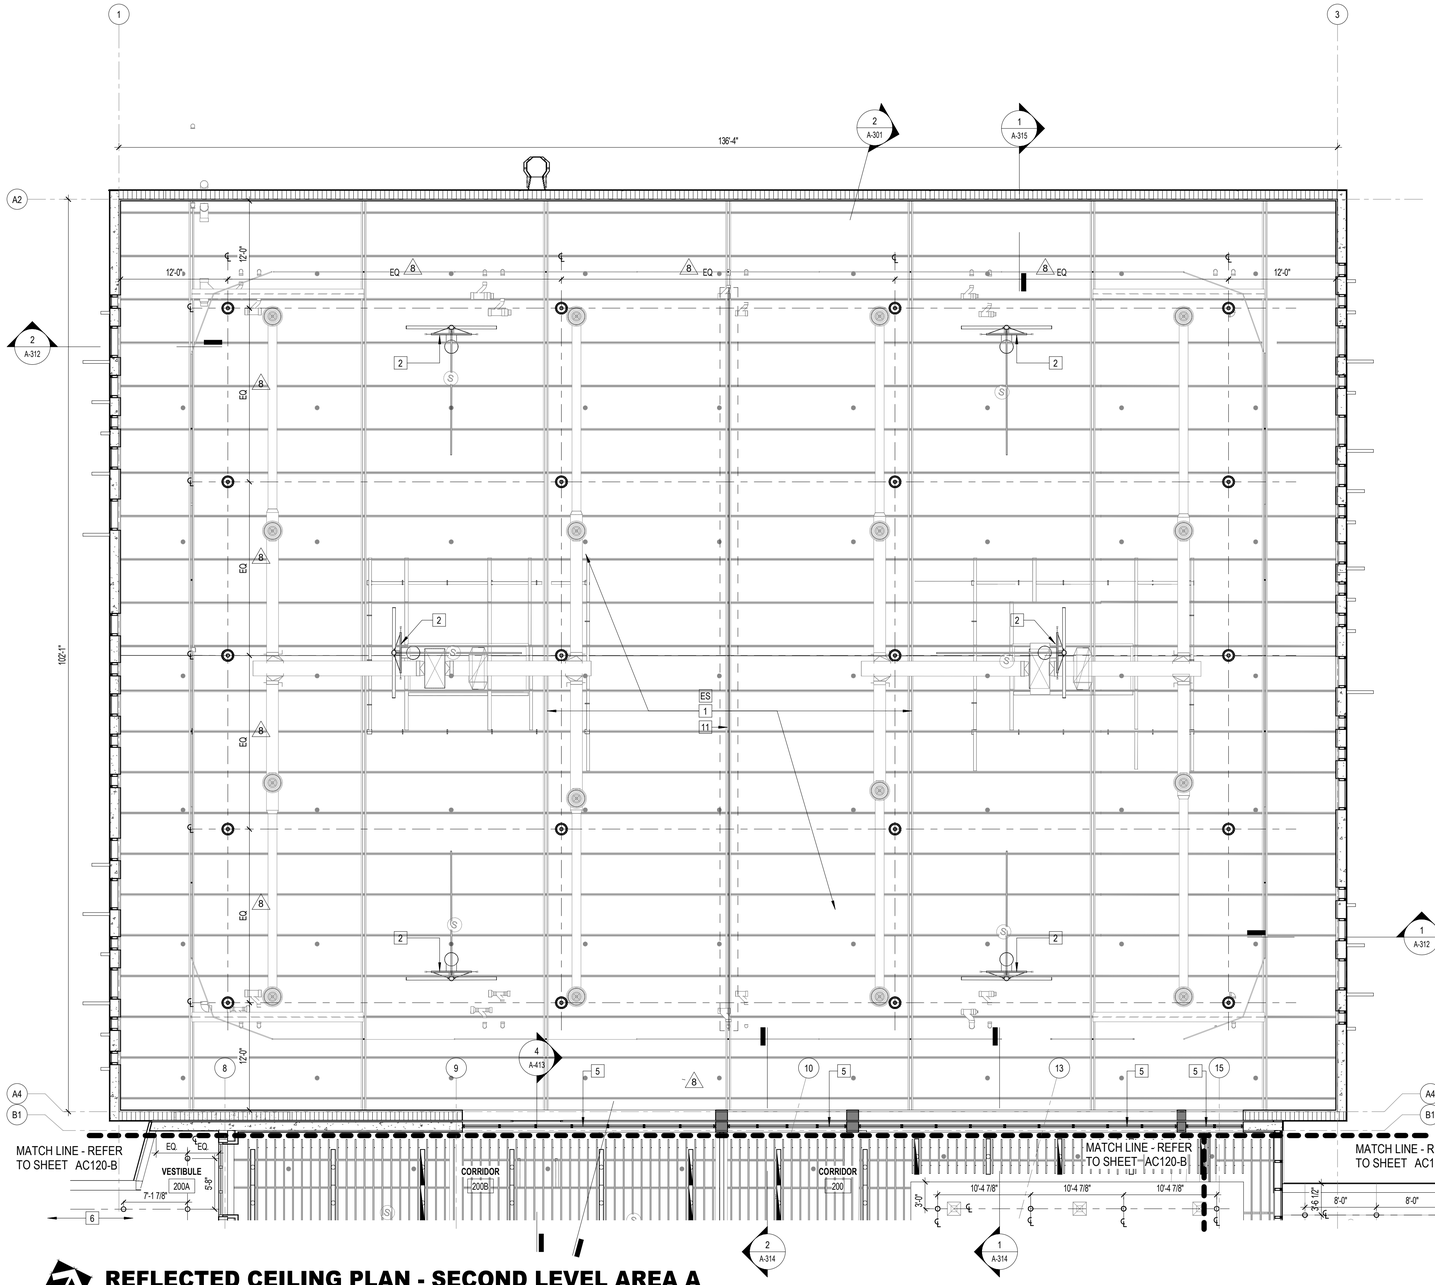

REFLECTED CEILING PLAN - SECOND LEVEL AREA A

Scale: 1/8" = 1'-0"

GENERAL NOTES

A. PROJECT REFERENCE ELEVATION 0'-0" = N.A.V.D. 18.10'
B. ALL SPOT ELEVATIONS REFER TO CEILING HEIGHT ABOVE FINISHED FLOOR LEVEL BELOW.
C. REFERENCE ELECTRICAL ENGINEERING DOCUMENTS FOR ALL LIGHT FIXTURE LOCATIONS, SPECIFICATIONS, AND INFORMATION.
D. REFERENCE MECHANICAL ENGINEERING DOCUMENTS FOR ALL DIFFUSERS AND RETURN AIR GRILLE LOCATIONS, INFORMATION AND SPECIFICATIONS.
E. REFERENCE FIRE ALARM DOCUMENTS FOR ALL CEILING MOUNTED FIRE ALARM LOCATIONS, INFORMATION, AND SPECIFICATIONS. INCLUDES ANY BDA DEVICES.
F. REFERENCE FIRE SPRINKLER PROTECTION PLAN AND SHOP DRAWINGS FOR FIRE SPRINKLER DEVICES, HEADS, AND LOCATIONS.
G. PROVIDE ACOUSTICAL INSULATION ABOVE ALL ENCLOSED HARD CEILING. 8 11
H. PROVIDE ALL SHOWERS AND LOCKER ROOM CEILINGS WITH PAPERLESS MOISTURE RESISTANT BOARD. TYPICAL FOR ALL HARD CEILINGS, SOFFITS, AND WALLS AT BATHROOMS, SHOWERS AND LOCKER ROOMS.
I. PAINT EXPOSED STRUCTURES AT GYMNASIUM, AND MAIN CORRIDOR FLAT SW 9179 ANCHOR AWEIGH. INCLUDE PAINTING OF ALL CONDUITS, PIPES, DUCT WORK, OR EXPOSED ELEMENTS. 8
J. ALL HARD CEILINGS TO BE PAINTED TO MATCH DECOR.
K. NO COMBUSTIBLE MATERIALS ALLOWED IN CONCEALED SPACES.
L. TRIMS FOR ALL FIXTURES, SPEAKERS, DIFFUSERS TO MATCH CEILING COLOR FINISH. DO NOT PAINT ON SITE, ALL PAINTED BY MANUFACTURER OR SHOP.
M. PROVIDE FIRE RATED WIRE SUSPENSION FOR ALL ACOUSTICAL SYSTEMS.
N. REFERENCE ENGINEERING PLANS FOR ALL CEILING MOUNTED MOTION SENSOR DEVICES. COLOR TO MATCH CEILING COLOR AND DECOR.
O. ALL PENDANT MOUNTED FIXTURES HAVE MINIMUM 9' A.F.F.L. DO NOT MOUNT LOWER TO AVOID KIDS HITTING THEM, ETC.
P. PROVIDE ACCESS PANELS AT ALL REQUIRED LOCATIONS, CONTROL VALVES, TESTING DEVICES, OR REQUIRED ACCESS FOR ABOVE MOUNTED CEILING EQIUPMENT. MIN. SIZE 2'X2' OR LARGER WHERE REQUIRED TO ACCESS A/C UNITS OR FILTERS. PROVIDED AND INSTALLED BY GENERAL CONTRACTOR. REFERENCE ALL ENGINEERING AND SHOP DRAWINGS. PROVIDE WHERE REQUIRED.
Q. ALL ACCESS PANELS TO BE METAL COLOR TO MATCH DECOR.
R. AREAS WHERE BAFFLES OR ACOUSTICAL PANELS ARE LOCATED BELOW A/C UNITS OR AREA WITH NEED OF ACCESS PROVIDE SUSPENSION SYSTEM OR MOUNTING CAPABLE OF BEING REMOVED FOR ACCESS.
S. PROVIDE 1 HR RATED SPRAY FIRE PROOFING TO UNDERSIDE OF ROOF DECK.
T. PROVIDE SPRAY-APPLIED FIRE RESISTANT MATERIAL TO ALL INTERIOR DECK AND STEEL BEAMS

REFLECTED CEILING PLAN LEGEND

- HARD CEILING
- 2' x 2' ARMSTRONG TECHZONE ACOUSTIC CEILING TILE
- CERTAINTEED SOLO BAFFLE SYSTEM
- 8 2' x 3' CEILING ACCESS PANEL
- EXIT LIGHT FIXTURE - WALL MOUNTED. ARROW INDICATES DIRECTION
- EXIT LIGHT FIXTURE - CEILING MOUNTED. ARROW INDICATES DIRECTION
- LED STRIP LIGHT FIXTURE SURFACE MOUNTED (SEE ELECTRICAL DRAWINGS FOR TYPE)
- RECESSED LED STRIP LIGHT FIXTURE
- 2' x 2' RECESSED LIGHT FIXTURE
- EXTERIOR CIRCULAR LIGHT FIXTURE
- RETURN OR EXHAUST GRILLE
- SUPPLY GRILLE
- RECESSED LIGHT FIXTURE
- PENDANT GYMNASIUM LIGHT FIXTURE
- BOH LED FIXTURE - WALL OR PENDANT MOUNTED
- FIRE SPRINKLER (SEE FIRE PROTECTION PLANS)
- RETRACTING ELECTRONIC BASKETBALL HOOP
- S SPEAKER
- X'-XX" CEILING HEIGHT TAG
- ES EXPOSED STRUCTURE
- FIRE ALARM HORN AND STROBE
- STAGE LIGHT 8

REFLECTED CEILING PLAN KEY NOTES

1. EXPOSED STRUCTURE AND EXPOSED CEILING ELEMENTS TO BE PAINTED FLAT SW 9179 ANCHOR AWEIGH 8
2. RETRACTING ELECTRONIC BASKETBALL HOOP HUNG AND BRACED FROM ROOF FRAMING ABOVE (TYP. OF 6) (SEE STRUCTURAL DOCUMENTS)
3. PRE-FABRICATED ALUMINUM CANOPY BY SPECIALTY ENGINEER. SUBMIT PRODUCT APPROVAL CERTIFICATION PRIOR TO INSTALLATION.
4. EXTERIOR SHOWERS 8
5. AUTOMATIC SPRINKLERS TO PROVIDE 1-HR FIRE RATING ALONG BOTH SIDES OF STOREFRONT
6. STUCCO HARD CEILING
7. NOT USED 8
8. SUN SCREENS MECHANICALLY FASTENED TO SIDE OF BUILDING
9. CONTINUOUS VENT
10. ELECTRONIC SCOREBOARD, NEVCO - MODEL 2750 MPCW (TYP. OF 4)
11. GYMNASIUM DIVIDER CURTAIN

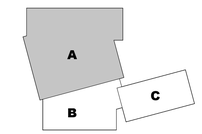

KEY PLAN
N.T.S.

CARTAYA & ASSOCIATES
ARCHITECTS P.A.
cartayaandassociates.com
2400 E. COMMERCIAL BLVD. SUITE 201
FT. LAUDERDALE, FLORIDA 33308
954-771-2724

SEAL: AA C001388

PROJECT:
CITY OF DELRAY BEACH
POMPEY PARK REC CENTER
1101 NW 2ND ST, DELRAY BEACH
FL 33444

ALL DESIGNS AND PLANS INDICATED OR REPRESENTED BY THIS DRAWING ARE AND SHALL REMAIN THE PROPERTY OF CARTAYA & ASSOCIATES ARCHITECTS P.A. AND WERE CREATED AND DEVELOPED FOR USE IN CONNECTION WITH THE SPECIFIED PROJECT. THEY SHALL NOT BE USED BY ANY PERSON OR ENTITY FOR ANY PURPOSE WHATSOEVER WITHOUT THE WRITTEN CONSENT OF CARTAYA & ASSOCIATES ARCHITECTS P.A. AND SHALL NOT BE ASSIGNED TO ANY THIRD PERSON OR ENTITY WITHOUT THE WRITTEN CONSENT OF CARTAYA & ASSOCIATES ARCHITECTS P.A. ANY REUSE OF THESE PLANS AND SPECIFICATIONS WITHOUT WRITTEN VERIFICATION OR ADAPTATION BY CARTAYA & ASSOCIATES ARCHITECTS P.A. FOR THE SPECIFIED PROJECT SHALL BE AT THE USER'S SOLE RISK AND WITHOUT LIABILITY OR LEGAL EXPOSURE TO CARTAYA & ASSOCIATES ARCHITECTS P.A. AND THE USER SHALL INDEMNIFY AND HOLD HARMLESS CARTAYA & ASSOCIATES ARCHITECTS P.A. AGAINST ALL DAMAGES, LIABILITIES AND COSTS, INCLUDING REASONABLE ATTORNEY'S FEES AND COURT COSTS, ARISING FROM SUCH REUSE. IN THE EVENT OF ANY REUSE, THE CONTRACTOR SHALL VERIFY ALL EXISTING CONDITIONS AND DIMENSIONS PRIOR TO THE START OF ANY WORK. WRITTEN DIMENSIONS SHALL BE FOLLOWED AT ALL TIMES.

REVISIONS:
4 03-20-2023 BID COMMENTS
5 02-09-2024 REVISION
6 09-02-2025 CONFORMED SET

CONFORMED SET 09/22/2025

TITLE: SECOND LEVEL REFLECTED CEILING PLAN - AREA A

DATE: Dec 27, 2022
DRAWN BY: SV, CC, EE, LS
CHECKED BY: JJ, LS, JS

JOB NO: 2122

SHEET: AC120-A

1/22/2026 8:52:23 PM C:\Users\dlopera\Documents\2122 - Pompey Park - V2021_dloperaJ5N8T.rvt

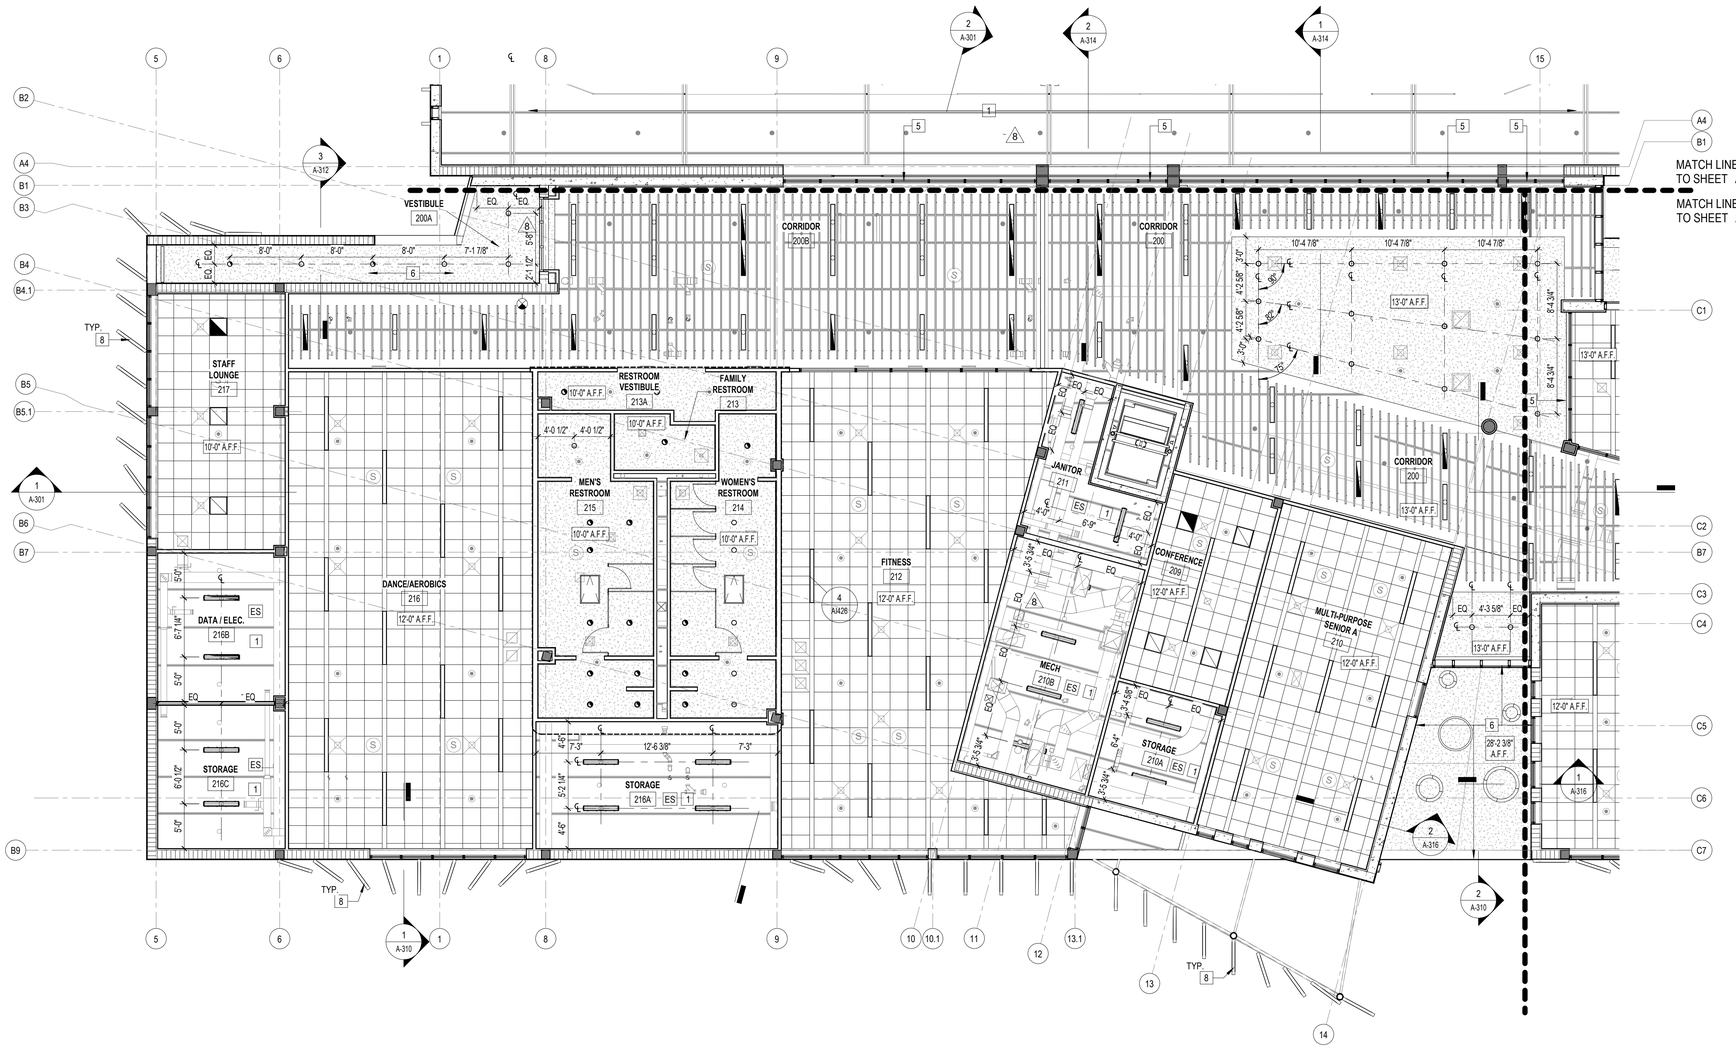

REFLECTED CEILING PLAN - SECOND LEVEL (AREA B)

Scale: 1/8" = 1'-0"

GENERAL NOTES

A. PROJECT REFERENCE ELEVATION 0'-0" = N.A.V.D. 18.10'
B. ALL SPOT ELEVATIONS REFER TO CEILING HEIGHT ABOVE FINISHED FLOOR LEVEL BELOW.
C. REFERENCE ELECTRICAL ENGINEERING DOCUMENTS FOR ALL LIGHT FIXTURE LOCATIONS, SPECIFICATIONS, AND INFORMATION.
D. REFERENCE MECHANICAL ENGINEERING DOCUMENTS FOR ALL DIFFUSERS AND RETURN AIR GRILLE LOCATIONS, INFORMATION AND SPECIFICATIONS.
E. REFERENCE FIRE ALARM DOCUMENTS FOR ALL CEILING MOUNTED FIRE ALARM LOCATIONS, INFORMATION, AND SPECIFICATIONS. INCLUDES ANY BDA DEVICES.
F. REFERENCE FIRE SPRINKLER PROTECTION PLAN AND SHOP DRAWINGS FOR FIRE SPRINKLER DEVICES, HEADS, AND LOCATIONS.
G. PROVIDE ACOUSTICAL INSULATION ABOVE ALL ENCLOSED HARD CEILING. 8, 11
H. PROVIDE ALL SHOWERS AND LOCKER ROOM CEILINGS WITH PAPERLESS MOISTURE RESISTANT BOARD. TYPICAL FOR ALL HARD CEILINGS, SOFFITS, AND WALLS AT BATHROOMS, SHOWERS AND LOCKER ROOMS.
I. PAINT EXPOSED STRUCTURES AT GYMNASIUM, AND MAIN CORRIDOR FLAT SW 9179 ANCHOR AWEIGH. INCLUDE PAINTING OF ALL CONDUITS, PIPES, DUCT WORK, OR EXPOSED ELEMENTS. 8
J. ALL HARD CEILINGS TO BE PAINTED TO MATCH DECOR.
K. NO COMBUSTIBLE MATERIALS ALLOWED IN CONCEALED SPACES.
L. TRIMS FOR ALL FIXTURES, SPEAKERS, DIFFUSERS TO MATCH CEILING COLOR FINISH. DO NOT PAINT ON SITE, ALL PAINTED BY MANUFACTURER OR SHOP.
M. PROVIDE FIRE RATED WIRE SUSPENSION FOR ALL ACOUSTICAL SYSTEMS.
N. REFERENCE ENGINEERING PLANS FOR ALL CEILING MOUNTED MOTION SENSOR DEVICES. COLOR TO MATCH CEILING COLOR AND DECOR.
O. ALL PENDANT MOUNTED FIXTURES HAVE MINIMUM 9' A.F.F.L. DO NOT MOUNT LOWER TO AVOID RODS HITTING THEM, ETC.
P. PROVIDE ACCESS PANELS AT ALL REQUIRED LOCATIONS, CONTROL VALVES, TESTING DEVICES, OR REQUIRED ACCESS FOR ABOVE MOUNTED CEILING EQUIPMENT. MIN. SIZE 2'X2' OR LARGER WHERE REQUIRED TO ACCESS A/C UNITS OR FILTERS. PROVIDED AND INSTALLED BY: GENERAL CONTRACTOR. REFERENCE ALL ENGINEERING AND SHOP DRAWINGS. PROVIDE WHERE REQUIRED.
Q. ALL ACCESS PANELS TO BE METAL COLOR TO MATCH DECOR.
R. AREAS WHERE BAFFLES OR ACOUSTICAL PANELS ARE LOCATED BELOW A/C UNITS OR AREA WITH NEED OF ACCESS PROVIDE SUSPENSION SYSTEM OR MOUNTING CAPABLE OF BEING REMOVED FOR ACCESS.
S. PROVIDE 1 HR RATED SPRAY FIRE PROOFING TO UNDERSIDE OF ROOF DECK.
T. PROVIDE SPRAY-APPLIED FIRE RESISTANT MATERIAL TO ALL INTERIOR DECK AND STEEL BEAMS

REFLECTED CEILING PLAN LEGEND

- HARD CEILING
- 2' x 2' ARMSTRONG TECHZONE ACOUSTIC CEILING TILE
- CERTAINTEED SOLO BAFFLE SYSTEM
- 8 2' x 3' CEILING ACCESS PANEL
- EXIT LIGHT FIXTURE - WALL MOUNTED. ARROW INDICATES DIRECTION
- EXIT LIGHT FIXTURE - CEILING MOUNTED. ARROW INDICATES DIRECTION
- LED STRIP LIGHT FIXTURE SURFACE MOUNTED (SEE ELECTRICAL DRAWINGS FOR TYPE)
- RECESSED LED STRIP LIGHT FIXTURE
- 2' x 2' RECESSED LIGHT FIXTURE
- EXTERIOR CIRCULAR LIGHT FIXTURE
- RETURN OR EXHAUST GRILLE
- SUPPLY GRILLE
- RECESSED LIGHT FIXTURE
- PENDANT GYMNASIUM LIGHT FIXTURE
- BOH LED FIXTURE - WALL OR PENDANT MOUNTED
- FIRE SPRINKLER (SEE FIRE PROTECTION PLANS)
- RETRACTING ELECTRONIC BASKETBALL HOOP
- S SPEAKER
- X'-XX" CEILING HEIGHT TAG
- ES EXPOSED STRUCTURE
- FIRE ALARM HORN AND STROBE
- STAGE LIGHT 8

REFLECTED CEILING PLAN KEY NOTES

1. EXPOSED STRUCTURE AND EXPOSED CEILING ELEMENTS TO BE PAINTED FLAT SW 9179 ANCHOR AWEIGH. 8
2. RETRACTING ELECTRONIC BASKETBALL HOOP HUNG AND BRACED FROM ROOF FRAMING ABOVE (TYP. OF 6) (SEE STRUCTURAL DOCUMENTS)
3. PRE-FABRICATED ALUMINUM CANOPY BY SPECIALTY ENGINEER. SUBMIT PRODUCT APPROVAL CERTIFICATION PRIOR TO INSTALLATION.
4. EXTERIOR SHOWERS
5. AUTOMATIC SPRINKLERS TO PROVIDE 1-HR FIRE RATING ALONG BOTH SIDES OF STOREFRONT 6
6. STUCCO HARD CEILING
7. NOT USED 8
8. SUN SCREENS MECHANICALLY FASTENED TO SIDE OF BUILDING
9. CONTINUOUS VENT
10. ELECTRONIC SCOREBOARD, NEVCO - MODEL 2750 MPCW (TYP. OF 4) 4
11. GYMNASIUM DIVIDER CURTAIN

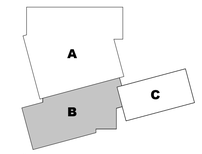

KEY PLAN
N.T.S.

CARTAYA & ASSOCIATES
ARCHITECTS P.A.
cartayaandassociates.com
2400 E. COMMERCIAL BLVD. SUITE 201
FT. LAUDERDALE, FLORIDA 33308
954-771-2724

SEAL: AA C001388

PROJECT:
CITY OF DELRAY BEACH
POMPEY PARK REC CENTER
1101 NW 2ND ST, DELRAY BEACH
FL 33444

ALL DESIGNS AND PLANS INDICATED OR REPRESENTED BY THIS DRAWING ARE AND SHALL REMAIN THE PROPERTY OF CARTAYA & ASSOCIATES ARCHITECTS P.A. AND WERE CREATED AND DEVELOPED FOR USE IN CONNECTION WITH THE SPECIFIED PROJECT. THEY SHALL NOT BE USED BY ANY PERSON OR ENTITY FOR ANY PURPOSE WHATSOEVER WITHOUT THE WRITTEN AUTHORIZATION OF CARTAYA & ASSOCIATES ARCHITECTS P.A. AND SHALL NOT BE LOANED, COPIED OR REPRODUCED IN WHOLE OR IN PART FOR ANY REASON WITHOUT THE WRITTEN PERMISSION OF CARTAYA & ASSOCIATES ARCHITECTS P.A. IN ADDITION, THE CONTRACTOR SHALL VERIFY ALL EXISTING CONDITIONS AND DIMENSIONS IN THE FIELD AND SHALL NOTIFY THE ARCHITECT OF ANY DISCREPANCIES BEFORE PROCEEDING WITH THE WORK. WRITTEN DIMENSIONS SHALL TAKE PRECEDENCE OVER SCALED DIMENSIONS.

REVISIONS:
4. 03-20-2023 BID COMMENTS
5. 03-08-2024 REVISION
9. 09-12-2025 CONFORMED SET

CONFORMED SET 09/22/2025

TITLE: SECOND LEVEL REFLECTED CEILING PLAN - AREA B

DATE: Dec 27, 2022
DRAWN BY: SV, CC, EE, LS
CHECKED BY: JJ, LS, JS

JOB NO: 21122

SHEET: AC120-B

1/22/2026 8:52:24 PM C:\Users\dlopera\Documents\21122 - Pompey Park - V2021_dloperaJSN8T.rvt

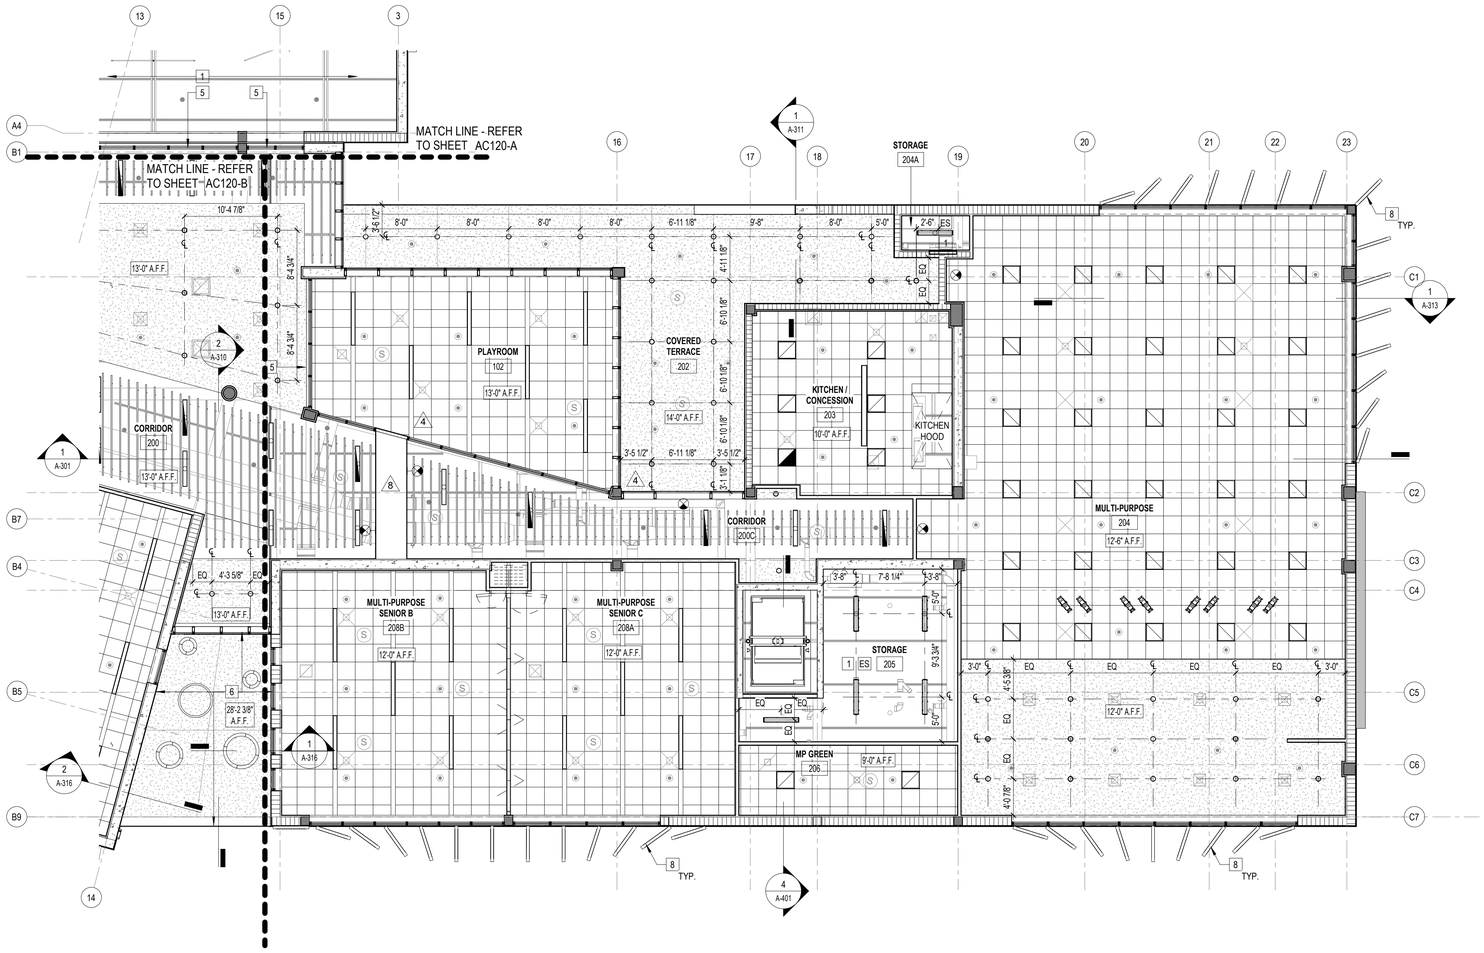

REFLECTED CEILING PLAN - SECOND LEVEL (AREA C)

Scale: 1/8" = 1'-0"

GENERAL NOTES

A. PROJECT REFERENCE ELEVATION 0'-0" = N.A.V.D. 18.10'
B. ALL SPOT ELEVATIONS REFER TO CEILING HEIGHT ABOVE FINISHED FLOOR LEVEL BELOW.
C. REFERENCE ELECTRICAL ENGINEERING DOCUMENTS FOR ALL LIGHT FIXTURE LOCATIONS, SPECIFICATIONS, AND INFORMATION.
D. REFERENCE MECHANICAL ENGINEERING DOCUMENTS FOR ALL DIFFUSERS AND RETURN AIR GRILLE LOCATIONS, INFORMATION AND SPECIFICATIONS.
E. REFERENCE FIRE ALARM DOCUMENTS FOR ALL CEILING MOUNTED FIRE ALARM LOCATIONS, INFORMATION, AND SPECIFICATIONS. INCLUDES ANY BDA DEVICES.
F. REFERENCE FIRE SPRINKLER PROTECTION PLAN AND SHOP DRAWINGS FOR FIRE SPRINKLER DEVICES, HEADS, AND LOCATIONS.
G. PROVIDE ACOUSTICAL INSULATION ABOVE ALL ENCLOSED HARD CEILING.
H. PROVIDE ALL SHOWERS AND LOCKER ROOM CEILINGS WITH PAPERLESS MOISTURE RESISTANT BOARD. TYPICAL FOR ALL HARD CEILINGS, SOFFITS, AND WALLS AT BATHROOMS, SHOWERS AND LOCKER ROOMS.
I. PAINT EXPOSED STRUCTURES AT GYMNASIUM, AND MAIN CORRIDOR FLAT SW 9179 ANCHOR AWEIGH. INCLUDE PAINTING OF ALL CONDUITS, PIPES, DUCT WORK, OR EXPOSED ELEMENTS.
J. ALL HARD CEILINGS TO BE PAINTED TO MATCH DECOR.
K. NO COMBUSTIBLE MATERIALS ALLOWED IN CONCEALED SPACES.
L. TRIMS FOR ALL FIXTURES, SPEAKERS, DIFFUSERS TO MATCH CEILING COLOR FINISH. DO NOT PAINT ON SITE, ALL PAINTED BY MANUFACTURER OR SHOP.
M. PROVIDE FIRE RATED WIRE SUSPENSION FOR ALL ACOUSTICAL SYSTEMS.
N. REFERENCE ENGINEERING PLANS FOR ALL CEILING MOUNTED MOTION SENSOR DEVICES. COLOR TO MATCH CEILING COLOR AND DECOR.
O. ALL PENDANT MOUNTED FIXTURES HAVE MINIMUM 9' A.F.F.L. DO NOT MOUNT LOWER TO AVOID KIDS HITTING THEM, ETC.
P. PROVIDE ACCESS PANELS AT ALL REQUIRED LOCATIONS, CONTROL VALVES, TESTING DEVICES, OR REQUIRED ACCESS FOR ABOVE MOUNTED CEILING EQIUPMENT. MIN. SIZE 2'X2' OR LARGER WHERE REQUIRED TO ACCESS A/C UNITS OR FILTERS. PROVIDED AND INSTALLED BY GENERAL CONTRACTOR. REFERENCE ALL ENGINEERING AND SHOP DRAWINGS. PROVIDE WHERE REQUIRED.
Q. ALL ACCESS PANELS TO BE METAL COLOR TO MATCH DECOR.
R. AREAS WHERE BAFFLES OR ACOUSTICAL PANELS ARE LOCATED BELOW A/C UNITS OR AREA WITH NEED OF ACCESS PROVIDE SUSPENSION SYSTEM OR MOUNTING CAPABLE OF BEING REMOVED FOR ACCESS.
S. PROVIDE 1 HR RATED SPRAY FIRE PROOFING TO UNDERSIDE OF ROOF DECK.
T. PROVIDE SPRAY-APPLIED FIRE RESISTANT MATERIAL TO ALL INTERIOR DECK AND STEEL BEAMS

REFLECTED CEILING PLAN LEGEND

- HARD CEILING
- 2' x 2' ARMSTRONG TECHZONE ACOUSTIC CEILING TILE
- CERTAINTEED SOLO BAFFLE SYSTEM
- 2' x 3' CEILING ACCESS PANEL
- EXIT LIGHT FIXTURE - WALL MOUNTED. ARROW INDICATES DIRECTION
- EXIT LIGHT FIXTURE - CEILING MOUNTED. ARROW INDICATES DIRECTION
- LED STRIP LIGHT FIXTURE SURFACE MOUNTED (SEE ELECTRICAL DRAWINGS FOR TYPE)
- RECESSED LED STRIP LIGHT FIXTURE
- 2' x 2' RECESSED LIGHT FIXTURE
- EXTERIOR CIRCULAR LIGHT FIXTURE
- RETURN OR EXHAUST GRILLE
- SUPPLY GRILLE
- RECESSED LIGHT FIXTURE
- PENDANT GYMNASIUM LIGHT FIXTURE
- BOH LED FIXTURE - WALL OR PENDANT MOUNTED
- FIRE SPRINKLER (SEE FIRE PROTECTION PLANS)
- RETRACTING ELECTRONIC BASKETBALL HOOP
- (S) SPEAKER
- X'-XX" CEILING HEIGHT TAG
- ES EXPOSED STRUCTURE
- FIRE ALARM HORN AND STROBE
- STAGE LIGHT

REFLECTED CEILING PLAN KEY NOTES

1. EXPOSED STRUCTURE AND EXPOSED CEILING ELEMENTS TO BE PAINTED FLAT SW 9179 ANCHOR AWEIGH.
2. RETRACTING ELECTRONIC BASKETBALL HOOP HUNG AND BRACED FROM ROOF FRAMING ABOVE (TYP. OF 6) (SEE STRUCTURAL DOCUMENTS)
3. PRE-FABRICATED ALUMINUM CANOPY BY SPECIALTY ENGINEER. SUBMIT PRODUCT APPROVAL CERTIFICATION PRIOR TO INSTALLATION.
4. EXTERIOR SHOWERS
5. AUTOMATIC SPRINKLERS TO PROVIDE 1-HR FIRE RATING ALONG BOTH SIDES OF STOREFRONT
6. STUCCO HARD CEILING
7. NOT USED
8. SUN SCREENS MECHANICALLY FASTENED TO SIDE OF BUILDING
9. CONTINUOUS VENT
10. ELECTRONIC SCOREBOARD, NEVCO - MODEL 2750 MPCW (TYP. OF 4)
11. GYMNASIUM DIVIDER CURTAIN

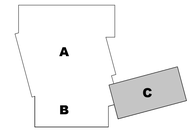

KEY PLAN
N.T.S.

CARTAYA & ASSOCIATES
ARCHITECTS P.A.
cartayaandassociates.com
2400 E. COMMERCIAL BLVD. SUITE 201
FT. LAUDERDALE, FLORIDA 33308
954-771-2724

SEAL: AA C001388

PROJECT:
CITY OF DELRAY BEACH
POMPEY PARK REC CENTER
1101 NW 2ND ST, DELRAY BEACH
FL 33444

ALL DESIGNS AND DETAILS INDICATED OR REPRESENTED BY THIS DRAWING ARE EXPRESSLY RESERVED AS THE PROPERTY OF CARTAYA & ASSOCIATES ARCHITECTS P.A. AND ARE NOT TO BE USED IN WHOLE OR IN PART FOR ANY PURPOSE WHATSOEVER WITHOUT THE WRITTEN CONSENT OF CARTAYA & ASSOCIATES ARCHITECTS P.A. AND SHALL NOT BE LOANED, COPIED OR DISCLOSED TO ANY UNAUTHORIZED PERSON EXCEPT AS AUTHORIZED IN WRITING BY CARTAYA & ASSOCIATES ARCHITECTS P.A. A PRINCIPAL OF THE FIRM OR BE LIABLE FOR THE FULLEST LEGAL RECORDS. THE CONTRACTOR SHALL VERIFY ALL EXISTING CONDITIONS AND DIMENSIONS ASSOCIATED WITH HIS WORK. WRITTEN DIMENSIONS ARE TO BE FOLLOWED IN LIEU OF SCALED DIMENSIONS

REVISIONS:
4 03-20-2023 BID COMMENTS
5 02-09-2024 REVISION
6 09-02-2025 CONFORMED SET

CONFORMED SET 09/22/2025

TITLE: SECOND LEVEL REFLECTED CEILING PLAN - AREA C

DATE: Dec 27, 2022
DRAWN BY: SV, CC, EE, LS
CHECKED BY: JJ, LS, JS

JOB NO: 2122

SHEET: AC120-C

1/22/2026 8:52:25 PM C:\Users\dlopera\Documents\2122 - Pompey Park - V2021_dlopera\JSN8T.rvt