
RIVIERA BEACH POLICE DEPARTMENT

2121 AVENUE S.
RIVIERA BEACH, FL 33404

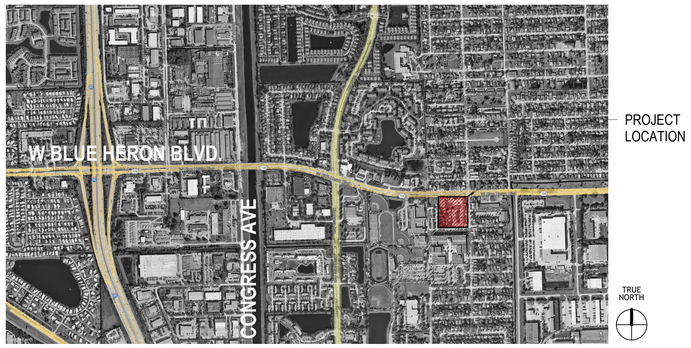



10/14/2025

90% CONSTRUCTION DOCUMENTS/PERMIT SET

VOL I - SITE AND ADMINISTRATION

ARCHITECT OF RECORD

PGAL INC.
791 Park of Commerce Blvd. Suite 400 Boca Raton, FL 33487
T) 561-322-1074
E) JBalint@PGAL.com

CIVIL ENGINEER

BOTEK THURLOW
3409 NW 9th Avenue Suite 1102 Ft. Lauderdale, FL 33309
T) 954-568-0888
E) SFB@botekthurlow-eng.com

ARCHITECT PUBLIC SAFETY CONSULTANT

JL2 ARCHITECTURE INC.
1678 Kingston Road
Longwood, FL
32750
T) 407-340-2879
E) jlohrum@jl2architecture.com

STRUCTURAL ENGINEER

JOHNSON STRUCTURAL GROUP, INC.
160 W Camino Real
Suite 1000
Boca Raton, FL 33432
T) 561-982-8999
E) mark@johnsonstructural.com

MEP/FP/FA/TECH

CMTA
4 Harvard Circle
Suite 600
West Palm Beach, FL
33409
T) 561-688-6575
E)sudharma.wijegunardana@cmta.com

LANDSCAPE ARCHITECT

CHEN MOORE & ASSOC.
500 Australian Ave
Suite 850
West Palm Beach, FL
33401
T) 561-746-6900
E) eharrison@chenmoore.com

CONSTRUCTION MANAGER

CORE CONSTRUCTION
1641 Worthington Rd, #405
West Palm Beach, FL 33409
T) 754-600-4723
E) tedcava@coreconstruction.com

PGAL

ARCHITECTURE
ENGINEERING
INTERIORS
PLANNING

ALEXANDRIA
ATLANTA
AUSTIN
BOCA RATON
DFW
DENVER
HOBOKEN
HOUSTON
LAS VEGAS
LOS ANGELES
SALT LAKE CITY
SAN DIEGO

REGISTRATION
Copyright © 2025
STATE OF FLORIDA JOBY L. BALINT REGISTERED ARCHITECT AR0016653
JOBY L. BALINT, AIA AR-0016653

DRAWING HISTORY

No.	DATE	DESCRIPTION
A	4/4/2025	100% Design Development
1	7/9/2025	Site Plan Resubmission
D	9/18/2025	90% Construction Documents
E	10/14/2025	90% Construction Documents/Permit Set

PROJECT NUMBER
1007657.00

SHEET TITLE
COVER SHEET

SHEET NUMBER
G0.00

FILE NAME: Autodesk Docs://1007657.00 - CORE - City of Riviera Beach D/1007657.00_RBPD_A_R24.rvt
DATE STAMP: 10/24/2025 1:29:55 PM

VOL I SHEET INDEX - SITE & ADMINISTRATION

Discipline	Sheet №	Sheet Name	Current Issue	Current Issue Date	Current Issue Description
GENERAL					
GENERAL	G0.00	COVER SHEET	E	10/14/2025	90% Construction Documents/Permit Set
GENERAL	G0.01	SHEET INDEX	E	10/14/2025	90% Construction Documents/Permit Set
GENERAL	G0.02	GENERAL PROJECT INFORMATION	E	10/14/2025	90% Construction Documents/Permit Set
GENERAL	G0.03	ACCESSIBILITY INFORMATION AND DIAGRAMS	E	10/14/2025	90% Construction Documents/Permit Set
GENERAL	G0.04	TYPICAL MOUNTING HEIGHTS	E	10/14/2025	90% Construction Documents/Permit Set
LIFE SAFETY					
LIFE SAFETY	LS0.10	LIFE SAFETY CODE ANALYSIS - ADMIN BLDG	E	10/14/2025	90% Construction Documents/Permit Set
LIFE SAFETY	LS2.10	GROUND FLOOR LIFE SAFETY PLAN	E	10/14/2025	90% Construction Documents/Permit Set
LIFE SAFETY	LS2.20	SECOND FLOOR LIFE SAFETY PLAN	E	10/14/2025	90% Construction Documents/Permit Set
SURVEY/MAPPING					
SURVEY/MAPPING	V-1	BOUNDARY SURVEY	E	10/14/2025	90% Construction Documents/Permit Set
SURVEY/MAPPING	V-2	BOUNDARY SURVEY	E	10/14/2025	90% Construction Documents/Permit Set
CIVIL					
CIVIL	C-0	CIVIL COVER SHEET	E	10/14/2025	90% Construction Documents/Permit Set
CIVIL	C-1	CIVIL GENERAL NOTES AND SPECIFICATIONS	E	10/14/2025	90% Construction Documents/Permit Set
CIVIL	C-2	PAVING AND GRADING PLAN	E	10/14/2025	90% Construction Documents/Permit Set
CIVIL	C-3	DRAINAGE PLAN	E	10/14/2025	90% Construction Documents/Permit Set
CIVIL	C-3.1	PAVING GRADING AND DRAINAGE DETAILS	E	10/14/2025	90% Construction Documents/Permit Set
CIVIL	C-3.2	PAVING AND GRADING SECTIONS	E	10/14/2025	90% Construction Documents/Permit Set
CIVIL	C-4	WATER AND SANITARY SEWER PLAN	E	10/14/2025	90% Construction Documents/Permit Set
CIVIL	C-4.1	WATER AND SANITARY SEWER DETAILS	E	10/14/2025	90% Construction Documents/Permit Set
CIVIL	C-4.2	WATER AND SANITARY SEWER DETAILS	E	10/14/2025	90% Construction Documents/Permit Set
CIVIL	C-5	PAVEMENT MARKING AND SIGNAGE PLAN	E	10/14/2025	90% Construction Documents/Permit Set
CIVIL	C-6	POLLUTION AND EROSION CONTROL PLAN	E	10/14/2025	90% Construction Documents/Permit Set
CIVIL	C-7	SITE DEMOLITION PLAN	E	10/14/2025	90% Construction Documents/Permit Set
LANDSCAPE					
LANDSCAPE	TD-1	TREE DISPOSITION PLAN	E	10/14/2025	90% Construction Documents/Permit Set
LANDSCAPE	TD-2	TREE DISPOSITION CHART	E	10/14/2025	90% Construction Documents/Permit Set
LANDSCAPE	TD-3	TREE DISPOSITION CHART	E	10/14/2025	90% Construction Documents/Permit Set
LANDSCAPE	TD-4	TREE DISPOSITION CHART	E	10/14/2025	90% Construction Documents/Permit Set
LANDSCAPE	TD-5	TREE DISPOSITION CHART & DETAIL	E	10/14/2025	90% Construction Documents/Permit Set
LANDSCAPE	LD-1	LANDSCAPE PLAN	E	10/14/2025	90% Construction Documents/Permit Set
LANDSCAPE	LD-2	LANDSCAPE SPECIFICATIONS	E	10/14/2025	90% Construction Documents/Permit Set
LANDSCAPE	LD-3	LANDSCAPE DETAILS	E	10/14/2025	90% Construction Documents/Permit Set
LANDSCAPE	LD-4	ARTIFICIAL TURF DRAINAGE PLAN	E	10/14/2025	90% Construction Documents/Permit Set
LANDSCAPE	LD-5	ARTIFICIAL TURF DRAINAGE DETAILS	E	10/14/2025	90% Construction Documents/Permit Set
LANDSCAPE	IR-1	IRRIGATION PLAN	E	10/14/2025	90% Construction Documents/Permit Set
LANDSCAPE	IR-2	IRRIGATION SPECIFICATIONS	E	10/14/2025	90% Construction Documents/Permit Set
LANDSCAPE	IR-3	IRRIGATION DETAILS	E	10/14/2025	90% Construction Documents/Permit Set
DEMOLITION					
DEMOLITION	AD1.00	OVERALL ARCHITECTURAL DEMOLITION PLAN	E	10/14/2025	90% Construction Documents/Permit Set
DEMOLITION	AD1.10	AQUATIC COMPLEX DEMOLITION PLAN	E	10/14/2025	90% Construction Documents/Permit Set
ARCHITECTURE					
ARCHITECTURE	A0.10	GENERAL PARTITION NOTES, DETAILS, AND TYPES	E	10/14/2025	90% Construction Documents/Permit Set
ARCHITECTURE	A0.11	PARTITION TYPES	E	10/14/2025	90% Construction Documents/Permit Set
ARCHITECTURE	A0.12	UL/ FIRE RATED PENETRATION DETAILS	E	10/14/2025	90% Construction Documents/Permit Set
ARCHITECTURE	A0.16	TYPICAL PARTITION DETAILS	E	10/14/2025	90% Construction Documents/Permit Set
ARCHITECTURE	A0.20	MATERIAL & FINISH SCHEDULE	E	10/14/2025	90% Construction Documents/Permit Set
ARCHITECTURE	A0.21	EXTERIOR SIGNAGE TYPES + DETAILS	E	10/14/2025	90% Construction Documents/Permit Set
ARCHITECTURE	A0.22	TRANSITION DETAILS	E	10/14/2025	90% Construction Documents/Permit Set
ARCHITECTURE	A0.30	GROUND FLOOR DOOR SCHEDULE & DOOR FRAME/PANEL ELEVATIONS	E	10/14/2025	90% Construction Documents/Permit Set
ARCHITECTURE	A0.31	SECOND FLOOR DOOR SCHEDULE & DOOR FRAME/PANEL ELEVATIONS	E	10/14/2025	90% Construction Documents/Permit Set
ARCHITECTURE	A0.35	DOOR DETAILS	E	10/14/2025	90% Construction Documents/Permit Set
ARCHITECTURE	A0.36	SECURITY DOOR DETAILS	E	10/14/2025	90% Construction Documents/Permit Set
ARCHITECTURE	A0.37	OPERABLE DOOR DETAILS	E	10/14/2025	90% Construction Documents/Permit Set
ARCHITECTURE	A0.38	NANAWALL DETAILS	E	10/14/2025	90% Construction Documents/Permit Set
ARCHITECTURE	A0.40	GLAZING SCHEDULE & EXTERIOR WINDOW ELEVATIONS	E	10/14/2025	90% Construction Documents/Permit Set
ARCHITECTURE	A0.41	INTERIOR WINDOW ELEVATIONS	E	10/14/2025	90% Construction Documents/Permit Set
ARCHITECTURE	A0.42	STOREFRONT / WINDOW WALL DETAILS	E	10/14/2025	90% Construction Documents/Permit Set
ARCHITECTURE	A0.60	INTERIOR SIGNAGE TYPE AND DETAILS	E	10/14/2025	90% Construction Documents/Permit Set
ARCHITECTURE	A0.61	INTERIOR SIGNAGE TYPE AND DETAILS	E	10/14/2025	90% Construction Documents/Permit Set
ARCHITECTURE	A1.01	ARCHITECTURAL SITE PLAN	E	10/14/2025	90% Construction Documents/Permit Set
ARCHITECTURE	A1.05	GENERATOR BUILDING - PLANS & ELEVATIONS	E	10/14/2025	90% Construction Documents/Permit Set
ARCHITECTURE	A1.10	SITE DETAILS	E	10/14/2025	90% Construction Documents/Permit Set
ARCHITECTURE	A1.11	SITE DETAILS	E	10/14/2025	90% Construction Documents/Permit Set
ARCHITECTURE	A1.12	SITE DETAILS	E	10/14/2025	90% Construction Documents/Permit Set
ARCHITECTURE	A2.10A	GROUND FLOOR ANNOTATION PLAN	E	10/14/2025	90% Construction Documents/Permit Set
ARCHITECTURE	A2.10D	GROUND FLOOR DIMENSION PLAN	E	10/14/2025	90% Construction Documents/Permit Set
ARCHITECTURE	A2.10F	GROUND FLOOR FURNITURE AND EQUIPMENT PLAN	E	10/14/2025	90% Construction Documents/Permit Set
ARCHITECTURE	A2.20A	SECOND FLOOR ANNOTATION PLAN	E	10/14/2025	90% Construction Documents/Permit Set
ARCHITECTURE	A2.20D	SECOND FLOOR DIMENSION PLAN	E	10/14/2025	90% Construction Documents/Permit Set
ARCHITECTURE	A2.20F	SECOND FLOOR FURNITURE AND EQUIPMENT PLAN	E	10/14/2025	90% Construction Documents/Permit Set
ARCHITECTURE	A2.30	ROOF PLAN	E	10/14/2025	90% Construction Documents/Permit Set
ARCHITECTURE	A3.10	GROUND FLOOR REFLECTED CEILING PLAN	E	10/14/2025	90% Construction Documents/Permit Set
ARCHITECTURE	A3.20	SECOND FLOOR REFLECTED CEILING PLAN	E	10/14/2025	90% Construction Documents/Permit Set
ARCHITECTURE	A4.01	ENLARGED FLOOR PLAN - COMMUNICATIONS ROOMS	E	10/14/2025	90% Construction Documents/Permit Set
ARCHITECTURE	A4.02	ENLARGED PLANS & INTERIOR ELEVATIONS - LOBBY & EVIDENCE DROP	E	10/14/2025	90% Construction Documents/Permit Set
ARCHITECTURE	A4.03	ENLARGED PLANS & INTERIOR ELEVATIONS - HOLDING CELL	E	10/14/2025	90% Construction Documents/Permit Set
ARCHITECTURE	A4.04	ENLARGED FLOOR PLAN - CRIME SCENE LAB	E	10/14/2025	90% Construction Documents/Permit Set
ARCHITECTURE	A4.05	ENLARGED PLANS & INTERIOR ELEVATIONS - LOCKER ROOM	E	10/14/2025	90% Construction Documents/Permit Set
ARCHITECTURE	A4.06	ENLARGED PLANS & INTERIOR ELEVATIONS - RESTROOMS	E	10/14/2025	90% Construction Documents/Permit Set
ARCHITECTURE	A4.07	ENLARGED PLANS & INTERIOR ELEVATIONS - RESTROOMS	E	10/14/2025	90% Construction Documents/Permit Set
ARCHITECTURE	A4.08	ENLARGED PLANS & INTERIOR ELEVATIONS - BREAK ROOM	E	10/14/2025	90% Construction Documents/Permit Set
ARCHITECTURE	A4.09	ENLARGED PLANS & INTERIOR ELEVATIONS - EXECUTIVE CONFERENCE ROOM	E	10/14/2025	90% Construction Documents/Permit Set
ARCHITECTURE	A4.10	ENLARGED PLANS & INTERIOR ELEVATIONS - CONFERENCE ROOM / BREAK ROOM	E	10/14/2025	90% Construction Documents/Permit Set
ARCHITECTURE	A4.11	ENLARGED PLANS - HIGH DENSITY STORAGE	E	10/14/2025	90% Construction Documents/Permit Set
ARCHITECTURE	A4.50	ENLARGED PLANS AND SECTIONS - STAIR A	E	10/14/2025	90% Construction Documents/Permit Set
ARCHITECTURE	A4.51	ENLARGED PLANS AND SECTIONS - STAIR B	E	10/14/2025	90% Construction Documents/Permit Set
ARCHITECTURE	A4.52	VERTICAL CIRCULATION DETAILS	E	10/14/2025	90% Construction Documents/Permit Set
ARCHITECTURE	A4.60	ENLARGED ELEVATOR FLOOR PLANS AND SECTIONS	E	10/14/2025	90% Construction Documents/Permit Set
ARCHITECTURE	A5.10	PLAN DETAILS	E	10/14/2025	90% Construction Documents/Permit Set
ARCHITECTURE	A5.11	COLUMN AND FRAMING PLAN DETAILS	E	10/14/2025	90% Construction Documents/Permit Set
ARCHITECTURE	A7.00	BUILDING SECTIONS - ADMIN	E	10/14/2025	90% Construction Documents/Permit Set
ARCHITECTURE	A7.20	WALL SECTIONS	E	10/14/2025	90% Construction Documents/Permit Set
ARCHITECTURE	A7.21	WALL SECTIONS	E	10/14/2025	90% Construction Documents/Permit Set
ARCHITECTURE	A7.22	WALL SECTIONS	E	10/14/2025	90% Construction Documents/Permit Set
ARCHITECTURE	A7.23	WALL SECTIONS	E	10/14/2025	90% Construction Documents/Permit Set
ARCHITECTURE	A7.24	WALL SECTIONS	E	10/14/2025	90% Construction Documents/Permit Set
ARCHITECTURE	A7.25	WALL SECTIONS	E	10/14/2025	90% Construction Documents/Permit Set
ARCHITECTURE	A7.30	WALL SECTION DETAILS	E	10/14/2025	90% Construction Documents/Permit Set
ARCHITECTURE	A7.31	WALL SECTION DETAILS	E	10/14/2025	90% Construction Documents/Permit Set
ARCHITECTURE	A7.50	ROOF DETAILS	E	10/14/2025	90% Construction Documents/Permit Set
ARCHITECTURE	A7.51	ROOF DETAILS	E	10/14/2025	90% Construction Documents/Permit Set
ARCHITECTURE	AF1.10	ROOM FINISH SCHEDULES	E	10/14/2025	90% Construction Documents/Permit Set
ARCHITECTURE	AF2.10	GROUND FLOOR FINISH PLAN	E	10/14/2025	90% Construction Documents/Permit Set
ARCHITECTURE	AF2.20	SECOND FLOOR FINISH PLAN	E	10/14/2025	90% Construction Documents/Permit Set

VOL I SHEET INDEX - SITE & ADMINISTRATION

Discipline	Sheet №	Sheet Name	Current Issue	Current Issue Date	Current Issue Description
STRUCTURAL					
STRUCTURAL	S1.0	STRUCTURAL NOTES & SCHEDULES	E	10/14/2025	90% Construction Documents/Permit Set
STRUCTURAL	S1.1	STRUCTURAL SCHEDULES	E	10/14/2025	90% Construction Documents/Permit Set
STRUCTURAL	S1.2	BUILDING ISOMETRICS	E	10/14/2025	90% Construction Documents/Permit Set
STRUCTURAL	S1.3	BUILDING ISOMETRICS	E	10/14/2025	90% Construction Documents/Permit Set
STRUCTURAL	S1.4	MASONRY WALL ISOMETRIC	E	10/14/2025	90% Construction Documents/Permit Set
STRUCTURAL	S2.0	FOUNDATION PLAN	E	10/14/2025	90% Construction Documents/Permit Set
STRUCTURAL	S2.1	SECOND FLOOR PLAN	E	10/14/2025	90% Construction Documents/Permit Set
STRUCTURAL	S2.2	ROOF FRAMING PLAN	E	10/14/2025	90% Construction Documents/Permit Set
STRUCTURAL	S2.3	GYM AND CUPOLA ROOF PLANS	E	10/14/2025	90% Construction Documents/Permit Set
STRUCTURAL	S2.4	PANEL LAYOUT PLAN	E	10/14/2025	90% Construction Documents/Permit Set
STRUCTURAL	S3.0	BUILDING SECTIONS	E	10/14/2025	90% Construction Documents/Permit Set
STRUCTURAL	S3.1	BUILDING SECTIONS	E	10/14/2025	90% Construction Documents/Permit Set
STRUCTURAL	S3.2	BUILDING SECTIONS	E	10/14/2025	90% Construction Documents/Permit Set
STRUCTURAL	S3.3	BUILDING SECTIONS	E	10/14/2025	90% Construction Documents/Permit Set
STRUCTURAL	S3.4	BUILDING SECTIONS	E	10/14/2025	90% Construction Documents/Permit Set
STRUCTURAL	S4.0	FOUNDATION DETAILS	E	10/14/2025	90% Construction Documents/Permit Set
STRUCTURAL	S4.1	FLOOR FRAMING DETAILS	E	10/14/2025	90% Construction Documents/Permit Set
STRUCTURAL	S4.2	ROOF FRAMING DETAILS	E	10/14/2025	90% Construction Documents/Permit Set
STRUCTURAL	S5.0	PANEL DETAILS	E	10/14/2025	90% Construction Documents/Permit Set
STRUCTURAL	S5.1	PANEL DETAILS	E	10/14/2025	90% Construction Documents/Permit Set
FIRE PROTECTION					
FIRE PROTECTION	F0.01	GENERAL NOTES - FIRE PROTECTION	E	10/14/2025	90% Construction Documents/Permit Set
FIRE PROTECTION	F0.10	SITE PLAN - FIRE PROTECTION	E	10/14/2025	90% Construction Documents/Permit Set
FIRE PROTECTION	F1.01	1ST FLOOR PLAN - ADMIN - FIRE PROTECTION	E	10/14/2025	90% Construction Documents/Permit Set
FIRE PROTECTION	F1.02	2ND FLOOR PLAN - ADMIN - FIRE PROTECTION	E	10/14/2025	90% Construction Documents/Permit Set
FIRE PROTECTION	F1.05	GENERATOR BUILDING FLOOR PLAN - FIRE PROTECTION	E	10/14/2025	90% Construction Documents/Permit Set
FIRE PROTECTION	F5.01	FIRE PUMP DETAILS - FIRE PROTECTION	E	10/14/2025	90% Construction Documents/Permit Set
FIRE PROTECTION	F5.02	DETAILS - FIRE PROTECTION	E	10/14/2025	90% Construction Documents/Permit Set
FIRE PROTECTION	F5.03	DETAILS - FIRE PROTECTION	E	10/14/2025	90% Construction Documents/Permit Set
FIRE PROTECTION	F6.01	SCHEDULES - FIRE PROTECTION	E	10/14/2025	90% Construction Documents/Permit Set
PLUMBING					
PLUMBING	P0.01	GENERAL NOTES, ABBREVIATIONS & SYMBOLS - PLUMBING	E	10/14/2025	90% Construction Documents/Permit Set
PLUMBING	P0.10	SITE PLAN - PLUMBING	E	10/14/2025	90% Construction Documents/Permit Set
PLUMBING	P1.00	FOUNDATION PLAN - ADMIN - PLUMBING	E	10/14/2025	90% Construction Documents/Permit Set
PLUMBING	P1.01	1ST FLOOR PLAN - ADMIN - WASTE - PLUMBING	E	10/14/2025	90% Construction Documents/Permit Set
PLUMBING	P1.02	2ND FLOOR PLAN - ADMIN - WASTE - PLUMBING	E	10/14/2025	90% Construction Documents/Permit Set
PLUMBING	P1.05	GENERATOR BUILDING FLOOR PLAN - PLUMBING	E	10/14/2025	90% Construction Documents/Permit Set
PLUMBING	P1.10	ROOF PLAN - ADMIN - PLUMBING	E	10/14/2025	90% Construction Documents/Permit Set
PLUMBING	P2.01	1ST FLOOR PLAN - ADMIN - DOMESTIC - PLUMBING	E	10/14/2025	90% Construction Documents/Permit Set
PLUMBING	P2.02	2ND FLOOR PLAN - ADMIN - DOMESTIC - PLUMBING	E	10/14/2025	90% Construction Documents/Permit Set
PLUMBING	P4.01	SANITARY WASTE & VENT RISER (EAST) - PLUMBING	E	10/14/2025	90% Construction Documents/Permit Set
PLUMBING	P4.02	SANITARY WASTE & VENT RISER (WEST) - PLUMBING	E	10/14/2025	90% Construction Documents/Permit Set
PLUMBING	P4.03	DOMESTIC WATER RISER (EAST) - PLUMBING	E	10/14/2025	90% Construction Documents/Permit Set
PLUMBING	P4.04	DOMESTIC WATER RISER (WEST) - PLUMBING	E	10/14/2025	90% Construction Documents/Permit Set
PLUMBING	P4.05	NATURAL GAS RISER - PLUMBING	E	10/14/2025	90% Construction Documents/Permit Set
PLUMBING	P5.01	DETAILS - PLUMBING	E	10/14/2025	90% Construction Documents/Permit Set
PLUMBING	P5.02	DETAILS - PLUMBING	E	10/14/2025	90% Construction Documents/Permit Set
PLUMBING	P6.01	SCHEDULES - PLUMBING	E	10/14/2025	90% Construction Documents/Permit Set
MECHANICAL					
MECHANICAL	M0.01	GENERAL NOTES - HVAC	E	10/14/2025	90% Construction Documents/Permit Set
MECHANICAL	M1.01	1ST FLOOR - ADMIN - HVAC ZONING PLAN	E	10/14/2025	90% Construction Documents/Permit Set
MECHANICAL	M1.02	2ND FLOOR - ADMIN - HVAC ZONING PLAN	E	10/14/2025	90% Construction Documents/Permit Set
MECHANICAL	M1.03	1ST FLOOR PLAN - ADMIN - HVAC	E	10/14/2025	90% Construction Documents/Permit Set
MECHANICAL	M1.04	2ND FLOOR PLAN - ADMIN - HVAC	E	10/14/2025	90% Construction Documents/Permit Set
MECHANICAL	M1.05	GENERATOR BUILDING FLOOR PLAN - HVAC	E	10/14/2025	90% Construction Documents/Permit Set
MECHANICAL	M1.06	ROOF PLAN - ADMIN - HVAC	E	10/14/2025	90% Construction Documents/Permit Set
MECHANICAL	M5.01	DETAILS - HVAC	E	10/14/2025	90% Construction Documents/Permit Set
MECHANICAL	M6.01	SCHEDULES - HVAC	E	10/14/2025	90% Construction Documents/Permit Set
MECHANICAL	M7.01	CONTROLS - HVAC	E	10/14/2025	90% Construction Documents/Permit Set
ELECTRICAL					
ELECTRICAL	E0.01	GENERAL NOTES - ELECTRICAL	E	10/14/2025	90% Construction Documents/Permit Set
ELECTRICAL	E0.02	LUMINAIRE SCHEDULE - ELECTRICAL	E	10/14/2025	90% Construction Documents/Permit Set
ELECTRICAL	E0.10	SITE PLAN - LIGHTING	E	10/14/2025	90% Construction Documents/Permit Set
ELECTRICAL	E0.11	SITE PLAN - PHOTOMETRICS	E	10/14/2025	90% Construction Documents/Permit Set
ELECTRICAL	E0.20	SITE PLAN - ELECTRICAL	E	10/14/2025	90% Construction Documents/Permit Set
ELECTRICAL	E1.01	1ST FLOOR PLAN - ADMIN - LIGHTING	E	10/14/2025	90% Construction Documents/Permit Set
ELECTRICAL	E1.02	2ND FLOOR - ADMIN - HVAC ZONING PLAN	E	10/14/2025	90% Construction Documents/Permit Set
ELECTRICAL	E2.01	1ST FLOOR PLAN - ADMIN - POWER	E	10/14/2025	90% Construction Documents/Permit Set
ELECTRICAL	E2.01M	1ST FLOOR PLAN - ADMIN - POWER MECHANICAL	E	10/14/2025	90% Construction Documents/Permit Set
ELECTRICAL	E2.02	2ND FLOOR PLAN - ADMIN - POWER	E	10/14/2025	90% Construction Documents/Permit Set
ELECTRICAL	E2.02M	2ND FLOOR PLAN - ADMIN - POWER MECHANICAL	E	10/14/2025	90% Construction Documents/Permit Set
ELECTRICAL	E3.01	1ST FLOOR PLAN - ADMIN - FIRE ALARM	E	10/14/2025	90% Construction Documents/Permit Set
ELECTRICAL	E3.02	2ND FLOOR PLAN - ADMIN - FIRE ALARM	E	10/14/2025	90% Construction Documents/Permit Set
ELECTRICAL	E4.01	ENLARGED PLANS - ELECTRICAL	E	10/14/2025	90% Construction Documents/Permit Set
ELECTRICAL	E4.02	ROOF PLAN - ELECTRICAL	E	10/14/2025	90% Construction Documents/Permit Set
ELECTRICAL	E4.03	GENERATOR BUILDING FLOOR PLAN - ELECTRICAL	E	10/14/2025	90% Construction Documents/Permit Set
ELECTRICAL	E5.01	RISER DIAGRAM - ELECTRICAL	E	10/14/2025	90% Construction Documents/Permit Set
ELECTRICAL	E5.02	FIRE ALARM RISER DIAGRAM - ELECTRICAL	E	10/14/2025	90% Construction Documents/Permit Set
ELECTRICAL	E6.01	DETAILS - ELECTRICAL	E	10/14/2025	90% Construction Documents/Permit Set
ELECTRICAL	E6.02	DETAILS - ELECTRICAL	E	10/14/2025	90% Construction Documents/Permit Set
ELECTRICAL	E6.03	DETAILS - ELECTRICAL	E	10/14/2025	90% Construction Documents/Permit Set
ELECTRICAL	E6.04	DETAILS - ELECTRICAL	E	10/14/2025	90% Construction Documents/Permit Set
ELECTRICAL	E6.05	DETAILS - ELECTRICAL	E	10/14/2025	90% Construction Documents/Permit Set
ELECTRICAL	E6.06	DETAILS - ELECTRICAL	E	10/14/2025	90% Construction Documents/Permit Set
ELECTRICAL	E6.07	DETAILS - ELECTRICAL	E	10/14/2025	90% Construction Documents/Permit Set
ELECTRICAL	E7.01	SCHEDULES - ELECTRICAL	E	10/14/2025	90% Construction Documents/Permit Set
ELECTRICAL	E7.02	SCHEDULES - ELECTRICAL	E	10/14/2025	90% Construction Documents/Permit Set
ELECTRICAL	E7.03	SCHEDULES - ELECTRICAL	E	10/14/2025	90% Construction Documents/Permit Set
ELECTRICAL	E7.04	SCHEDULES - ELECTRICAL	E	10/14/2025	90% Construction Documents/Permit Set
ELECTRICAL	E7.05	SCHEDULES - ELECTRICAL	E	10/14/2025	90% Construction Documents/Permit Set
ELECTRICAL	E8.01	CONTROLS - ELECTRICAL	E	10/14/2025	90% Construction Documents/Permit Set
ELECTRICAL	E8.02	CONTROLS - ELECTRICAL	E	10/14/2025	90% Construction Documents/Permit Set
ELECTRICAL	E8.03	1ST FLOOR EMERGENCY PHOTOMETRICS - ELECTRICAL	E	10/14/2025	90% Construction Documents/Permit Set
ELECTRICAL	E8.04	2ND FLOOR EMERGENCY PHOTOMETRICS - ELECTRICAL	E	10/14/2025	90% Construction Documents/Permit Set
TECHNOLOGY					
TECHNOLOGY	T0.01	GENERAL NOTES - TECHNOLOGY	E	10/14/2025	90% Construction Documents/Permit Set
TECHNOLOGY	T0.10	SITE PLAN - TECHNOLOGY	E	10/14/2025	90% Construction Documents/Permit Set
TECHNOLOGY	T1.01	1ST FLOOR PLAN - ADMIN - TECHNOLOGY	E	10/14/2025	90% Construction Documents/Permit Set
TECHNOLOGY	T1.02	2ND FLOOR PLAN - ADMIN - TECHNOLOGY	E	10/14/2025	90% Construction Documents/Permit Set
TECHNOLOGY	T2.01	ENLARGED PLANS - TECHNOLOGY	E	10/14/2025	90% Construction Documents/Permit Set
TECHNOLOGY	T2.02	ENLARGED PLANS - TECHNOLOGY	E	10/14/2025	90% Construction Documents/Permit Set
TECHNOLOGY	T3.01	CONDUIT RISER DIAGRAM - TECHNOLOGY	E	10/14/2025	90% Construction Documents/Permit Set
TECHNOLOGY	T3.02	BDA RISER DIAGRAM - TECHNOLOGY	E	10/14/2025	90% Construction Documents/Permit Set
TECHNOLOGY	T4.01	DETAILS - TECHNOLOGY	E	10/14/2025	90% Construction Documents/Permit Set
TECHNOLOGY	T4.02	DETAILS - TECHNOLOGY	E	10/14/2025	90% Construction Documents/Permit Set
TECHNOLOGY	T4.03	DETAILS - TECHNOLOGY	E	10/14/2025	90% Construction Documents/Permit Set

VOL II SHEET INDEX - EVIDENCE & FIRING RANGE

Discipline	Sheet №	Sheet Name	Current Issue	Current Issue Date	Current Issue Description
GENERAL					
GENERAL	G0.00E	COVER SHEET	E	10/14/2025	90% Construction Documents/Permit Set
GENERAL	G0.01E	SHEET INDEX	E	10/14/2025	90% Construction Documents/Permit Set
GENERAL	G0.02E	GENERAL SYMBOLS, ABBREVIATIONS & INFORMATION	E	10/14/2025	90% Construction Documents/Permit Set
GENERAL	LS2.10E	LIFE SAFETY	E	10/14/2025	90% Construction Documents/Permit Set
GENERAL	LS2.15E	LIFE SAFETY - MEZZANINE	E	10/14/2025	90% Construction Documents/Permit Set
ARCHITECTURE					
ARCHITECTURE	A0.10E	PARTITION TYPES & DETAILS	E	10/14/2025	90% Construction Documents/Permit Set
ARCHITECTURE	A0.11E	PARTITION DETAILS	E	10/14/2025	90% Construction Documents/Permit Set
ARCHITECTURE	A0.12E	UL ASSEMBLIES	E	10/14/2025	90% Construction Documents/Permit Set
ARCHITECTURE	A0.13E	UL ASSEMBLIES	E	10/14/2025	90% Construction Documents/Permit Set
ARCHITECTURE	A0.30E	DOOR SCHEDULES, TYPES, AND FRAMES	E	10/14/2025	90% Construction Documents/Permit Set
ARCHITECTURE	A0.35E	HOLLOW METAL FRAME & TYP. DOOR DETAILS	E	10/14/2025	90% Construction Documents/Permit Set
ARCHITECTURE	A0.36E	STOREFRONT DETAILS	E	10/14/2025	90% Construction Documents/Permit Set
ARCHITECTURE	A0.37E	STOREFRONT DETAILS	E	10/14/2025	90% Construction Documents/Permit Set
ARCHITECTURE	A0.50E	SIGNAGE SCHEDULE	E	10/14/2025	90% Construction Documents/Permit Set
ARCHITECTURE	A0.55E	SIGNAGE DETAILS	E	10/14/2025	90% Construction Documents/Permit Set
ARCHITECTURE	A2.10E	FLOOR PLAN, GROUND - EVIDENCE/ FIRING RANGE	E	10/14/2025	90% Construction Documents/Permit Set
ARCHITECTURE	A2.15E	FLOOR PLAN, MEZZANINE - EVIDENCE/ FIRING RANGE	E	10/14/2025	90% Construction Documents/Permit Set
ARCHITECTURE	A2.30E	FLOOR PLAN, ROOF - EVIDENCE/ FIRING RANGE	E	10/14/2025	90% Construction Documents/Permit Set
ARCHITECTURE	A3.10E	OVERALL REFLECTED CEILING PLAN - EVIDENCE/ FIRING RANGE	E	10/14/2025	90% Construction Documents/Permit Set
ARCHITECTURE	A4.01E	ENLARGED EQUIPMENT PLAN - LEVEL 1	E	10/14/2025	90% Construction Documents/Permit Set
ARCHITECTURE	A4.02E	ENLARGED EQUIPMENT PLAN - LEVEL 1	E	10/14/2025	90% Construction Documents/Permit Set
ARCHITECTURE	A4.03E	INTERIOR ELEVATIONS	E	10/14/2025	90% Construction Documents/Permit Set
ARCHITECTURE	A4.50E	STAIR PLANS AND SECTIONS	E	10/14/2025	90% Construction Documents/Permit Set
ARCHITECTURE	A4.51E	VERTICAL CIRCULATION DETAILS	E	10/14/2025	90% Construction Documents/Permit Set
ARCHITECTURE	A5.10E	PLAN DETAILS	E	10/14/2025	90% Construction Documents/Permit Set
ARCHITECTURE	A5.20E	CEILING DETAILS	E	10/14/2025	90% Construction Documents/Permit Set
ARCHITECTURE	A6.00E	EXTERIOR ELEVATIONS - EVIDENCE/ FIRING RANGE	E	10/14/2025	90% Construction Documents/Permit Set
ARCHITECTURE	A6.10E	STOREFRONT ELEVATIONS	E	10/14/2025	90% Construction Documents/Permit Set
ARCHITECTURE	A7.00E	BUILDING SECTIONS - EVIDENCE/ FIRING RANGE	E	10/14/2025	90% Construction Documents/Permit Set
ARCHITECTURE	A7.20E	WALL SECTIONS	E	10/14/2025	90% Construction Documents/Permit Set
ARCHITECTURE	A7.21E	FIRING RANGE DETAILS	E	10/14/2025	90% Construction Documents/Permit Set
ARCHITECTURE	A7.50E	ROOF DETAILS	E	10/14/2025	90% Construction Documents/Permit Set
ARCHITECTURE	A7.51E	EXTERIOR DETAILS	E	10/14/2025	90% Construction Documents/Permit Set
ARCHITECTURE	A7.65E	MILLWORK DETAILS	E	10/14/2025	90% Construction Documents/Permit Set
ARCHITECTURE	AF2.10E	FINISH PLAN - LEVEL 1	E	10/14/2025	90% Construction Documents/Permit Set
EQUIPMENT					
EQUIPMENT	Q1.01E	FIRING RANGE EQUIPMENT DRAWINGS	E	10/14/2025	90% Construction Documents/Permit Set
EQUIPMENT	Q1.02E	FIRING RANGE EQUIPMENT DRAWINGS	E	10/14/2025	90% Construction Documents/Permit Set
EQUIPMENT	Q1.03E	FIRING RANGE EQUIPMENT DRAWINGS	E	10/14/2025	90% Construction Documents/Permit Set
EQUIPMENT	Q1.04E	FIRING RANGE EQUIPMENT DRAWINGS	E	10/14/2025	90% Construction Documents/Permit Set
EQUI

PROJECT GRAPHIC STANDARDS

PROJECT SYMBOLS

TRUE NORTH — PLAN NORTH / NORTH ARROW

ALTERNATE: TRUE NORTH — TRUE NORTH / NORTH ARROW

78.0 — EXISTING POINT ELEVATION

79.0 — NEW OR FINISH POINT ELEVATION

LEVEL POINT / DATUM POINT

A250 — PARTITION TYPE (RE: PARTITION SCHEDULE)

02123 — LEVEL / DOOR NUMBER / (RE: DOOR SCHEDULE)

ROOM — ROOM NAME

02132 — (RE: ROOM FINISH SCHEDULE) / ROOM NUMBER / LEVEL / SECTOR/AREA

ALTERNATE: ? A.F.F.

? — CEILING TYPE

? A.F.F. — CEILING HEIGHT / (RE: ROOM FINISH SCHEDULE)

EXIT SIGN / DIRECTION SYMBOL

MATCHLINE / SEE ? / ? — MATCHLINE / VIEW REFERENCE

C1 — CURTAIN PANEL TAG

W1 — WINDOW TAG

L1 — LOUVER TAG

ABC-1 — SPECIALTY EQUIPMENT TAG

ABC-1 — FURNITURE TAG

2 — REVISION TAG

A10 — SHEET KEYNOTE

FINISH KEYNOTES:

F1 — FLOOR MATERIALS/FINISHES

G1 — GLAZING MATERIAL/FINISH

PT-1 — WALL MATERIALS/FINISHES

012233.A1 — MasterSpec KEYNOTE

012233.A1 DESCRIPTION — MasterSpec KEYNOTE w DESCRIPTION

PROJECT SYMBOLS

? / 1 / (A) — COLUMN LINE REFERENCE

1 / A — EXISTING/NEW COLUMN LINE REFERENCE

10 / A7.01 SIM — DETAIL NUMBER REFERENCE / LARGE CALLOUT REFERENCE / SHEET NUMBER

10 / A7.01 SIM — DETAIL NUMBER REFERENCE / SMALL CALLOUT REFERENCE / SHEET NUMBER

ALTERNATES: 10 / A7.101 SIM ?/?

EXTERIOR

1 / A101 SIM — ELEVATION NUMBER / SHEET NUMBER / REFERENCE

ALTERNATES:

INTERIOR

10 SIM / A101 — 1 / A101 SIM — ELEVATION NUMBER / SHEET NUMBER / REFERENCE

10 / A7.101 SIM — REFERENCE / BUILDING SECTION REFERENCE

ALTERNATE: 10 / A7.101 — 10 / A7.101 SIM — REFERENCE / BUILDING SECTION REFERENCE

C — CENTER LINE, & SYMBOL

ABOVE LINE

BEYOND LINE

BREAK LINE

F1 — F1 — FLOOR FINISH TRANSITION

ALTERNATE: B1 / 30 | 34 | 24 — CASEWORK TYPE / SIZE (WxH)

0 4'-0" 8'-0" 16'-0" — SCALE

CONSTRUCTION TYPE SYMBOLS

NEW CONSTRUCTION

EXISTING TO REMAIN CONSTRUCTION

EXISTING CONST TO BE DEMOLISHED

NEW 30 MIN. RATED CONSTRUCTION

NEW 1 HR. RATED CONSTRUCTION

NEW 2 HR. RATED CONSTRUCTION

NEW 3 HR. RATED CONSTRUCTION

NEW 4 HR. RATED CONSTRUCTION

MATERIAL SYMBOLS - PLAN

BRICK

CONCRETE MASONRY UNIT

CONCRETE

CAST-IN-PLACE CONCRETE

PRECAST CONCRETE

STONE

GRAVEL

COMPACTED EARTH FILL

SAND

MATERIAL SYMBOLS - DETAIL

STEEL

OTHER METALS

BATT INSULATION

RIGID INSULATION

GYPSUM BOARD

PLASTER ON LATHE

PLYWOOD

MDF BOARD

FINISHED WOOD

GLASS

TILE

CARPET

ACOUSTICAL TILE

CONTINUOUS WOOD BLOCKING

WOOD SHIM

GRAVEL

CONCRETE

SAND

RCP REFERENCE SYMBOLS

RECESSED DOWNLIGHT

WATERPROOF RECESSED DOWNLIGHT

PENDANT LIGHT

SURFACE MOUNTED CEILING LIGHT FIXTURE

JUNCTION BOX

WALL SCONCE

WALL MOUNTED LIGHT

SURFACE MOUNTED FLUORESCENT LIGHT

UNDER CABINET LIGHT

TRACK LIGHT

CABLE TRACK LIGHT

SUPPLY AIR GRILLE

RETURN AIR GRILLE

EXHAUST AIR GRILLE

WALL EXHAUST GRILLE

WALL SUPPLY GRILLE

ELECTRICAL PANEL

CONTINUOUS AIR SUPPLY & RETURN SLOT

SPRINKLER HEAD

SD — SMOKE DETECTOR

S — ALARM SPEAKER

EXIT LIGHT

WALL WASHERS

ACCESS PANEL

EXIT SIGNAGE WITH DIRECTION ARROW TO EXIT DOOR

RCP REFERENCE SYMBOLS - MECH

BLDG. STND. SPRINKLER HEAD

BLDG. STND. SLOT DIFFUSER

BLDG. STND. LAY-IN SUPPLY AIR GRILLE

BLDG. STND. LAY-IN RETURN AIR GRILLE

EF — EXHAUST FAN

*REFER TO MEP DRAWINGS FOR ADDITIONAL INFO.

RCP REFERENCE SYMBOLS - LIGHTING

EXISTING LIGHT FIXTURE TO REMAIN

2' x 4' FLUORESCENT LIGHT FIXTURE BUILDING STANDARD, UNO.

2' x 2' FLUORESCENT LIGHT FIXTURE BUILDING STANDARD, UNO

RECESSED DOWNLIGHT

RECESSED WALL WASHER

WALL MOUNTED SCONCE
RE: ELEVATIONS FOR MOUNTING HEIGHT

EXIT SIGN FIXTURE
BUILDING STANDARD, UNO

FLUORESCENT STRIP LIGHT

TRACK WITH LIGHT FIXTURE

1' x 4' OR 1' x 8' PENDANT FIXTURE

CEILING MOUNTED PROJECTOR

T-BAR SUSPENDED CEILING GRID SYSTEM
RE: SHEET A2.1.2 FOR ADDITIONAL INFORMATION.

MATERIAL SYMBOLS - OTHER

CROSSHATCH [DRAFTING]

DIAGONAL CROSSHATCH_D [DRAFTING]

DIAG CROSSHATCH_D [DRAFTING]

DIAG DOWN SMALL_D [DRAFTING]


DIAG DOWN SMALL_D [DRAFTING]

CROSSHATCH

CROSSHATCH

CROSSHATCH

MISC. PLUMBING/TOILET ACCESSORIES MOUNTING DIAGRAMS

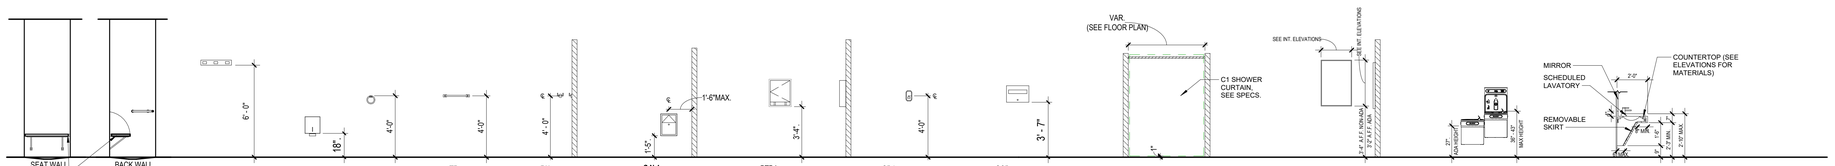

SBH FOLDING SHOWER SEAT- SEAT TO EXTEND FULL DEPTH OF STALL MOUNT ON WALL OPPOSITE CONTROLS

M.H LOCATED AT JANITOR CLOSET

T.P.1 TOILET PAPER HOLDER

TR TOWEL RING

TB TOWEL BAR

RH ACCESSIBLE DOUBLE ROBE HOOK WITH CONCEALED MOUNTING

S.N.1 SANITARY NAPKIN DISPOSAL SURFACE MOUNTED, STAINLESS STEEL.

PTD1 AUTOMATIC PAPER TOWEL DISPENSER

SD1 LIQUID SOAP DISPENSER.

SCD. SEAT COVER DISPENSER.

SHR STRAIGHT SHOWER CURTAIN ROD STAINLESS STEEL. MOUNTING HEIGHT TO BE 77" A.F.F.

MR.1 30"W X 36"H; MIRROR WITH STAINLESS STEEL CHANNEL NOTE: MIRROR IS PLACED ABOVE LAV.

P-BF-WC HYDRATION STATION

TYPICAL ADA LAVATORY AT COUNTERTOP

PLUMBING ELEMENTS AND FACILITIES

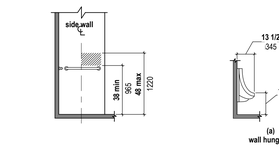


Figure 608.5.1
Transfer-Type Shower Compartment Control Location

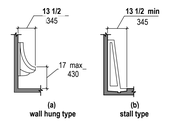


Figure 605.2
Height and Depth of Urinals

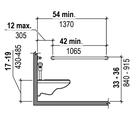


Figure 604.5.1
Side Wall Grab Bar at Water Closets

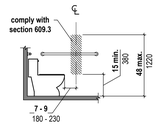


Figure 604.7
Dispenser Outlet Location



Figure 604.3.1
Size of Clearance at Water Closets

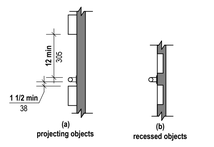


Figure 609.3
Spacing of Grab Bars

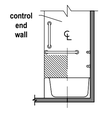


Figure 607.5
Bathtub Control Location

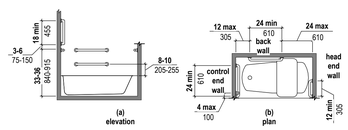


Figure 607.4.2
Grab Bars for Bathtubs with Removable In-Tub Seats


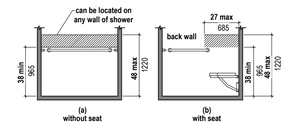


Figure 608.5.2
Standard Roll-In Type Shower Compartment Control Location

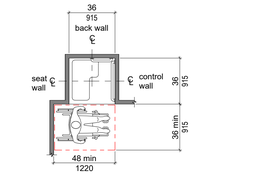

Note: Inside finished dimensions measured at the center points of opposing sides. ADA transfer shower compartment inside dimensions shall be 36" by 36" clear.

Figure 608.2.1
Transfer Type Shower Compartment Size and Clearance

Figure 602.5
Drinking Fountain Spout Location

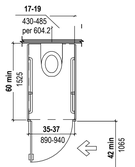


Figure 604.8.2
Ambulatory Accessible Toilet Compartment

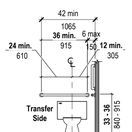


Figure 604.5.2
Rear Wall Grab Bar at Water Closets

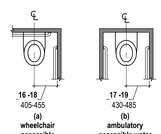


Figure 604.2
Water Closet Location

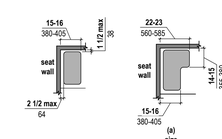


Figure 610.3.1
Rectangular Shower Seat

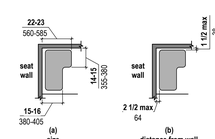


Figure 610.3.2
L-Shaped Shower Seat

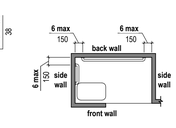


Figure 608.3.3
Grab Bars for Alternate Roll-In Type Showers

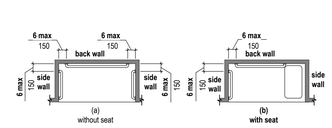


Figure 608.3.2
Grab Bars for Standard Roll-In Type Showers

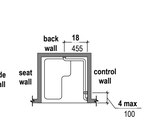


Figure 608.3.1
Grab Bars for Transfer-Type Showers

BUILDING BLOCKS

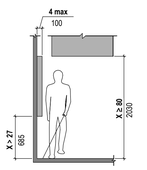


Figure 307.2
Limits of Protruding Objects and Vertical Clearance

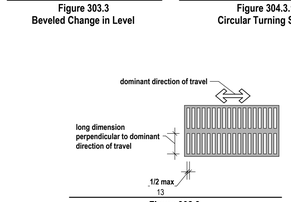


Figure 302.3
Elongated Openings in Floor or Ground Surfaces

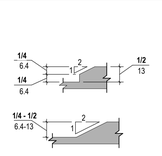


Figure 303.3
Beveled Change in Level

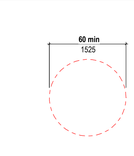


Figure 304.3.1
Circular Turning Space

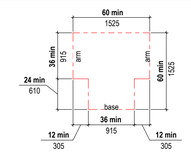


Figure 304.3.2
T-Shaped Turning Space

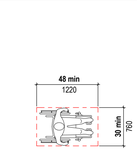


Figure 305.3
Clear Floor or Ground Space

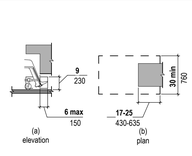


Figure 306.2
Toe Clearance

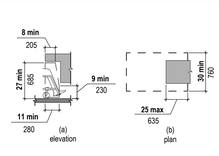


Figure 306.3
Knee Clearance

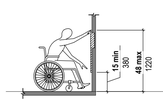


Figure 308.2.1
Unobstructed Forward Reach

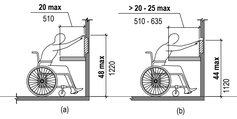


Figure 308.2.2
Obstructed High Forward Reach

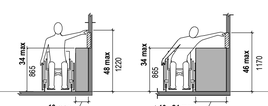


Figure 308.3.2
Unobstructed High Side Reach

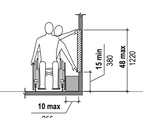


Figure 308.3.1
Unobstructed Side Reach

DOOR NOTES

GENERAL DOOR PLACEMENT NOTES:
ALL 3o7o INTERIOR SWING DOORS SHOULD BE LOCATED 2'-0" FROM CENTER OF DOOR TO ADJACENT PERPENDICULAR PARTITION OR OTHER SURFACE; UNLESS OTHERWISE DIMENSIONED ON THE FLOOR PLAN.

THE ADA CLEARANCES AS SHOWN IN FIGURE 404.2.4.1 TAKE PRECEDENCE FOR DOOR PLACEMENT TO MAINTAIN MANEUVERING CLEAR FLOOR SPACE. DIMENSION FROM ADJACENT PERPENDICULAR SURFACE HINGE SIDE OF DOOR FRAME CAN BE ADJUSTED +/- TO MAINTAIN ADA CLEAR MANEUVERING CLEARANCES FROM LATCH SIDE TO ADJACENT PERPENDICULAR PARTITION OR OTHER SURFACE.

FINISH DIMENSION FROM PERPENDICULAR SURFACE TO HINGE SIDE OF DOOR PANEL IN A FULLY OPEN POSITION SHALL BE NO LESS THAN 4".

ACCESSIBLE ROUTES

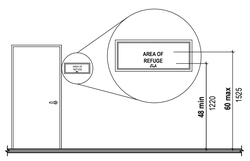


Figure 703.4.1
Height of Tactile Characters Above Floor or Ground

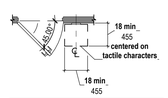


Figure 703.4.2
Location of Tactile Signs at Doors

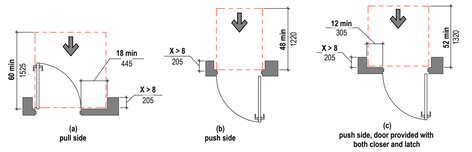


Figure 404.2.4.3
Maneuvering Clearance at Recessed Doors and Gates

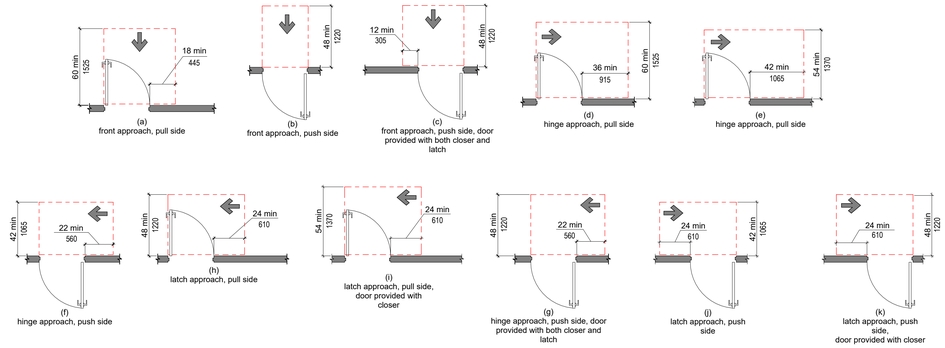


Figure 404.2.4.1
Maneuvering Clearance at Manual Swinging Doors and Gates

Graphic Convention for Figures

Convention	Description
36 / 915	dimension showing English units (in inches unless otherwise specified) above the line and SI units (in millimeters unless otherwise specified) below the line
6 / 150	dimension for small measurements
33-36 / 840-915	dimension showing a range with minimum - maximum
min	minimum
max	maximum
>	greater than
≥	greater than or equal to
<	less than
≤	less than or equal to
	boundary of clear floor space or maneuvering clearance
	centerline
	a permitted element or its extension
	direction of travel or approach
	a wall, floor, ceiling or other element cut in section or plan
	a highlighted element in elevation or plan
	location zone of element, control or feature

CLIENT

CITY OF RIVIERA BEACH
1481 West 15 Street
Riviera Beach, FL 33404

ARCHITECT OF RECORD

PGAL, Inc.
791 Park of Commerce Blvd.
Suite 400
Boca Raton, FL 33487
T 561 988 4002
www.pgal.com

CONSTRUCTION MANAGER/BUILDER

CORE CONSTRUCTION
1641 Worthington Rd
West Palm Beach
FL 33409

PUBLIC SAFETY CONSULTANT/ARCHITECT

JL2 ARCHITECTURE INC.
1678 Kingston Road
Longwood, FL
32750

REGISTRATION

Copyright © 2025

STATE OF FLORIDA JOBY L. BALINT AR0016653 REGISTERED ARCHITECT

JOBY L. BALINT, AIA AR-0016653

NOTE: ELECTRONIC COPIES SHALL HAVE BOTH SEAL AND VERIFIED DIGITAL SIGNATURE WITH DATE TO BE CONSIDERED SIGNED AND SEALED

DRAWING HISTORY

№	DATE	DESCRIPTION
A	4/4/2025	100% Design Development
B	7/22/2025	50% Construction Documents
D	9/18/2025	90% Construction Documents
E	10/14/2025	90% Construction Documents/Permit Set

CONSULTANT

PROJECT STATUS
90% CONSTRUCTION DOCUMENTS/PERMIT SET

DATE OF ISSUE
10/14/2025

PROJECT NAME
RIVIERA BEACH POLICE DEPARTMENT


PROJECT LOCATION
2121 AVENUE S.
RIVIERA BEACH, FL
33404

PROJECT NUMBER
1007657.00


SHEET TITLE
ACCESSIBILITY INFORMATION AND DIAGRAMS

SHEET NUMBER
G0.03


FILE NAME: Autodesk Docs://1007657.00 - CORE - City of Riviera Beach D/1007657.00_RBPD_A_R24.rvt
DATE STAMP: 10/24/2025 1:30:28 PM

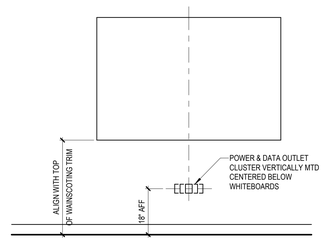


LOCATIONS @ WALL MOUNTED WHITEBOARDS

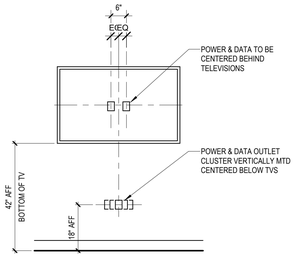


LOCATIONS @ WALL MOUNTED TV

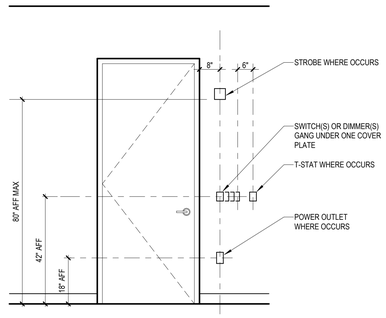


LOCATIONS @ DOOR JAMBS STROBE, SWITCHES, THERMOSTAT AND OUTLET LOCATIONS @ CASED OPENINGS, SIM.

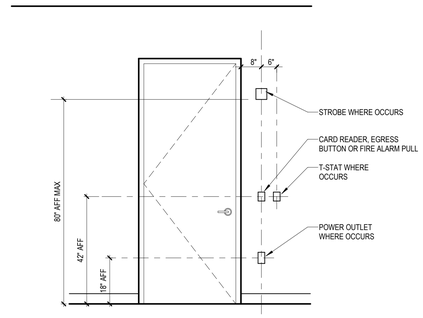


LOCATIONS @ DOOR JAMBS STROBE, CARD READER, EGRESS BUTTON OR FIRE ALARM PULL, THERMOSTAT AND OUTLET

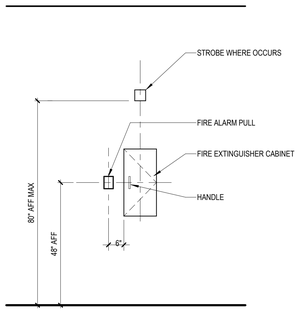


LOCATIONS @ FIRE EXTINGUISHER CABINET STROBE AND FIRE ALARM PULL

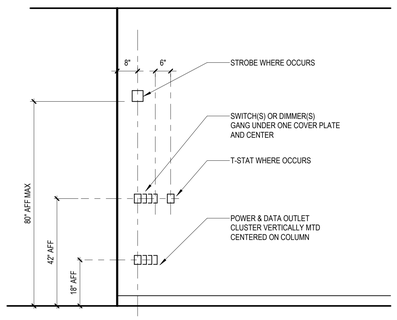


LOCATIONS @ CORNER STROBE, SWITCHES, THERMOSTAT AND OUTLET

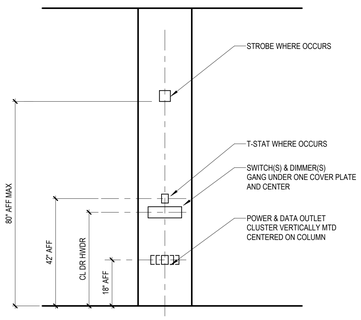

LOCATIONS @ COLUMNS, BETWEEN DOORS, ETC. STROBE, THERMOSTAT, SWITCHES and OUTLET

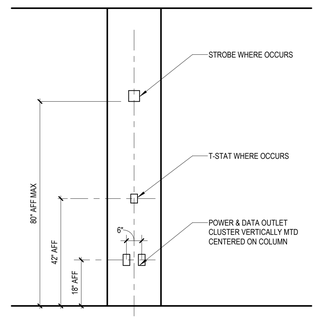

LOCATIONS @ COLUMNS, BETWEEN DOORS, ETC. STROBE, THERMOSTAT and OUTLET CLUSTER

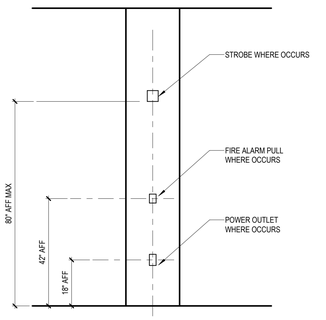

LOCATIONS @ COLUMNS, BETWEEN DOORS, ETC. STROBE, FIRE ALARM PULL AND OUTLET

FILE NAME: Autodesk Docs://_1007657.00 - CORE - City of Riviera Beach D/1007657.00_RBPD_A_R24.rvt
DATE STAMP: 10/24/2025 1:30:30 PM

CLIENT

CITY OF RIVIERA BEACH
1481 West 15 Street
Riviera Beach, FL 33404

ARCHITECT OF RECORD

PGAL, Inc.
791 Park of Commerce Blvd.
Suite 400
Boca Raton, FL 33487
T 561 988 4002
www.pgal.com

CONSTRUCTION MANAGER/BUILDER

CORE CONSTRUCTION
1641 Worthington Rd
West Palm Beach
FL 33409

PUBLIC SAFETY CONSULTANT/ARCHITECT

JL2 ARCHITECTURE INC.
1678 Kingston Road
Longwood, FL
32750

REGISTRATION

Copyright © 2025

STATE OF FLORIDA
JOBY L. BALINT
AR0016653
REGISTERED ARCHITECT

JOBY L. BALINT, AIA AR-0016653

NOTE: ELECTRONIC COPIES SHALL HAVE BOTH SEAL AND VERIFIED DIGITAL SIGNATURE WITH DATE TO BE CONSIDERED SIGNED AND SEALED

DRAWING HISTORY

№	DATE	DESCRIPTION
A	4/4/2025	100% Design Development
B	7/22/2025	50% Construction Documents
D	9/18/2025	90% Construction Documents
E	10/14/2025	90% Construction Documents/Permit Set

CONSULTANT

PROJECT STATUS

90% CONSTRUCTION DOCUMENTS/PERMIT SET

DATE OF ISSUE

10/14/2025

PROJECT NAME

RIVIERA BEACH POLICE DEPARTMENT

PROJECT LOCATION

2121 AVENUE S.
RIVIERA BEACH, FL
33404

PROJECT NUMBER

1007657.00

SHEET TITLE

TYPICAL MOUNTING HEIGHTS

SHEET NUMBER

G0.04

PROJECT DESCRIPTION / APPLICABLE CODES:

A TWO-STORY POLICE HEADQUARTERS COMPLEX, SECURED STAFF PARKING, FLEXIBLE SECUED PARKING, AND PUBLIC PARKING. THE OVERALL PROJECT INCLUDES A SINGLE STORY BUILDING FOR LONG-TERM VEHICLE EVIDENCE STORAGE, VEHICLE EVIDENCE PROCESSING AND FIRING RANGE. THE PROJECT IS SPLIT INTO TWO VOLUMES. THESE BUILDINGS ARE CLASSIFIED AS CATEGORY TYPE IV "ESSENTIAL BUILDINGS. SEE STRUCTURAL DRAWINGS WITHIN THE SETS FOR ADDITIONAL INFORMATION ABOUT STRUCTURAL LOADS, WIND SPEEDS AND WIND PRESSURES.

VOLUME 1 - INCLUDES THE MAIN TWO-STORY ADMINISTRATIVE BUILDING AND SITE IMPROVEMENTS. ASO INCULDED IS THE EMERGENCY GENERATOR ENCLOSURE BUILDING WITH FIRE PUMP THAT SERVES THE COMPLEX.

A SECURED GROUND FLOOR ENTRY LOBBY WITH A SINGLE PRIVATE-USE ADA TOILET ROOM IS AVAILABLE TO THE PUBLIC. ADDITIONAL LAYERED SECURITY PROVIDES CONTROL FROM THE SECURE AREAS TO CONTROLLED INTERVIEW ROOMS WITH THE PUBLIC AND VICTIM ADVOCATE. A CONTROLLED VESTIBULE LINKS THE ENTRY LOBBY WITH THE TRAINING ROOM FOR JOINT ACTIVITIES WITH OTHER RELATED AGENCIES. TWO SINGLE-USE TOILET ROOMS ARE AVAILABLE WITHIN THE VESTIBLE TO SUPPORT THE TRAINING ROOM.

A TEMPORARY HOLDING AREA AND VEHICLE SALLYPORT WITH LAYERED SECURITY BETWEEN DAY TO DAY ADMINISTRATION FUNCTIONS AND HOLDING AREA. PRIVATE SINGLE-USE TEMPORARY HOLDING CELLS HAVE A COMBINATION DETENTION RATED STAINLESS STEEL TOILET AND SINK. THE WALLS WITHIN THIS AREA CONSIST OF NON-LOAD BEARING CMU.

THE BUILDING IS SELF-PROTECTED USING LOAD BEARING EXTERIOR CONCRETE TILT PANELS. THE SECOND FLOOR STRUCTURE IS NON-COMBUSTIBLE STEEL W-SHAPES, METAL DECKING AND CONCRETE. THE ROOF STRUCTURE IS NON-COMBUSTIBLE STEEL JOISTS AND STEEL W-SHAPES, METAL DECKING AND CONCRETE. THE ROOFING SYSTEM CONSISTS OF SINGLE PLY MEMBRANES OVER LIGHTWEIGHT INSULATING CONCRETE, WHICH SLOPES FOR ROOF DRAINAGE.

PRIMARY STORM ROOF DRAINAGE CONSISTS OF INTERNAL DRAINS AND EMERGENCY DRAINS. THE PRIMARY DRAINS CONNECT UNDERGROUND TO THE SITE STORM DRAINAGE SYSTEM. CERTAIN SMALLER SECTIONS OF ROOF SLOPES TO EXTERIOR WALLS WITH DOWNSPOUTS THAT CONNECT UNDERGROUND TO THE SITE STORM DRAINAGE SYSTEM. EMERGENCY OVERFLOW SCUPPERS ARE PROVIDED AT THESE LOCATIONS. SEE CIVIL AND PLUMBING DRAWINGS FOR ADDITIONAL INFORMATION.

PER CITY OF RIVIERA BEACH STANDARD; ALL BATHROOMS AND RESTROOMS HAVE BEEN DESIGNED AS SINGLE PRIVATE-USE FACILITIES.

THE BUILDING IS FULLY SPRINKLERED.

USE GROUP: MIXED OCCUPANCIES (SEPARATED USES PER SECTION 302.3.2)

GROUP A "ASSEMBLY"
GROUP B "BUSINESS" - CIVIC ADMINISTRATION AND LABORATORIES
GROUP I3 "INSTITUTIONAL" - HOLDING AREA AND SALLY PORT
GROUP S2 "LOW-HAZARD STORAGE"

APPLICABLE CODES:

8TH EDITION (2023) FLORIDA BUILDING CODE (FBC) - BUILDING
8TH EDITION (2023) FBC - TEST PROTOCOLS FOR HIGH-VELOCITY HURRICANE ZONES
8TH EDITION (2023) FBC - ACCESSIBILITY
8TH EDITION (2023) FBC - MECHANICAL
8TH EDITION (2023) FBC - PLUMBING
8TH EDITION (2023) FBC - ENERGY CONSERVATION
8TH EDITION (2023) FLORIDA FIRE PREVENTION CODE (NFPA 1 AND NFPA 101)
2023 NFPA 70 NATIONAL ELECTRIC CODE
2025 NFPA 72 NATIONAL FIRE ALARM
2025 NFPA 13 STANDARD FOR INSTALLATION OF SPRINKLER SYSTEMS
2024 NFPA 14 STANDARD FOR INSTALLATION OF STANDPIPE AND HOSE SYSTEM

BUILDING SQUARE FOOTAGE: (Under Roof GSF)

LEVEL	AREA / SQUARE FOOTAGE
GROUND FLOOR	28,020 GSF
SECOND FLOOR	20,890 GSF
TOTAL:	48,910 GSF
GENERATOR BLDG (ANCILLARY)	1,360 GSF

BUILDING SQUARE FOOTAGE: (Under AC Square Footage)

LEVEL	AREA / SQUARE FOOTAGE
GROUND FLOOR	25,110 SF
SECOND FLOOR	20,890 SF
TOTAL:	46,000 SF

BUILDING TYPE OF CONSTRUCTION:

TYPE 2B PER TABLE 601 :

BUILDING ELEMENT	FIRE RATING
STRUCTURAL FRAME	0
BEARING WALL EXTERIOR	0
BEARING WALL INTERIOR (TYP. FLOOR)	0
BEARING WALL INTERIOR (TOP FLOOR)	0
NON-BEARING EXTERIOR	0 HR PER TABLE 602
NON-BEARING INTERIOR	0
FLOOR CONSTRUCTION	0
ROOF CONSTRUCTION	0

NOTE:

EXTERIOR BEARING WALLS SHALL NOT HAVE A FIRE RESISTANCE RATING LESS THAN THE REQUIRED RATINGS PER TABLE 602.

BUILDINGS HAVE A SEPARATION GREATER THAN 30'-1" FROM AN ASSUMED COMMON PROPERTY LINE OR STREET FRONTAGE

STRUCTURAL SYSTEM IS CONCRETE AND SELF-PROTECTING.

OCCUPANCY SEPARATIONS (FULLY SPRINKLED BUILDING)

INFORMATION BELOW TAKEN FROM FBC-BUILDING TABLE 508.4				
OCCUPANCY / USE	GROUP A	GROUP B	GROUP S2	GROUP I
GROUP A "ASSEMBLY"	-	1 HR	N	1 HR
GROUP B "BUSINESS"	1 HR	-	1 HR	-
GROUP S2 "LOW HAZ - STORAGE"	N	N	-	1 HR
GROUP I3 "INSTITUTIONAL" (HOLDING AREA)	1 HR	1 HR	1 HR	-

N = NO SEPARATION REQUIREMENT

BUILDING AREAS & HEIGHT / OCCUPANCY GROUPS

INFORMATION BELOW TAKEN FROM FBC-BUILDING TABLE 504.3, 504.4 AND 506.2			
OCCUPANCY / USE	ALLOWED AREA	ALLOWED STORIES	ALLOWED HEIGHT
GROUP A "ASSEMBLY"	28,500 SF	3	75 FEET
GROUP B "BUSINESS"	69,000 SF	4	75 FEET
GROUP S "STORAGE"	52,500 SF	4	75 FEET

NOTES:
ALLOWED AREA IS BASED ON SPRINKLERED BUILDING AND MULTI-STORY.
ACTUAL TWO-STORY BUILDING, FULLY SPRINKLERED AND 49,270 GSF
ACTUAL IS LESS THAN ALLOWED FOR COMPLIANCE

INCIDENTAL USE / SEPARATION / OPENING PROTECTION (FBC / NEC / NFPA):

ROOM / USE	SEPARATION	REQUIRED OPENING PROTECTION	REQUIRED WINDOW ASSEMBLY RATING PROTECTION
ELECTRIC ROOM	2 HR	90 MIN.	N.P.

NOTE:
OPENING PROTECTIVE ONLY APPLIES TO INTERIOR OPENINGS, OPENINGS TO THE EXTERIOR DO NOT REQUIRE PROTECTION.
N.P. - NOT PERMITTED

OCCUPANT LOAD CALCULATIONS PER FBC - BUILDING CH 10 AND FFPC (NFPA 101) CH 7:

GROUP TYPE	FUNCTION OF SPACE	S.F.	SQ. FT. PER OCCUPANT	OCCUPANT LOAD
GROUND FLOOR:				
A3	ASSEMBLY CONCENTRATED BUILDING LOBBY	450	7 NET	65
A3	ASSEMBLY UNCONCENTRATED TRAINING & CONFERENCE ROOMS	1,500	15 NET	100
A3	ASSEMBLY GYM W/ EQUIP.	2,200	50 NET	44
B	BUSINESS AREAS	18,450	150 GROSS	123
S2	STORAGE, FLEX AND MECHANICAL SPACES	3,260	300 GROSS	11
S2	STORAGE - SALLYPORT	2,160	200 GROSS	11
I3	HOLDING AREA	1,840	100 GROSS	19
	GROUND FLOOR TOTAL	28,020	-	373
SECOND FLOOR:				
B	BUSINESS AREAS	18,973	150 GROSS	126
S2	STORAGE, IT DATA ROOM, MECHANICAL ROOM	1,700	300 GROSS	6
	SECOND FLOOR TOTAL	20,890	-	132
	BUILDING TOTAL	48,910	-	505

TRAVEL DISTANCES AND DEAD ENDS (ALLOWED) PER FBC - BUILDING chapter 10 AND FFPC (NFPA 101):

EXIT ACCESS TRAVEL DISTANCE - A (FFPC - CHP 28 & FBC CHP 10)	250 FT
COMMON PATH OF TRAVEL - A (FFPC - CHP 28 & FBC CHP 10)	75 FT
DEAD END - A (FFPC - CHP 28 & FBC CHP 10)	50 FT
EXIT ACCESS TRAVEL DISTANCE - B (FFPC - CHP 28 & FBC CHP 10)	300 FT
COMMON PATH OF TRAVEL - B (FFPC - CHP 28 & FBC CHP 10)	75 FT
DEAD END - B (FFPC - CHP 28 & FBC CHP 10)	50 FT
EXIT ACCESS TRAVEL DISTANCE - S1 (FFPC - CHP 42 & FBC CHP 10)	250 FT
COMMON PATH OF TRAVEL - S1 (FFPC - CHP 42 & FBC CHP 10)	100 FT
DEAD END - S1 (FFPC - CHP 42 & FBC CHP 10)	20 FT

FIRE RATED ASSEMBLIES / PARTITION NOTES:

FIRE RATED WALL ASSEMBLIES SHALL BE CONSTRUCTED AS SHOWN ON THE PARTITION SHEET AND LISTED UL ASSEMBLIES.

REFER TO THE FLOOR PLAN FOR PARTITION TAGS. REFER TO LIFE SAFETY PLAN FOR COLOR CODED FIRE RATED PARTITIONS.

THRU WALL ASSEMBLIES SHALL BE CONSTRUCTED AS SHOWN ON THE PENETRATION DETAIL SHEET, CURRENT UL LISTED ASSEMBLIES AND PER SECTION 714 OF THE CURRENT FLORIDA BUILDING CODE.

ALL PARTITION HEAD JOINTS, FLOOR JOINTS AND / OR EXPANSION JOINTS AT WALL AND FLOOR ASSEMBLIES SHALL BE CONSTRUCTED PER CURRENT UL LISTED ASSEMBLIES AND PER SECTION 715 OF THE CURRENT FLORIDA BUILDING CODE.

PER 8TH EDITION (2023) FBC - BUILDING 703.7 "MARKING AND IDENTIFICATION"

WHERE THERE IS AN ACCESSIBLE CONCEALED FLOOR, FLOOR-CEILING OR ATTIC SPACE, FIRE WALLS, FIRE BARRIERS, FIRE PARTITIONS, SMOKE BARRIERS AND SMOKE PARTITIONS OR ANY OTHER WALL REQUIRED TO HAVE PROTECTED OPENINGS OR PENETRATIONS SHALL BE EFFECTIVELY AND PERMANENTLY IDENTIFIED WITH SIGNS OR STENCILING IN THE CONCEALED SPACE. SUCH IDENTIFICATION SHALL

1. BE LOCATED WITHIN 15 FEET OF THE END OF EACH WALL AND AT INTERVALS NOT EXCEEDING 30 FEET MEASURED HORIZONTALLY ALONG THE WALL OR PARTITION

2. INCLUDE LETTERING NOT LESS THAN 3 INCHES (76 MM) IN HEIGHT WITH A MINIMUM 3/8-INCH (9.5 MM) STROKE IN A CONTRASTING COLOR INCORPORATING THE SUGGESTED WORDING, "FIRE AND/OR SMOKE BARRIER—PROTECT ALL OPENINGS, " OR OTHER WORDING.

INTERIOR FINISHES: WALLS AND CEILINGS PER FFPC (NFPA 101)

EXIT ENCLOSURES SHALL HAVE MINIMUM CLASS 'A'

CORRIDORS SHALL HAVE MINIMUM CLASS 'B'

ALL REMAINING SPACES SHALL HAVE MINIMUM CLASS 'B'

FIRE EXTINGUISHER GENERAL NOTES:

PORTABLE FIRE EXTINGUISHERS SHALL BE MULTIPURPOSE DRY-CHEMICAL TYPE; UL LISTED 2A:20:B:C, IN ENAMELED STEEL CONTAINER.

PROVIDE 5-LB NORMAL CAPACITY IN ALL AREAS AND 20-LB NORMAL CAPACITY TYPE-K IN THE KITCHEN.

FIRE EXTINGUISHER SHALL BE INSTALLED IN ACCORDANCE WITH MANUFACTURER'S INSTRUCTIONS AND PER APPROVED SUBMITTALS / SHOP DRAWINGS.

WHERE APPLICABLE, FIRE EXTINGUISHER CABINETS SHALL BE INSTALLED ACCURATELY WITHOUT WARPING, TRUE TO LINE, PLUMB AND LEVEL AT A MAXIMUM OF 4'-6" HEIGHT TO THE TOP OF THE FIRE EXTINGUISHER CABINET AND / OR FIRE EXTINGUISHER BRACKET WHEN SURFACE MOUNTED.

ALL FIRE EXTINGUISHER CABINETS SHALL BE SEMI-RECESSED WITH 1 1/2" MAXIMUM PROJECTION.

MAXIMUM TRAVEL DISTANCE TO A FIRE EXTINGUISHER WITHIN THE OFFICE/LIVING AREA IS 75'-0"

MAXIMUM TRAVEL DISTANCE TO A FIRE EXTINGUISHER IN ALL OTHER AREAS IS 50'-0"

PORTABLE FIRE EXTINGUISHERS SHALL BE INSTALLED TO MEET NFPA 10 REQUIREMENTS.

GEOTECHNICAL SOILS REPORT / CERTIFICATION:

CONTRACTOR TO SUBMIT 'LOAD BEARING CERTIFICATION LETTER' FROM THE GEOTECHNICAL ENGINEER AFTER SOIL IMPROVEMENTS ARE COMPLETED WITH LOAD TEST ALONG WITH INSPECTIONS BY THE GEOTECHNICAL ENGINEER.

GENERAL NOTE "CONSTRUCTION SAFE GUARDS":

THE GENERAL CONTRACTOR AND ALL TRADE CONTRACTORS SHALL TAKE ALL APPROPRIATE MEASURES TO PROPERLY SAFEGUARD THE SITE THROUGHOUT CONSTRUCTION. THIS SHALL INCLUDE, BUT IS NOT LIMITED TO COMPLIANCE WITH CHAPTER 33 OF THE CURRENT FBC - BUILDING CODE, CURRENT FLORIDA FIRE PREVENTION CODE (NFPA 1 CHAPTER 16), OSHA, AND RELATED GUIDELINES.

DEFERRED SUBMITTALS / NOA PRODUCT DATA REQUIRING BUILDING PERMIT REVIEW:

THE FOLLOWING DEFERRED DELEGATED ENGINEERED SUBMITTALS SHALL BE SUBMITTED TO THE CITY PRIOR TO INSTALLATION AND SCHEDULED FIELD INSPECTIONS. THE SUBMITTALS SHALL INCLUDE THE RESPECTIVE DESIGNER OF RECORD SUBMITTAL REVIEW STAMP NOTING WITHOUT EXCEPTION AND WITH NO OUTSTANDING DESIGNER COMMENTS THAT REQUIRE CORRECTIONS. FINAL COMMENTS FROM THE RESPECTIVE DESIGNER OF RECORD CAN INCLUDE COORDINATION:

BDA SHOP DRAWINGS
FIRE ALARM SHOP DRAWINGS
FIRE SPRINKLER SHOP DRAWINGS
LIGHTNING PROTECTION SHOP DRAWINGS
PRE-ENGINEERED ALUMINUM CANOPIES
METAL STAIRS AND RAILINGS

THE FOLLOWING DEFERRED ENGINEERED SUBMITTALS SHALL BE SUBMITTED TO THE CITY PRIOR TO INSTALLATION AND SCHEDULED FIELD INSPECTIONS. THE SUBMITTALS SHALL INCLUDE THE RESPECTIVE DESIGNER OF RECORD SUBMITTAL REVIEW STAMP NOTING WITHOUT EXCEPTION AND WITH NO OUTSTANDING DESIGNER COMMENTS THAT REQUIRE CORRECTIONS. FINAL COMMENTS FROM THE RESPECTIVE DESIGNER OF RECORD CAN INCLUDE COORDINATION:

TILT PANEL SHOP DRAWINGS
STEEL BEAMS AND CONNECTION SHOP DRAWINGS
STEEL JOIST SHOP DRAWINGS
EXTERIOR BUILDING SIGNAGE

THE FOLLOWING DEFERRED BUILDING CLADDING PRODUCT APPROVAL COMPONENTS SHALL BE SUBMITTED TO THE CITY PRIOR TO INSTALLATION AND SCHEDULED INSPECTIONS. THE SUBMITTALS SHALL INCLUDE THE RESPECTIVE DESIGNER OF RECORD SUBMITTAL REVIEW STAMP NOTING WITHOUT EXCEPTION. THE FLORIDA PRODUCT APPROVAL LETTER AND/OR MIAMI-DADE NOA SHALL BE CURRENT WITH AN EXPIRATION DATE THAT EXCEEDS THE PROJECTED DATE FOR BUILDING FINAL.

EXTERIOR HM DOORS AND HARDWARE
ALUMINUM WINDOWS AND STOREFRONT SYSTEMS
ALUMINUM ENTRY SYSTEMS AND HARDWARE
ROOFING AND ROOF HATCH
ROOF MECHANICAL STANDS AND/OR CURBS
OVERHEAD COILING DOORS

PLUMBING FIXTURE CALCULATIONS PER CHAPTER 4 OF THE 8TH EDITION (2023) FBC - PLUMBING CODE:

NOTE: OCCUPANT LOADS FOR THE PLUMBING CALCULATIONS ARE BASED UPON THE BUILDING OCCUPANT LOADS CALCULATIONS ABOVE PER CHAPTER 10 OF THE FBC; REFERENCE THE COMMENTS FOR ADDITIONAL INFORMATION.
CITY OF RIVIERA BEACH PROGRAM REQUIREMENT; ALL RESTROOMS AND BATHROOMS TO BE DESIGNED AS SINGLE-USE / PRIVATE USER. ADA DESIGNATED ROOMS ARE DISPERSED THROUGHOUT BASED ON LOCATIONS AND GROUPINGS.

CLASSIFICATION PER TABLE 403.1 OF THE FBC - PLUMBING	OCCUPANCY / DESCRIPTION	OCCUPANT LOAD (CODE CALC.)	WATER CLOSETS SINGLE-USE		LAVATORIES SINGLE-USER		SHOWER		SERVICE SINKS		DRINKING FOUNTAINS (see note below)		ADA COMMENTARY SEE FLOOR PLAN GROUPINGS	PLUMBING FIXTURE NOTES / ADDITIONAL MISCELLANIOUS FIXTURES PROVIDED
		TOTAL	REQUIRED	PROVIDED	REQUIRED	PROVIDED	REQUIRED	PROVIDED	REQUIRED	PROVIDED	REQUIRED	PROVIDED		
GROUND FLOOR														
ASSEMBLY	GYM, TRAINING, BRIEFING, LOBBY	209	1 PER 125 OCC = 2 wc REQ'D	11	1 PER 125 OCC = 2 lav REQ'D	11	N/A	8	1	1	1 per 500 = 1 df REQ'D	2 Hi-Low w/ BOTTLE FILLERS	1 ADA Restroom at public lobby and 1 ADA Restroom at training rooms 2 ADA Bathrooms at gym / locker room 4 Total ADA rooms provided / 7 Total non-ADA rooms provided	ADDITIONAL FIXTURES PROVIDED / NOT REQUIRED BY FBC PLUMBING FIXTURE TABLE: 1 Sink at the ground floor breakroom
BUSINESS	RECORDS, STAFF OFFICES, CRIME SCENE LAB, LOCKERS, EVIDENCE PROCESSING, INTERVIEW ROOMS	123	1 PER 25 OCC = 5 wc REQ'D	4	1 PER 125 OCC = 5 lav REQ'D	4	N/A	0	1	1	1 per 100 = 1 df REQ'D	1 Hi-Low w/ BOTTLE FILLERS	2 ADA Restrooms at staff spaces 2 Total ADA rooms provided / 2 Total non-ADA rooms provided	ADDITIONAL FIXTURES PROVIDED / NOT REQUIRED BY FBC PLUMBING FIXTURE TABLE: 1 Hand Sink at Evidence Drop and 1 Hand Sink at CS Lab 1 Emergency eye-wash and shower at CS Lab
INSTITUTIONAL (HOLDING AREA)	STAFF WORK AREA	11	1 PER 25 OCC = 1 wc REQ'D	1	1 PER 125 OCC = 1 lav REQ'D	1	N/A	0	1	1	N/A	0	Fixtures provided are ADA and Detention Style / Located within controlled area - see floor plan	Holding Cell uses Combination Detention Style Water Closet and Sink with privacy wall.
	HOLDING	8 Single Use Cells	1 PER CELL = 8 wc REQ'D	8	1 PER CELL = 8 lav REQ'D	8	N/A	0					Short duration less than 4 hours	ADDITIONAL FIXTURES PROVIDED / NOT REQUIRED BY FBC PLUMBING FIXTURE TABLE: 1 Hand Sink with Emergency eye-wash at Staff Control Room
STORAGE	QUARTERMASTER, ARMORY, EVIDENCE STORAGE, STORAGE ROOMS, I.T, MECHANICAL	11	1 PER 100 OCC = 1 wc REQ'D	*Included in the above calculations & staff has access	1 PER 100 OCC = 1 lav REQ'D	*Included in the above calculations & staff has access	N/A	0	1	*Included in the above calculations, accessible from Holding Area	1 per 1,000 = 1 df REQ'D	*Included in the above calculations & staff has access		
	VEHICLE SALLYPORT (Controlled Transistion to Holding Area for pick up or drop off)	11	N/A	N/A	N/A	N/A	N/A	N/A						ADDITIONAL FIXTURES PROVIDED / NOT REQUIRED BY FBC PLUMBING FIXTURE TABLE: 1 Hand Sink within Vehcile Sallyport 1 Emergency eye-wash and shower within Vehcile Sallyport
SECOND FLOOR														
BUSINESS	COMMUNICATIONS, STAFF OFFICES, DETECTIVE BUREAU, INTERNAL AFFAIRS, INTERVIEW ROOMS, RTC, SKIFF	127	1 PER 25 OCC = 5 wc REQ'D	7	1 PER 25 OCC = 5 lav REQ'D	7	N/A	3	1	1	1 per 100 = 1 df REQ'D	2 Hi-Low w/ BOTTLE FILLERS	1 ADA Restroom within the Excutive Suite 1 ADA Restroom within the Staff Area 1 ADA Bathroom within the Communications Suite (24-7 Operation) 3 Total ADA rooms provided / 4 Total non-ADA rooms provided	ADDITIONAL FIXTURES PROVIDED / NOT REQUIRED BY FBC PLUMBING FIXTURE TABLE: 1 Sink at the staff breakroom 1 Sink at the single use room for Mothers 1 Sink at breakroom within the Communications Suite (24-7 Operation) 1 Sink at breakroom within Executive Administration Suite
STORAGE	I.T DATA ROOM, MECHANICAL ROOMS, MAIN ELECTRICAL ROOM, PERSONNEL / IA FILES	6	1 PER 100 OCC = 1 wc REQ'D	*Included in the above calculations & staff has access	1 PER 100 OCC = 1 lav REQ'D	*Included in the above calculations & staff has access	N/A	0	1	*Included in the above calculations & staff has access	1 per 1,000 = 1 df REQ'D	*Included in the above calculations & staff has access		
TOTAL OCCUPANCY		505												
TOTAL FIXTURES COUNT			23 wc	31 wc	23 lav	31 wc	N/A	11	6	4	4	5		
FIXTURE COUNT COMMENTARY		ACTUAL RBPD STAFF APPROXIMATELY 250 WHICH IS LESS THAN CALCULATED BUILDING LOAD	SINGLE USE ROOMS PROVIDED PER RBPD PROGRAM REQUIREMENTS; SEE FLOOR PLANS FOR LOCATIONS. SELECT ROOMS MAYBE PART OF A SPECIFIC SUITE BASED UPON RBPD OPERATIONS AND/OR STORM EVENTS. BASED ON OPERATIONS SOME DEPARTMENT STAFF IS 40 HOURS AND SOME STAFF IS 24-7 IN OFFICE OR IN FIELD.				SHOWERS PROVIDED ARE BASED ON RBPD PROGRAM REQUIREMENTS		SEE FLOOR PLAN FOR LOCATIONS; JANITOR CLOSETS LOCATED BASED UPON NEED OR SECURED ACCESS PER RBPD PROGRAM REQUIREMENTS					

CLIENT

CITY OF RIVIERA BEACH
1481 West 15 Street
Riviera Beach, FL 33404

ARCHITECT OF RECORD

PGAL, Inc.
791 Park of Commerce Blvd.
Suite 400
Boca Raton, FL 33487
T 561 988 4002
www.pgal.com

CONSTRUCTION MANAGER/BUILDER

CORE CONSTRUCTION
1641 Worthington Rd
West Palm Beach
FL 33409

PUBLIC SAFETY CONSULTANT/ARCHITECT

JL2 ARCHITECTURE INC.
1678 Kingston Road
Longwood, FL
32750

REGISTRATION

Copyright © 2025



JOBY L. BALINT, AIA AR-0016653

NOTE: ELECTRONIC CODES SHALL HAVE BOTH SEAL AND VERIFIED DIGITAL SIGNATURE WITH DATE TO BE CONSIDERED SIGNED AND SEALED

DRAWING HISTORY

No.	DATE	DESCRIPTION
A	4/4/2025	100% Design Development
B	7/22/2025	50% Construction Documents
D	9/18/2025	90% Construction Documents
E	10/14/2025	90% Construction Documents/Permit Set

CONSULTANT

PROJECT STATUS

90% CONSTRUCTION DOCUMENTS/PERMIT SET

DATE OF ISSUE

10/14/2025

PROJECT NAME

RIVIERA BEACH POLICE DEPARTMENT

PROJECT LOCATION

2121 AVENUE S.
RIVIERA BEACH, FL
33404

PROJECT NUMBER

1007657.00

SHEET TITLE

LIFE SAFETY CODE ANALYSIS - ADMIN BLDG

SHEET NUMBER

LS0.10

FILE NAME: Autodesk Docs://1007657.00 - CORE - City of Riviera Beach D/1007657.00_RBPD_A_R24.rvt
DATE STAMP: 10/24/2025 1:30:33 PM

LIFE SAFETY NOTES

1. DO NOT SCALE DRAWINGS; CONTACT ARCHITECT FOR CLARIFICATIONS OR MISSING DIMENSIONS RELATED TO LIFE SAFETY REVIEW.
2. FURNITURE AND EQUIPMENT SHOWN ON THE LIFE SAFETY PLAN IS FOR PLANNING AND/OR COORDINATION PURPOSES ONLY.
3. REFER TO SHEETS A0.10 AND A0.11 FOR GENERAL PARTITION NOTES, PARTITION TYPES, AND FIRE RATED ASSEMBLIES / UL ASSEMBLY NUMBERS.
4. REFER TO SHEET A0.12 FOR PENETRATION NOTES, PENETRATION DETAILS AND UL ASSEMBLY NUMBERS. ALSO REFER TO PROJECT SPECIFICATIONS FOR ADDITIONAL INFORMATION.
5. INTERIOR DOORS AND WINDOWS SHOWN IN FIRE RATED ASSEMBLIES SHALL HAVE CORRESPONDING FIRE RATING PER THE OPENING PROTECTION REQUIREMENTS UNDER THE CODE ANALYSIS. REFER TO THE DOOR AND WINDOW SCHEDULES FOR ADDITIONAL INFORMATION.
6. ANY SIZES OR DIMENSIONS INDICATED ON THIS SHEET ARE FOR LIFE SAFETY AND CODE VERIFICATION. THEY ARE NOT INTENDED FOR CONSTRUCTION PURPOSES.
7. LIFE SAFETY DEVICES ARE SHOWN FOR COORDINATION. ALL REQUIRED DEVICES MAY NOT BE SHOWN. REFER TO MECHANICAL, ELECTRICAL AND FIRE PROTECTION DRAWINGS FOR ADDITIONAL INFORMATION, SUCH AS, BUT NOT LIMITED TO: FIRE DAMPERS, SPRINKLERS, TAMPER SWITCHES, VALVES, FIRE ALARM DEVICES, ETC.
8. FIRE EXTINGUISHERS SHALL BE INSTALLED PER NFPA 10 AND FBC-BUILDING CHAPTER 9
9. ALL PENETRATIONS AT RATED (AND/OR SMOKE RESISTANT) WALLS AND ELEVATED FLOORS SHALL BE PROTECTED PER FBC-BUILDING SECTION 714.
10. ALL JOINTS AT RATED (AND/OR SMOKE RESISTANT) WALLS AND ELEVATED FLOORS SHALL BE PROTECTED PER FBC-BUILDING SECTION 714.

LIFE SAFETY LEGEND

REFER TO SHEET G0.02 FOR GRAPHIC STANDARDS


- 1 HOUR UL RATED ASSEMBLY (CONTINUOUS)
- 2 HOUR UL RATED ASSEMBLY (CONTINUOUS)
- EXIT TRAVEL DISTANCE
- COMMON PATH OF TRAVEL

F.E. - FIRE EXTINGUISHER
CEILING MOUNTED EXIT SIGN
WALL MOUNTED EXIT SIGN
SD SMOKE DETECTOR
HD HEAT DETECTOR
EM DUAL HEAD EMERGENCY LIGHT, SPACED AT 24' MAX.
KNOX BOX

SYMBOLS:

CLR
MAX.
PRVD.
CLR - CLEAR DOOR AND/OR STAIR EGRESS WIDTH PROVIDED
MAX ALLOWED OCCUPANTS (FACTOR X EGRESS WIDTH)
ACTUAL OCCUPANTS

F.E.C F.E.C. - SEMI-RECESSED FIRE EXTINGUISHER

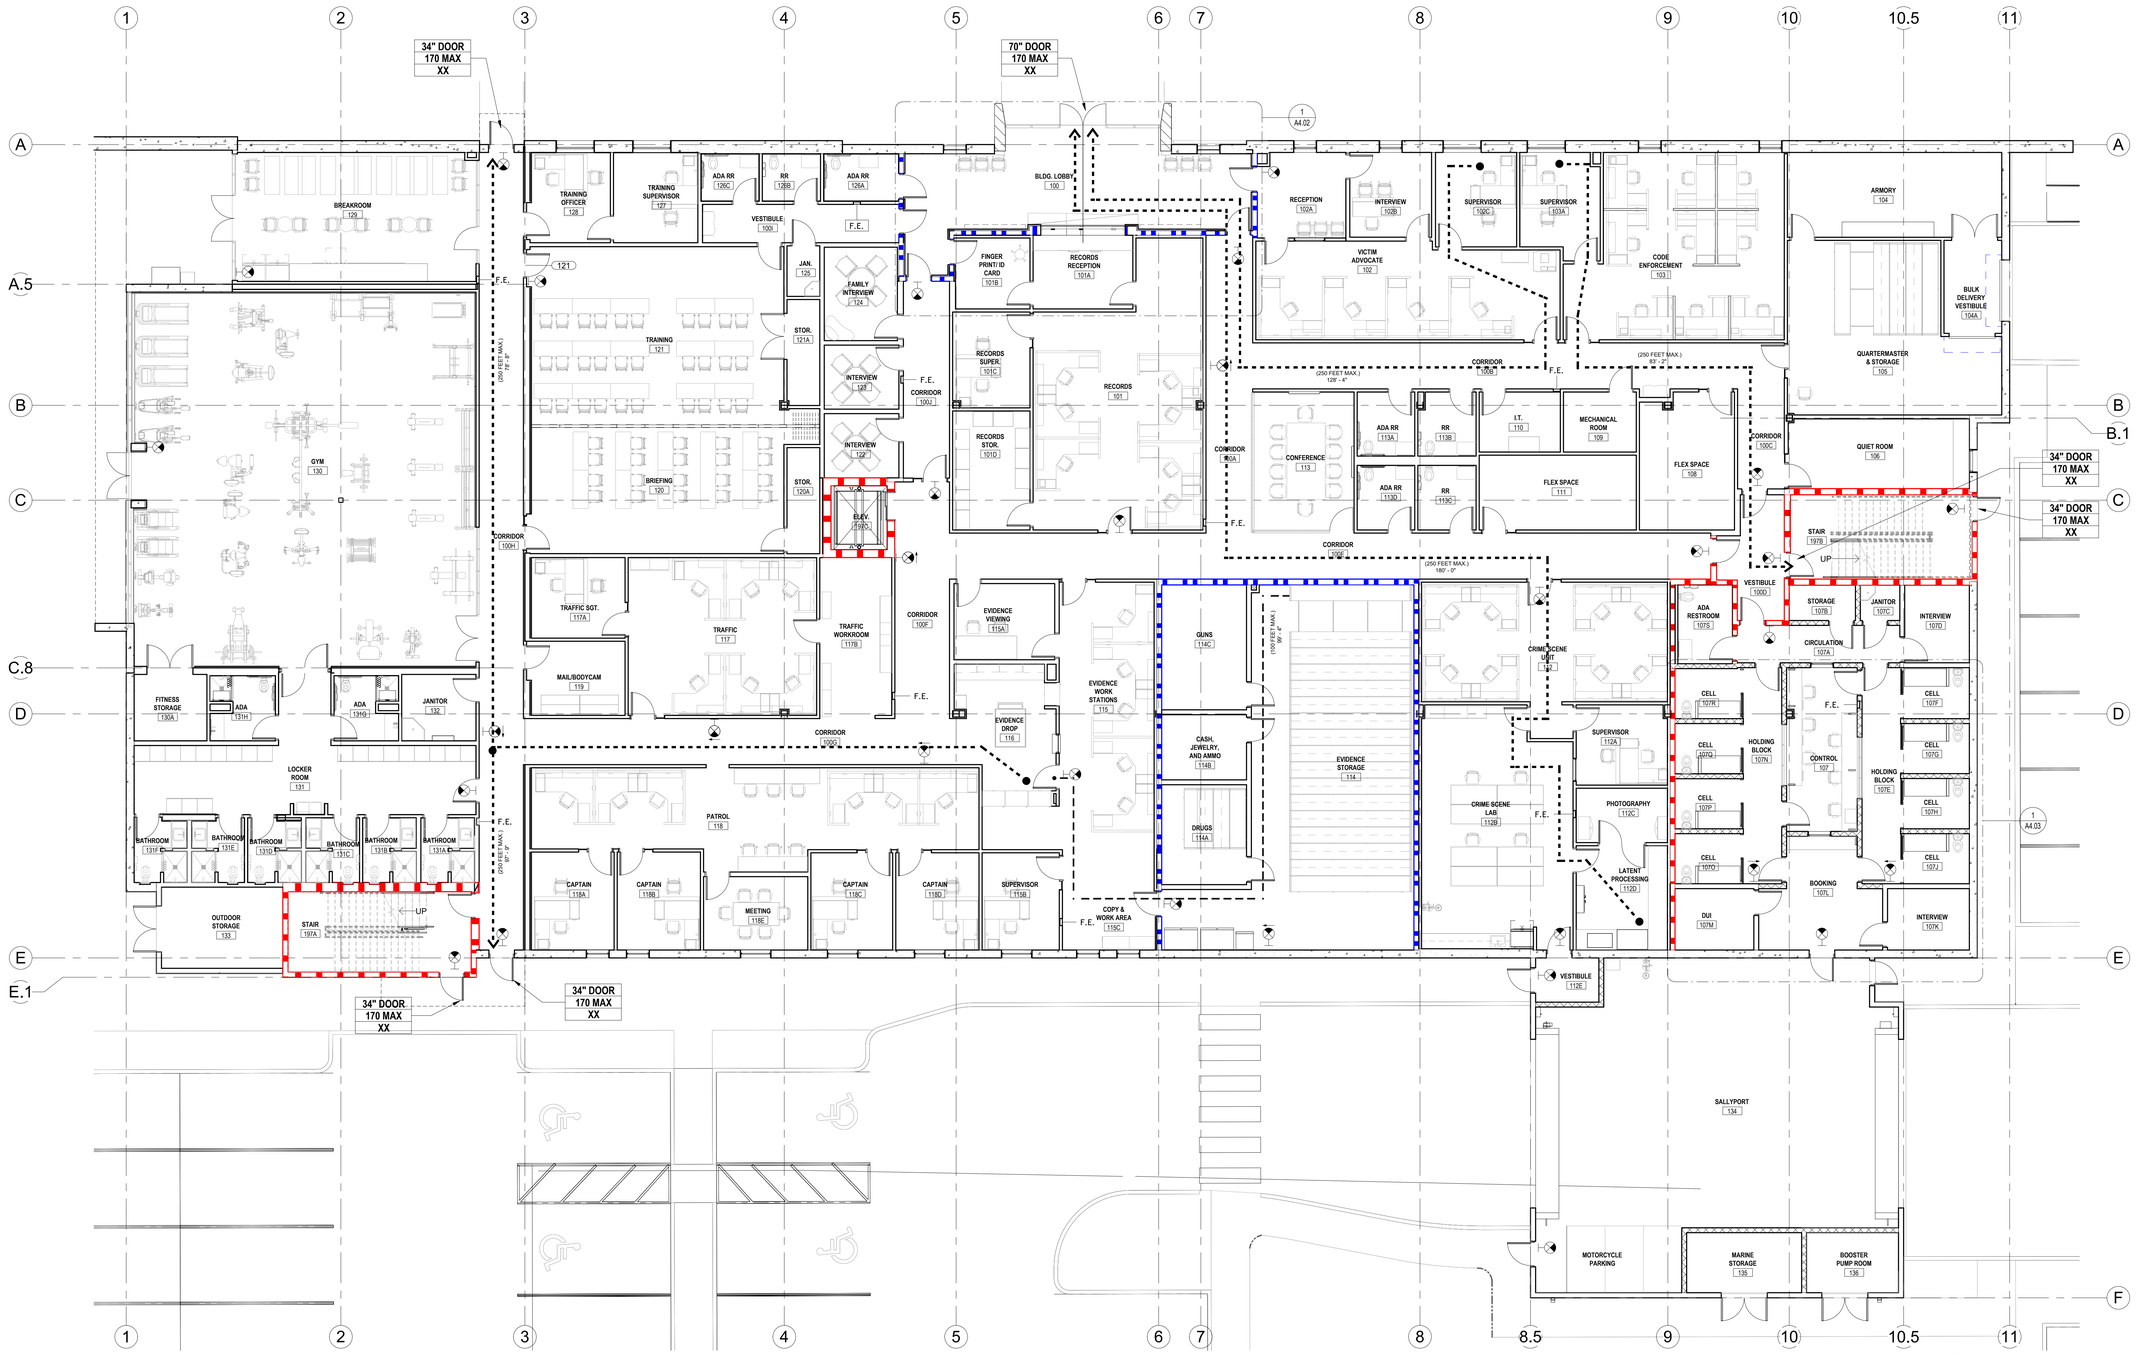

N

0'-0" 4'-0" 8'-0" 16'-0"
GRAPHIC SCALE

FIRST FLOOR LIFE SAFETY PLAN 1/8" = 1'-0" (1)

FILE NAME: Autodesk Docs://_1007657.00 - CORE - City of Riviera Beach D/1007657.00_RBPD_A_R24.rvt
DATE STAMP: 10/24/2025 1:30:42 PM

CLIENT

CITY OF RIVIERA BEACH
1481 West 15 Street
Riviera Beach, FL 33404

ARCHITECT OF RECORD

PGAL, Inc.
791 Park of Commerce Blvd.
Suite 400
Boca Raton, FL 33487
T 561 988 4002
www.pgal.com

CONSTRUCTION MANAGER/BUILDER

CORE CONSTRUCTION
1641 Worthington Rd
West Palm Beach
FL 33409

PUBLIC SAFETY CONSULTANT/ARCHITECT

JL2 ARCHITECTURE INC.
1678 Kingston Road
Longwood, FL
32750

REGISTRATION

Copyright © 2025

STATE OF FLORIDA JOBY L. BALINT REGISTERED ARCHITECT AR0016653

JOBY L. BALINT, AIA AR-0016653

NOTE: ELECTRONIC COPIES SHALL HAVE BOTH SEAL AND VERIFIED DIGITAL SIGNATURE WITH DATE TO BE CONSIDERED SIGNED AND SEALED

DRAWING HISTORY

№	DATE	DESCRIPTION
A	4/4/2025	100% Design Development
B	7/22/2025	50% Construction Documents
D	9/18/2025	90% Construction Documents
E	10/14/2025	90% Construction Documents/Permit Set

CONSULTANT

PROJECT STATUS
90% CONSTRUCTION DOCUMENTS/PERMIT SET

DATE OF ISSUE
10/14/2025

PROJECT NAME
RIVIERA BEACH POLICE DEPARTMENT

PROJECT LOCATION
2121 AVENUE S.
RIVIERA BEACH, FL 33404

PROJECT NUMBER
1007657.00

SHEET TITLE
GROUND FLOOR LIFE SAFETY PLAN

SHEET NUMBER
LS2.10

LIFE SAFETY NOTES

1. DO NOT SCALE DRAWINGS; CONTACT ARCHITECT FOR CLARIFICATIONS OR MISSING DIMENSIONS RELATED TO LIFE SAFETY REVIEW.
2. FURNITURE AND EQUIPMENT SHOWN ON THE LIFE SAFETY PLAN IS FOR PLANNING AND/OR COORDINATION PURPOSES ONLY.
3. REFER TO SHEETS A0.10 AND A0.11 FOR GENERAL PARTITION NOTES, PARTITION TYPES, AND FIRE RATED ASSEMBLIES / UL ASSEMBLY NUMBERS.
4. REFER TO SHEET A0.12 FOR PENETRATION NOTES, PENETRATION DETAILS AND UL ASSEMBLY NUMBERS. ALSO REFER TO PROJECT SPECIFICATIONS FOR ADDITIONAL INFORMATION.
5. INTERIOR DOORS AND WINDOWS SHOWN IN FIRE RATED ASSEMBLIES SHALL HAVE CORRESPONDING FIRE RATING PER THE OPENING PROTECTION REQUIREMENTS UNDER THE CODE ANALYSIS. REFER TO THE DOOR AND WINDOW SCHEDULES FOR ADDITIONAL INFORMATION.
6. ANY SIZES OR DIMENSIONS INDICATED ON THIS SHEET ARE FOR LIFE SAFETY AND CODE VERIFICATION. THEY ARE NOT INTENDED FOR CONSTRUCTION PURPOSES.
7. LIFE SAFETY DEVICES ARE SHOWN FOR COORDINATION. ALL REQUIRED DEVICES MAY NOT BE SHOWN. REFER TO MECHANICAL, ELECTRICAL AND FIRE PROTECTION DRAWINGS FOR ADDITIONAL INFORMATION; SUCH AS, BUT NOT LIMITED TO: FIRE DAMPERS, SPRINKLERS, TAMPER SWITCHES, VALVES, FIRE ALARM DEVICES, ETC.
8. FIRE EXTINGUISHERS SHALL BE INSTALLED PER NFPA 10 AND FBC-BUILDING CHAPTER 9
9. ALL PENETRATIONS AT RATED (AND/OR SMOKE RESISTANT) WALLS AND ELEVATED FLOORS SHALL BE PROTECTED PER FBC-BUILDING SECTION 714.
10. ALL JOINTS AT RATED (AND/OR SMOKE RESISTANT) WALLS AND ELEVATED FLOORS SHALL BE PROTECTED PER FBC-BUILDING SECTION 714.


LIFE SAFETY LEGEND

REFER TO SHEET G0.02 FOR GRAPHIC STANDARDS

- 1 HOUR UL RATED ASSEMBLY (CONTINUOUS)
- 2 HOUR UL RATED ASSEMBLY (CONTINUOUS)
- EXIT TRAVEL DISTANCE
- COMMON PATH OF TRAVEL

SYMBOLS:

- CLR. / MAX. / PRVD. — CLR. - CLEAR DOOR AND/OR STAIR EGRESS WIDTH PROVIDED
- MAX ALLOWED OCCUPANTS (FACTOR X EGRESS WIDTH)
- ACTUAL OCCUPANTS
- F.E.C — F.E.C. - SEMI-RECESSED FIRE EXTINGUISHER
- F.E. - FIRE EXTINGUISHER
- CEILING MOUNTED EXIT SIGN
- WALL MOUNTED EXIT SIGN
- SD — SMOKE DETECTOR
- HD — HEAT DETECTOR
- EM — DUAL HEAD EMERGENCY LIGHT, SPACED AT 24' MAX.
- KNOX BOX

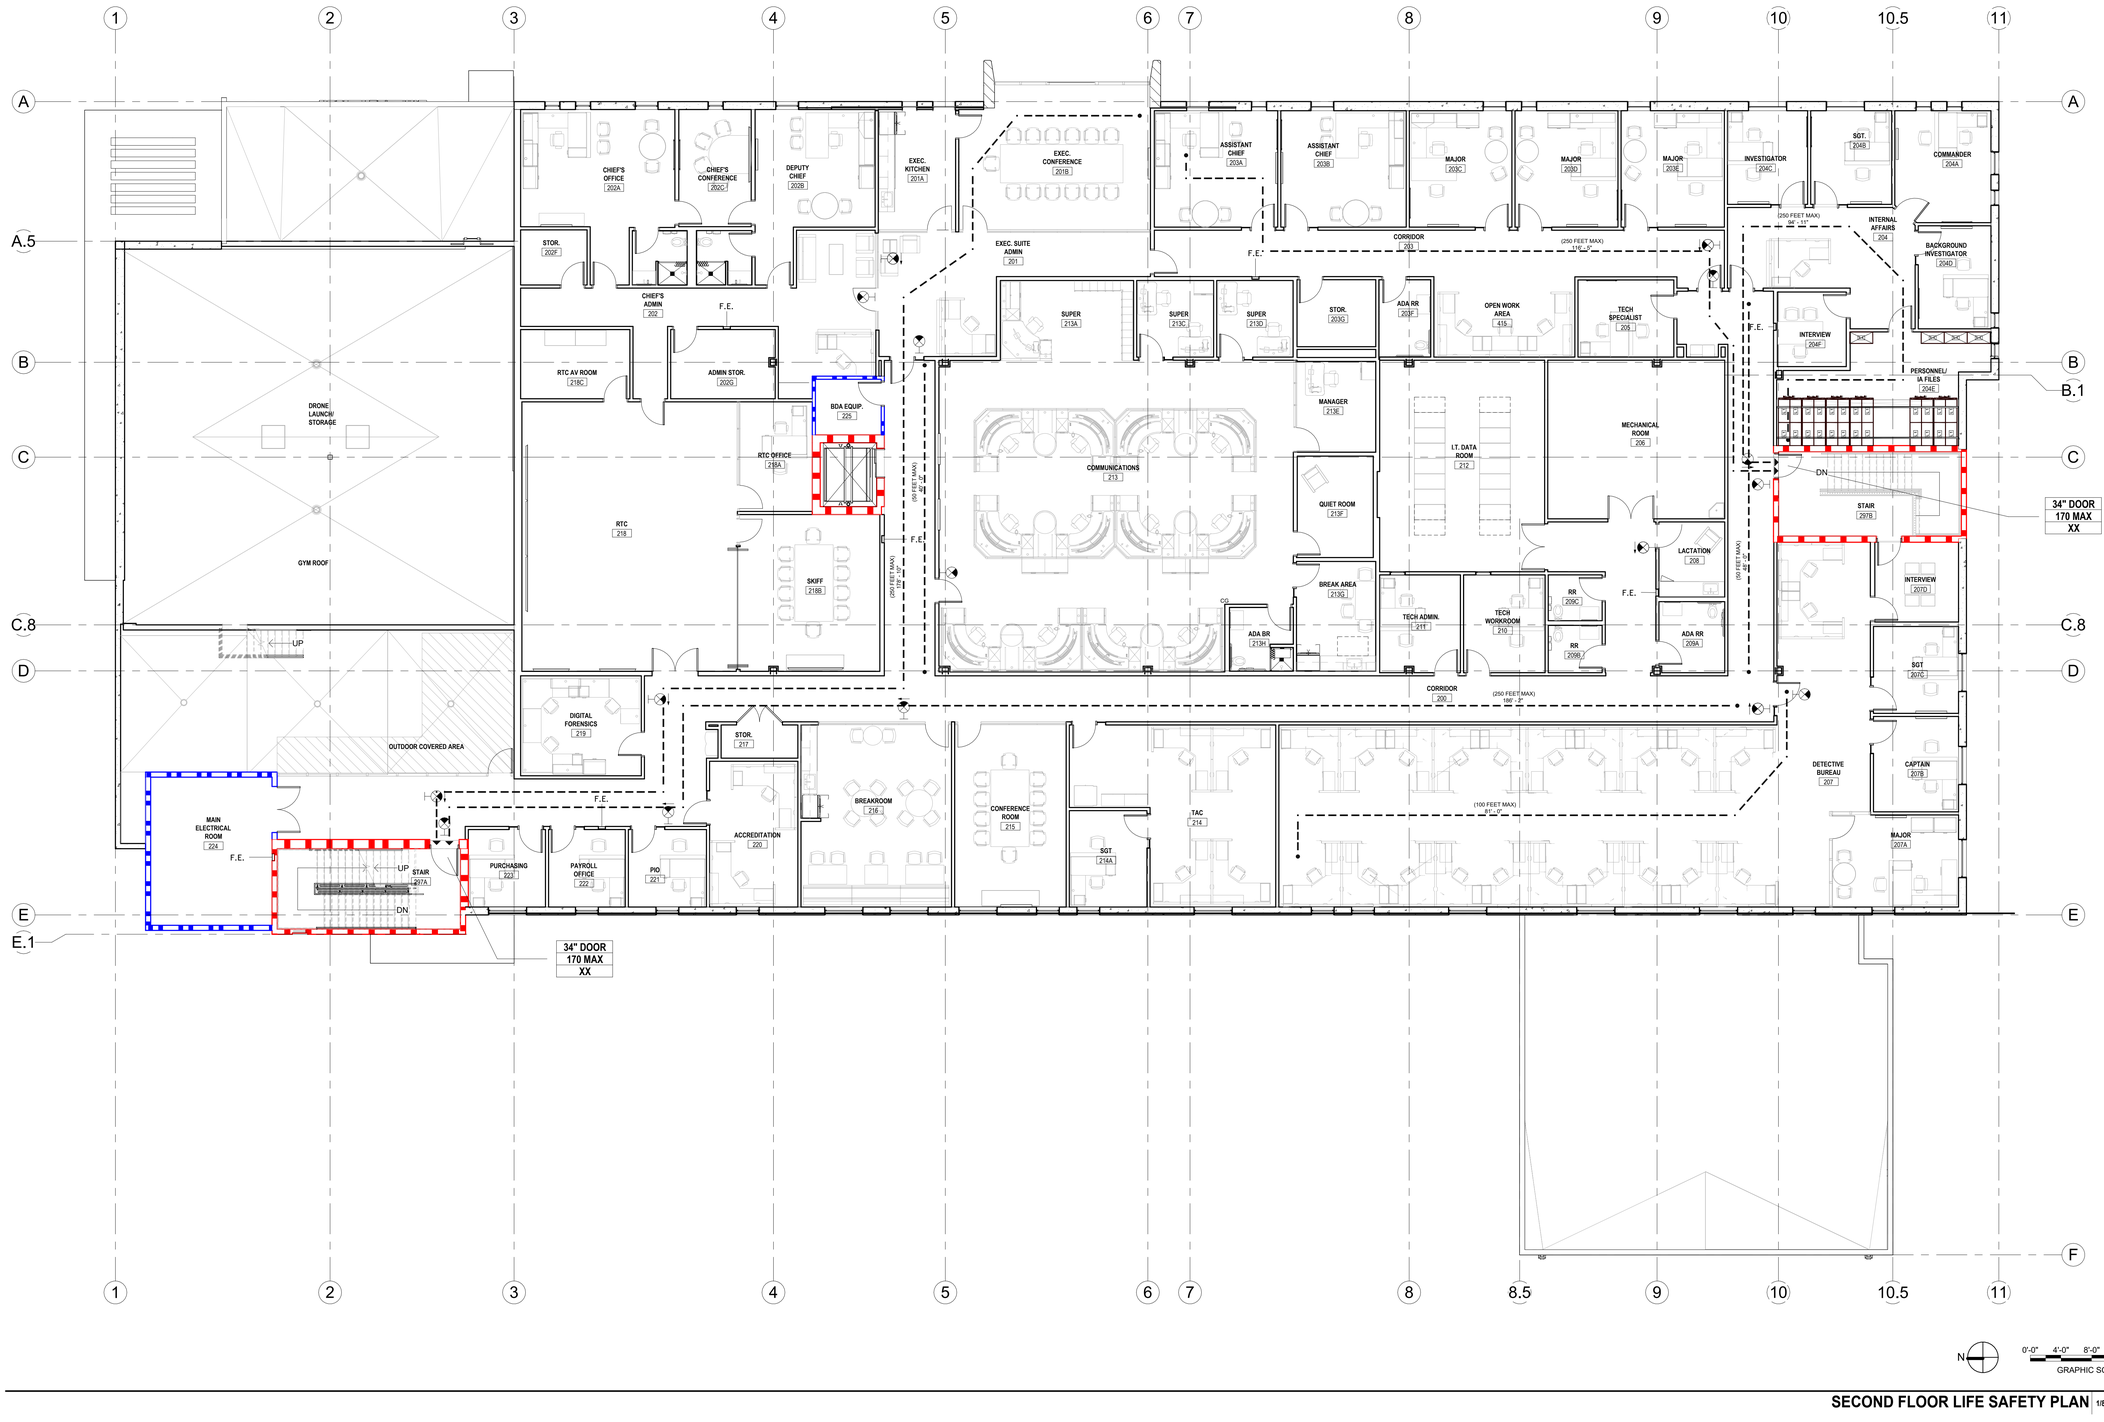

N

0'-0" 4'-0" 8'-0" 16'-0"

GRAPHIC SCALE

SECOND FLOOR LIFE SAFETY PLAN 1/8" = 1'-0" (1)

FILE NAME: Autodesk Docs://_1007657.00 - CORE - City of Riviera Beach D/1007657.00_RBPD_A_R24.rvt
DATE STAMP: 10/24/2025 1:30:52 PM

CLIENT

CITY OF RIVIERA BEACH
1481 West 15 Street
Riviera Beach, FL 33404

ARCHITECT OF RECORD

PGAL, Inc.
791 Park of Commerce Blvd.
Suite 400
Boca Raton, FL 33487
T 561 988 4002
www.pgal.com

CONSTRUCTION MANAGER/BUILDER

CORE CONSTRUCTION
1641 Worthington Rd
West Palm Beach
FL 33409

PUBLIC SAFETY CONSULTANT/ARCHITECT

JL2 ARCHITECTURE INC.
1678 Kingston Road
Longwood, FL
32750

REGISTRATION

Copyright © 2025

STATE OF FLORIDA JOBY L. BALINT AR0016653 REGISTERED ARCHITECT

JOBY L. BALINT, AIA AR-0016653

NOTE: ELECTRONIC COPIES SHALL HAVE BOTH SEAL AND VERIFIED DIGITAL SIGNATURE WITH DATE TO BE CONSIDERED SIGNED AND SEALED

DRAWING HISTORY

No.	DATE	DESCRIPTION
A	4/4/2025	100% Design Development
B	7/22/2025	50% Construction Documents
D	9/18/2025	90% Construction Documents
E	10/14/2025	90% Construction Documents/Permit Set

CONSULTANT

PROJECT STATUS

90% CONSTRUCTION DOCUMENTS/PERMIT SET

DATE OF ISSUE

10/14/2025

PROJECT NAME

RIVIERA BEACH POLICE DEPARTMENT

PROJECT LOCATION

2121 AVENUE S.
RIVIERA BEACH, FL
33404

PROJECT NUMBER

1007657.00

SHEET TITLE

SECOND FLOOR LIFE SAFETY PLAN

SHEET NUMBER

LS2.20



ALL EXISTING UTILITIES TO BE DEMOLISHED AND REMOVED WITHIN LIMITS OF DEMOLITION; UNLESS NOTED TO REMAIN

EXISTING PERIMETER CHAIN LINK FENCE TO REMAIN DURING DEMOLITION AS TEMPORARY CONSTRUCTION FENCING AS REQUESTED BY CORE. CONTRACTOR TO COORDINATE TIMING FOR FENCE REMOVAL AND INSTALLATION OF THE SITE SECURITY FENCING AS SHOWN ON THE ARCHITECTURAL PLAN.

OVERALL ARCHITECTURAL DEMOLITION PLAN 1" = 20'-0" (1)

DEMOLITION NOTES

1. ANY ITEMS TO REMAIN THAT ARE DAMAGED BY THE CONTRACTOR SHALL BE REPLACED TO THE EXISTING CONDITION OR BETTER AT THE CONTRACTOR'S EXPENSE. THE CONTRACTOR SHALL REPAIR DEMOLITION PERFORMED IN EXCESS OF THAT REQUIRED, AT NO COST.
2. ALL EXISTING UTILITIES TO BE DEMOLISHED WITHIN LIMITS OF DEMOLITION.
3. ALL EXISTING UTILITY CONNECTIONS TO OTHER EXISTING BUILDINGS ON SITE. CONFIRM EACH LINE FOUND WITH CITY PRIOR TO DISCONNECTING & REMOVING.
4. REFER TO LANDSCAPE PLANS FOR TREE REMOVAL, RELOCATION AND PROTECTION INFORMATION. ANY AREAS FOR LANDSCAPING SHALL HAVE ALL BASE AND SUBGRADE MATERIAL REMOVED TO A DEPTH OF 3 FEET. LANDSCAPE PLAN SHOWING FULL DEVELOPMENT IS INCLUDED WITH THIS DEMOLITION PACKAGE TO SHOW FINAL LOCATION OF TREES TO BE RELOCATED.
5. THE INTENT OF THE DEMOLITION PLAN IS TO DEPICT EXISTING FEATURES THAT ENCUMBER THE PROPOSED CONSTRUCTION AREA AND ARE SCHEDULED FOR REMOVAL. SOME INCIDENTAL ITEMS MAY HAVE BEEN INADVERTENTLY OMITTED FROM THE PLAN. THE CONTRACTOR IS ENCOURAGED TO THOROUGHLY INSPECT THE SITE AS WELL AS REVIEW THE PLANS AND SPECIFICATIONS PRIOR TO SUBMITTING PRICING. CONTRACTOR WILL NOT RECEIVE ADDITIONAL COMPENSATION FOR INCIDENTAL ITEMS NOT SHOWN ON THIS DEMOLITION PLAN.
6. DEMOLITION SHOULD BE COORDINATED WITH CONSTRUCTION PLAN TO DETERMINE EXTENT OF WORK. THE DRAWINGS DO NOT NECESSARILY SHOW COMPLETE DEMOLITION WORK REQUIRED, BUT RATHER SHOW INTENT OF DEMOLITION/CONSTRUCTION.
7. SCHEDULE AND COORDINATE WITH CITY FOR ITEMS NEEDING TO BE STORED AND/OR RELOCATED.
9. THE DEMOLITION PLAN IS BASED ON AVAILABLE UTILITY INFORMATION PROVIDED BY CITY, SURVEY AND VISUAL OBSERVATIONS AND MAY OR MAY NOT BE ALL INCLUSIVE FOR THIS SITE. ANY UTILITIES ENCOUNTERED DURING DEMOLITION THAT ARE NOT DEPICTED/ ADDRESSED ON THIS DRAWING SHOULD BE BROUGHT TO THE ATTENTION OF THE PROJECT ARCHITECT/ ENGINEER IMMEDIATELY.
10. THE CONTRACTOR SHALL PROVIDE AND MAINTAIN PROTECTIONS FOR PERSONS AND ADJACENT AREAS, DURING DEMOLITION/CONSTRUCTION.
11. THE CONTRACTOR SHALL CAREFULLY REMOVE AND INVENTORY ITEMS NOTED TO BE SAVED FOR RELOCATION OR REUSE; PROVIDE FOR SAFE LOCKED STORAGE AND PROTECTION OF ITEMS AT SITE. CONTRACTOR SHALL TAKE PRECAUTIONS TO PRESERVE AND MAINTAIN EXISTING FINISH, OPERATIONAL CHARACTERISTICS, AND APPEARANCE OF ITEMS.
12. CONTRACTOR IS REQUIRED TO OBTAIN ALL DEMOLITION AND DEWATERING PERMITS, IF APPLICABLE.
13. ALL FEATURES IDENTIFIED ON THIS PLAN WHICH ARE LISTED TO BE DEMOLISHED ARE TO BE REMOVED FROM THE SITE AND DISPOSED OF IN A LEGAL MANNER.
14. THE CONTRACTOR SHALL REMOVE FROM SITE CONTAMINATED, VERMIN-INFESTED OR DANGEROUS MATERIALS ENCOUNTERED AND LEGALLY DISPOSE OF BY SAFE MEANS.
15. CONTRACTOR SHALL LIMIT ALL DEMOLITION ACTIVITIES TO THOSE AREAS DELINEATED ON THE CONSTRUCTION DRAWINGS UNLESS OTHERWISE DIRECTED BY THE CITY OF RIVIERA BEACH OR AS REQUIRED FOR CONSTRUCTION IMPROVEMENTS FOR THE NEW CURB CUTS ALONG BLUE HERON AND AVENUE S.
16. CONTRACTOR IS RESPONSIBLE FOR CONTROLLING AIRBORNE DUST AND POLLUTANTS BY USING WATER SPRINKLING OR OTHER SUITABLE MEANS OF CONTROL.
17. CONTRACTOR TO USE CARE IN HANDLING DEBRIS FROM SITE TO ENSURE THE SAFETY OF THE PUBLIC. HAUL ROUTE TO BE CLOSELY MONITORED FOR DEBRIS OR MATERIALS TRACKED ONTO ADJOINING ROADWAYS, SIDEWALKS, ETC. ROADWAYS AND WALKWAYS TO BE CLEARED DAILY OR AS NECESSARY TO MAINTAIN PUBLIC SAFETY.
18. ALL EXISTING CONCRETE WALKWAYS, CURBING, AND ASPHALT TO BE REMOVED. PROVIDE SAWCUT JOINTS BETWEEN EXISTING TO BE DEMOLISHED AND IMPROVEMENTS TO REMAIN AND/OR ALONG DEMOLITION LIMITS (PROPERTY LINE)
19. CONTRACTOR TO SECURE THE SITE WITH FENCING, BARRICADES, ENCLOSURES, ETC. PER CITY OF RIVIERA BEACH ENGINEERING STANDARDS, ORDINANCES AND OTHER AGENCY REGULATIONS.
20. CONTINUOUS ACCESS SHALL BE MAINTAINED FOR SURROUNDING PROPERTIES AT ALL TIMES DURING DEMOLITION AND CONSTRUCTION. CONTRACTOR TO PROVIDE AND MAINTAIN AN APPROVED MOT PLAN
21. EXISTING STRUCTURES, ETC. LOCATED WITHIN THE PROJECT SITE. OTHERWISE NOTED, ALL EXISTING BUILDINGS, STRUCTURES, SLABS, BY THE CONTRACTOR AND PROPERLY DISPOSED OF IN A LEGAL MANNER AS PART OF THIS CONTRACT. SOME ITEMS TO BE REMOVED MANY NOT BE DEPICTED ON THE TOPOGRAPHIC SURVEY. IT IS THE CONTRACTOR'S RESPONSIBILITY TO VISIT THE SITE AND DETERMINE THE FULL EXTENT OF ITEMS TO BE REMOVED. IF ANY ITEMS ARE IN QUESTION, THE CONTRACTOR SHALL CONTACT THE CITY OF RIVIERA BEACH PRIOR TO REMOVAL OF SAID ITEMS.
22. CONTRACTOR SHALL COORDINATE THE LIMITS OF UTILITY DEMOLITION WITH PROPOSED PLANS.
23. CONTRACTOR TO PROVIDE SITE UTILIZATION PLAN THAT SHOWS BUT NOT LIMITED TO THE FOLLOWING: OFFICE TRAILERS, STAGING, PARKING, FENCING, ACCESS, ETC.
24. CONTRACTOR TO COORDINATE WITH CITY UTILITY DISCONNECTS TO THE SITE FOR BUILDING DEMOLITION, BUT NOT LIMITED TO THE FOLLOWING: WATER, FPL, PHONE, CABLE, FIRE ALARM, INTERNET, SECURITY, ETC.
26. ALL STRUCTURAL SLAB ON GRADE AND/OR FOUNDATIONS TO BE COMPLETELY REMOVED. ORGANIC SOILS AND UNDERGROUND MEP WITHIN THE EXISTING BUILDINGS FOOTPRINTS TO BE COMPLETELY REMOVED.
27. SITE SHALL BE CLEARED OF ALL ASPHALT AND CONCRETE AND LEFT CLEAN AND READY FOR NEW CONSTRUCTION ACTIVITIES. CONTRACTOR SHALL BE RESPONSIBLE FOR STABILIZING THE SITE AND MAINTAINING EROSION CONTROL BEST MANAGEMENT PRACTICES IN ACCORDANCE WITH EROSION CONTROL PLAN AND LOCAL, STATE, AND FEDERAL REGULATIONS.
28. CONTRACTOR SHALL COORDINATE CLOSURE OF ANY STREETS/AVENUE/ACCESS ROAD WITH CITY AND ENSURE APPROPRIATE ACCESS TO ADJACENT PROPERTIES IS MAINTAINED.
29. REFERENCE COPY OF EXISTING DEVELOPMENT DRAWINGS PERMITTED IN 2001 PROVIDED BY THE CITY OF RIVIERA BEACH FOR ADDITIONAL INFORMATION. CONTRACTOR TO COORDINATE SITE VISIT WITH CITY TO BECOME FAMILIAR WITH EXISTING CONDITIONS PRIOR TO SUBMISSION OF PRICE PROPOSAL. SEE CIVIL AND LANDSCAPE DRAWINGS FOR ADDITIONAL INFORMATION.
30. CITY OF RIVIERA BEACH HAS AN EXISTING RAW WATER WELL AND EASEMENT WITHIN THE LIMITS OF THE DEMOLITION, WHICH MUST REMAIN OPERATIONAL AND PROTECTED THROUGHOUT THE ENTIRETY OF DEMOLITION AND CONSTRUCTION. CONTRACTOR TO COORDINATE WITH CITY, LOCATE AND VERIFY UTILITIES TO REMAIN CONNECTED WITH THE RAW WATER WELL.
31. REFER TO TREE DISPOSITION PLAN FOR TREE REMOVAL. ALL TREES NOT SPECIFICALLY SHOWN TO BE PRESERVED OR RELOCATED SHALL BE REMOVED AS A PART OF THIS CONTRACT. TREE PROTECTION FENCING SHALL BE INSTALLED PRIOR TO ANY DEMOLITION.

LEGEND

- DEMOLISH BUILDING OR STRUCTURE IN IT'S ENTIRETY. DEMOLISH EXISTING BUILDING SLAB AND SLAB PERIMETER FOOTING IN THEIR ENTIRETY. SEE GENERAL DEMOLITION NOTES AND KEYNOTES FOR ADDITIONAL INFORMATION.
- SITE AMENITY TO BE REMOVED OR RELOCATED BY CITY OF RIVIERA BEACH.
- EXISTING FPL EASEMENT AND RELATED UTILITIES TO REMAIN THROUGHOUT DEMOLITION AND CONSTRUCTION ACTIVITIES.
- EXISTING RAW WATER WELL EASEMENT AND RELATED UTILITIES TO REMAIN THROUGHOUT DEMOLITION AND CONSTRUCTION ACTIVITIES. CITY OF RIVIERA BEACH PUBLIC UTILITY.
- EXISTING RAW WATER WELL TO REMAIN PROTECTED FROM CONSTRUCTION ACTIVITIES. CITY OF RIVIERA BEACH REQUIRE ACCESS AS NEEDED, COORDINATE WITH CITY.

TRUE NORTH

0 10'-0" 20'-0" 40'-0"

SHEET KEYNOTES

1. EXISTING DUMPSTER ENCLOSURE SHALL BE REMOVED.
2. EXISTING PARKING ISLANDS TO BE DEMOLISHED
3. SEE LANDSCAPE DRAWINGS FOR TREE REMOVAL/RELOCATION INFORMATION, TYP.
4. EXISTING WALLS TO BE DEMOLISHED.
5. EXISTING SIDEWALKS TO BE DEMOLOSHED.
6. APPROXIMATE LIMITS OF EXISTING RETENTION POND TO REMAIN FOR REUSE. SEE CIVIL DRAWINGS.
7. EXISTING RAW WATER WELL TO REMAIN AND BE PROTECTED. CITY OF RIVIERA BEACH UTILITY.
8. NOTE: EXISTING PERIMETER CHAIN LINK FENCE TO REMAIN DURING DEMOLITION AS TEMPORARY CONSTRUCTION FENCING AS REQUESTED BY CORE. CONTRACTOR TO COORDINATE TIMING FOR FENCE REMOVAL AND INSTALLATION OF THE SITE SECUIRTY FENCING AS SHOWN ON THE ARCHITECTURAL SITE PLAN.
9. RIGHT-OF-WAY IS IN THE PROCESS OF BEING ABANDONED UNDER THE SITE PLAN APPROVAL PROCESS WITH THE CITY OF RIVIERA BEACH.

CLIENT

CITY OF RIVIERA BEACH
1481 West 15 Street
Riviera Beach, FL 33404

ARCHITECT OF RECORD

PGAL, Inc.
791 Park of Commerce Blvd.
Suite 400
Boca Raton, FL 33487
T 561 988 4002
www.pgal.com

CONSTRUCTION MANAGER/BUILDER

CORE CONSTRUCTION
1641 Worthington Rd
West Palm Beach
FL 33409

PUBLIC SAFETY CONSULTANT/ARCHITECT

JL2 ARCHITECTURE INC.
1678 Kingston Road
Longwood, FL
32750

REGISTRATION

Copyright © 2025

STATE OF FLORIDA
JOBY L. BALINT
AR0016653
REGISTERED ARCHITECT

JOBY L. BALINT, AIA AR-0016653

NOTE: ELECTRONIC COPIES SHALL HAVE BOTH SEAL AND VERIFIED DIGITAL SIGNATURE WITH DATE TO BE CONSIDERED SIGNED AND SEALED

DRAWING HISTORY

№	DATE	DESCRIPTION
C	7/29/2025	Demolition Package
D	9/18/2025	90% Construction Documents
E	10/14/2025	90% Construction Documents/Permit Set

CONSULTANT

PROJECT STATUS
90% CONSTRUCTION DOCUMENTS/PERMIT SET

DATE OF ISSUE
10/14/2025

PROJECT NAME
RIVIERA BEACH POLICE DEPARTMENT


PROJECT LOCATION
2121 AVENUE S.
RIVIERA BEACH, FL 33404

PROJECT NUMBER
1007657.00

SHEET TITLE
OVERALL ARCHTECTURAL DEMOLITION PLAN

SHEET NUMBER
AD1.00

FILE NAME: Autodesk Docs://_1007657.00 - CORE - City of Riviera Beach D/1007657.00_RBPD_A_R24.rvt
DATE STAMP: 10/24/2025 1:33:19 PM

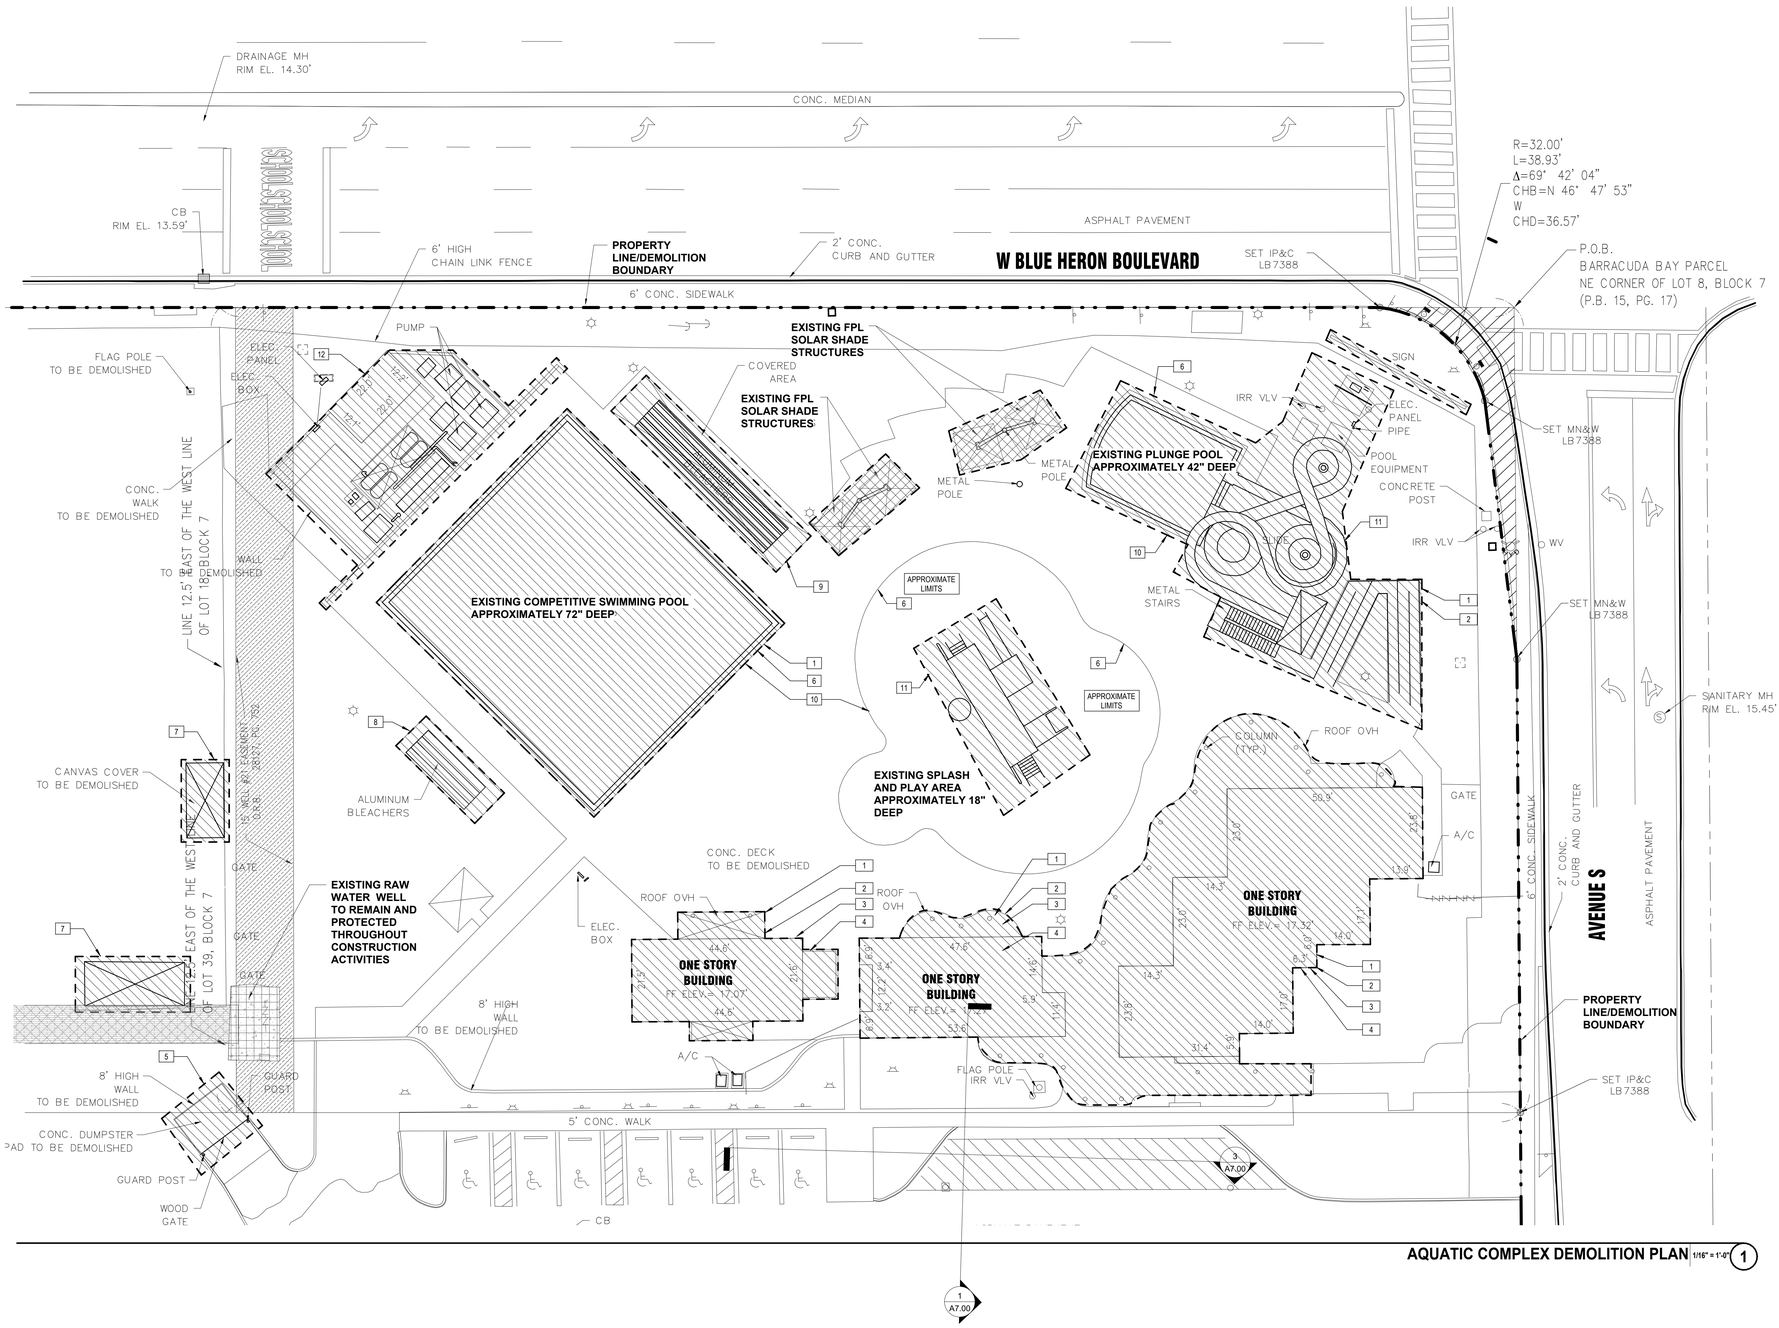

AQUATIC COMPLEX DEMOLITION PLAN 1/16" = 1'-0" (1)

ALL EXISTING UTILITIES TO BE DEMOLISHED AND REMOVED WITHIN THE LIMITS OF DEMOLITION; UNLESS NOTED TO REMAIN. CONTRACTOR TO COORDINATE WITH THE CITY OF RIVIERA BEACH FOR DECOMMISSIONING THE POOL EQUIPMENT PRIOR TO BUILDING DEMOLITION. REFERENCE COPY OF THE EXISTING POOL DRAWINGS PERMITTED IN 2001 PROVIDED BY THE CITY OF RIVIERA BEACH. ANY REMAINING POOL CHEMICALS SHALL BE REMOVED AND PROPERLY DISPOSED PER CITY, STATE AND FEDERAL REGULATIONS.

DEMOLITION NOTES

1. ANY ITEMS TO REMAIN THAT ARE DAMAGED BY THE CONTRACTOR SHALL BE REPLACED TO THE EXISTING CONDITION OR BETTER AT THE CONTRACTOR'S EXPENSE. THE CONTRACTOR SHALL REPAIR DEMOLITION PERFORMED IN EXCESS OF THAT REQUIRED, AT NO COST.
2. ALL EXISTING UTILITIES TO BE DEMOLISHED WITHIN LIMITS OF DEMOLITION.
3. ALL EXISTING UTILITY CONNECTIONS TO OTHER EXISTING BUILDINGS ON SITE. CONFIRM EACH LINE FOUND WITH CITY PRIOR TO DISCONNECTING & REMOVING.
4. REFER TO LANDSCAPE PLANS FOR TREE REMOVAL, RELOCATION AND PROTECTION INFORMATION. ANY AREAS FOR LANDSCAPING SHALL HAVE ALL BASE AND SUBGRADE MATERIAL REMOVED TO A DEPTH OF 3 FEET. LANDSCAPE PLAN SHOWING FULL DEVELOPMENT IS INCLUDED WITH THIS DEMOLITION PACKAGE TO SHOW FINAL LOCATION OF TREES TO BE RELOCATED.
5. THE INTENT OF THE DEMOLITION PLAN IS TO DEPICT EXISTING FEATURES THAT ENCUMBER THE PROPOSED CONSTRUCTION AREA AND ARE SCHEDULED FOR REMOVAL. SOME INCIDENTAL ITEMS MAY HAVE BEEN INADVERTENTLY OMITTED FROM THE PLAN. THE CONTRACTOR IS ENCOURAGED TO THOROUGHLY INSPECT THE SITE AS WELL AS REVIEW THE PLANS AND SPECIFICATIONS PRIOR TO SUBMITTING PRICING. CONTRACTOR WILL NOT RECEIVE ADDITIONAL COMPENSATION FOR INCIDENTAL ITEMS NOT SHOWN ON THIS DEMOLITION PLAN.
6. DEMOLITION SHOULD BE COORDINATED WITH CONSTRUCTION PLAN TO DETERMINE EXTENT OF WORK. THE DRAWINGS DO NOT NECESSARILY SHOW COMPLETE DEMOLITION WORK REQUIRED, BUT RATHER SHOW INTENT OF DEMOLITION/CONSTRUCTION.
7. SCHEDULE AND COORDINATE WITH CITY FOR ITEMS NEEDING TO BE STORED AND/OR RELOCATED.
9. THE DEMOLITION PLAN IS BASED ON AVAILABLE UTILITY INFORMATION PROVIDED BY CITY, SURVEY AND VISUAL OBSERVATIONS AND MAY OR MAY NOT BE ALL INCLUSIVE FOR THIS SITE. ANY UTILITIES ENCOUNTERED DURING DEMOLITION THAT ARE NOT DEPICTED/ ADDRESSED ON THIS DRAWING SHOULD BE BROUGHT TO THE ATTENTION OF THE PROJECT ARCHITECT/ ENGINEER IMMEDIATELY.
10. THE CONTRACTOR SHALL PROVIDE AND MAINTAIN PROTECTIONS FOR PERSONS AND ADJACENT AREAS, DURING DEMOLITION/CONSTRUCTION.
11. THE CONTRACTOR SHALL CAREFULLY REMOVE AND INVENTORY ITEMS NOTED TO BE SAVED FOR RELOCATION OR REUSE. PROVIDE FOR SAFE LOCKED STORAGE AND PROTECTION OF ITEMS AT SITE. CONTRACTOR SHALL TAKE PRECAUTIONS TO PRESERVE AND MAINTAIN EXISTING FINISH, OPERATIONAL CHARACTERISTICS, AND APPEARANCE OF ITEMS.
12. CONTRACTOR IS REQUIRED TO OBTAIN ALL DEMOLITION AND DEWATERING PERMITS. IF APPLICABLE.
13. ALL FEATURES IDENTIFIED ON THIS PLAN WHICH ARE LISTED TO BE DEMOLISHED ARE TO BE REMOVED FROM THE SITE AND DISPOSED OF IN A LEGAL MANNER.
14. THE CONTRACTOR SHALL REMOVE FROM SITE CONTAMINATED, VERMIN-INFESTED OR DANGEROUS MATERIALS ENCOUNTERED AND LEGALLY DISPOSE OF BY SAFE MEANS.
15. CONTRACTOR SHALL LIMIT ALL DEMOLITION ACTIVITIES TO THOSE AREAS DELINEATED ON THE CONSTRUCTION DRAWINGS UNLESS OTHERWISE DIRECTED BY THE CITY OF RIVIERA BEACH OR AS REQUIRED FOR CONSTRUCTION IMPROVEMENTS FOR THE NEW CURB CUTS ALONG BLUE HERON AND AVENUE S.
16. CONTRACTOR IS RESPONSIBLE FOR CONTROLLING AIRBORNE DUST AND POLLUTANTS BY USING WATER SPRINKLING OR OTHER SUITABLE MEANS OF CONTROL.
17. CONTRACTOR TO USE CARE IN HANDLING DEBRIS FROM SITE TO ENSURE THE SAFETY OF THE PUBLIC. HAUL ROUTE TO BE CLOSELY MONITORED FOR DEBRIS OR MATERIALS TRACKED ONTO ADJOINING ROADWAYS, SIDEWALKS, ETC. ROADWAYS AND WALKWAYS TO BE CLEARED DAILY OR AS NECESSARY TO MAINTAIN PUBLIC SAFETY.
18. ALL EXISTING CONCRETE WALKWAYS, CURBING, AND ASPHALT TO BE REMOVED. PROVIDE SAWCUT JOINTS BETWEEN EXISTING TO BE DEMOLISHED AND IMPROVEMENTS TO REMAIN AND/OR ALONG DEMOLITION LIMITS (PROPERTY LINE)
19. CONTRACTOR TO SECURE THE SITE WITH FENCING, BARRICADES, ENCLOSURES, ETC. PER CITY OF RIVIERA BEACH ENGINEERING STANDARDS, ORDINANCES AND OTHER AGENCY REGULATIONS.
20. CONTINUOUS ACCESS SHALL BE MAINTAINED FOR SURROUNDING PROPERTIES AT ALL TIMES DURING DEMOLITION AND CONSTRUCTION. CONTRACTOR TO PROVIDE AND MAINTAIN AN APPROVED MOT PLAN
21. EXISTING STRUCTURES, ETC. LOCATED WITHIN THE PROJECT SITE OTHERWISE NOTED, ALL EXISTING BUILDINGS, STRUCTURES, SLABS, BY THE CONTRACTOR AND PROPERLY DISPOSED OF IN A LEGAL MANNER AS PART OF THIS CONTRACT. SOME ITEMS TO BE REMOVED MANY NOT BE DEPICTED ON THE TOPOGRAPHIC SURVEY. IT IS THE CONTRACTORS RESPONSIBILITY TO VISIT THE SITE AND DETERMINE THE FULL EXTENT OF ITEMS TO BE REMOVED. IF ANY ITEMS ARE IN QUESTION, THE CONTRACTOR SHALL CONTACT THE CITY OF RIVIERA BEACH PRIOR TO REMOVAL OF SAID ITEMS.
22. CONTRACTOR SHALL COORDINATE THE LIMITS OF UTILITY DEMOLITION WITH PROPOSED PLANS.
23. CONTRACTOR TO PROVIDE SITE UTILIZATION PLAN THAT SHOWS BUT NOT LIMITED TO THE FOLLOWING: OFFICE TRAILERS, STAGING, PARKING, FENCING, ACCESS, ETC.
24. CONTRACTOR TO COORDINATE WITH CITY UTILITY DISCONNECTS TO THE SITE FOR BUILDING DEMOLITION, BUT NOT LIMITED TO THE FOLLOWING: WATER, FPL, PHONE, CABLE, FIRE ALARM, INTERNET, SECURITY, ETC.
26. ALL STRUCTURAL SLAB ON GRADE AND/OR FOUNDATIONS TO BE COMPLETELY REMOVED. ORGANIC SOILS AND UNDERGROUND MEP WITHIN THE EXISTING BUILDINGS FOOTPRINTS TO BE COMPLETELY REMOVED.
27. SITE SHALL BE CLEARED OF ALL ASPHALT AND CONCRETE AND LEFT CLEAN AND READY FOR NEW CONSTRUCTION ACTIVITIES. CONTRACTOR SHALL BE RESPONSIBLE FOR STABILIZING THE SITE AND MAINTAINING EROSION CONTROL BEST MANAGEMENT PRACTICES IN ACCORDANCE WITH EROSION CONTROL PLAN AND LOCAL, STATE, AND FEDERAL REGULATIONS.
28. CONTRACTOR SHALL COORDINATE CLOSURE OF ANY STREETS/AVENUE/ACCESS ROAD WITH CITY AND ENSURE APPROPRIATE ACCESS TO ADJACENT PROPERTIES IS MAINTAINED.
29. REFERENCE COPY OF EXISTING DEVELOPMENT DRAWINGS PERMITTED IN 2001 PROVIDED BY THE CITY OF RIVIERA BEACH FOR ADDITIONAL INFORMATION. CONTRACTOR TO COORDINATE SITE VISIT WITH CITY TO BECOME FAMILIAR WITH EXISTING CONDITIONS PRIOR TO SUBMISSION OF PRICE PROPOSAL. SEE CIVIL AND LANDSCAPE DRAWINGS FOR ADDITIONAL INFORMATION.
30. CITY OF RIVIERA BEACH HAS AN EXISTING RAW WATER WELL AND EASEMENT WITHIN THE LIMITS OF THE DEMOLITION, WHICH MUST REMAIN OPERATIONAL AND PROTECTED THROUGHOUT THE ENTIRETY OF DEMOLITION AND CONSTRUCTION. CONTRACTOR TO COORDINATE WITH CITY, LOCATE AND VERIFY UTILITIES TO REMAIN CONNECTED WITH THE RAW WATER WELL.
31. REFER TO TREE DISPOSITION PLAN FOR TREE REMOVAL. ALL TREES NOT SPECIFICALLY SHOWN TO BE PRESERVED OR RELOCATED SHALL BE REMOVED AS A PART OF THIS CONTRACT. TREE PROTECTION FENCING SHALL BE INSTALLED PRIOR TO ANY DEMOLITION.

LEGEND

- DEMOLISH BUILDING OR STRUCTURE IN IT'S ENTIRETY. DEMOLISH EXISTING BUILDING SLAB AND SLAB PERIMETER FOOTING IN THEIR ENTIRETY. SEE GENERAL DEMOLITION NOTES AND KEYNOTES FOR ADDITIONAL INFORMATION.
- SITE AMENITY TO BE REMOVED OR RELOCATED BY CITY OF RIVIERA BEACH.
- EXISTING FPL EASEMENT AND RELATED UTILITIES TO REMAIN THROUGHOUT DEMOLITION AND CONSTRUCTION ACTIVITIES.
- EXISTING RAW WATER WELL EASEMENT AND RELATED UTILITIES TO REMAIN THROUGHOUT DEMOLITION AND CONSTRUCTION ACTIVITIES. CITY OF RIVIERA BEACH PUBLIC UTILITY.
- EXISTING RAW WATER WELL TO REMAIN PROTECTED FROM CONSTRUCTION ACTIVITIES. CITY OF RIVIERA BEACH REQUIRE ACCESS AS NEEDED, COORDINATE WITH CITY.

TRUE NORTH

0 4'-0" 8'-0" 16'-0"

SHEET KEYNOTES

1. ALL EXISTING PLUMBING SHALL BE CUT AND CAPPED TO DEMOLITION BOUNDARY LIMIT TYP.
2. ALL EXISTING ELECTRICAL SHALL BE CUT AND CAPPED TO DEMOLITION BOUNDARY LIMIT.
3. ALL EXISTING INTERIOR AND EXTERIOR WALLS SHALL BE REMOVED.
4. ALL EXISTING GAS LINES SHALL BE CUT AND CAPPED TO DEMOLITION BOUNDARY LIMIT.
5. EXISTING DUMPSTER ENCLOSURE SHALL BE REMOVED.
6. EXISTING POOL, UG PIPING, GUTTER SYSTEM AND STRUCTURE TO BE REMOVED. INCLUDING ORGANIC SOILS. AREA TO HAVE SOILS IMPROVEMENTS PER GEOTECHNICAL ENGINEER'S RECOMMENDATIONS FOR FUTURE BUILDING FOUNDATIONS. REFERENCE GEOTECHNICAL REPORT BY UES.
7. EXISTING CANVAS STRUCTURE TO BE REMOVED.
8. EXISTING ALUMINUM BLEACHERS AND CONCRETE S.O.G. TO BE REMOVED.
9. EXISTING ALUMINUM BLEACHERS AND SHADE STRUCTURE TO BE REMOVED.
10. EXISTING POOL DECK, DRAINS, HOSE BIBS, AND LIGHTING TO BE REMOVED.
11. EXISTING WATER ACTIVITY PLAY EQUIPMENT TO BE REMOVED.
12. EXISTING POOL EQUIPMENT COMPOUND ENCLOSURE AND WATER CHEMISTRY BUILDING TO BE REMOVED. INCLUDING BUT NOT LIMITED TO THE FOLLOWING; HOLDING TANKS, PIPING, ELECTRICAL, SLAB ANCHORS (DEAD WEIGHTS), ETC.

CLIENT

CITY OF RIVIERA BEACH
1481 West 15 Street
Riviera Beach, FL 33404

ARCHITECT OF RECORD

PGAL, Inc.
791 Park of Commerce Blvd.
Suite 400
Boca Raton, FL 33487
T 561 988 4002
www.pgal.com

CONSTRUCTION MANAGER/BUILDER

CORE CONSTRUCTION
1641 Worthington Rd
West Palm Beach
FL 33409

PUBLIC SAFETY CONSULTANT/ARCHITECT

JL2 ARCHITECTURE INC.
1678 Kingston Road
Longwood, FL
32750

REGISTRATION

Copyright © 2025

STATE OF FLORIDA
JOBY L. BALINT
AR0016653
REGISTERED ARCHITECT

JOBY L. BALINT, AIA AR-0016653

NOTE: ELECTRONIC COPIES SHALL HAVE BOTH SEAL AND VERIFIED DIGITAL SIGNATURE WITH DATE TO BE CONSIDERED SIGNED AND SEALED

DRAWING HISTORY

№	DATE	DESCRIPTION
C	7/29/2025	Demolition Package
D	9/18/2025	90% Construction Documents
E	10/14/2025	90% Construction Documents/Permit Set

CONSULTANT

PROJECT STATUS
90% CONSTRUCTION DOCUMENTS/PERMIT SET

DATE OF ISSUE
10/14/2025

PROJECT NAME
RIVIERA BEACH POLICE DEPARTMENT

PROJECT LOCATION
2121 AVENUE S.
RIVIERA BEACH, FL
33404

PROJECT NUMBER
1007657.00


SHEET TITLE
AQUATIC COMPLEX DEMOLITION PLAN

SHEET NUMBER
AD1.10

FILE NAME: Autodesk Docs// 1007657.00 - CORE - City of Riviera Beach D/1007657.00_RBPD_A_R24.rvt
DATE STAMP: 10/24/2025 1:33:24 PM


NON COMBUSTIBLE BACKING

SCALE: NONE

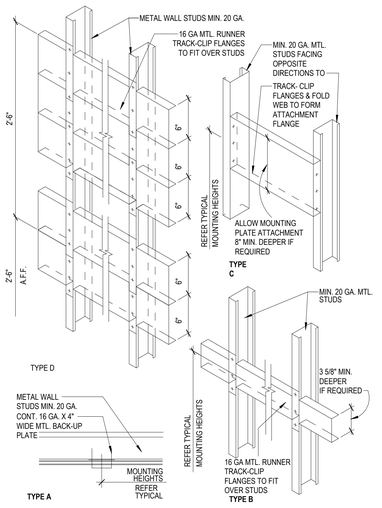


PARTITION AT MULLION/WINDOW DETAILS

SCALE: NONE

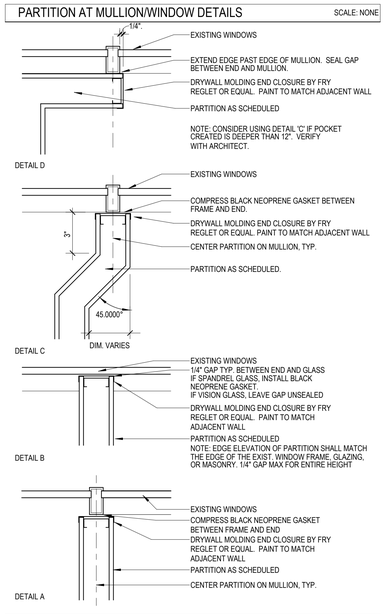

PARTITION ALIGNMENT DETAILS

SCALE: NONE

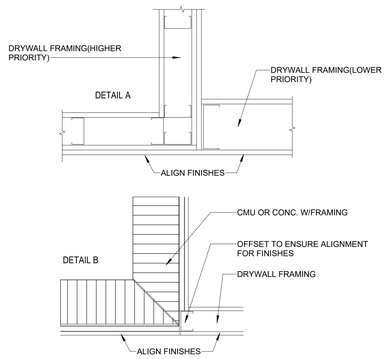

ACOUSTICAL NOTES FOR STC LISTED PARTITIONS

1. REFERENCE SECTION 3 IN THE 22ND EDITION GA-600 2018 "FIRE RESISTANCE AND SOUND CONTROL - GYPSUM SYSTEMS" REGARDING ADDITIONAL DETAILS AND NOTES REGARDING STC RATED PARTITIONS FOR ACOUSTICAL TRANSMISSION MITIGATION.
2. ALL ACOUSTICALLY CLASSED PARTITIONS SHALL BE CONSTRUCTED IN STRICT ACCORDANCE TO THE REFERENCED TEST.
3. STAGGER AND SEAL ALL JOINTS ON MULTIPLE GYPSUM BOARD LAYER PARTITIONS BY ONE STUD SPACING.
4. SEAL ALL PERIMETER GAPS, AIR TIGHT, AT THE FLOORS, HEAD, ADJACENT CONSTRUCTION AND AROUND ANY PENETRATING ELEMENTS WITH INTERIOR GRADE ACOUSTICAL SEALANT. ALL METAL FLOOR TRACKS SHALL BE INSTALLED ON TWO (2) CONTINUOUS BEADS OF ACOUSTICAL SEALANT.
5. ALL BATTS AND BLANKETS IN RATED WALLS MUST BEAR THE REQUIRED U.L. CLASSIFICATION MARKING AS TO FIRE-RESISTANCE.
6. AT ACOUSTICALLY RATED PARTITIONS, DO NOT FILL THE STUD CAVITY (DEPTH) FULLY WITH SOUND BATTS. THE WIDTH OF THE SOUND BATTS SHOULD BE SLIGHTLY SMALLER THAN CAVITY TO AVOID BATTS COMPRESSION. HOWEVER, THE ENTIRE LENGTH AND HEIGHT OF THE WALL SHOULD HAVE CONTINUOUS AND UNINTERRUPTED SOUND ATTENUATION BATTS.
7. REFER TO PARTITION SCHEDULE FOR DESIGNATED STC RATING.
8. SEAL ALL WALL INTERSECTIONS AND CONTROL JOINTS AT ACOUSTICALLY CLASSED PARTITIONS PER CURRENT GA-600 DESIGN MANUAL.
9. SEAL ALL OUTLETS, JUNCTION BOXES, SWITCHES, CONDUIT, PIPES, DUCT AND STRUCTURAL PENETRATIONS ACCORDING TO CURRENT GA-600 DESIGN MANUAL USING ACOUSTICAL SEALANT ASTM C557 - ASTM C919 TYPE SEALANT; WHERE PARTITION IS ALSO FIRE RATED SEALANT SHALL BE UL LISTED.
10. STAGGER ALL ELECTRICAL OUTLETS AND JUNCTION BOXES BETWEEN OPPOSITE ROOMS OF ACOUSTICALLY CLASSED PARTITIONS PREVENT SOUND TRANSFER BY ONE STUD CAVITY.
11. LOW VOLTAGE JUNCTION BOXES THAT ARE INTERCONNECTED BY CONDUIT; USE LIQUID SEAL AT INTERCONNECTING CONDUIT.

FIRE RATING NOTES / REQUIREMENTS

1. UNDERWRITERS LABORATORY AND OTHER TESTING AGENCY DESIGNATIONS INDICATED FOR FIRE RESISTIVE CONSTRUCTION ARE GIVEN FOR PURPOSES OF DESCRIBING CONSTRUCTION REQUIREMENTS ONLY AND ARE NOT INTENDED TO LIMIT MANUFACTURERS OF MATERIALS. COMPLY WITH THE CONSTRUCTION REQUIREMENTS OF THE INDICATED DESIGN.

2. ALL PARTITION TYPES SHOWN HERE ARE DRAWN AS "NON FIRE-RATED". WHERE FIRE RESISTIVE WALL CONSTRUCTION IS INDICATED, ON THE FLOOR PLANS AND / OR LIFE SAFETY PLANS, PROVIDE "TYPE X" GYPSUM WALLBOARD AND FIRE RATED SEALANT AT PERIMETER JOINTS AND ALL PENETRATIONS. TYPICAL BOTH SIDES OF PARTITION AS INDICATED ON THE U.L. DETAILS AND ASSEMBLIES. REFER TO LIFE SAFETY DRAWINGS FOR FIRE RATED WALL LOCATIONS.

3. REFER TO SHEET(S) A0.15 THRU A0.16 FOR THROUGH PENETRATION FIRESTOPPING; RATED JOINT SYSTEMS; AND A SCHEDULE OF LISTED ASSEMBLIES OR SYSTEMS.

4. PER 8TH EDITION (2023) FBC - BUILDING 703.7 "MARKING AND IDENTIFICATION"


   WHERE THERE IS AN ACCESSIBLE CONCEALED FLOOR, FLOOR-CEILING OR ATTIC SPACE, FIRE WALLS, FIRE BARRIERS, FIRE PARTITIONS, SMOKE BARRIERS AND SMOKE PARTITIONS OR ANY OTHER WALL REQUIRED TO HAVE PROTECTED OPENINGS OR PENETRATIONS SHALL BE EFFECTIVELY AND PERMANENTLY IDENTIFIED WITH SIGNS OR STENCILING IN THE CONCEALED SPACE. SUCH IDENTIFICATION SHALL

   1. BE LOCATED WITHIN 15 FEET OF THE END OF EACH WALL AND AT INTERVALS NOT EXCEEDING 30 FEET MEASURED HORIZONTALLY ALONG THE WALL OR PARTITION

   2. INCLUDE LETTERING NOT LESS THAN 3 INCHES (76 MM) IN HEIGHT WITH A MINIMUM 3/8-INCH (9.5 MM) STROKE IN A CONTRASTING COLOR INCORPORATING THE SUGGESTED WORDING, "FIRE AND/OR SMOKE BARRIER—PROTECT ALL OPENINGS," OR OTHER WORDING

GYPSUM BOARD PARTITION FIRE/SOUND PRIORITY


PARTITION	PRIORITY
FOUR HOUR FIRE PARTITION	PRIORITY 1 - HIGHEST
TWO HOUR FIRE/SMOKE PARTITION	PRIORITY 2
TWO HOUR FIRE PARTITION	PRIORITY 3
ONE HOUR FIRE/SMOKE PARTITION	PRIORITY 4
ONE HOUR FIRE PARTITION	PRIORITY 5
0.5 HOUR FIRE PARTITION	PRIORITY 6
NON-RATED SMOKE PARTITION	PRIORITY 7
SOUND / ACOUSTICAL PARTITION	PRIORITY 8
NON-RATED PARTITION	PRIORITY 9 - LOWEST

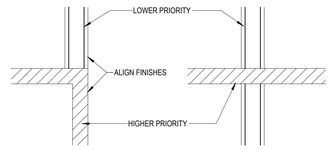

NOTE: ALL INTERSECTING JOINTS TO BE TAPED AND SEALED WITH JOINT COMPOUND

FIREWALL PARTITION LEGEND / RATED E.J.

NOTE: PRINT THIS SHEET & LIFE SAFETY PLANS IN COLOR FOR EASIER COORDINATION.

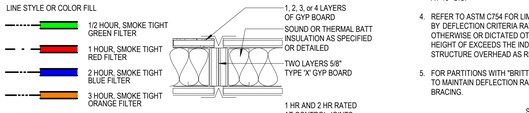


NOTE: Depending on Scale, possibly Solid Color will read more clear.

JANITOR SINK - NONABSORBENT WALL PROTECTION


SCALE: NONE

MINIMUM DIMENSIONAL REQUIREMENTS PER CURRENT FBC-BUILDING SECTION 1210.2.2 FOR WALLS AND PARTITIONS.

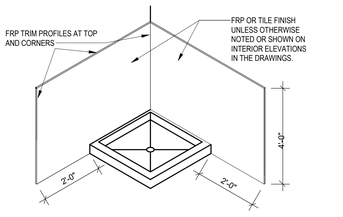

PARTITION CORNER REINFORCEMENT

SCALE: NONE

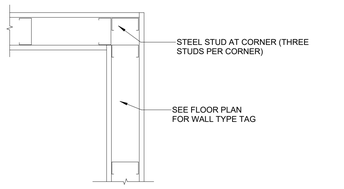

DETAIL - GYPSUM BOARD PARTITION CORNER REINFORCEMENT

PARTITION LEGEND

FIRST 3 DIGITS OF EACH PARTITION TYPE TAG DESCRIBE PARTITION TYPES. THIRD DIGIT/LETTER INDICATES NOMINAL THICKNESS OF METAL STUD OR MASONRY. LAST NUMERIC DIGIT INDICATES HOURLY "FIRE RESISTIVE RATING" REQUIRED OF THAT PARTITION.

If need be: "Partition Types" may be altered to be as below if more identifying parameters must be defined for Project needs.
Sample: A01-A99, B01-B99, etc...
i.e. A014_ B0142

PARTITION TAG **B1 4 1**

TYPE OF PARTITION:
- [A] = MTL STUD-SINGLE LAYER GYP. WALL
- [B] = MTL STUD-MULTI LAYER GYP. WALL
- [C] = CHASE WALL
- [F] = FURRING WALL
- [M] = MASONRY OR MASONRY W/ FURRING
- [P] = PARTIAL HEIGHT STUD WALL
- [S] = SHAFT WALL
- [T] = TEMPORARY WALL
- [Y] = SECURITY WALL

THICKNESS OF PARTITION FRAMING COMPONENT:
- [0] = 7/8" METAL STUD
- [1] = 1 5/8" METAL STUD
- [2] = 2 1/2" METAL STUD
- [3] = 3 5/8" METAL STUD
- [4] = 4" METAL STUD, 3 5/8" CMU
- [5] = 6" METAL STUD, 5 5/8" CMU
- [8] = 8" METAL STUD, 7 5/8" CMU
- [9] = 11 5/8" CMU

FIRE RATING REQUIREMENT ("0" or BLANK FOR NO RATING)
- [5]= 30 MIN. RATING
- [1]= 1 HR RATING
- [2]= 2 HR RATING
- [3]= 3 HR RATING
- [4]= 4 HR RATING

GENERAL NOTES

1. ALL POSSIBLE VARIATIONS OF PARTITIONS TYPES AND U.L. FIRE RATINGS ARE NOT NECESSARILY UTILIZED IN THIS PROJECT AND ARE SHOWN FOR REFERENCE ONLY . **UNLESS** FIRE RATED PARTITIONS ARE INDICATED ON THE FLOOR PLANS AND / OR LIFE SAFETY PLANS . WHERE U.L. RATED PARTITIONS ARE INDICATED, REFER TO FLOOR PLANS AND / OR LIFE SAFETY PLANS; PROVIDE UL LISTED FIRE SEALANT AT THOSE LOCATIONS AS REQUIRED.
2. "LINE OF OVERHEAD STRUCTURE" INDICATED FOR EACH PARTITION IS DIAGRAMMATIC ONLY AND DOES NOT INDICATE EXACT CONSTRUCTION CONDITIONS.
3. WHERE FULL HEIGHT PARTITIONS ARE PERPENDICULAR TO SPAN OF STRUCTURAL JOISTS OR GIRDERS, THE PARTITION SHALL EXTEND TO THE UNDERSIDE OF FLOOR DECK AND FOLLOW THE LINE OF FLOOR DECK.
4. PRIOR TO GYPSUM BOARD INSTALLATION, GENERAL CONTRACTOR / CM SHALL COORDINATE FRAMING WORK WITH ALL RELATED TRADES.
5. ALL GYPSUM BOARD TO BE 5/8" THICK UNLESS OTHERWISE NOTED.
6. PROVIDE 5/8" CEMENTITIOUS BACKER BOARD ON ALL NON-WET WALLS TO RECEIVE LARGE FORMAT TILE FINISH.
7. PROVIDE 5/8" DENS SHIELD TILE BACKER AT ALL NON-WET WALLS AND WET WALLS TO RECEIVE A TILE FINISH
8. PROVIDE 5/8" MOISTURE RESISTANT GYPSUM BOARD FULL HEIGHT AT ALL WET WALLS AND WITHIN 4'-0" OF WET WALLS (PLUMBING FIXTURES) TO BE PAINTED AND WILL NOT RECEIVE A TILE FINISH; SUCH AS, JANITORS CLOSET, DRINKING FOUNTAINS, TOILETS, SINKS, ETC.
9. PROVIDE 1/2" WATER RESISTANT GYPSUM BOARD ON CEILINGS IN ROOMS THAT INCLUDE SHOWERS.
10. EXPOSED BUILDING INSULATION SHALL HAVE A FLAME SPREAD INDEX OF NOT MORE THAN 25 AND A SMOKE DEVELOP INDEX OF NO MORE THAN 450, PER FBC SECTION 719.3
11. LOCATE CONTROL JOINTS NOT TO EXCEED 50'-0" O.C. IN EITHER DIRECTION FOR GWB CEILINGS AND 30'-0" O.C. IN EITHER DIRECTION FOR GWB PARTITIONS. SUBMIT TO ARCHITECT FOR REVIEW AND APPROVAL.
12. WHERE A PARTITIONS ADJOINS A ROOM / SPACE THAT IS SCHEDULED NOT TO RECEIVE A FINISHED CEILING AND THE WALL (PARTITION) TYPE IS SCHEDULED TO STOP 4" ABOVE A FINISHED CEILING, THE GYPSUM BOARD SHALL EXTEND TO THE BUILDING STRUCTURE ABOVE AT THE ROOM / SPACE WITHOUT A FINISHED CEILING.
13. STC RATINGS SHOWN ARE BASED ON LABORATORY TESTED ASSEMBLIES AND DO NOT NECESSARILY INDICATE THE ACTUAL STC RATING OF THE COMPLETED WORK. PROVIDE MTL. DECK FILLERS WHERE FULL HEIGHT PARTITIONS ARE PERPENDICULAR TO SPAN OF DECK. DECK FILLERS ARE TO BE COMPATIBLE WITH ALL FIRE RATED ASSEMBLIES AND ARE TO BE APPROVED BY ALL GOVERNING AGENCIES.
14. PROVIDE NON-COMBUSTIBLE IN WALL BLOCKING (5/8" FR PLYWOOD OR FR 2X WOOD OR METAL STUD) FOR ITEMS SUCH AS TOILET ACCESSORIES, TOILET PARTITIONS, MILLWORK, DOOR STOPS, DOOR BUMPERS, WALL RAILS, HANDRAILS, ETC.
15. ALL EXTERIOR FRAMING (WALLS AND CEILINGS) TO BE DESIGNED BY SPECIALTY ENGINEER, REFER TO STRUCTURAL DRAWINGS FOR ADDITIONAL INFORMATION

DRYWALL FINISH REQUIREMENTS

1. LEVEL 3 FINISH: ALL JOINTS TO BE TAPED AND COATED
   A. ALL DRYWALL ABOVE THE CEILING.
   B. BEHIND CASEWORK.
   C. BEHIND WALL TILE AT NON-WET WALLS
2. LEVEL 4 FINISH: ALL VISIBLE DRYWALL THAT WILL BE PAINTED
3. LEVEL 5 FINISH: WHERE INDICATED IN THE DRAWINGS.
4. REFER TO SPECIFICATIONS FOR MORE INFORMATION

LIMITING HEIGHT NOTES


CONTRACTOR TO BID AND SUBMIT METAL STUD SIZES AND SPACING GAUGES THAT COMPLY WITH PROJECT REQUIREMENTS.

LIMITING HEIGHTS ARE BASED ON STEEL STUD MANUFACTURES ASSOCIATION GUIDELINES CURRENT ICC ESR#3064P, ASTM AND IN COMPLIANCE WITH CURRENT FBC ASTM C754 FOR STUDS AND RUNNERS.

STUDS FOR FURRED PARTITIONS WHICH EXCEED 12'-0" HEIGHT REQUIRE MID-HEIGHT BRACE TO ADJACENT WALL

INTERIOR COLD FORMED FRAMING NOTES

1. METAL STUD FRAMING TO BE 22 ga. (MINIMUM) UNLESS OTHERWISE SPECIFIED IN THE PROJECT MANUAL AND / OR UL LISTED ASSEMBLY. ALL FRAMING TO BE PLACED AT 16" O.C. UNLESS NOTED OTHERWISE OR WHERE THE LIMITING HEIGHT REQUIRES A HEAVIER GAUGE OR REDUCED SPACING.
2. FURRING CHANNELS TO BE 25 ga. AND PLACED AT 16" O.C. UNLESS NOTED OTHERWISE.
3. PARTITIONS SUPPORTING WALL HUNG PLUMBING FIXTURES AND MILLWORK SHALL BE 20 ga. PLACED AT 16" O.C.
4. REFER TO ASTM C754 FOR LIMITING HEIGHTS CRITERIA. LIMITING HEIGHTS ARE TO BE DETERMINED BY DEFLECTION CRITERIA RATIO OF L/240, AND LATERAL PRESSURE OF 5 PSF UNLESS NOTED OTHERWISE OR DICTATED OTHERWISE BY PRESIDING BUILDING CODE. WHERE FLOOR TO STRUCTURE HEIGHT OF EXCEEDS THE INDICATED LIMITING HEIGHT, PROVIDE SUPPLEMENTAL BRACING TO THE STRUCTURE OVERHEAD AS REQUIRED TO MAINTAIN REQUIRED DEFLECTION RATIO.
5. FOR PARTITIONS WITH "BRITTLE" FINISHES SUCH AS PLASTER AND TILE, DESIGN PARTITION SYSTEM TO MAINTAIN DEFLECTION RATIO WITHIN L/360. SUSPENDED CEILINGS SHALL NOT BE CONSIDERED AS BRACING.

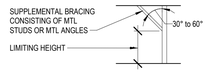


GRAB BAR/TOILET ACCESSORY BACKING

SCALE: NONE

PROVIDE IN-WALL BRACING IN ALL PARTITIONS OR EXTERIOR WALLS WHERE GRAB BARS, HANDRAILS, SHOWER SEATS OR OTHER EQUIPMENT ANCHORS TO METAL STUD WALLS AND IN OTHER LOCATIONS AS NOTED ON THE DRAWINGS.

CENTER STUDS ABOUT THE LOCATION OF THE DEVICE ANCHOR POINT.

GRAB BAR BRACKET SHOWN, OTHER DEVICES SIMILAR.

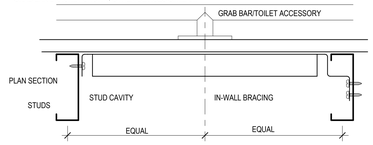



IN-WALL BRACING SHALL BE NO LESS THAN A 6" x 1 1/4" x 14 GAUGE CHANNEL, STEEL Fy = 50ksi, AND SHALL SUPPORT A 250 POUND GRAVITY LOAD CONCENTRATED AT ANY POINT ON THE DEVICE BEING ANCHORED.

16 GA.x4" WIDE MTL BACKUP PLATE MAY BE USED

DUCT PENETRATIONS

SCALE: NONE

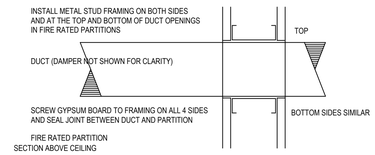

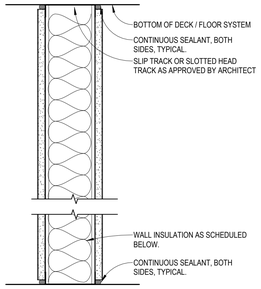

PARTITION TYPE A3: METAL STUDS WITH ONE LAYER 5/8" GYP. BD. ON EACH SIDE.

PARTITION TYPE A3

PARTITION SCHEDULE A3

Wall Type	Type Mark: Type	Stud #	F.R.	Insul	Wall Depth	Gyp Width	Fire Rating	UL Code	STC #	Comments
A33.0	A3	3	0		4 7/8"	5/8"	0HR			
A36.0	A3	6	0		7 1/4"	5/8"	0HR			

PARTITION TYPE A4: METAL STUDS WITH ONE LAYER 5/8" GYP. BD. ON EACH SIDE AND ACOUSTICAL BATT INSULATION FULL WIDTH OF STUD AS SHOWN.

PARTITION TYPE A4

PARTITION SCHEDULE A4


WALL TYPE	Type Mark: Type	Stud #	F.R.	Insul	Wall Depth	Gyp Width	Fire Rating	UL Code	STC #	Comments
A43.0	A4	3	0		4 7/8"	5/8"	0HR			
A43.0	A4	3	0		4 7/8"	5/8"	0HR			
A46.0	A4	6	0		7 1/4"	5/8"	0HR			

PARTITION TYPE A2: METAL STUDS WITH ONE LAYER 5/8" GYP. BD. EACH SIDE, AND 2 1/2" ACOUSTICAL INSULATION FULL HEIGHT. (RE: UL DESIGN)

PARTITION TYPE A2

PARTITION SCHEDULE A2

Wall Type	Type Mark: Type	Stud #	F.R.	Insul	Wall Depth	Gyp Width	Fire Rating	UL Code	STC #	Comments
A23.0	A2	3	0		4 7/8"	5/8"	0HR			
A23.0	A2	3	2		4 7/8"	5/8"	0HR			
A24.0	A2	4	0		5 1/4"	5/8"	0HR			
A26.0	A2	6	0		7 1/4"	5/8"	0HR			

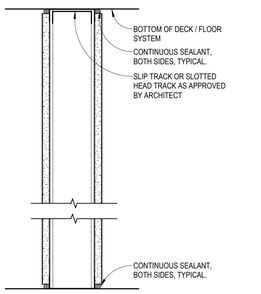

PARTITION TYPE A1: METAL STUDS WITH ONE LAYER OF 5/8" GYP BD EACH SIDE.

PARTITION TYPE A1

PARTITION SCHEDULE A1

Wall Type	Type Mark: Type	Stud #	F.R.	Insul	Wall Depth	Gyp Width	Fire Rating	UL Code	STC #	Comments
A11.0	A1	1	0		2 3/4"	5/8"	0HR			
A13.0	A1	3	0		4 7/8"	5/8"	0HR			
A16.0	A1	6	0		7 1/4"	5/8"	0HR			

FILE NAME: Autodesk Docs://_1007657.00_-_CORE_-_City_of_Riviera_Beach_D/1007657.00_RBPD_A_R24.rvt
DATE STAMP: 10/24/2025 1:31:00 PM

CLIENT

CITY OF RIVIERA BEACH
1481 West 15 Street
Riviera Beach, FL 33404

ARCHITECT OF RECORD

PGAL, Inc.
791 Park of Commerce Blvd.
Suite 400
Boca Raton, FL 33487
T 561 988 4002
www.pgal.com

CONSTRUCTION MANAGER/BUILDER

CORE CONSTRUCTION
1641 Worthington Rd
West Palm Beach
FL 33409

PUBLIC SAFETY CONSULTANT/ARCHITECT

JL2 ARCHITECTURE INC.
1678 Kingston Road
Longwood, FL
32750

REGISTRATION

Copyright © 2025

STATE OF FLORIDA — JOBY L. BALINT — AR0016653 — REGISTERED ARCHITECT

JOBY L. BALINT, AIA AR-0016653

NOTE: ELECTRONIC COPIES SHALL HAVE BOTH SEAL AND VERIFIED DIGITAL SIGNATURE WITH DATE TO BE CONSIDERED SIGNED AND SEALED

DRAWING HISTORY

No.	DATE	DESCRIPTION
A	4/4/2025	100% Design Development
B	7/22/2025	50% Construction Documents
D	9/18/2025	90% Construction Documents
E	10/14/2025	90% Construction Documents/Permit Set

CONSULTANT

PROJECT STATUS
90% CONSTRUCTION DOCUMENTS/PERMIT SET

DATE OF ISSUE
10/14/2025


PROJECT NAME
RIVIERA BEACH POLICE DEPARTMENT

PROJECT LOCATION
2121 AVENUE S.
RIVIERA BEACH, FL
33404

PROJECT NUMBER
1007657.00

SHEET TITLE
GENERAL PARTITION NOTES, DETAILS, AND TYPES

SHEET NUMBER
A0.10

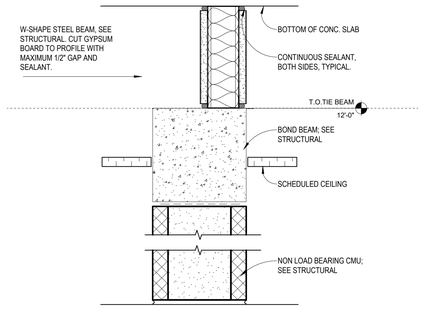


PARTITION TYPE M8: GROUT FILLED CMU WITH 5/8" GYP. BD. EACH SIDE OF 2 1/2" METAL STUDS; INFILL FRAMING TO DECK. AT RATED WALLS USE TYPE "X" GYP. BD. PER UL U411.

PARTITION TYPE M8

PARTITION SCHEDULE M8

	Type Mark										
WALL TYPE	Type	Stud #	F.R.	Insul	Wall Depth	Gyp Width	Fire Rating	UL Code	STC #	Comments
M8.0	M				7 5/8"		0HR			
M8.1	M		1		7 5/8"		1HR			
M8.2	M		1		7 5/8"		2HR			

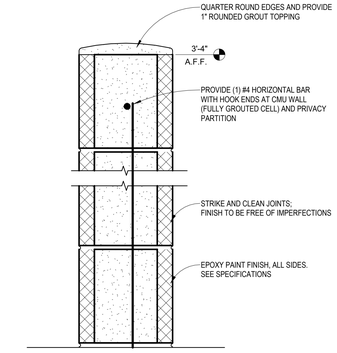

PARTITION TYPE M1: 40" HIGH PRIVACY PARTITION AT HOLDING CELL, FULLY GROUTED WITH (1) #4 VERTICAL BAR IN EACH CELL. EPOXY BARS WITH 6" EMBEDMENT AT SOG.

PARTITION TYPE M1


PARTITION SCHEDULE M1

	Type Mark										
WALL TYPE	Type	Stud #	F.R.	Insul	Wall Depth	Gyp Width	Fire Rating	UL Code	STC #	Comments
M1.0	M	4	0		3 7/8"		0HR			

PARTITION SCHEDULE NOTE:

THE STUD # UNDER "TYPE MARK" REFERS TO THE FOLLOWING LEGEND BELOW FOR METAL STUD SIZE AND/OR CMU THICKNESS:

[0] = 7/8" METAL STUD
[1] = 1 5/8" METAL STUD
[2] = 2 1/2" METAL STUD
[3] = 3 5/8" METAL STUD
[4] = 4" METAL STUD, 3 5/8" CMU
[6] = 6" METAL STUD, 5 5/8" CMU
[8] = 8" METAL STUD, 7 5/8" CMU
[9] = 11 5/8" CMU

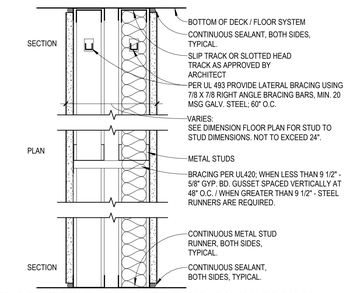


PARTITION TYPE C2: TWO METAL STUDS AND ONE LAYER OF 5/8" GYP. BOARD ON EACH SIDE AND ACOUSTICAL BATT INSULATION FULL WIDTH OF STUD, FULL HEIGHT

PARTITION TYPE C2

PARTITION SCHEDULE C2

	Type Mark										
WALL TYPE	Type	Stud #	F.R.	Insul	Wall Depth	Gyp Width	Fire Rating	UL Code	STC #	Comments
C21.0	C2	1	0	Yes	10"	5/8"	0HR			5 1/2" AIR SPACE
C23.0	C2	3	0	Yes	1'-2 1/2"	5/8"	0HR			6" AIR SPACE

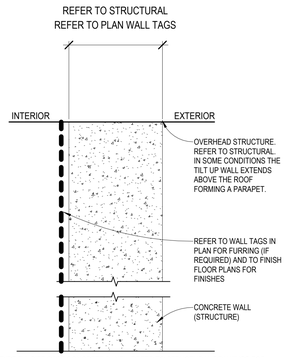


PARTITION TYPE TU: SITE CAST CONCRETE PANEL; REFER TO STRUCTURAL DRAWINGS FOR PANEL THICKNESS. SEE EXTERIOR ELEVATIONS FOR FINISHES AND INTERIOR SCHEDULE FOR FINISHES. JOINTS TO HAVE CONTINUOUS SEALANT AND BACKER RODS ON BOTH SIDES

PARTITION TYPE TU

PARTITION SCHEDULE TU

	Type Mark										
WALL TYPE	Type	Stud #	F.R.	Insul	Wall Depth	Gyp Width	Fire Rating	UL Code	STC #	Comments
TU					8"					
TU.1			1		8"		1HR			

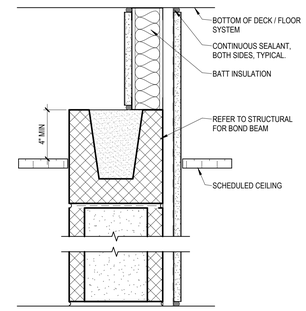


PARTITION TYPE M7: PARTIAL HEIGHT GROUT FILLED CMU TO ABOVE CLG., 7/8" MTL. FURRING CHANNELS WITH 5/8" GYP. BOARD ONE SIDE FULL HEIGHT.

PARTITION TYPE M7

PARTITION SCHEDULE M7

	Type Mark										
WALL TYPE	Type	Stud #	F.R.	Insul	Wall Depth	Gyp Width	Fire Rating	UL Code	STC #	Comments
M70.0	M7	0			9 1/8"	5/8"	0HR			
M70.1	M7	0	1		<varies>	5/8"	1HR			
M70.2	M7	0	1		9 1/8"	5/8"	2HR			

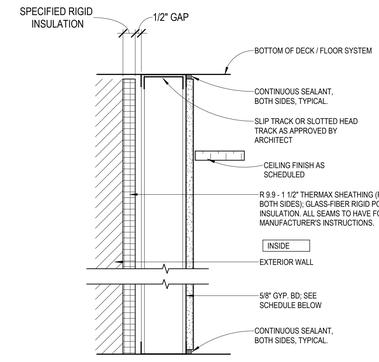


PARTITION TYPE F7: EXTERIOR WALL FURRING WITH CONTINUOUS INSULATION; METAL STUDS WITH ONE LAYER 5/8" GYP. BD. ON ONE SIDE.

PARTITION TYPE F7

PARTITION SCHEDULE F7

	Type Mark										
Wall Type	Type	Stud #	F.R.	Insul	Wall Depth	Gyp Width	Fire Rating	UL Code	STC #	Comments
F71.0	F7	1	0		1'-0 3/8"	5/8"				
F71.1	F7	1	1		1'-0 3/8"	5/8"	1HR			
F73.0	F7	3	0		1'-2 3/8"	5/8"				
F73.1	F7	3	1		1'-2 3/8"	5/8"	1HR			

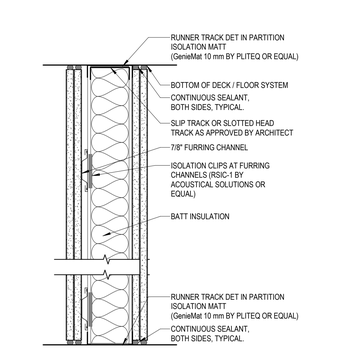


PARTITION TYPE B5: 20 GA METAL STUDS 16" O.C.; AND 7/8" FURRING CHANNELS WITH ISOLATION CLIPS AT 24" O.C. TWO LAYERS 5/8" BD. ON BOTH SIDES FILLED WITH 5 1/2" FIBERGLASS INSULATION FULL HEIGHT. ASSEMBLY BASED UPON ACOUSTICAL TEST No. NGC2018193

PARTITION TYPE B5

PARTITION SCHEDULE B5

	Type Mark										
Wall Type	Type	Stud #	F.R.	Insul	Wall Depth	Gyp Width	Fire Rating	UL Code	STC #	Comments
B53.0	B5	3	0	Yes	7"	5/8"	0HR		63	
B56.0	B5	6	0	Yes	9 3/8"	5/8"	0		63	

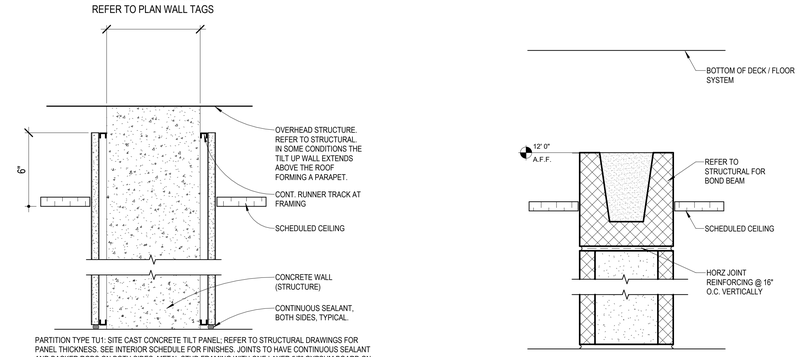

PARTITION TYPE TU1: SITE CAST CONCRETE TILT PANEL; REFER TO STRUCTURAL DRAWINGS FOR PANEL THICKNESS. SEE INTERIOR SCHEDULE FOR FINISHES. JOINTS TO HAVE CONTINUOUS SEALANT AND BACKER RODS ON BOTH SIDES. METAL STUD FRAMING WITH ONE LAYER 5/8" GYPSUM BOARD ON BOTH SIDES

PARTITION TYPE TU1


PARTITION SCHEDULE TU1

	Type Mark									
WALL TYPE	Type	Stud #	F.R.	Insul	Wall Depth	Gyp Width	Fire Rating	UL Code	STC #	Comments

PARTITION TYPE M5

PARTITION SCHEDULE M5

	Type Mark									
WALL TYPE	Type	Stud #	F.R.	Insul	Wall Depth	Gyp Width	Fire Rating	UL Code	STC #	Comments
M58.0	M5				7 5/8"		0HR			

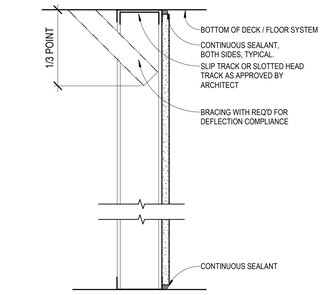


PARTITION TYPE F1: METAL STUDS WITH ONE LAYER OF 5/8" GYP BD.

PARTITION TYPE F1

PARTITION SCHEDULE F1

	Type Mark									
Wall Type	Type	Stud #	F.R.	Insul	Wall Depth	Gyp Width	Fire Rating	UL Code	STC #	Comments
F11.0	F1	1	0		2 1/4"	5/8"	0HR			
F13.0	F1	3	0		4 1/4"	5/8"	0HR			

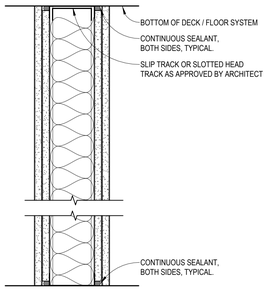

PARTITION TYPE B2: METAL STUDS WITH TWO LAYERS 5/8" GYP BD EACH SIDE AND FILLED WITH ACOUSTICAL BATT INSULATION FULL HEIGHT (RE: UL DESIGN).

PARTITION TYPE B2

PARTITION SCHEDULE B2

	Type Mark									
Wall Type	Type	Stud #	F.R.	Insul	Wall Depth	Gyp Width	Fire Rating	UL Code	STC #	Comments
B23.0	B2	3	0	Yes	6 1/8"	5/8"	0HR			

CLIENT

CITY OF RIVIERA BEACH
1481 West 15 Street
Riviera Beach, FL 33404

ARCHITECT OF RECORD

PGAL, Inc.
791 Park of Commerce Blvd.
Suite 400
Boca Raton, FL 33487
T 561 988 4002
www.pgal.com

CONSTRUCTION MANAGER/BUILDER

CORE CONSTRUCTION
1641 Worthington Rd
West Palm Beach
FL 33409

PUBLIC SAFETY CONSULTANT/ARCHITECT

JL2 ARCHITECTURE INC.
1678 Kingston Road
Longwood, FL
32750

REGISTRATION

Copyright © 2025

STATE OF FLORIDA JOBY L. BALINT AR0016653 REGISTERED ARCHITECT

JOBY L. BALINT, AIA AR-0016653

NOTE: ELECTRONIC COPIES SHALL HAVE BOTH SEAL AND VERIFIED DIGITAL SIGNATURE WITH DATE TO BE CONSIDERED SIGNED AND SEALED

DRAWING HISTORY

No.	DATE	DESCRIPTION
A	4/4/2025	100% Design Development
B	7/22/2025	50% Construction Documents
D	9/18/2025	90% Construction Documents
E	10/14/2025	90% Construction Documents/Permit Set

CONSULTANT

PROJECT STATUS
90% CONSTRUCTION DOCUMENTS/PERMIT SET

DATE OF ISSUE
10/14/2025

PROJECT NAME
RIVIERA BEACH POLICE DEPARTMENT

PROJECT LOCATION
2121 AVENUE S.
RIVIERA BEACH, FL
33404


PROJECT NUMBER
1007657.00

SHEET TITLE
PARTITION TYPES

SHEET NUMBER
A0.11

FILE NAME: Autodesk Docs://_1007657.00 - CORE - City of Riviera Beach D/1007657.00_RBPD_A_R24.rvt
DATE STAMP: 10/24/2025 1:31:13 PM


UL/cUL SYSTEM NO. W-L-4034
CABLE TRAY THROUGH 1-HR. OR 2-HR. GYPSUM WALL ASSEMBLY
F-RATING = 1-HR. OR 2-HR.
T-RATING = 0-HR.

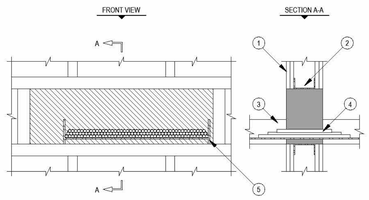

1. GYPSUM WALL ASSEMBLY (UL/cUL CLASSIFIED U400 SERIES) (1-HR. OR 2-HR. FIRE-RATING) (2-HR. SHOWN).
2. OPENING TO BE "FRAMED OUT" WITH LIGHTGAGE STEEL STUDS (MIN. 3-1/2" WIDE).
3. ALUMINUM OPEN LADDER CABLE TRAY (MAXIMUM SIZE : 24" x 4").
4. CABLES TO CONSNIST OF THE FOLLOWING :
   A. MAXIMUM 300 PAIR NO. 24 AWG TELEPHONE CABLE.
   B. MAXIMUM 500 KCMIL SINGLE CONDUCTOR POWER CABLE..
   C. MAXIMUM 3/8" DIAMETER FIBER-OPTIC CABLE.
   D. MAXIMUM 3/C NO. 12 AWG METAL-CLAD CABLE.
5. HILTI CP 620 FIRE FOAM INSTALLED FLUSH WITH BOTH SURFACES OF THE WALL :
   A. MINIMUM 4-3/4" THICKNESS, FOR A 1-HR. FIRE-RATING.
   B. MINIMUM 6" THICKNESS, FOR A 2-HR. FIRE-RATING.

NOTES:
1. MAXIMUM SIZE OF OPENING = 30" x 9".
2. ANNULAR SPACE = MINIMUM 0", MAXIMUM 5".
3. MAXIMUM AREA OF CABLES SHALL BE 45% OF CROSS-SECTIONAL AREA OF CABLE TRAY.
4. OPTIONAL - NOT SHOWN, HILTI FS 657 FIRE BLOCKS (CENTERED WITHIN WALL ASSEMBLY) MAY BE APPLIED IN A SINGLE LAYER ABOVE CABLES WITHIN CABLE TRAY (2" THICK x 8" WIDE x 5" DEEP).


UL/cUL SYSTEM NO. W-L-3065
CABLE BUNDLE THROUGH 1-HR. OR 2-HR. GYPSUM WALL ASSEMBLY
F-RATING = 1-HR. OR 2-HR.
T-RATING = 0-HR.

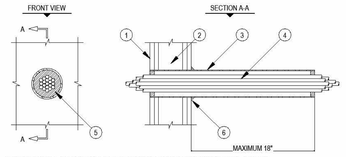

1. GYPSUM WALL ASSEMBLY (UL/cUL CLASSIFIED U300 OR U400 SERIES) (1-HR. OR 2-HR. FIRE-RATING) (2-HR. SHOWN).
2. (NOT SHOWN). WOOD STUDS TO CONSIST OF NOMINAL 2" x 4" LUMBER. STEEL STUDS TO BE MINIMUM 2-1/2" WIDE.
3. OPTIONAL : MAXIMUM 4" NOMINAL DIAMETER STEEL PIPE SLEEVE (SCHEDULE 5 OR HEAVIER) (SEE NOTE NO. 4 BELOW).
4. CABLE BUNDLE TO CONSIST OF ANY COMBINATION OF THE FOLLOWING :
   A. MAXIMUM 7/C NO. 12 AWG CABLE.
   B. MAXIMUM 25 PAIR NO. 24 AWG TELEPHONE CABLE.
   C. RG-59 COAXIAL CABLE.
   D. MAXIMUM 3/C NO. 8 AWG METAL-CLAD CABLE.
   E. MAXIMUM 3/C (WITH GROUND) NO. 8 AWG COPPER CONDUCTOR CABLE (ROMEX).
   F. MAXIMUM 5/8" DIAMETER FIBER-OPTIC CABLE.
5. MINIMUM 5/8" DEPTH HILTI FS-ONE INTUMESCENT FIRESTOP SEALANT, CP 601S ELASTOMERIC FIRESTOP SEALANT, OR CP 606 FLEXIBLE FIRESTOP SEALANT.
6. SEE NOTE NO. 4 BELOW.

NOTES:
1. MAXIMUM SIZE OF OPENING = 4".
2. ANNULAR SPACE = MINIMUM 1/4", MAXIMUM 3/4"
3. CABLES TO FILL MAXIMUM 45% OF CROSS-SECTIONAL AREA OF OPENING.
4. STEEL SLEEVE MAY BE FLUSH WITH WALL SURFACE OR EXTEND UP TO 10" BEYOND WALL SURFACE. WHEN SLEEVE IS EXTENDED BEYOND ONE OR BOTH SIDES OF WALL, APPLY MINIMUM 1/2" BEAD HILTI FS-ONE INTUMESCENT FIRESTOP SEALANT, CP 601S ELASTOMERIC FIRESTOP SEALANT, OR CP 606 FLEXIBLE FIRESTOP SEALANT TO WALL/SLEEVE INTERFACE.


UL/cUL SYSTEM NO. CAJ1226
METAL PIPE THROUGH A SLEEVE IN CONCRETE FLOOR/WALL OR BLOCK WALL
F RATING = 3-HR.
T RATING = 0-HR.
L RATING AT AMBIENT = LESS THAN 1 CFM/SQ. FT.
L RATING AT 400° F = 4 CFM/SQ. FT.

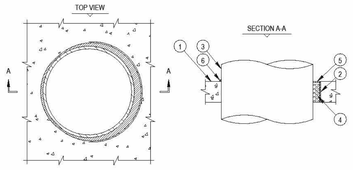

1. CONCRETE FLOOR OR WALL ASSEMBLY (3-HR FIRE-RATING):
   A. LIGHTWEIGHT OR NORMAL WEIGHT CONCRETE FLOOR OR WALL (MIN. 4-1/2" THICK).
   B. ANY UL/cUL CLASSIFIED CONCRETE BLOCK WALL.
2. OPTIONAL: MAXIMUM 32" NOMINAL DIAMETER STEEL PIPE SLEEVE (SCHEDULE 40 OR HEAVIER).
3. PENETRATING ITEM TO BE ONE OF THE FOLLOWING:
   A. MAXIMUM 30" NOMINAL DIAMETER STEEL PIPE (SCHEDULE 10 OR HEAVIER).
   B. MAXIMUM 30" NOMINAL DIAMETER CAST IRON PIPE.
   C. MAXIMUM 6" NOMINAL DIAMETER COPPER PIPE.
   D. MAXIMUM 6" NOMINAL DIAMETER STEEL CONDUIT.
   E. MAXIMUM 4" NOMINAL DIAMETER EMT.
4. MINIMUM 4" THICKNESS MINERAL WOOL (MIN. 4 PCF DENSITY) TIGHTLY PACKED.
5. MINIMUM 1/4" DEPTH HILTI FS-ONE INTUMESCENT FIRESTOP SEALANT.
6. MINIMUM 1/4" CROWN HILTI FS-ONE INTUMESCENT FIRESTOP SEALANT APPLIED AT POINT OF CONTACT.

NOTES:
1. MAXIMUM DIAMETER OF OPENING = 32".
2. ANNULAR SPACE = MINIMUM 0", MAXIMUM 1-7/8".
3. MINIMUM 1/4" DEPTH HILTI FS-ONE INTUMESCENT FIRESTOP SEALANT IS REQUIRED ON BOTH SIDES OF A WALL ASSEMBLY.


UL/cUL SYSTEM NO. CAJ6017
ELECTRICAL BUSWAY THROUGH CONCRETE FLOOR/WALL OR BLOCK WALL
F RATING = 3-HR.
T RATING = 0-HR.

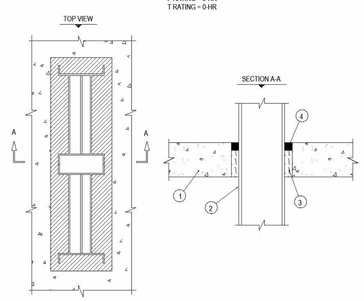

1. CONCRETE FLOOR OR WALL ASSEMBLY (3-HR FIRE-RATING):
   A. LIGHTWEIGHT OR NORMAL WEIGHT CONCRETE FLOOR OR WALL (MIN. 4-1/2" THICK).
   B. ANY UL/cUL CLASSIFIED CONCRETE BLOCK WALL.
   2. ELECTRICAL BUSWAY (NOMINAL 26" WIDE BY 6" DEEP, OR SMALLER) (1" SHAPED STEEL ENCLOSURE CONTAINING FACTORY MOUNTED ALUMINUM BARS RATED FOR 600V OR 4000A).
2. MINIMUM 3-1/2" THICKNESS MINERAL WOOL (MIN. 4 PCF DENSITY) TIGHTLY PACKED.
3. MINIMUM 1" DEPTH HILTI FS-ONE INTUMESCENT FIRESTOP SEALANT.

NOTES:
1. MAXIMUM AREA OF OPENING IS 224 SQUARE INCHES WITH A MAXIMUM DIMENSION OF 28 INCHES.
2. MINIMUM 1" DEPTH HILTI FS-ONE INTUMESCENT FIRESTOP SEALANT IS REQUIRED ON BOTH SIDES OF A WALL.

UL/cUL SYSTEM NO. F-A-1017
METAL PIPE THROUGH CONCRETE FLOOR OR CONCRETE OVER METAL DECKING
F-RATING = 3-HR.
T-RATING = 0-HR.

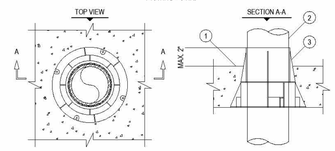

1. CONCRETE FLOOR ASSEMBLY (3-HR. FIRE-RATING) :
   A. LIGHTWEIGHT OR NORMAL WEIGHT CONCRETE FLOOR (MIN. 4-1/2" THICK).
   B. STEEL FLOOR UNIT/FLOOR ASSEMBLY - NORMAL WEIGHT CONCRETE FLOOR (MIN. 4-1/2" THICK) OVER METAL DECKING.
2. PENETRATING ITEM TO BE ONE OF THE FOLLOWING :
   A. MAXIMUM 8" NOMINAL DIAMETER STEEL PIPE (SCHEDULE 10 OR HEAVIER).
   B. MAXIMUM 4" NOMINAL DIAMETER CAST IRON PIPE.
   C. MAXIMUM 6" NOMINAL DIAMETER COPPER PIPE.
   D. MAXIMUM 8" NOMINAL DIAMETER STEEL CONDUIT.
   E. MAXIMUM 4" NOMINAL DIAMETER EMT.
3. HILTI CP 680 CAST-IN FIRESTOP DEVICE CAST OR GROUTED INTO CONCRETE FLOOR (SEE TABLE BELOW).

NOM. PIPE DIAMETER	PRODUCT DESCRIPTION
1-1/2" TO 2-1/2"	CP680 7/5/2.5"
3" TO 4"	CP680 110/4"
4" TO 6"	CP680 160/6"

NOTES:
1. FOR CONCRETE FLOOR OVER METAL DECKING APPLICATIONS, A CP 680 CAST-IN FIRESTOP DEVICE METAL DECK ADAPTER IS REQUIRED.
2. WHEN PIPE DIAMETER IS SMALLER THAN INDICATED ABOVE, A MIN. 1" THICKNESS HILTI CP 618 FIRESTOP PUTTY STICK SHALL BE APPLIED BETWEEN THE PIPE AND PERIPHERY OF HILTI CP 680 CAST-IN FIRESTOP DEVICE, FLUSH WITH TOP SURFACE OF DEVICE.
3. AS AN ALTERNATE TO HILTI CP 618, MINIMUM 4" THICKNESS MINERAL WOOL (MIN. 4 PCF DENSITY) MAY BE TIGHTLY PACKED INTO HILTI CP 680, FLUSH WITH TOP SURFACE OF DEVICE.

UL/cUL SYSTEM NO. W-L-1054
METAL PIPE THROUGH 1-HR. OR 2-HR. GYPSUM WALL ASSEMBLY
F-RATING = 1-HR. OR 2-HR.
T-RATING = 0-HR.
L-RATING AT AMBIENT = LESS THAN 1 CFM/SQ. FT.
L-RATING AT AMBIENT = LESS THAN 1 CFM/SQ. FT.
L-RATING AT 400°F = 4 CFM/SQ. FT.

1. GYPSUM WALL ASSEMBLY (UL/cUL CLASSIFIED U300 OR U400 SERIES) (1-HR. OR 2-HR. FIRE-RATING) (2-HR. SHOWN).
2. (NOT SHOWN). WOOD STUDS TO CONSNIST OF NOMINAL 2" x 4" LUMBER. STEEL STUDS TO BE MINIMUM 2-1/2" WIDE.
3. PENETRATING ITEM TO BE ONE OF THE FOLLOWING :
   A. MAXIMUM 30" DIAMETER STEEL PIPE (SCHEDULE 10 OR HEAVIER).
   B. MAXIMUM 30" DIAMETER CAST IRON PIPE.
   C. MAXIMUM 6" NOMINAL DIAMETER COPPER PIPE.
   D. MAXIMUM 8" NOMINAL DIAMETER STEEL CONDUIT.
   E. MAXIMUM 4" NOMINAL DIAMETER EMT.
4. HILTI FS-ONE HIGH PERFORMANCE INTUMESCENT FIRESTOP SEALANT :
   A. MINIMUM 5/8", FOR A 1-HR. FIRE-RATING.
   B. MINIMUM 1-1/4" DEPTH, FOR A 2-HR. FIRE-RATING.
5. MINIMUM 1/2" BEAD HILTI FS-ONE HIGH PERFORMANCE INTUMESCENT FIRESTOP SEALANT AT POINT OF CONTACT.

NOTES:
1. MAXIMUM DIAMETER OF OPENING :
   A. 32-1/4" FOR STEEL STUD WALLS.
   B. 14-1/2" FOR WOOD STUD WALLS.
2. ANNULAR SPACE = MINIMUM 0", MAXIMUM 2-1/2".


UL/cUL SYSTEM NO. F-A-3007
SINGLE CABLE OR BUNDLED CABLE THROUGH CONCRETE FLOOR OR CONCRETE OVER METAL DECKING
F-RATING = 3-HR.
T-RATING = 0-HR.

1. CONCRETE FLOOR ASSEMBLY (3-HR. FIRE-RATING) :
   A. LIGHTWEIGHT OR NORMAL WEIGHT CONCRETE FLOOR (MINIMUM 4-1/2" THICK).
   B. STEEL FLOOR UNIT/FLOOR ASSEMBLY - NORMAL WEIGHT CONCRETE FLOOR (MINIMUM 4-1/2" THICK) OVER METAL DECKING.
2. SINGLE CABLE OR BUNDLED CABLE CONSISTING OF ANY OF THE FOLLOWING :
   A. MAXIMUM 300 PAIR NO. 24 AWG TELEPHONE CABLE WITH PVC JACKET.
   B. MAXIMUM 500 KCMIL POWER CABLE WITH PVC JACKET.
   C. MAXIMUM 7/C NO. 12 AWG POWER CABLE WITH PVC JACKET.
   D. MAXIMUM (24 FIBER) 1/2" DIAMETER FIBER-OPTIC CABLE.
   E. MAXIMUM 3/C NO. 12 AWG METAL-CLAD CABLE.
3. HILTI CP 680 CAST-IN FIRESTOP DEVICE, CAST OR GROUTED INTO CONCRETE FLOOR (SEE TABLE BELOW).
4. MINIMUM 1" DEPTH HILTI CP 618 FIRESTOP PUTTY STICK APPLIED AROUND SINGLE CABLE OR CABLE BUNDLE. (SEE NOTE BELOW).

MAX. DIA OF CABLE BUNDLE	PRODUCT DESCRIPTION
2"	CP 680 7/5/2.5"
4-1/2"	CP 680 110/4"
6-1/2"	CP 680 160/6"

NOTE: AS AN ALTERNATE TO HILTI CP 618 FIRESTOP PUTTY STICK, MINIMUM 4" THICKNESS MINERAL WOOL (MIN. 4 PCF DENSITY) MAY BE TIGHTLY PACKED INTO HILTI CP 680, FLUSH WITH TOP SURFACE OF DEVICE.

UL/cUL SYSTEM NO. CAJ3095
SINGLE OR MULTIPLE CABLES THROUGH CONCRETE FLOOR/WALL OR BLOCK WALL
F RATING = 3-HR.
T RATING = 0-HR, 1/2-HR, & 3/4-HR.
(SEE U.L. FIRE RESISTANCE DIRECTORY VOL. 2)

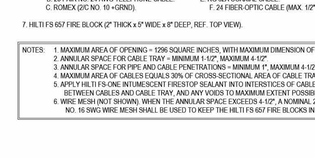

1. CONCRETE FLOOR OR WALL ASSEMBLY (3-HR FIRE-RATING):
   A. LIGHTWEIGHT OR NORMAL WEIGHT CONCRETE FLOOR (MIN. 2-1/2" THICK).
   B. LIGHTWEIGHT OR NORMAL WEIGHT CONCRETE WALL (MIN. 3" THICK).
   C. ANY UL/cUL CLASSIFIED CONCRETE BLOCK WALL.
2. OPTIONAL : MAXIMUM 6" NOMINAL DIAMETER STEEL PIPE SLEEVE (SCHEDULE 10 OR HEAVIER).
3. MAXIMUM 4" DIAMETER CABLE BUNDLE TO BE A COMBINATION OF ANY OF THE FOLLOWING:
   A. MAXIMUM 300 PAIR NO. 24 AWG TELEPHONE CABLE WITH PVC JACKET.
   B. MAXIMUM 500 KCMIL POWER CABLE WITH PVC JACKET.
   C. MAXIMUM 7/C NO. 12 AWG POWER CABLE WITH PVC JACKET.
   D. MAXIMUM (24 FIBER) 1/2" DIAMETER FIBER-OPTIC CABLE.
   E. MAXIMUM 3/C NO. 12 AWG METAL-CLAD CABLE.
4. MINIMUM 2" THICKNESS MINERAL WOOL (MIN. 4 PCF DENSITY) TIGHTLY PACKED.
5. MINIMUM 1/2" DEPTH HILTI FS-ONE INTUMESCENT FIRESTOP SEALANT.

NOTES:
1. MAXIMUM DIAMETER OF OPENING = 6".
2. CABLES TO FILL MINIMUM 25%, TO MAXIMUM 45% OF CROSS-SECTIONAL AREA OF OPENING.
3. STEEL FLOOR UNIT/FLOOR ASSEMBLY (NOT SHOWN)-THE FLOOR ASSEMBLY MAY ALSO CONSIST OF MINIMUM 2-1/2" CONCRETE OVER (1-1/2" TO 3" DEEP) FLUTED METAL DECK.
4. MINIMUM 1/2" DEPTH HILTI FS-ONE INTUMESCENT FIRESTOP SEALANT IS REQUIRED ON BOTH SIDES OF A WALL.


UL/cUL SYSTEM NO. CAJ4035
CABLE TRAY THROUGH CONCRETE FLOOR/WALL OR BLOCK WALL
F RATING = 3-HR.
T RATING = 0-HR.



1. CONCRETE FLOOR OR WALL ASSEMBLY (3-HR FIRE-RATING):
   A. LIGHTWEIGHT OR NORMAL WEIGHT CONCRETE FLOOR OR WALL (MIN. 4-1/2" THICK).
   B. ANY UL/cUL CLASSIFIED CONCRETE BLOCK WALL.
2. MAXIMUM 24"x4" ALUMINUM OR STEEL OPEN LADDER CABLE TRAY. (SEE NOTE NO. 4 BELOW)
3. CABLES TO BE A COMBINATION OF ANY OF THE FOLLOWING:
   A. MAXIMUM 300 PAIR NO. 24 AWG TELEPHONE CABLE.
   B. MAXIMUM 500 KCMIL SINGLE CONDUCTOR POWER CABLE.
   C. MAXIMUM (24 FIBER) 1/2" DIAMETER FIBER-OPTIC CABLE.
   D. MAXIMUM 3/C NO. 12 AWG METAL CLAD CABLE.
4. HILTI FS 657 FIRE BLOCK (2" THICK x 8" WIDE x 5" DEEP, REF. TOP VIEW).

NOTES:
1. MAXIMUM AREA OF OPENING = 270 SQUARE INCHES, WITH A MAXIMUM DIMENSION OF 30 INCHES.
2. ANNULAR SPACE = MINIMUM 1", MAXIMUM 4".
3. APPLY HILTI FS-ONE INTUMESCENT FIRESTOP SEALANT INTO INTERSTICES OF CABLES, BETWEEN CABLES AND CABLE TRAY, AND ANY VOIDS TO TO MAXIMUM EXTENT POSSIBLE.
4. MAXIMUM AREA OF CABLES SHALL BE 40% OF CROSS-SECTIONAL AREA OF CABLE TRAY.

UL/cUL SYSTEM NO. F-A-5015
INSULATED METAL PIPE THROUGH CONCRETE FLOOR OR CONCRETE OVER METAL DECKING
F-RATING = 2-HR.
T-RATING = 1/2-HR.

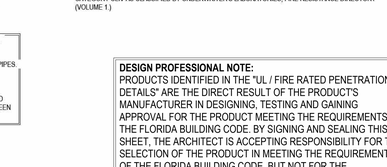


1. CONCRETE FLOOR ASSEMBLY (2-HR. FIRE-RATING):
   A. LIGHTWEIGHT OR NORMAL WEIGHT CONCRETE FLOOR (MIN. 2-1/2" THICK).
   B. STEEL FLOOR UNIT/FLOOR ASSEMBLY - NORMAL WEIGHT CONCRETE FLOOR (MIN. 2-1/2" THICK) OVER METAL DECKING.
2. PENETRATING ITEM TO BE ONE OF THE FOLLOWING (SEE TABLE BELOW):
   A. MAXIMUM 4" NOMINAL DIAMETER STEEL PIPE (SCHEDULE 10 OR HEAVIER).
   B. MAXIMUM 4" NOMINAL DIAMETER COPPER PIPE.
3. NOMINAL 3/4" THICK AB/PVC FLEXIBLE FOAM PIPE INSULATION.
4. HILTI CP 680 CAST-IN FIRESTOP DEVICE CAST OR GROUTED INTO CONCRETE FLOOR (SEE TABLE BELOW).

NOM. PIPE DIAMETER	AB/PVC THICKNESS	PRODUCT DESCRIPTION
1"	3/4"	CP680 7/5/2.5"
2"	3/4"	CP680 110/4"
4"	3/4"	CP680 160/6"

NOTE: FOR CONCRETE FLOOR OVER METAL DECKING APPLICATIONS, A CP 680 METAL DECK ADAPTER IS REQUIRED.


U.L. SYSTEM NO. WL2075
ENT THROUGH 1-HR. OR 2-HR. GYPSUM WALL ASSEMBLY
F RATING = 1-HR. AND 2-HR.
T RATING = 0-HR. AND 2-HR. (FOR 1-HR. AND 2-HR. WALLS, RESPECTIVELY)
L RATING AT AMBIENT = LESS THAN 1 CFM/SQ. FT.
L RATING AT 400°F = 4 CFM/SQ. FT.

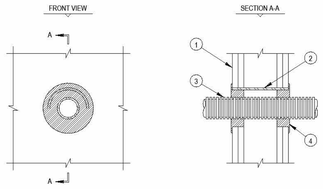

1. GYPSUM WALL ASSEMBLY (U.L. CLASSIFIED U300 OR U400 SERIES) (1-HR OR 2-HR FIRE-RATING) (2-HR SHOWN).
2. OPTIONAL: MAXIMUM 4" NOMINAL DIAMETER STEEL PIPE SLEEVE (SCHEDULE 40 OR THINNER).
3. MAXIMUM 2" NOMINAL DIAMETER ENT.
4. HILTI FS-ONE INTUMESCENT FIRESTOP SEALANT:
   A. MINIMUM 5/8" DEPTH, FOR A 1-HR FIRE-RATING.
   B. MINIMUM 1-1/4" DEPTH, FOR A 2-HR FIRE-RATING.

NOTES:
1. MAXIMUM DIAMETER OF OPENING = 4"
2. ANNULAR SPACE = 3/4".

UL/cUL SYSTEM NO. F-A-5016
INSULATED METAL PIPE THROUGH CONCRETE FLOOR OR CONCRETE OVER METAL DECKING
F-RATING = 3-HR.
T-RATING = 3/4-HR. AND 1-HR.

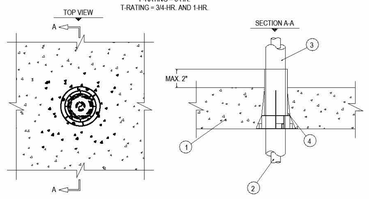


1. CONCRETE FLOOR ASSEMBLY (3-HR. FIRE-RATING) :
   A. LIGHTWEIGHT OR NORMAL WEIGHT CONCRETE FLOOR (MIN. 4-1/2" THICK).
   B. STEEL FLOOR UNIT/FLOOR ASSEMBLY - NORMAL WEIGHT CONCRETE FLOOR (MIN. 4-1/2" THICK) OVER METAL DECKING.
2. PENETRATING ITEM TO BE ONE OF THE FOLLOWING (SEE TABLE BELOW) :
   A. MAXIMUM 4" NOMINAL DIAMETER STEEL PIPE (SCHEDULE 10 OR HEAVIER).
   B. MAXIMUM 4" NOMINAL DIAMETER COPPER PIPE.
3. NOMINAL 3/4" THICK AB/PVC FLEXIBLE FOAM PIPE INSULATION.
4. HILTI CP 680 CAST-IN FIRESTOP DEVICE CAST OR GROUTED INTO CONCRETE FLOOR (SEE TABLE BELOW).

NOM. PIPE DIAMETER	AB/PVC THICKNESS	PRODUCT DESCRIPTION
2"	3/4"	CP680 110/4"
4"	3/4"	CP680 160/6"

NOTE: FOR CONCRETE FLOOR OVER METAL DECKING APPLICATIONS, A CP 680 METAL DECK ADAPTER IS REQUIRED.


UL/cUL SYSTEM NO. CAJ8056
MULTIPLE PENETRATING ITEMS THROUGH CONCRETE FLOOR/WALL OR BLOCK WALL
F-RATING = 3-HR. L-RATING AT AMBIENT = 5 CFM/SQ. FT.
T-RATING = 0-HR. L-RATING AT 400°F = 2 CFM/SQ. FT.

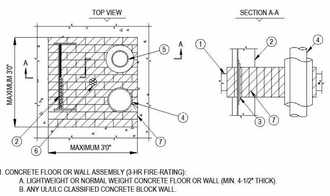

1. CONCRETE FLOOR OR WALL ASSEMBLY (3-HR FIRE-RATING):
   A. LIGHTWEIGHT OR NORMAL WEIGHT CONCRETE FLOOR OR WALL (MIN. 4-1/2" THICK).
   B. ANY UL/cUL CLASSIFIED CONCRETE BLOCK WALL.
2. MINIMUM 18" x 6" ALUMINUM OR STEEL OPEN LADDER CABLE TRAY.
3. ANY COMBINATION OF THE FOLLOWING CABLES MAY BE USED WITHIN THE CABLE TRAY (SEE NOTE NO. 4 BELOW):
   A. 7/C NO. 12 AWG COPPER CONDUCTOR CABLE.
   B. MAX. 500 KCMIL SINGLE CONDUCTOR CABLE.
   C. MAX. 300 PAIR NO. 24 AWG TELEPHONE CABLE.
   D. 24 FIBER-OPTIC CABLE (MAX. 1/2" DIAMETER).
4. PENETRATING ITEMS TO BE ANY OF THE FOLLOWING: MAXIMUM 6" NOMINAL DIAMETER STEEL PIPE OR STEEL CONDUIT; MAXIMUM 6" NOMINAL DIAMETER CAST IRON PIPE; OR MAXIMUM 4" NOMINAL DIAMETER COPPER PIPE OR EMT.
5. MAXIMUM 1-1/2" GLASS FIBER INSULATION.
6. MAXIMUM 2" CABLE BUNDLE TO BE A COMBINATION OF ANY OF THE FOLLOWING:
   A. 7/C NO. 12 AWG CABLE.
   B. 25 PAIR NO. 24 AWG TELEPHONE CABLE.
   C. ROMEX (2/C NO. 10 +GRND).
   D. 3/C NO. 8 ALUMINUM CLAD CABLE.
   E. RG 62A COAXIAL CABLE.
   F. 24 FIBER-OPTIC CABLE (MAX. 1/2" DIA.).
7. HILTI FS 657 FIRE BLOCK (2" THICK x 5" WIDE x 8" DEEP, REF. TOP VIEW).

NOTES:
1. MAXIMUM AREA OF OPENING = 1296 SQUARE INCHES, WITH MAXIMUM DIMENSION OF 36 INCHES
2. ANNULAR SPACE FOR CABLE TRAY = MINIMUM 1-1/2", MAXIMUM 4-1/2".
3. ANNULAR SPACE FOR PIPE AND CABLE PENETRATIONS = MINIMUM 1", MAXIMUM 4-1/2".
4. MAXIMUM AREA OF CABLES EQUALS 30% OF CROSS-SECTIONAL AREA OF CABLE TRAY.
5. APPLY HILTI FS-ONE INTUMESCENT FIRESTOP SEALANT INTO INTERSTICES OF CABLES, BETWEEN CABLES AND CABLE TRAY, AND ANY VOIDS TO MAXIMUM EXTENT POSSIBLE.
6. WIRE MESH (NOT SHOWN). WHEN THE ANNULAR SPACE EXCEEDS 4-1/2", A NOMINAL 2 IN. SQ., NO. 16 SWG WIRE MESH SHALL BE USED TO KEEP THE HILTI FS 657 FIRE BLOCKS IN PLACE.

UL/cUL SYSTEM NO. W-L-8013
MULTIPLE PENETRATIONS THROUGH 1-HR. OR 2-HR. GYPSUM WALL ASSEMBLY
F-RATING = 1-HR. OR 2-HR. L-RATING AT AMBIENT = 5 CFM/SQ. FT.
T-RATING = 0-HR. L-RATING AT 400°F = 2 CFM/SQ. FT.

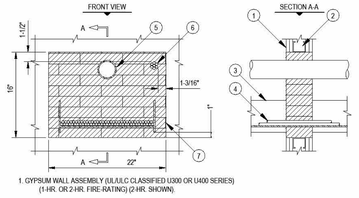

1. GYPSUM WALL ASSEMBLY (UL/cUL CLASSIFIED U300 OR U400 SERIES) (1-HR. OR 2-HR. FIRE-RATING) (2-HR. SHOWN).
2. (NOT SHOWN). WOOD STUDS TO CONSIST OF NOMINAL 2" x 4" LUMBER. STEEL STUDS TO BE MINIMUM 2-1/2" WIDE.
3. OPEN LADDER CABLE TRAY (MAXIMUM 18" x 6", STEEL OR ALUMINUM).
4. ANY OF THE FOLLOWING CABLES MAY BE USED WITH MAXIMUM 30% FILL OF CABLE TRAY :
   A. MAXIMUM 350 KCMIL SINGLE CONDUCTOR POWER CABLE.
   B. MAXIMUM 7/C NO. 12 AWG COPPER CONDUCTOR CABLE.
   C. MAXIMUM 100 PAIR NO. 24 AWG TELEPHONE CABLE.
5. MAX. 3" NOMINAL DIAMETER PVC PLASTIC PIPE (SCHEDULE 40) (CLOSED OR VENTED PIPING SYSTEM) (SEE NOTE NO. 1 BELOW).
6. MAXIMUM 1-1/2" DIAMETER CABLE BUNDLE TO CONSIST OF ANY OF THE FOLLOWING :
   A. FIBER-OPTIC CABLE (24 FIBER).
   B. RG 59 COAXIAL CABLE.
   C. MAX. 25 PAIR NO. 24 AWG TELEPHONE CABLE.
   D. MAX. 7/C NO. 12 AWG COPPER CONDUCTOR.
7. HILTI FS 657 FIRE BLOCKS (2" THICK x 8" WIDE x 5" DEEP, REFERENCE : FRONT VIEW).

NOTES:
1. (NOT SHOWN). PENETRATING ITEMS MAY ALSO INCLUDE A MAX. 6" NOM. DIA. STEEL PIPE, MAX. 6" NOM. DIA. STEEL CONDUIT, MAX. 4" NOM. DIA. COPPER PIPE, OR MAX. 4" NOM. DIA. EMT.
2. (NOT SHOWN): MAX. 1-1/2" CLASS-FIBER INSULATION MAY BE USED ON ANY OR ALL METALLIC PIPES.
3. ANNULAR SPACE = MINIMUM 1", MAXIMUM 5-1/4".
4. APPLY HILTI FS-ONE INTUMESCENT FIRESTOP SEALANT IN ANY VOID THAT MAY EXIST (AROUND PENETRANTS, INTO INTERSTICES OF CABLES, BETWEEN CABLES AND CABLE TRAY, OR BETWEEN FIRE BLOCKS) TO MAXIMUM EXTENT POSSIBLE.

GENERAL UL ASSEMBLY NOTES:

1. REFER TO THE SPECIFICATIONS AND CODE ANALYSIS FOR QUALITY CONTROL REQUIREMENTS, REFER TO THE QUALITY CONTROL PORTION OF THE SPECIFICATION.
2. DETAILS SHOWN ARE TYPICAL DETAILS. IF FIELD CONDITIONS DO NOT MATCH REQUIREMENTS OF TYPICAL DETAILS SHOWN, APPROVED ALTERNATE DETAILS SHALL BE SUBMITTED TO THE ARCHITECT FOR APPROVAL. FIELD CONDITIONS AND DIMENSIONS NEED TO BE VERIFIED FOR COMPLIANCE WITH THE CURRENT APPROVED UL ASSEMBLIES.

   DETAILS SHALL INCLUDE BUT NOT LIMITED TO THE FOLLOWING:
   * MINIMUM AND MAXIMUM WIDTH OF JOINTS
   * TYPE AND THICKNESS OF FIRE-RATED CONSTRUCTION.
   * THE MINIMUM ASSEMBLY RATING OF THE FIRESTOP
   * ASSEMBLY SHALL MEET OR EXCEED THE HIGHEST RATING OF THE ADJACENT CONSTRUCTION.

3. IF ALTERNATE DETAILS MATCHING THE FIELD CONDITIONS ARE NOT AVAILABLE, MANUFACTURER'S ENGINEERING JUDGMENT DRAWINGS ARE ACCEPTABLE AND TO BE APPROVED BY THE AHJ. DRAWINGS SHALL FOLLOW THE INTERNATIONAL FIRESTOP COUNCIL (IFC) GUIDELINES FOR EVALUATING FIRESTOP SYSTEMS ENGINEERING JUDGMENTS.
4. REFERENCES:
   * CURRENT FLORIDA BUILDING CODE - BUILDING CH. 7
   * 2016 UNDERWRITER'S LABORATORIES FIRE RESISTANCE DIRECTORY, VOLUMES 1, 2A, 2B &
   * CURRENT FLORIDA FIRE PREVENTION CODE (NFPA 1 AND NFPA 101 AS MODIFIED BY FLORIDA)
   * NFPA 70 - NATIONAL ELECTRIC CODE
   * ALL GOVERNING LOCAL AND REGIONAL BUILDING CODES
5. FIRESTOP SYSTEM INSTALLATION MUST MEET REQUIREMENTS OF ASTM E-814 (UL 1479) TESTED ASSEMBLIES THAT PROVIDE A FIRE RATING EQUAL TO THAT OF CONSTRUCTION BEING PENETRATED.
6. ALL RATED THROUGH-PENETRATION ASSEMBLIES SHALL BE PROMINENTLY LABELED WITH THE FOLLOWING INFORMATION PER CHAPTER 7 OF THE FLORIDA BUILDING CODE (FBC):
   * ATTENTION: FIRE RATED ASSEMBLY
   * UL SYSTEM #
   * PRODUCT(S) USED
   * HOURLY RATING (F-RATING)
   * INSTALLATION DATE
7. FOR OUTLET BOXES REQUIRING PROTECTION, USE ONLY WALL OPENING PROTECTIVE MATERIALS, CATEGORY CLIV AS CLASSIFIED BY UNDERWRITER'S LABORATORIES, FIRE RESISTANCE DIRECTORY (VOLUME 1.)

DESIGN PROFESSIONAL NOTE:
PRODUCTS IDENTIFIED IN THE "UL / FIRE RATED PENETRATION DETAILS" ARE THE DIRECT RESULT OF THE PRODUCT'S MANUFACTURER IN DESIGNING, TESTING AND GAINING APPROVAL FOR THE PRODUCT MEETING THE REQUIREMENTS OF THE FLORIDA BUILDING CODE. BY SIGNING AND SEALING THIS SHEET, THE ARCHITECT IS ACCEPTING RESPONSIBILITY FOR THE SELECTION OF THE PRODUCT IN MEETING THE REQUIREMENTS OF THE FLORIDA BUILDING CODE, BUT NOT FOR THE RESPONSIBILITY OF THE PRODUCT ITSELF.

CLIENT

CITY OF RIVIERA BEACH
1481 West 15 Street
Riviera Beach, FL 33404

ARCHITECT OF RECORD

PGAL, Inc.
791 Park of Commerce Blvd.
Suite 400
Boca Raton, FL 33487
T 561 988 4002
www.pgal.com

CONSTRUCTION MANAGER/BUILDER

CORE CONSTRUCTION
1641 Worthington Rd
West Palm Beach
FL 33409

PUBLIC SAFETY CONSULTANT/ARCHITECT


JL2 ARCHITECTURE INC.
1678 Kingston Road
Longwood, FL
32750

REGISTRATION


Copyright © 2025

STATE OF FLORIDA
JOEY L. BALINT
REGISTERED ARCHITECT
AR0016653


JOEY L. BALINT, AI

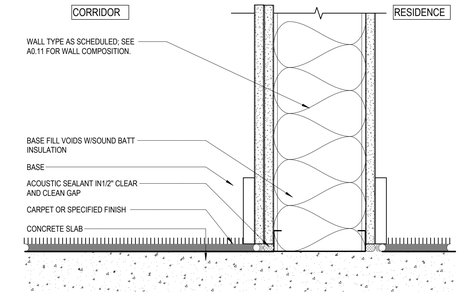


BASE DETAIL 3" = 1'-0" **4**

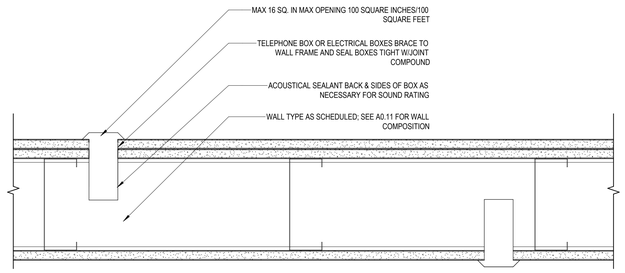


ELECTRICAL J-BOX SPACING (ACOUSTICAL REQUIREMENT) 3" = 1'-0" **7**

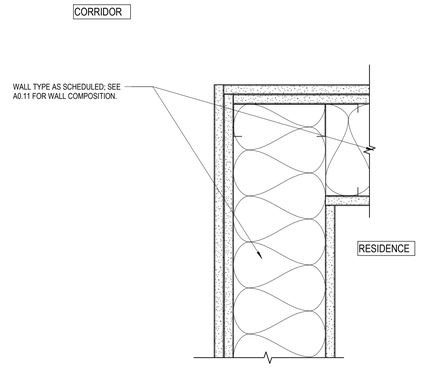


CORNER DETAIL 3" = 1'-0" **3**

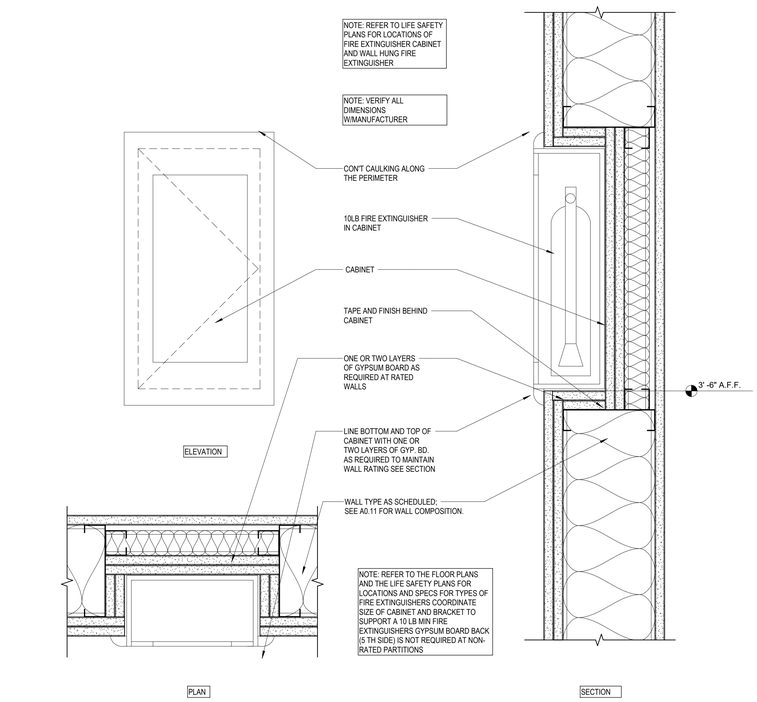


DETAIL AT RECESSED FIRE CABINET 3" = 1'-0" **8**

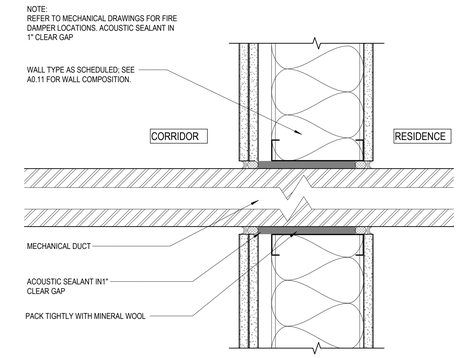


NON RATED MECHANICAL PENETRATION 3" = 1'-0" **6**

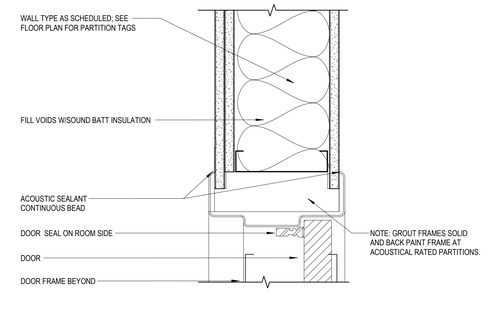

DOOR HEAD DETAIL 3" = 1'-0" **2**

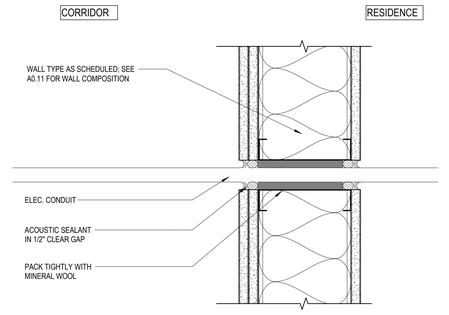

NON RATED ELECTRICAL PENETRATION 3" = 1'-0" **5**

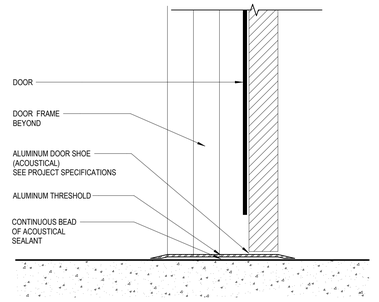

THRESHOLD DETAIL 3" = 1'-0" **1**

FILE NAME: Autodesk Docs://. 1007657.00 - CORE - City of Riviera Beach D/1007657.00_RBPD_A_R24.rvt
DATE STAMP: 10/24/2025 1:31:21 PM

CLIENT

CITY OF RIVIERA BEACH
1481 West 15 Street
Riviera Beach, FL 33404

ARCHITECT OF RECORD

PGAL, Inc.
791 Park of Commerce Blvd.
Suite 400
Boca Raton, FL 33487
T 561 988 4002
www.pgal.com

CONSTRUCTION MANAGER/BUILDER

CORE CONSTRUCTION
1641 Worthington Rd
West Palm Beach
FL 33409

PUBLIC SAFETY CONSULTANT/ARCHITECT

JL2 ARCHITECTURE INC.
1678 Kingston Road
Longwood, FL
32750

REGISTRATION

Copyright © 2025

STATE OF FLORIDA JOBY L. BALINT AR0016653 REGISTERED ARCHITECT

JOBY L. BALINT, AIA AR-0016653

NOTE: ELECTRONIC COPIES SHALL HAVE BOTH SEAL AND VERIFIED DIGITAL SIGNATURE WITH DATE TO BE CONSIDERED SIGNED AND SEALED

DRAWING HISTORY

№	DATE	DESCRIPTION
A	4/4/2025	100% Design Development
D	9/18/2025	90% Construction Documents
E	10/14/2025	90% Construction Documents/Permit Set

CONSULTANT

PROJECT STATUS
90% CONSTRUCTION DOCUMENTS/PERMIT SET

DATE OF ISSUE
10/14/2025

PROJECT NAME
RIVIERA BEACH POLICE DEPARTMENT

PROJECT LOCATION
2121 AVENUE S.
RIVIERA BEACH, FL 33404

PROJECT NUMBER
1007657.00

SHEET TITLE
TYPICAL PARTITION DETAILS

SHEET NUMBER
A0.16

GENERAL INTERIOR FINISH NOTES:

- COVER ALL EXPOSED EXTERIOR MILLWORK SURFACES WITH WOOD VENEER
- ALL INTERIOR FACES OF CABINETS AND ADJUSTABLE SHELVING WITHIN CABINETS TO BE WHITE MELAMINE UNLESS NOTED OTHERWISE.
- ALL MILLWORK SHELVES SHALL BE ADJUSTABLE. PROVIDE AN ADJUSTABLE SHELF IN ALL UPPER MILLWORK, UNLESS OTHERWISE NOTED.
- FILL ALL JOINTS BETWEEN MILLWORK AND ALL HORIZONTAL AND VERTICAL SURFACES WITH CAULK TO MATCH ADJACENT SURFACES.
- FIELD VERIFY ALL OVERALL DIMENSIONS PRIOR TO FABRICATION AND INSTALLATION OF MILLWORK.
- VERIFY EQUIPMENT CLEARANCES PRIOR TO FABRICATION AND INSTALLATION OF MILLWORK.
- CONTRACTOR TO REVIEW ALL PLANS (ARCHITECTURAL, PLUMBING, MECHANICAL, AND ELECTRICAL) WITH SUBCONTRACTORS AS IT RELATES TO THE INSTALLATION AND FIELD COORDINATION OF PHONE, ELECTRICAL OUTLETS, DATA, CLEANOUTS, THERMOSTAT, FLOOR DRAINS, ACCESS TO VALVES, EQUIPMENT, ETC. THAT MAY OCCUPY THE SAME SPACE AS THE MILLWORK & ADJUST AS NECESSARY. REVIEW CHANGES WITH ARCHITECT.
- USE LOW VOC MATERIALS WHERE POSSIBLE.
- ALL EXPOSED PIPES UNDER SINKS SHALL BE INSULATED AND CONFIGURED TO PROTECT AGAINST CONTACT.
- INSTALL ALL INTERIOR FINISHES PER MANUFACTURER'S INSTRUCTIONS.
- ALL MILLWORK SUBSTRATE AND SHELVING TO BE MARINE GRADE PLYWOOD IN WET AREAS, UNLESS NOTED OTHERWISE.
- WHERE TBD IS NOTED, ARCHITECT TO CHOOSE FROM MANUFACTURER'S FULL RANGE OF COLOR AND FINISHES.
- PROVIDE HEAVY DUTY ADA COMPLIANT TRANSITION STRIP WHERE FLOORING CHANGES.
- ALL WALLS TO RECEIVE (1) COAT PRIMER AND (2) COATS PAINT, SATIN FINISH U.N.O.
- REFER TO ELEVATION SHEETS FOR ADDITIONAL FINISH INFORMATION.
- ALL FINISHES TO MEET OR EXCEED CLASS "A" FLAME RATING U.N.O.
- ALL GYPSUM BOARD CEILINGS TO RECEIVE FLAT FINISH PT01 U.N.O.
- REFER TO FINISH SCHEDULE ON A0.20 FOR MORE INFORMATION.
- ALL CHANGES IN FLOOR MATERIAL BETWEEN ROOMS SHALL OCCUR AT THE CENTER LINE OF THE DOOR UNLESS NOTED OTHERWISE.
- ALL PAINT SHALL BE APPLIED IN ACCORDANCE TO THE MANUFACTURER'S SPECIFICATIONS FOR THE PARTICULAR SURFACE.
- DO NOT SCALE DRAWINGS, CONTACT THE ARCHITECT IN WRITING FOR CLARIFICATIONS OR MISSING DIMENSIONS.
- CONTRACTOR SHALL NOTIFY THE ARCHITECT OF ANY DISCREPANCY, INACCURACY OR CONFLICTING INFORMATION IN WRITING BEFORE EXECUTION OF WORK.
- CONTRACTOR SHALL FIELD VERIFY ALL EXISTING CONDITIONS PRIOR TO COMMENCING WORK.
- REFER TO WALL TYPE SCHEDULE ON SHEETS A0.10 FOR ADDITIONAL INFORMATION.
- ALL PAINT SHALL BE APPLIED IN ACCORDANCE TO THE MANUFACTURER'S SPECIFICATIONS FOR THE PARTICULAR SURFACE. ALL WALLS TO RECEIVE (1) COAT PRIMER AND (2) COATS PAINT, EGGSHELL FINISH AT WALLS, FLAT FINISH AT CEILINGS AND SEMI-GLOSS FINISH AT HOLLOW METALS.
- ALL FLOORING TO BE WALL TO WALL UNDER CABINETS AND MILLWORK TYP.
- REFER TO SHEET A0.20 FOR ALL FLOOR TRANSITIONS.
- CONTRACTOR SHALL FIELD COORDINATE LOCATION, SIZE, TYPE OF BLOCKING FOR INSTALLATION OF SIGNAGE, PLUMBING FIXTURES, MILLWORK, ETC.. ALL CONCEALED WOOD BE FIRE RETARDANT TREATED (F.R.T).
- S.O.G. TO BE CLEANED AND PREP PER MANUFACTURER'S INSTRUCTION FOR FLOORING FINISH, INCLUDING MOISTURE TESTING. PROVIDE CRACK MITIGATION AND MOISTURE MITIGATION PER FLOORING MANUFACTURER REQUIREMENTS.
- COMBUSTIBLE MATERIALS SHALL COMPLY WITH FBC - BUILDING SECTION 805
- REFER TO REFLECTED CEILING PLANS FOR CEILING TYPES AND SPECIFICATIONS.

Tag	Spec'd by	Type	Manufacturer	Product	Color	Texture/Finish	Size	Misc.	Contact/Rep	Location	Comment
Div. 03	**CONCRETE**										
SC01		Concrete (Sealed)	AmeriPolish	SR2 Concrete Sealer Solvent Based	Clear				MARIEL BASURCO, 954-649-4108		
Div. 05	**METALS**										
SST01		Stainless Steel				No. 4 Brushed Finish					
06 4100	**ARCHITECTURAL WOOD CASEWORK**										
PL01		High-Pressure Laminate	LAMIN ART		3122-E NATURAL PEARWOOD	FINE GRAIN			NICHOLE SANTANA 786-714-4588		
PL02		High-Pressure Laminate	LAMIN ART		4005 -P MIDNIGHT	PRISM			NICHOLE SANTANA 786-714-4588		
PL03		High-Pressure Laminate	WILSONART		7946 ASIAN NIGHT	18 LINEARITY			AT SLOAN LAVATORY: MOONA WHITICE 954-899-8365		Interior woodwork. Sustainably sourced (i.e. FSC Certified Wood) or regionally manufactured from abundant species.
06 4200	**WOOD PANELING**										
WD01		Acoustic Plank Wood Ceilings and Walls	CERTAINTEED	Reconstituted Quartered Veneers, SOLO GROOVED - G3, 3320G3	QUARTERED BLONDE RQB0		2MM GROOVE, 32MM O.C. (SOLO 32), 7-9/16" x 96" x 11/16"	.85 NRC WITH 1" BLACK ACOUSTIC BATT INSULATION ABOVE, OWENS CORNING...	Maggie Coppola, 352-238-8709		PROVIDE 4" HORIZONTAL ACOUSTIC PLANK PERIMETER TRIM WITH MATCHING VENEERED FINISH
WD		Architectural Doors	VT Industries	LAMINATE CLAD	TO MATCH PL01	FINE GRAIN			DOUG BACHAND 919-452-3716		
09 3000	**TILING**										
T01		Porcelain Tile	Daltile	Rigid Clay	Rock RC12	Rectangle Plateau-Matte	12 X 24 X10.5 mm	PROVIDE 3X24 BULLNOSE TRIM, Grout Color: Laticrete TBD			10% of total project not to exceed 4 boxes shall be provided as attic stock
T02		Porcelain PAVER	Daltile	ASSEMBLY	PROXY	Matte	30X30X3/8	Grout Color: Laticrete TBD	Ann Nathanson, 954-543-0010		10% of total project not to exceed 4 boxes shall be provided as attic stock
T03		Ceramic Tile	Garden State Tile	Dimensions	Ink Divide	Glossy					
T04		Ceramic Tile	Daltile	Rigid Clay	Rock RC12	Rectangle Ridge - Matte	12 x 24 x 10.5 mm				
T05		Porcelain Tile	Garden State Tile	Tribeca	Dust Blue	Matte					
WB02		metal Cove Base	Schluter	DILEX AHKA	ANODIZED NICKEL	SATIN			ROSANNA RUIZ 786-858-0010		
09 5100	**ACOUSTICAL CEILINGS**										
GWB		Painted Gypsum Board			PAINTED TO MATCH PT01						
ACP01		Acoustic Ceiling	ROCKFON	ALASKA SQUARE LAY IN	White	non-directional	2'x2', 3/4"	4000 TEMPRA SQ 9/16 SUSPENSION SYSTEM	KAYLA SELLERS 770-694-9710		NRC .90
ACP02		Acoustic Ceiling	ROCKFON	ALASKA SQUARE LAY IN	White	non-directional	2'x4', 3/4"	200 SQ 15/16" SUSPENSION SYSTEM	KAYLA SELLERS 770-694-9710		
ACP03		ACOUSTIC CEILING (W)	ROCKFON	PACIFIC SQUARE LAY IN	White	non-directional	2'x2', 1/2"	4000 TEMPRA SQ 9/16 SUSPENSION SYSTEM	KAYLA SELLERS 770-694-9712		NRC .60
ACP04		Acoustic Ceiling	ROCKFON	KORAL SQUARE LAY IN	White	non-directional	2'x2', 5/8"	4000 TEMPRA SQ 9/16 SUSPENSION SYSTEM	KAYLA SELLERS 770-694-9710		NRC .85
AC02		Acoustic BAFFLE	LUMENWERX	SQUERO PENDANT ACOUSTIX BLANK	GREIGE, CANOPY ALUM		8" H X VARIES - COORDINATE WITH ASSOCIATED PENDANT LIGHT FIXTURE	AIRCRAFT CABLE SUSPENSION	DARYL HAUGHN, 561-504-0772	SEE REFLECTED CEILING PLAN FOR LOCATIONS (A3 Series)	
09 6500	**RESILIENT FLOORING**										
AVCT		Anti-Static Vinyl Composite Tile								2nd Floor I.T. Data Room	
LVT01		Luxury Vinyl Tile	MILLIKEN	MESA	TIERRA, VOLCANO TIE67	NON-PVC	7X48	PROVIDE COORDINATING TRANSITION STRIPS FROM ROPPE, 193 BLACK BROWN	ALICE BETHEA, alice.bethea@milliken.com		ASHLAR INSTALL PATTERN
R01		RUBBER ROLL	ECO SURFACES	ECONIGHTS	Big Bang Blue 629A		8MM X 48" X 25 LF ROLL				
R02		RUBBER RISER/TREAD	ROPPE	#95 hammered design with riser, includes adjustable nosing	193 Black Brown				JUAN PEREZ 561-371-1218		
RB01		Resilient Wall Base	Roppe	Pinnacle Rubber Base, Standard Toe	193 Black Brown		6" H	Preformed inside/outside corners	JUAN PEREZ 561-371-1218		
09 6623	**RESINOUS MATRIX TERRAZZO FLOORING**										
TZ01		Terrazzo Flooring	Sherwin Williams	Decorative Troweled Mortar Flooring	SW20-1050TZ		5/8" Thick	PROVIDE EXPANSION JOINT 25' OC MINIMUM	MARIEL BASURCO, 954-649-4108		
TZ02		Terrazzo Flooring	Sherwin Williams	Decorative Troweled Mortar Flooring	SW40-1008TZ		5/8" Thick	PROVIDE EXPANSION JOINT 25' OC MINIMUM	MARIEL BASURCO, 954-649-4108		
TZB01		Terrazzo Base, Integral Cove	Sherwin Williams	Decorative Troweled Mortar Flooring	SW20-1050TZ		6" H	PROVIDE EXPANSION JOINT 25' OC MINIMUM	MARIEL BASURCO, 954-649-4108		Integral base typical at all terrazzo flooring locations
TZB02		Terrazzo Base, Integral Cove	Sherwin Williams	Decorative Troweled Mortar Flooring	SW40-1008TZ		6" H	PROVIDE EXPANSION JOINT 25' OC MINIMUM	MARIEL BASURCO, 954-649-4108		Integral base typical at all terrazzo flooring locations
09 6723	**RESINOUS FLOORING**										
EP01		EPOXY FLOOR	Sherwin Williams	Resuflor™ DSS	MIDNIGHT SKY			PROVIDE 6" INTEGRAL BASE	MARIEL BASURCO, 954-649-4108		
EP02		**High Performance...**	Sherwin Williams	Resuflor™	Sandy Beige (78)			PROVIDE 6" INTEGRAL BASE	MARIEL BASURCO, 954-649-4108		
EP03		QUARTZ FLOORING	Sherwin Williams	Deco Quartz	SEASCAPE			PROVIDE 6" INTEGRAL BASE	MARIEL BASURCO, 954-649-4108		
09 6813	**TILE CARPETING**										
CPT01		Carpet Tile	MILLIKEN	OBEX ENTRANCE FLOORING	CUT/FIZZ, FZC174-133 TAUPE		50cm x 50 cm	Nondirectional Layout, edge guard:	ALICE BETHEA, alice.bethea@milliken.com		10% not to exceed 10 yards of attic stock to be provided
CPT02		Carpet Tile	MILLIKEN	FREE SPACE	SHARE, SAE258-107 NAVY		25CM X 1M	ASHLAR LAYOUT, edge guard:	ALICE BETHEA, alice.bethea@milliken.com		10% not to exceed 10 yards of attic stock to be provided
CPT03		Carpet Tile	MILLIKEN	TRACING LANDSCAPES - AMERICAS	GEOGRAPHY LESSON, GLN254 WOOLLY HAT		50cm x 50 cm	Nondirectional Layout, edge guard:	ALICE BETHEA, alice.bethea@milliken.com		10% not to exceed 10 yards of attic stock to be provided
CPT04		Carpet Tile	MILLIKEN	ECHO FIELD	RESONATE, RSN120-144 TAN		25CM X 1M	ASHLAR LAYOUT, edge guard:	ALICE BETHEA, alice.bethea@milliken.com		10% not to exceed 10 yards of attic stock to be provided
CPT05		Carpet Tile	MILLIKEN	REVELATION	PATHWAY TRIMLINE, PWY105 CREST		50 CM X 1M	ASHLAR LAYOUT, edge guard:	ALICE BETHEA, alice.bethea@milliken.com		10% not to exceed 10 yards of attic stock to be provided
09 7200	**WALLCOVERING**										
EG01		Digitally printed PVC-free Contract Wallcovering	NATIONAL SOLUTIONS	HISTORIC PHOTOGRAPHY					HALEY ROLL 954-871-3750		
EG02		Digitally printed PVC-free Contract Wallcovering	NATIONAL SOLUTIONS	RECOGNITION WALL					HALEY ROLL 954-871-3750		
EG03		Digitally printed PVC-free Contract Wallcovering	NATIONAL SOLUTIONS	CUSTOM POLICE CREST					HALEY ROLL 954-871-3750		
EG04		Digitally printed PVC-free Contract Wallcovering	LEVEL	MODERN GEO	DELFT				HALEY ROLL 954-871-3750		
EG05		DIGITALLY PRINTED WINDOW FILM	NATIONAL SOLUTIONS	CUSTOM WAYFINDING					HALEY ROLL 954-871-3750		
EG06		Digitally printed PVC-free Contract Wallcovering	LEVEL	TRANSITION	DENIM				HALEY ROLL 954-871-3750		
09 8414	**ACOUSTIC STRETCHED-FABRIC WALL AND CEILING SYSTEMS**										
F01		Acoustic Wall Panel	MAHARAM	METHOD,	466579–025 Sparrow				WILL PARDO 561-339-5799	AT OPERABLE WALL PANELS	
09 8430	**SOUND ABSORBING WALL AND CEILINGS UNITS**										
AWP01	NOT USED	Acoustic Wall Panel	3FORM	300.43 HUSH BLOCKS, STENCIL PATTERN	SOLA FELT: DUSK, MUSTARD, IRO...		VARIES, 2" AND 4"	NRC .80 AND 1.05	JULIANA SHARKEY 954-579-6545		
AWP02		Acoustic Wall Panel	3FORM	300.42 Seeyond Wall Feature	SOLA FELT: DUSK			NRC 1.10	JULIANA SHARKEY 954-579-6545		
09 9123	**INTERIOR PAINTING**										
PT01		PAINT	Sherwin Williams	WALLS AND CEILINGS; SEE SPECIFICATION BOOK	SW 7008 ALABASTER	SEE SPECIFICATION BOOK			MARIEL BASURCO, 954-649-4108		
PT02		PAINT	Sherwin Williams	WALLS AND CEILINGS; SEE SPECIFICATION BOOK	SW 9178 IN THE NAVY	SEE SPECIFICATION BOOK			MARIEL BASURCO, 954-649-4108		
PT04		PAINT	Sherwin Williams	EXPOSED STRUCTURE AND HM FRAMES; SEE SPECIFICATION BOOK	SW 7069 IRON ORE	SEE SPECIFICATION BOOK			MARIEL BASURCO, 954-649-4108		
10 2600	**WALL AND DOOR PROTECTION**										
CG		Corner Guards	Inpro Corporation	150F Flush Mount Corner Guard	TBD		90 deg, 3" wing, 9' height	Rigid Vinyl	LAUREN DUNN 727-916-0369	provide at all outside corners of corridor walls	PROVIDE AT ALL OUTSIDE CORNERS OF CORRIDORS
FRP		Fiberglass Reinforced Panels	Inpro Corporation	Palladium Rigid Sheet	TBD		4'x8', 1 mm	Rigid Vinyl	LAUREN DUNN 727-916-0369		Provide all required accessories - top cap/trim, divider bars, inside/outside corners, etc.
WP02		WALL PROTECTION	Inpro Corporation	Stainless Steel Sheet Wall Cladding		#4 BRUSHED	4X8, 20 GA	PROVIDE CORRESPONDING TRIM	LAUREN DUNN 727-916-0369		
MR01		GLASSLESS MIRROR...	Gtech Fitness				4'-6' panels	PROVIDE BLOCKING AS REQ'D		GYMNASIUM	
12 2400	**ROLLER WINDOW SHADES**										
WS01		Roller Window Shade (fabric)	Mecho Shades	UrbanShade MANUAL Shade System				EcoVeil 1350, 5 % open, Color Beige	Erica Orofino, Erica.Orofino@springswindowfashions.com		Provide ShadeLoc Side Channels, UrbanShade Fascia
12 3600	**COUNTERTOPS**										
SS01		Solid Surface Material	WILSONART	SOLID SURFACE	9233SS BEACHFRONT		1/2" D	Square Eased Edge	MYTRICE WINCHESTER 754-816-0299		
SS02		Solid Surface Material	CORIAN	SOLID SURFACE	LINEN		1/2" D	Square Eased Edge	LILANA BOTELLO	AT SLOAN LAVATORY: MOONA WHITICE 954-899-8365	
SS03		TRESPA TOPLAB	FORMICA	SUFACE	T.B.D				CHRISTY MILLSAP		
11 6623	**GYMNASIUM WALL PADDING**										
WP01		WALL PADDING	MATSURU	ROLL OUT WALL MAT	BLACK		2" X 6' X 30'	CUSTOM GRAPHICS TBD			

FILE NAME: Autodesk Docs://1007657.00 - CORE - City of Riviera Beach D/1007657.00_RBPD_A_R24.rvt
DATE STAMP: 10/24/2025 1:31:24 PM

CLIENT

CITY OF RIVIERA BEACH
1481 West 15 Street
Riviera Beach, FL 33404

ARCHITECT OF RECORD

PGAL, Inc.
791 Park of Commerce Blvd.
Suite 400
Boca Raton, FL 33487
T 561 988 4002
www.pgal.com

CONSTRUCTION MANAGER/BUILDER

CORE CONSTRUCTION
1641 Worthington Rd
West Palm Beach
FL 33409

PUBLIC SAFETY CONSULTANT/ARCHITECT

JL2 ARCHITECTURE INC.
1678 Kingston Road
Longwood, FL
32750

REGISTRATION

Copyright © 2025

STATE OF FLORIDA
JOBY L. BALINT
REGISTERED ARCHITECT
AR0016653

JOBY L. BALINT, AIA AR-0016653

NOTE: ELECTRONIC COPIES SHALL HAVE BOTH SEAL AND VERIFIED DIGITAL SIGNATURE WITH DATE TO BE CONSIDERED SIGNED AND SEALED

DRAWING HISTORY

No.	DATE	DESCRIPTION
A	4/4/2025	100% Design Development
D	9/18/2025	90% Construction Documents
E	10/14/2025	90% Construction Documents/Permit Set

CONSULTANT

PROJECT STATUS
90% CONSTRUCTION DOCUMENTS/PERMIT SET

DATE OF ISSUE
10/14/2025

PROJECT NAME
RIVIERA BEACH POLICE DEPARTMENT

PROJECT LOCATION
2121 AVENUE S.
RIVIERA BEACH, FL
33404


PROJECT NUMBER
1007657.00

SHEET TITLE
MATERIAL & FINISH SCHEDULE


SHEET NUMBER
A0.20

GENERAL NOTES

G.G. TO PROVIDE ENGINEERED SHOP DRAWINGS & MATERIAL SAMPLES FOR REVIEW AND APPROVAL.
FIELD VERIFY ALL DIMENTIONS PRIOR TO MANUFACTURING.
VERIFY LOCATIONS, REQUIRED CLEARANCES AND DIMENSIONS IN FIELD.

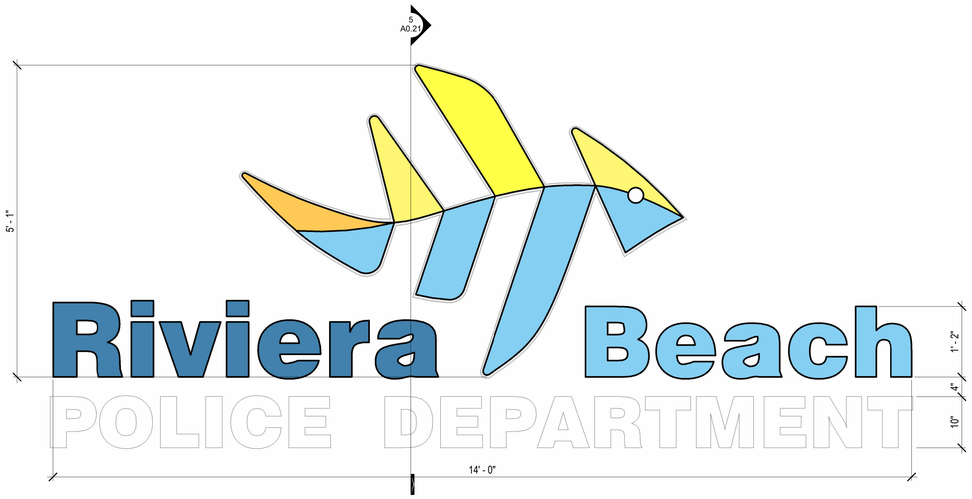

CITY LOGO SIGNAGE 1" = 1'-0" **6**

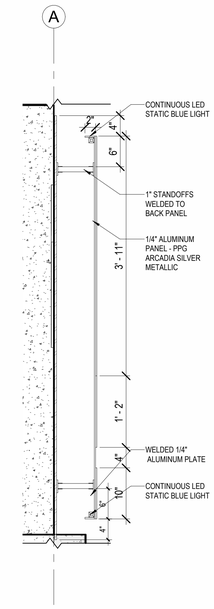


CITY LOGO SIGNAGE SECTION/DETAIL 1" = 1'-0" **5**




EV PARKING SIGN 3" = 1'-0" **7**


ENTRY POLICE LOGO SIGNAGE 1" = 1'-0" **4**

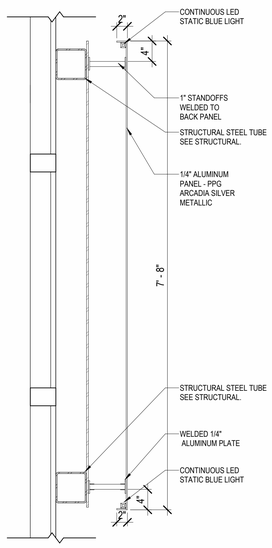

ENTRY POLICE LOGO SIGNAGE SECTION/DETAIL 1" = 1'-0" **3**

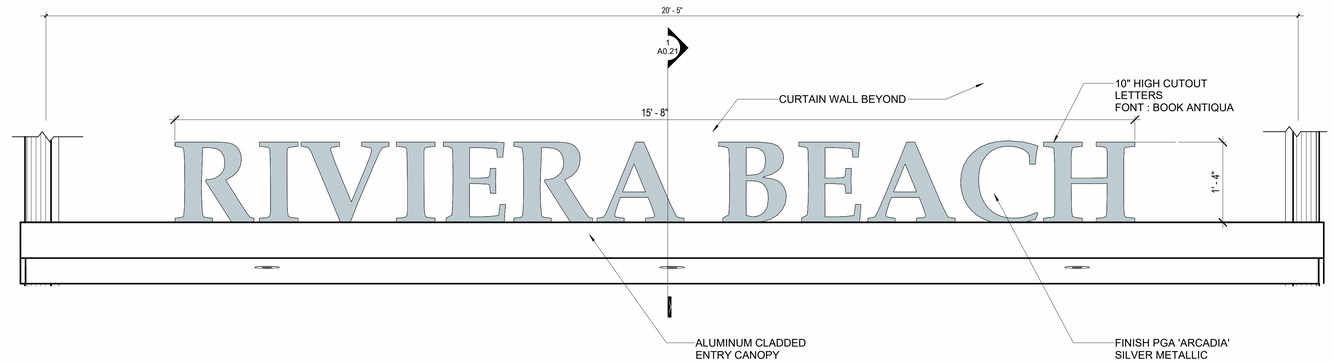

CANOPY ENTRY SIGNAGE 1" = 1'-0" **2**

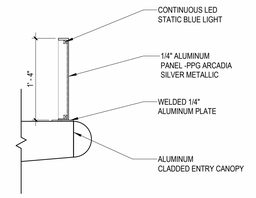

RIVIERA BEACH SECTION/DETAIL 1" = 1'-0" **1**

FILE NAME: Autodesk Docs// 1007657.00 - CORE - City of Riviera Beach D/1007657.00_RBPD_A_R24.rvt
DATE STAMP: 10/24/2025 1:32:03 PM

CLIENT

CITY OF RIVIERA BEACH
1481 West 15 Street
Riviera Beach, FL 33404

ARCHITECT OF RECORD

PGAL, Inc.
791 Park of Commerce Blvd.
Suite 400
Boca Raton, FL 33487
T 561 988 4002
www.pgal.com

CONSTRUCTION MANAGER/BUILDER

CORE CONSTRUCTION
1641 Worthington Rd
West Palm Beach
FL 33409

PUBLIC SAFETY CONSULTANT/ARCHITECT

JL2 ARCHITECTURE INC.
1678 Kingston Road
Longwood, FL
32750

REGISTRATION

Copyright © 2025

STATE OF FLORIDA
JOBY L. BALINT
AR0016653
REGISTERED ARCHITECT

JOBY L. BALINT, AIA AR-0016653

NOTE: ELECTRONIC COPIES SHALL HAVE BOTH SEAL AND VERIFIED DIGITAL SIGNATURE WITH DATE TO BE CONSIDERED SIGNED AND SEALED

DRAWING HISTORY

No.	DATE	DESCRIPTION
A	4/4/2025	100% Design Development
D	9/18/2025	90% Construction Documents
E	10/14/2025	90% Construction Documents/Permit Set

CONSULTANT

PROJECT STATUS
90% CONSTRUCTION DOCUMENTS/PERMIT SET

DATE OF ISSUE
10/14/2025


PROJECT NAME
RIVIERA BEACH POLICE DEPARTMENT

PROJECT LOCATION
2121 AVENUE S.
RIVIERA BEACH, FL 33404


PROJECT NUMBER
1007657.00

SHEET TITLE
EXTERIOR SIGNAGE TYPES + DETAILS


SHEET NUMBER
A0.21

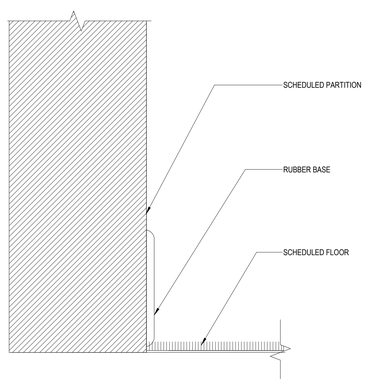


RUBBER BASE AT CARPET 6" = 1'-0" 13

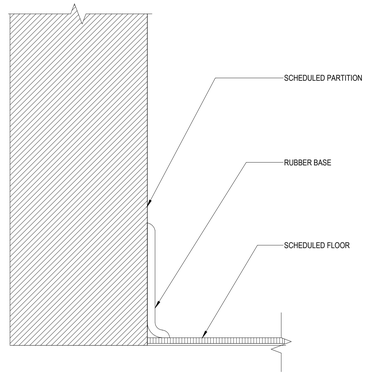


RUBBER BASE AT LVT AND VCT 6" = 1'-0" 6

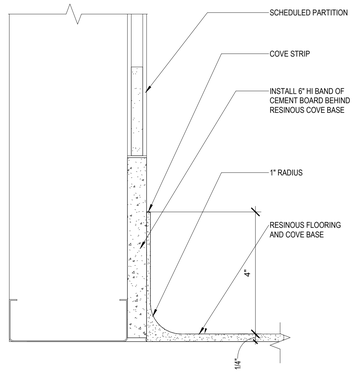


RESINOUS COVE BASE 6" = 1'-0" 3

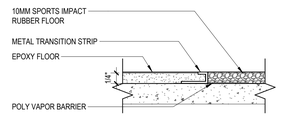


EPOXY TO RUBBER 6" = 1'-0" 12

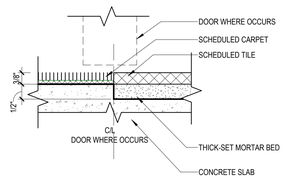


CARPET TO TILE 6" = 1'-0" 10

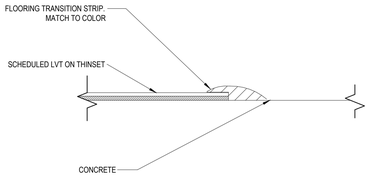


LVT TO CONCRETE 6" = 1'-0" 8

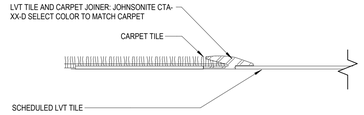

CARPET TO LVT 6" = 1'-0" 5

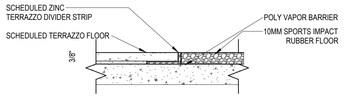


TERRAZZO TO RUBBER 6" = 1'-0" 2

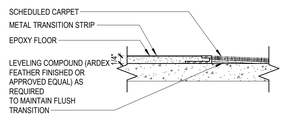


NOTE: FLOAT CARPET UP TO EPOXY FLOOR, SLOPE 1/2" PER 1'-0" MAX.

EPOXY TO CARPET 6" = 1'-0" 11

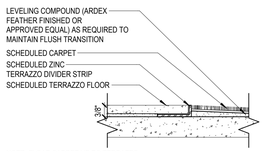


NOTE: FLOAT CARPET UP TO TERRAZZO FLOOR, SLOPE 1/2" PER 1'-0" MAX.

CARPET TO TERRAZZO 6" = 1'-0" 9

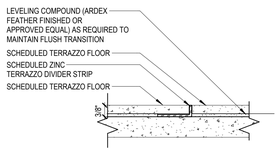


TERRAZZO TO TERRAZZO 6" = 1'-0" 7

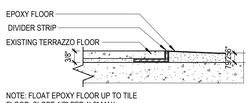

NOTE: FLOAT EPOXY FLOOR UP TO TILE FLOOR, SLOPE 1/2" PER 1'-0" MAX.

TERRAZZO TO EPOXY 6" = 1'-0" 4

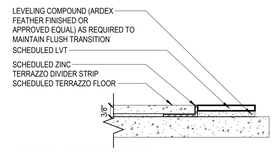

NOTE: FLOAT LVT UP TO TERRAZZO FLOOR,

TERAZZO TO LVT 6" = 1'-0" 1

FILE NAME: Autodesk Docs://. 1007657.00 - CORE - City of Riviera Beach D/1007657.00_RBPD_A_R24.rvt
DATE STAMP: 10/24/2025 1:32:07 PM

CLIENT

CITY OF RIVIERA BEACH
1481 West 15 Street
Riviera Beach, FL 33404

ARCHITECT OF RECORD

PGAL, Inc.
791 Park of Commerce Blvd.
Suite 400
Boca Raton, FL 33487
T 561 988 4002
www.pgal.com

CONSTRUCTION MANAGER/BUILDER

CORE CONSTRUCTION
1641 Worthington Rd
West Palm Beach
FL 33409

PUBLIC SAFETY CONSULTANT/ARCHITECT

JL2 ARCHITECTURE INC.
1678 Kingston Road
Longwood, FL
32750

REGISTRATION

Copyright © 2025

STATE OF FLORIDA
JOBY L. BALINT
AR0016653
REGISTERED ARCHITECT

JOBY L. BALINT, AIA AR-0016653

NOTE: ELECTRONIC COPIES SHALL HAVE BOTH SEAL AND VERIFIED DIGITAL SIGNATURE WITH DATE TO BE CONSIDERED SIGNED AND SEALED

DRAWING HISTORY

№	DATE	DESCRIPTION
A	4/4/2025	100% Design Development
D	9/18/2025	90% Construction Documents
E	10/14/2025	90% Construction Documents/Permit Set

CONSULTANT

PROJECT STATUS
90% CONSTRUCTION DOCUMENTS/PERMIT SET

DATE OF ISSUE
10/14/2025

PROJECT NAME
RIVIERA BEACH POLICE DEPARTMENT

PROJECT LOCATION
2121 AVENUE S.
RIVIERA BEACH, FL 33404

PROJECT NUMBER
1007657.00

SHEET TITLE
TRANSITION DETAILS

SHEET NUMBER
A0.22

DOOR SCHEDULE GROUND FLOOR

Door	Room	Room Name	Panel Size Width	Panel Size Height	Panel Matl	Panel Type	Panel Finish	Frame Matl	Frame Type	Frame Finish	Fire Rating	Hardware	ROOM SIGNAGE TYPE	REMARKS
FIRST FLOOR														
100	100	BLDG. LOBBY	6' - 0"	8' - 2"	CAL	FG	PVDF	CAL		PVDF		#	A1	CA, B.R.8
100.1	102A	RECEPTION	3' - 0"	7' - 0"	HS	NV	PT04	HS	002	PT04	90 MIN	#	A1	CA, B.R.8
100.2	100	BLDG. LOBBY	3' - 0"	7' - 0"	HS	NV	PT04	HS	002	PT04	90 MIN	#	A1	CA, B.R.8
100.3	100	BLDG. LOBBY	3' - 0"	7' - 0"	HS	NV	PT04	HS	002	PT04	90 MIN	#	A1	CA, B.R.8
100.4	100I	VESTIBULE	3' - 0"	7' - 0"	HS	NV	PT04	HS	002	PT04	90 MIN	#	A1	CA, B.R.8
100.5	126A	ADA RR	3' - 0"	7' - 0"	HS	NV	PT04	HS	002	PT04	90 MIN	#	C2	B.R.8
100C	100H	CORRIDOR	3' - 0"	7' - 0"	CAL	NV	PT04	HG	002	PT04		#	A1	CA
100D.1	100D	VESTIBULE	3' - 0"	7' - 0"	HM	NV	PT04	HM	002	PT04	60 MIN	#	A1	DS-C.A.
100D.2	100E	CORRIDOR	3' - 0"	7' - 0"	HM	NV	PT04	HM	002	PT04		#	A1	DS-C.A.
100D.3	100D	VESTIBULE	3' - 0"	7' - 0"	HM	NV	PT04	HM	002	PT04		#	A1	DS-C.A.
100H	100H	CORRIDOR	3' - 0"	7' - 0"	CAL	NV	PT04	HG	002	PT04		#	A1	CA
100J	100J	CORRIDOR	3' - 0"	7' - 0"	WD	F	PL01	HM	003	PT04		#	A1	CA
101	101	RECORDS	3' - 0"	7' - 0"	WD	F	PL01	HM	003	PT04		#	A1	CA
101A	101A	RECORDS RECEPTION	3' - 0"	7' - 0"	WD	F	PL01	HM	001	PT04		#	A1	
101B.1	101B	FINGER PRINT/ ID CARD	3' - 0"	7' - 0"	HS	NV	PT04	HM	002	PT04	90 MIN	#	A1	CA, B.R.8
101B.2	101B	FINGER PRINT/ ID CARD	3' - 0"	7' - 0"	WD	F	PL01	HM	001	PT04		#	A1	CA
101C	101C	RECORDS SUPER.	3' - 0"	7' - 0"	WD	F	PL01	HM	003	PT04		#	A1	
101D	101D	RECORDS STOR.	3' - 0"	7' - 0"	HM	F	PT04	HM	001	PT04		#	A1	CA
102	102	VICTIM ADVOCATE	3' - 0"	7' - 0"	WD	F	PL01	HM	003	PT04		#	A1	CA
102A.2	102A	RECEPTION	3' - 0"	7' - 0"	HM	F	PT04	HM	001	PT04		#	A1	
102B.1	102B	INTERVIEW	3' - 0"	7' - 0"	WD	F	PL01	HM	001	PT04		#	A1	
102B.2	102B	INTERVIEW	3' - 0"	7' - 0"	WD	F	PL01	HM	001	PT04		#	A1	
102C	102C	SUPERVISOR	3' - 0"	7' - 0"	WD	F	PL01	HM	001	PT04		#	A1	
103	103	CODE ENFORCEMENT	3' - 0"	7' - 0"	WD	F	PL01	HM	003	PT04		#	A1	CA
103A	103A	SUPERVISOR	3' - 0"	7' - 0"	WD	F	PL01	HM	001	PT04		#	A1	
104	104	ARMORY	3' - 0"	7' - 0"	HG2	NV	PT04	HG2	001	PT04		#	A1	CA
104.1	104A	BULK DELIVERY VESTIBULE	6' - 0"	7' - 0"	HG2	NV	PT04	HG2	002	PT04		#	A1	CA
104A	104A	BULK DELIVERY VESTIBULE	8' - 0"	8' - 0"	STL	HC	PCF	STL		00H.C PCF		#	A1	CA
104A.1	104A	BULK DELIVERY VESTIBULE	6' - 0"	8' - 0"	STL	HC	PCF	STL		00H.C PCF		#	A1	
105	105	QUARTERMASTER & STORAGE	3' - 0"	7' - 0"	WD	F	PL01	HM	003	PT04		#	A1	CA
106	106	QUIET ROOM	3' - 0"	7' - 0"	WD	F	PL01	HM	003	PT04		#	A1	
107A.1	107	CONTROL	3' - 0"	7' - 0"	HM	NV	PT04	HM	002	PT04		#	A1	CA
107A.2	107	CONTROL	3' - 0"	7' - 0"	HM	NV	PT04	HM	002	PT04		#	A1	CA
107B	107B	STORAGE	3' - 0"	7' - 0"	HM	NV	PT04	HM	002	PT04		#	A1	CA
107C	107C	JANITOR	3' - 0"	7' - 0"	HM	NV	PT04	HM	002	PT04		#	A1	CA
107D	107D	INTERVIEW	3' - 0"	7' - 0"	HM	NV	PT04	HM	002	PT04		#	A1	DS-C.A.
107E.1	107E	HOLDING BLOCK	3' - 0"	7' - 0"	HM	NV	PT04	HM	002	PT04		#	A1	DS-C.A.
107E.2	107E	HOLDING BLOCK	3' - 0"	7' - 0"	HM	NV	PT04	HM	002	PT04		#	A1	DS-C.A.
107F	107F	CELL	6' - 4"	8' - 0"	HG2	SF	SSD PCF	HG2	- 016S2	PCF		-	A4 "CELL 1S"	
107G	107G	CELL	6' - 4"	8' - 0"	HG2		SSD PCF	HG2	- 016S2	PCF		-	A4 "CELL 2S"	
107H	107H	CELL	6' - 4"	8' - 0"	HG2		SSD PCF	HG2	- 016S2	PCF		-	A4 "CELL 3S"	
107J	107J	CELL	6' - 4"	8' - 0"	HG2		SSD PCF	HG2	- 016S2	PCF		-	A4 "CELL 4S"	
107K	107K	INTERVIEW	3' - 0"	7' - 0"	HM	NV	PT04	HM	002	PT04		#	A1	DS-C.A.
107L	107L	BOOKING	3' - 0"	7' - 0"	HG	NV	PT04	HG	002	PT04		#	A1, K	DS-C.A.
107M	107M	DUI	3' - 0"	7' - 0"	HM	NV	PT04	HM	002	PT04		#	A1	DS-C.A.
107N.1	107N	HOLDING BLOCK	3' - 0"	7' - 0"	HM	NV	PT04	HM	002	PT04		#	A1	DS-C.A.
107N.2	107N	HOLDING BLOCK	3' - 0"	7' - 0"	HM	NV	PT04	HM	002	PT04		#	A1	DS-C.A.
107O	107O	CELL	6' - 4"	8' - 0"	HG2	F	SSD PCF	HG2	- 016S2	PCF		-	A4 "CELL 4N"	
107P	107P	CELL	6' - 4"	8' - 0"	HG2		SSD PCF	HG2	- 016S2	PCF		-	A4 "CELL 3N"	
107Q	107Q	CELL	6' - 4"	8' - 0"	HG2		SSD PCF	HG2	- 016S2	PCF		-	A4 "CELL 2N"	
107R	107R	CELL	6' - 4"	8' - 0"	HG2	F	SSD PCF	HG2	- 016S2	PCF		-	A4 "CELL 1N"	
107S	107S	ADA RESTROOM	3' - 0"	7' - 0"	WD	F	PL01	HM	002	PT04		#	C2	
108	108	FLEX SPACE	3' - 0"	7' - 0"	WD	F	PL01	HM	003	PT04		#	A1	CA
109	109	MECHANICAL ROOM	3' - 0"	7' - 0"	HM	F	PT04	HM	001	PT04		#	A1, D, H	
110	110	I.T.	3' - 0"	7' - 0"	HM	F	PT04	HM	001	PT04		#	A1, D, H	CA
111	111	FLEX SPACE	3' - 0"	7' - 0"	WD	F	PL01	HM	003	PT04		#	A1	
112	112	CRIME SCENE UNIT	3' - 0"	7' - 0"	WD	F	PL01	HM	003	PT04		#	A1	CA
112A	112A	SUPERVISOR	3' - 0"	7' - 0"	WD	F	PL01	HM	001	PT04		#	A2	
112B.1	112B	CRIME SCENE LAB	3' - 0"	7' - 0"	HM	NV	PT04	HM	002	PT04		#	A1	CA
112B.2	112B	CRIME SCENE LAB	3' - 0"	7' - 0"	WD	F	PL01	HM	001	PT04		#	A1	CA
112C	112C	PHOTOGRAPHY	6' - 0"	7' - 0"	WD	F	PL01	HM	001	PT04		#	A1	REQUIRES DOUBLE SWING WITH TOP & BOTTOM LOCKING FOR ONE PANEL
112D	112D	LATENT PROCESSING	3' - 0"	7' - 0"	WD	F	PL01	HM	001	PT04		#	A1	
112E	112E	VESTIBULE	3' - 0"	7' - 0"	CAL	NV	PT04	HG	002	PT04		#	A1, K	CA
113	113	CONFERENCE	3' - 0"	9' - 0"	GL	FG	GL	AL	000	PF		#	A3	
113A	113A	ADA RR	3' - 0"	7' - 0"	WD	F	PL01	HM	001	PT04		#	C2	

DOOR SCHEDULE GROUND FLOOR

Door	Room	Room Name	Panel Size Width	Panel Size Height	Panel Matl	Panel Type	Panel Finish	Frame Matl	Frame Type	Frame Finish	Fire Rating	Hardware	ROOM SIGNAGE TYPE	REMARKS
113B	113B	RR	3' - 0"	7' - 0"	WD	F	PL01	HM	001	PT04		#	C1	
113C	113C	RR	3' - 0"	7' - 0"	WD	F	PL01	HM	001	PT04		#	C1	
113D	113D	ADA RR	3' - 0"	7' - 0"	WD	F	PL01	HM	001	PT04		#	C2	
114	114	EVIDENCE STORAGE	3' - 0"	7' - 0"	HM	NV	PT04	HM	002	PT04	90 MIN	#	A1	CA
114A	114A	DRUGS	3' - 0"	7' - 0"	HM	NV	PT04	HM	002	PT04		#	A1	CA
114B	114B	CASH, JEWELRY, AND AMMO	3' - 0"	7' - 0"	HM	NV	PT04	HM	002	PT04		#	A1	CA
114C	114C	GUNS	3' - 0"	7' - 0"	HM	NV	PT04	HM	002	PT04		#	A1	CA
115	115	EVIDENCE WORK STATIONS	3' - 0"	7' - 0"	WD	F	PL01	HM	003	PT04		#	A1	CA
115A.1	115A	EVIDENCE VIEWING	3' - 0"	7' - 0"	WD	F	PL01	HM	001	PT04		#	A1	CA
115A.2	115A	EVIDENCE VIEWING	3' - 0"	7' - 0"	WD	F	PL01	HM	001	PT04		#	A1	
115B	115B	SUPERVISOR	3' - 0"	7' - 0"	WD	F	PL01	HM	003	PT04		#	A2	
116	116	EVIDENCE DROP	3' - 0"	7' - 0"	WD	F	PL01	HM	001	PT04		#	A1	CA
117	117	TRAFFIC	3' - 0"	7' - 0"	WD	F	PL01	HM	003	PT04		#	A1	CA
117A	117A	TRAFFIC SGT.	3' - 0"	7' - 0"	WD	F	PL01	HM	003	PT04		#	A2	
117B	117	TRAFFIC	3' - 0"	7' - 0"	HM	F	PL01	HM	001	PT04		#	A1	
118A	118A	CAPTAIN	3' - 0"	7' - 0"	WD	F	PL01	HM	003	PT04		#	A2	
118B	118B	CAPTAIN	3' - 0"	7' - 0"	WD	F	PL01	HM	003	PT04		#	A2	
118C	118C	CAPTAIN	3' - 0"	7' - 0"	WD	F	PL01	HM	003	PT04		#	A2	
118D	118D	CAPTAIN	3' - 0"	7' - 0"	WD	F	PL01	HM	003	PT04		#	A2	
118E	118E	MEETING	3' - 0"	7' - 0"	GL	FG	GL	AL	001	PF		#	A1	
119	119	MAIL/BODYCAM	3' - 0"	7' - 0"	WD	F	PL01	HM	001	PT04		#	A1	
120	120	BRIEFING	3' - 0"	7' - 0"	WD	F	PL01	HM	003	PT04		#	A1, B	
120A	120A	STOR.	3' - 0"	7' - 0"	HM	F	PL01	HM	001	PT04		#	A1	
121	121	TRAINING	3' - 0"	7' - 0"	WD	F	PL01	HM	001	PT04		#	A1, B	
121A	121A	STOR.	6' - 0"	7' - 0"	HM	F	PL01	HM	001	PT04		#	A1	
121B	121	TRAINING	3' - 0"	7' - 0"	WD	NV	PL01	HM	001	PT04		#	A1, B	
122	122	INTERVIEW	3' - 0"	7' - 0"	WD	F	PL01	HM	001	PT04		#	A1	CA
123	123	INTERVIEW	3' - 0"	7' - 0"	WD	F	PL01	HM	001	PT04		#	A1	CA
124	124	FAMILY INTERVIEW	3' - 0"	7' - 0"	WD	F	PL01	HM	001	PT04		#	A1	CA
125	125	JAN.	3' - 0"	7' - 0"	HM	F	PT04	HM	001	PT04		#	A1	
126B	126B	RR	3' - 0"	7' - 0"	WD	F	PL01	HM	001	PT04		#	C1	
126C	126C	ADA RR	3' - 0"	7' - 0"	WD	F	PL01	HM	001	PT04		#	C1	
127	127	TRAINING SUPERVISOR	3' - 0"	7' - 0"	WD	F	PL01	HM	001	PT04		#	A2	
128	128	TRAINING OFFICER	3' - 0"	7' - 0"	WD	F	PL01	HM	001	PT04		#	A1	
129A	129	BREAKROOM	3' - 0"	8' - 0"	GL	FG	GL	AL	000	PF		#	A1	
129B	129	BREAKROOM	6' - 0"	8' - 0"	GL	FG	GL	AL	000	PF		#	A1	
130	130	GYM	6' - 0"	8' - 0"	GL	FG	GL	AL	000	PF		#	A1, B	
130.1	130	GYM	5' - 10"	8' - 0"	GL	FG	GL	AL	000	PF		#	A1, B	
130A	130A	FITNESS STORAGE	6' - 0"	7' - 0"	HM	F	PL01	HM	001	PT04		#	A1	
131.1	130	GYM	6' - 0"	7' - 0"	WD	NV	PL01	HM	001	PT04		#	A1, B	REQUIRES DOUBLE SWING WITH TOP & BOTTOM LOCKING FOR ONE PANEL
131.2	131	LOCKER ROOM	3' - 0"	7' - 0"	HM	NV	PT04	HM	001	PT04		#	A1	
131A	131A	BATHROOM	3' - 0"	7' - 0"	WD	F	PL01	HM	001	PT04		#	C3	
131B	131B	BATHROOM	3' - 0"	7' - 0"	WD	F	PL01	HM	001	PT04		#	C3	
131C	131C	BATHROOM	3' - 0"	7' - 0"	WD	F	PL01	HM	001	PT04		#	C3	
131D	131D	BATHROOM	3' - 0"	7' - 0"	WD	F	PL01	HM	001	PT04		#	C3	
131E	131E	BATHROOM	3' - 0"	7' - 0"	WD	F	PL01	HM	001	PT04		#	C3	
131F	131F	BATHROOM	3' - 0"	7' - 0"	WD	F	PL01	HM	001	PT04		#	C3	
131G	131G	ADA	3' - 0"	7' - 0"	WD	F	PL01	HM	001	PT04		#	C4	
131H	131H	ADA	3' - 0"	7' - 0"	WD	F	PL01	HM	001	PT04		#	C4	
132	132	JANITOR	3' - 0"	7' - 0"	HM	F	PT04	HM	001	PT04		#	A1	
133	133	OUTDOOR STORAGE	6' - 0"	8' - 0"	HG	F	PT04	HM	002	PT04		#	A1	
134A	134	SALLYPORT	3' - 0"	7' - 0"	CAL	NV	PT04	HG	002	PT04		#	A1	DS-C.A.
134B	134	SALLYPORT	22' - 0"	14' - 0"	STL	HC	PCF	STL	00H.C	PCF		#	A1	HIGH SPEED
134C	134	SALLYPORT	22' - 0"	14' - 0"	STL	HC	PCF	STL	00H.C	PCF		#	A1	HIGH SPEED
134D	134	SALLYPORT	3' - 0"	7' - 0"	HG	NV	PT04	HG	002	PT04		#	A1	DS-C.A.
135	135	MARINE STORAGE	6' - 0"	8' - 0"	HG	F	PT04	HG	002	PT04		#	A1	
136	136	BOOSTER PUMP ROOM	6' - 0"	8' - 0"	HG	F	PT04	HG	002	PT04		#	A1	
150	150	GENERATOR BUILDING	3' - 0"	7' - 0"	HM	F	PT04	HM	002	PT04		#	A1, F1	
150A	150A	EMERGENCY SWITCH BOARD	6' - 0"	7' - 0"	HM	F	PT04	HM	002	PT04		#	A1, F1	
150B	150	GENERATOR BUILDING	3' - 0"	7' - 0"	HM	F	PT04	HM	002	PT04		#	A1, F1	
151	151	FIRE PUMP ROOM	6' - 0"	7' - 0"	HM	F	PT04	HM	002	PT04		#	A1, F1	
197A.1	197A	STAIR	3' - 0"	7' - 0"	HG	NV	PT04	HG	002	PT04	60 MIN	#	A1, K, L2, L3	CA
197A.2	197A	STAIR	3' - 0"	7' - 0"	HM	NV	PT04	HM	002	PT04	60 MIN	#	A1, K, L2, L3	
197B.1	197B	STAIR	3' - 0"	7' - 0"	HG2	NV	PT	HM	002	PT	60 MIN	#	A1, K, L1, L4	DS-C.A., F.A.
197B.2	197B	STAIR	3' - 0"	7' - 0"	HM	NV	PT04	HM	002	PT04	60 MIN	#	A1, K, L1, L4	DS-C.A.

GENERAL DOOR NOTES

1. SEE PROJECT SPECIFICATIONS FOR ADDITIONAL INFORMATION REGARDING DOORS AND DOOR HARDWARE.
2. CONTRACTOR SHALL NOTIFY THE ARCHITECT OF ANY DISCREPANCY, INACCURACY OR CONFLICTING INFORMATION IN WRITING BEFORE EXECUTION OF WORK.
3. ALL EXTERIOR DOORS SHALL HAVE A CURRENT MIAMI-DADE NOA AND FLORIDA PRODUCT APPROVAL LISTED DESIGN PRESSURES SHALL MEET OR EXCEED REQUIRED DESIGN PRESSURES SHOWN IN THE DRAWINGS.
4. SEE STRUCTURAL DRAWINGS FOR "ALLOWABLE" DESIGN PRESSURES FOR OPENINGS.
5. SEE DIMENSION FLOOR PLANS FOR PARTITION TAGS. SEE SHEET A0.11 FOR PARTITION TYPE SCHEDULE. DOOR SUPPLIER TO COORDINATE HM METAL FRAME THROAT DIMENSION FOR THE DOOR AND FRAME SUBMITTAL.
6. ALL EXTERIOR HM DOORS AND FRAMES SHALL BE GALVANIZED; G60 COATING MINIMUM.
7. ALL EXTERIOR HM DOORS SHALL HAVE A CLOSED CHANNEL TOP.
8. ALL METAL DOORS SHALL BE SEAMLESS (EDGE SEAMS WELDED AND GROUND SMOOTH) WITH TOP AND BOTTOM CLOSURE CAPS.
9. ALL OPERABLE DOOR HANDLES SHALL BE LEVER TYPE.
10. EXTERIOR DOOR OPENING FORCE SHALL NOT EXCEED 8.5 LBS.
11. INTERIOR DOOR OPENING FORCE SHALL NOT EXCEED 5.0 LBS.
12. ALL FIRE RATED DOORS SHALL BE SELF CLOSING AND LATCHING.
13. THRESHOLD AT DOORWAYS SHALL NOT EXCEED 1/2 INCH. WITH A 1/4" BEVEL IN ACCORDANCE WITH CURRENT FBC-ACCESSIBILITY SECTION 303.3 FOR ADA COMPLIANCE.
14. SEE MECHANICAL DRAWINGS FOR DOOR LOUVERS AND / OR ADDITIONAL UNDERCUTS WHEN REQUIRED.
15. EXTERIOR DOOR FRAMES WITHIN CMU WALLS SHALL HAVE FOAM INSULATION.
16. INTERIOR DOOR FRAMES WITHIN CMU WALLS AND/OR FRAMED PARTITIONS WITH BATT INSULATION SHALL BE PACKED WITH MINERAL WOOL INSULATION.

SCHEDULE NOTES

1. ROOM AND DOOR REFERENCE NUMBERS ARE FOR DESIGN AND CONSTRUCTION COORDINATION PURPOSES ONLY.
2. CONTRACTOR SHALL COORDINATE WITH OWNER FOR FINAL ROOM & DOOR IDENTIFICATION FOR CLOSEOUT DOCUMENTATION.
3. CONTRACTOR SHALL FIELD VERIFY ALL DOOR SIZES & HARDWARE WITH OPENING PRIOR TO DOOR SUBMITTAL AND INSTALLATION. ALL DISCREPANCIES SHALL BE BROUGHT TO THE ATTENTION OF THE ARCHITECT IMMEDIATELY.
4. EXTERIOR ALUMINUM STOREFRONT WINDOW AND DOOR SYSTEMS SHALL HAVE A CLEAR ANODIZED FINISH (CLASS 1 COATING) UNLESS OTHERWISE NOTED TO RECEIVE PVDF (RESIN COATING) WITH SPECIFIED COLOR. SEE WINDOW SCHEDULE AND BUILDING ELEVATIONS FOR ADDITIONAL INFORMATION.
5. INTERIOR ALUMINUM STOREFRONT WINDOW AND DOOR SYSTEMS SHALL HAVE A CLEAR ANODIZED FINISH.
6. DOORS WITH ELECTRIC STRIKES TO RECEIVE GROUT GUARDS WHEN FRAMES ARE GROUT FILLED OR RECEIVES FOAM INSULATION.
7. PROVIDE "NO STORAGE PERMITTED" SIGNAGE AT ALL ELECTRICAL AND LOW VOLTAGE EQUIPMENT ROOMS (I.T. / IDF / MDF / RADIO EQUIP.)
8. DOORS WITH ADA OPERATORS SHALL HAVE SAID DEVICES ON BOTH THE PUSH AND PULL SIDES OF THE DOOR.
9. SEE FINISH SCHEDULE AND BUILDING ELEVATIONS FOR ADDITIONAL INFORMATION REGARDING COLORS.

DOOR FIRE LABEL

A LABEL 90 MINUTES

B LABEL 60 MINUTES

C LABEL 45 MINUTES

20 MIN 20 MINUTES

WTR CTN PERFORMANCE BASED WATER CURTAIN, REFER TO LIFE SAFETY PLAN AND FIRE PROTECTION DRAWINGS FOR FURTHER INFORMATION

NOTE:
ALL FIRE RATED DOOR ASSEMBLIES SHALL MEET THE REQUIREMENTS FOR A SMOKE AND DRAFT CONTROL ASSEMBLY TESTED IN ACCORDANCE WITH UL 1784 WITH AN ARTIFICIAL BOTTOM SEAL INSTALLED ACROSS THE FULL WIDTH OF THE BOTTOM OF THE DOOR ASSEMBLY. THE AIR LEAKAGE RATE OF THE DOOR ASSEMBLY SHALL NOT EXCEED 3.0 CFM PER SQUARE FOOT OF DOOR OPENING AT 0.10 INCH OF WATER FOR BOTH THE AMBIENT TEMPERATURE AND ELEVATED TEMPERATURE TESTS. FBC 715.3.3

FLOOR PLAN LEGEND

INTERIOR DOORS: NON-RATED - 1/4" CLEAR TEMPERED GLASS, UNLESS SECURITY REQUIREMENTS ARE SPECIFIED.

INTERIOR DOORS: RATED - TGP FIRELITE PLUS (STANDARD GRADE) 5/16" LAMINATED 20-180 MINUTES (GLASS TO MATCH DOOR RATING), UNLESS SECURITY REQUIREMENTS ARE SPECIFIED


EXTERIOR DOORS: HOLLOW METAL - 7/16" LAMINATED GLASS CLEAR (2 PLIES HEAT STRENGTHENED FLOAT GLASS)

EXTERIOR DOORS: STOREFRONT - MATCH WINDOW GLAZING, LAMINATED GLASS

ROOM SIGNAGE NOTE

SEE SHEETS A0.60 AND A0.61 FOR INTERIOR SIGNAGE TYPE AND SIGNAGE DETAILS FOR ADDITIONAL INFORMATION

FRAME CONFIG. LEGEND

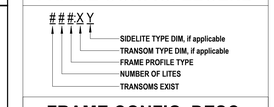

FRAME CONFIG. DESC.

TRANSOM:
0 - NO TRANSOM
1 - TRANSOM

SIDELITE:
0 - NO SIDELITE
1 - 1 SIDELITE
2 - 2 SIDELITES, 1 EACH SIDE OR BOTH

FRAME PROFILE TYPES:
1 - NOT USED.
2 - 2" JAMB/HEAD
3 - 2" JAMB, 4" HEAD, MASONRY
4 - REFER TO FENESTRATION SCHEDULE
5 - TRANSOM & SIDELITES BOTH SIDES
6 - SIDELITE ON EITHER SIDE
7 - CASED OPEN
8 - ---
E - EGRESS FRAME
H - OVERHEAD FRAME
M - 4" JAMB/HEAD, MASONRY
P - POCKET FRAME
S - SLIDING FRAME
S2 - SLIDING FRAME TRANSOM, 12 GA
T - TRACK FRAME

MATERIALS & FINISHES

AL - ALUMINUM
CAL - CLEAR ANODIZED ALUMINUM
G - GALVANIZED
GL - GLASS
HC - WOOD, HOLLOW CORE
HFG - HEAVY DUTY FENCE / GATE
HG - HOLLOW METAL GALV
HG2 - HOLLOW METAL GALV, GA 12
HM - HOLLOW METAL
HS - HM 12 GA. STEEL, BLAST RATED
PCF - POWDER COAT FINISH (MANUFACTURE)
PF - PREFINISHED (MANUFACTURE)
PL - PLASTIC LAMINATE
PT - PAINTED
PVDF - 70% RESIN COATING
SS - STAINLESS STEEL
STL - STEEL
VL - VINYL
WD - WOOD, SOLID CORE

DOOR PANEL


4FD - FOUR FOLD DOOR
F - FLUSH PANEL, SINGLE
FG - FULL GLASS PANEL, SINGLE
FO - FRAMED OPENING (NO DOOR PANEL)
HC - OVERHEAD COILING DOOR
LF - FULL LOUVER PANEL
NV - DOOR WITH NARROW VISION PANEL
YG - CHAIN LINK GATE
SSD - SLIDING SECURITY DOOR

DOOR REMARKS


C.A. - CARD ACCESS
DS-C.A. - DOUBLE SIDED CARD ACCESS
FE - FORCED ENTRY RATED
B.R.8 - BALLISTIC RATED, LEVEL 8
F.A. - FIRE ALARM INTERCONNECTIVITY REQUIRED; DELAY EGRESS

HARDWARE

" # " SEE SPECIFICATION SECTION 087100, DOOR NUMBERS TO BE LISTED WITH HARDWARE HEADINGS
" - " HARDWARE BY SPECIALITY DOOR MANUFACTURER

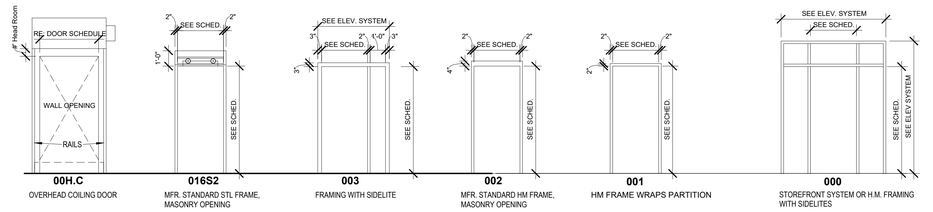

DOOR FRAME ELEVATIONS 1/4" = 1'-0" (2)

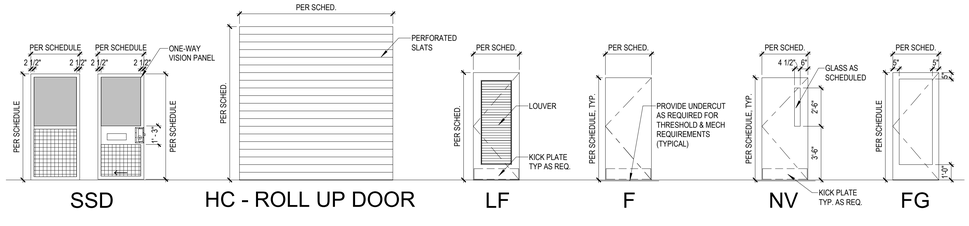

DOOR PANEL ELEVATIONS 1/4" = 1'-0" (1)

FILE NAME: Autodesk Docs://_1007657.00 - CORE - City of Riviera Beach D/1007657.00_RBPD_A_R24.rvt
DATE STAMP: 10/24/2025 1:32:15 PM

CLIENT

CITY OF RIVIERA BEACH
1481 West 15 Street
Riviera Beach, FL 33404

ARCHITECT OF RECORD

PGAL, Inc.
791 Park of Commerce Blvd.
Suite 400
Boca Raton, FL 33487
T 561 988 4002
www.pgal.com

CONSTRUCTION MANAGER/BUILDER

CORE CONSTRUCTION
1641 Worthington Rd
West Palm Beach
FL 33409

PUBLIC SAFETY CONSULTANT/ARCHITECT

JL2 ARCHITECTURE INC.
1678 Kingston Road
Longwood, FL
32750

REGISTRATION

Copyright © 2025

STATE OF FLORIDA
JOBY L. BALINT
AR0016653
REGISTERED ARCHITECT

JOBY L. BALINT, AIA AR-0016653

NOTE: ELECTRONIC COPIES SHALL HAVE BOTH SEAL AND VERIFIED DIGITAL SIGNATURE WITH DATE TO BE CONSIDERED SIGNED AND SEALED

DRAWING HISTORY

№	DATE	DESCRIPTION
A	4/4/2025	100% Design Development
B	7/22/2025	50% Construction Documents
D	9/18/2025	90% Construction Documents
E	10/14/2025	90% Construction Documents/Permit Set

CONSULTANT

PROJECT STATUS
90% CONSTRUCTION DOCUMENTS/PERMIT SET

DATE OF ISSUE
10/14/2025

PROJECT NAME
RIVIERA BEACH POLICE DEPARTMENT

PROJECT LOCATION
2121 AVENUE S.
RIVIERA BEACH, FL 33404

PROJECT NUMBER
1007657.00

SHEET TITLE
GROUND FLOOR DOOR SCHEDULE & DOOR FRAME/PANEL ELEVATIONS

SHEET NUMBER
A0.30

DOOR SCHEDULE SECOND FLOOR

Door	Room	Room Name	Size Width	Size Height	Panel Matl	Panel Type	Panel Finish	Frame Matl	Frame Type	Frame Finish	Fire Rating	Hardware	SIGNAGE TYPE	Remarks
SECOND LEVEL														
201	201	EXEC. SUITE ADMIN	3' - 0"	7' - 0"	WD	F	PL01	HM	003	PT04		#	A1	CA
201A	201A	EXEC. KITCHEN	3' - 2"	9' - 0"	GL	FG	GL	AL	000	PF		#	A1	
201A.1	201A	EXEC. KITCHEN	3' - 0"	7' - 0"	WD	F	PL01	HM	001	PT04		#	A1	
201B	201	EXEC. SUITE ADMIN	3' - 2"	9' - 0"	GL	FG	GL	AL	000	PF		#	A1	
202	202	CHIEF'S ADMIN	3' - 0"	9' - 0"	GL	FG	GL	AL	000	PF		#	A1	
202A	202	CHIEF'S ADMIN	3' - 0"	7' - 0"	WD	F	PL01	HM	001	PT04		#	A1	CA
202B	202	CHIEF'S ADMIN	3' - 0"	7' - 0"	WD	F	PL01	HM	001	PT04		#	A1	CA
202C.1	202C	CHIEF'S CONFERENCE	3' - 0"	7' - 0"	WD	F	PL01	HM	001	PT04		#	A1	CA
202C.2	202C	CHIEF'S CONFERENCE	3' - 0"	7' - 0"	WD	F	PL01	HM	001	PT04		#	A1	CA
202D	202D	BATH	3' - 0"	7' - 0"	WD	F	PL01	HM	001	PT04		#	C3	
202E	202E	BATH	3' - 0"	7' - 0"	WD	F	PL01	HM	001	PT04		#	C3	
202F	202F	STOR.	3' - 0"	7' - 0"	WD	F	PL01	HM	001	PT04		#	A1	
202G	202G	ADMIN STOR.	3' - 0"	7' - 0"	WD	F	PL01	HM	001	PT04		#	A1	
203	203	CORRIDOR	3' - 0"	7' - 0"	WD	F	PL01	HM	001	PT04		#	A1	CA
203.1	203	CORRIDOR	3' - 0"	7' - 0"	WD	F	PL01	HM	003	PT04		#	A1	CA
203A	203A	ASSISTANT CHIEF	3' - 0"	7' - 0"	WD	F	PL01	HM	003	PT04		#	A2	
203B	203B	ASSISTANT CHIEF	3' - 0"	7' - 0"	WD	F	PL01	HM	003	PT04		#	A2	
203C	203C	MAJOR	3' - 0"	7' - 0"	WD	F	PL01	HM	003	PT04		#	A2	
203D	203D	MAJOR	3' - 0"	7' - 0"	WD	F	PL01	HM	003	PT04		#	A2	
203E	203E	MAJOR	3' - 0"	7' - 0"	WD	F	PL01	HM	003	PT04		#	A2	
203F	203F	ADA RR	3' - 0"	7' - 0"	WD	F	PL01	HM	001	PT04		#	C1	
203G	203G	STOR.	3' - 0"	7' - 0"	WD	F	PL01	HM	001	PT04		#	A1	
204	204	INTERNAL AFFAIRS	3' - 0"	7' - 0"	WD	F	PL01	HM	003	PT04		#	A1	CA
204A	204A	COMMANDER	3' - 0"	7' - 0"	WD	F	PL01	HM	001	PT04		#	A2	
204B	204B	SGT.	3' - 0"	7' - 0"	WD	F	WD	HM	003	PT04		#	A2	
204C	204C	INVESTIGATOR	3' - 0"	7' - 0"	WD	F	WD	HM	003	PT04		#	A1	
204D	204D	BACKGROUND INVESTIGATOR	3' - 0"	7' - 0"	WD	F	WD	HM	003	PT04		#	A1	
204E	204E	PERSONNEL/ IA FILES	3' - 0"	7' - 0"	WD	F	PL01	HM	001	PT04		#	A1	CA
204F	204F	INTERVIEW	3' - 0"	7' - 0"	WD	F	PL01	HM	001	PT04		#	A1	
205	205	TECH SPECIALIST	3' - 0"	7' - 0"	WD	F	PL01	HM	001	PT04		#	A1	
206	206	MECHANICAL ROOM	6' - 0"	7' - 0"	WD	F	PL01	HM	001	PT		#	A1, D, H	CA
207	207	DETECTIVE BUREAU	3' - 0"	7' - 0"	WD	F	WD	HM	003	PT04		#	A1	DS-C.A.
207A	207A	MAJOR	3' - 0"	8' - 0"	GL	FG	GL	AL	000	PF		#	A2	
207B	207B	CAPTAIN	3' - 0"	7' - 0"	WD	F	PL01	HM	003	PT04		#	A2	
207C	207C	SGT	3' - 0"	7' - 0"	WD	F	PL01	HM	003	PT04		#	A2	
207D.1	207D	INTERVIEW	3' - 0"	7' - 0"	H62	NV	PT	HM	002	PT04	60 MIN	#	A1	DS-C.A.
207D.2	207D	INTERVIEW	3' - 0"	7' - 0"	WD	F	PL01	HM	001	PT04		#	A1	DS-C.A.
208	208	LACTATION	3' - 0"	7' - 0"	WD	F	PL01	HM	001	PT04		#	A1	CA
209A	209A	ADA RR	3' - 0"	7' - 0"	WD	F	PL01	HM	001	PT04		#	C2	
209B	209B	RR	3' - 0"	7' - 0"	WD	F	PL01	HM	001	PT04		#	C1	
209C	209C	RR	3' - 0"	7' - 0"	WD	F	PL01	HM	001	PT04		#	C1	
210	210	TECH WORKROOM	3' - 0"	7' - 0"	WD	F	PL01	HM	001	PT04		#	A1	CA
211	211	TECH ADMIN.	3' - 0"	7' - 0"	WD	F	PL01	HM	001	PT04		#	A1	
212	212	I.T. DATA ROOM	6' - 0"	7' - 0"	WD	F	PL01	HM	001	PT04		#	A1, D, H	CA
213	213	COMMUNICATIONS	3' - 0"	7' - 0"	WD	NV	PL01	HM	001	PT04		#	A1, B	CA
213C	213C	SUPER	3' - 0"	7' - 0"	WD	F	PL01	HM	003	PT04		#	A2	
213D	213D	SUPER	3' - 0"	7' - 0"	WD	F	PL01	HM	003	PT04		#	A2	
213E	213E	MANAGER	3' - 0"	7' - 0"	GL	FG	GL	AL	000	PF		#	A2	
213F	213F	QUIET ROOM	3' - 0"	7' - 0"	WD	F	PL01	HM	001	PT04		#	A1	
213G	213G	BREAK AREA	3' - 0"	7' - 0"	WD	F	PL01	HM	003	PT04		#	A1	
213H	213H	ADA BR	3' - 0"	7' - 0"	WD	F	PL01	HM	001	PT04		#	C4	
214	214	TAC	3' - 0"	7' - 0"	WD	F	PL01	HM	003	PT04		#	A1	CA
214A	214A	SGT	3' - 0"	7' - 0"	WD	F	PL01	HM	003	PT04		#	A2	
215	215	CONFERENCE ROOM	3' - 0"	9' - 0"	GL	FG	GL	AL	000	PF		#	A3	
216	216	BREAKROOM	3' - 0"	9' - 0"	GL	FG	GL	AL	000	PF		#	A1	
217	217	STOR.	6' - 0"	8' - 0"	HM	F	PT	HM	001	PT04		#	A1	
218	218	RTC	6' - 0"	7' - 0"	WD	F	PL01	HM	001	PT04		#	A1	CA
218A	218A	RTC OFFICE	3' - 0"	7' - 0"	GL	FG	GL	AL	000	PF		#	A1	
218B	218B	SKIFF	3' - 0"	9' - 0"	GL	FG	GL	AL	000	PF		#	A1	
218B.2	218B	SKIFF	16' - 0"	9' - 6"	GL	FG	GL	AL	-	PF		#	A1	NANAWALL
218C	218C	RTC AV ROOM	3' - 0"	7' - 0"	WD	F	PL01	HM	001	PT04		#	A1	CA
218D	202	CHIEF'S ADMIN	3' - 0"	7' - 0"	WD	F	PL01	HM	001	PT04		#	A1	CA
219	219	DIGITAL FORENSICS	3' - 0"	7' - 0"	WD	F	PL01	HM	001	PT04		#	A1	CA
220	220	ACCREDITATION	3' - 0"	7' - 0"	WD	F	PL01	HM	003	PT04		#	A1	
221	221	PIO	3' - 0"	7' - 0"	WD	F	PL01	HM	003	PT04		#	A1	
222	222	PAYROLL OFFICE	3' - 0"	7' - 0"	WD	F	PL01	HM	003	PT04		#	A1	
223	223	PURCHASING	3' - 0"	7' - 0"	WD	F	PL01	HM	003	PT04		#	A1	
224	224	MAIN ELECTRICAL ROOM	6' - 0"	8' - 0"	WD	F	PL01	HM	002	PT04		#	AI, D	CA
225	225	BDA EQUIP.	3' - 0"	7' - 0"	HM	F	PL01	HM	001	PT04		#	A1	
230		OUTDOOR PATIO	3' - 0"	8' - 0"	GL	FG	GL	AL	000	PF		#	A1	DS-C.A.
297A	297A	STAIR	3' - 6"	7' - 0"	HM	F	PT	HM	002	PT04		#	A1, K, L2, L3	CA
297B	297B	STAIR	3' - 0"	7' - 0"	HM	F	PT	HM	002	PT04		#	A1, K, L1, L4	CA
TOP OF STEEL														
300		ROOF LEVEL	3' - 8"	6' - 8"	HM	F	PT	HM	002	PT04	60 MIN	#		

GENERAL DOOR NOTES

1. SEE PROJECT SPECIFICATIONS FOR ADDITIONAL INFORMATION REGARDING DOORS AND DOOR HARDWARE.
2. CONTRACTOR SHALL NOTIFY THE ARCHITECT OF ANY DISCREPANCY, INACCURACY OR CONFLICTING INFORMATION IN WRITING BEFORE EXECUTION OF WORK.
3. ALL EXTERIOR DOORS SHALL HAVE A CURRENT MIAMI-DADE NOA AND FLORIDA PRODUCT APPROVAL LISTED DESIGN PRESSURES SHALL MEET OR EXCEED REQUIRED DESIGN PRESSURES SHOWN IN THE DRAWINGS.
4. SEE STRUCTURAL DRAWINGS FOR "ALLOWABLE" DESIGN PRESSURES FOR OPENINGS.
5. SEE DIMENSION FLOOR PLANS FOR PARTITION TAGS. SEE SHEET A0.11 FOR PARTITION TYPE SCHEDULE. DOOR SUPPLIER TO COORDINATE HM METAL FRAME THROAT DIMENSION FOR THE DOOR AND FRAME SUBMITTAL.
6. ALL EXTERIOR HM DOORS AND FRAMES SHALL BE GALVANIZED; G60 COATING MINIMUM.
7. ALL EXTERIOR HM DOORS SHALL HAVE A CLOSED CHANNEL TOP.
8. ALL METAL DOORS SHALL BE SEAMLESS (EDGE SEAMS WELDED AND GROUND SMOOTH WITH TOP AND BOTTOM CLOSURE CAPS
9. ALL OPERABLE DOOR HANDLES SHALL BE LEVER TYPE.
10. EXTERIOR DOOR OPENING FORCE SHALL NOT EXCEED 8.5 LBS.
11. INTERIOR DOOR OPENING FORCE SHALL NOT EXCEED 5.0 LBS.
12. ALL FIRE RATED DOORS SHALL BE SELF CLOSING AND LATCHING.
13. THRESHOLD AT DOORWAYS SHALL NOT EXCEED 1/2 INCH. WITH A 1/4" BEVEL IN ACCORDANCE WITH CURRENT FBC-ACCESSIBILITY SECTION 303.3 FOR ADA COMPLIANCE.
14. SEE MECHANICAL DRAWINGS FOR DOOR LOUVERS AND / OR ADDITIONAL UNDERCUTS WHEN REQUIRED.
15. EXTERIOR DOOR FRAMES WITHIN CMU WALLS SHALL HAVE FOAM INSULATION.
16. INTERIOR DOOR FRAMES WITHIN CMU WALLS AND/OR FRAMED PARTITIONS WITH BATT INSULATION SHALL BE PACKED WITH MINERAL WOOL INSULATION.

SCHEDULE NOTES

1. ROOM AND DOOR REFERENCE NUMBERS ARE FOR DESIGN AND CONSTRUCTION COORDINATION PURPOSES ONLY.
2. CONTRACTOR SHALL COORDINATE WITH OWNER FOR FINAL ROOM & DOOR IDENTIFICATION FOR CLOSEOUT DOCUMENTATION.
3. CONTRACTOR SHALL FIELD VERIFY ALL DOOR SIZES & HARDWARE WITH OPENING PRIOR TO DOOR SUBMITTAL AND INSTALLATION. ALL DISCREPANCIES SHALL BE BROUGHT TO THE ATTENTION OF THE ARCHITECT IMMEDIATELY.
4. EXTERIOR ALUMINUM STOREFRONT WINDOW AND DOOR SYSTEMS SHALL HAVE A CLEAR ANODIZED FINISH (CLASS 1 COATING) UNLESS OTHERWISE NOTED TO RECEIVE PVDF (RESIN COATING) WITH SPECIFIED COLOR. SEE WINDOW SCHEDULE AND BUILDING ELEVATIONS FOR ADDITIONAL INFORMATION.
5. INTERIOR ALUMINUM STOREFRONT WINDOW AND DOOR SYSTEMS SHALL HAVE A CLEAR ANODIZED FINISH.
6. DOORS WITH ELECTRIC STRIKES TO RECEIVE GROUT GUARDS WHEN FRAMES ARE GROUT FILLED OR RECEIVES FOAM INSULATION.
7. PROVIDE "NO STORAGE PERMITTED" SIGNAGE AT ALL ELECTRICAL AND LOW VOLTAGE EQUIPMENT ROOMS (I.T. / IDF / MDF / RADIO EQUIP.)
8. DOORS WITH ADA OPERATORS SHALL HAVE SAID DEVICES ON BOTH THE PUSH AND PULL SIDES OF THE DOOR.
9. SEE FINISH SCHEDULE AND BUILDING ELEVATIONS FOR ADDITIONAL INFORMATION REGARDING COLORS.

DOOR FIRE LABEL

A LABEL 90 MINUTES

B LABEL 60 MINUTES

C LABEL 45 MINUTES

20 MIN 20 MINUTES

WTR CTN PERFORMANCE BASED WATER CURTAIN. REFER TO LIFE SAFETY PLAN AND FIRE PROTECTION DRAWINGS FOR FURTHER INFORMATION

NOTE:
ALL FIRE RATED DOOR ASSEMBLIES SHALL MEET THE REQUIREMENTS FOR A SMOKE AND DRAFT CONTROL ASSEMBLY TESTED IN ACCORDANCE WITH UL 1784 WITH AN ARTIFICIAL BOTTOM SEAL INSTALLED ACROSS THE FULL WIDTH OF THE BOTTOM OF THE DOOR ASSEMBLY. THE AIR LEAKAGE RATE OF THE DOOR ASSEMBLY SHALL NOT EXCEED 3.0 CFM PER SQUARE FOOT OF DOOR OPENING AT 0.10 INCH OF WATER FOR BOTH THE AMBIENT TEMPERATURE AND ELEVATED TEMPERATURE TESTS. FBC 715.3.3

FLOOR PLAN LEGEND

INTERIOR DOORS: NON-RATED - 1/4" CLEAR TEMPERED GLASS, UNLESS SECURITY REQUIREMENTS ARE SPECIFIED.

INTERIOR DOORS: RATED - TGP FIRELITE PLUS (STANDARD GRADE) 5/16" LAMINATED 20-180 MINUTES (GLASS TO MATCH DOOR RATING), UNLESS SECURITY REQUIREMENTS ARE SPECIFIED


EXTERIOR DOORS: HOLLOW METAL - 7/16" LAMINATED GLASS CLEAR (2 PLIES HEAT STRENGTHENED FLOAT GLASS)

EXTERIOR DOORS: STOREFRONT - MATCH WINDOW GLAZING, LAMINATED GLASS

ROOM SIGNAGE NOTE

SEE SHEETS A0.60 AND A0.61 FOR INTERIOR SIGNAGE TYPE AND SIGNAGE DETAILS FOR ADDITIONAL INFORMATION

FRAME CONFIG. LEGEND

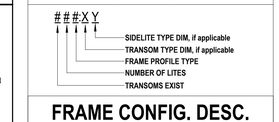

FRAME CONFIG. DESC.

TRANSOM:
0 - NO TRANSOM
1 - TRANSOM

SIDELITE:
0 - NO SIDELITE
1 - 1 SIDELITE
2 - 2 SIDELITES, 1 EACH SIDE OR BOTH

FRAME PROFILE TYPES:
1 - NOT USED.
2 - 2" JAMB/HEAD
3 - 2" JAMB, 4" HEAD, MASONRY
4 - REFER TO FENESTRATION SCHEDULE
5 - TRANSOM & SIDELITES BOTH SIDES
6 - SIDELITE ON EITHER SIDE
7 - CASED OPEN
8 - ---
E - EGRESS FRAME
H - OVERHEAD FRAME
M - 4" JAMB/HEAD, MASONRY
P - POCKET FRAME
S - SLIDING FRAME
S2 - SLIDING FRAME TRANSOM, 12 GA
T - TRACK FRAME

MATERIALS & FINISHES

AL - ALUMINUM
CAL - CLEAR ANODIZED ALUMINUM
G - GALVANIZED
GL - GLASS
HC - WOOD, HOLLOW CORE
HFG - HEAVY DUTY FENCE / GATE
HG - HOLLOW METAL GALV
HG2 - HOLLOW METAL GALV, GA 12
HM - HOLLOW METAL
HS - HM 12 GA. STEEL, BLAST RATED
PCF - POWDER COAT FINISH (MANUFACTURE)
PF - PREFINISHED (MANUFACTURE)
PL - PLASTIC LAMINATE
PT - PAINTED
PVDF - 70% RESIN COATING
SS - STAINLESS STEEL
STL - STEEL
VL - VINYL
WD - WOOD, SOLID CORE

DOOR PANEL


4FD - FOUR FOLD DOOR
F - FLUSH PANEL, SINGLE
FG - FULL GLASS PANEL, SINGLE
FO - FRAMED OPENING (NO DOOR PANEL)
HC - OVERHEAD COILING DOOR
LF - FULL LOUVER PANEL
NV - DOOR WITH NARROW VISION PANEL
YG - CHAIN LINK GATE
SSD - SLIDING SECURITY DOOR

DOOR REMARKS


C.A. - CARD ACCESS
DS-C.A. - DOUBLE SIDED CARD ACCESS
FE - FORCED ENTRY RATED
B.R.8 - BALLISTIC RATED, LEVEL 8
F.A. - FIRE ALARM INTERCONNECTIVITY REQUIRED; DELAY EGRESS

HARDWARE

" # " SEE SPECIFICATION SECTION 087100, DOOR NUMBERS TO BE LISTED WITH HARDWARE HEADINGS
" - " HARDWARE BY SPECIALITY DOOR MANUFACTURER

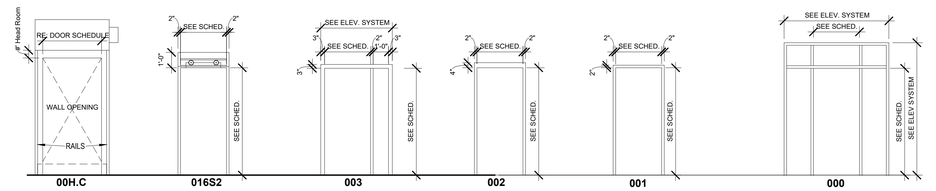

DOOR FRAME ELEVATIONS 1/4" = 1'-0" (2)

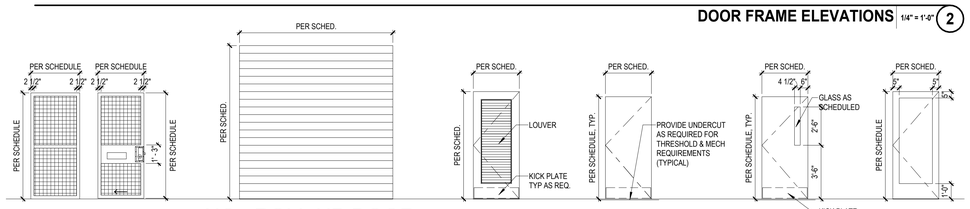

DOOR PANEL ELEVATIONS Copy 1 1/4" = 1'-0" (1)

CLIENT

CITY OF RIVIERA BEACH
1481 West 15 Street
Riviera Beach, FL 33404

ARCHITECT OF RECORD

PGAL, Inc.
791 Park of Commerce Blvd.
Suite 400
Boca Raton, FL 33487
T 561 988 4002
www.pgal.com

CONSTRUCTION MANAGER/BUILDER

CORE CONSTRUCTION
1641 Worthington Rd
West Palm Beach
FL 33409

PUBLIC SAFETY CONSULTANT/ARCHITECT

JL2 ARCHITECTURE INC.
1678 Kingston Road
Longwood, FL
32750

REGISTRATION

Copyright © 2025

STATE OF FLORIDA JOBY L. BALINT REGISTERED ARCHITECT AR0016653

JOBY L. BALINT, AIA AR-0016653

NOTE: ELECTRONIC COPIES SHALL HAVE BOTH SEAL AND VERIFIED DIGITAL SIGNATURE WITH DATE TO BE CONSIDERED SIGNED / SEALED

DRAWING HISTORY

Nr	DATE	DESCRIPTION
A	4/4/2025	100% Design Development
B	7/22/2025	50% Construction Documents
D	9/18/2025	90% Construction Documents
E	10/14/2025	90% Construction Documents/Permit Set

CONSULTANT

PROJECT STATUS
90% CONSTRUCTION DOCUMENTS/PERMIT SET

DATE OF ISSUE
10/14/2025

PROJECT NAME
RIVIERA BEACH POLICE DEPARTMENT


PROJECT LOCATION
2121 AVENUE S.
RIVIERA BEACH, FL
33404

PROJECT NUMBER
1007657.00


SHEET TITLE
SECOND FLOOR DOOR SCHEDULE & DOOR FRAME/PANEL ELEVATIONS

SHEET NUMBER
A0.31


FILE NAME: Autodesk Docs://_1007657.00 - CORE - City of Riviera Beach D/1007657.00_RBPD_A_R24.rvt
DATE STAMP: 10/24/2025 1:32:25 PM

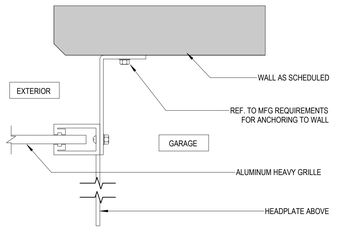


COILING GRILLE JAMB 3" = 1'-0" 15

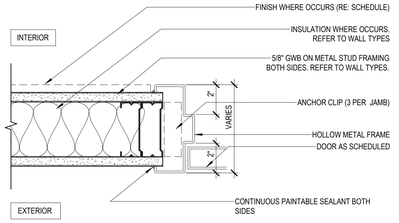


HOLLOW METAL DOOR JAMB/HEAD @ GYP. BD. 3" = 1'-0" 10

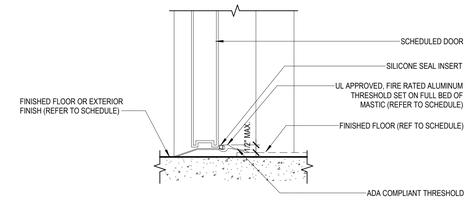


HOLLOW METAL DOOR THRESHOLD (SC SIM) 3" = 1'-0" 5

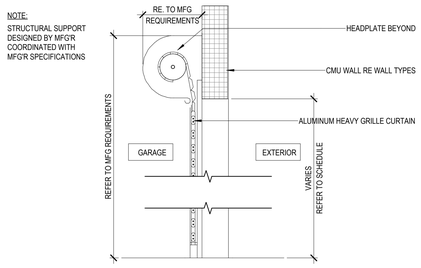


COILING GRILLE HEAD/THRESHOLD 1 : 3 14

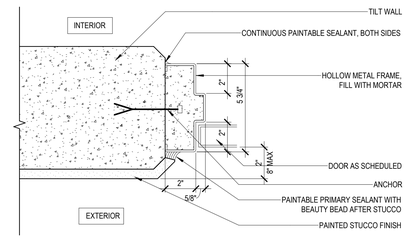


HOLLOW METAL DOOR JAMB/HEAD 3" = 1'-0" 9

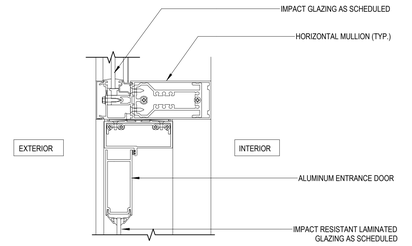


ALUMINUM DOOR HEAD 3" = 1'-0" 4

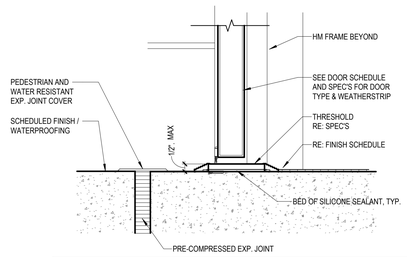


DOOR-DETAIL @ THRESHOLD & HM1 3" = 1'-0" 13

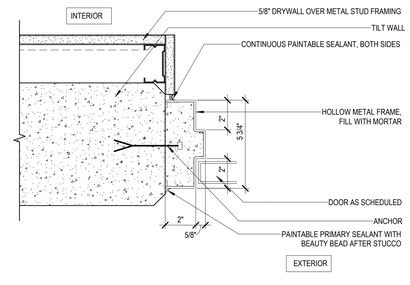


HOLLOW METAL DOOR JAMB/HEAD 3" = 1'-0" 8

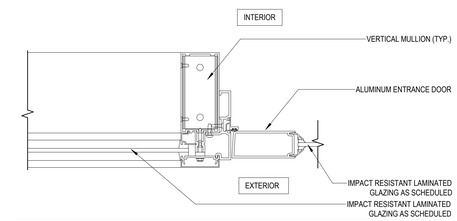


ALUMINUM DOOR JAMB 3" = 1'-0" 3

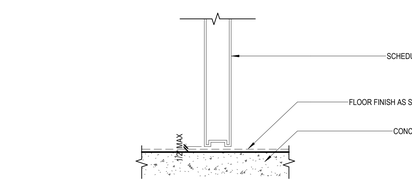


DR. THRESHOLD NO TRANSITION STRIP 3" = 1'-0" 12

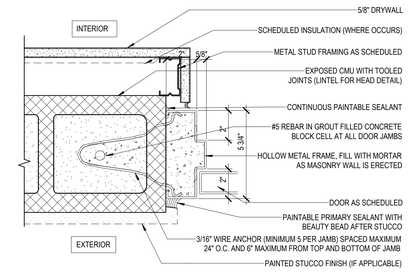


HOLLOW METAL DOOR JAMB/HEAD 3" = 1'-0" 7

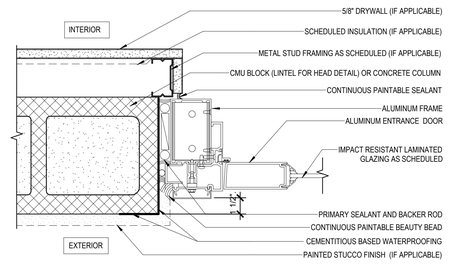


ALUMINUM DOOR JAMB/HEAD @ CMU CONCRETE WALL 3" = 1'-0" 2

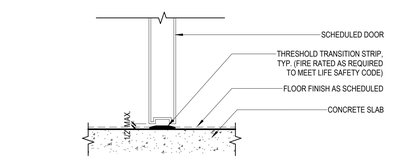

DOOR THRESHOLD WTH TRANSITION STRIP 3" = 1'-0" 11

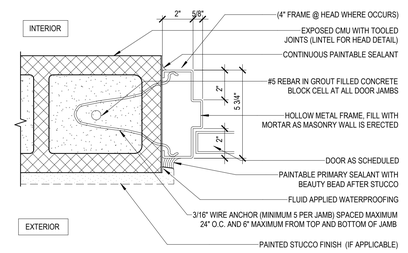

HOLLOW METAL DOOR JAMB/HEAD @ CMU 3" = 1'-0" 6

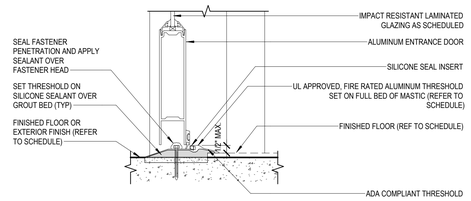

ALUMINUM DOOR THRESHOLD 3" = 1'-0" 1

FILE NAME: Autodesk Docs// 1007657.00 - CORE - City of Riviera Beach D/1007657.00_RBPD_A_R24.rvt
DATE STAMP: 10/24/2025 1:32:32 PM

CLIENT

CITY OF RIVIERA BEACH
1481 West 15 Street
Riviera Beach, FL 33404

ARCHITECT OF RECORD

PGAL, Inc.
791 Park of Commerce Blvd.
Suite 400
Boca Raton, FL 33487
T 561 988 4002
www.pgal.com

CONSTRUCTION MANAGER/BUILDER

CORE CONSTRUCTION
1641 Worthington Rd
West Palm Beach
FL 33409

PUBLIC SAFETY CONSULTANT/ARCHITECT

JL2 ARCHITECTURE INC.
1678 Kingston Road
Longwood, FL
32750

REGISTRATION

Copyright © 2025

STATE OF FLORIDA · JOBY L. BALINT · REGISTERED ARCHITECT · AR0016653

JOBY L. BALINT, AIA AR-0016653

NOTE: ELECTRONIC COPIES SHALL HAVE BOTH SEAL AND VERIFIED DIGITAL SIGNATURE WITH DATE TO BE CONSIDERED SIGNED AND SEALED

DRAWING HISTORY

No.	DATE	DESCRIPTION
A	4/4/2025	100% Design Development
D	9/18/2025	90% Construction Documents
E	10/14/2025	90% Construction Documents/Permit Set

CONSULTANT

PROJECT STATUS
90% CONSTRUCTION DOCUMENTS/PERMIT SET

DATE OF ISSUE
10/14/2025


PROJECT NAME
RIVIERA BEACH POLICE DEPARTMENT

PROJECT LOCATION
2121 AVENUE S.
RIVIERA BEACH, FL 33404

PROJECT NUMBER
1007657.00

SHEET TITLE
DOOR DETAILS


SHEET NUMBER
A0.35

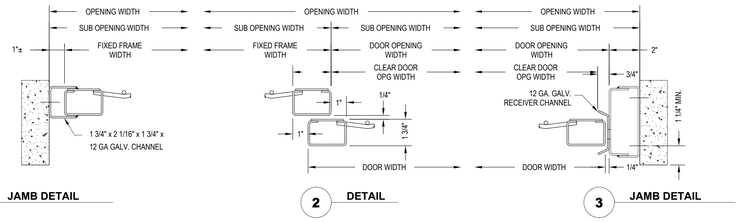

1 JAMB DETAIL


2 DETAIL

3 JAMB DETAIL

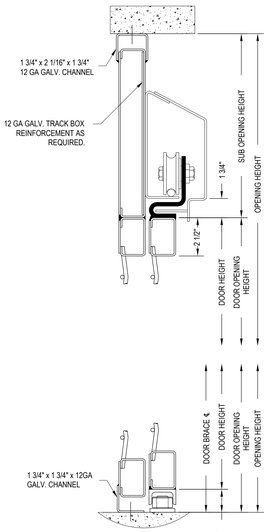


4 HEAD DETAIL

6 SILL DETAIL

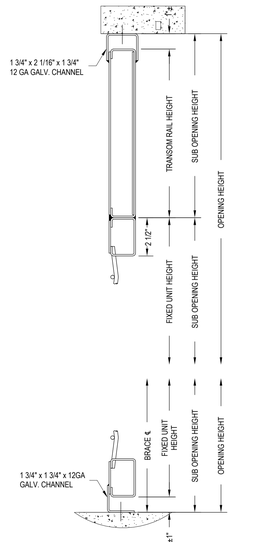


7 HEAD DETAIL


9 SILL DETAIL

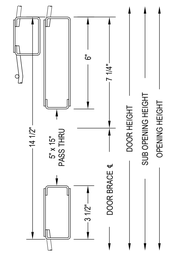


5 BRACE DETAIL

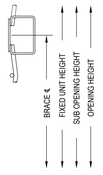


8 BRACE DETAIL

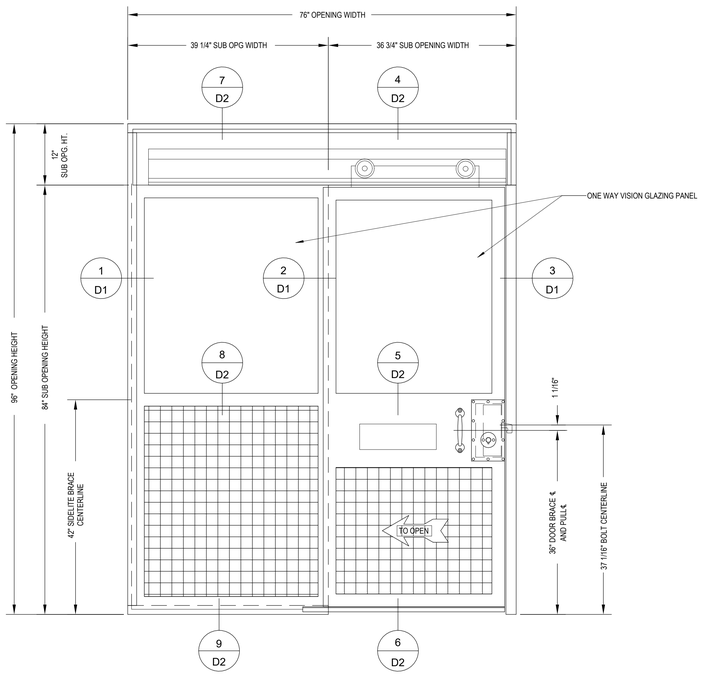


HOLDING CELL ELEVATION & DETAILS 1" = 1'-0" (4)

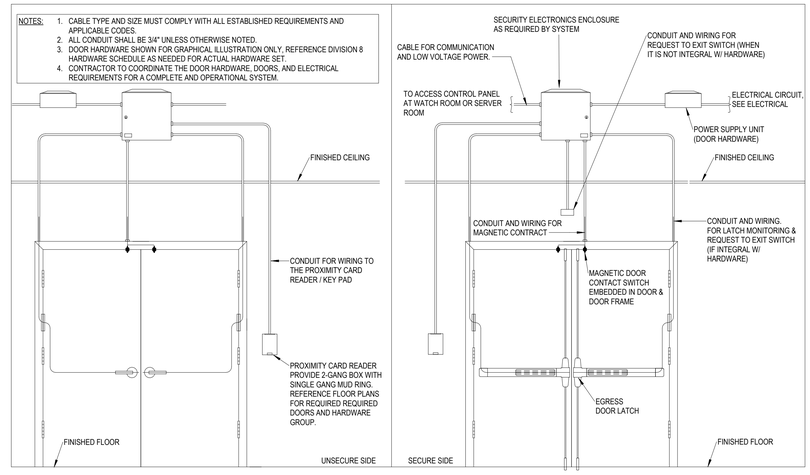

ELECTRONIC PANIC - DOOR ACCESS DETAIL 1/2" = 1'-0" (3)

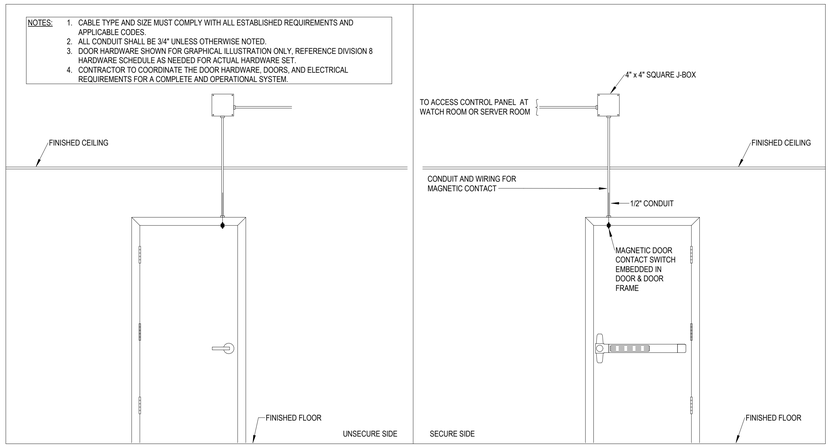

MONITORING - DOOR ACCESS DETAIL 1/2" = 1'-0" (2)

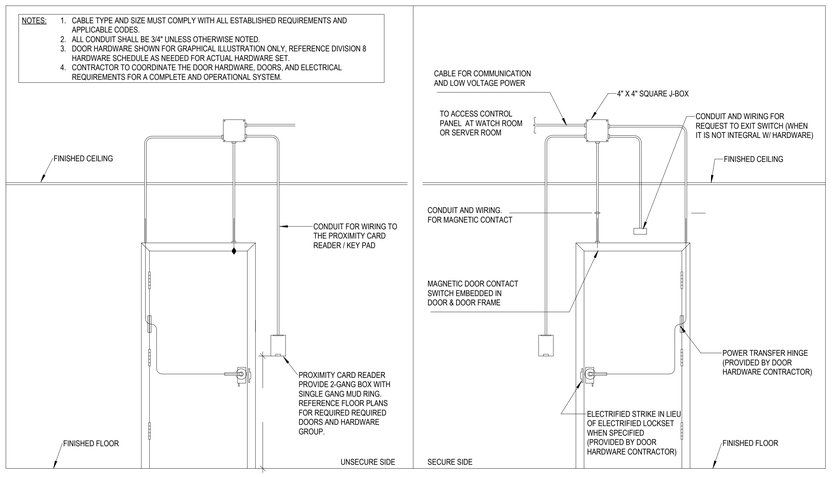

ELECTRONIC LOCKSET - DOOR ACCESS DETAIL 1/2" = 1'-0" (1)

FILE NAME: Autodesk Docs://_1007657.00 - CORE - City of Riviera Beach D/1007657.00_RBPD_A_R24.rvt
DATE STAMP: 10/24/2025 1:32:36 PM

CLIENT

CITY OF RIVIERA BEACH
1481 West 15 Street
Riviera Beach, FL 33404

ARCHITECT OF RECORD

PGAL, Inc.
791 Park of Commerce Blvd.
Suite 400
Boca Raton, FL 33487
T 561 988 4002
www.pgal.com

CONSTRUCTION MANAGER/BUILDER

CORE CONSTRUCTION
1641 Worthington Rd
West Palm Beach
FL 33409

PUBLIC SAFETY CONSULTANT/ARCHITECT

JL2 ARCHITECTURE INC.
1678 Kingston Road
Longwood, FL
32750

REGISTRATION

Copyright © 2025

STATE OF FLORIDA
JOBY L. BALINT
AR0016653
REGISTERED ARCHITECT

JOBY L. BALINT, AIA AR-0016653

NOTE: ELECTRONIC COPIES SHALL HAVE BOTH SEAL AND VERIFIED DIGITAL SIGNATURE WITH DATE TO BE CONSIDERED SIGNED AND SEALED

DRAWING HISTORY

Nr	DATE	DESCRIPTION
A	4/4/2025	100% Design Development
D	9/18/2025	90% Construction Documents
E	10/14/2025	90% Construction Documents/Permit Set

CONSULTANT

PROJECT STATUS
90% CONSTRUCTION DOCUMENTS/PERMIT SET

DATE OF ISSUE
10/14/2025

PROJECT NAME
RIVIERA BEACH POLICE DEPARTMENT


PROJECT LOCATION
2121 AVENUE S.
RIVIERA BEACH, FL 33404

PROJECT NUMBER
1007657.00


SHEET TITLE
SECURITY DOOR DETAILS

SHEET NUMBER
A0.36


Bi-Fold Hinged Panel Closure

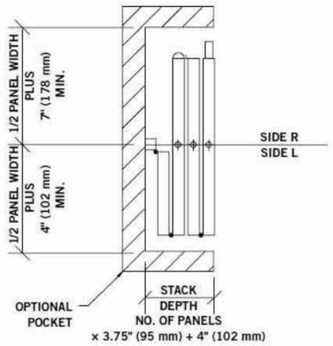


24-Inch Manual Seal

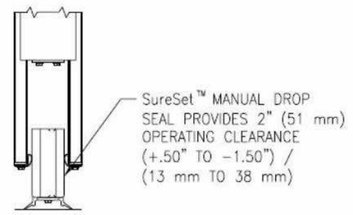


Hinged Jamb

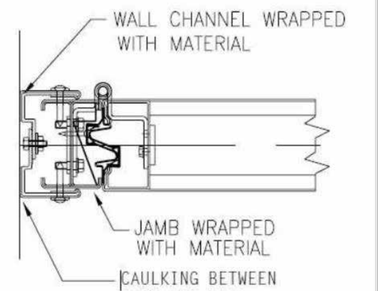


#30 Track system Standard Spacing

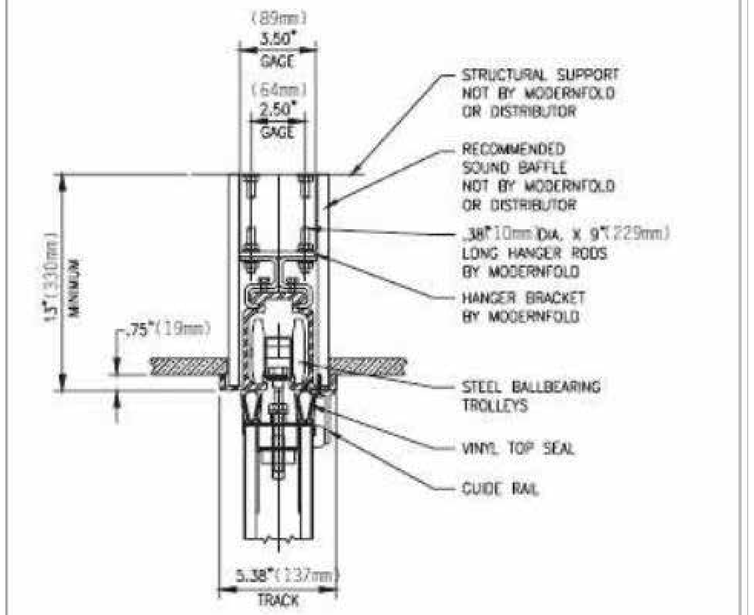

TRACK SYSTEM FOLDING PARTITION DETAILS 1" = 1'-0" (1)

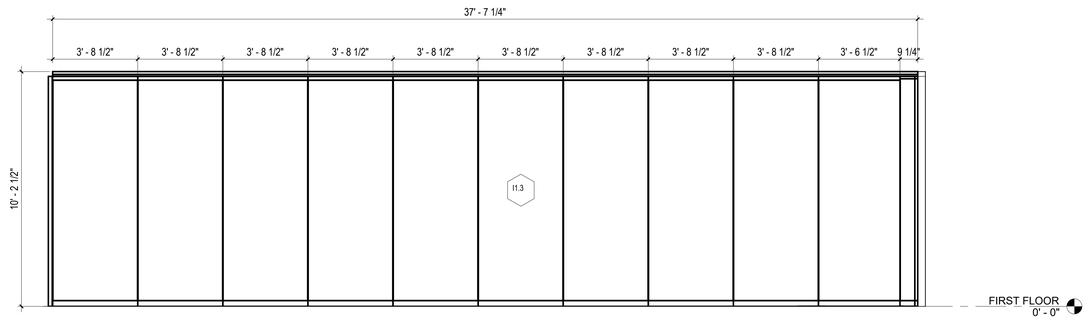

BRIEFING FOLDABLE PARTITION_ELEVATION 3/8" = 1'-0" (2)

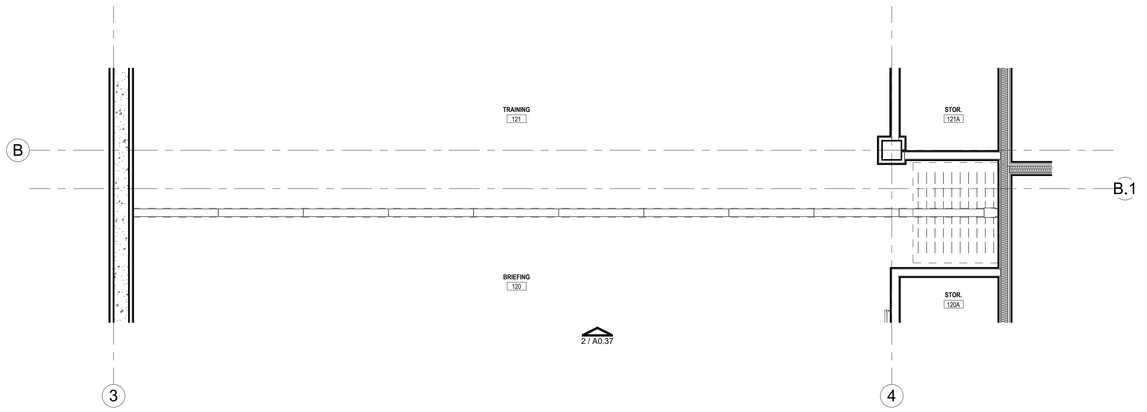

OPERABLE DOOR FLOOR PLAN 3/8" = 1'-0" (3)

FILE NAME: Autodesk Docs://. 1007657.00 - CORE - City of Riviera Beach D/1007657.00_RBPD_A_R24.rvt
DATE STAMP: 10/24/2025 1:32:39 PM

CLIENT

CITY OF RIVIERA BEACH
1481 West 15 Street
Riviera Beach, FL 33404

ARCHITECT OF RECORD

PGAL, Inc.
791 Park of Commerce Blvd.
Suite 400
Boca Raton, FL 33487
T 561 988 4002
www.pgal.com

CONSTRUCTION MANAGER/BUILDER

CORE CONSTRUCTION
1641 Worthington Rd
West Palm Beach
FL 33409

PUBLIC SAFETY CONSULTANT/ARCHITECT

JL2 ARCHITECTURE INC.
1678 Kingston Road
Longwood, FL
32750

REGISTRATION

Copyright © 2025

STATE OF FLORIDA JOBY L. BALINT AR0016653 REGISTERED ARCHITECT

JOBY L. BALINT, AIA AR-0016653

NOTE: ELECTRONIC COPIES SHALL HAVE BOTH SEAL AND VERIFIED DIGITAL SIGNATURE WITH DATE TO BE CONSIDERED SIGNED AND SEALED

DRAWING HISTORY

№	DATE	DESCRIPTION
A	4/4/2025	100% Design Development
D	9/18/2025	90% Construction Documents
E	10/14/2025	90% Construction Documents/Permit Set

CONSULTANT

PROJECT STATUS
90% CONSTRUCTION DOCUMENTS/PERMIT SET

DATE OF ISSUE
10/14/2025

PROJECT NAME
RIVIERA BEACH POLICE DEPARTMENT


PROJECT LOCATION
2121 AVENUE S.
RIVIERA BEACH, FL 33404


PROJECT NUMBER
1007657.00

SHEET TITLE
OPERABLE DOOR DETAILS

SHEET NUMBER
A0.37


2LR_2LR_1R
with Additional Top Track Locking and Single Action End Panel with Floor Closer

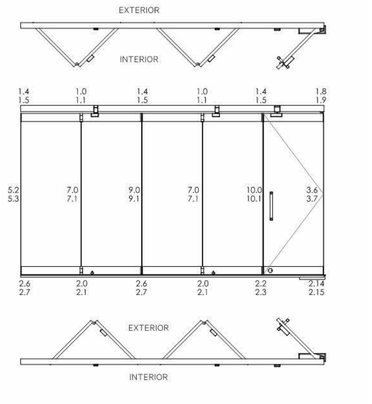

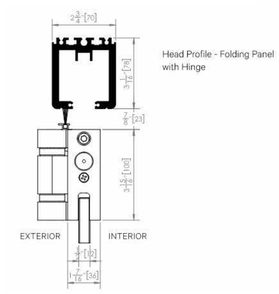


Head Profile - Folding Panel with Hinge

DETAIL 1.0

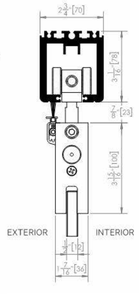


DETAIL 1.4

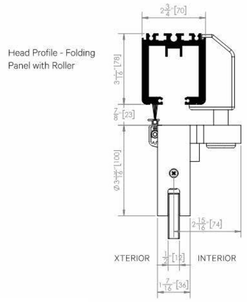


Head Profile - Folding Panel with Roller

Head Profile - Single Action End Panel with Offset Hinge


DETAIL 1.8

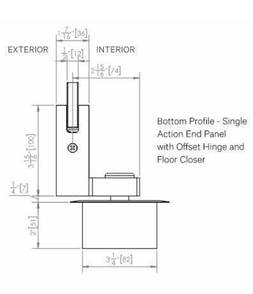
1 7/16" [36]
½" [12]
2 1/16" [74]
EXTERIOR
INTERIOR
3⅛" [80]
3⅛" [80]
3⅛" [80]

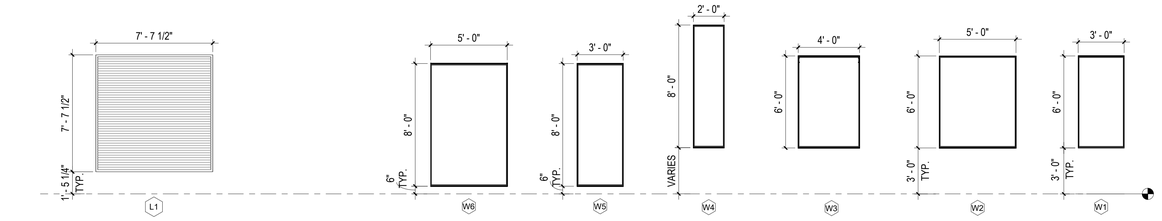


LOUVER TYPES 1/4" = 1'-0" (5)

EXTERIOR ALUMINUM WINDOW ELEVATIONS 1/4" = 1'-0" (3)

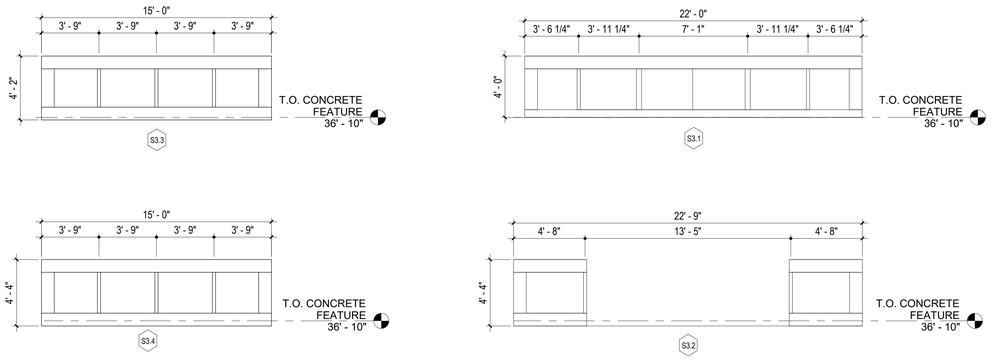

CUPOLA WINDOW ELEVATIONS 1/4" = 1'-0" (2)

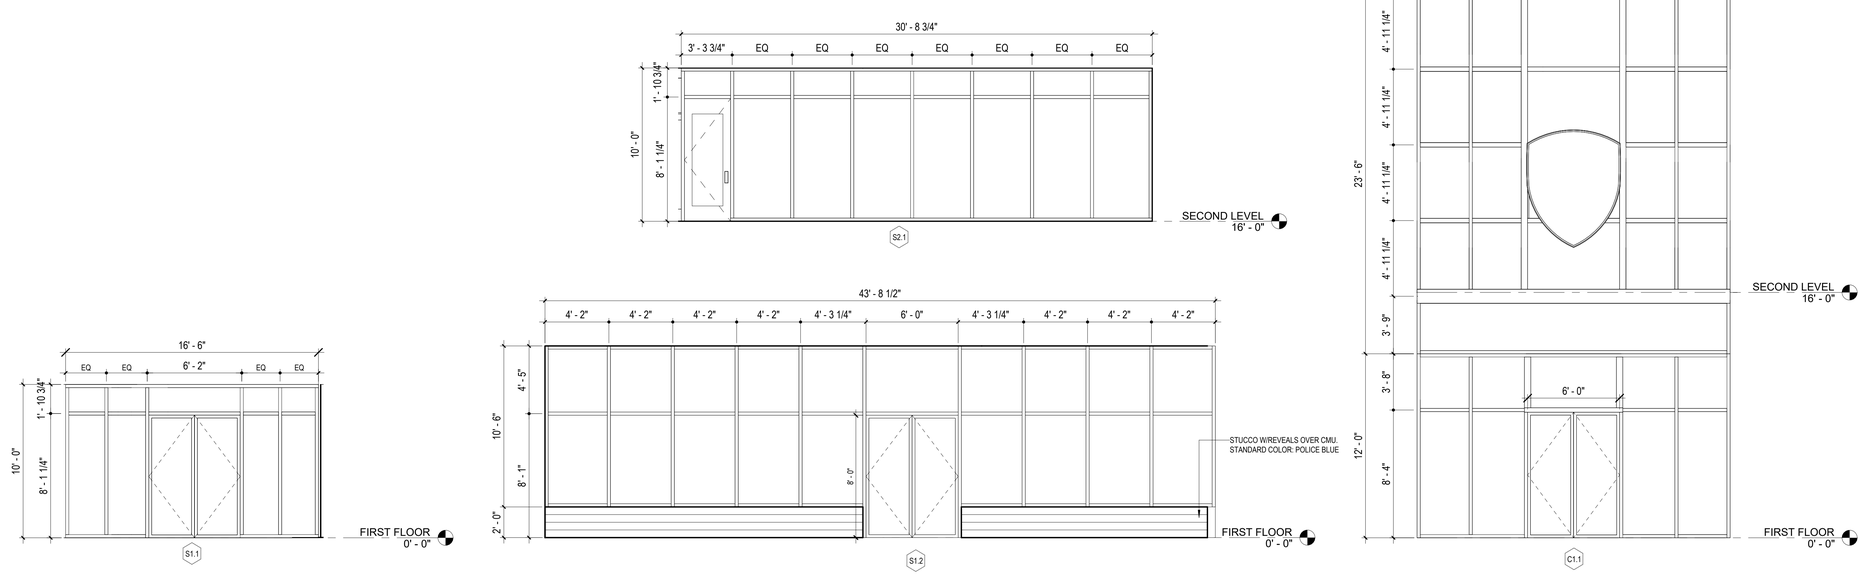

EXTERIOR STOREFRONT ELEVATIONS 1/4" = 1'-0" (4)

EXTERIOR CURTAINWALL ELEVATIONS 1/4" = 1'-0" (1)

FENESTRATION NOTES

1. DO NOT SCALE DRAWINGS, CONTACT ARCHITECT IN WRITING FOR CLARIFICATIONS OR MISSING DIMENSIONS BEFORE CONTINUING WITH CONSTRUCTION.
2. CONTRACTOR SHALL NOTIFY ARCHITECT OF ANY DISCREPANCY, INACCURACY OR CONFLICTING INFORMATION IN WRITING PRIOR TO EXECUTION OF WORK.
3. REFER TO STRUCTURAL DRAWINGS FOR EXTERIOR OPENING " ALLOWABLE" DESIGN PRESSURES.
4. ALL EXTERIOR WINDOW AND STOREFRONT SYSTEMS TO HAVE A CURRENT MIAMI-DADE NOA AND FLORIDA PRODUCT APPROVALS; LISTED DESIGN PRESSURES MUST MEET OR EXCEED DESIGN
5. FIELD COORDINATE OVERALL DIMENSIONS AND OPENING DIMENSIONS PRIOR TO SUBMITTAL AND RELEASE OF MATERIALS. ARCHITECTURAL DIMENSIONS SHOWN THIS SHEET INCLUDE 1x PRESSURE TREATED (PT) BLOCKING, SHIMS AND SEALANT.
6. EXTERIOR ALUMINUM SYSTEMS SHALL HAVE A CLEAR ANODIZED FINISH (CLASS 1 COATING) UNLESS OTHERWISE NOTED TO RECEIVE PVDF (RESIN COATING) WITH A SPECIFIED COLOR. SEE BUILDING ELEVATIONS FOR ADDITIONAL INFORMATION.
7. INTERIOR ALUMINUM SYSTEMS SHALL HAVE A CLEAR ANODIZED FINISH; UNLESS OTHERWISE CALLED AS HOLLOW METAL ON THE WINDOW SCHEDULE.
8. PROVIDE A.W.V.B. (AIR WATER VAPOR BARRIER) COATING AT THE INSIDE HEAD, JAMB, SILL AND EXTERIOR FACE (12" MINIMUM) AROUND ALL WINDOW, DOOR AND LOUVER OPENINGS AS SHOWN IN THE DETAILS. ALL EXTERIOR SEALANT TO BE SILICONE AND COLOR TO MATCH ADJACENT BUILDING COLOR. FOLLOW MANUFACTURER INSTALLATION INSTRUCTIONS REGARDING THE A.W.V.B. COATING.
9. SEE GLAZING SCHEDULE BELOW FOR ADDITIONAL INFORMATION.
10. SEE PROJECT SPECIFICATIONS FOR ADDITIONAL INFORMATION.
11. WIRE GLASS IS PROHIBITED ON THE PROJECT AND WILL BE REJECTED BY THE ARCHITECT.
12. ALL EXTERIOR FENESTRATIONS SHALL HAVE CURRENT TEST REPORTS AND LARGE MISSILE LEVEL 'E' IMPACT RATED. THIS STRUCTURE IS CLASSIFIED AS "CATEGORY IV ESSENTIAL BUILDINGS" PER CURRENT FLORIDA BUILDING CODE.

GLAZING SCHEDULE

INTERIOR GLAZING:
NON-RATED - 1/4" CLEAR TEMPERED GLASS MINIMUM, UNLESS OTHERWISE NOTED OR REQUIRED.

RATED - TGP FIRELITE PLUS (STANDARD GRADE) 5/16" LAMINATED 20-180 MINUTES (GLASS TO MATCH PARTITION RATING) SEE "LIFE SAFETY FLOOR PLAN" FOR FIRE RATED WALLS / PARTITIONS.

INTERIOR GLAZED WALL SYSTEM (BASIS OF DESIGN):
INFINIUM QUANTUM CENTER SINGLE BUTT GLAZED SYSTEM
BLACK FRAME FINISH, STC 35 MIN, 1/2" PANES, WOOD DOOR, FRAMELESS CORNERS
CONTACT: NICOLE DONE PIMENTEL 857-265-8820
SEE ELEVATIONS UNDER DETAIL 1/A0.41

CURRENT FBC-BUILDING NOTES:
INTERIOR GLAZING ADJACENT TO A WALKING SURFACE SHALL COMPLY WITH 2023 FBC-BUILDING SECTION 2403.4

GLAZING SHALL COMPLY WITH 2023 FBC-BUILDING SECTION 2406 "SAFETY GLAZING" AS REQUIRED BY 2406.4.2 AND 2406.4.3.

INTERIOR SECURITY GLAZING (HOLDING CELLS):
FORCED ENTRY WINDOWS
BASIS OF DESIGN - "ATTACK DEFEND 10 SECURITY GLAZING" BY MCGRORY GLASS". PROVIDE A LIGHT-GREY TINT TO OBSCURE VISION FROM THE HALLWAY INTO THE CONTROL ROOM.

PUBLIC LOBBY WINDOW
BASIS OF DESIGN - "BALLISTIC DEFEND 8-GCP" BY MCGRORY GLASS.
LEVEL 8 PROTECTION PER UL752.

EXTERIOR GLAZING:
TINTED, LAMINATED GLASS, CLASS 'E' IMPACT RATED FOR RISK CATEGORY IV ESSENTIAL BUILDINGS.
EXTERIOR GLAZING ABOVE TILT UP ENTRY TO HAVE TINTED DARK GRAY REFLECTIVE PANEL TREATEMENT

BASIS OF DESIGN CRITERIA:

HEAT-STRENGTHENED FLOAT GLASS
0.25 INCH THICKNESS (MINIMUM) EACH PLY
OUTER PLY: CLEAR, SOLARBAN 70XL ON SURFACE #2
INNER PLY: TINTED, AZURIA
INTERLAYER: CLEAR, 0.180 INCH THICKNESS
VISIBLE LIGHT TRANSMITTANCE: 48%
REFLECTANCE (OUTSIDE): 15%
REFLECTANCE (INSIDE): 12%
SOLAR EXTERIOR REFLECTANCE: 38%
SOLAR TRANSMITTANCE: 16%
U-VALUE: 0.93 WINTER / 0.84 SUMMER
SHADING COEFFICIENT: 0.44
SHGC: 0.31
LSG: 1.55

LEGEND

FENESTRATION TAG: SEE FLOOR PLANS (A2 series) FOR WINDOW AND WINDOW SYSTEM FENESTRATION TAGS



CLIENT

CITY OF RIVIERA BEACH
1481 West 15 Street
Riviera Beach, FL 33404

ARCHITECT OF RECORD

PGAL, Inc.
791 Park of Commerce Blvd.
Suite 400
Boca Raton, FL 33487
T 561 988 4002
www.pgal.com

CONSTRUCTION MANAGER/BUILDER

CORE CONSTRUCTION
1641 Worthington Rd
West Palm Beach
FL 33409

PUBLIC SAFETY CONSULTANT/ARCHITECT

JL2 ARCHITECTURE INC.
1678 Kingston Road
Longwood, FL
32750

REGISTRATION

Copyright © 2025

STATE OF FLORIDA JOBY L. BALINT AR0016653 REGISTERED ARCHITECT

JOBY L. BALINT, AIA AR-0016653

NOTE: ELECTRONIC CORES SHALL HAVE BOTH SEAL AND VERIFIED DIGITAL SIGNATURE WITH DATE TO BE CONSIDERED SIGNED AND SEALED

DRAWING HISTORY

№	DATE	DESCRIPTION
A	4/4/2025	100% Design Development
D	9/18/2025	90% Construction Documents
E	10/14/2025	90% Construction Documents/Permit Set

CONSULTANT

PROJECT STATUS

90% CONSTRUCTION DOCUMENTS/PERMIT SET

DATE OF ISSUE

10/14/2025

PROJECT NAME

RIVIERA BEACH POLICE DEPARTMENT

PROJECT LOCATION

2121 AVENUE S.
RIVIERA BEACH, FL
33404

PROJECT NUMBER

1007657.00


SHEET TITLE

GLAZING SCHEDULE & EXTERIOR WINDOW ELEVATIONS


SHEET NUMBER

A0.40


FILE NAME: Autodesk Docs://. 1007657.00 - CORE - City of Riviera Beach D/1007657.00_RBPD_A_R24.rvt
DATE STAMP: 10/24/2025 2:11:23 PM

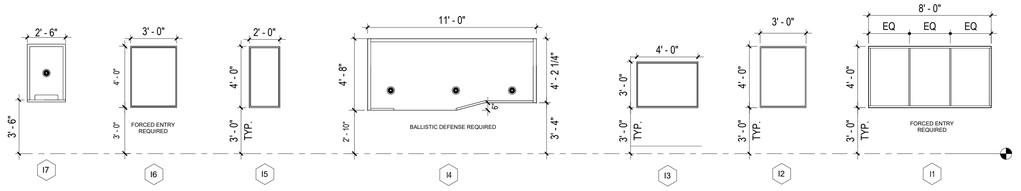


INTERIOR WINDOW ELEVATIONS 1/4" = 1'-0" **4**

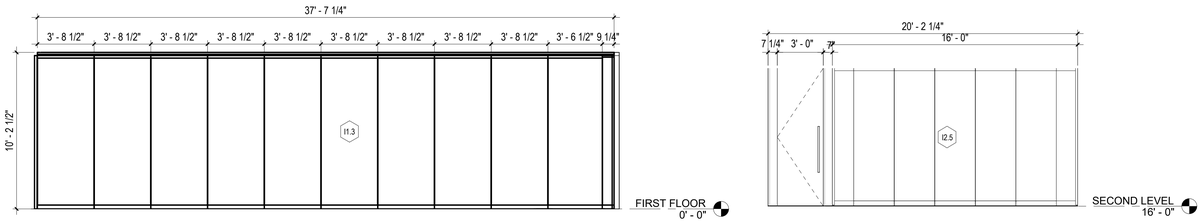

FOLDING DOOR PARTITIONS 1/4" = 1'-0" **3**

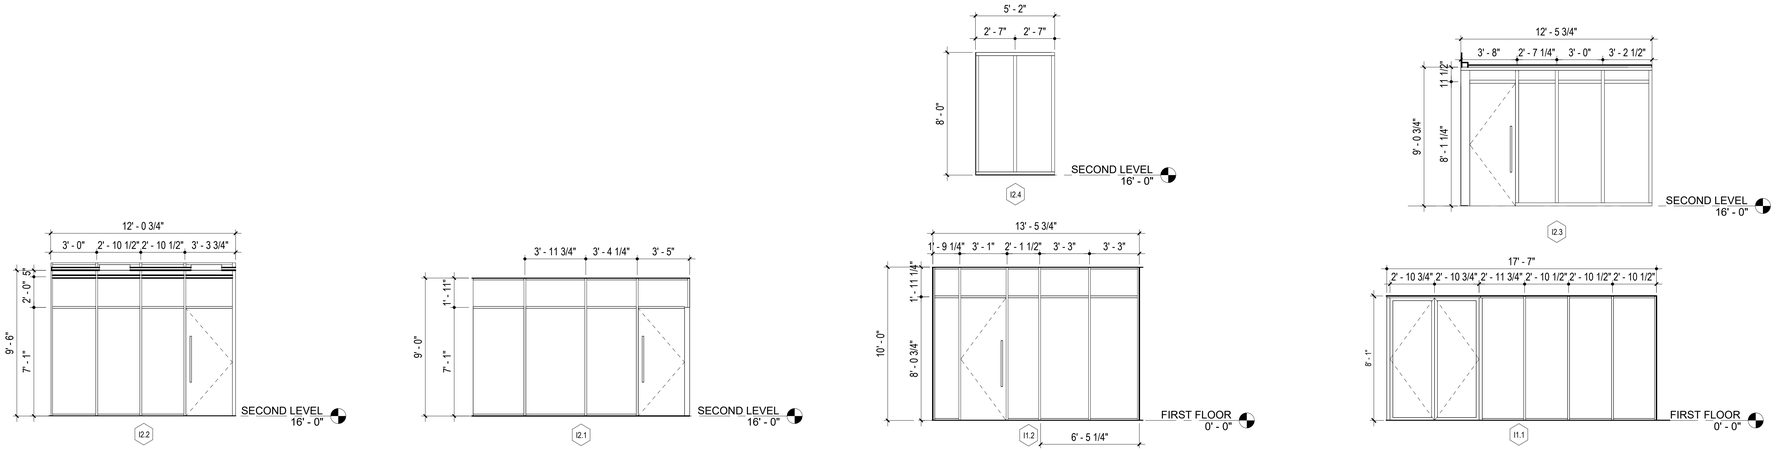

INTERIOR STOREFRONT ELEVATIONS 1/4" = 1'-0" **2**

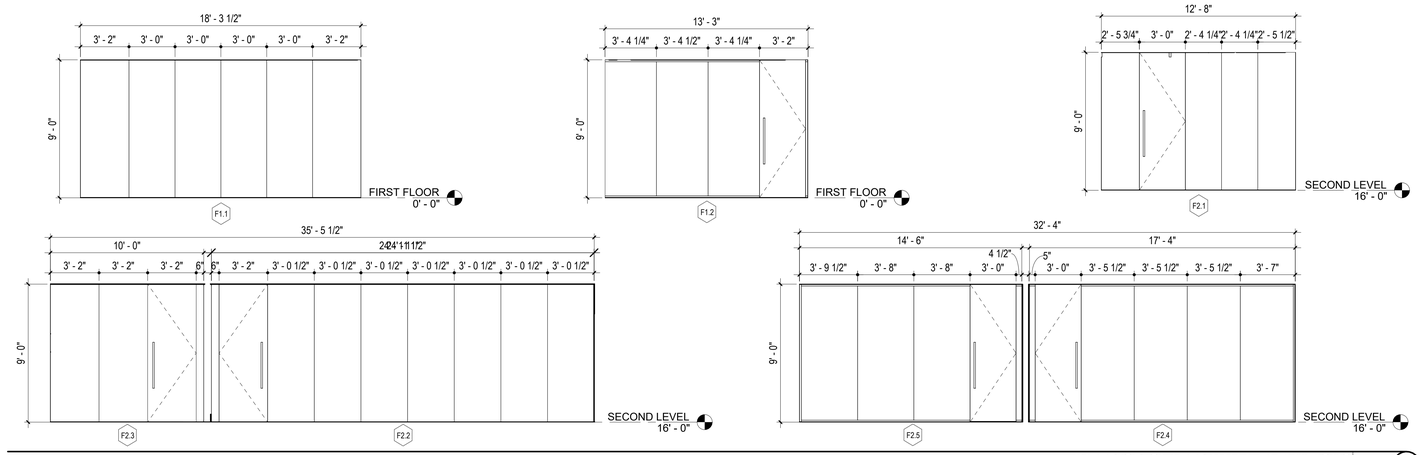

INTERIOR GLAZED WALL ELEVATIONS 1/4" = 1'-0" **1**

FENESTRATION NOTES

1. DO NOT SCALE DRAWINGS, CONTACT ARCHITECT IN WRITING FOR CLARIFICATIONS OR MISSING DIMENSIONS BEFORE CONTINUING WITH CONSTRUCTION.
2. CONTRACTOR SHALL NOTIFY ARCHITECT OF ANY DISCREPANCY, INACCURACY OR CONFLICTING INFORMATION IN WRITING PRIOR TO EXECUTION OF WORK.
3. REFER TO STRUCTURAL DRAWINGS FOR EXTERIOR OPENING " ALLOWABLE" DESIGN PRESSURES.
4. ALL EXTERIOR WINDOW AND STOREFRONT SYSTEMS TO HAVE A CURRENT MIAMI-DADE NOA AND FLORIDA PRODUCT APPROVALS; LISTED DESIGN PRESSURES MUST MEET OR EXCEED DESIGN
5. FIELD COORDINATE OVERALL DIMENSIONS AND OPENING DIMENSIONS PRIOR TO SUBMITTAL AND RELEASE OF MATERIALS. ARCHITECTURAL DIMENSIONS SHOWN ON THIS SHEET INCLUDE 1x PRESSURE TREATED (PT) BLOCKING, SHIMS AND SEALANT.
6. EXTERIOR ALUMINUM SYSTEMS SHALL HAVE A CLEAR ANODIZED FINISH (CLASS 1 COATING) UNLESS OTHERWISE NOTED TO RECEIVE PVDF (RESIN COATING) WITH A SPECIFIED COLOR. SEE BUILDING ELEVATIONS FOR ADDITIONAL INFORMATION.
7. INTERIOR ALUMINUM SYSTEMS SHALL HAVE A CLEAR ANODIZED FINISH; UNLESS OTHERWISE CALLED AS HOLLOW METAL ON THE WINDOW SCHEDULE.
8. PROVIDE A.W.V.B. (AIR WATER VAPOR BARRIER) COATING AT THE INSIDE HEAD, JAMB, SILL AND EXTERIOR FACE (12" MINIMUM) AROUND ALL WINDOW, DOOR AND LOUVER OPENINGS AS SHOWN IN THE DETAILS. ALL EXTERIOR SEALANT TO BE SILICONE AND COLOR TO MATCH ADJACENT BUILDING COLOR. FOLLOW MANUFACTURER INSTALLATION INSTRUCTIONS REGARDING THE A.W.V.B. COATING.
9. SEE GLAZING SCHEDULE BELOW FOR ADDITIONAL INFORMATION.
10. SEE PROJECT SPECIFICATIONS FOR ADDITIONAL INFORMATION.
11. WIRE GLASS IS PROHIBITED ON THE PROJECT AND WILL BE REJECTED BY THE ARCHITECT.
12. ALL EXTERIOR FENESTRATIONS SHALL HAVE CURRENT TEST REPORTS AND LARGE MISSILE LEVEL 'E' IMPACT RATED. THIS STRUCTURE IS CLASSIFIED AS "CATEGORY IV ESSENTIAL BUILDINGS" PER CURRENT FLORIDA BUILDING CODE.

GLAZING SCHEDULE

INTERIOR GLAZING:
NON-RATED - 1/4" CLEAR TEMPERED GLASS MINIMUM, UNLESS OTHERWISE NOTED OR REQUIRED.

RATED - TGP FIRELITE PLUS (STANDARD GRADE) 5/16" LAMINATED 20-180 MINUTES (GLASS TO MATCH PARTITION RATING) SEE "LIFE SAFETY FLOOR PLAN" FOR FIRE RATED WALLS / PARTITIONS.

INTERIOR GLAZED WALL SYSTEM (BASIS OF DESIGN):
INFINIUM QUANTUM CENTER SINGLE BUTT GLAZED SYSTEM
BLACK FRAME FINISH, STC 35 MIN, 1/2" PANES, WOOD DOOR, FRAMELESS CORNERS
CONTACT: NICOLE DONE PIMENTEL 857-265-8820
SEE ELEVATIONS UNDER DETAIL 1/A0.41

CURRENT FBC-BUILDING NOTES:
INTERIOR GLAZING ADJACENT TO A WALKING SURFACE SHALL COMPLY WITH 2023 FBC-BUILDING SECTION 2403.4

GLAZING SHALL COMPLY WITH 2023 FBC-BUILDING SECTION 2406 "SAFETY GLAZING" AS REQUIRED BY 2406.4.2 AND 2406.4.3.

INTERIOR SECURITY GLAZING (HOLDING CELLS):
FORCED ENTRY WINDOWS
BASIS OF DESIGN - "ATTACK DEFEND 10 SECURITY GLAZING" BY MCGRORY GLASS". PROVIDE A LIGHT-GREY TINT TO OBSCURE VISION FROM THE HALLWAY INTO THE CONTROL ROOM.

PUBLIC LOBBY WINDOW
BASIS OF DESIGN - "BALLISTIC DEFEND 8-GCP" BY MCGRORY GLASS.
LEVEL 8 PROTECTION PER UL752.

EXTERIOR GLAZING:
TINTED, LAMINATED GLASS, CLASS 'E' IMPACT RATED FOR RISK CATEGORY IV ESSENTIAL BUILDINGS.
EXTERIOR GLAZING ABOVE TILT UP ENTRY TO HAVE TINTED DARK GRAY REFLECTIVE PANEL TREATEMENT

BASIS OF DESIGN CRITERIA:

HEAT-STRENGTHENED FLOAT GLASS
0.25 INCH THICKNESS (MINIMUM) EACH PLY
OUTER PLY: CLEAR, SOLARBAN 70XL ON SURFACE #2
INNER PLY: TINTED, AZURIA
INTERLAYER: CLEAR, 0.180 INCH THICKNESS
VISIBLE LIGHT TRANSMITTANCE: 48%
REFLECTANCE (OUTSIDE): 15%
REFLECTANCE (INSIDE): 12%
SOLAR EXTERIOR REFLECTANCE: 38%
SOLAR TRANSMITTANCE: 16%
U-VALUE: 0.93 WINTER / 0.84 SUMMER
SHADING COEFFICIENT: 0.44
SHGC: 0.31
LSG: 1.55

LEGEND

FENESTRATION TAG: SEE FLOOR PLANS (A2 series) FOR WINDOW AND WINDOW SYSTEM FENESTRATION TAGS



CLIENT

CITY OF RIVIERA BEACH
1481 West 15 Street
Riviera Beach, FL 33404

ARCHITECT OF RECORD

PGAL, Inc.
791 Park of Commerce Blvd.
Suite 400
Boca Raton, FL 33487
T 561 988 4002
www.pgal.com

CONSTRUCTION MANAGER/BUILDER

CORE CONSTRUCTION
1641 Worthington Rd
West Palm Beach
FL 33409

PUBLIC SAFETY CONSULTANT/ARCHITECT

JL2 ARCHITECTURE INC.
1678 Kingston Road
Longwood, FL
32750

REGISTRATION

Copyright © 2025

STATE OF FLORIDA
JOBY L. BALINT
AR0016653
REGISTERED ARCHITECT

JOBY L. BALINT, AIA AR-0016653

NOTE: ELECTRONIC CORES SHALL HAVE BOTH SEAL AND VERIFIED DIGITAL SIGNATURE WITH DATE TO BE CONSIDERED SIGNED AND SEALED

DRAWING HISTORY

№	DATE	DESCRIPTION
A	4/4/2025	100% Design Development
B	7/22/2025	50% Construction Documents
D	9/18/2025	90% Construction Documents
E	10/14/2025	90% Construction Documents/Permit Set

CONSULTANT

PROJECT STATUS
90% CONSTRUCTION DOCUMENTS/PERMIT SET

DATE OF ISSUE
10/14/2025

PROJECT NAME
RIVIERA BEACH POLICE DEPARTMENT


PROJECT LOCATION
2121 AVENUE S.
RIVIERA BEACH, FL
33404

PROJECT NUMBER
1007657.00


SHEET TITLE
INTERIOR WINDOW ELEVATIONS

SHEET NUMBER
A0.41


FILE NAME: Autodesk Docs://. 1007657.00 - CORE - City of Riviera Beach D/1007657.00_RBPD_A_R24.rvt
DATE STAMP: 10/24/2025 1:33:00 PM

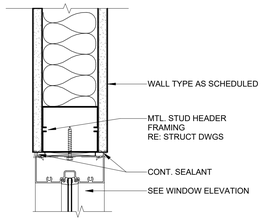


INTERIOR ALUMINUM WINDOW SYSTEM HEAD/SEAL & JAMB DETAIL 3" = 1'-0" (10)

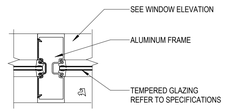


INTERIOR ALUMINUM WINDOW SYSTEM - INTERMEDIATE MULLION 3" = 1'-0" (7)

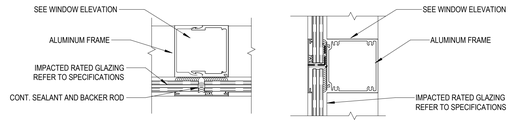


EXTERIOR WINDOW MULLION DETAIL 3" = 1'-0" (6)

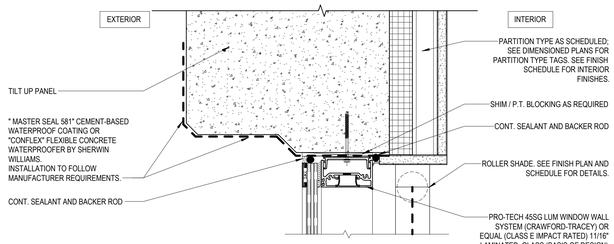


JAMB & HEAD DET. @ EAST WALL 3" = 1'-0" (3)

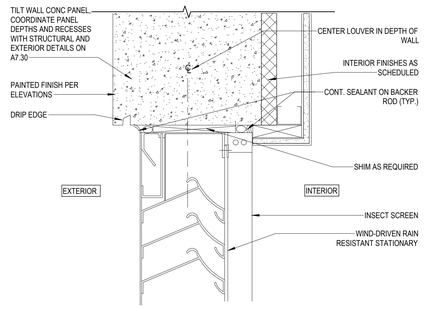


LOUVER HEAD / JAMB 3" = 1'-0" (9)

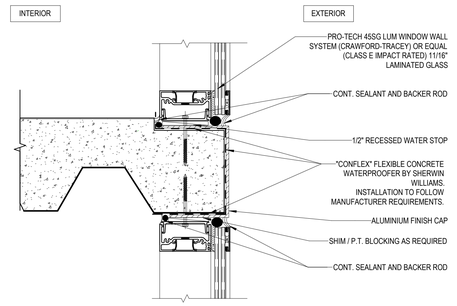


DETAIL @ STOREFRONT ENTRY 3" = 1'-0" (5)

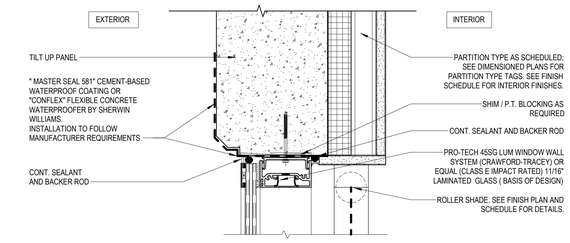


JAMB & HEAD DET. TYPICAL 3" = 1'-0" (2)

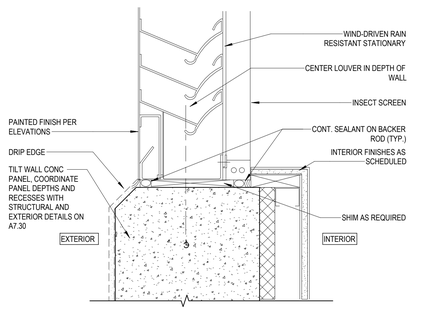

LOUVER SILL. 3" = 1'-0" (8)

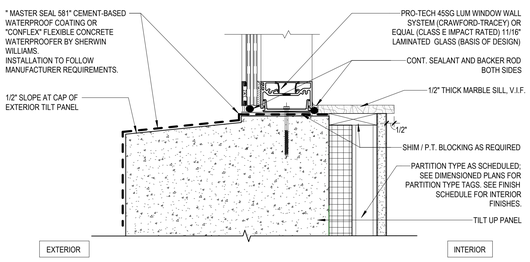

SILL DETAIL @ EAST WALL 3" = 1'-0" (4)

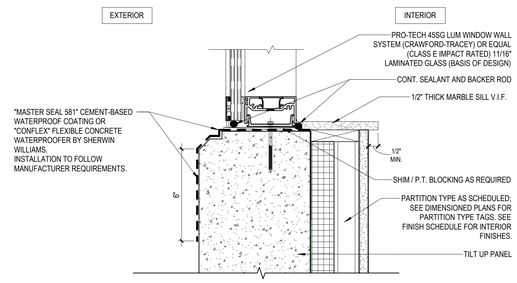

SILL DETAIL TYPICAL 3" = 1'-0" (1)

FILE NAME: Autodesk Docs://_1007657.00 - CORE - City of Riviera Beach D/1007657.00_RBPD_A_R24.rvt
DATE STAMP: 10/24/2025 1:33:05 PM

CLIENT

CITY OF RIVIERA BEACH
1481 West 15 Street
Riviera Beach, FL 33404

ARCHITECT OF RECORD

PGAL, Inc.
791 Park of Commerce Blvd.
Suite 400
Boca Raton, FL 33487
T 561 988 4002
www.pgal.com

CONSTRUCTION MANAGER/BUILDER

CORE CONSTRUCTION
1641 Worthington Rd
West Palm Beach
FL 33409

PUBLIC SAFETY CONSULTANT/ARCHITECT

JL2 ARCHITECTURE INC.
1678 Kingston Road
Longwood, FL
32750

REGISTRATION

Copyright © 2025

STATE OF FLORIDA
JOBY L. BALINT
REGISTERED ARCHITECT
AR0016653

JOBY L. BALINT, AIA AR-0016653

NOTE: ELECTRONIC COPIES SHALL HAVE BOTH SEAL AND VERIFIED DIGITAL SIGNATURE WITH DATE TO BE CONSIDERED SIGNED AND SEALED

DRAWING HISTORY

Nr	DATE	DESCRIPTION
D	9/18/2025	90% Construction Documents
E	10/14/2025	90% Construction Documents/Permit Set

CONSULTANT

PROJECT STATUS
90% CONSTRUCTION DOCUMENTS/PERMIT SET

DATE OF ISSUE
10/14/2025

PROJECT NAME
RIVIERA BEACH POLICE DEPARTMENT

PROJECT LOCATION
2121 AVENUE S.
RIVIERA BEACH, FL 33404

PROJECT NUMBER
1007657.00

SHEET TITLE
STOREFRONT / WINDOW WALL DETAILS

SHEET NUMBER
A0.42

GENERAL INTERIOR SIGNAGE NOTES:

1. BRAILLE SHALL BE POSITIONED BELOW THE CORRESPONDING TEXT, IF TEXT IS MULTI-LINED, BRAILLE SHALL BE PLACED BELOW THE ENTIRE TEXT. BRAILLE SHALL BE SEPARATED 3/8 IN. MIN. FROM ANY OTHER TACTILE CHARACTERS, RAISED BORDERS, AND DECORATIVE ELEMENTS. FBC ACCESSIBILITY - 703.3.2
2. PICTOGRAMS SHALL HAVE A FIELD HEIGHT OF 6 IN. MIN. CHARACTERS AND BRAILLE SHALL NOT BE LOCATED IN THE PICTOGRAM FIELD. FBC ACCESSIBILITY- 703.6
3. SEE PROJECT SPECIFICATIONS FOR ADDITIONAL INFORMATION.
4. ALL SIGNAGE TO BE MECHANICALLY FASTENED TO PARTITIONS.
5. SIGNAGE MOUNTED TO GLASS; SHALL HAVE A BRUSHED ALUMINUM BACKER PLATE MOUNTED ON ROOM SIDE.
6. SIGNS WITHIN PUBLIC AREAS AND SECURED HOLDING AREAS SHALL USE TAMPER RESISTANT FASTENERS AND ADHESIVE.




1/16" THICK CLEAR MATTE FINISH PLASTIC, 1/8" WIDE SUB SURFACE SILK SCREENED PERIMETER BORDER, BACK PAINTED. 3/4" HIGH x 1/32" RAISED, HELVETICA MEDIUM NUMBERS & UPPER/LOWER CASE LETTERS. GRADE II BRAILLE.

1/16" THICK PLASTIC BACK PLATE. PANEL TAPED WITH DOUBLE SIDED FOAM TAPE.

47/8" x 7 3/4" x 0.080 ALUMINUM SHIM PLATE PREPARED WITH COUNTERSUNK SCREW HOLES. FASTENERS AND ANCHORS BY INSTALLER.

NOTES:
- REFER TO FLOOR PLAN FOR LOCATION.
- SIGN COLORS TO BE DETERMINED.

SIGN TYPE F2 | 6" = 1'-0" (12)

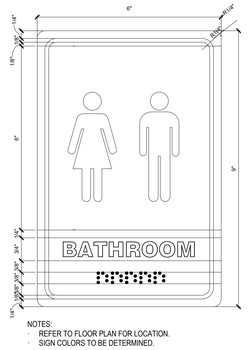


1/16" THICK CLEAR MATTE FINISH PLASTIC, 1/8" WIDE SUB SURFACE SILK SCREENED PERIMETER BORDER, BACK PAINTED. 3/4" HIGH x 1/32" RAISED, HELVETICA MEDIUM UPPER CASE LETTERS. 3" HIGH x 1/32" RAISED SYMBOLS GRADE II BRAILLE.

1/16" THICK PLASTIC BACK PLATE. PANEL TAPED WITH DOUBLE SIDED FOAM TAPE.

6 1/2" x 81/2" x 0.080 ALUMINUM SHIM PLATE PREPARED WITH COUNTERSUNK SCREW HOLES. FASTENERS AND ANCHORS BY INSTALLER.

NOTES:
- REFER TO FLOOR PLAN FOR LOCATION.
- SIGN COLORS TO BE DETERMINED.

SIGN TYPE C3 | 6" = 1'-0" (8)

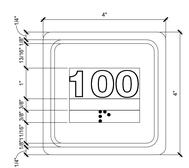

1/16" THICK CLEAR MATTE FINISH PLASTIC, 1/8" WIDE SUB SURFACE SILK SCREENED PERIMETER BORDER, BACK PAINTED. 3/4" HIGH x 1/32" RAISED, HELVETICA MEDIUM UPPER CASE LETTERS. 4" HIGH x 1/32" RAISED SYMBOLS. GRADE II BRAILLE.

1/16" THICK PLASTIC BACK PLATE. PANEL TAPED WITH DOUBLE SIDED FOAM TAPE.

3 1/2" x 41/2" x 0.080 ALUMINUM SHIM PLATE PREPARED WITH COUNTERSUNK SCREW HOLES. FASTENERS AND ANCHORS BY INSTALLER.

NOTES:
- REFER TO FLOOR PLAN FOR LOCATION.
- SIGN COLORS TO BE DETERMINED
- CELL SIGNAGE "CELL XX"

SIGN TYPE A4 | 6" = 1'-0" (4)



1/16" THICK CLEAR MATTE FINISH PLASTIC, 1/8" WIDE SUB SURFACE SILK SCREENED PERIMETER BORDER, BACK PAINTED. 3/4" HIGH x 1/32" RAISED, HELVETICA MEDIUM NUMBERS & UPPER/LOWER CASE LETTERS. GRADE II BRAILLE.

1/16" THICK PLASTIC BACK PLATE. PANEL TAPED WITH DOUBLE SIDED FOAM TAPE.

47/8" x 7 3/4" x 0.080 ALUMINUM SHIM PLATE PREPARED WITH COUNTERSUNK SCREW HOLES. FASTENERS AND ANCHORS BY INSTALLER.

NOTES:
- REFER TO FLOOR PLAN FOR LOCATION.
- SIGN COLORS TO BE DETERMINED.

SIGN TYPE F1 | 6" = 1'-0" (11)




1/16" THICK CLEAR MATTE FINISH PLASTIC, 1/8" WIDE SUB SURFACE SILK SCREENED PERIMETER BORDER, BACK PAINTED. 3/4" HIGH x 1/32" RAISED, HELVETICA MEDIUM UPPER CASE LETTERS. 3" HIGH x 1/32" RAISED SYMBOLS GRADE II BRAILLE.

1/16" THICK PLASTIC BACK PLATE. PANEL TAPED WITH DOUBLE SIDED FOAM TAPE.

61/2" x 81/2" x 0.080 ALUMINUM SHIM PLATE PREPARED WITH COUNTERSUNK SCREW HOLES. FASTENERS AND ANCHORS BY INSTALLER.

NOTES:
- REFER TO FLOOR PLAN FOR LOCATION.
- SIGN COLORS TO BE DETERMINED.

SIGN TYPE C2 | 6" = 1'-0" (7)

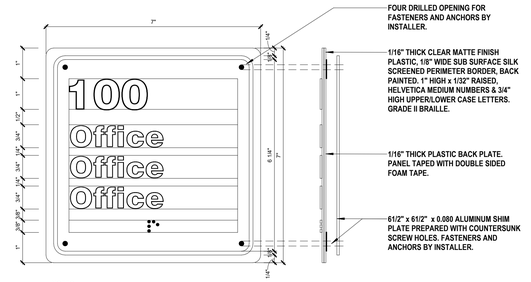

FOUR DRILLED OPENING FOR FASTENERS AND ANCHORS BY INSTALLER.

1/16" THICK CLEAR MATTE FINISH PLASTIC, 1/8" WIDE SUB SURFACE SILK SCREENED PERIMETER BORDER, BACK PAINTED. 1" HIGH x 1/32" RAISED, HELVETICA MEDIUM NUMBERS & 3/4" HIGH UPPER/LOWER CASE LETTERS. GRADE II BRAILLE.

1/16" THICK PLASTIC BACK PLATE. PANEL TAPED WITH DOUBLE SIDED FOAM TAPE.

61/2" x 61/2" x 0.080 ALUMINUM SHIM PLATE PREPARED WITH COUNTERSUNK SCREW HOLES. FASTENERS AND ANCHORS BY INSTALLER.

NOTES:
- REFER TO FLOOR PLAN FOR NUMBER AND ROOM NAME.
- SIGN COLORS TO BE DETERMINED.
- FIRE COMMAND ROOM SIGN TO BE RED WITH WHITE LETTERS.

SIGN TYPE A3 | 6" = 1'-0" (3)




1/16" THICK CLEAR MATTE FINISH PLASTIC, 1/8" WIDE SUB SURFACE SILK SCREENED PERIMETER BORDER, BACK PAINTED. 3/4" HIGH x 1/32" RAISED, HELVETICA MEDIUM NUMBERS & UPPER/LOWER CASE LETTERS. GRADE II BRAILLE.

1/16" THICK PLASTIC BACK PLATE. PANEL TAPED WITH DOUBLE SIDED FOAM TAPE.

61/2" x 47/8" x 0.080 ALUMINUM SHIM PLATE PREPARED WITH COUNTERSUNK SCREW HOLES. FASTENERS AND ANCHORS BY INSTALLER.

NOTES:
- REFER TO FLOOR PLAN FOR LOCATION.
- SIGN COLORS TO BE DETERMINED.

SIGN TYPE D | 6" = 1'-0" (10)

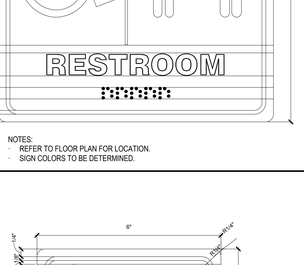


1/16" THICK CLEAR MATTE FINISH PLASTIC, 1/8" WIDE SUB SURFACE SILK SCREENED PERIMETER BORDER, BACK PAINTED. 3/4" HIGH x 1/32" RAISED, HELVETICA MEDIUM UPPER CASE LETTERS. 3" HIGH x 1/32" RAISED SYMBOLS GRADE II BRAILLE.

1/16" THICK PLASTIC BACK PLATE. PANEL TAPED WITH DOUBLE SIDED FOAM TAPE.

61/2" x 81/2" x 0.080 ALUMINUM SHIM PLATE PREPARED WITH COUNTERSUNK SCREW HOLES. FASTENERS AND ANCHORS BY INSTALLER.

NOTES:
- REFER TO FLOOR PLAN FOR NUMBER AND ROOM NAME.
- SIGN COLORS TO BE DETERMINED.
- OFFICE SIGNAGE TYPE

SIGN TYPE C1 | 6" = 1'-0" (6)

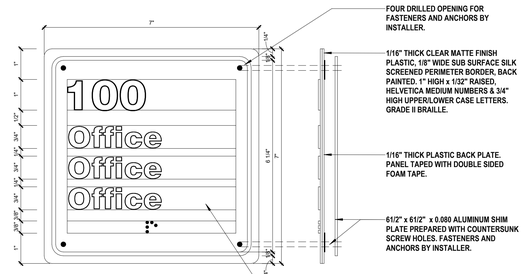

FOUR DRILLED OPENING FOR FASTENERS AND ANCHORS BY INSTALLER.

1/16" THICK CLEAR MATTE FINISH PLASTIC, 1/8" WIDE SUB SURFACE SILK SCREENED PERIMETER BORDER, BACK PAINTED. 1" HIGH x 1/32" RAISED, HELVETICA MEDIUM NUMBERS & 3/4" HIGH UPPER/LOWER CASE LETTERS. GRADE II BRAILLE.

1/16" THICK PLASTIC BACK PLATE. PANEL TAPED WITH DOUBLE SIDED FOAM TAPE.

61/2" x 61/2" x 0.080 ALUMINUM SHIM PLATE PREPARED WITH COUNTERSUNK SCREW HOLES. FASTENERS AND ANCHORS BY INSTALLER.

SLIDER DISPLAY FOR NAME PLATE

NOTES:
- REFER TO FLOOR PLAN FOR NUMBER AND ROOM NAME.
- SIGN COLORS TO BE DETERMINED.
- OFFICE SIGNAGE TYPE

SIGN TYPE A2 | 6" = 1'-0" (2)




1/16" THICK CLEAR MATTE FINISH PLASTIC, 1/8" WIDE SUB SURFACE SILK SCREENED PERIMETER BORDER, BACK PAINTED. 3/4" HIGH x 1/32" RAISED, HELVETICA MEDIUM UPPER CASE LETTERS. 3" HIGH x 1/32" RAISED SYMBOLS GRADE II BRAILLE.

1/16" THICK PLASTIC BACK PLATE. PANEL TAPED WITH DOUBLE SIDED FOAM TAPE.

61/2" x 81/2" x 0.080 ALUMINUM SHIM PLATE PREPARED WITH COUNTERSUNK SCREW HOLES. FASTENERS AND ANCHORS BY INSTALLER.

NOTES:
- REFER TO FLOOR PLAN FOR LOCATION.
- SIGN COLORS TO BE DETERMINED.

SIGN TYPE C4 | 6" = 1'-0" (9)

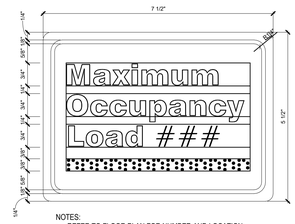


1/16" THICK CLEAR MATTE FINISH PLASTIC, 1/8" WIDE SUB SURFACE SILK SCREENED PERIMETER BORDER, BACK PAINTED. 3/4" HIGH x 1/32" RAISED, HELVETICA MEDIUM NUMBERS & UPPER/LOWER CASE LETTERS. GRADE II BRAILLE.

1/16" THICK PLASTIC BACK PLATE. PANEL TAPED WITH DOUBLE SIDED FOAM TAPE.

47/8" x 63/4" x 0.080 ALUMINUM SHIM PLATE PREPARED WITH COUNTERSUNK SCREW HOLES. FASTENERS AND ANCHORS BY INSTALLER.

NOTES:
- REFER TO FLOOR PLAN FOR NUMBER AND LOCATION.
- SIGN COLORS TO BE DETERMINED.

SIGN TYPE B | 6" = 1'-0" (5)

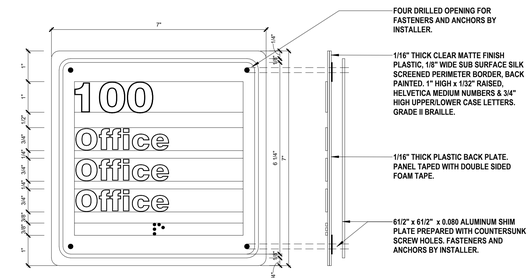

FOUR DRILLED OPENING FOR FASTENERS AND ANCHORS BY INSTALLER.

1/16" THICK CLEAR MATTE FINISH PLASTIC, 1/8" WIDE SUB SURFACE SILK SCREENED PERIMETER BORDER, BACK PAINTED. 1" HIGH x 1/32" RAISED, HELVETICA MEDIUM NUMBERS & 3/4" HIGH UPPER/LOWER CASE LETTERS. GRADE II BRAILLE.

1/16" THICK PLASTIC BACK PLATE. PANEL TAPED WITH DOUBLE SIDED FOAM TAPE.

61/2" x 61/2" x 0.080 ALUMINUM SHIM PLATE PREPARED WITH COUNTERSUNK SCREW HOLES. FASTENERS AND ANCHORS BY INSTALLER.

NOTES:
- REFER TO FLOOR PLAN FOR NUMBER AND ROOM NAME.
- SIGN COLORS TO BE DETERMINED.
- FIRE COMMAND ROOM SIGN TO BE RED WITH WHITE LETTERS.

SIGN TYPE A1 | 6" = 1'-0" (1)

CLIENT

CITY OF RIVIERA BEACH
1481 West 15 Street
Riviera Beach, FL 33404

ARCHITECT OF RECORD

PGAL, Inc.
791 Park of Commerce Blvd.
Suite 400
Boca Raton, FL 33487
T 561 988 4002
www.pgal.com

CONSTRUCTION MANAGER/BUILDER

CORE CONSTRUCTION
1641 Worthington Rd
West Palm Beach
FL 33409

PUBLIC SAFETY CONSULTANT/ARCHITECT

JL2 ARCHITECTURE INC.
1678 Kingston Road
Longwood, FL
32750

REGISTRATION

Copyright © 2025

STATE OF FLORIDA
JOBY L. BALINT
AR0016653
REGISTERED ARCHITECT

NOTE: ELECTRONIC COPIES SHALL HAVE BOTH SEAL AND VERIFIED DIGITAL SIGNATURE WITH DATE TO BE CONSIDERED SIGNED AND SEALED

JOBY L. BALINT, AIA AR-0016653

DRAWING HISTORY

No.	DATE	DESCRIPTION
A	4/4/2025	100% Design Development
D	9/18/2025	90% Construction Documents
E	10/14/2025	90% Construction Documents/Permit Set

CONSULTANT

PROJECT STATUS
90% CONSTRUCTION DOCUMENTS/PERMIT SET

DATE OF ISSUE
10/14/2025

PROJECT NAME
RIVIERA BEACH POLICE DEPARTMENT


PROJECT LOCATION
2121 AVENUE S.
RIVIERA BEACH, FL
33404

PROJECT NUMBER
1007657.00

SHEET TITLE
INTERIOR SIGNAGE TYPE AND DETAILS


SHEET NUMBER
A0.60

FILE NAME: Autodesk Docs://1007657.00 - CORE - City of Riviera Beach D/1007657.00_RBPD_A_R24.rvt
DATE STAMP: 10/24/2025 1:33:11 PM

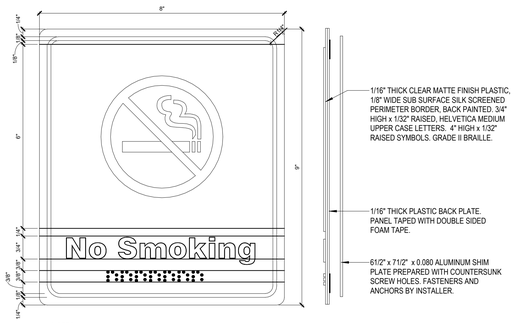


NOTES:
- REFER TO FLOOR PLAN FOR GENDER AND LOCATION.
- SIGN COLORS TO BE DETERMINED.

SIGN TYPE N | 6" = 1'-0" | 8

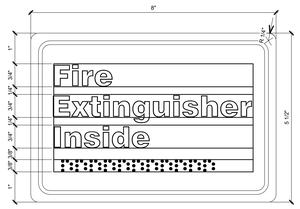


NOTES:
- REFER TO FLOOR PLAN FOR NUMBER AND ROOM NAME.
- SIGN COLORS TO BE DETERMINED.

SIGN TYPE H | 6" = 1'-0" | 7

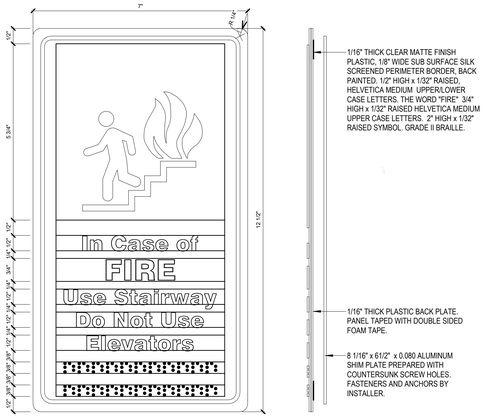


NOTES:
- REFER TO FLOOR PLAN FOR LOCATIONS..
- SIGN COLORS TO BE DETERMINED.

SIGN TYPE J | 6" = 1'-0" | 6

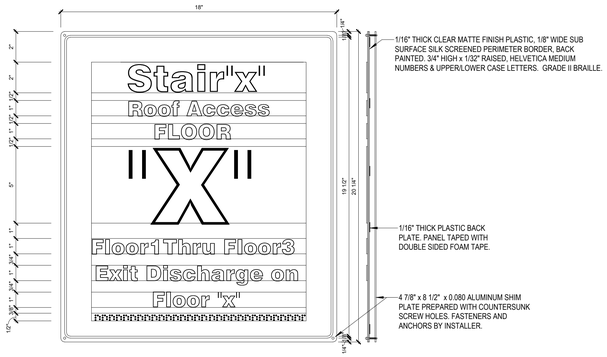


NOTES:
- REFER TO FLOOR PLAN FOR NUMBER AND LOCATION.
- SIGN COLORS TO BE DETERMINED.
- FLOOR "X" ON SIGN TO BE EDITED TO REFLECT LOCATION TO WHERE STAIR EGRESSES AT. STAIRS THAT EGRESS TO GROUND LEVEL SHOULD BE "AT GROUND LEVEL". STAIRS THAT EGRESS TO LEVEL 1 SHOULD READ " AT 1ST LEVEL"

SIGN TYPE L2 | 3" = 1'-0" | 5

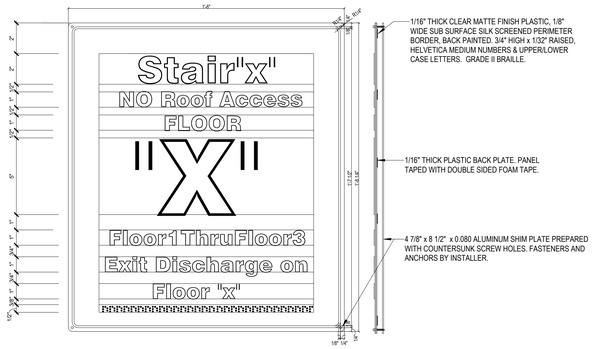


NOTES:
- REFER TO FLOOR PLAN FOR NUMBER AND LOCATION.
- SIGN COLORS TO BE DETERMINED.
- FLOOR "X" ON SIGN TO BE EDITED TO REFLECT LOCATION TO WHERE STAIR EGRESSES AT. STAIRS THAT EGRESS TO GROUND LEVEL SHOULD BE "AT GROUND LEVEL". STAIRS THAT EGRESS TO LEVEL 1 SHOULD READ " AT 1ST LEVEL"


SIGN TYPE L1 | 3" = 1'-0" | 4

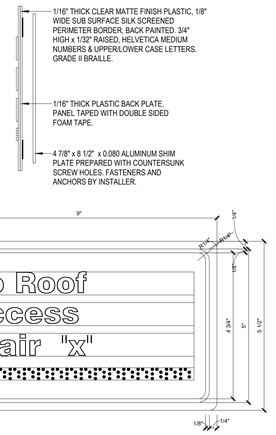

NOTES:
- REFER TO FLOOR PLAN FOR NUMBER AND LOCATION.
- SIGN COLORS TO BE DETERMINED.
- REFER TO LIFE SAFETY SHEET LS0.0.10 FOR FURTHER INFORMATION.


SIGN TYPE L4 | 6" = 1'-0" | 3

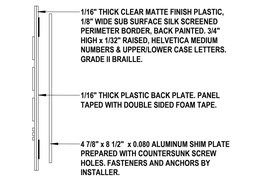

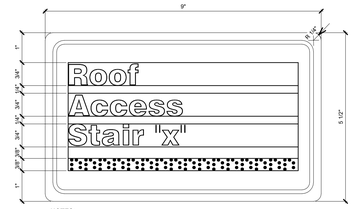

NOTES:
- REFER TO FLOOR PLAN FOR NUMBER AND LOCATION.
- SIGN COLORS TO BE DETERMINED.
- REFER TO LIFE SAFETY SHEET LS0.0.10 FOR FURTHER INFORMATION.

SIGN TYPE L3 | 6" = 1'-0" | 2

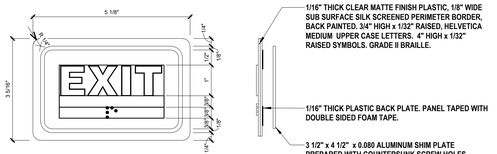

NOTES:
- REFER TO FLOOR PLAN FOR ADDITIONAL INFORMATION
- SIGN COLORS TO BE DETERMINED
- SIGN TO BE LOCATED ADJACENT TO THE FOLLOWING DOORS: STAIRWELL DOORS ON CORRIDOR SIDE AT UPPER FLOORS AND STAIRWELL SIDE AT THE GROUND FLOOR ONLY; GROUND FLOOR DOORS THAT EGRESS TO THE EXTERIOR

SIGN TYPE K | 6" = 1'-0" | 1

CLIENT

CITY OF RIVIERA BEACH
1481 West 15 Street
Riviera Beach, FL 33404

ARCHITECT OF RECORD

PGAL, Inc.
791 Park of Commerce Blvd.
Suite 400
Boca Raton, FL 33487
T 561 988 4002
www.pgal.com

CONSTRUCTION MANAGER/BUILDER

CORE CONSTRUCTION
1641 Worthington Rd
West Palm Beach
FL 33409

PUBLIC SAFETY CONSULTANT/ARCHITECT

JL2 ARCHITECTURE INC.
1678 Kingston Road
Longwood, FL
32750

REGISTRATION

Copyright © 2025

STATE OF FLORIDA
JOBY L. BALINT
AR0016653
REGISTERED ARCHITECT

JOBY L. BALINT, AIA AR-0016653

NOTE: ELECTRONIC COPIES SHALL HAVE BOTH SEAL AND VERIFIED DIGITAL SIGNATURE WITH DATE TO BE CONSIDERED SIGNED AND SEALED

DRAWING HISTORY

Nr.	DATE	DESCRIPTION
A	4/4/2025	100% Design Development
D	9/18/2025	90% Construction Documents
E	10/14/2025	90% Construction Documents/Permit Set

CONSULTANT

PROJECT STATUS

90% CONSTRUCTION DOCUMENTS/PERMIT SET

DATE OF ISSUE

10/14/2025

PROJECT NAME

RIVIERA BEACH POLICE DEPARTMENT

PROJECT LOCATION

2121 AVENUE S.
RIVIERA BEACH, FL
33404

PROJECT NUMBER

1007657.00


SHEET TITLE

INTERIOR SIGNAGE TYPE AND DETAILS

SHEET NUMBER

A0.61

FILE NAME: Autodesk Docs://_1007657.00 - CORE - City of Riviera Beach D/1007657.00_RBPD_A_R24.rvt
DATE STAMP: 10/24/2025 1:33:15 PM

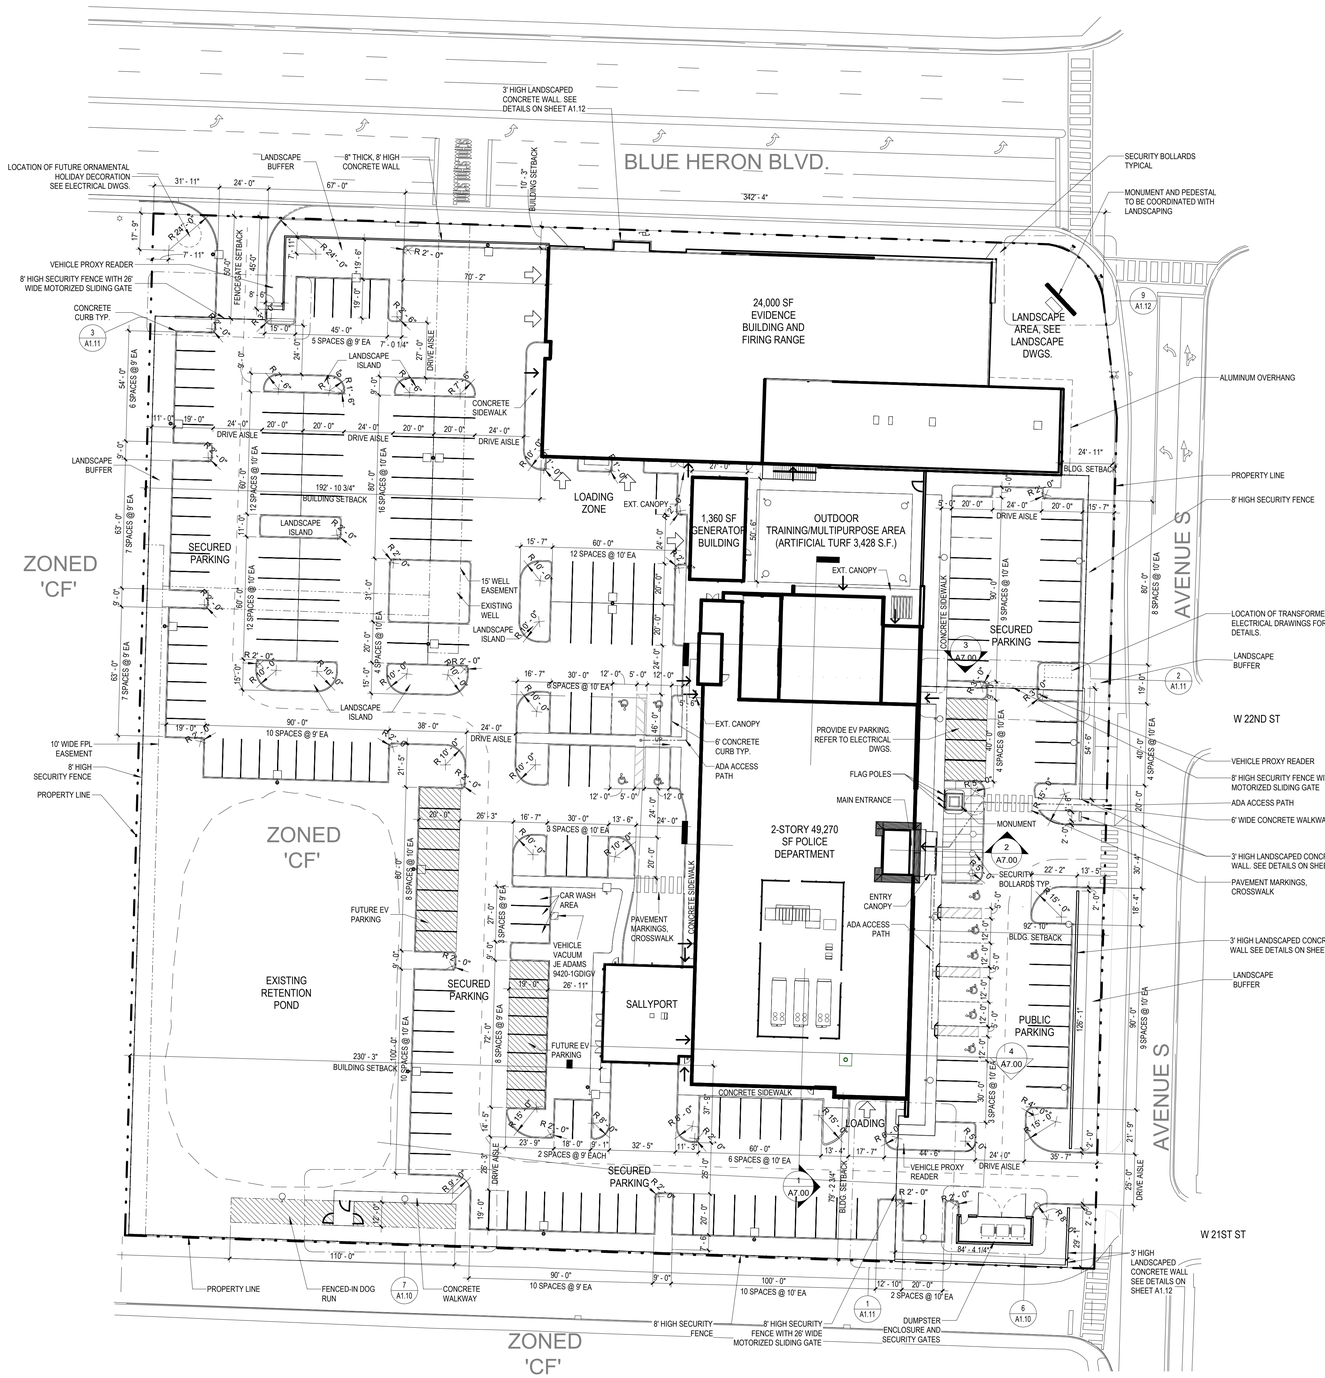

SITE PLAN | 1" = 30'-0" (2)

SITE PLAN NOTES

1. DO NOT SCALE DRAWINGS, CONTACT THE ARCHITECT IN WRITING FOR CLARIFICATIONS OR MISSING DIMENSIONS BEFORE CONTINUING WITH CONSTRUCTION.
2. FINISH FLOOR ELEVATION (FFE) IS SHOWN AS 0'-0" WITHIN THE ARCHITECTURAL DRAWINGS; REFER TO CIVIL DRAWINGS FOR ACTUAL FFE.
3. REFER TO TOPOGRAPHIC SURVEY FOR ADDITIONAL INFORMATION.
4. CONTRACTOR SHALL FIELD VERIFY ALL SITE CONDITIONS PRIOR TO COMMENCING WORK.
5. CONTRACTOR SHALL NOTIFY THE ARCHITECT OF ANY DISCREPANCY, INACCURACY OR CONFLICTING INFORMATION IN WRITING BEFORE EXECUTION OF WORK.
6. REFER TO ELECTRICAL DRAWINGS FOR ADDITIONAL SITE INFORMATION AND LIGHTING.
7. REFER TO CIVIL AND LANDSCAPE DRAWINGS FOR ADDITIONAL INFORMATION; BUT NOT LIMITED TO, WATER, SEWER, PAVING, GRADING, DRAINAGE, PLANTINGS, IRRIGATION, ETC.
8. PROVIDE TERMITE PROTECTION PER 2023 FBC-BUILDING SECTIONS 105.10. 105.11 AND 1816 IN THE FORM OF SOIL TREATMENT BY A FLORIDA LICENSED PEST CONTROL COMPANY USING 'REGISTERED TERMITICIDE'. PROVIDE 3-YEAR WARRANTY FROM DATE OF SUBSTANTIAL COMPLETION. PROVIDE PRODUCT DATA, CERTIFICATES, AND SOIL TREATMENT APPLICATION REPORT FOR REVIEW BY ARCHITECT.

SITE DATA

LAND USE DESIGNATION:	REC - RECREATIONAL		
LAND USE PROPOSED	CF - COMMUNITY FACILITIES		
ZONING CLASSIFICATION:	CF - COMMUNITY FACILITY DISTRICT		
FLOOD ZONE:	X		
	REQUIRED	**PROVIDED**	**%**
LOT AREA:		5.42 ACRES 236,375 S.F.	
IMPERVIOUS AREA:		169,474 S.F.	72%
PERVIOUS AREA:		66,901 S.F.	28%
BUILDING COVERAGE			
POLICE DEPARTMENT:		49,270 S.F.	
EVIDENCE BUILDING & FIRING RANGE:		24,000 S.F.	
GENERATOR BUILDING:		1,360 S.F.	
TOTAL:		**74,630 S.F.**	31%
OPEN SPACE:		161,745 S.F.	69%
SETBACKS & HEIGHTS (COMMUNITY FACILITIES)			
FRONT:		24'-10"	
SIDE:		9'-10"	
SIDE:		80'-2"	
REAR:			
HEIGHT (BLDG TYP.)		30'-0"	
HIGHEST POINT (TOP OF CUPOLA):		41'-0"	
PARKING			
POLICE DEPARTMENT (1/300 SF) 49,270 S.F.	162	170	
EVIDENCE BUILDING & FIRING RANGE(1/1000 SF) 24,000 S.F.	24	30	
GENERATOR BUILDING (N/A) 1,360 S.F.	N/A	7	
TOTAL:	**187**	**207**	
PARKING STALL SIZE BREAKDOWN			
9'-0" x 19'-0"		58	
10'-0" x 20'-0"		139	
12'-0" x 20'-0" ADA		10	
TOTAL:		**207**	

NOTE: 9'X19' PARKING SPACES ARE ALLOWABLE PER SEC. 31-576. DESIGN STANDARDS (RIVIERA BEACH, FLORIDA - CODE OF ORDINANCES):


MINIMUM LANDSCAPED AREA REQUIRED PER 9'X19' PARKING BAY

58 QTY (9'X19' SPACES) X 30 SQ FT LANDSCAPED AREA = 1,740 SQ FT REQ.

28% (TOTAL) - 20% (MIN REQUIRED) = (8%) 18,910 SQ FT PROVIDED

TRUE NORTH

0 15'-0" 30'-0" 60'-0"

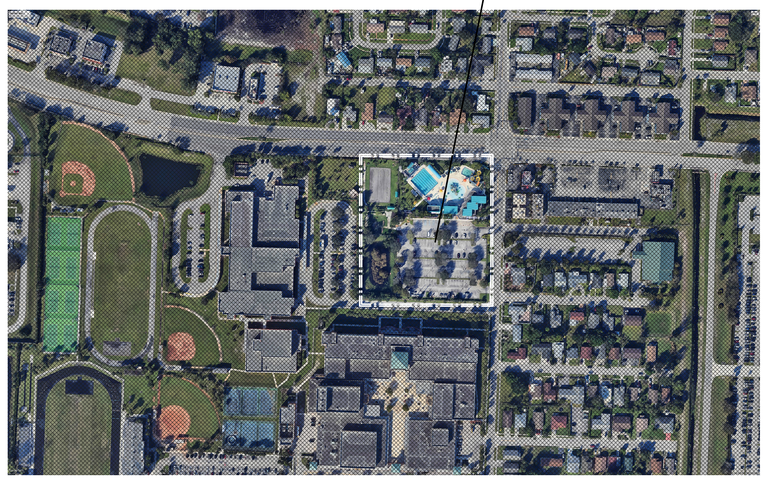

LOCATION MAP | 12" = 1'-0" (1)

CLIENT

CITY OF RIVIERA BEACH
1481 West 15 Street
Riviera Beach, FL 33404

ARCHITECT OF RECORD

PGAL, Inc.
791 Park of Commerce Blvd.
Suite 400
Boca Raton, FL 33487
T 561 988 4002
www.pgal.com

CONSTRUCTION MANAGER/BUILDER

CORE CONSTRUCTION
1641 Worthington Rd
West Palm Beach
FL 33409

PUBLIC SAFETY CONSULTANT/ARCHITECT

JL2 ARCHITECTURE INC.
1678 Kingston Road
Longwood, FL
32750

REGISTRATION

Copyright © 2025

STATE OF FLORIDA JOBY L. BALINT REGISTERED ARCHITECT AR0016653

JOBY L. BALINT, AIA AR-0016653

NOTE: ELECTRONIC COPIES SHALL HAVE BOTH SEAL AND VERIFIED DIGITAL SIGNATURE WITH DATE TO BE CONSIDERED SIGNED AND SEALED

DRAWING HISTORY

No.	DATE	DESCRIPTION
A	4/4/2025	100% Design Development
1	7/9/2025	Site Plan Resubmission
D	9/18/2025	90% Construction Documents
E	10/14/2025	90% Construction Documents/Permit Set

CONSULTANT

PROJECT STATUS
90% CONSTRUCTION DOCUMENTS/PERMIT SET

DATE OF ISSUE
10/14/2025

PROJECT NAME
RIVIERA BEACH POLICE DEPARTMENT


PROJECT LOCATION
2121 AVENUE S.
RIVIERA BEACH, FL 33404

PROJECT NUMBER
1007657.00


SHEET TITLE
ARCHITECTURAL SITE PLAN

SHEET NUMBER
A1.01


FILE NAME: Autodesk Docs://. 1007657.00 - CORE - City of Riviera Beach D/1007657.00_RBPD_A_R24.rvt
DATE STAMP: 10/24/2025 1:33:35 PM

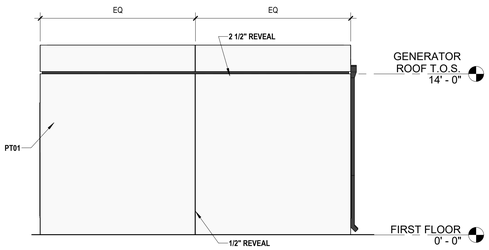

GENERATOR BUILDING - NORTH ELEVATION 3/16" = 1'-0" (8)

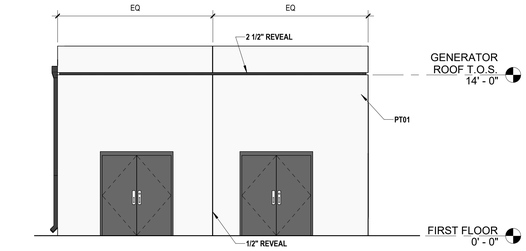


GENERATOR BUILDING - SOUTH ELEVATION 3/16" = 1'-0" (7)

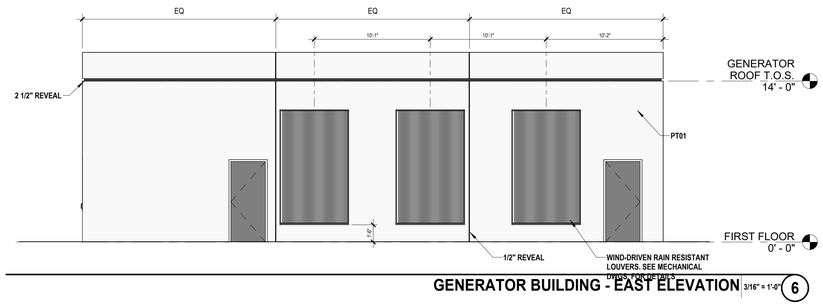


GENERATOR BUILDING - EAST ELEVATION 3/16" = 1'-0" (6)


FACADE	GLASS S.F.	WALL S.F.
EAST	0	833
WEST	0	833
SOUTH	0	446
NORTH	0	446
TOTAL	**0**	2,558

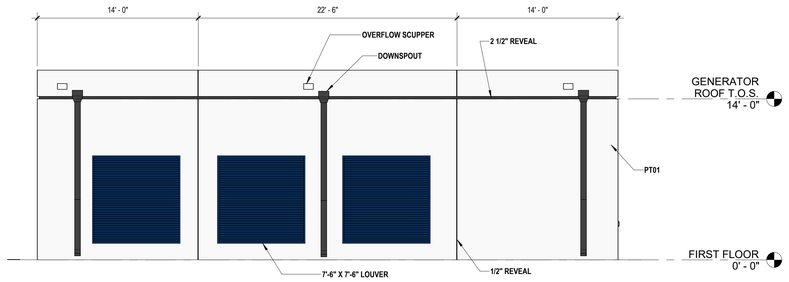


GENERATOR BUILDING - WEST ELEVATION 3/16" = 1'-0" (5)

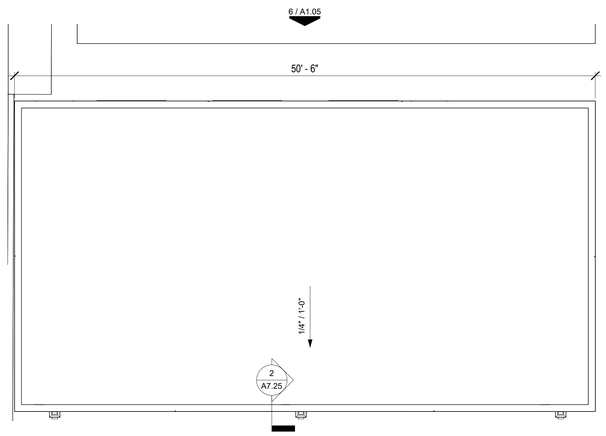


GENERATOR BUILDING ROOF PLAN 3/16" = 1'-0" (4)

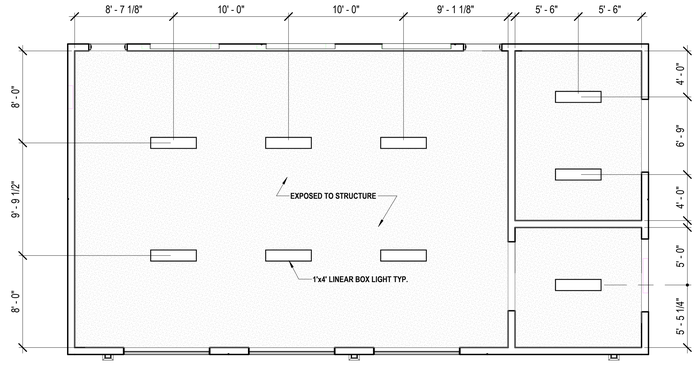

GENERATOR BUILDING - REFLECTED CEILING PLAN 3/16" = 1'-0" (3)

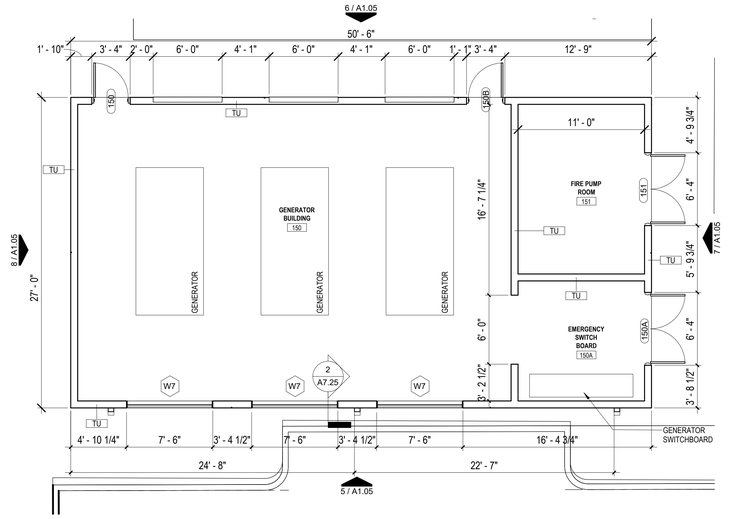

GENERATOR BUILDING - FLOOR PLAN 3/16" = 1'-0" (2)

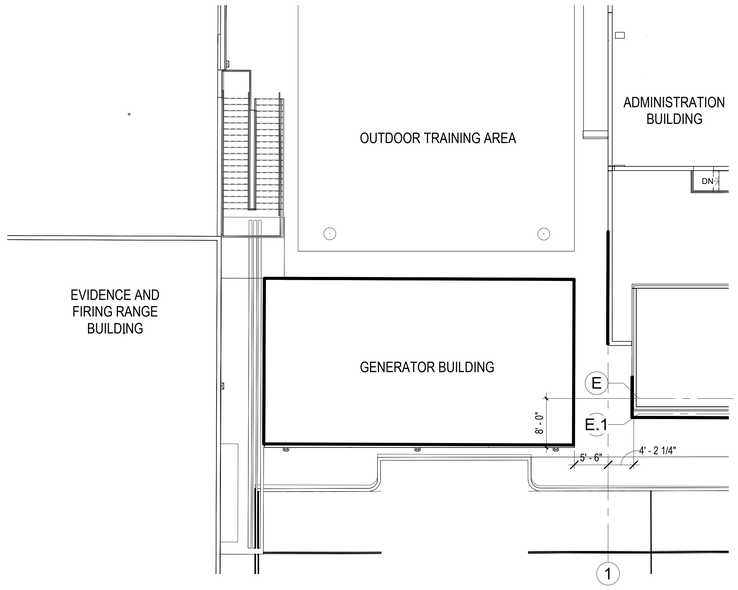

PARTIAL SITE PLAN 1" = 10'-0" (1)

FILE NAME: Autodesk Docs://_1007657.00 - CORE - City of Riviera Beach D/1007657.00_RBPD_A_R24.rvt
DATE STAMP: 10/24/2025 1:33:48 PM

CLIENT

CITY OF RIVIERA BEACH
1481 West 15 Street
Riviera Beach, FL 33404

ARCHITECT OF RECORD

PGAL, Inc.
791 Park of Commerce Blvd.
Suite 400
Boca Raton, FL 33487
T 561 988 4002
www.pgal.com

CONSTRUCTION MANAGER/BUILDER

CORE CONSTRUCTION
1641 Worthington Rd
West Palm Beach
FL 33409

PUBLIC SAFETY CONSULTANT/ARCHITECT

JL2 ARCHITECTURE INC.
1678 Kingston Road
Longwood, FL
32750

REGISTRATION

Copyright © 2025

STATE OF FLORIDA JOBY L. BALINT REGISTERED ARCHITECT AR0016653

JOBY L. BALINT, AIA AR-0016653

NOTE: ELECTRONIC COPIES SHALL HAVE BOTH SEAL AND VERIFIED DIGITAL SIGNATURE WITH DATE TO BE CONSIDERED SIGNED AND SEALED

DRAWING HISTORY

№	DATE	DESCRIPTION
A	4/4/2025	100% Design Development
1	7/9/2025	Site Plan Resubmission
D	9/18/2025	90% Construction Documents
E	10/14/2025	90% Construction Documents/Permit Set

CONSULTANT

PROJECT STATUS
90% CONSTRUCTION DOCUMENTS/PERMIT SET

DATE OF ISSUE
10/14/2025


PROJECT NAME
RIVIERA BEACH POLICE DEPARTMENT

PROJECT LOCATION
2121 AVENUE S.
RIVIERA BEACH, FL 33404


PROJECT NUMBER
1007657.00

SHEET TITLE
GENERATOR BUILDING - PLANS & ELEVATIONS


SHEET NUMBER
A1.05

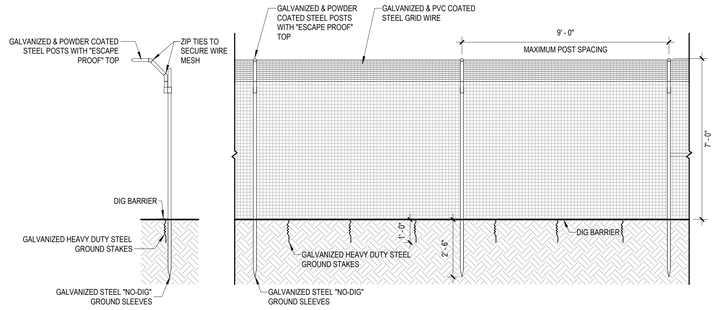


DOG FENCING ELEVATION 3/8" = 1'-0" (11)

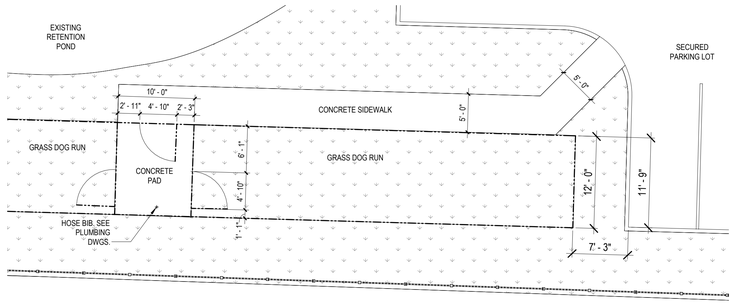


DOG RUN ENLARGED PLAN 1/8" = 1'-0" (7)

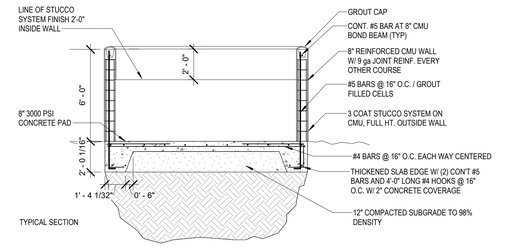


TRASH ENCLOSURE - SECTION DETAIL 1/4" = 1'-0" (3)

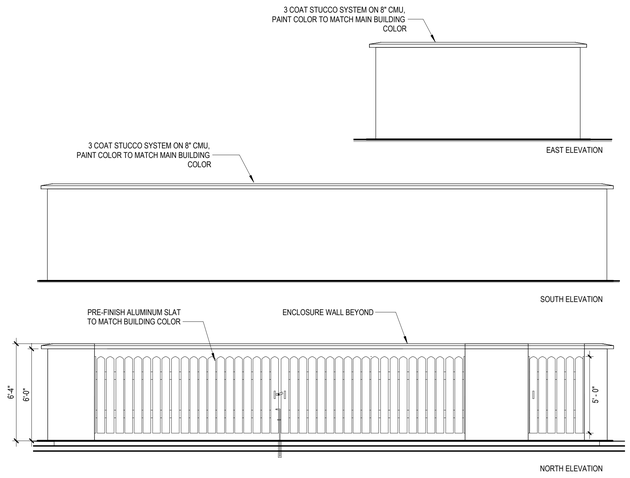


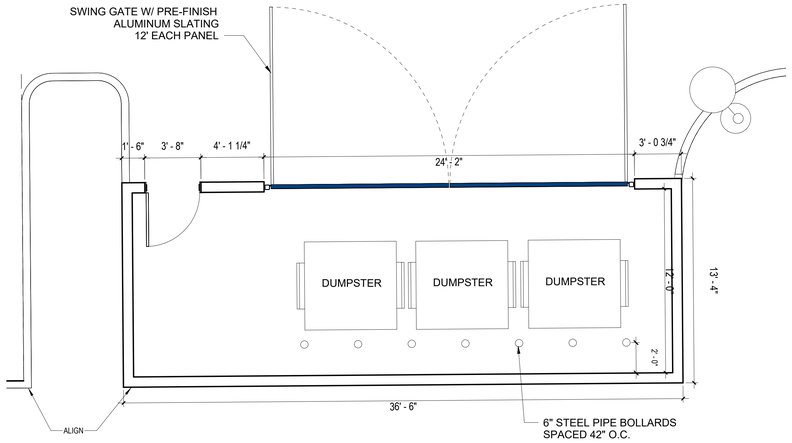


TRASH ENCLOSURE ENLARGED PLAN AND ELEVATIONS 1/4" = 1'-0" (6)

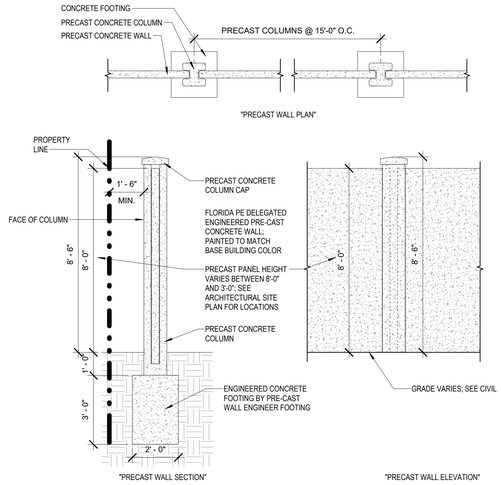


ENGINEERED PRECAST CONCRETE WALL 3/8" = 1'-0" (2)

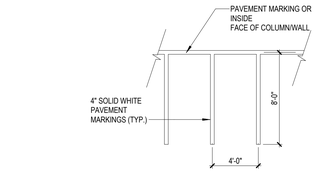


TYP. MOTORCYCLE PARKING SPACE DIMENSIONS 3/16" = 1'-0" (10)

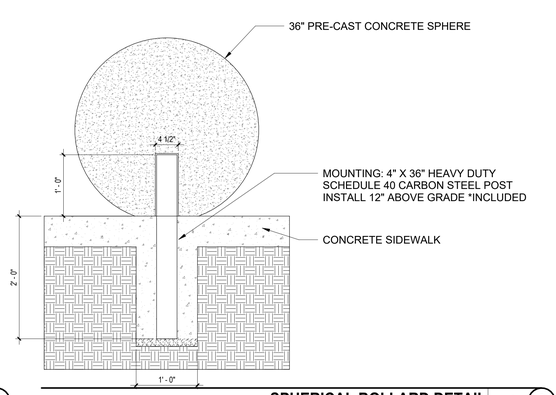

SPHERICAL BOLLARD DETAIL N.T.S. (8)

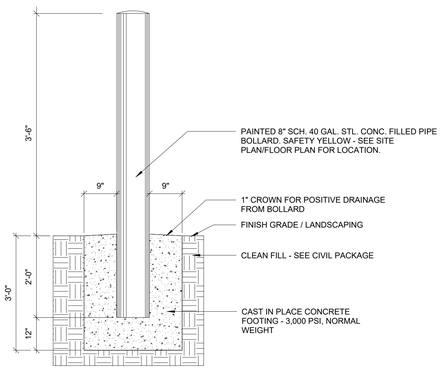


BOLLARD DETAIL N.T.S. (5)

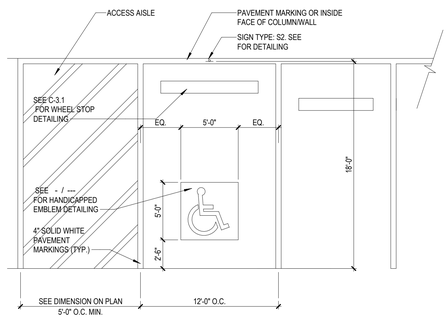


NOTE: PARKING SPACE IDENTIFICATION SIGNS SHALL INCLUDE THE INTERNATIONAL SYMBOL OF ACCESSIBILITY COMPLYING WITH 703.7.2.1. SIGNS IDENTIFYING VAN SPACES WHEN REQUIRED BY 502.2 SHALL CONTAIN THE DESIGNATION "VAN ACCESSIBLE".


TYP. HANDICAP PARKING SPACE 3/16" = 1'-0" (9)

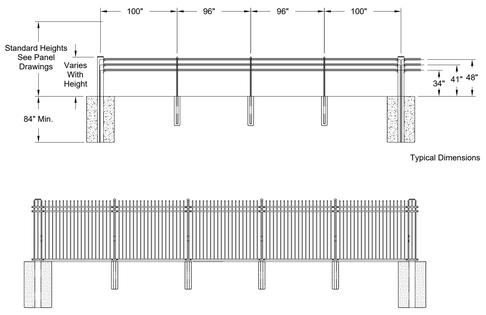

NOTE: BASIS OF DESIGN FOR SECURITY FENCE AND GATE ALONG AVENUE S AND BLUE HERON IS "FENCE PRODUCTS - STALWART II" OR EQUAL

ANTI-RAM SECURITY FENCE N.T.S. (4)

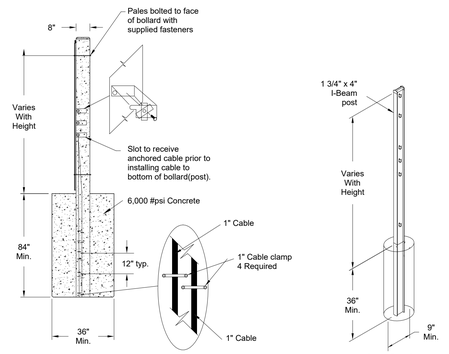

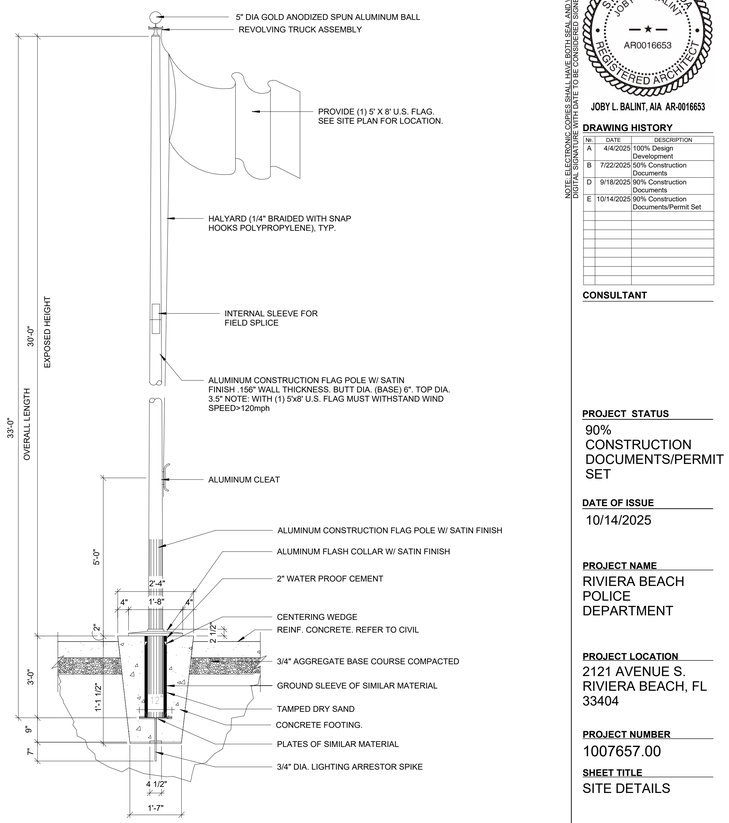

NOTE:
FLAG POLE TO HAVE GROUND MOUNTED UP LIGHT FIXTURE. SEE ELECTRICAL FOR ADDITIONAL INFORMATION. FLAG POLE WITH 5X8 FLAG TO WITHSTAND WINDSPEED >120MPH.

FLAG POLE DETAIL N.T.S. (1)

CLIENT

CITY OF RIVIERA BEACH
1481 West 15 Street
Riviera Beach, FL 33404

ARCHITECT OF RECORD

PGAL, Inc.
791 Park of Commerce Blvd.
Suite 400
Boca Raton, FL 33487
T 561 988 4002
www.pgal.com

CONSTRUCTION MANAGER/BUILDER

CORE CONSTRUCTION
1641 Worthington Rd
West Palm Beach
FL 33409

PUBLIC SAFETY CONSULTANT/ARCHITECT

JL2 ARCHITECTURE INC.
1678 Kingston Road
Longwood, FL
32750

REGISTRATION

Copyright © 2025

STATE OF FLORIDA JOBY L. BALINT REGISTERED ARCHITECT AR0016653

JOBY L. BALINT, AIA AR-0016653

NOTE: ELECTRONIC COPIES SHALL HAVE BOTH SEAL AND VERIFIED DIGITAL SIGNATURE WITH DATE TO BE CONSIDERED SIGNED AND SEALED

DRAWING HISTORY

Nr	DATE	DESCRIPTION
A	4/4/2025	100% Design Development
B	7/22/2025	50% Construction Documents
D	9/18/2025	90% Construction Documents
E	10/14/2025	90% Construction Documents/Permit Set

CONSULTANT

PROJECT STATUS

90% CONSTRUCTION DOCUMENTS/PERMIT SET

DATE OF ISSUE

10/14/2025

PROJECT NAME

RIVIERA BEACH POLICE DEPARTMENT

PROJECT LOCATION

2121 AVENUE S.
RIVIERA BEACH, FL
33404

PROJECT NUMBER

1007657.00

SHEET TITLE


SITE DETAILS

SHEET NUMBER


A1.10

FILE NAME: Autodesk Docs://_1007657.00 - CORE - City of Riviera Beach D/1007657.00_RBPD_A_R24.rvt
DATE STAMP: 10/24/2025 1:33:57 PM


TELESCOPIC GATE SIMILAR TO ROLLING GATE. SUBMIT ENGINEERED SHOP DRAWINGS TYPICAL

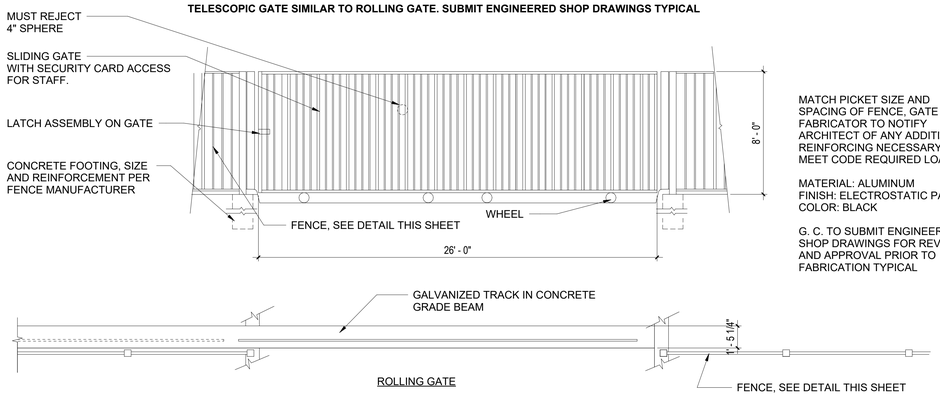


GATE DETAILS 1/4" = 1'-0" 4

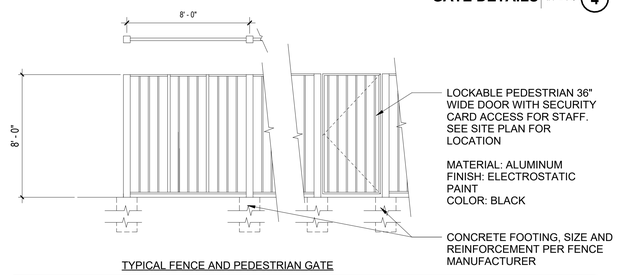

FENCE DETAILS 1/4" = 1'-0" 6

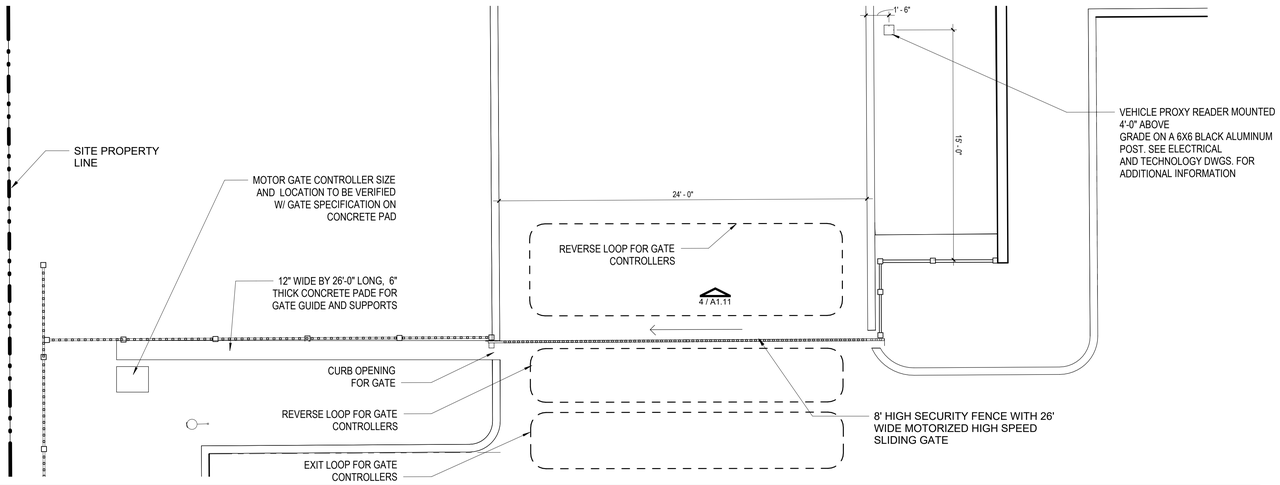


SITE PLAN - ENLARGED NORTHWEST GATE 1/4" = 1'-0" 3

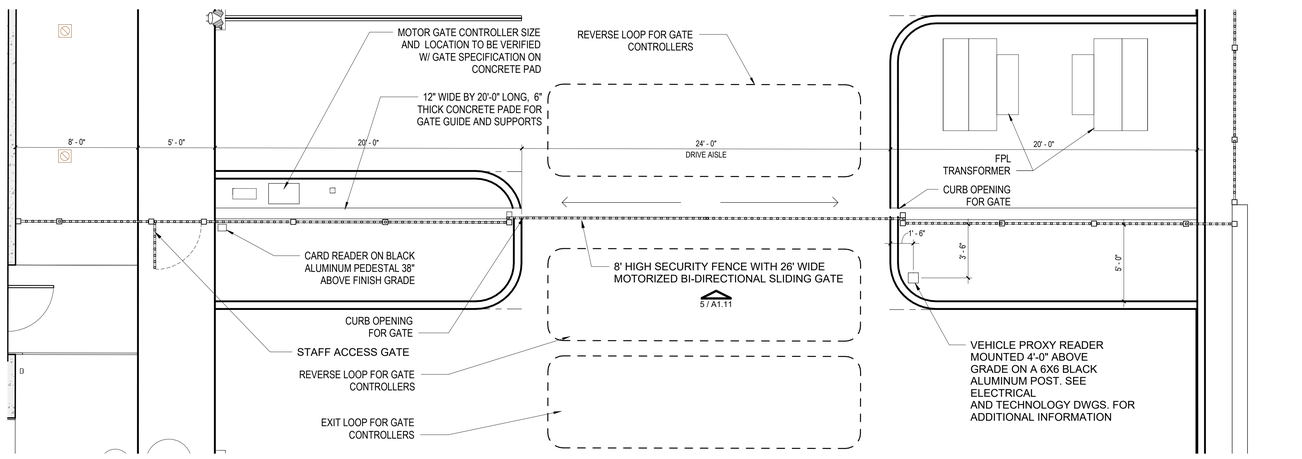


SITE PLAN - ENLARGED NORTHEAST GATE 1/4" = 1'-0" 2

BI-DIRECTIONAL SLIDING GATE SIMILAR TO ROLLING GATE. SUBMIT ENGINEERED SHOP DRAWINGS TYPICAL

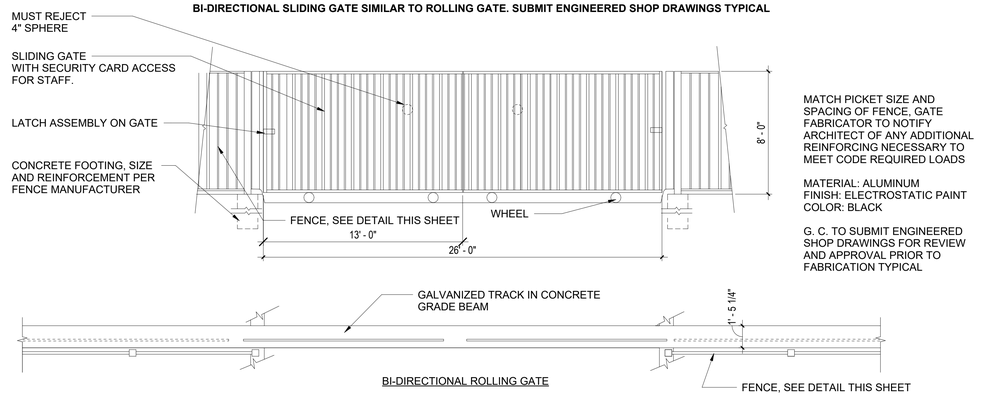

BI-DIRECTIONAL GATE DETAILS 1/4" = 1'-0" 5

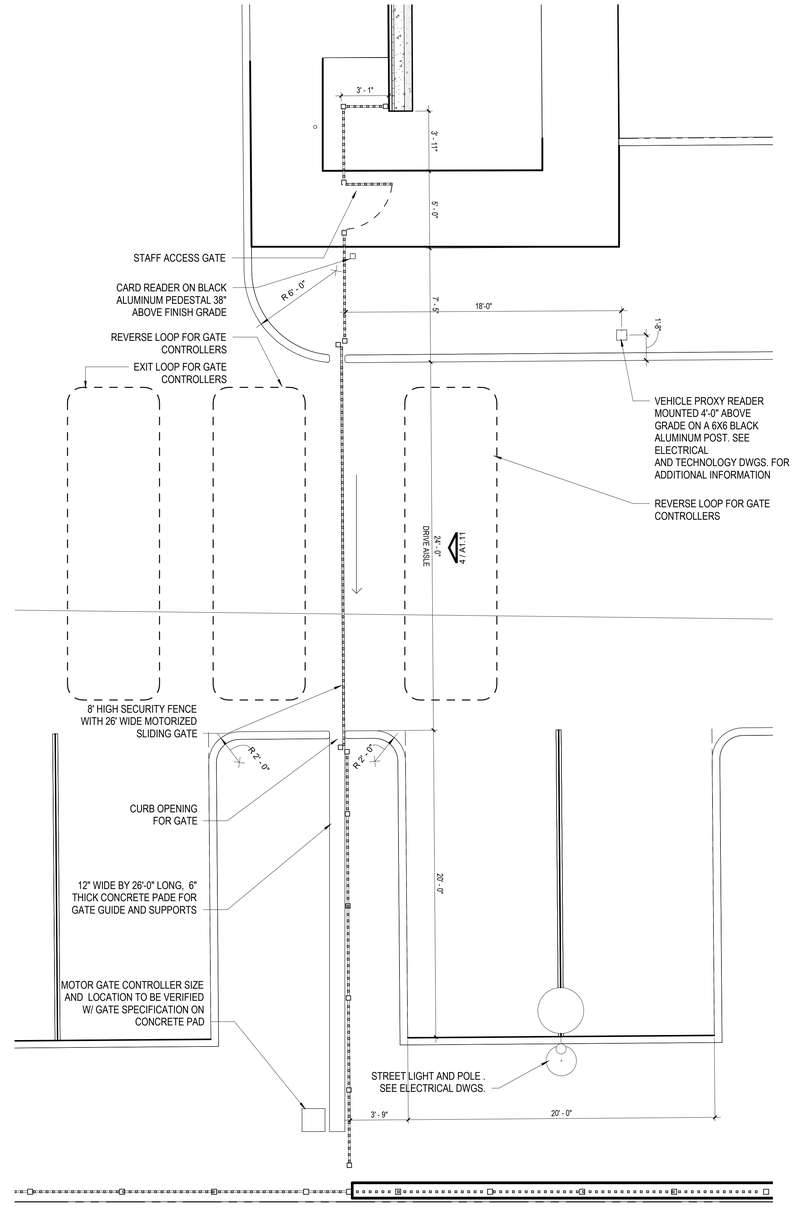

SITE PLAN - ENLARGED SOUTHEAST GATE 1/4" = 1'-0" 1

CLIENT

CITY OF RIVIERA BEACH
1481 West 15 Street
Riviera Beach, FL 33404

ARCHITECT OF RECORD

PGAL, Inc.
791 Park of Commerce Blvd.
Suite 400
Boca Raton, FL 33487
T 561 988 4002
www.pgal.com

CONSTRUCTION MANAGER/BUILDER

CORE CONSTRUCTION
1641 Worthington Rd
West Palm Beach
FL 33409

PUBLIC SAFETY CONSULTANT/ARCHITECT

JL2 ARCHITECTURE INC.
1678 Kingston Road
Longwood, FL
32750

REGISTRATION

Copyright © 2025

STATE OF FLORIDA
JOBY L. BALINT
AR0016653
REGISTERED ARCHITECT

JOBY L. BALINT, AIA AR-0016653

NOTE: ELECTRONIC COPIES SHALL HAVE BOTH SEAL AND VERIFIED DIGITAL SIGNATURE WITH DATE TO BE CONSIDERED SIGNED AND SEALED

DRAWING HISTORY

Nr.	DATE	DESCRIPTION
A	4/4/2025	100% Design Development
B	7/22/2025	50% Construction Documents
D	9/18/2025	90% Construction Documents
E	10/14/2025	90% Construction Documents/Permit Set

CONSULTANT

PROJECT STATUS
90% CONSTRUCTION DOCUMENTS/PERMIT SET

DATE OF ISSUE
10/14/2025

PROJECT NAME
RIVIERA BEACH POLICE DEPARTMENT


PROJECT LOCATION
2121 AVENUE S.
RIVIERA BEACH, FL 33404

PROJECT NUMBER
1007657.00


SHEET TITLE
SITE DETAILS

SHEET NUMBER
A1.11


FILE NAME: Autodesk Docs://_1007657.00 - CORE - City of Riviera Beach D/1007657.00_RBPD_A_R24.rvt
DATE STAMP: 10/24/2025 1:34:05 PM

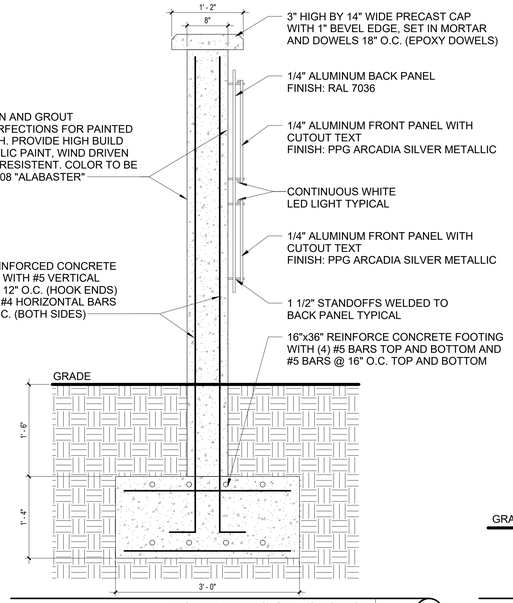


MONUMENT SIGN - SECTION 1" = 1'-0" (12)

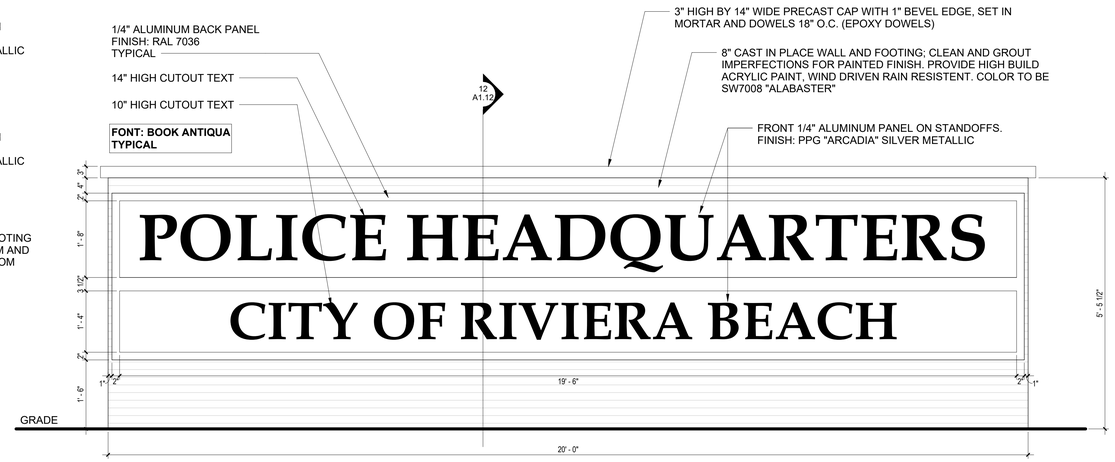


MONUMENT SIGN ELEVATION 3/4" = 1'-0" (7)

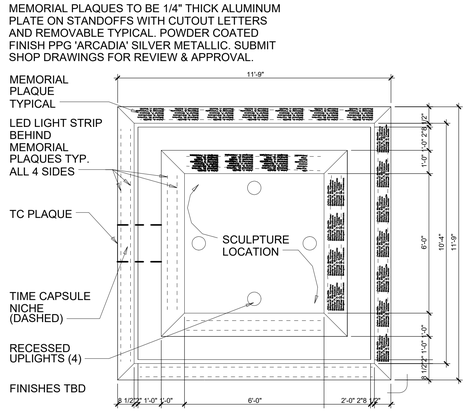


POLICE MONUMENT - PLAN LAYOUT 3/4" = 1'-0" (4)

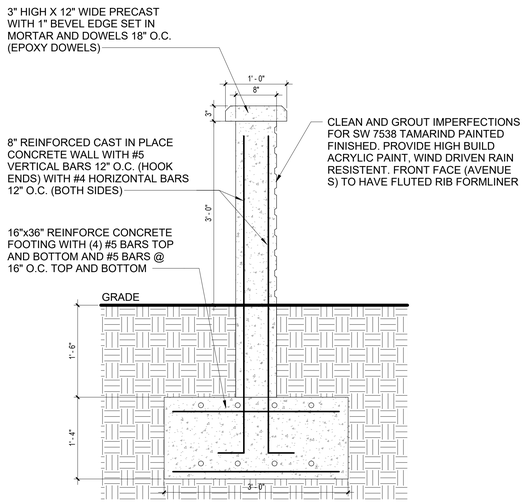

KNEE WALL DETAIL 1" = 1'-0" (11)

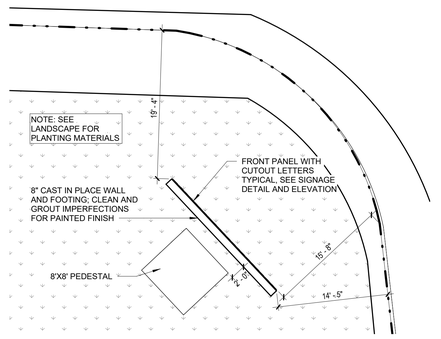


PEDESTAL AND MONUMENT SIGN - PLAN 1/8" = 1'-0" (9)

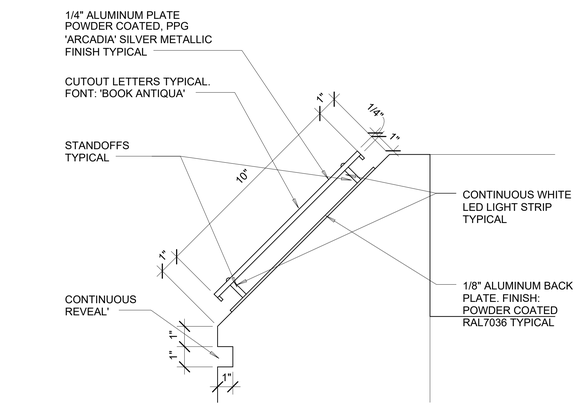


POLICE MONUMENT - PLAQUE DETAIL 3" = 1'-0" (6)

POLICE MONUMENT - PLAQUE LAYOUT 3/4" = 1'-0" (3)

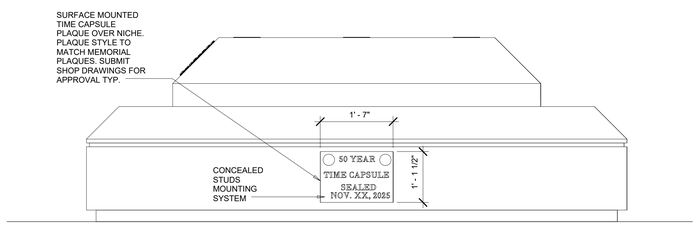


POLICE MONUMENT - ELEVATION 3/4" = 1'-0" (2)

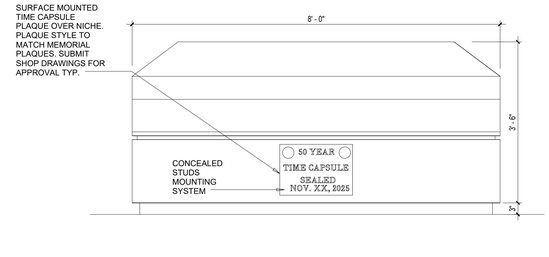


PEDESTAL MOUNTED PROXIMITY READER 1" = 1'-0" (10)

PEDESTAL WITH LIGHTS 3/4" = 1'-0" (8)

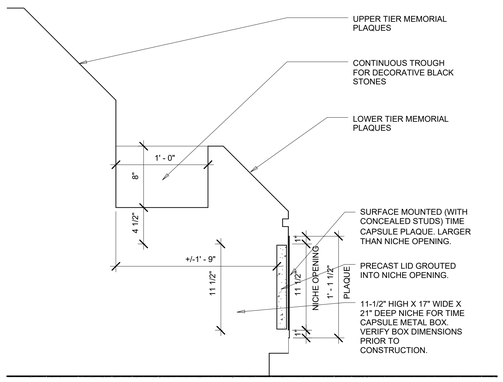

POLICE MONUMENT - TIME CAPSULE DETAIL 1 1/2" = 1'-0" (5)

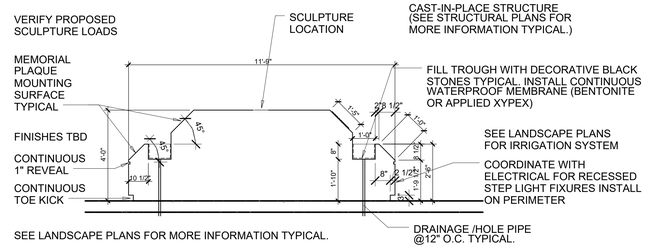

POLICE MONUMENT - SECTION 3/8" = 1'-0" (1)

FILE NAME: Autodesk Docs://_1007657.00 - CORE - City of Riviera Beach D/1007657.00_RBPD_A_R24.rvt
DATE STAMP: 10/24/2025 1:34:09 PM

CLIENT

CITY OF RIVIERA BEACH
1481 West 15 Street
Riviera Beach, FL 33404

ARCHITECT OF RECORD

PGAL, Inc.
791 Park of Commerce Blvd.
Suite 400
Boca Raton, FL 33487
T 561 988 4002
www.pgal.com

CONSTRUCTION MANAGER/BUILDER

CORE CONSTRUCTION
1641 Worthington Rd
West Palm Beach
FL 33409

PUBLIC SAFETY CONSULTANT/ARCHITECT

JL2 ARCHITECTURE INC.
1678 Kingston Road
Longwood, FL
32750

REGISTRATION

Copyright © 2025

STATE OF FLORIDA
JOBY L. BALINT
AR0016653
REGISTERED ARCHITECT

JOBY L. BALINT, AIA AR-0016653

NOTE: ELECTRONIC COPIES SHALL HAVE BOTH SEAL AND VERIFIED DIGITAL SIGNATURE WITH DATE TO BE CONSIDERED SIGNED AND SEALED

DRAWING HISTORY

Nr.	DATE	DESCRIPTION
A	4/4/2025	100% Design Development
B	7/22/2025	50% Construction Documents
D	9/18/2025	90% Construction Documents
E	10/14/2025	90% Construction Documents/Permit Set

CONSULTANT

PROJECT STATUS
90% CONSTRUCTION DOCUMENTS/PERMIT SET

DATE OF ISSUE
10/14/2025

PROJECT NAME
RIVIERA BEACH POLICE DEPARTMENT

PROJECT LOCATION
2121 AVENUE S.
RIVIERA BEACH, FL 33404

PROJECT NUMBER
1007657.00

SHEET TITLE
SITE DETAILS

SHEET NUMBER
A1.12

FLOOR PLAN NOTES


1. ROOM AND DOOR REFERENCE NUMBERS ARE FOR DESIGN AND CONSTRUCTION COORDINATION PURPOSES ONLY.
2. DO NOT SCALE DRAWINGS, CONTACT THE ARCHITECT IN WRITING FOR CLARIFICATIONS OR MISSING DIMENSIONS BEFORE CONTINUING WITH CONSTRUCTION.
3. ALL DIMENSIONS ARE TO FACE OF STUD, GRID LINE OR FACE OF MASONRY.
4. ALL DIMENSIONS NOTED AS "CLEAR" OR "FINISH" ARE TO FACE OF FINISH SURFACE TO MAINTAIN ADA CLEARANCES.
5. FOR FURTHER DIMENSIONS; SEE LARGE SCALE PLANS, INTERIOR ELEVATIONS, EXTERIOR ELEVATIONS, SECTIONS, AND DETAILS.
6. CONTRACTOR SHALL NOTIFY THE ARCHITECT OF ANY DISCREPANCY, INACCURACY OR CONFLICTING INFORMATION IN WRITING BEFORE EXECUTION OF WORK.
7. REFER TO SHEET G0.02 "GENERAL PROJECT INFORMATION" FOR GENERAL PROJECT GRAPHICS AND ABBREVIATIONS FOR ADDITIONAL INFORMATION.
8. REFER TO SHEET G0.03 AND G0.04 REGARDING "ACCESSIBILITY INFORMATION AND DIAGRAMS" FOR ADDITIONAL INFORMATION.
9. CONTRACTOR SHALL FIELD COORDINATE LOCATION, SIZE AND TYPE OF NON-COMBUSTIBLE BLOCKING FOR INSTALLATION OF SIGNAGE, TOILET ACCESSORIES, HARDWARE, MILLWORK, ETC.
10. ALL CONCEALED WOOD OR EXPOSED PLYWOOD BACKING IN MECHANICAL, ELECTRICAL AND I.T. ROOMS SHALL BE FIRE RETARDANT TREATED (F.R.T).
11. REFER TO LS (LIFE SAFETY) SERIES DRAWINGS FOR ADDITIONAL INFORMATION AND FIRE RATINGS.
12. REFER TO STRUCTURAL FIRE PROTECTION, PLUMBING, MECHANICAL AND ELECTRICAL DRAWINGS FOR ADDITIONAL INFORMATION.

WALL/PARTITION GRAPHIC LEGEND

- X ### — PARTITION TYPE TAG
- CMU W/OUT FURRING
- CMU W/FURRING
- DRYWALL PARTITION
- DRYWALL PARTITION W/ BATT INSULATION
- TILT WALL W/ FURRING
- TILT WALL W/O FURRING

- 02123 — LEVEL / DOOR NUMBER / (RE: DOOR SCHEDULE)
- ROOM / 02132 — ROOM NAME / (RE: ROOM FINISH SCHEDULE) / ROOM NUMBER / LEVEL / SECTOR/AREA
- W12 / A10 — WINDOW TAG / SHEET KEYNOTE
- A235 — PARTITION TYPE (RE: PARTITION SCHEDULE)
- EXTERIOR ELEVATION NUMBER / 01 / A11.01 SHEET NUMBER / SIM REFERENCE
- REFERENCE / 10 / A7.101 SIM — BUILDING SECTION REFERENCE

REFER TO SHEET A0.10 FOR GENERAL PARTITION NOTES AND DETAILS. REFER TO SHEET A0.11 FOR PARTITION TYPE SCHEDULE.

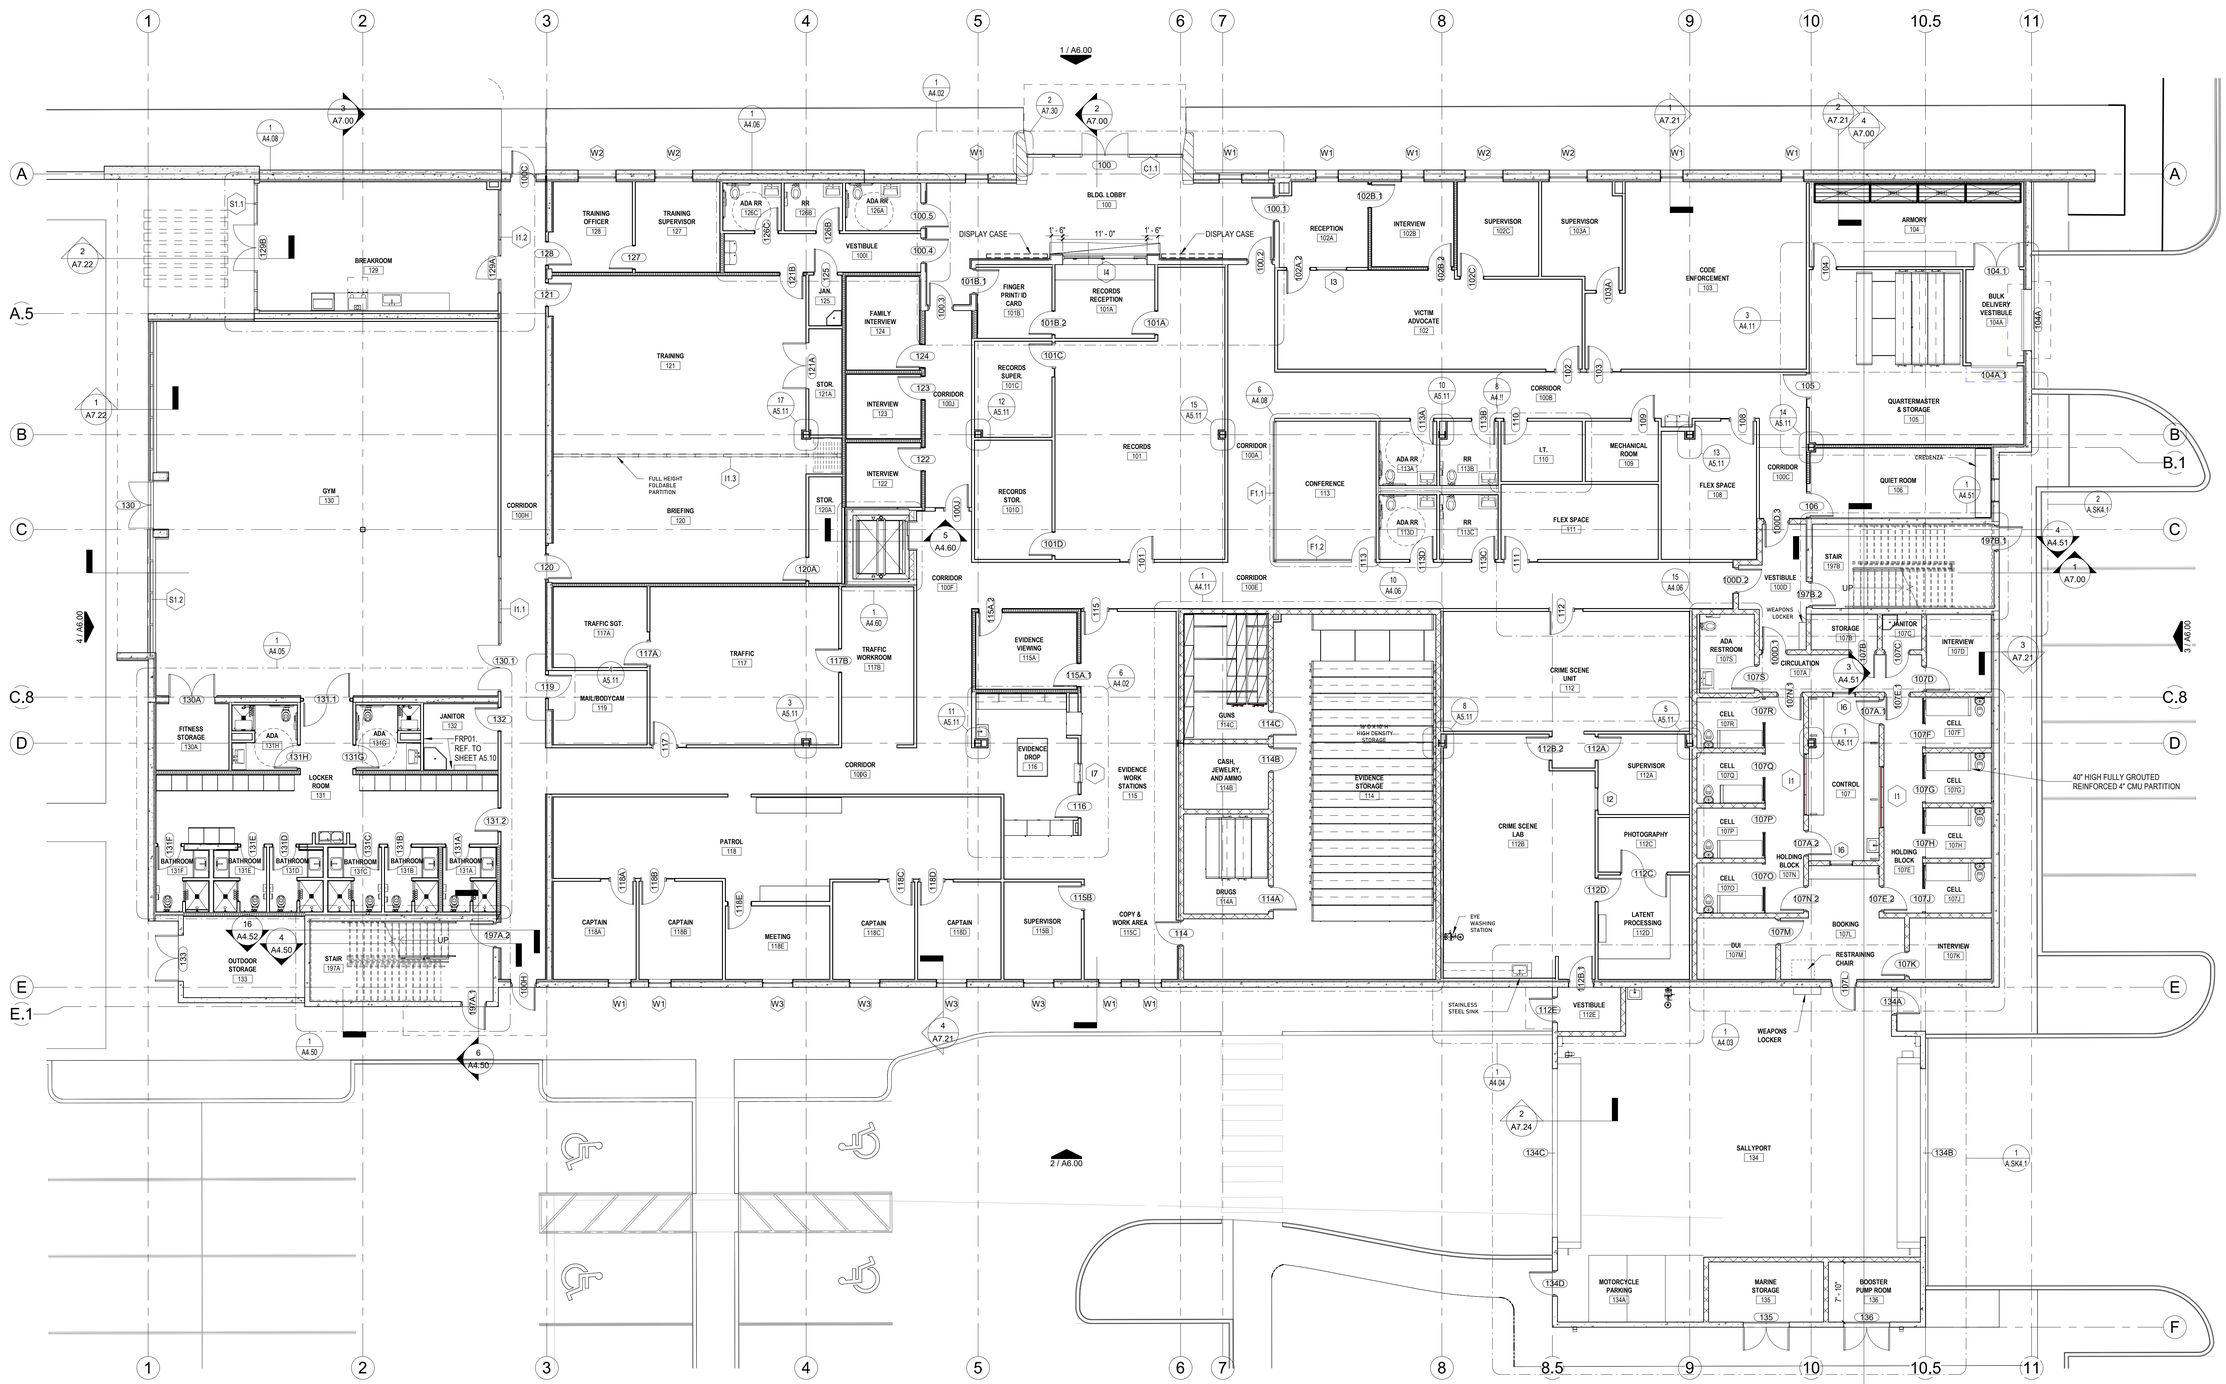

GROUND FLOOR - ANNOTATION PLAN 1/8" = 1'-0" (1)

N

0'-0" 4'-0" 8'-0" 16'-0"

GRAPHIC SCALE

CLIENT

CITY OF RIVIERA BEACH
1481 West 15 Street
Riviera Beach, FL 33404

ARCHITECT OF RECORD

PGAL, Inc.
791 Park of Commerce Blvd.
Suite 400
Boca Raton, FL 33487
T 561 988 4002
www.pgal.com

CONSTRUCTION MANAGER/BUILDER

CORE CONSTRUCTION
1641 Worthington Rd
West Palm Beach
FL 33409

PUBLIC SAFETY CONSULTANT/ARCHITECT

JL2 ARCHITECTURE INC.
1678 Kingston Road
Longwood, FL
32750

REGISTRATION

Copyright © 2025

STATE OF FLORIDA
JOBY L. BALINT
AR0016653
REGISTERED ARCHITECT

JOBY L. BALINT, AIA AR-0016653

NOTE: ELECTRONIC COPIES SHALL HAVE BOTH SEAL AND VERIFIED DIGITAL SIGNATURE WITH DATE TO BE CONSIDERED SIGNED AND SEALED

DRAWING HISTORY

No.	DATE	DESCRIPTION
A	4/4/2025	100% Design Development
1	7/9/2025	Site Plan Resubmission
B	7/22/2025	50% Construction Documents
D	9/18/2025	90% Construction Documents
E	10/14/2025	90% Construction Documents/Permit Set

CONSULTANT

PROJECT STATUS
90% CONSTRUCTION DOCUMENTS/PERMIT SET

DATE OF ISSUE
10/14/2025

PROJECT NAME
RIVIERA BEACH POLICE DEPARTMENT

PROJECT LOCATION
2121 AVENUE S.
RIVIERA BEACH, FL
33404

PROJECT NUMBER
1007657.00

SHEET TITLE
GROUND FLOOR ANNOTATION PLAN

SHEET NUMBER
A2.10A

FILE NAME: Autodesk Docs://1007657.00_CORE_City of Riviera Beach D/1007657.00_RBPD_A_R24.rvt
DATE STAMP: 10/24/2025 4:26:26 PM

FLOOR PLAN NOTES


1. ROOM AND DOOR REFERENCE NUMBERS ARE FOR DESIGN AND CONSTRUCTION COORDINATION PURPOSES ONLY.
2. DO NOT SCALE DRAWINGS, CONTACT THE ARCHITECT IN WRITING FOR CLARIFICATIONS OR MISSING DIMENSIONS BEFORE CONTINUING WITH CONSTRUCTION.
3. ALL DIMENSIONS ARE TO FACE OF STUD, GRID LINE OR FACE OF MASONRY.
4. ALL DIMENSIONS NOTED AS "CLEAR" OR "FINISH" ARE TO FACE OF FINISH SURFACE TO MAINTAIN ADA CLEARANCES.
5. FOR FURTHER DIMENSIONS; SEE LARGE SCALE PLANS, INTERIOR ELEVATIONS, EXTERIOR ELEVATIONS, SECTIONS, AND DETAILS.
6. CONTRACTOR SHALL NOTIFY THE ARCHITECT OF ANY DISCREPANCY, INACCURACY OR CONFLICTING INFORMATION IN WRITING BEFORE EXECUTION OF WORK.
7. REFER TO SHEET G0.02 "GENERAL PROJECT INFORMATION" FOR GENERAL PROJECT GRAPHICS AND ABBREVIATIONS FOR ADDITIONAL INFORMATION.
8. REFER TO SHEET G0.03 AND G0.04 REGARDING "ACCESSIBILITY INFORMATION AND DIAGRAMS" FOR ADDITIONAL INFORMATION.
9. CONTRACTOR SHALL FIELD COORDINATE LOCATION, SIZE AND TYPE OF NON-COMBUSTIBLE BLOCKING FOR INSTALLATION OF SIGNAGE, TOILET ACCESSORIES, HARDWARE, MILLWORK, ETC.
10. ALL CONCEALED WOOD OR EXPOSED PLYWOOD BACKING IN MECHANICAL, ELECTRICAL AND I.T. ROOMS SHALL BE FIRE RETARDANT TREATED (F.R.T).
11. REFER TO LS (LIFE SAFETY) SERIES DRAWINGS FOR ADDITIONAL INFORMATION AND FIRE RATINGS.
12. REFER TO STRUCTURAL FIRE PROTECTION, PLUMBING, MECHANICAL AND ELECTRICAL DRAWINGS FOR ADDITIONAL INFORMATION.

WALL/PARTITION GRAPHIC LEGEND

- X ### — PARTITION TYPE TAG
- CMU W/OUT FURRING
- CMU W/FURRING
- DRYWALL PARTITION
- DRYWALL PARTITION W/ BATT INSULATION
- TILT WALL W/ FURRING
- TILT WALL W/O FURRING

- 123 — LEVEL; DOOR NUMBER; (RE: DOOR SCHEDULE)
- ROOM 132 — ROOM NAME; (RE: ROOM FINISH SCHEDULE); ROOM NUMBER; LEVEL
- W12 — WINDOW TAG
- A10 — SHEET KEYNOTE
- A200 — PARTITION TYPE (RE: PARTITION SCHEDULE)
- EXTERIOR ELEVATION NUMBER; 01 / A11.01 SIM — SHEET NUMBER; REFERENCE
- 10 / A7.101 SIM — REFERENCE; BUILDING SECTION REFERENCE

REFER TO SHEET A0.10 FOR GENERAL PARTITION NOTES AND DETAILS. REFER TO SHEET A0.11 FOR PARTITION TYPE SCHEDULE.

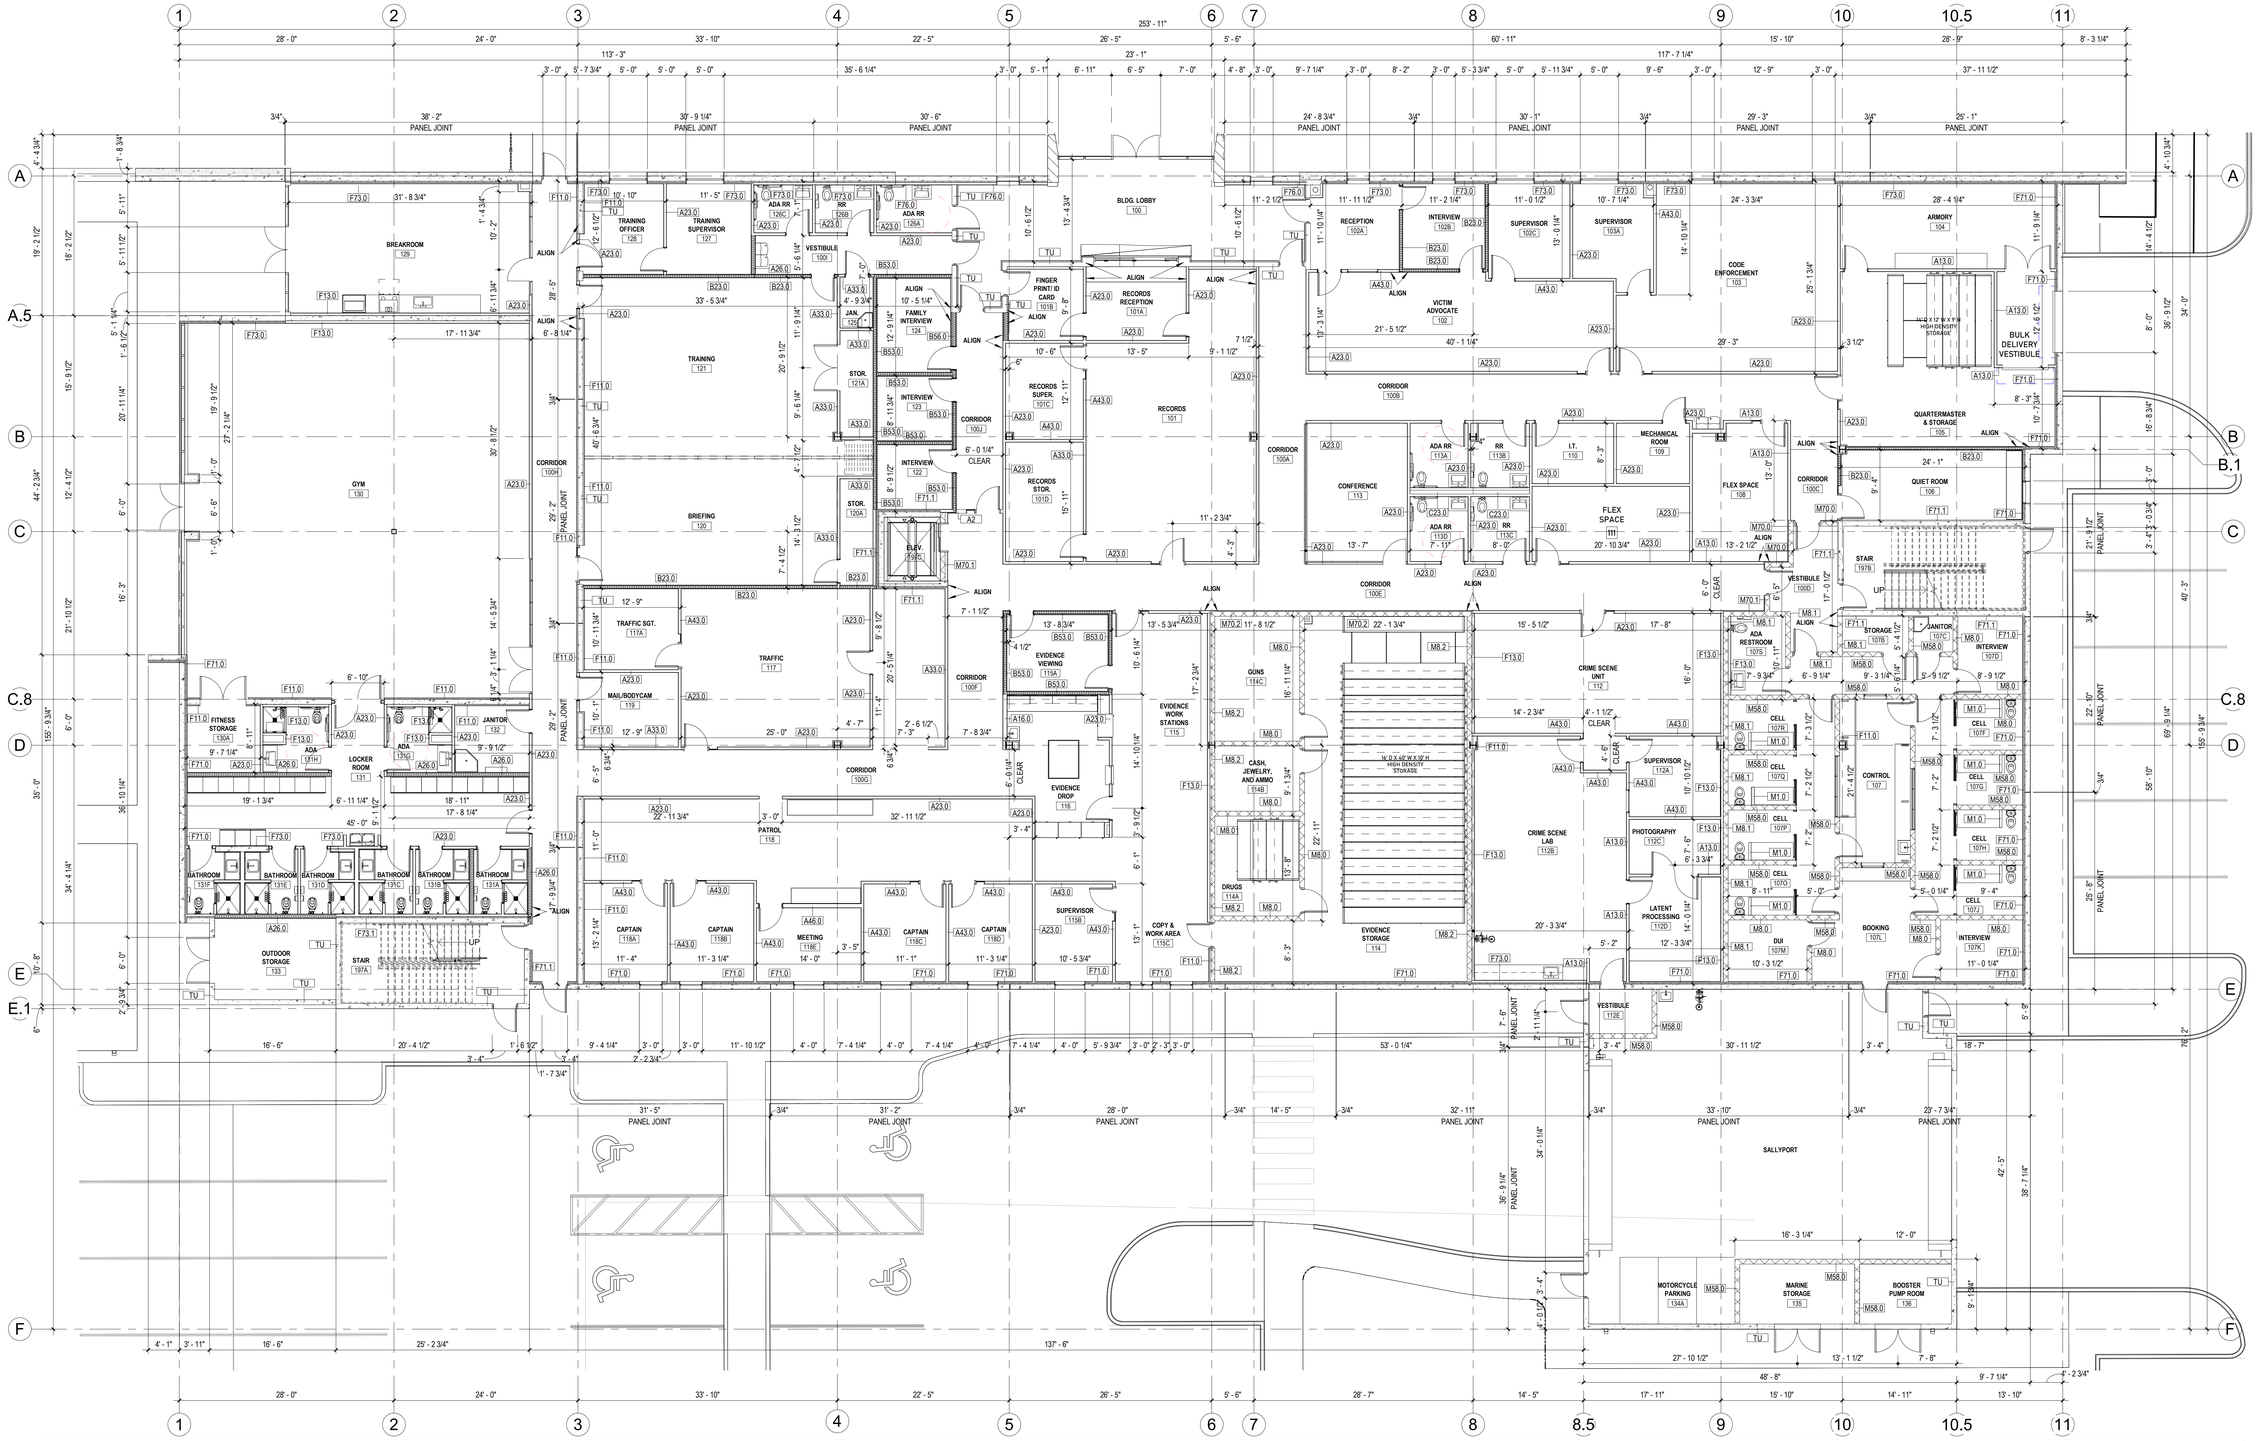

N

0'-0" 4'-0" 8'-0" 16'-0"
GRAPHIC SCALE

GROUND FLOOR DIMENSION PLAN 1/8" = 1'-0" (1)

CLIENT

CITY OF RIVIERA BEACH
1481 West 15 Street
Riviera Beach, FL 33404

ARCHITECT OF RECORD

PGAL, Inc.
791 Park of Commerce Blvd.
Suite 400
Boca Raton, FL 33487
T 561 988 4002
www.pgal.com

CONSTRUCTION MANAGER/BUILDER

CORE CONSTRUCTION
1641 Worthington Rd
West Palm Beach
FL 33409

PUBLIC SAFETY CONSULTANT/ARCHITECT

JL2 ARCHITECTURE INC.
1678 Kingston Road
Longwood, FL
32750

REGISTRATION

Copyright © 2025

STATE OF FLORIDA
JOBY L. BALINT
AR0016653
REGISTERED ARCHITECT

JOBY L. BALINT, AIA AR-0016653

NOTE: ELECTRONIC COPIES SHALL HAVE BOTH SEAL AND VERIFIED DIGITAL SIGNATURE WITH DATE TO BE CONSIDERED SIGNED AND SEALED

DRAWING HISTORY

No	DATE	DESCRIPTION
A	4/4/2025	100% Design Development
B	7/22/2025	50% Construction Documents
D	9/18/2025	90% Construction Documents
E	10/14/2025	90% Construction Documents/Permit Set

CONSULTANT

PROJECT STATUS
90% CONSTRUCTION DOCUMENTS/PERMIT SET

DATE OF ISSUE
10/14/2025

PROJECT NAME
RIVIERA BEACH POLICE DEPARTMENT

PROJECT LOCATION
2121 AVENUE S.
RIVIERA BEACH, FL
33404

PROJECT NUMBER
1007657.00

SHEET TITLE
GROUND FLOOR DIMENSION PLAN

SHEET NUMBER
A2.10D

FILE NAME: Autodesk Docs://1007657.00_-CORE_-City of Riviera Beach D/1007657.00_RBPD_A_R24.rvt
DATE STAMP: 10/24/2025 4:26:40 PM

FURNITURE SCHEDULE

MARK	DESCRIPTION	PROV. BY	LOCATION
1F	HAWORTH COMPOSE WORKSTATIONS TYPE 1	OFOI	RECORDS/CRIME SCENE UNIT/EVIDENCE PROCESSING/PATROL/TRAFFIC/PURCHASING/PATROL OFFICERS/PIO/ACCREDITATION/DETECTIVE BUREAU/OPEN WORK AREA
2F	HAWORTH COMPOSE WORKSTATIONS TYPE 2	OFOI	VICTIM ADVOCATE
3F	HAWORTH COMPOSE WORKSTATIONS TYPE 3	OFOI	CODE ENFORCEMENT
4F	HAWORTH COMPOSE WORKSTATIONS TYPE 4	OFOI	DETECTIVE BUREAU
5F	HAWORTH COMPOSE RECEPTION WORKSTATIONS	OFOI	INTERNAL AFFAIRS/EXECUTIVE OFFICES/CHIEFS OFFICES
6F	LACASSE CONCEPT 300 U-SHAPE DESK TYPE 1	OFOI	SUPERVISORS/SERGEANT/CAPTAIN/INVESTIGATOR/COMMANDER/PURCHASING/RTC/CTECH
7F	LACASSE CONCEPT 300 U-SHAPE DESK TYPE 2	OFOI	MAJORS
8F	LACASSE QUORUM TABLE TYPE 1	OFOI	MAJORS
9F	LACASSE CONCEPT 300 U-SHAPE DESK TYPE 3	OFOI	ASSISTANT CHIEF/DEPUTY CHIEF
10F	LACASSE QUORUM TABLE TYPE 2	OFOI	ASSISTANT CHIEF/DEPUTY CHIEF/CHIEF'S OFFICE
11F	LACASSE CONCEPT 300 U-SHAPE DESK TYPE 4	OFOI	CHIEF'S OFFICE
12F	LACASSE CONCEPT 300 7'X8' DESKS	OFOI	DIGITAL FORENSICS
13F	HAWORTH COMPOSE STORAGE	OFOI	PATROL
14F	NEVERS AMERICANA TABLE TYPE 1	OFOI	EXECUTIVE CONFERENCE ROOM
15F	NEVERS AMERICANA TABLE TYPE 2	OFOI	MEDIUM CONFERENCE ROOM
16F	NEVERS AMERICANA TABLE TYPE 3	OFOI	MEETING ROOM
17F	NEVERS AMERICANA CREDENZA	OFOI	2ND FLOOR CONFERENCE ROOM
18F	HAWORTH PLANES CONFERENCE TABLE	OFOI	CHIEF'S CONFERENCE
19F	HAWORTH JIVE TABLE TYPE 1	OFOI	TRAINING ROOM
20F	HAWORTH JIVE TABLE TYPE 2	OFOI	BREAKROOM
21F	HAWORTH JIVE TABLE TYPE 3	OFOI	BREAKROOM
22F	HAWORTH JIVE TABLE TYPE 4	OFOI	BREAKROOM
23F	HAWORTH JIVE TABLE TYPE 5	OFOI	BREAKROOM

FURNITURE SCHEDULE

MARK	DESCRIPTION	PROV. BY	LOCATION
24F	HAWORTH X-SERIES BOOKCASE	OFOI	TRAFFIC
25F	HAWORTH X-SERIES STORAGE TYPE 1	OFOI	VICIM ADVOCATE/TRAFFIC/TAC/EVIDENCE PROCESSING/PHOTOGRAPHY
26F	HAWORTH X-SERIES STORAGE TYPE 2	OFOI	CONTROL ROOM
27F	FIREKING 1-HR FIRE RATED LATERAL	OFOI	RECORDS STORAGE
28F	FURNITURE LAB JUPITER BOOTH	OFOI	BREAKROOM
29F	LACASSE CONCEPT 300 TYPE 1	OFOI	VICTIM ADVOCATE/INTERNAL AFFAIRS
30F	LACASSE CONCEPT 300 TYPE 2	OFOI	VICTIM ADVOCATE/INTERNAL AFFAIRS
31F	LACASSE CONCEPT 400 TABLE TYPE 1	OFOI	WAITING AREAS
32F	LACASSE CONCEPT 400 TABLE TYPE 2	OFOI	WAITING AREAS
33F	SAFCO MAILFLOW SORTER	OFOI	MAIL ROOM
34F	SAFCO MAILFLOW STORAGE TABLE	OFOI	MAIL ROOM
35F	LAZYBOY REMA RECLINER	OFOI	QUIET ROOM/LACTATION
36F	EMUAMERICA MIRA LOUNGE TABLE	OFOI	COVERED PATIO
37F	EMUAMERICA MIRA LOUNGE CHAIR	OFOI	COVERED PATIO
38F	EMUAMERICA MIRA LOUNGE SOFA	OFOI	COVERED PATIO
39F	JANUS ET CIE DUO COUNTER STOOL	OFOI	COVERED PATIO
40F	JANUS ET CIE JANUS CAFE TABLE	OFOI	COVERED PATIO
41F	SITONIT MOVI	OFOI	TRAINING
42F	SITONIT FOCUS TASK CHAIR	OFOI	WORKSTATIONS/RECEPTION DESKS/INTERVIEW ROOMS/TYPICAL 1 OFFICES/PATROL CONFERENCE ROOM
43F	SITONIT AMPLIFY TASK CHAIR	OFOI	MAJORS/ASSISTANT CHIEF/DEPUTY CHIEF/CHIEF
44F	SITONIT FOCUS GUEST CHAIR	OFOI	MAJORS/ASSISTANT CHIEF/DEPUTY CHIEF/CHIEF/SEARGENT/INTERVIEW/CAPTAIN/BREAKROOM
45F	SITONIT STEPHEN CONFERENCE	OFOI	CONFERENCE ROOM
46F	SITONIT FOCUS TASK STOOL	OFOI	CRIME SCENE LAB
47F	SITONIT COMPOSIUM CHAIR	OFOI	WAITING AREAS

FURNITURE SCHEDULE

MARK	DESCRIPTION	PROV. BY	LOCATION
48F	SITONIT COMPOSIUM SOFA	OFOI	WAITING AREAS
49F	SPEC FURNITURE HD TABLES	OFOI	INTERVIEW ROOMS
50F	SPEC FURNITURE 2000 HD SERIES	OFOI	INTERVIEW ROOMS
51F	TMC LAKE LOUNGE	OFOI	FAMILY INTERVIEW ROOM
52F	GRESSCO WALL BOOK SHELF	OFOI	FAMILY INTERVIEW ROOM
53F	SPEC FURNITURE TRAFFIC	OFOI	DETECTIVE BUREAU INTERVIEW ROOM
54F	WISCONSIN BENCH EPIC TABLE	OFOI	CRIME SCENE LAB
55F	INTENSA SERIES 993 PHYSICIAN STOOL	OFOI	FINGERPRINT/ID CARD
56F	ULINE STAINLESS STEEL WORKTABLE 96"X36"X34"H	OFOI	EVIDENCE VIEWING
57F	ULINE STAINLESS STEEL WIRE BACK SHELVING 48"X24"	OFOI	TRAFFIC
58F	XYBIX WORKSTATION TYPE 1	OFOI	COMMUNICATIONS
59F	XYBIX WORKSTATION TYPE 2	OFOI	COMMUNICATIONS
60F	XYBIX WORKSTATION TYPE 3	OFOI	COMMUNICATIONS
61F	XYBIX LATERAL FILE DRAWER	OFOI	COMMUNICATIONS
62F	XYBIX LOCKER	OFOI	COMMUNICATIONS
63F	FLOOR-MOUNTED STAINLESS STEEL BENCH	CFCI	HOLDING CELL
64F	PHENOLIC LOCKERS	CFCI	LOCKER ROOM
65F	O.F.E. CONSOLE	OFOI	RTC

NOTE: CONTRACTOR TO COORDINATE ALL FFE ITEMS


OFCI - OWNER FURNISHED CONTRACTOR INSTALLED
OFOI - OWNER FURNISHED OWNER INSTALLED
CFCI - CONTRACTOR FURNISHED CONTRACTOR INSTALLED

EQUIPMENT SCHEDULE

MARK	DESCRIPTION	PROV. BY	LOCATION
1E	THERMADOR 36 INCH FREESTANDING FRENCH DOOR REFRIGERATOR WITH 20.8 CU FT CAPACITY. T36FT810NS	CFCI	BREAKROOMS, KITCHENETTE
2E	MICROWAVE COMMERCIAL GRADE	CFCI	BREAKROOMS, KITCHENETTE
3E	TREADMILL	OFOI	GYM
4E	CROSS TRAINER	OFOI	GYM
5E	GAUNTLET	OFOI	GYM
6E	RECUMBENT BIKE	OFOI	GYM
7E	VIRTUAL BIKE	OFOI	GYM
8E	AIR BIKE	OFOI	GYM
9E	AB/LOW BACK	OFOI	GYM
10E	LEG EXTENSION	OFOI	GYM
11E	LEG CURL	OFOI	GYM
12E	INNER/OUTER THIGH	OFOI	GYM
13E	CHIN DIP ASSIST	OFOI	GYM
14E	MULTI-JUNGLE	OFOI	GYM
15E	PEC FLY/DELT	OFOI	GYM
16E	CHEST PRESS	OFOI	GYM
17E	PLATE LOADED LEG PRESS	OFOI	GYM
18E	GLUTE DRIVE	OFOI	GYM
19E	SMITH MACHINE	OFOI	GYM
20E	BARBELL RACK	OFOI	GYM
21E	PREACHER BENCH	OFOI	GYM
22E	MULTI-ADJUST BENCH	OFOI	GYM
23E	UTILITY BENCH	OFOI	GYM
24E	DUMBBELL RACK	OFOI	GYM
25E	HALF RACK	OFOI	GYM
26E	FUNCTIONAL BAY	OFOI	GYM
27E	ROPE TRAINER	OFOI	GYM
28E	U2 -14' D X 12' W X 9' H PATTERSON POPE "ACTIVRAC" HIGH DENSITY STORAGE	OFCI	QUARTERMASTER
29E	U1 -16' D X 40' W X 10' H "ACTIVE RACK" HIGH DENSITY STORAGE	OFCI	EVIDENCE STORAGE
30E	U1 - DRUGS STORAGE SYSTEM HDS	OFCI	DRUGS
31E	U3, U4, U5 - GUNS STORAGE SYSTEM HDS	OFCI	GUNS
32E	E1, E4, E5, E6 - PASS THRU LOCKER SYSTEM	OFCI	EVIDENCE DROP

EQUIPMENT SCHEDULE

MARK	DESCRIPTION	PROV. BY	LOCATION
33E	L1 - LATERAL FILES STORAGE	OFCI	PERSONNEL/ IA FILES
34E	BEVERAGE-AIR DOUBLE DOOR REFRIGERATOR MODEL HBR49HC-1	CFCI	EVIDENCE STORAGE
35E	BEVERAGE-AIR SINGLE DOOR FREEZER MODEL HBF19HC-1	CFCI	EVIDENCE STORAGE
36E	SAMSUNG 82" CLASS LED Q90 SERIES 2160 SMART 4K UHD W/ HDR WALL MOUNTED	OFCI	SEE FFE PLAN
37E	SAMSUNG 82" CLASS LED Q90 SERIES 2160 SMART 4K UHD W/ HDR WALL MOUNTED	OFCI	SKIFF, CONFERENCE ROOM
38E	WS2 - WEAPONS RACK	OFCI	ARMORY
39E	ROUSSEAU RAISED DOUBLE WORKSTATION	OFCI	ARMORY
40E	FLAMMABLE STORAGE CABINET	OFCI	CRIME LAB
41E	CYANOACRYLATE FUMING CHAMBER - CA 3000	OFOI	CRIME LAB
42E	AIRCLEAN 4000 WORKSTATION - DUCTLESS FUME HOOD	OFOI	CRIME LAB
43E	GE DROP-IN RANGE JD630SFSS	CFCI	1ST FLOOR BREAKROOM
44E	GREENHECK HOOD FIREREADY GRRS - SEE MECH. DWGS	CFCI	1ST FLOOR BREAKROOM
45E	SKYDIO X10 DRONE	OFOI	GYM ROOF
46E	5-BURNER GAS GRILL CB W/ SINK #463246118	CFCI	BREAKROOM PATIO
47E	COPIER/PRINTER	CFCI	VARIES
48E	8 CUBIC FT BREAST MILK REFRIDGERATOR W/ INTERIOR LOCKERS	CFCI	LACTATION ROOM
49E	DISPLAY WALL MOUNT	OFOI	TRAINING, BRIEFING, SKIFF, CHIEF'S CONFERENCE, RTC
50E	VIEWSONIC 98" DISPLAY CDE9830-W	OFOI	TRAINING, BRIEFING, SKIFF, CHIEF'S CONFERENCE, RTC
51E	PTZ CAMERA	OFOI	RTC
52E	BARCO / UNISEE II / 5X2 LCD WALL	OFOI	RTC
53E	DELL MONITOR	OFOI	RTC
54E	LOGITECH TOUCHPANEL	OFOI	CHIEF'S CONF.
55E	LOGITECH TABLE MIC	OFOI	CHIEF'S CONF.
56E	LOGITECH CAMERA	OFOI	CHIEF'S CONF.
57E	SAN DECODER	OFOI	TRAINING
58E	QSC TOUCHPANEL	OFOI	TRAINING
59E	VIEWSONIC 55" DISPLAY	OFOI	RTC

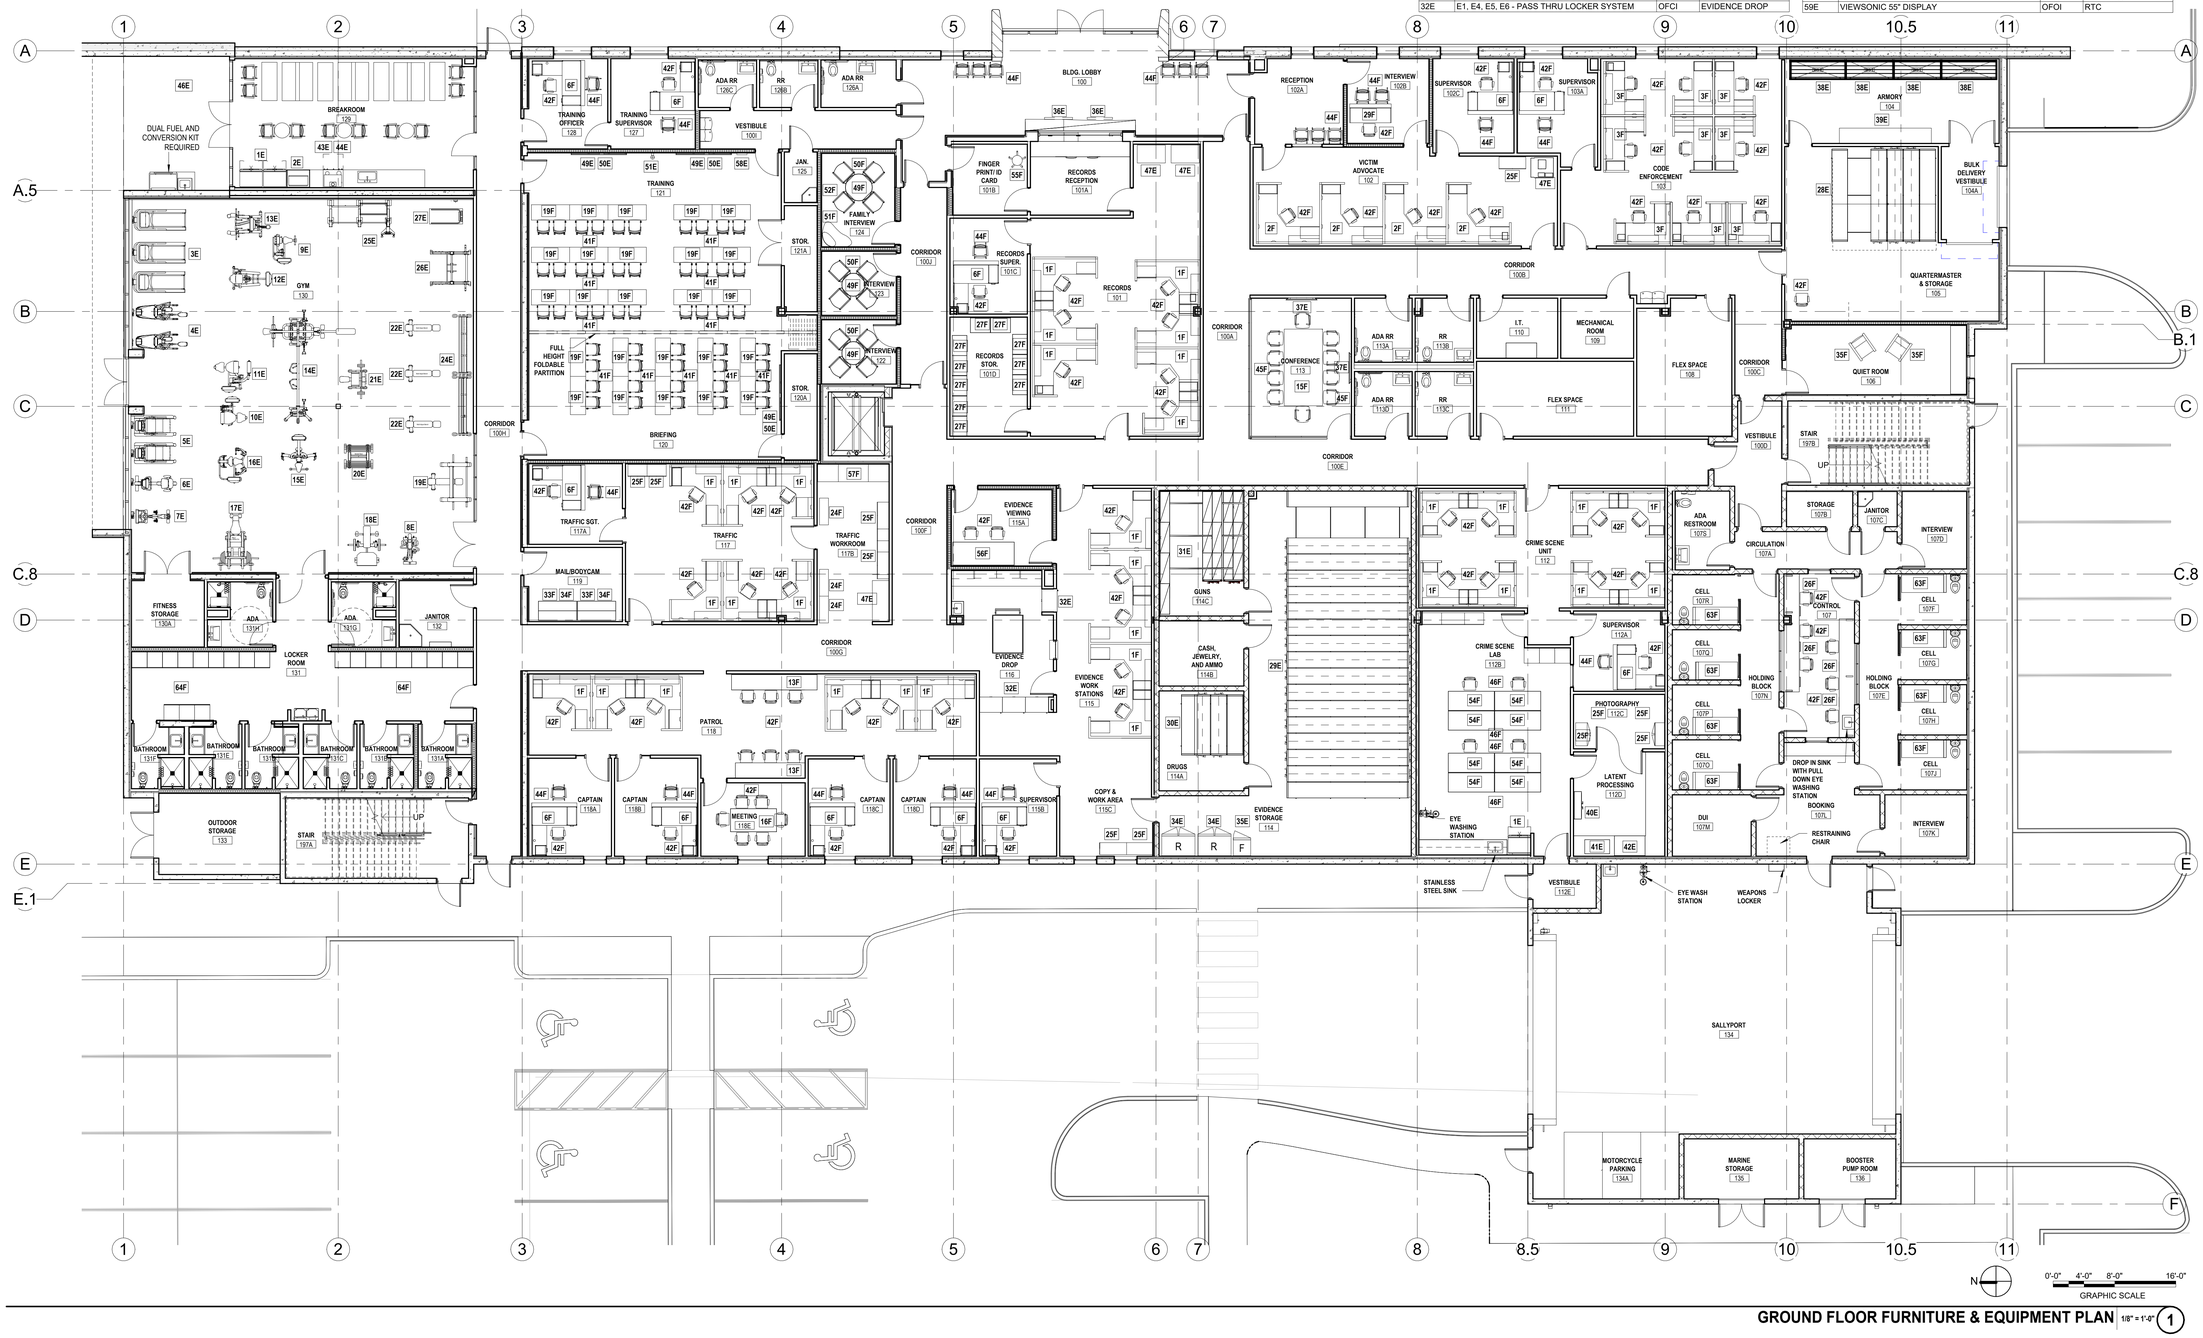

GROUND FLOOR FURNITURE & EQUIPMENT PLAN 1/8" = 1'-0" (1)

FILE NAME: Autodesk Docs://_1007657.00 - CORE - City of Riviera Beach D/1007657.00_RBPD_A_R24.rvt
DATE STAMP: 10/24/2025 1:34:39 PM

CLIENT

CITY OF RIVIERA BEACH
1481 West 15 Street
Riviera Beach, FL 33404

ARCHITECT OF RECORD

PGAL, Inc.
791 Park of Commerce Blvd.
Suite 400
Boca Raton, FL 33487
T 561 988 4002
www.pgal.com

CONSTRUCTION MANAGER/BUILDER

CORE CONSTRUCTION
1641 Worthington Rd
West Palm Beach
FL 33409

PUBLIC SAFETY CONSULTANT/ARCHITECT

JL2 ARCHITECTURE INC.
1678 Kingston Road
Longwood, FL
32750

REGISTRATION

Copyright © 2025

NOTE: ELECTRONIC COPIES SHALL HAVE BOTH SEAL AND VERIFIED DIGITAL SIGNATURE WITH DATE TO BE CONSIDERED SIGNED AND SEALED

STATE OF FLORIDA JOBY L. BALINT REGISTERED ARCHITECT AR0016653

JOBY L. BALINT, AIA AR-0016653

DRAWING HISTORY

№	DATE	DESCRIPTION
A	4/4/2025	100% Design Development
B	7/22/2025	50% Construction Documents
D	9/18/2025	90% Construction Documents
E	10/14/2025	90% Construction Documents/Permit Set

CONSULTANT

PROJECT STATUS
90% CONSTRUCTION DOCUMENTS/PERMIT SET

DATE OF ISSUE
10/14/2025

PROJECT NAME
RIVIERA BEACH POLICE DEPARTMENT

PROJECT LOCATION
2121 AVENUE S.
RIVIERA BEACH, FL 33404

PROJECT NUMBER
1007657.00

SHEET TITLE
GROUND FLOOR FURNITURE AND EQUIPMENT PLAN

SHEET NUMBER
A2.10F

FLOOR PLAN NOTES


1. ROOM AND DOOR REFERENCE NUMBERS ARE FOR DESIGN AND CONSTRUCTION COORDINATION PURPOSES ONLY.
2. DO NOT SCALE DRAWINGS, CONTACT THE ARCHITECT IN WRITING FOR CLARIFICATIONS OR MISSING DIMENSIONS BEFORE CONTINUING WITH CONSTRUCTION.
3. ALL DIMENSIONS ARE TO FACE OF STUD, GRID LINE OR FACE OF MASONRY.
4. ALL DIMENSIONS NOTED AS "CLEAR" OR "FINISH" ARE TO FACE OF FINISH SURFACE TO MAINTAIN ADA CLEARANCES.
5. FOR FURTHER DIMENSIONS; SEE LARGE SCALE PLANS, INTERIOR ELEVATIONS, EXTERIOR ELEVATIONS, SECTIONS, AND DETAILS.
6. CONTRACTOR SHALL NOTIFY THE ARCHITECT OF ANY DISCREPANCY, INACCURACY OR CONFLICTING INFORMATION IN WRITING BEFORE EXECUTION OF WORK.
7. REFER TO SHEET G0.02 "GENERAL PROJECT INFORMATION" FOR GENERAL PROJECT GRAPHICS AND ABBREVIATIONS FOR ADDITIONAL INFORMATION.
8. REFER TO SHEET G0.03 AND G0.04 REGARDING "ACCESSIBILITY INFORMATION AND DIAGRAMS" FOR ADDITIONAL INFORMATION.
9. CONTRACTOR SHALL FIELD COORDINATE LOCATION, SIZE AND TYPE OF NON-COMBUSTIBLE BLOCKING FOR INSTALLATION OF SIGNAGE, TOILET ACCESSORIES, HARDWARE, MILLWORK, ETC.
10. ALL CONCEALED WOOD OR EXPOSED PLYWOOD BACKING IN MECHANICAL, ELECTRICAL AND I.T. ROOMS SHALL BE FIRE RETARDANT TREATED (F.R.T).
11. REFER TO LS (LIFE SAFETY) SERIES DRAWINGS FOR ADDITIONAL INFORMATION AND FIRE RATINGS.
12. REFER TO STRUCTURAL FIRE PROTECTION, PLUMBING, MECHANICAL AND ELECTRICAL DRAWINGS FOR ADDITIONAL INFORMATION.

WALL/PARTITION GRAPHIC LEGEND

- X ### — PARTITION TYPE TAG
- CMU W/OUT FURRING
- CMU W/FURRING
- DRYWALL PARTITION
- DRYWALL PARTITION W/ BATT INSULATION
- TILT WALL W/ FURRING
- TILT WALL W/O FURRING

- 123 — LEVEL / DOOR NUMBER / (RE: DOOR SCHEDULE)
- ROOM / 132 — ROOM NAME / (RE: ROOM FINISH SCHEDULE) / ROOM NUMBER / LEVEL
- W12 — WINDOW TAG
- A10 — SHEET KEYNOTE
- A20 — PARTITION TYPE (RE: PARTITION SCHEDULE)
- EXTERIOR ELEVATION NUMBER / 01 / A11.01 SIM — SHEET NUMBER / REFERENCE
- 10 / A7.101 SIM — REFERENCE / BUILDING SECTION REFERENCE

REFER TO SHEET A0.10 FOR GENERAL PARTITION NOTES AND DETAILS. REFER TO SHEET A0.11 FOR PARTITION TYPE SCHEDULE.

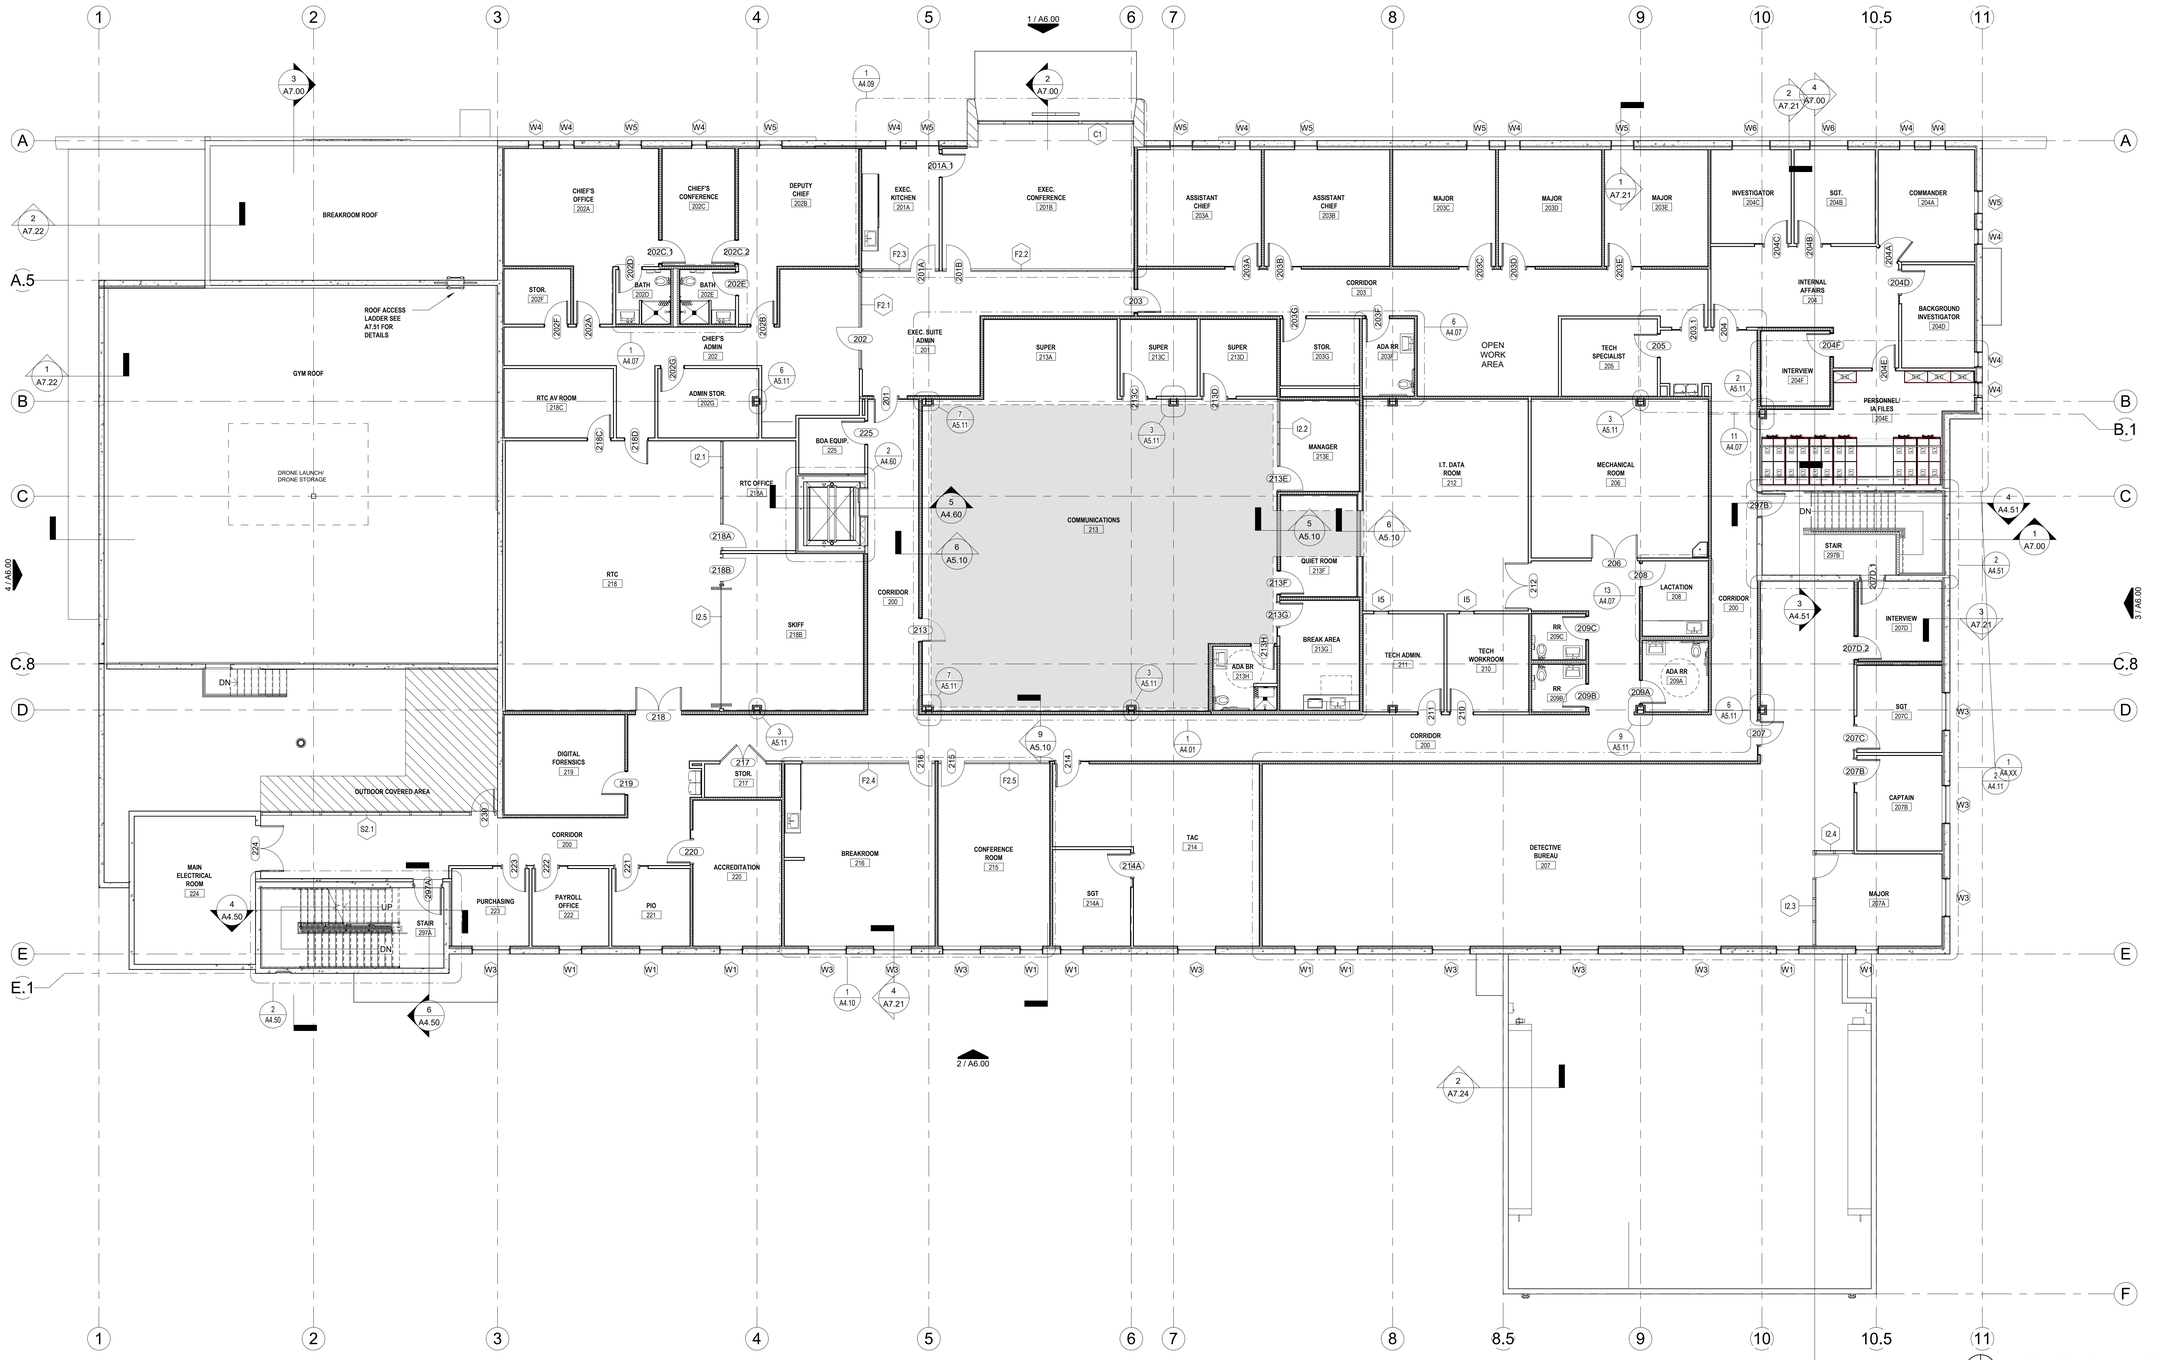

SECOND FLOOR ANNOTATION PLAN 1/8" = 1'-0" (1)

FILE NAME: Autodesk Docs// 1007657.00 - CORE - City of Riviera Beach D/1007657.00_RBPD_A_R24.rvt
DATE STAMP: 10/24/2025 3:22:09 PM

CLIENT

CITY OF RIVIERA BEACH
1481 West 15 Street
Riviera Beach, FL 33404

ARCHITECT OF RECORD

PGAL, Inc.
791 Park of Commerce Blvd.
Suite 400
Boca Raton, FL 33487
T 561 988 4002
www.pgal.com

CONSTRUCTION MANAGER/BUILDER

CORE CONSTRUCTION
1641 Worthington Rd
West Palm Beach
FL 33409

PUBLIC SAFETY CONSULTANT/ARCHITECT

JL2 ARCHITECTURE INC.
1678 Kingston Road
Longwood, FL
32750

REGISTRATION

Copyright © 2025

NOTE: ELECTRONIC COPIES SHALL HAVE BOTH SEAL AND VERIFIED DIGITAL SIGNATURE WITH DATE TO BE CONSIDERED SIGNED AND SEALED

STATE OF FLORIDA JOBY L. BALINT AR0016653 REGISTERED ARCHITECT

JOBY L. BALINT, AIA AR-0016653

DRAWING HISTORY

№	DATE	DESCRIPTION
A	4/4/2025	100% Design Development
1	7/9/2025	Site Plan Resubmission
B	7/22/2025	50% Construction Documents
D	9/18/2025	90% Construction Documents
E	10/14/2025	90% Construction Documents/Permit Set

CONSULTANT

PROJECT STATUS
90% CONSTRUCTION DOCUMENTS/PERMIT SET

DATE OF ISSUE
10/14/2025

PROJECT NAME
RIVIERA BEACH POLICE DEPARTMENT

PROJECT LOCATION
2121 AVENUE S.
RIVIERA BEACH, FL 33404

PROJECT NUMBER
1007657.00

SHEET TITLE
SECOND FLOOR ANNOTATION PLAN

SHEET NUMBER
A2.20A

FLOOR PLAN NOTES


1. ROOM AND DOOR REFERENCE NUMBERS ARE FOR DESIGN AND CONSTRUCTION COORDINATION PURPOSES ONLY.
2. DO NOT SCALE DRAWINGS, CONTACT THE ARCHITECT IN WRITING FOR CLARIFICATIONS OR MISSING DIMENSIONS BEFORE CONTINUING WITH CONSTRUCTION.
3. ALL DIMENSIONS ARE TO FACE OF STUD, GRID LINE OR FACE OF MASONRY.
4. ALL DIMENSIONS NOTED AS "CLEAR" OR "FINISH" ARE TO FACE OF FINISH SURFACE TO MAINTAIN ADA CLEARANCES.
5. FOR FURTHER DIMENSIONS, SEE LARGE SCALE PLANS, INTERIOR ELEVATIONS, EXTERIOR ELEVATIONS, SECTIONS, AND DETAILS.
6. CONTRACTOR SHALL NOTIFY THE ARCHITECT OF ANY DISCREPANCY, INACCURACY OR CONFLICTING INFORMATION IN WRITING BEFORE EXECUTION OF WORK.
7. REFER TO SHEET G0.02 "GENERAL PROJECT INFORMATION" FOR GENERAL PROJECT GRAPHICS AND ABBREVIATIONS FOR ADDITIONAL INFORMATION.
8. REFER TO SHEET G0.03 AND G0.04 REGARDING "ACCESSIBILITY INFORMATION AND DIAGRAMS" FOR ADDITIONAL INFORMATION.
9. CONTRACTOR SHALL FIELD COORDINATE LOCATION, SIZE AND TYPE OF NON-COMBUSTIBLE BLOCKING FOR INSTALLATION OF SIGNAGE, TOILET ACCESSORIES, HARDWARE, MILLWORK, ETC.
10. ALL CONCEALED WOOD OR EXPOSED PLYWOOD BACKING IN MECHANICAL, ELECTRICAL AND I.T. ROOMS SHALL BE FIRE RETARDANT TREATED (F.R.T).
11. REFER TO LS (LIFE SAFETY) SERIES DRAWINGS FOR ADDITIONAL INFORMATION AND FIRE RATINGS.
12. REFER TO STRUCTURAL FIRE PROTECTION, PLUMBING, MECHANICAL AND ELECTRICAL DRAWINGS FOR ADDITIONAL INFORMATION.

WALL/PARTITION GRAPHIC LEGEND

- X ### — PARTITION TYPE TAG
- CMU W/OUT FURRING
- CMU W/FURRING
- DRYWALL PARTITION
- DRYWALL PARTITION W/ BATT INSULATION
- TILT WALL W/ FURRING
- TILT WALL W/O FURRING

- 123 — LEVEL DOOR NUMBER (RE: DOOR SCHEDULE)
- ROOM 132 — ROOM NAME (RE: ROOM FINISH SCHEDULE) ROOM NUMBER LEVEL
- W12 — WINDOW TAG
- A10 — SHEET KEYNOTE
- A200 — PARTITION TYPE (RE: PARTITION SCHEDULE)
- EXTERIOR ELEVATION NUMBER
- 01 / A11.01 SIM — SHEET NUMBER REFERENCE
- 10 A7.101 SIM — REFERENCE BUILDING SECTION REFERENCE

REFER TO SHEET A0.10 FOR GENERAL PARTITION NOTES AND DETAILS. REFER TO SHEET A0.11 FOR PARTITION TYPE SCHEDULE.

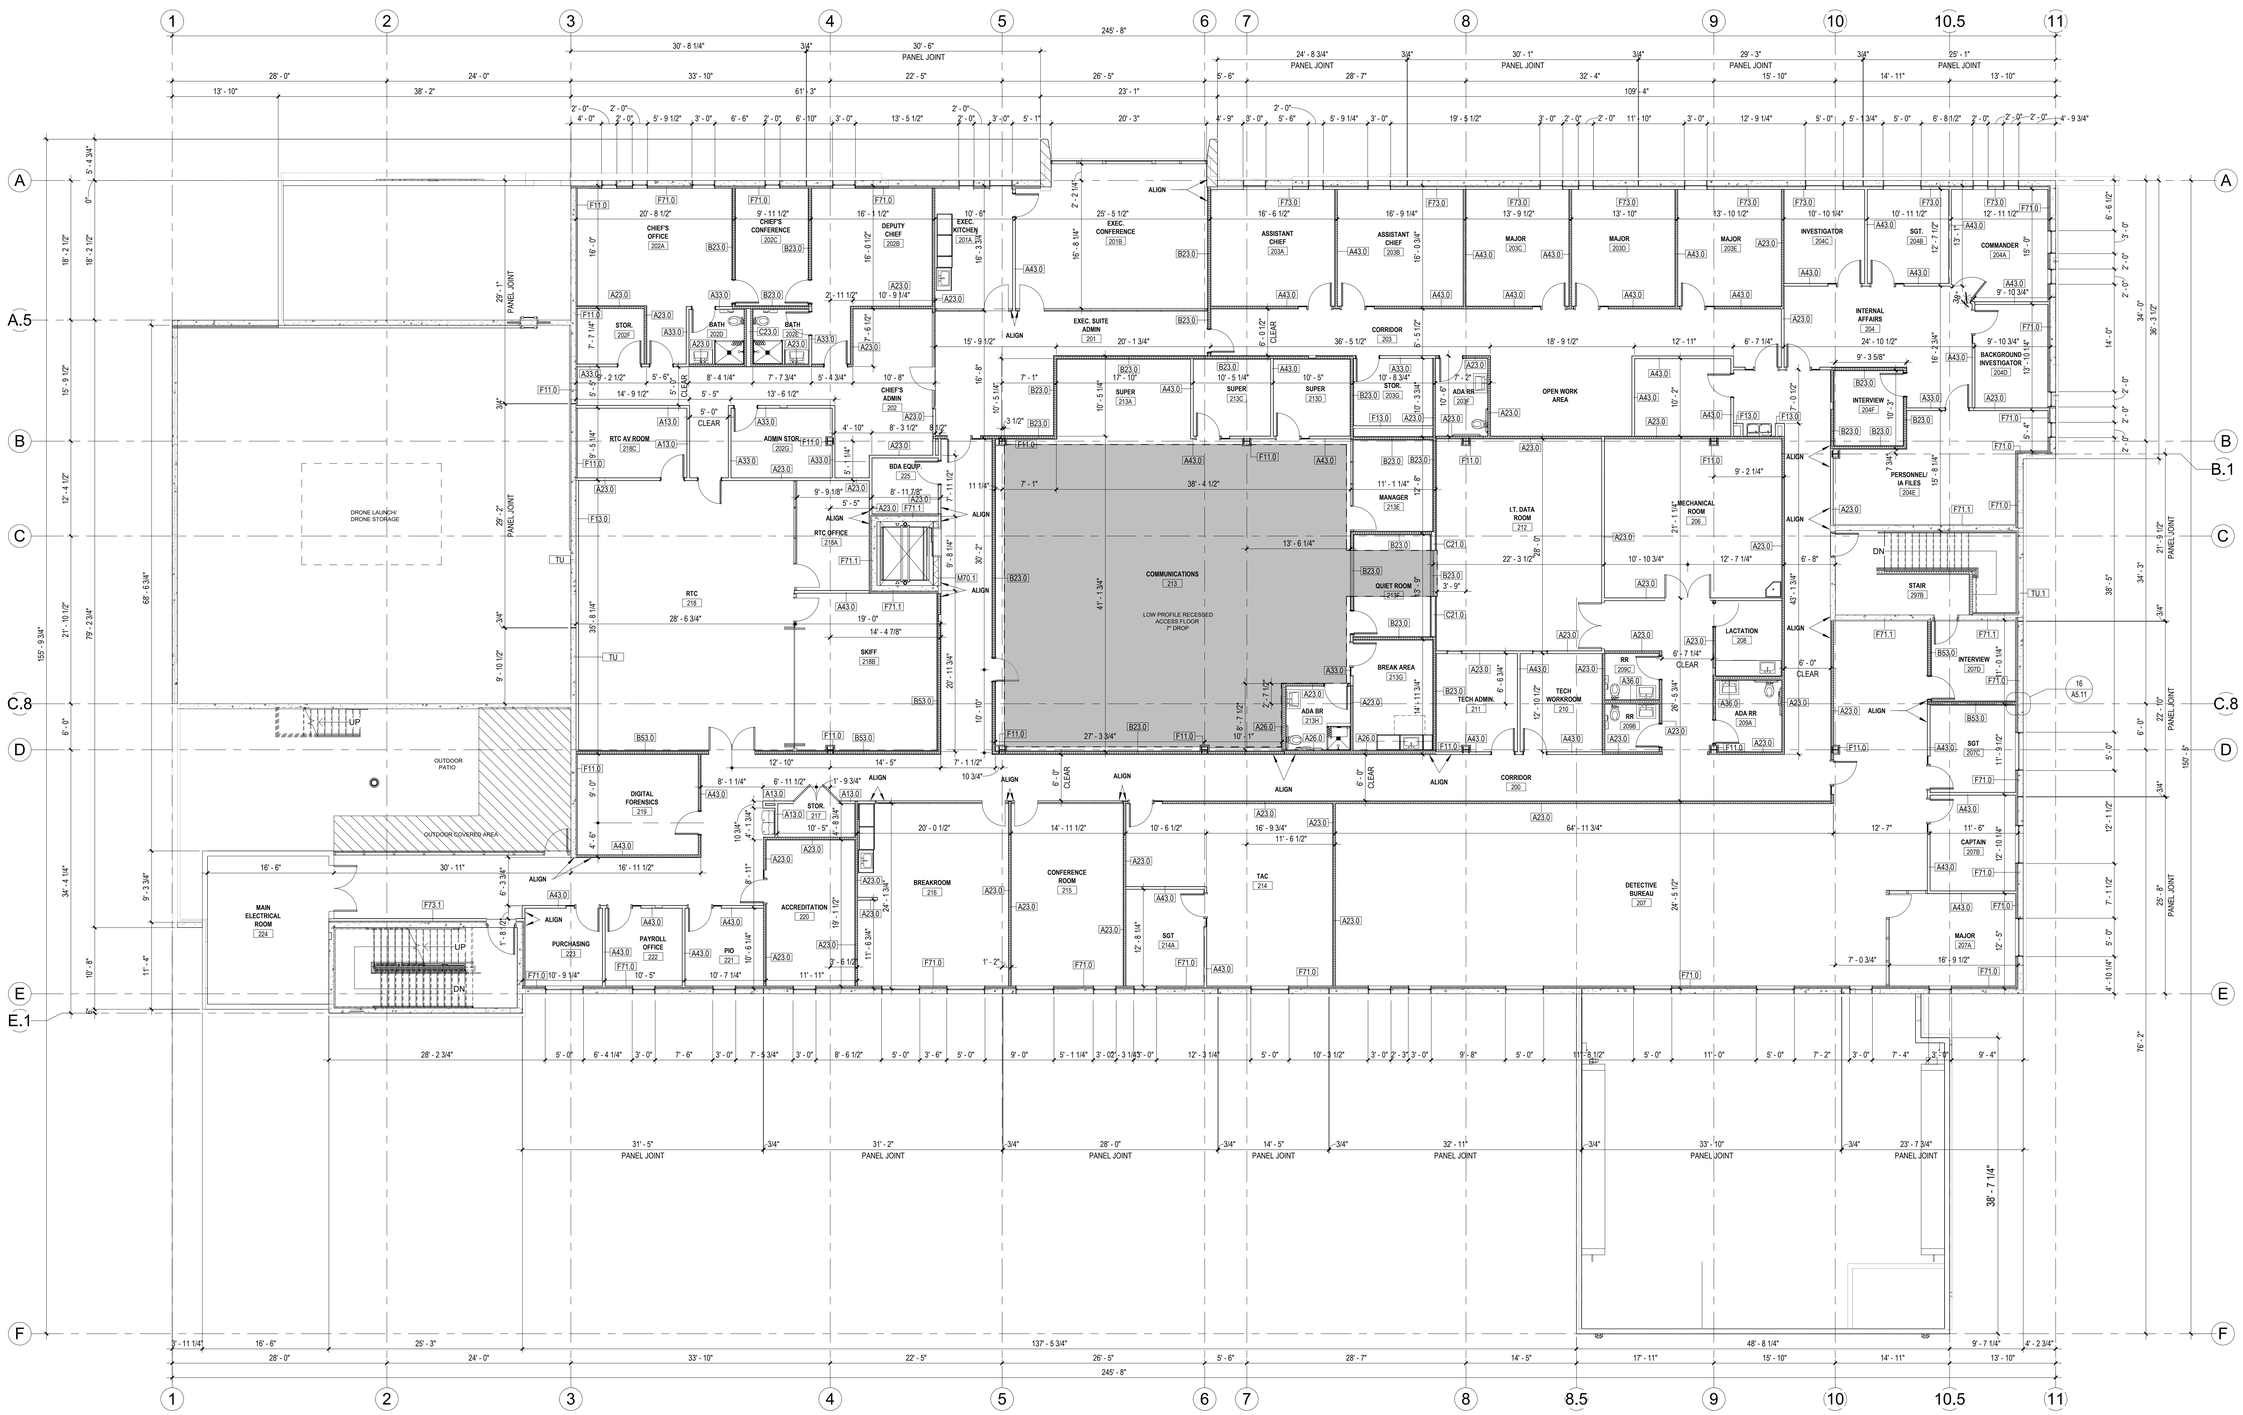

SECOND FLOOR DIMENSION PLAN

1/8" = 1'-0" (1)

N

0'-0" 4'-0" 8'-0" 16'-0"

GRAPHIC SCALE

FILE NAME: Autodesk Docs://_1007657.00_-_CORE_-City of Riviera Beach D/1007657.00_RBPD_A_R24.rvt
DATE STAMP: 10/24/2025 2:26:57 PM

CLIENT

CITY OF RIVIERA BEACH
1481 West 15 Street
Riviera Beach, FL 33404

ARCHITECT OF RECORD

PGAL

PGAL, Inc.
791 Park of Commerce Blvd.
Suite 400
Boca Raton, FL 33487
T 561 988 4002
www.pgal.com

CONSTRUCTION MANAGER/BUILDER

CORE CONSTRUCTION
1641 Worthington Rd
West Palm Beach
FL 33409

PUBLIC SAFETY CONSULTANT/ARCHITECT

JL2 ARCHITECTURE INC.
1678 Kingston Road
Longwood, FL
32750

REGISTRATION

Copyright © 2025

STATE OF FLORIDA JOBY L. BALINT REGISTERED ARCHITECT AR0016653

JOBY L. BALINT, AIA AR-0016653

NOTE: ELECTRONIC COPIES SHALL HAVE BOTH SEAL AND VERIFIED DIGITAL SIGNATURE WITH DATE TO BE CONSIDERED SIGNED AND SEALED

DRAWING HISTORY

No.	DATE	DESCRIPTION
A	4/4/2025	100% Design Development
B	7/22/2025	50% Construction Documents
D	9/18/2025	90% Construction Documents
E	10/14/2025	90% Construction Documents/Permit Set

CONSULTANT

PROJECT STATUS
90% CONSTRUCTION DOCUMENTS/PERMIT SET

DATE OF ISSUE
10/14/2025

PROJECT NAME
RIVIERA BEACH POLICE DEPARTMENT

PROJECT LOCATION
2121 AVENUE S.
RIVIERA BEACH, FL
33404

PROJECT NUMBER
1007657.00

SHEET TITLE
SECOND FLOOR DIMENSION PLAN

SHEET NUMBER
A2.20D

FURNITURE SCHEDULE

MARK	DESCRIPTION	PROV. BY	LOCATION
1F	HAWORTH COMPOSE WORKSTATIONS TYPE 1	OFOI	RECORDS/CRIME SCENE UNIT/EVIDENCE PROCESSING/PATROL/TRAFFIC/PURCHASING/ PATROL OFFICE/PIO/ACCREDITATION/DETECTIVE BUREAU/OPEN WORK AREA
2F	HAWORTH COMPOSE WORKSTATIONS TYPE 2	OFOI	VICTIM ADVOCATE
3F	HAWORTH COMPOSE WORKSTATIONS TYPE 3	OFOI	CODE ENFORCEMENT
4F	HAWORTH COMPOSE WORKSTATIONS TYPE 4	OFOI	DETECTIVE BUREAU
5F	HAWORTH COMPOSE RECEPTION WORKSTATIONS	OFOI	INTERNAL AFFAIRS/EXECUTIVE OFFICES/CHIEFS OFFICES
6F	LACASSE CONCEPT 300 U-SHAPE DESK TYPE 1	OFOI	SUPERVISORS/SERGEANT/CAPTAIN/INVESTIGATOR/COMMANDER/PURCHASING/RTC/TECH
7F	LACASSE CONCEPT 300 U-SHAPE DESK TYPE 2	OFOI	MAJORS
8F	LACASSE QUORUM TABLE TYPE 1	OFOI	MAJORS
9F	LACASSE CONCEPT 300 U-SHAPE DESK TYPE 3	OFOI	ASSISTANT CHIEF/DEPUTY CHIEF
10F	LACASSE QUORUM TABLE TYPE 2	OFOI	ASSISTANT CHIEF/DEPUTY CHIEF/CHIEF'S OFFICE
11F	LACASSE CONCEPT 300 U-SHAPE DESK TYPE 4	OFOI	CHIEF'S OFFICE
12F	LACASSE CONCEPT 300 7'X8' DESKS	OFOI	DIGITAL FORENSICS
13F	HAWORTH COMPOSE STORAGE	OFOI	PATROL
14F	NEVERS AMERICANA TABLE TYPE 1	OFOI	EXECUTIVE CONFERENCE ROOM
15F	NEVERS AMERICANA TABLE TYPE 2	OFOI	MEDIUM CONFERENCE ROOM
16F	NEVERS AMERICANA TABLE TYPE 3	OFOI	MEETING ROOM
17F	NEVERS AMERICANA CREDENZA	OFOI	2ND FLOOR CONFERENCE ROOM
18F	HAWORTH PLANES CONFERENCE TABLE	OFOI	CHIEFS CONFERENCE
19F	HAWORTH JIVE TABLE TYPE 1	OFOI	TRAINING ROOM
20F	HAWORTH JIVE TABLE TYPE 2	OFOI	BREAKROOM
21F	HAWORTH JIVE TABLE TYPE 3	OFOI	BREAKROOM
22F	HAWORTH JIVE TABLE TYPE 4	OFOI	BREAKROOM
23F	HAWORTH JIVE TABLE TYPE 5	OFOI	BREAKROOM

FURNITURE SCHEDULE

MARK	DESCRIPTION	PROV. BY	LOCATION
24F	HAWORTH X-SERIES BOOKCASE	OFOI	TRAFFIC
25F	HAWORTH X-SERIES STORAGE TYPE 1	OFOI	VICIM ADVOCATE/TRAFFIC/TAC/EVIDENCE PROCESSING/PHOTOGRAPHY
26F	HAWORTH X-SERIES STORAGE TYPE 2	OFOI	CONTROL ROOM
27F	FIREKING 1-HR FIRE RATED LATERAL	OFOI	RECORDS STORAGE
28F	FURNITURE LAB JUPITER BOOTH	OFOI	BREAKROOM
29F	LACASSE CONCEPT 300 TYPE 1	OFOI	VICTIM ADVOCATE/INTERNAL AFFAIRS
30F	LACASSE CONCEPT 300 TYPE 2	OFOI	VICTIM ADVOCATE/INTERNAL AFFAIRS
31F	LACASSE CONCEPT 400 TABLE TYPE 1	OFOI	WAITING AREAS
32F	LACASSE CONCEPT 400 TABLE TYPE 2	OFOI	WAITING AREAS
33F	SAFCO MAILFLOW SORTER	OFOI	MAIL ROOM
34F	SAFCO MAILFLOW STORAGE TABLE	OFOI	MAIL ROOM
35F	LAZYBOY REMA RECLINER	OFOI	QUIET ROOM/LACTATION
36F	EMUAMERICA MIRA LOUNGE TABLE	OFOI	COVERED PATIO
37F	EMUAMERICA MIRA LOUNGE CHAIR	OFOI	COVERED PATIO
38F	EMUAMERICA MIRA LOUNGE SOFA	OFOI	COVERED PATIO
39F	JANUS ET CIE DUO COUNTER STOOL	OFOI	COVERED PATIO
40F	JANUS ET CIE JANUS CAFE TABLE	OFOI	COVERED PATIO
41F	SITONIT MOVI	OFOI	TRAINING
42F	SITONIT FOCUS TASK CHAIR	OFOI	WORKSTATIONS/RECEPTION DESKS/INTERVIEW ROOMS/TYPICAL 1 OFFICES/PATROL CONFERENCE ROOM
43F	SITONIT AMPLIFY TASK CHAIR	OFOI	MAJORS/ASSISTANT CHIEF/DEPUTY CHIEF/CHIEF
44F	SITONIT FOCUS GUEST CHAIR	OFOI	MAJORS/ASSISTANT CHIEF/DEPUTY CHIEF/CHIEF/SEARGENT/INTERVIEW/CAPTAIN/ BREAKROOM
45F	SITONIT STEPHEN CONFERENCE	OFOI	CONFERENCE ROOM
46F	SITONIT FOCUS TASK STOOL	OFOI	CRIME SCENE LAB
47F	SITONIT COMPOSIUM CHAIR	OFOI	WAITING AREAS

FURNITURE SCHEDULE

MARK	DESCRIPTION	PROV. BY	LOCATION
48F	SITONIT COMPOSIUM SOFA	OFOI	WAITING AREAS
49F	SPEC FURNITURE HD TABLES	OFOI	INTERVIEW ROOMS
50F	SPEC FURNITURE 2000 HD SERIES	OFOI	INTERVIEW ROOMS
51F	TMC LAKE LOUNGE	OFOI	FAMILY INTERVIEW ROOM
52F	GRESSCO WALL BOOK SHELF	OFOI	FAMILY INTERVIEW ROOM
53F	SPEC FURNITURE TRAFFIC	OFOI	DETECTIVE BUREAU INTERVIEW ROOM
54F	WISCONSIN BENCH EPIC TABLE	OFOI	CRIME SCENE LAB
55F	INTENSA SERIES 993 PHYSICIAN STOOL	OFOI	FINGERPRINT/ID CARD
56F	ULINE STAINLESS STEEL WORKTABLE 96"X36"X34"H	OFOI	EVIDENCE VIEWING
57F	ULINE STAINLESS STEEL WIRE BACK SHELVING 48"X24"	OFOI	TRAFFIC
58F	XYBIX WORKSTATION TYPE 1	OFOI	COMMUNICATIONS
59F	XYBIX WORKSTATION TYPE 2	OFOI	COMMUNICATIONS
60F	XYBIX WORKSTATION TYPE 3	OFOI	COMMUNICATIONS
61F	XYBIX LATERAL FILE DRAWER	OFOI	COMMUNICATIONS
62F	XYBIX LOCKER	OFOI	COMMUNICATIONS
63F	FLOOR-MOUNTED STAINLESS STEEL BENCH	CFCI	HOLDING CELL
64F	PHENOLIC LOCKERS	CFCI	LOCKER ROOM
65F	O.F.E. CONSOLE	OFOI	RTC

NOTE: CONTRACTOR TO COORDINATE ALL FFE ITEMS REFER TO ELECTRICAL DWGS FOR FIRE ALARM, ANNUNCIATOR, IT EQUIPMENT, WATER FOUNTAIN.


OFCI - OWNER FURNISHED CONTRACTOR INSTALLED
OFOI - OWNER FURNISHED OWNER INSTALLED
CFCI - CONTRACTOR FURNISHED CONTRACTOR INSTALLED

EQUIPMENT SCHEDULE

MARK	DESCRIPTION	PROV. BY	LOCATION
1E	THERMADOR 36 INCH FREESTANDING FRENCH DOOR REFRIGERATOR WITH 20.8 CU FT CAPACITY. T36FT810NS	CFCI	BREAKROOMS, KITCHENETTE
2E	MICROWAVE COMMERCIAL GRADE	CFCI	BREAKROOMS, KITCHENETTE
3E	TREADMILL	OFOI	GYM
4E	CROSS TRAINER	OFOI	GYM
5E	GAUNTLET	OFOI	GYM
6E	RECUMBENT BIKE	OFOI	GYM
7E	VIRTUAL BIKE	OFOI	GYM
8E	AIR BIKE	OFOI	GYM
9E	AB/LOW BACK	OFOI	GYM
10E	LEG EXTENSION	OFOI	GYM
11E	LEG CURL	OFOI	GYM
12E	INNER/OUTER THIGH	OFOI	GYM
13E	CHIN DIP ASSIST	OFOI	GYM
14E	MULTI-JUNGLE	OFOI	GYM
15E	PEC FLY/DELT	OFOI	GYM
16E	CHEST PRESS	OFOI	GYM
17E	PLATE LOADED LEG PRESS	OFOI	GYM
18E	GLUTE DRIVE	OFOI	GYM
19E	SMITH MACHINE	OFOI	GYM
20E	BARBELL RACK	OFOI	GYM
21E	PREACHER BENCH	OFOI	GYM
22E	MULTI-ADJUST BENCH	OFOI	GYM
23E	UTILITY BENCH	OFOI	GYM
24E	DUMBBELL RACK	OFOI	GYM
25E	HALF RACK	OFOI	GYM
26E	FUNCTIONAL BAY	OFOI	GYM
27E	ROPE TRAINER	OFOI	GYM
28E	U2 -14' D X 12' W X 9' H PATTERSON POPE "ACTIVRAC" HIGH DENSITY STORAGE	OFCI	QUARTERMASTER
29E	U1 -16' D X 40' W X 10' H "ACTIVE RACK" HIGH DENSITY STORAGE	OFCI	EVIDENCE STORAGE
30E	U1 - DRUGS STORAGE SYSTEM HDS	OFCI	DRUGS
31E	U3, U4, U5 - GUNS STORAGE SYSTEM HDS	OFCI	GUNS
32E	E1, E4, E5, E6 - PASS THRU LOCKER SYSTEM	OFCI	EVIDENCE DROP

EQUIPMENT SCHEDULE

MARK	DESCRIPTION	PROV. BY	LOCATION
33E	L1 - LATERAL FILES STORAGE	OFCI	PERSONNEL/ IA FILES
34E	BEVERAGE-AIR DOUBLE DOOR REFRIGERATOR MODEL HBR49HC-1	CFCI	EVIDENCE STORAGE
35E	BEVERAGE-AIR SINGLE DOOR FREEZER MODEL HBF19HC-1	CFCI	EVIDENCE STORAGE
36E	SAMSUNG 62" CLASS LED Q90 SERIES 2160 SMART 4K UHD W/ HDR WALL MOUNTED	OFCI	SEE FFE PLAN
37E	SAMSUNG 82" CLASS LED Q90 SERIES 2160 SMART 4K UHD W/ HDR WALL MOUNTED	OFCI	SKIFF, CONFERENCE ROOM
38E	WS2 - WEAPONS RACK	OFCI	ARMORY
39E	ROUSSEAU RAISED DOUBLE WORKSTATION	OFCI	ARMORY
40E	FLAMMABLE STORAGE CABINET	OFCI	CRIME LAB
41E	CYANOACRYLATE FUMING CHAMBER - CA 3000	OFCI	CRIME LAB
42E	AIRCLEAN 4000 WORKSTATION - DUCTLESS FUME HOOD	OFOI	CRIME LAB
43E	GE DROP-IN RANGE JD630SFSS	CFCI	1ST FLOOR BREAKROOM
44E	GREENHECK HOOD FIREREADY GRRS - SEE MECH. DWGS	CFCI	1ST FLOOR BREAKROOM
45E	SKYDIO X10 DRONE	OFOI	GYM ROOF
46E	5-BURNER GAS GRILL CB W/ SINK #463246118	CFCI	BREAKROOM PATIO
47E	COPIER/PRINTER	CFCI	VARIES
48E	8 CUBIC FT BREAST MILK REFRIDGERATOR W/ INTERIOR LOCKERS	CFCI	LACTATION ROOM
49E	DISPLAY WALL MOUNT	OFOI	TRAINING, BRIEFING, SKIFF, CHIEF'S CONFERENCE, RTC
50E	VIEWSONIC 98" DISPLAY CDE9830-W	OFOI	TRAINING, BRIEFING, SKIFF, CHIEF'S CONFERENCE, RTC
51E	PTZ CAMERA	OFOI	RTC
52E	BARCO / UNISEE II / 5X2 LCD WALL	OFOI	RTC
53E	DELL MONITOR	OFOI	RTC
54E	LOGITECH TOUCHPANEL	OFOI	CHIEF'S CONF.
55E	LOGITECH TABLE MIC	OFOI	CHIEF'S CONF.
56E	LOGITECH CAMERA	OFOI	CHIEF'S CONF.
57E	SAN DECODER	OFOI	TRAINING
58E	QSC TOUCHPANEL	OFOI	TRAINING
59E	VIEWSONIC 55" DISPLAY	OFOI	RTC

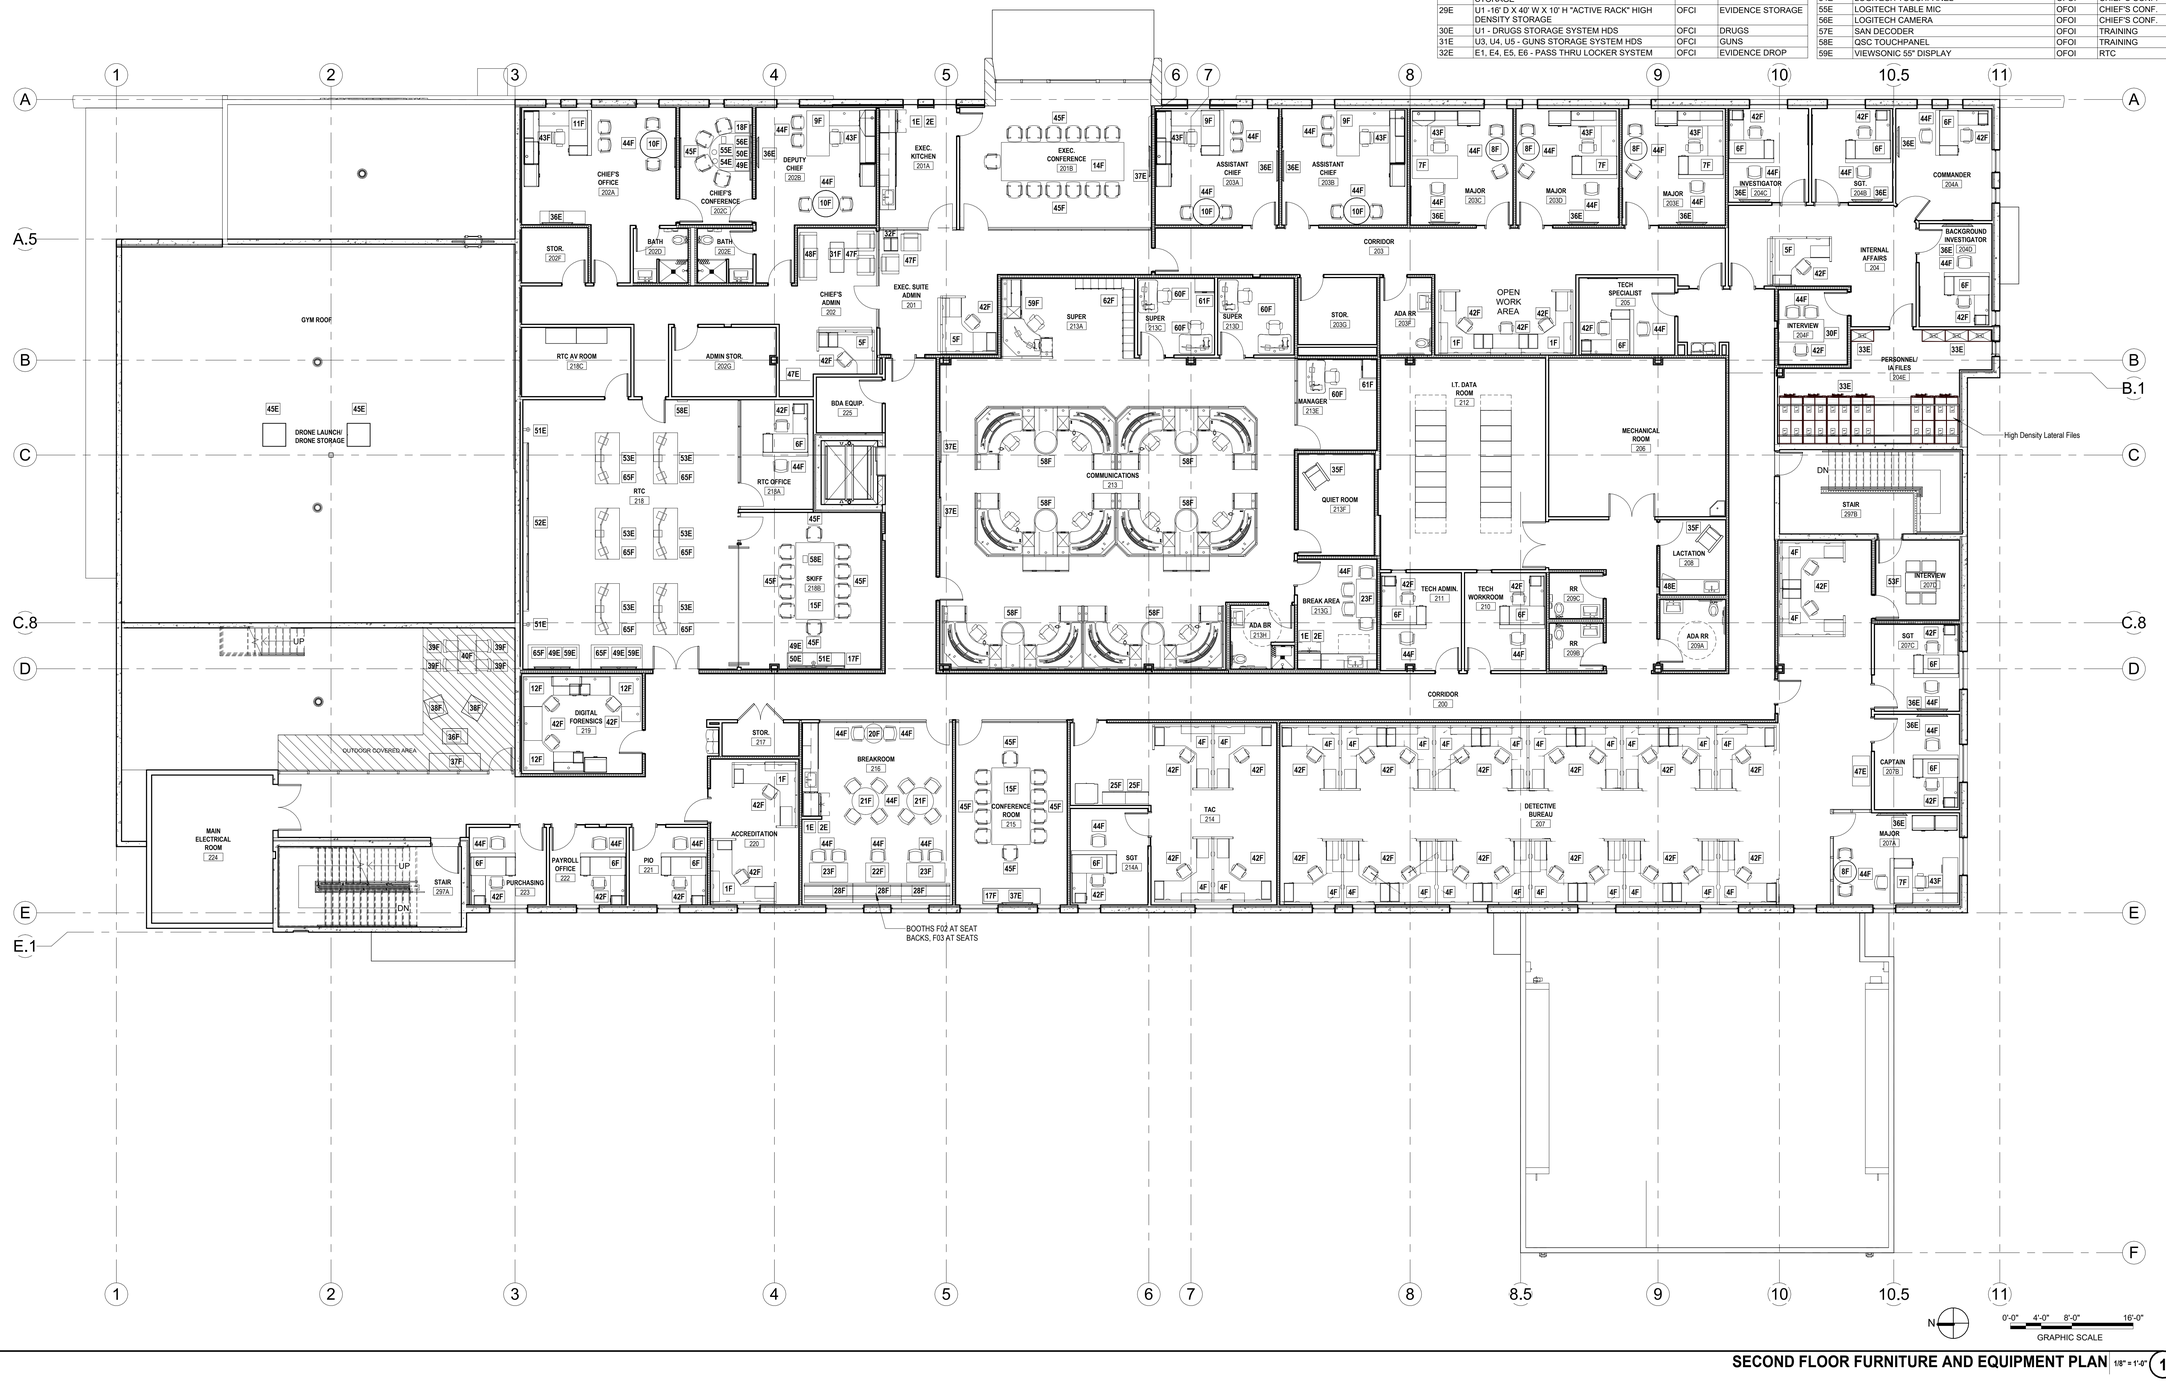

SECOND FLOOR FURNITURE AND EQUIPMENT PLAN 1/8" = 1'-0" (1)

FILE NAME: Autodesk Docs:// 1007657.00 - CORE - City of Riviera Beach D/1007657.00_RBPD_A_R24.rvt
DATE STAMP: 10/24/2025 1:35:16 PM

CLIENT

CITY OF RIVIERA BEACH
1481 West 15 Street
Riviera Beach, FL 33404

ARCHITECT OF RECORD

PGAL, Inc.
791 Park of Commerce Blvd.
Suite 400
Boca Raton, FL 33487
T 561 988 4002
www.pgal.com

CONSTRUCTION MANAGER/BUILDER

CORE CONSTRUCTION
1641 Worthington Rd
West Palm Beach
FL 33409

PUBLIC SAFETY CONSULTANT/ARCHITECT

JL2 ARCHITECTURE INC.
1678 Kingston Road
Longwood, FL
32750

REGISTRATION

Copyright © 2025

STATE OF FLORIDA JOBY L. BALINT REGISTERED ARCHITECT AR0016653

JOBY L. BALINT, AIA AR-0016653

NOTE: ELECTRONIC COPIES SHALL HAVE BOTH SEAL AND VERIFIED DIGITAL SIGNATURE WITH DATE TO BE CONSIDERED SIGNED AND SEALED

DRAWING HISTORY

№	DATE	DESCRIPTION
A	4/4/2025	100% Design Development
B	7/22/2025	50% Construction Documents
D	9/18/2025	90% Construction Documents
E	10/14/2025	90% Construction Documents/Permit Set

CONSULTANT

PROJECT STATUS
90% CONSTRUCTION DOCUMENTS/PERMIT SET

DATE OF ISSUE
10/14/2025

PROJECT NAME
RIVIERA BEACH POLICE DEPARTMENT

PROJECT LOCATION
2121 AVENUE S.
RIVIERA BEACH, FL 33404

PROJECT NUMBER
1007657.00

SHEET TITLE
SECOND FLOOR FURNITURE AND EQUIPMENT PLAN

SHEET NUMBER
A2.20F

ROOF PLAN NOTES

1. DO NOT SCALE DRAWINGS, CONTACT ARCHITECT IN WRITING FOR CLARIFICATIONS OR MISSING DIMENSIONS.
2. CONTRACTOR SHALL NOTIFY ARCHITECT OF ANY DISCREPANCY, INACCURACY OR CONFLICTING INFORMATION IN WRITING BEFORE EXECUTION OF WORK.
3. REFER TO MECHANICAL, PLUMBING AND ELECTRICAL DRAWINGS FOR ADDITIONAL INFORMATION AND ROOFTOP MECHANICAL EQUIPMENT.
4. PROVIDE WALKWAY PADS AROUND ALL ROOFTOP MECHANICAL EQUIPMENT.
5. PROVIDE WALKWAY PADS FROM ROOFTOP ACCESS MECHANICAL EQUIPMENT FOR PROTECTION.
6. REFER TO STRUCTURAL DRAWINGS FOR "ALLOWABLE" DESIGN WIND PRESSURE REQUIREMENTS RELATED TO THE ROOFING SYSTEM.
7. ROOFING SYSTEM TO HAVE CURRENT MIAMI DADE NOA AND/OR FLORIDA PRODUCT APPROVALS THAT MEET OR EXCEED THE DESIGN WIND PRESSURES. SEE STRUCTURAL DRAWINGS FOR ADDITIONAL INFORMATION.
8. REFER TO SHEET G0.02 FOR GENERAL ABBREVIATIONS AND ARCHITECTURAL SYMBOLS.
9. R-VALUE IS BASED UPON "CONTINUOUS INSULATION" AT THE LOWEST POINT (ROOF DRAINS AND/OR SCUPPERS) AND PER CURRENT FBC - ENERGY CONSERVATION CLIMATE ZONE 1A AND TABLE C402.1.3. SEE SHEET NOTES AND SPECIFICATIONS FOR ADDITIONAL INFORMATION.
10. PARAPET ELEVATION TAGS NOTE TOP OF TILT PANEL (OR FRAMING) FROM GROUND FLOOR FINISH ELEVATION (0'-0"). SEE ROOFING DETAILS FOR NAILER, FLASHING, AND COPING CAP.

LEGEND


- RXX — ROOF KEY NOTE
- INDICATES 1/4" PER FOOT SLOPE TO DRAIN AT ROOF
- INDICATES ROOF PITCH
- WALK PADS
- 00.0 — NEW OR FINISH POINT ELEVATION
- A10 — SHEET KEYNOTE
- 10 / A7.101 — SIM — BUILDING SECTION REFERENCE

ROOF PLAN KEY NOTES

R1	GENERAL ROOFING NOTE: SEE PROJECT SPECIFICATIONS FOR ADDITIONAL INFORMATION.
R2	GENERAL DRAINAGE NOTE: PRIMARY ROOF DRAINAGE USES INTERNAL ROOF DRAINS CONNECTED TO THE UNDERGROUND STORMWATER SYSTEM. EMERGENCY OVERFLOW ROOF DRAINAGE SYSTEM WILL BE INTERNAL AND DISCHARGE TO GRADE. UNLESS OTHERWISE NOTED. SEE CIVIL AND PLUMBING DRAWINGS FOR ADDITIONAL INFORMATION.
R3	GENERAL ACOUSTICAL NOTE: PRIMARY ROOF DRAINAGE THAT USES PVC PIPING, SHALL BE WRAPPED WITH BATT INSULATION TO MITIGATE NOISE.
R4	SEE STRUCTURAL DRAWINGS FOR ADDITIONAL INFORMATION. MINIMUM R-21 (LOW POINT / ROOF DRAINS) LIGHTWEIGHT INSULATING CONCRETE OVER STRUCTURAL CONCRETE AND DECKING. LWIC TO SLOPE 1/4" PER FOOT MINIMUM. PROVIDE SLOPED CRICKETS TO DIVERT WATER AT CURB MOUNTED ROOFTOP EQUIPMENT.
R5	FULLY ADHERED SINGLE PLY 80mil FLEECE BACK PVC MEMBRANE WITH KEE AND WHITE FINISH. SEE PROJECT SPECIFICATIONS FOR ADDITIONAL INFORMATION.
R6	PROVIDE WALK PADS AROUND ALL ROOFTOP MOUNTED EQUIPMENT; EVEN IF NOT SHOWN. WALK PADS BY SAME MANUFACTURER AS SINGLE PLY SYSTEM. SEE PROJECT SPECIFICATIONS FOR ADDITIONAL INFORMATION. COLOR TO BE YELLOW.
R7	PREFINISHED ALUMINUM COPING CAP. REFER TO SHEET A7.50 FOR DETAILS.

R8	SALLYPORT ROOF DRAINAGE: 8"X8" PRIMARY SCUPPER, PREFINISHED ALUMINUM 6"X6" DOWNSPOUT WITH 12"X12" COLLECTOR BOX. TWO (2) 8" WIDE BY 4" HIGH EMERGENCY OVER FLOW SCUPPER. DOWNSPOUT TO DISCHARGE TO GRADE; PROVIDE 15"w X 30"l CONCRETE SPLASH BLOCK AT LANDSCAPED AREAS. PROVIDE A 36"X36"X36" GRAVEL DRYWELL WITH FILTER FABRIC WHEN LOCATED AT LANDSCAPE AREAS.
R9	WALL MOUNTED ALUMINUM ROOF ACCESS LADDER BETWEEN VARIOUS ROOF LEVELS NOT ACCESSIBLE BY STAIRS. REFER TO A7.51 FOR MORE INFORMATION.
R10	ROOFTOP EQUIPMENT; REFER TO MEP DRAWINGS FOR ADDITIONAL INFORMATION. PROVIDE ELECTRICAL OUTLETS FOR EQUIPMENT SERVICE.
R11	HOSE BIB CONNECTION FOR ROOF AND EQUIPMENT MAINTENANCE. SEE PLUMBING DRAWINGS FOR ADDITIONAL INFORMATION.
R12	PLAZA DECK PER CURRENT TCNA HANDBOOK EXTERIOR ROOF DECK FLOOR DETAIL F103-16
R13	PRE-FINISHED ALUMINUM EYEBROW CANOPY BY PEACHTREE PROTECTIVE COVERS (OR EQUAL) SEE EXTERIOR ELEVATIONS FOR ADDITIONAL INFORMATION. COLOR TO BE SELECTED FROM THE STANDARD COLOR CHART; DARK GREY. SEE ROOF PLAN FOR SIZES. THE FASCIA HEIGHT TO BE 6" MINIMUM. DELEGATED FLORIDA PE SUBMITTAL FOR REVIEW BY A&E.
R14	PRE-FINISHED ALUMINUM CANOPY AT THE PATIO BY PEACHTREE PROTECTIVE COVERS (OR EQUAL). COLOR TO BE DARK GREY. SEE FLOOR PLAN AND EXTERIOR ELEVATIONS FOR ADDITIONAL INFORMATION. DELEGATED FLORIDA PE SUBMITTAL FOR REVIEW BY A&E.

R15	PRE-FINISHED ALUMINUM TRELLIS AT ENTRY FEATURE. SEE ELEVATIONS, SECTIONS, AND DETAILS FOR ADDITIONAL INFORMATION. COLOR TO BE - DELEGATED FLORIDA PE SUBMITTAL FOR REVIEW BY A&E.
R16	ZINC COATED STEEL TUBE STRUCTURE AT ENTRY FEATURE. SEE STRUCTURAL FOR MORE INFORMATION. SEE ELEVATIONS, SECTIONS, AND DETAILS FOR ADDITIONAL INFORMATION REGARDING WINDOW AND METAL PANEL INFILL.
R17	EXTERIOR RATED LED STRIP LIGHTS TO BACK LIT CLERESTORY WINDOWS. SEE SECTIONS AND DETAILS FOR ADDITIONAL INFORMATION. SEE ELECTRICAL FOR ADDITIONAL INFORMATION.
R18	OPEN GRATE TREADS AND ALUMINUM RAILINGS FOR STAIR ACCESS TO DRONE DOCKING STATION. SEE EQUIPMENT CUT SHEETS FOR ADDITIONAL INFORMATION. PROVIDE WALKWAY PADS UNDER DOCKING STATION. EPOXY ANCHORS BOLTS INTO CONCRETE DECK PRIOR TO L.W.I.C. INSTALLATION.
R19	ZINC COATED STEEL TUBE STRUCTURE AT HVAC SCREEN ENCLOSURE. SEE STRUCTURAL DRAWINGS FOR ADDITIONAL INFORMATION. CLAD WITH ALUMINUM HORIZONTAL SCREEN VISION BARRIER VAC-301 (COLOR TO BE DARK METALLIC BRONZE) BY CONSTRUCTION SPECIALTIES (BASIS OF DESIGN); BOTTOM OF VISUAL SCREEN TO START 24" ABOVE FINISHED ROOF.

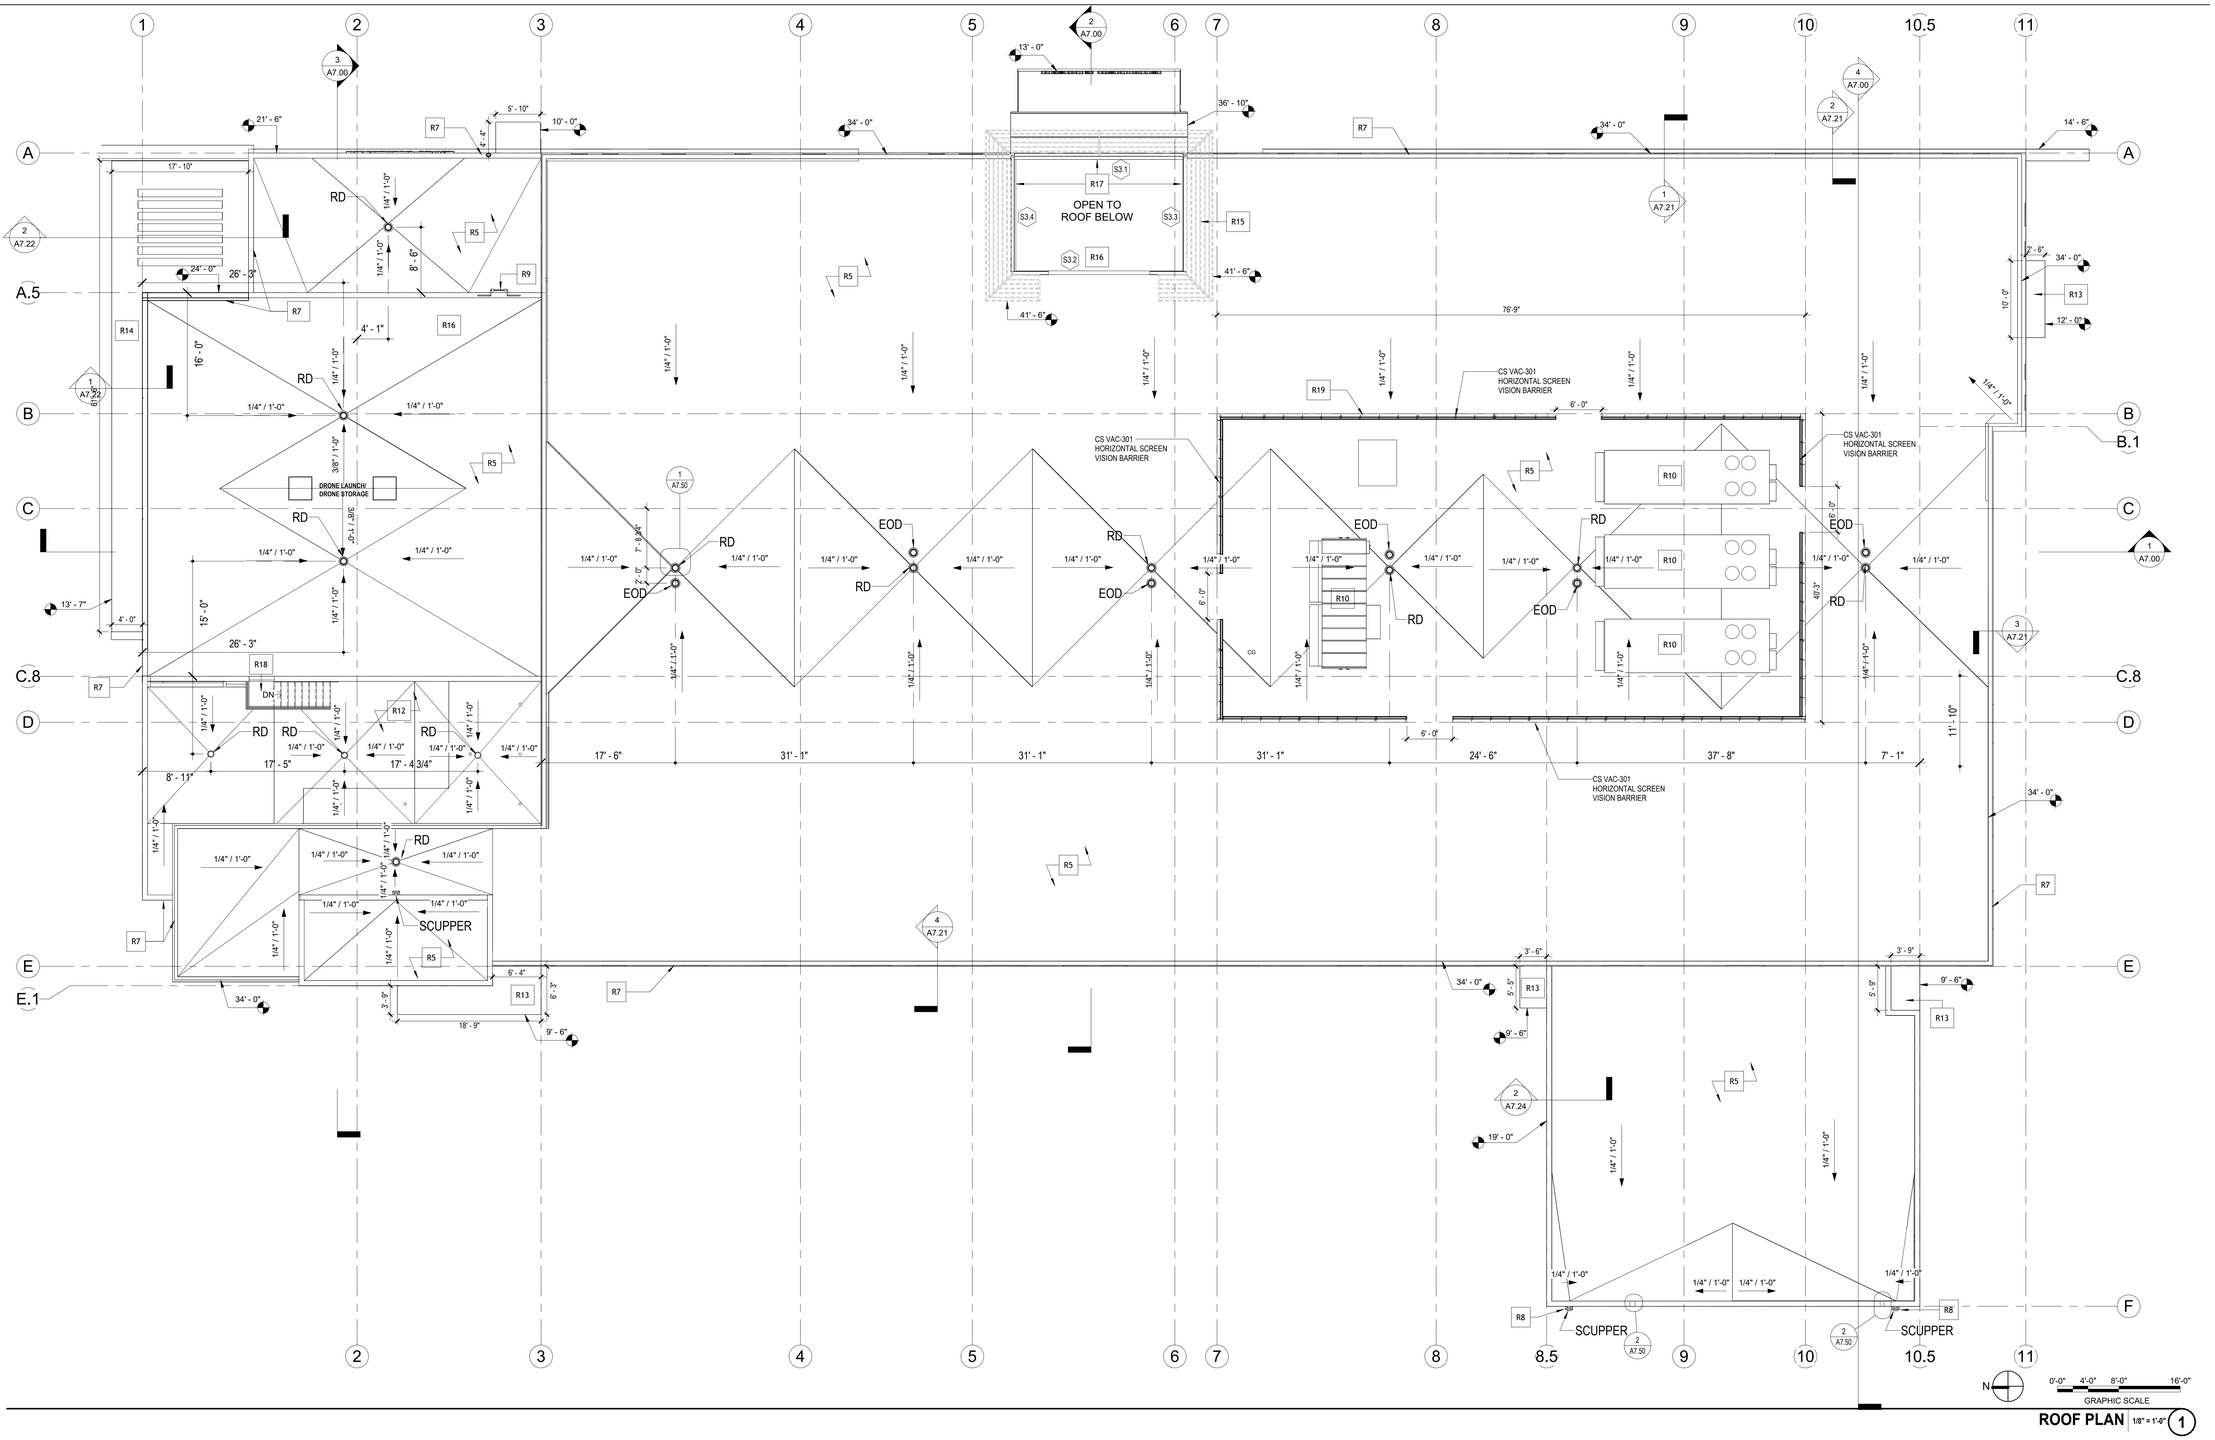

ROOF PLAN 1/8" = 1'-0" (1)

FILE NAME: Autodesk Docs://_1007657.00_-_CORE_-_City_of_Riviera_Beach_D/1007657.00_RBPD_A_R24.rvt
DATE STAMP: 10/24/2025 1:35:26 PM

CLIENT

CITY OF RIVIERA BEACH
1481 West 15 Street
Riviera Beach, FL 33404

ARCHITECT OF RECORD

PGAL, Inc.
791 Park of Commerce Blvd.
Suite 400
Boca Raton, FL 33487
T 561 988 4002
www.pgal.com

CONSTRUCTION MANAGER/BUILDER

CORE CONSTRUCTION
1641 Worthington Rd
West Palm Beach
FL 33409

PUBLIC SAFETY CONSULTANT/ARCHITECT

JL2 ARCHITECTURE INC.
1678 Kingston Road
Longwood, FL
32750

REGISTRATION

Copyright © 2025

INTERIM REVIEW
THIS DOCUMENT IS RELEASED FOR INTERIM REVIEW UNDER THE AUTHORITY OF JOBY L. BALINT, AIA AR-0016653
NOT FOR REGULATORY APPROVAL, BIDDING, PERMIT, OR CONSTRUCTION PURPOSES.

DRAWING HISTORY

No.	DATE	DESCRIPTION
A	4/4/2025	100% Design Development
1	7/9/2025	Site Plan Resubmission
B	7/22/2025	50% Construction Documents
D	9/18/2025	90% Construction Documents
E	10/14/2025	90% Construction Documents/Permit Set

CONSULTANT

PROJECT STATUS
90% CONSTRUCTION DOCUMENTS/PERMIT SET

DATE OF ISSUE
10/14/2025

PROJECT NAME
RIVIERA BEACH POLICE DEPARTMENT

PROJECT LOCATION
2121 AVENUE S.
RIVIERA BEACH, FL
33404

PROJECT NUMBER
1007657.00

SHEET TITLE
ROOF PLAN

SHEET NUMBER
A2.30

CEILING PLAN NOTES

1. DO NOT SCALE DRAWINGS, CONTACT THE ARCHITECT IN WRITING FOR CLARIFICATIONS OR MISSING DIMENSIONS.
2. CONTRACTOR SHALL NOTIFY THE ARCHITECT OF ANY DISCREPANCY, INACCURACY OR CONFLICTING INFO. PRIOR TO EXECUTION OF THE WORK.
3. ALL CEILING GRIDS SHALL BE CENTERED WITHIN THE ROOMS. CEILING TILE WIDTH ALONG WALLS SHALL BE NO LESS THAN 1'-0" (OR HALF TILE).
4. CEILING HEIGHTS SHOWN ARE RELATIVE TO THE FINISH FLOOR OF THE SPACE AND/OR ROOM SHOWN.
5. LIGHT FIXTURES AND HVAC DIFFUSERS ARE GENERALLY CENTERED OR EQUALLY SPACED WITHIN THE CEILING AND/OR SOFFITS; UNLESS OTHERWISE SHOWN IN THE RCP OR DIMENSION.
6. ALL CEILING MOUNTED DEVICES AND SPRINKLER HEADS SHALL BE CENTERED WITHIN THE CEILING TILE.
7. REFER TO ELECTRICAL DRAWINGS FOR LIGHT FIXTURE DESIGNATION, SPECIFICATIONS AND SCHEDULES.
8. REFER TO FIRE PROTECTION, MECHANICAL AND ELECTRICAL DRAWINGS FOR ADDITIONAL INFORMATION.
9. THE ARCHITECTURAL RCP PROVIDES THE COORDINATED DESIGN INTENT FOR CEILING MOUNTED DEVICES.
10. ROOMS AND/OR SPACES SUBJECT TO HIGH HUMIDITY OR WET CONDITIONS SHALL HAVE MOISTURE AND MOLD RESISTANT CEILING MATERIALS.

RCP LEGEND

- 2x2 ACOUSTICAL CEILING PANEL SYSTEM, 9'-0" AFF UNO
- 2x4 ACOUSTICAL CEILING PANEL SYSTEM, 9'-0" AFF UNO
- 2x2 MOISTURE RESISTANT ACOUSTICAL CEILING PANEL SYSTEM, 9'-0" AFF UNO
- 2x2 MOISTURE RESISTANT ACOUSTICAL CEILING PANEL SYSTEM, 9'-0" AFF UNO
- ACOUSTICAL WOOD PLANK CEILING SYSTEM
- PAINTED, (1) LAYER 5/8" GWB CEILING ON METAL FRAMING SYSTEM, 9'-0" AFF UNO
- EXPOSED STRUCTURE PAINTED PT04
- PREFINISHED METAL CANOPY
- 2X2 FLAT LAY-IN LED FIXTURE
- 2X2 RECESSED LAY-IN LED FIXTURE
- 2X2 RECESSED ACOUSTIC LAY-IN LED FIXTURE
- 1'-1 1/2" X 1'1 1/2" LAY-IN LED FIXTURE
- RECESSED LED DOWNLIGHT
- 12" PENDANT FIXTURE
- 20" LAY-IN LED FIXTURE
- 42" LAY-IN LED FIXTURE
- 18" ROUND GARAGE BAY FIXTURE (WET RATED)
- 30" PENDANT LED FIXTURE
- LINEAR LED STRIP FIXTURE
- LINEAR SURFACE MOUNTED LED FIXTURE
- LINEAR BAFFLE PENDANT (BLANK) AC02
- LINEAR BAFFLE PENDANT LED FIXTURE
- LINEAR DIRECT/INDIRECT PENDANT LED FIXTURE
- LINEAR DIRECT PENDANT LED FIXTURE
- WALL MOUNTED LED FIXTURE
- PENDANT LED FIXTURE
- HVAC DIFFUSER

NOTE:
SEE MATERIAL FINISH SCHEDULE FOR MORE INFORMATION.

(AC02) - LINEAR BLANK CONTINUOUS RUN CONSTRUCTED FROM EXTRUDED ALUMINUM WITH COLD ROLLED STEEL BRACKETS, DIE CAST ALUMINUM JOINERS, AIR CRAFT CABLE SUSPENSION, 0-10V DIMMING DRIVER AND POLYESTER FINISH.

BASIS OF DESIGN: LUMENWERX SQUACOBP-12IN-*FT*IN-UNV-ACS-* OR APPROVED EQUAL.



FILE NAME: Autodesk Docs://_1007657.00 - CORE - City of Riviera Beach D/1007657.00_RBPD_A_R24.rvt
DATE STAMP: 10/24/2025 1:35:31 PM

CLIENT

CITY OF RIVIERA BEACH
1481 West 15 Street
Riviera Beach, FL 33404

ARCHITECT OF RECORD

PGAL, Inc.
791 Park of Commerce Blvd.
Suite 400
Boca Raton, FL 33487
T 561 988 4002
www.pgal.com

CONSTRUCTION MANAGER/BUILDER

CORE CONSTRUCTION
1641 Worthington Rd
West Palm Beach
FL 33409

PUBLIC SAFETY CONSULTANT/ARCHITECT

JL2 ARCHITECTURE INC.
1678 Kingston Road
Longwood, FL
32750

REGISTRATION

Copyright © 2025

STATE OF FLORIDA
JOBY L. BALINT
AR0016653
REGISTERED ARCHITECT

JOBY L BALINT, AIA AR-0016653

NOTE: ELECTRONIC COPIES SHALL HAVE BOTH SEAL AND VERIFIED DIGITAL SIGNATURE WITH DATE TO BE CONSIDERED SIGNED AND SEALED

DRAWING HISTORY

№	DATE	DESCRIPTION
A	4/4/2025	100% Design Development
B	7/22/2025	50% Construction Documents
D	9/18/2025	90% Construction Documents
E	10/14/2025	90% Construction Documents/Permit Set

CONSULTANT

PROJECT STATUS
90% CONSTRUCTION DOCUMENTS/PERMIT SET

DATE OF ISSUE
10/14/2025

PROJECT NAME
RIVIERA BEACH POLICE DEPARTMENT

PROJECT LOCATION
2121 AVENUE S. RIVIERA BEACH, FL 33404

PROJECT NUMBER
1007657.00

SHEET TITLE
GROUND FLOOR REFLECTED CEILING PLAN

SHEET NUMBER
A3.10

CEILING PLAN NOTES

1. DO NOT SCALE DRAWINGS, CONTACT THE ARCHITECT IN WRITING FOR CLARIFICATIONS OR MISSING DIMENSIONS.
2. CONTRACTOR SHALL NOTIFY THE ARCHITECT OF ANY DISCREPANCY, INACCURACY OR CONFLICTING INFO. PRIOR TO EXECUTION OF THE WORK.
3. ALL CEILING GRIDS SHALL BE CENTERED WITHIN THE ROOMS; CEILING TILE WIDTH ALONG WALLS SHALL BE NO LESS THAN 1'-0" (OR HALF TILE).
4. CEILING HEIGHTS SHOWN ARE RELATIVE TO THE FINISH FLOOR OF THE SPACE AND/OR ROOM SHOWN.
5. LIGHT FIXTURES AND HVAC DIFFUSERS ARE GENERALLY CENTERED OR EQUALLY SPACED WITHIN THE CEILING AND/OR SOFFITS; UNLESS OTHERWISE SHOWN IN THE RCP OR DIMENSION.
6. ALL CEILING MOUNTED DEVICES AND SPRINKLER HEADS SHALL BE CENTERED WITHIN THE CEILING TILE.
7. REFER TO ELECTRICAL DRAWINGS FOR LIGHT FIXTURE DESIGNATION, SPECIFICATIONS AND SCHEDULES.
8. REFER TO FIRE PROTECTION, MECHANICAL AND ELECTRICAL DRAWINGS FOR ADDITIONAL INFORMATION.
9. THE ARCHITECTURAL RCP PROVIDES THE COORDINATED DESIGN INTENT FOR CEILING MOUNTED DEVICES.
10. ROOMS AND/OR SPACES SUBJECT TO HIGH HUMIDITY OR WET CONDITIONS SHALL HAVE MOISTURE AND MOLD RESISTANT CEILING MATERIALS.


RCP LEGEND

- 2X2 ACOUSTICAL CEILING PANEL SYSTEM, 9'-0" AFF UNO
- 2x4 ACOUSTICAL CEILING PANEL SYSTEM, 9'-0" AFF UNO
- 2x2 MOISTURE RESISTANT ACOUSTICAL CEILING PANEL SYSTEM, 9'-0" AFF UNO
- 2x2 MOISTURE RESISTANT ACOUSTICAL CEILING PANEL SYSTEM, 9'-0" AFF UNO
- ACOUSTICAL WOOD PLANK CEILING SYSTEM
- PAINTED, (1) LAYER 5/8" GWB CEILING ON METAL FRAMING SYSTEM, 8'-6" AFF UNO
- EXPOSED STRUCTURE PAINTED PT04
- PREFINISHED METAL CANOPY
- 2X2 FLAT LAY-IN LED FIXTURE
- 2X2 RECESSED LAY-IN LED FIXTURE
- 2X2 RECESSED ACOUSTIC LAY-IN LED FIXTURE
- 1'-1 1/2" X 1'1 1/2" LAY-IN LED FIXTURE
- RECESSED LED DOWNLIGHT
- 12" PENDANT FIXTURE
- 20" LAY-IN LED FIXTURE
- 42" LAY-IN LED FIXTURE
- 18" ROUND GARAGE BAY FIXTURE (WET RATED)
- 30" PENDANT LED FIXTURE
- LINEAR LED STRIP FIXTURE
- LINEAR SURFACE MOUNTED LED FIXTURE
- LINEAR BAFFLE PENDANT (BLANK) AC02
- LINEAR BAFFLE PENDANT LED FIXTURE
- LINEAR DIRECT/INDIRECT PENDANT LED FIXTURE
- LINEAR DIRECT PENDANT LED FIXTURE
- WALL MOUNTED LED FIXTURE
- PENDANT LED FIXTURE
- HVAC DIFFUSER

NOTE:
SEE MATERIAL FINISH SCHEDULE FOR MORE INFORMATION.

(AC02) - LINEAR BLANK CONTINUOUS RUN CONSTRUCTED FROM EXTRUDED ALUMINUM WITH COLD ROLLED STEEL BRACKETS, DIE CAST ALUMINUM JOINERS, AIR CRAFT CABLE SUSPENSION, 0-10V DIMMING DRIVER AND POLYESTER FINISH.

BASIS OF DESIGN: LUMENWERX SQUACOBP-12IN-FT"IN-UNV-ACS-" OR APPROVED EQUAL.

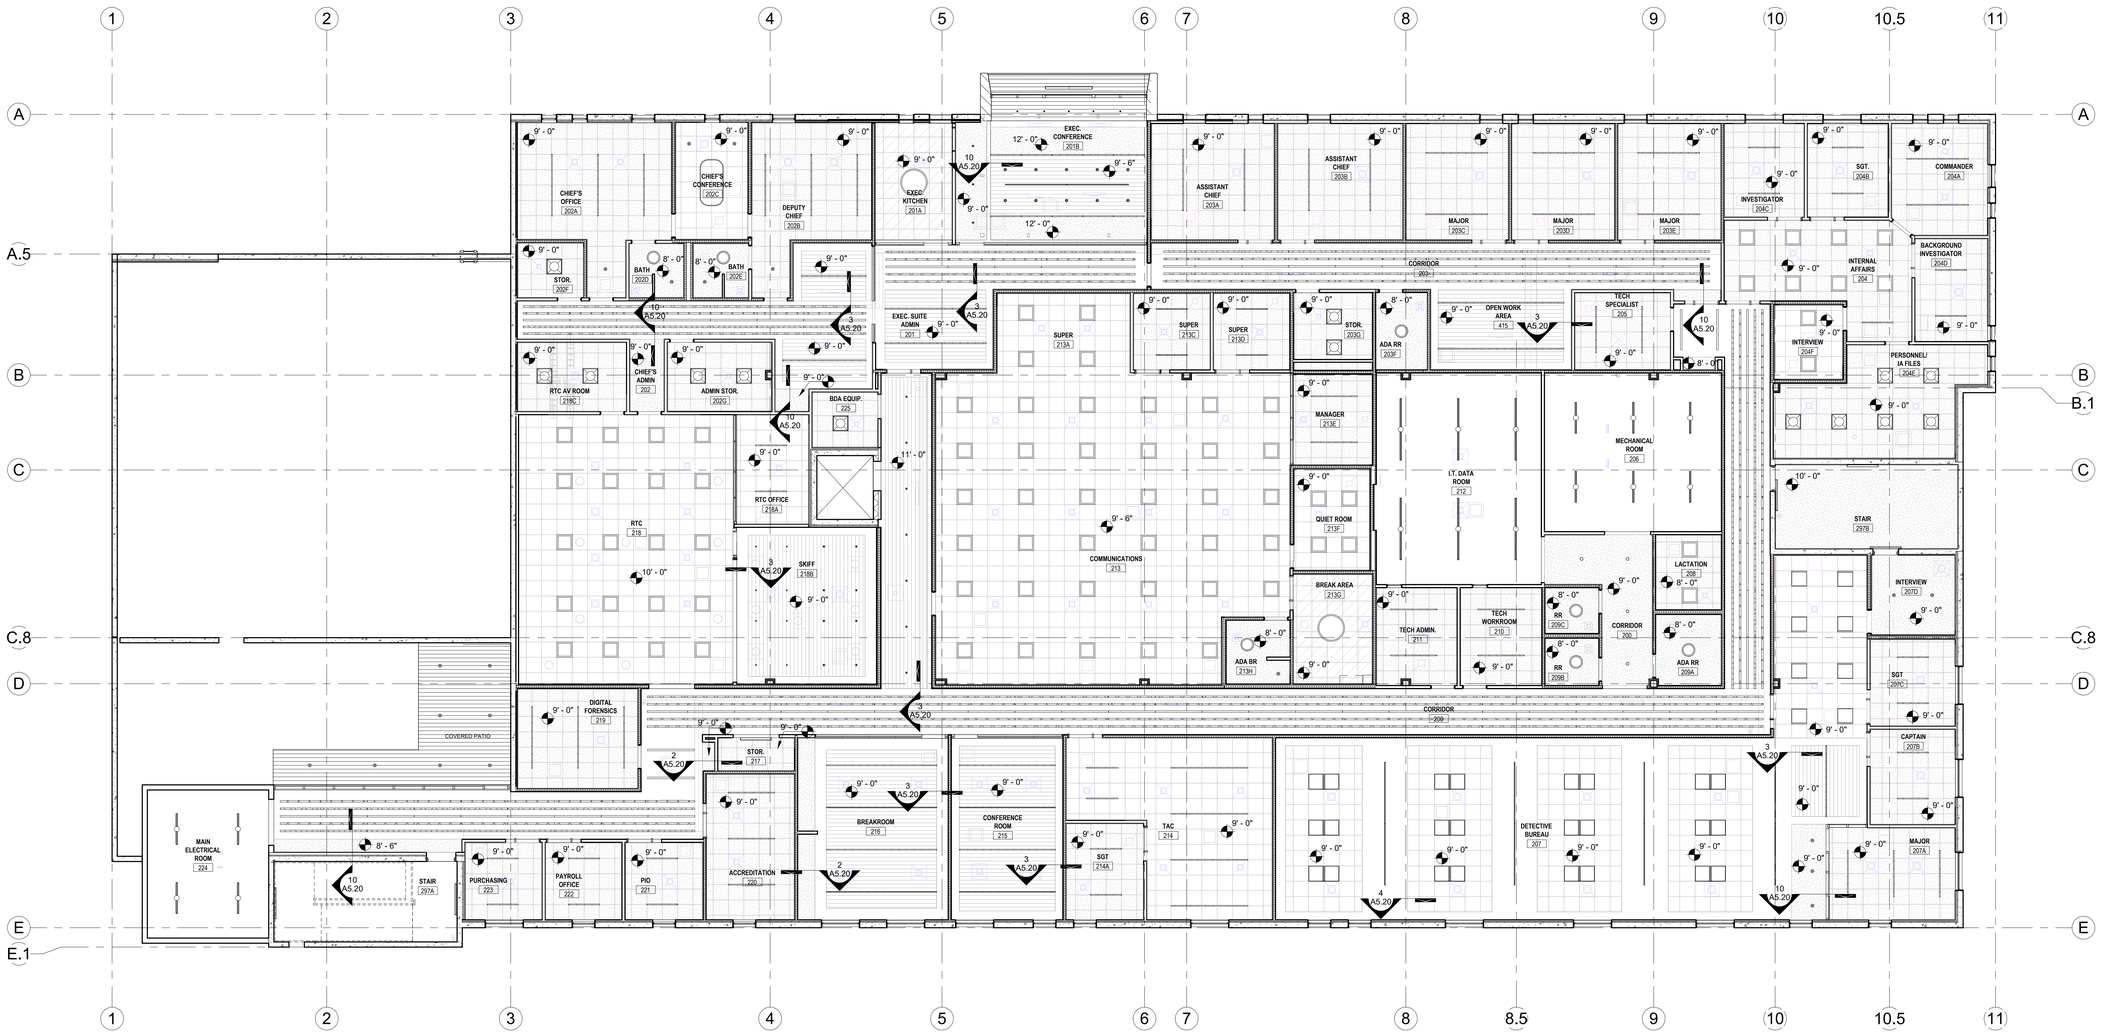

SECOND FLOOR REFLECTED CEILING PLAN 1/8" = 1'-0" (1)

CLIENT

CITY OF RIVIERA BEACH
1481 West 15 Street
Riviera Beach, FL 33404

ARCHITECT OF RECORD

PGAL, Inc.
791 Park of Commerce Blvd.
Suite 400
Boca Raton, FL 33487
T 561 988 4002
www.pgal.com

CONSTRUCTION MANAGER/BUILDER

CORE CONSTRUCTION
1641 Worthington Rd
West Palm Beach
FL 33409

PUBLIC SAFETY CONSULTANT/ARCHITECT

JL2 ARCHITECTURE INC.
1678 Kingston Road
Longwood, FL
32750

REGISTRATION

Copyright © 2025

STATE OF FLORIDA JOBY L. BALINT AR0016653 REGISTERED ARCHITECT

JOBY L. BALINT, AIA AR-0016653

NOTE: ELECTRONIC COPIES SHALL HAVE BOTH SEAL AND VERBIAGE DIGITAL SIGNATURE WITH DATE TO BE CONSIDERED SIGNED AND SEALED

DRAWING HISTORY

No.	DATE	DESCRIPTION
A	4/4/2025	100% Design Development
B	7/22/2025	50% Construction Documents
D	9/18/2025	90% Construction Documents
E	10/14/2025	90% Construction Documents/Permit Set

CONSULTANT

PROJECT STATUS
90% CONSTRUCTION DOCUMENTS/PERMIT SET

DATE OF ISSUE
10/14/2025

PROJECT NAME
RIVIERA BEACH POLICE DEPARTMENT


PROJECT LOCATION
2121 AVENUE S.
RIVIERA BEACH, FL
33404

PROJECT NUMBER
1007657.00

SHEET TITLE
SECOND FLOOR REFLECTED CEILING PLAN


SHEET NUMBER
A3.20

FILE NAME: Autodesk Docs://_1007657.00_-_CORE_-_City_of_Riviera_Beach_D/1007657.00_RBPD_A_R24.rvt
DATE STAMP: 10/24/2025 1:35:43 PM

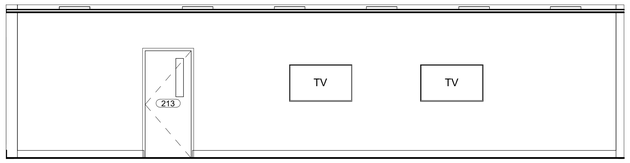


COMMUNICATIONS ROOM NORTH INTERIOR ELEVATION 1/4" = 1'-0" 11


COMMUNICATIONS ROOM WEST INTERIOR ELEVATION 1/4" = 1'-0" 10

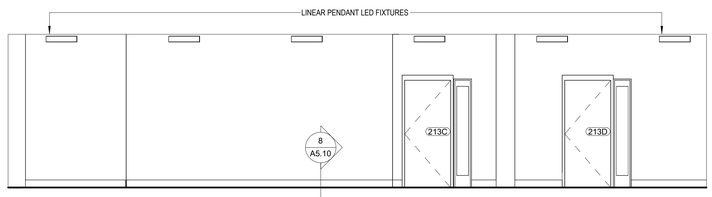

COMMUNICATIONS ROOM EAST INTERIOR ELEVATION 1/4" = 1'-0" 9

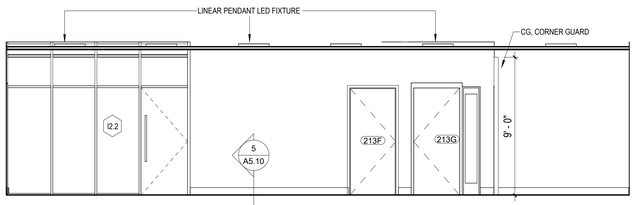


COMMUNICATIONS ROOM SOUTH INTERIOR ELEVATION 1/4" = 1'-0" 8

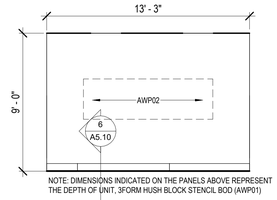


213F SOUTH INTERIOR ELEVATION 1/4" = 1'-0" 7




213G BREAK AREA 1/4" = 1'-0" 6

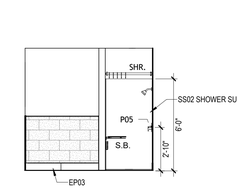


213H LOOKING SOUTH 1/4" = 1'-0" 5

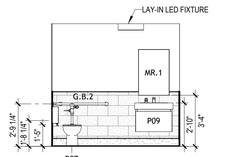


213H LOOKING NORTH 1/4" = 1'-0" 4

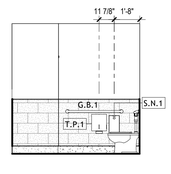

213H LOOKING WEST 1/4" = 1'-0" 3

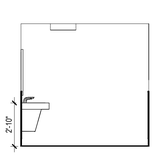

213H LOOKING EAST 1/4" = 1'-0" 2

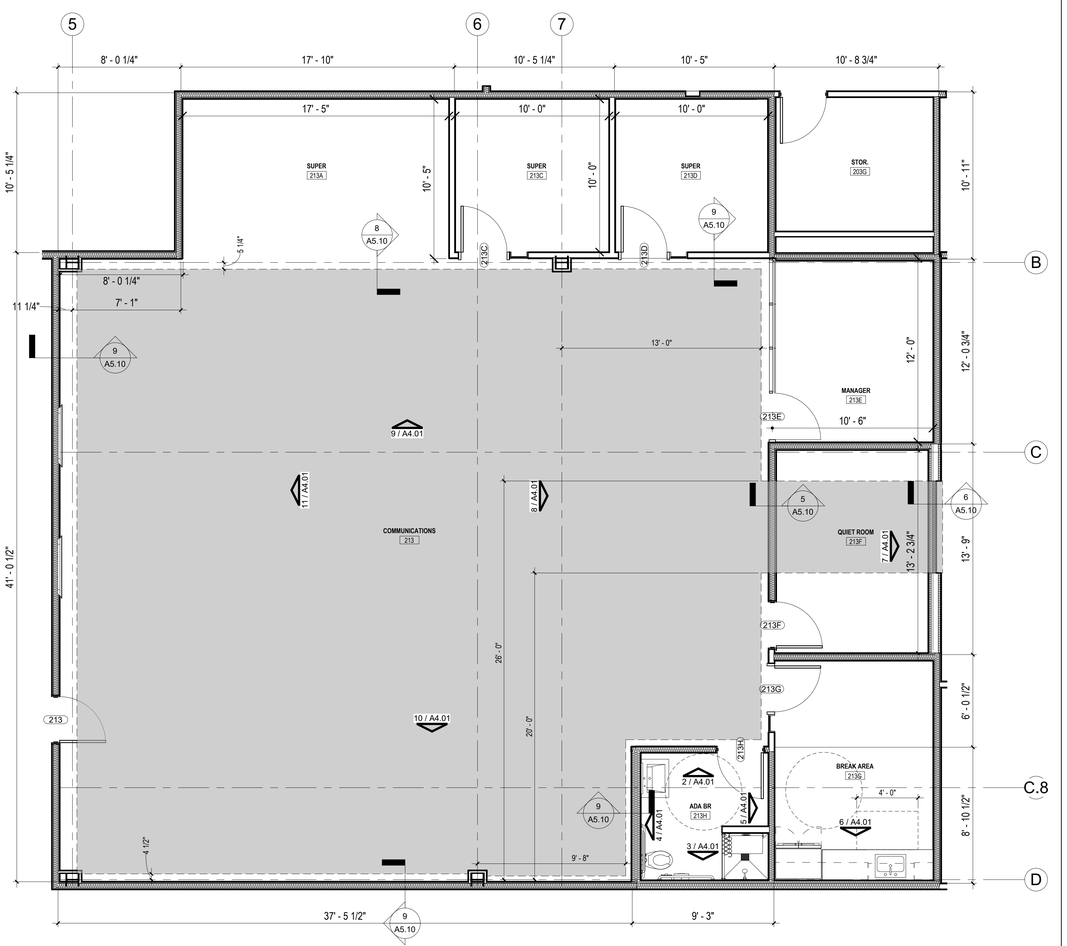

COMMUNICATIONS ROOM PARTIAL ENLARGED FLOOR PLAN 1/4" = 1'-0" 1

ENLARGED NOTES

1. DO NOT SCALE DRAWINGS, CONTACT THE ARCHITECT IN WRITING FOR CLARIFICATIONS OR MISSING DIMENSIONS.
2. ALL DIMENSIONS SHOWN ARE FROM FACE OF STUD, GRID LINE, FACE OF MASONRY OR CENTER OF PLUMBING FIXTURE.
3. ALL DIMENSIONS NOTED AS "CLEAR" OR "FINISH" ARE TO FACE OF FINISH SURFACE TO MAINTAIN ADA CLEARANCES.
4. CONTRACTOR SHALL NOTIFY THE ARCHITECT OF ANY DISCREPANCY, INACCURACY OR CONFLICTING INFORMATION IN WRITING BEFORE EXECUTION OF WORK.
5. REFER TO SHEET G0.03 THROUGH G0.05 REGARDING TYPICAL FIXTURE AND ACCESSORIES FOR ADA MOUNTING HEIGHTS AND CLEARANCES ON THIS SHEET.
6. REFER TO SHEET G0.02 "GENERAL PROJECT INFORMATION" FOR GENERAL PROJECT GRAPHICS AND ABBREVIATIONS FOR ADDITIONAL INFORMATION.
7. CONTRACTOR SHALL FIELD COORDINATE LOCATION, SIZE AND TYPE OF NON-COMBUSTIBLE BLOCKING FOR INSTALLATION OF SIGNAGE, TOILET ACCESSORIES, HARDWARE, MILLWORK, ETC.
8. CONTRACTOR TO REVIEW ALL DRAWINGS (ARCHITECTURAL, PLUMBING, MECHANICAL, AND ELECTRICAL) WITH SUBCONTRACTORS AS IT RELATES TO THE INSTALLATION AND FIELD COORDINATION OF PHONE, ELECTRICAL OUTLETS, DATA, CLEANOUTS, THERMOSTATS, FIRE ALARMS, FLOOR DRAINS, ACCESS TO VALVES, EQUIPMENT, ETC. THAT MAY OCCUPY THE SAME SPACE AS MILLWORK AND ADJUST AS NECESSARY. REVIEW CHANGES WITH ARCHITECT BEFORE PROCEEDING.
9. REFER TO MECHANICAL, PLUMBING AND ELECTRICAL DRAWINGS FOR ADDITIONAL INFORMATION.
10. FLOOR / SHOWER FLOOR SLOPE SHALL NOT EXCEED 1:48 IN ANY DIRECTION TO DRAINS PER ADA REQUIREMENTS.

MILLWORK NOTES

1. SEE PROJECT SPECIFICATIONS FOR ADDITIONAL INFORMATION.
2. ALL CABINETS TO BE SIZED BASED ON 3" STANDARD INCREMENTS.
3. PROVIDE FILLERS AS REQUIRED BASED ON OVERALL MILLWORK DIMENSIONS. FILLERS SHOULD BE 1 1/2" TO 3"
4. VERIFY EQUIPMENT DIMENSIONS AND COORDINATE WITH MILLWORK CONTRACTOR FOR SHOP DRAWINGS.

TOILET ACCESSORY NOMENCLATURE

SHR.	SHOWER CURTAIN + ROD
T.B	TOWEL BAR
T.R	TOWEL RING
T.P.1	TOILET PAPER HOLDER
MR.1	MIRROR
SH.	CORNER SOAP SHELF
S.D.1	SOAP DISPENSER
G.B.1	42" GRAB BAR
G.B.2	36" GRAB BAR
S.B.	SHOWER BENCH SEAT
R.H.	ROBE HOOK
SCD.	SEAT COVER DISPENSER
S.N.1	SANITARY NAPKIN DISPOSAL

NOTE: SEE SHEETS G0.03 & G0.04 REGARDING ADA MOUNTING HEIGHTS AND REFER TO PROJECT SPECIFICATIONS FOR TOILET ACCESSORY MANUFACTURER AND MODEL NUMBERS.

X ### — PARTITION TYPE TAG

CMU W/OUT FURRING

CMU W/FURRING

DRYWALL PARTITION

DRYWALL PARTITION W/ BATT INSULATION

TILT WALL W/ FURRING

TILT WALL W/O FURRING

REFER TO SHEET A0.10 FOR GENERAL PARTITION NOTES AND DETAILS. REFER TO SHEET A0.11 FOR PARTITION TYPE SCHEDULE.

ROOM — ROOM NAME
02132 — (RE: ROOM FINISH SCHEDULE)
ROOM NUMBER
LEVEL
SECTOR/AREA

A230 — PARTITION TYPE (RE: PARTITION SCHEDULE)

ELEVATION NUMBER
01 / A11.01 — SHEET NUMBER
Ref

REFERENCE
10 / A7.101 — SIMM — BUILDING SECTION REFERENCE

N

0 6" 1'-0" 2'-0"

CLIENT

CITY OF RIVIERA BEACH
1481 West 15 Street
Riviera Beach, FL 33404

ARCHITECT OF RECORD

PGAL, Inc.
791 Park of Commerce Blvd.
Suite 400
Boca Raton, FL 33487
T 561 988 4002
www.pgal.com

CONSTRUCTION MANAGER/BUILDER

CORE CONSTRUCTION
1641 Worthington Rd
West Palm Beach
FL 33409

PUBLIC SAFETY CONSULTANT/ARCHITECT

JL2 ARCHITECTURE INC.
1678 Kingston Road
Longwood, FL
32750

REGISTRATION

Copyright © 2025

STATE OF FLORIDA — JOBY L. BALINT — AR0016653 — REGISTERED ARCHITECT

JOBY L. BALINT, AIA AR-0016653

NOTE: ELECTRONIC COPIES SHALL HAVE BOTH SEAL AND VERIFIED DIGITAL SIGNATURE WITH DATE TO BE CONSIDERED SIGNED AND SEALED

DRAWING HISTORY

№	DATE	DESCRIPTION
B	7/22/2025	50% Construction Documents
D	9/18/2025	90% Construction Documents
E	10/14/2025	90% Construction Documents/Permit Set

CONSULTANT

PROJECT STATUS
90% CONSTRUCTION DOCUMENTS/PERMIT SET

DATE OF ISSUE
10/14/2025

PROJECT NAME
RIVIERA BEACH POLICE DEPARTMENT


PROJECT LOCATION
2121 AVENUE S.
RIVIERA BEACH, FL
33404

PROJECT NUMBER
1007657.00


SHEET TITLE
ENLARGED FLOOR PLAN - COMMUNICATIONS ROOMS

SHEET NUMBER
A4.01


FILE NAME: Autodesk Docs://1007657.00 - CORE - City of Riviera Beach D/1007657.00_RBPD_A_R24.rvt
DATE STAMP: 10/24/2025 1:35:55 PM

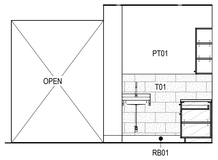


EVIDENCE DROP NORTH INT. ELEVATION 1/4" = 1'-0" 12

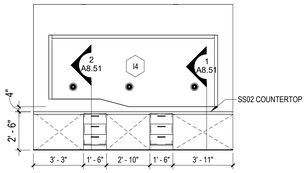


RECORDS RECEPTION EAST INTERIOR ELEVATION 1/4" = 1'-0" 9

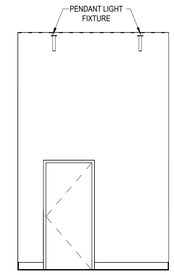


LOBBY SOUTH INTERIOR ELEVATION 1/4" = 1'-0" 5

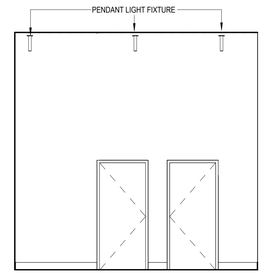


LOBBY NORTH INTERIOR ELEVATION 1/4" = 1'-0" 4

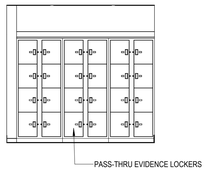


EVIDENCE DROP WEST INT. ELEVATION 1/4" = 1'-0" 11

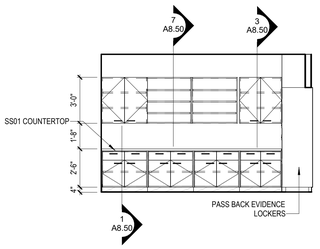


EVIDENCE DROP EAST INT. ELEVATION 1/4" = 1'-0" 8

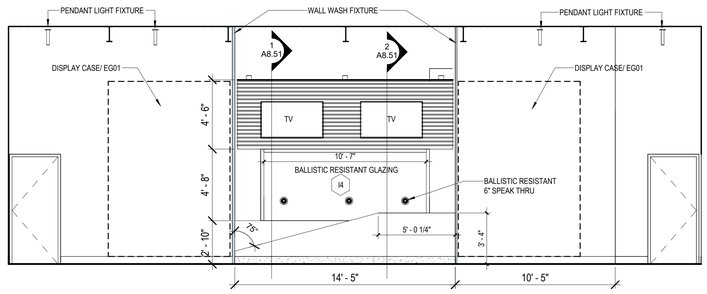


LOBBY WEST INTERIOR ELEVATION 1/4" = 1'-0" 3

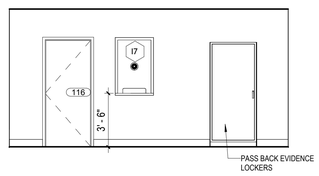


CORRIDOR SIDE AT EVIDENCE DROP 1/4" = 1'-0" 10

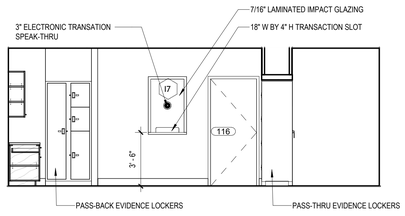


EVIDENCE DROP SOUTH INT. ELEVATION 1/4" = 1'-0" 7

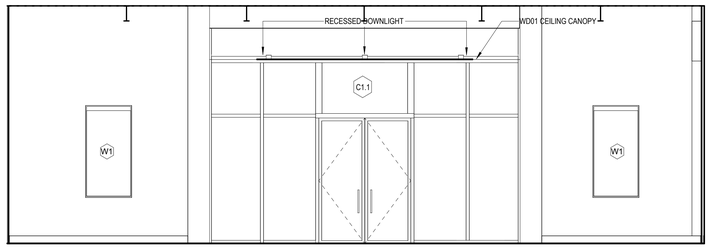

LOBBY EAST INTERIOR ELEVATION 1/4" = 1'-0" 2

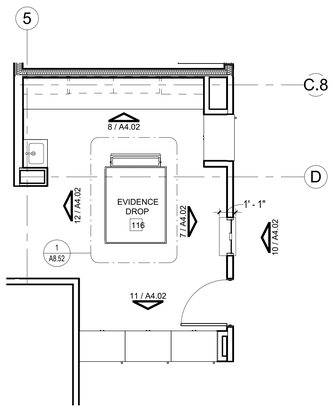

ENLARGED EVIDENCE DROP 116 1/4" = 1'-0" 6

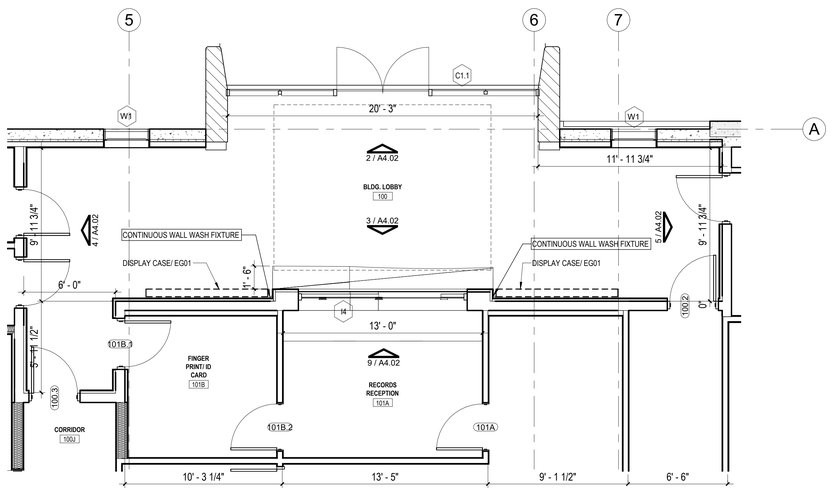

LOBBY ENLARGED PARTIAL FLOOR PLAN 1/4" = 1'-0" 1

ENLARGED NOTES

1. DO NOT SCALE DRAWINGS, CONTACT THE ARCHITECT IN WRITING FOR CLARIFICATIONS OR MISSING DIMENSIONS.
2. ALL DIMENSIONS SHOWN ARE FROM FACE OF STUD, GRID LINE, FACE OF MASONRY OR CENTER OF PLUMBING FIXTURE.
3. ALL DIMENSIONS NOTED AS "CLEAR" OR "FINISH" ARE TO FACE OF FINISH SURFACE TO MAINTAIN ADA CLEARANCES.
4. CONTRACTOR SHALL NOTIFY THE ARCHITECT OF ANY DISCREPANCY, INACCURACY OR CONFLICTING INFORMATION IN WRITING BEFORE EXECUTION OF WORK.
5. REFER TO SHEET G0.03 THROUGH G0.05 REGARDING TYPICAL FIXTURE AND ACCESSORIES FOR ADA MOUNTING HEIGHTS AND CLEARANCES ON THIS SHEET.
6. REFER TO SHEET G0.02 "GENERAL PROJECT INFORMATION" FOR GENERAL PROJECT GRAPHICS AND ABBREVIATIONS FOR ADDITIONAL INFORMATION.
7. CONTRACTOR SHALL FIELD COORDINATE LOCATION, SIZE AND TYPE OF NON-COMBUSTIBLE BLOCKING FOR INSTALLATION OF SIGNAGE, TOILET ACCESSORIES, HARDWARE, MILLWORK, ETC.
8. CONTRACTOR TO REVIEW ALL DRAWINGS (ARCHITECTURAL, PLUMBING, MECHANICAL, AND ELECTRICAL) WITH SUBCONTRACTORS AS IT RELATES TO THE INSTALLATION AND FIELD COORDINATION OF PHONE, ELECTRICAL OUTLETS, DATA, CLEANOUTS, THERMOSTATS, FIRE ALARMS, FLOOR DRAINS, ACCESS TO VALVES, EQUIPMENT, ETC. THAT MAY OCCUPY THE SAME SPACE AS MILLWORK AND ADJUST AS NECESSARY. REVIEW CHANGES WITH ARCHITECT BEFORE PROCEEDING.
9. REFER TO MECHANICAL, PLUMBING AND ELECTRICAL DRAWINGS FOR ADDITIONAL INFORMATION.
10. FLOOR / SHOWER FLOOR SLOPE SHALL NOT EXCEED 1:48 IN ANY DIRECTION TO DRAINS PER ADA REQUIREMENTS.

MILLWORK NOTES

1. SEE PROJECT SPECIFICATIONS FOR ADDITIONAL INFORMATION.
2. ALL CABINETS TO BE SIZED BASED ON 3" STANDARD INCREMENTS.
3. PROVIDE FILLERS AS REQUIRED BASED ON OVERALL MILLWORK DIMENSIONS. FILLERS SHOULD BE 1 1/2" TO 3"
4. VERIFY EQUIPMENT DIMENSIONS AND COORDINATE WITH MILLWORK CONTRACTOR FOR SHOP DRAWINGS.


TOILET ACCESSORY NOMENCLATURE

SHR.	SHOWER CURTAIN + ROD
T.B	TOWEL BAR
T.R	TOWEL RING
T.P.1	TOILET PAPER HOLDER
MR.1	MIRROR
SH.	CORNER SOAP SHELF
S.D.1	SOAP DISPENSER
G.B.1	42" GRAB BAR
G.B.2	36" GRAB BAR
S.B.	SHOWER BENCH SEAT
R.H.	ROBE HOOK
SCD.	SEAT COVER DISPENSER
S.N.1	SANITARY NAPKIN DISPOSAL

NOTE: SEE SHEETS G0.03 & G0.04 REGARDING ADA MOUNTING HEIGHTS AND REFER TO PROJECT SPECIFICATIONS FOR TOILET ACCESSORY MANUFACTURER AND MODEL NUMBERS.

X ###	PARTITION TYPE TAG
	CMU W/OUT FURRING
	CMU W/FURRING
	DRYWALL PARTITION
	DRYWALL PARTITION W/ BATT INSULATION
	TILT WALL W/ FURRING
	TILT WALL W/O FURRING

REFER TO SHEET A0.10 FOR GENERAL PARTITION NOTES AND DETAILS. REFER TO SHEET A0.11 FOR PARTITION TYPE SCHEDULE.

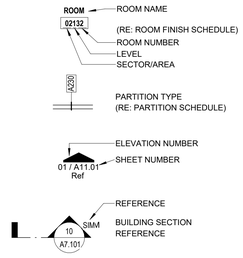



CLIENT

CITY OF RIVIERA BEACH
1481 West 15 Street
Riviera Beach, FL 33404

ARCHITECT OF RECORD

PGAL, Inc.
791 Park of Commerce Blvd.
Suite 400
Boca Raton, FL 33487
T 561 988 4002
www.pgal.com

CONSTRUCTION MANAGER/BUILDER

CORE CONSTRUCTION
1641 Worthington Rd
West Palm Beach
FL 33409

PUBLIC SAFETY CONSULTANT/ARCHITECT

JL2 ARCHITECTURE INC.
1678 Kingston Road
Longwood, FL
32750

REGISTRATION

Copyright © 2025

STATE OF FLORIDA
JOBY L. BALINT
AR0016653
REGISTERED ARCHITECT

JOBY L. BALINT, AIA AR-0016653

NOTE: ELECTRONIC COPIES SHALL HAVE BOTH SEAL AND VERIFIED DIGITAL SIGNATURE WITH DATE TO BE CONSIDERED SIGNED AND SEALED

DRAWING HISTORY

№	DATE	DESCRIPTION
B	7/22/2025	50% Construction Documents
D	9/18/2025	90% Construction Documents
E	10/14/2025	90% Construction Documents/Permit Set

CONSULTANT

PROJECT STATUS

90% CONSTRUCTION DOCUMENTS/PERMIT SET

DATE OF ISSUE

10/14/2025

PROJECT NAME

RIVIERA BEACH POLICE DEPARTMENT

PROJECT LOCATION

2121 AVENUE S.
RIVIERA BEACH, FL
33404

PROJECT NUMBER

1007657.00


SHEET TITLE

ENLARGED PLANS & INTERIOR ELEVATIONS - LOBBY & EVIDENCE DROP


SHEET NUMBER

A4.02


FILE NAME: Autodesk Docs://. 1007657.00 - CORE - City of Riviera Beach D/1007657.00_RBPD_A_R24.rvt
DATE STAMP: 10/24/2025 1:36:06 PM

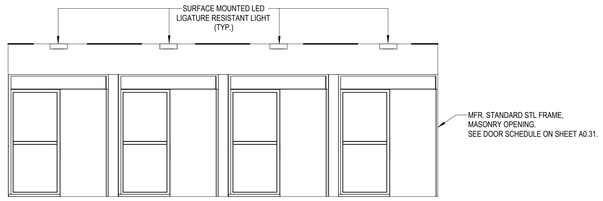


BOOKING SOUTH INTERIOR ELEVATION 1/4" = 1'-0" (7)

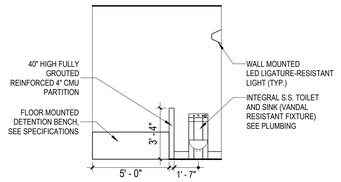


TYPICAL CELL INTERIOR ELEVATION 1/4" = 1'-0" (5)

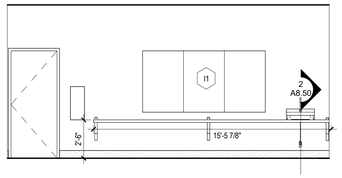


CONTROL SOUTH INTERIOR ELEVATION 1/4" = 1'-0" (3)

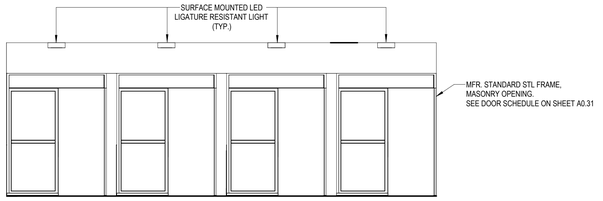


BOOKING NORTH INTERIOR ELEVATION 1/4" = 1'-0" (6)

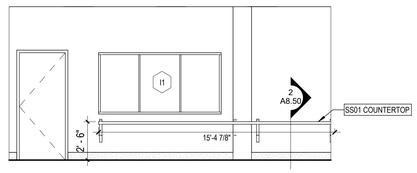

CONTROL NORTH INTERIOR ELEVATION 1/4" = 1'-0" (4)

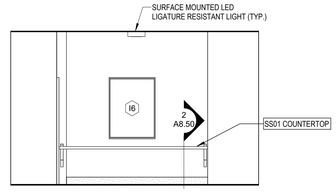

BOOKING EAST INTERIOR ELEVATION 1/4" = 1'-0" (2)

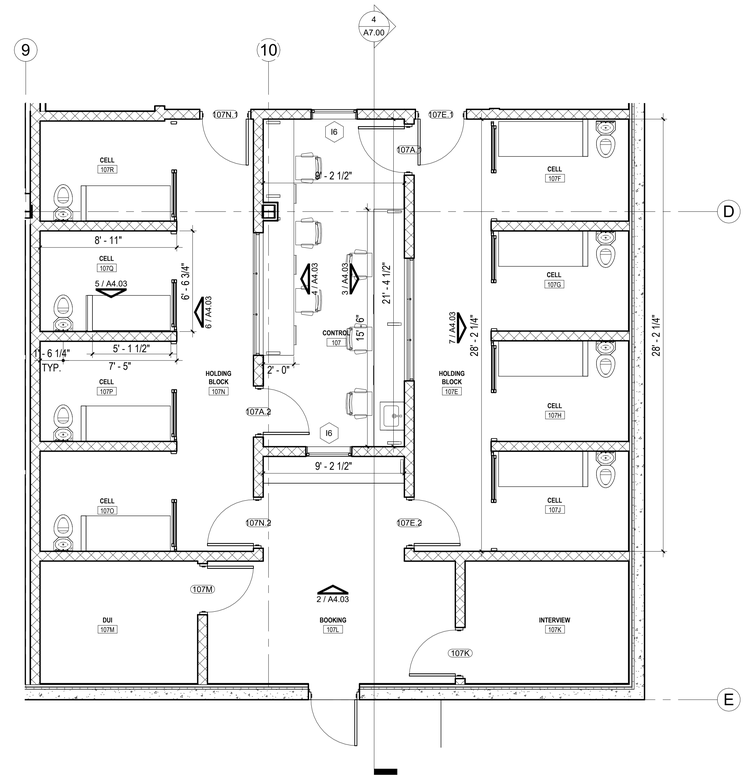

HOLDING CELL ENLARGED PARTIAL FLOORPLAN 1/4" = 1'-0" (1)

ENLARGED NOTES

1. DO NOT SCALE DRAWINGS, CONTACT THE ARCHITECT IN WRITING FOR CLARIFICATIONS OR MISSING DIMENSIONS.
2. ALL DIMENSIONS SHOWN ARE FROM FACE OF STUD, GRID LINE, FACE OF MASONRY OR CENTER OF PLUMBING FIXTURE.
3. ALL DIMENSIONS NOTED AS "CLEAR" OR "FINISH" ARE TO FACE OF FINISH SURFACE TO MAINTAIN ADA CLEARANCES.
4. CONTRACTOR SHALL NOTIFY THE ARCHITECT OF ANY DISCREPANCY, INACCURACY OR CONFLICTING INFORMATION IN WRITING BEFORE EXECUTION OF WORK.
5. REFER TO SHEET G0.03 THROUGH G0.05 REGARDING TYPICAL FIXTURE AND ACCESSORIES FOR ADA MOUNTING HEIGHTS AND CLEARANCES ON THIS SHEET.
6. REFER TO SHEET G0.02 "GENERAL PROJECT INFORMATION" FOR GENERAL PROJECT GRAPHICS AND ABBREVIATIONS FOR ADDITIONAL INFORMATION.
7. CONTRACTOR SHALL FIELD COORDINATE LOCATION, SIZE AND TYPE OF NON-COMBUSTIBLE BLOCKING FOR INSTALLATION OF SIGNAGE, TOILET ACCESSORIES, HARDWARE, MILLWORK, ETC.
8. CONTRACTOR TO REVIEW ALL DRAWINGS (ARCHITECTURAL, PLUMBING, MECHANICAL, AND ELECTRICAL) WITH SUBCONTRACTORS AS IT RELATES TO THE INSTALLATION AND FIELD COORDINATION OF PHONE, ELECTRICAL OUTLETS, DATA, CLEANOUTS, THERMOSTATS, FIRE ALARMS, FLOOR DRAINS, ACCESS TO VALVES, EQUIPMENT, ETC. THAT MAY OCCUPY THE SAME SPACE AS MILLWORK AND ADJUST AS NECESSARY. REVIEW CHANGES WITH ARCHITECT BEFORE PROCEEDING.
9. REFER TO MECHANICAL, PLUMBING AND ELECTRICAL DRAWINGS FOR ADDITIONAL INFORMATION.
10. FLOOR / SHOWER FLOOR SLOPE SHALL NOT EXCEED 1:48 IN ANY DIRECTION TO DRAINS PER ADA REQUIREMENTS.

MILLWORK NOTES

1. SEE PROJECT SPECIFICATIONS FOR ADDITIONAL INFORMATION.
2. ALL CABINETS TO BE SIZED BASED ON 3" STANDARD INCREMENTS.
3. PROVIDE FILLERS AS REQUIRED BASED ON OVERALL MILLWORK DIMENSIONS. FILLERS SHOULD BE 1 1/2" TO 3"
4. VERIFY EQUIPMENT DIMENSIONS AND COORDINATE WITH MILLWORK CONTRACTOR FOR SHOP DRAWINGS.

TOILET ACCESSORY NOMENCLATURE

SHR.	SHOWER CURTAIN + ROD
T.B	TOWEL BAR
T.R	TOWEL RING
T.P.1	TOILET PAPER HOLDER
MR.1	MIRROR
SH.	CORNER SOAP SHELF
S.D.1	SOAP DISPENSER
G.B.1	42" GRAB BAR
G.B.2	36" GRAB BAR
S.B.	SHOWER BENCH SEAT
R.H.	ROBE HOOK
SCD.	SEAT COVER DISPENSER
S.N.1	SANITARY NAPKIN DISPOSAL

NOTE: SEE SHEETS G0.03 & G0.04 REGARDING ADA MOUNTING HEIGHTS AND REFER TO PROJECT SPECIFICATIONS FOR TOILET ACCESSORY MANUFACTURER AND MODEL NUMBERS.

X ### — PARTITION TYPE TAG

CMU W/OUT FURRING

CMU W/FURRING

DRYWALL PARTITION

DRYWALL PARTITION W/ BATT INSULATION

TILT WALL W/ FURRING

TILT WALL W/O FURRING

REFER TO SHEET A0.10 FOR GENERAL PARTITION NOTES AND DETAILS. REFER TO SHEET A0.11 FOR PARTITION TYPE SCHEDULE.

ROOM 02132 — ROOM NAME (RE: ROOM FINISH SCHEDULE), ROOM NUMBER, LEVEL, SECTOR/AREA

A2.50 — PARTITION TYPE (RE: PARTITION SCHEDULE)

01 / A11.01 Ref — ELEVATION NUMBER, SHEET NUMBER

10 / A7.101 SIMM — REFERENCE; BUILDING SECTION REFERENCE

N

0 6" 1'-0" 2'-0"

CLIENT

CITY OF RIVIERA BEACH
1481 West 15 Street
Riviera Beach, FL 33404

ARCHITECT OF RECORD

PGAL, Inc.
791 Park of Commerce Blvd.
Suite 400
Boca Raton, FL 33487
T 561 988 4002
www.pgal.com

CONSTRUCTION MANAGER/BUILDER

CORE CONSTRUCTION
1641 Worthington Rd
West Palm Beach
FL 33409

PUBLIC SAFETY CONSULTANT/ARCHITECT

JL2 ARCHITECTURE INC.
1678 Kingston Road
Longwood, FL
32750

REGISTRATION

Copyright © 2025

STATE OF FLORIDA — JOBY L. BALINT — REGISTERED ARCHITECT — AR0016653

JOBY L. BALINT, AIA AR-0016653

NOTE: ELECTRONIC COPIES SHALL HAVE BOTH SEAL AND VERIFIED DIGITAL SIGNATURE WITH DATE TO BE CONSIDERED SIGNED AND SEALED

DRAWING HISTORY

№	DATE	DESCRIPTION
B	7/22/2025	50% Construction Documents
D	9/18/2025	90% Construction Documents
E	10/14/2025	90% Construction Documents/Permit Set

CONSULTANT

PROJECT STATUS
90% CONSTRUCTION DOCUMENTS/PERMIT SET

DATE OF ISSUE
10/14/2025

PROJECT NAME
RIVIERA BEACH POLICE DEPARTMENT


PROJECT LOCATION
2121 AVENUE S.
RIVIERA BEACH, FL 33404

PROJECT NUMBER
1007657.00


SHEET TITLE
ENLARGED PLANS & INTERIOR ELEVATIONS - HOLDING CELL

SHEET NUMBER
A4.03


FILE NAME: Autodesk Docs://1007657.00 - CORE - City of Riviera Beach D/1007657.00_RBPD_A_R24.rvt
DATE STAMP: 10/24/2025 1:36:13 PM

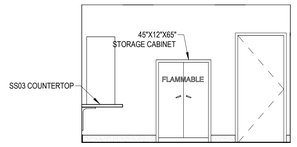


LATENT PROCESSING NORTH INTERIOR ELEVATION 1/4" = 1'-0" 8

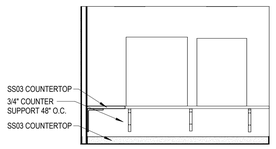


LATENT PROCESSING WEST INTERIOR ELEVATION 1/4" = 1'-0" 7

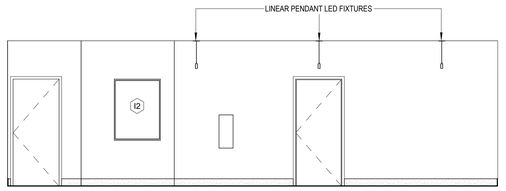


CRIME SCENE LAB SOUTH INTERIOR ELEVATION 1/4" = 1'-0" 5

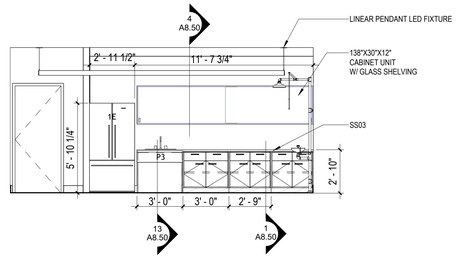


CRIME SCENE LAB WEST INTERIOR ELEVATION 1/4" = 1'-0" 3

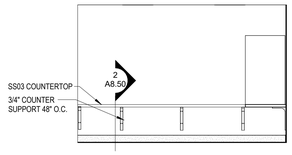


LATENT PROCESSING SOUTH INTERIOR ELEVATION 1/4" = 1'-0" 6

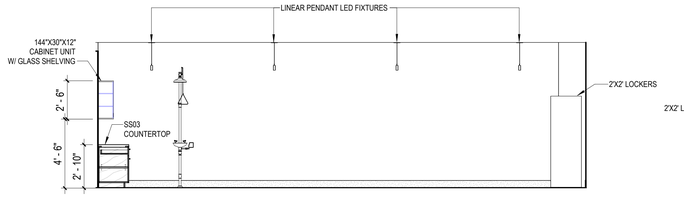

CRIME SCENE LAB NORTH INTERIOR ELEVATION 1/4" = 1'-0" 4

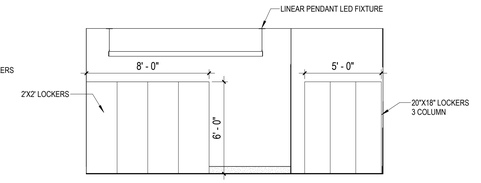

CRIME SCENE LB EAST INTERIOR ELEVATION 1/4" = 1'-0" 2

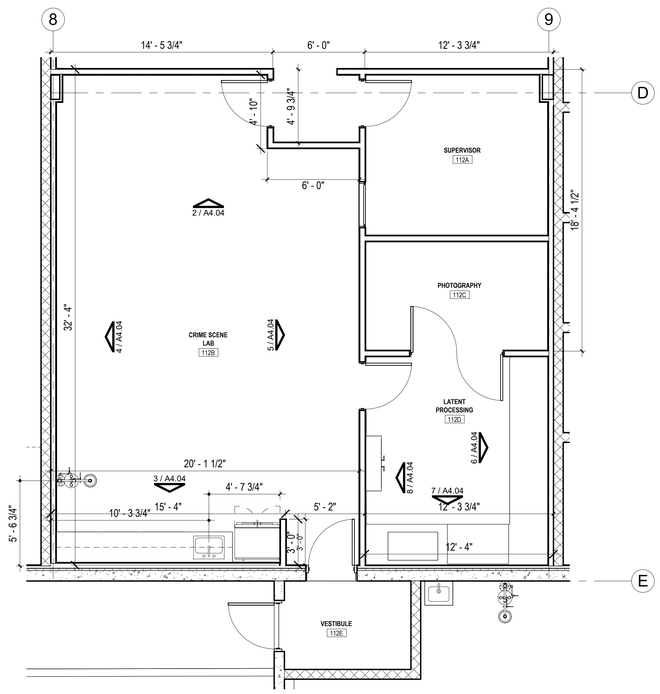

CRIME SCENE LAB ENLARGED PARTIAL FLOORPLAN 1/4" = 1'-0" 1

ENLARGED NOTES

1. DO NOT SCALE DRAWINGS, CONTACT THE ARCHITECT IN WRITING FOR CLARIFICATIONS OR MISSING DIMENSIONS.
2. ALL DIMENSIONS SHOWN ARE FROM FACE OF STUD, GRID LINE, FACE OF MASONRY OR CENTER OF PLUMBING FIXTURE.
3. ALL DIMENSIONS NOTED AS "CLEAR" OR "FINISH" ARE TO FACE OF FINISH SURFACE TO MAINTAIN ADA CLEARANCES.
4. CONTRACTOR SHALL NOTIFY THE ARCHITECT OF ANY DISCREPANCY, INACCURACY OR CONFLICTING INFORMATION IN WRITING BEFORE EXECUTION OF WORK.
5. REFER TO SHEET G0.03 THROUGH G0.05 REGARDING TYPICAL FIXTURE AND ACCESSORIES FOR ADA MOUNTING HEIGHTS AND CLEARANCES ON THIS SHEET.
6. REFER TO SHEET G0.02 "GENERAL PROJECT INFORMATION" FOR GENERAL PROJECT GRAPHICS AND ABBREVIATIONS FOR ADDITIONAL INFORMATION.
7. CONTRACTOR SHALL FIELD COORDINATE LOCATION, SIZE AND TYPE OF NON-COMBUSTIBLE BLOCKING FOR INSTALLATION OF SIGNAGE, TOILET ACCESSORIES, HARDWARE, MILLWORK, ETC.
8. CONTRACTOR TO REVIEW ALL DRAWINGS (ARCHITECTURAL, PLUMBING, MECHANICAL, AND ELECTRICAL) WITH SUBCONTRACTORS AS IT RELATES TO THE INSTALLATION AND FIELD COORDINATION OF PHONE, ELECTRICAL OUTLETS, DATA, CLEANOUTS, THERMOSTATS, FIRE ALARMS, FLOOR DRAINS, ACCESS TO VALVES, EQUIPMENT, ETC. THAT MAY OCCUPY THE SAME SPACE AS MILLWORK AND ADJUST AS NECESSARY. REVIEW CHANGES WITH ARCHITECT BEFORE PROCEEDING.
9. REFER TO MECHANICAL, PLUMBING AND ELECTRICAL DRAWINGS FOR ADDITIONAL INFORMATION.
10. FLOOR / SHOWER FLOOR SLOPE SHALL NOT EXCEED 1:48 IN ANY DIRECTION TO DRAINS PER ADA REQUIREMENTS.

MILLWORK NOTES

1. SEE PROJECT SPECIFICATIONS FOR ADDITIONAL INFORMATION.
2. ALL CABINETS TO BE SIZED BASED ON 3" STANDARD INCREMENTS.
3. PROVIDE FILLERS AS REQUIRED BASED ON OVERALL MILLWORK DIMENSIONS. FILLERS SHOULD BE 1 1/2" TO 3"
4. VERIFY EQUIPMENT DIMENSIONS AND COORDINATE WITH MILLWORK CONTRACTOR FOR SHOP DRAWINGS.

TOILET ACCESSORY NOMENCLATURE

SHR.	SHOWER CURTAIN + ROD
T.B	TOWEL BAR
T.R	TOWEL RING
T.P.1	TOILET PAPER HOLDER
MR.1	MIRROR
SH.	CORNER SOAP SHELF
S.D.1	SOAP DISPENSER
G.B.1	42" GRAB BAR
G.B.2	36" GRAB BAR
S.B.	SHOWER BENCH SEAT
R.H.	ROBE HOOK
SCD.	SEAT COVER DISPENSER
S.N.1	SANITARY NAPKIN DISPOSAL

NOTE: SEE SHEETS G0.03 & G0.04 REGARDING ADA MOUNTING HEIGHTS AND REFER TO PROJECT SPECIFICATIONS FOR TOILET ACCESSORY MANUFACTURER AND MODEL NUMBERS.

X ###	PARTITION TYPE TAG
	CMU W/OUT FURRING
	CMU W/FURRING
	DRYWALL PARTITION
	DRYWALL PARTITION W/ BATT INSULATION
	TILT WALL W/ FURRING
	TILT WALL W/O FURRING

REFER TO SHEET A0.10 FOR GENERAL PARTITION NOTES AND DETAILS. REFER TO SHEET A0.11 FOR PARTITION TYPE SCHEDULE.

ROOM 02132 — ROOM NAME; (RE: ROOM FINISH SCHEDULE); ROOM NUMBER; LEVEL; SECTOR/AREA

A230 — PARTITION TYPE (RE: PARTITION SCHEDULE)

01 / A11.01 Ref — ELEVATION NUMBER; SHEET NUMBER

10 A7.101 SIMM — REFERENCE; BUILDING SECTION REFERENCE

N

0 6" 1'-0" 2'-0"

CLIENT

CITY OF RIVIERA BEACH
1481 West 15 Street
Riviera Beach, FL 33404

ARCHITECT OF RECORD

PGAL, Inc.
791 Park of Commerce Blvd.
Suite 400
Boca Raton, FL 33487
T 561 988 4002
www.pgal.com

CONSTRUCTION MANAGER/BUILDER

CORE CONSTRUCTION
1641 Worthington Rd
West Palm Beach
FL 33409

PUBLIC SAFETY CONSULTANT/ARCHITECT

JL2 ARCHITECTURE INC.
1678 Kingston Road
Longwood, FL
32750

REGISTRATION

Copyright © 2025

STATE OF FLORIDA
JOBY L. BALINT
AR0016653
REGISTERED ARCHITECT

JOBY L. BALINT, AIA AR-0016653

NOTE: ELECTRONIC COPIES SHALL HAVE BOTH SEAL AND VERIFIED DIGITAL SIGNATURE WITH DATE TO BE CONSIDERED SIGNED AND SEALED

DRAWING HISTORY

No.	DATE	DESCRIPTION
B	7/22/2025	50% Construction Documents
D	9/18/2025	90% Construction Documents
E	10/14/2025	90% Construction Documents/Permit Set

CONSULTANT

PROJECT STATUS
90% CONSTRUCTION DOCUMENTS/PERMIT SET

DATE OF ISSUE
10/14/2025

PROJECT NAME
RIVIERA BEACH POLICE DEPARTMENT


PROJECT LOCATION
2121 AVENUE S.
RIVIERA BEACH, FL 33404

PROJECT NUMBER
1007657.00


SHEET TITLE
ENLARGED FLOOR PLAN - CRIME SCENE LAB

SHEET NUMBER
A4.04


FILE NAME: Autodesk Docs// 1007657.00 - CORE - City of Riviera Beach D/1007657.00_RBPD_A_R24.rvt
DATE STAMP: 10/24/2025 1:36:23 PM

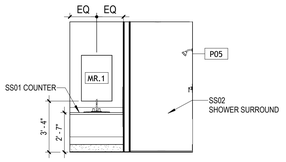


131D LOOKING SOUTH 1/4" = 1'-0" 12

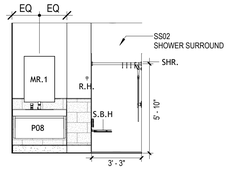


131H ADA LOOKING NORTH 1/4" = 1'-0" 7

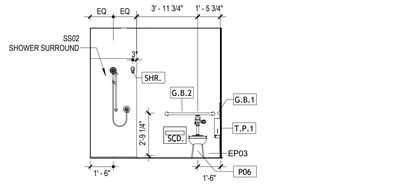


131H ADA LOOKING EAST 1/4" = 1'-0" 4

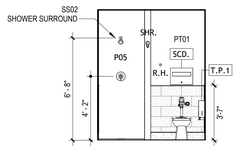


131B LOOKING WEST 1/4" = 1'-0" 11

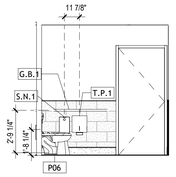


131H ADA LOOKING SOUTH 1/4" = 1'-0" 6

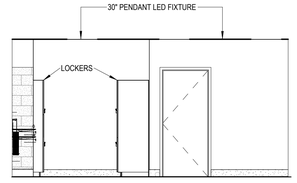


LOCKER ROOM NORTH ELEVATION 1/4" = 1'-0" 3

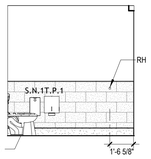


131D LOOKING NORTH 1/4" = 1'-0" 13

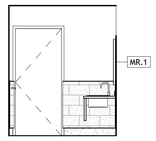

131B LOOKING EAST 1/4" = 1'-0" 10

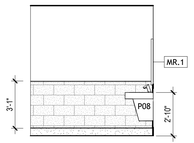


131H ADA LOOKING WEST 1/4" = 1'-0" 5

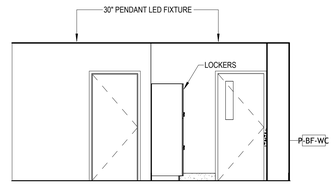


LOCKER ROOM SOUTH ELEVATION 1/4" = 1'-0" 2



LOCKER ROOM WEST ELEVATION 1/4" = 1'-0" 9

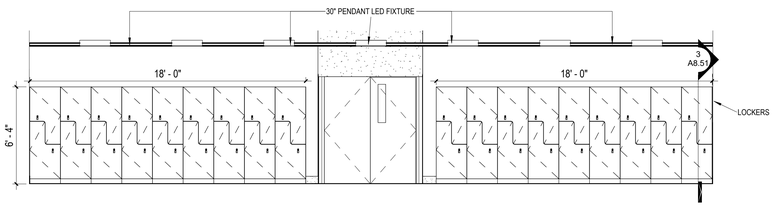

LOCKER ROOM EAST ELEVATION 1/4" = 1'-0" 8

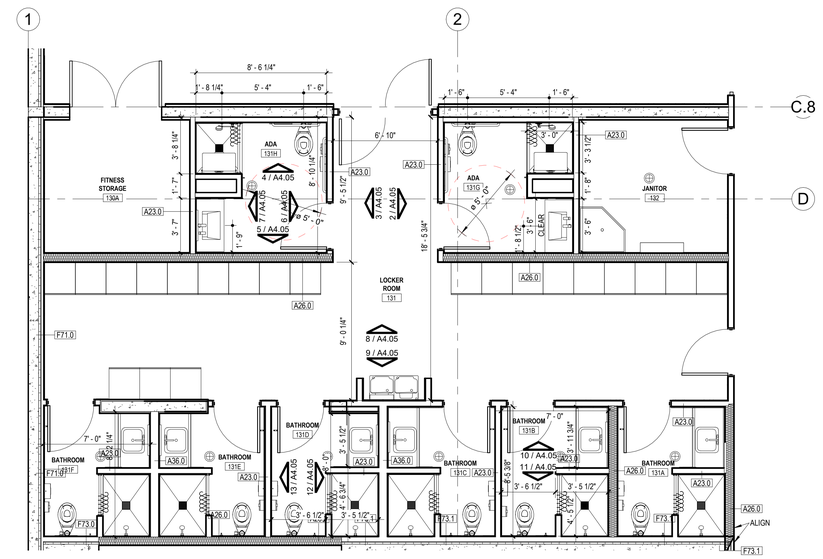

LOCKER ROOM & BATHROOM ENLARGED PARTIAL FLOORPLAN 1/4" = 1'-0" 1

ENLARGED NOTES

1. DO NOT SCALE DRAWINGS, CONTACT THE ARCHITECT IN WRITING FOR CLARIFICATIONS OR MISSING DIMENSIONS.
2. ALL DIMENSIONS SHOWN ARE FROM FACE OF STUD, GRID LINE, FACE OF MASONRY OR CENTER OF PLUMBING FIXTURE.
3. ALL DIMENSIONS NOTED AS "CLEAR" OR "FINISH" ARE TO FACE OF FINISH SURFACE TO MAINTAIN ADA CLEARANCES.
4. CONTRACTOR SHALL NOTIFY THE ARCHITECT OF ANY DISCREPANCY, INACCURACY OR CONFLICTING INFORMATION IN WRITING BEFORE EXECUTION OF WORK.
5. REFER TO SHEET G0.03 THROUGH G0.05 REGARDING TYPICAL FIXTURE AND ACCESSORIES FOR ADA MOUNTING HEIGHTS AND CLEARANCES ON THIS SHEET.
6. REFER TO SHEET G0.02 "GENERAL PROJECT INFORMATION" FOR GENERAL PROJECT GRAPHICS AND ABBREVIATIONS FOR ADDITIONAL INFORMATION.
7. CONTRACTOR SHALL FIELD COORDINATE LOCATION, SIZE AND TYPE OF NON-COMBUSTIBLE BLOCKING FOR INSTALLATION OF SIGNAGE, TOILET ACCESSORIES, HARDWARE, MILLWORK, ETC.
8. CONTRACTOR TO REVIEW ALL DRAWINGS (ARCHITECTURAL, PLUMBING, MECHANICAL, AND ELECTRICAL) WITH SUBCONTRACTORS AS IT RELATES TO THE INSTALLATION AND FIELD COORDINATION OF PHONE, ELECTRICAL OUTLETS, DATA, CLEANOUTS, THERMOSTATS, FIRE ALARMS, FLOOR DRAINS, ACCESS TO VALVES, EQUIPMENT, ETC. THAT MAY OCCUPY THE SAME SPACE AS MILLWORK AND ADJUST AS NECESSARY. REVIEW CHANGES WITH ARCHITECT BEFORE PROCEEDING.
9. REFER TO MECHANICAL, PLUMBING AND ELECTRICAL DRAWINGS FOR ADDITIONAL INFORMATION.
10. FLOOR / SHOWER FLOOR SLOPE SHALL NOT EXCEED 1:48 IN ANY DIRECTION TO DRAINS PER ADA REQUIREMENTS.

MILLWORK NOTES

1. SEE PROJECT SPECIFICATIONS FOR ADDITIONAL INFORMATION.
2. ALL CABINETS TO BE SIZED BASED ON 3" STANDARD INCREMENTS.
3. PROVIDE FILLERS AS REQUIRED BASED ON OVERALL MILLWORK DIMENSIONS. FILLERS SHOULD BE 1 1/2" TO 3"
4. VERIFY EQUIPMENT DIMENSIONS AND COORDINATE WITH MILLWORK CONTRACTOR FOR SHOP DRAWINGS.

TOILET ACCESSORY NOMENCLATURE

SHR.	SHOWER CURTAIN + ROD
T.B	TOWEL BAR
T.R	TOWEL RING
T.P.1	TOILET PAPER HOLDER
MR.1	MIRROR
SH.	CORNER SOAP SHELF
S.D.1	SOAP DISPENSER
G.B.1	42" GRAB BAR
G.B.2	36" GRAB BAR
S.B.	SHOWER BENCH SEAT
R.H.	ROBE HOOK
SCD.	SEAT COVER DISPENSER
S.N.1	SANITARY NAPKIN DISPOSAL

NOTE: SEE SHEETS G0.03 & G0.04 REGARDING ADA MOUNTING HEIGHTS AND REFER TO PROJECT SPECIFICATIONS FOR TOILET ACCESSORY MANUFACTURER AND MODEL NUMBERS.

X ###	PARTITION TYPE TAG
	CMU W/OUT FURRING
	CMU W/FURRING
	DRYWALL PARTITION
	DRYWALL PARTITION W/ BATT INSULATION
	TILT WALL W/ FURRING
	TILT WALL W/O FURRING

REFER TO SHEET A0.10 FOR GENERAL PARTITION NOTES AND DETAILS. REFER TO SHEET A0.11 FOR PARTITION TYPE SCHEDULE.

ROOM
02132
ROOM NAME
(RE: ROOM FINISH SCHEDULE)
ROOM NUMBER
LEVEL
SECTOR/AREA

A200
PARTITION TYPE
(RE: PARTITION SCHEDULE)

01 / A11.01
Ref
ELEVATION NUMBER
SHEET NUMBER

10
A7.101
SIM
REFERENCE
BUILDING SECTION REFERENCE

N

0 6" 1'-0" 2'-0"

CLIENT

CITY OF RIVIERA BEACH
1481 West 15 Street
Riviera Beach, FL 33404

ARCHITECT OF RECORD

PGAL, Inc.
791 Park of Commerce Blvd.
Suite 400
Boca Raton, FL 33487
T 561 988 4002
www.pgal.com

CONSTRUCTION MANAGER/BUILDER

CORE CONSTRUCTION
1641 Worthington Rd
West Palm Beach
FL 33409

PUBLIC SAFETY CONSULTANT/ARCHITECT

JL2 ARCHITECTURE INC.
1678 Kingston Road
Longwood, FL
32750

REGISTRATION

Copyright © 2025

STATE OF FLORIDA
JOBY L. BALINT
AR0016653
REGISTERED ARCHITECT

JOBY L. BALINT, AIA AR-0016653

NOTE: ELECTRONIC CODES SHALL HAVE BOTH SEAL AND VERIFIED DIGITAL SIGNATURE WITH DATE TO BE CONSIDERED SIGNED AND SEALED

DRAWING HISTORY

№	DATE	DESCRIPTION
A	4/4/2025	100% Design Development
B	7/22/2025	50% Construction Documents
D	9/18/2025	90% Construction Documents
E	10/14/2025	90% Construction Documents/Permit Set

CONSULTANT

PROJECT STATUS
90% CONSTRUCTION DOCUMENTS/PERMIT SET

DATE OF ISSUE
10/14/2025

PROJECT NAME
RIVIERA BEACH POLICE DEPARTMENT


PROJECT LOCATION
2121 AVENUE S.
RIVIERA BEACH, FL 33404

PROJECT NUMBER
1007657.00


SHEET TITLE
ENLARGED PLANS & INTERIOR ELEVATIONS - LOCKER ROOM

SHEET NUMBER
A4.05


FILE NAME: Autodesk Docs://. 1007657.00 - CORE - City of Riviera Beach D/1007657.00_RBPD_A_R24.rvt
DATE STAMP: 10/24/2025 1:36:35 PM

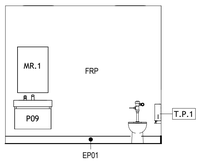


107S LOOKING NORTH 1/4" = 1'-0" 19

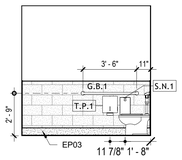


113D LOOKING NORTH 1/4" = 1'-0" 14

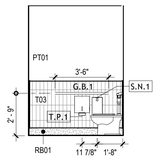


126A LOOKING NORTH 1/4" = 1'-0" 9

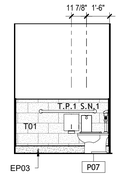


126C LOOKING NORTH 1/4" = 1'-0" 5

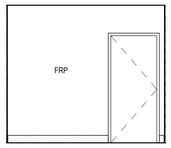


107S LOOKING SOUTH 1/4" = 1'-0" 18

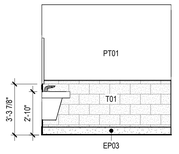


113D LOOKING SOUTH 1/4" = 1'-0" 13

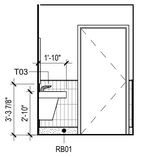


126A LOOKING SOUTH 1/4" = 1'-0" 8

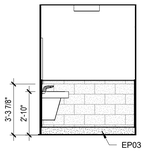


126C LOOKING SOUTH 1/4" = 1'-0" 4

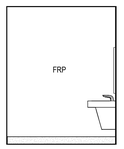


107S LOOKING WEST 1/4" = 1'-0" 17

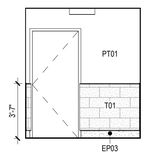


113D LOOKING WEST 1/4" = 1'-0" 12

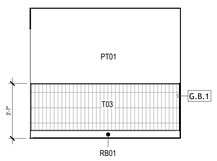


126A LOOKING WEST 1/4" = 1'-0" 7

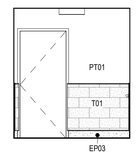


126C LOOKING WEST 1/4" = 1'-0" 3

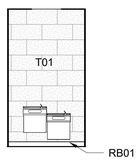


VESTIBULE 100I ELEVATION 1/4" = 1'-0" 20

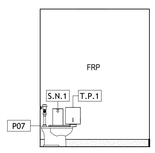


107S LOOKING EAST 1/4" = 1'-0" 16

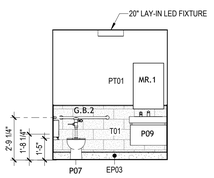


113D LOOKING EAST 1/4" = 1'-0" 11

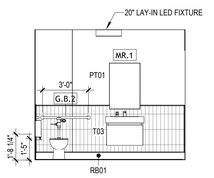


126A LOOKING EAST 1/4" = 1'-0" 6

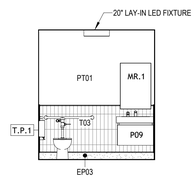


126C LOOKING EAST 1/4" = 1'-0" 2

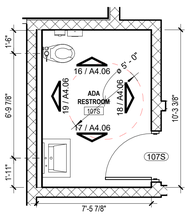

RESTROOM ENLARGED PLAN 1/4" = 1'-0" 15

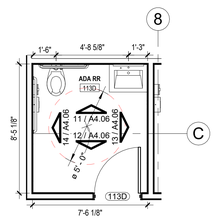

ADA RR ENLARGED PLAN 1/4" = 1'-0" 10

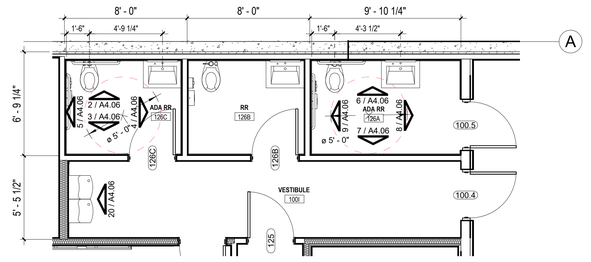

BATHROOMS ENLARGED PARTIAL FLOORPLAN 1/4" = 1'-0" 1

ENLARGED NOTES

1. DO NOT SCALE DRAWINGS, CONTACT THE ARCHITECT IN WRITING FOR CLARIFICATIONS OR MISSING DIMENSIONS.
2. ALL DIMENSIONS SHOWN ARE FROM FACE OF STUD, GRID LINE, FACE OF MASONRY OR CENTER OF PLUMBING FIXTURE.
3. ALL DIMENSIONS NOTED AS "CLEAR" OR "FINISH" ARE TO FACE OF FINISH SURFACE TO MAINTAIN ADA CLEARANCES.
4. CONTRACTOR SHALL NOTIFY THE ARCHITECT OF ANY DISCREPANCY, INACCURACY OR CONFLICTING INFORMATION IN WRITING BEFORE EXECUTION OF WORK.
5. REFER TO SHEET G0.03 THROUGH G0.05 REGARDING TYPICAL FIXTURE AND ACCESSORIES FOR ADA MOUNTING HEIGHTS AND CLEARANCES ON THIS SHEET.
6. REFER TO SHEET G0.02 "GENERAL PROJECT INFORMATION" FOR GENERAL PROJECT GRAPHICS AND ABBREVIATIONS FOR ADDITIONAL INFORMATION.
7. CONTRACTOR SHALL FIELD COORDINATE LOCATION, SIZE AND TYPE OF NON-COMBUSTIBLE BLOCKING FOR INSTALLATION OF SIGNAGE, TOILET ACCESSORIES, HARDWARE, MILLWORK, ETC.
8. CONTRACTOR TO REVIEW ALL DRAWINGS (ARCHITECTURAL, PLUMBING, MECHANICAL, AND ELECTRICAL) WITH SUBCONTRACTORS AS IT RELATES TO THE INSTALLATION AND FIELD COORDINATION OF PHONE, ELECTRICAL OUTLETS, DATA, CLEANOUTS, THERMOSTATS, FIRE ALARMS, FLOOR DRAINS, ACCESS TO VALVES, EQUIPMENT, ETC. THAT MAY OCCUPY THE SAME SPACE AS MILLWORK AND ADJUST AS NECESSARY. REVIEW CHANGES WITH ARCHITECT BEFORE PROCEEDING.
9. REFER TO MECHANICAL, PLUMBING AND ELECTRICAL DRAWINGS FOR ADDITIONAL INFORMATION.
10. FLOOR / SHOWER FLOOR SLOPE SHALL NOT EXCEED 1:48 IN ANY DIRECTION TO DRAINS PER ADA REQUIREMENTS.

MILLWORK NOTES

1. SEE PROJECT SPECIFICATIONS FOR ADDITIONAL INFORMATION.
2. ALL CABINETS TO BE SIZED BASED ON 3" STANDARD INCREMENTS.
3. PROVIDE FILLERS AS REQUIRED BASED ON OVERALL MILLWORK DIMENSIONS. FILLERS SHOULD BE 1 1/2" TO 3"
4. VERIFY EQUIPMENT DIMENSIONS AND COORDINATE WITH MILLWORK CONTRACTOR FOR SHOP DRAWINGS.

TOILET ACCESSORY NOMENCLATURE

SHR.	SHOWER CURTAIN + ROD
T.B	TOWEL BAR
T.R	TOWEL RING
T.P.1	TOILET PAPER HOLDER
MR.1	MIRROR
SH.	CORNER SOAP SHELF
S.D.1	SOAP DISPENSER
G.B.1	42" GRAB BAR
G.B.2	36" GRAB BAR
S.B.	SHOWER BENCH SEAT
R.H.	ROBE HOOK
SCD.	SEAT COVER DISPENSER
S.N.1	SANITARY NAPKIN DISPOSAL

NOTE: SEE SHEETS G0.03 & G0.04 REGARDING ADA MOUNTING HEIGHTS AND REFER TO PROJECT SPECIFICATIONS FOR TOILET ACCESSORY MANUFACTURER AND MODEL NUMBERS.

GRAPHIC LEGEND

- X ### — PARTITION TYPE TAG
- CMU W/OUT FURRING
- CMU W/FURRING
- DRYWALL PARTITION
- DRYWALL PARTITION W/ BATT INSULATION
- TILT WALL W/ FURRING
- TILT WALL W/O FURRING

REFER TO SHEET A0.10 FOR GENERAL PARTITION NOTES AND DETAILS. REFER TO SHEET A0.11 FOR PARTITION TYPE SCHEDULE.

- ROOM / 02132 — ROOM NAME (RE: ROOM FINISH SCHEDULE), ROOM NUMBER, LEVEL, SECTOR/AREA
- A230 — PARTITION TYPE (RE: PARTITION SCHEDULE)
- 01 / A11.01 Ref — ELEVATION NUMBER, SHEET NUMBER
- 10 / A7.101 — REFERENCE, BUILDING SECTION REFERENCE

N

0 6" 1'-0" 2'-0"

CLIENT

CITY OF RIVIERA BEACH
1481 West 15 Street
Riviera Beach, FL 33404

ARCHITECT OF RECORD

PGAL, Inc.
791 Park of Commerce Blvd.
Suite 400
Boca Raton, FL 33487
T 561 988 4002
www.pgal.com

CONSTRUCTION MANAGER/BUILDER

CORE CONSTRUCTION
1641 Worthington Rd
West Palm Beach
FL 33409

PUBLIC SAFETY CONSULTANT/ARCHITECT

JL2 ARCHITECTURE INC.
1678 Kingston Road
Longwood, FL
32750

REGISTRATION

Copyright © 2025

STATE OF FLORIDA — JOBY L. BALINT — AR0016653 — REGISTERED ARCHITECT

JOBY L. BALINT, AIA AR-0016653

NOTE: ELECTRONIC COPIES SHALL HAVE BOTH SEAL AND VERIFIED DIGITAL SIGNATURE WITH DATE TO BE CONSIDERED SIGNED AND SEALED

DRAWING HISTORY

№	DATE	DESCRIPTION
A	4/4/2025	100% Design Development
B	7/22/2025	50% Construction Documents
D	9/18/2025	90% Construction Documents
E	10/14/2025	90% Construction Documents/Permit Set

CONSULTANT

PROJECT STATUS
90% CONSTRUCTION DOCUMENTS/PERMIT SET

DATE OF ISSUE
10/14/2025

PROJECT NAME
RIVIERA BEACH POLICE DEPARTMENT


PROJECT LOCATION
2121 AVENUE S.
RIVIERA BEACH, FL 33404

PROJECT NUMBER
1007657.00


SHEET TITLE
ENLARGED PLANS & INTERIOR ELEVATIONS - RESTROOMS

SHEET NUMBER
A4.06


FILE NAME: Autodesk Docs://1007657.00 - CORE - City of Riviera Beach D/1007657.00_RBPD_A_R24.rvt
DATE STAMP: 10/24/2025 1:36:44 PM

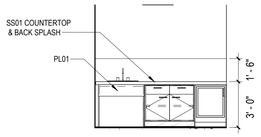


LACTATION ELEVATION 1/4" = 1'-0" 14

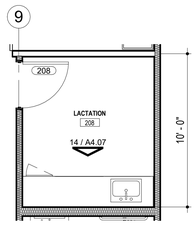

ENLARGED LACTATION 208 1/4" = 1'-0" 13

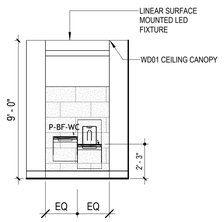

DRINKING FOUNTAIN ELEVATION 1/4" = 1'-0" 12

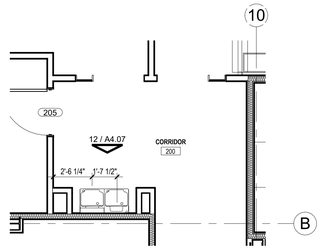


2ND FLOOR DRINKING FOUNTAIN ENLARGED PLAN 1/4" = 1'-0" 11




203F LOOKING WEST 1/4" = 1'-0" 10




203F LOOKING EAST 1/4" = 1'-0" 9

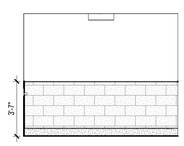


203F LOOKING NORTH 1/4" = 1'-0" 8

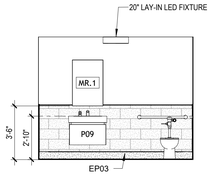


203F LOOKING SOUTH 1/4" = 1'-0" 7

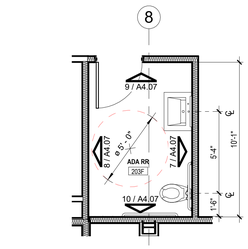


2ND FLOOR ADA RESTROOM ENLARGED PLAN 1/4" = 1'-0" 6

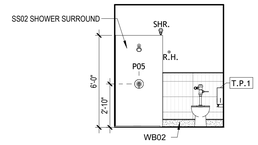


202E LOOKING NORTH 1/4" = 1'-0" 5

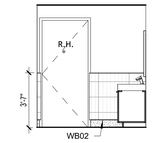


202E LOOKING SOUTH 1/4" = 1'-0" 4

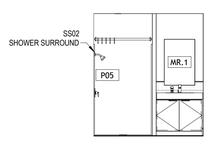

202D LOOKING WEST 1/4" = 1'-0" 3

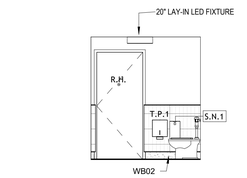

202D LOOKING EAST 1/4" = 1'-0" 2

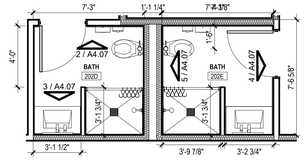

2ND FLOOR BATHROOMS ENLARGED PLAN 1/4" = 1'-0" 1

ENLARGED NOTES

1. DO NOT SCALE DRAWINGS, CONTACT THE ARCHITECT IN WRITING FOR CLARIFICATIONS OR MISSING DIMENSIONS.
2. ALL DIMENSIONS SHOWN ARE FROM FACE OF STUD, GRID LINE, FACE OF MASONRY OR CENTER OF PLUMBING FIXTURE.
3. ALL DIMENSIONS NOTED AS "CLEAR" OR "FINISH" ARE TO FACE OF FINISH SURFACE TO MAINTAIN ADA CLEARANCES.
4. CONTRACTOR SHALL NOTIFY THE ARCHITECT OF ANY DISCREPANCY, INACCURACY OR CONFLICTING INFORMATION IN WRITING BEFORE EXECUTION OF WORK.
5. REFER TO SHEET G0.03 THROUGH G0.05 REGARDING TYPICAL FIXTURE AND ACCESSORIES FOR ADA MOUNTING HEIGHTS AND CLEARANCES ON THIS SHEET.
6. REFER TO SHEET G0.02 "GENERAL PROJECT INFORMATION" FOR GENERAL PROJECT GRAPHICS AND ABBREVIATIONS FOR ADDITIONAL INFORMATION.
7. CONTRACTOR SHALL FIELD COORDINATE LOCATION, SIZE AND TYPE OF NON-COMBUSTIBLE BLOCKING FOR INSTALLATION OF SIGNAGE, TOILET ACCESSORIES, HARDWARE, MILLWORK, ETC.
8. CONTRACTOR TO REVIEW ALL DRAWINGS (ARCHITECTURAL, PLUMBING, MECHANICAL, AND ELECTRICAL) WITH SUBCONTRACTORS AS IT RELATES TO THE INSTALLATION AND FIELD COORDINATION OF PHONE, ELECTRICAL OUTLETS, DATA, CLEANOUTS, THERMOSTATS, FIRE ALARMS, FLOOR DRAINS, ACCESS TO VALVES, EQUIPMENT, ETC. THAT MAY OCCUPY THE SAME SPACE AS MILLWORK AND ADJUST AS NECESSARY. REVIEW CHANGES WITH ARCHITECT BEFORE PROCEEDING.
9. REFER TO MECHANICAL, PLUMBING AND ELECTRICAL DRAWINGS FOR ADDITIONAL INFORMATION.
10. FLOOR / SHOWER FLOOR SLOPE SHALL NOT EXCEED 1:48 IN ANY DIRECTION TO DRAINS PER ADA REQUIREMENTS.

MILLWORK NOTES

1. SEE PROJECT SPECIFICATIONS FOR ADDITIONAL INFORMATION.
2. ALL CABINETS TO BE SIZED BASED ON 3" STANDARD INCREMENTS.
3. PROVIDE FILLERS AS REQUIRED BASED ON OVERALL MILLWORK DIMENSIONS. FILLERS SHOULD BE 1 1/2" TO 3"
4. VERIFY EQUIPMENT DIMENSIONS AND COORDINATE WITH MILLWORK CONTRACTOR FOR SHOP DRAWINGS.

TOILET ACCESSORY NOMENCLATURE

SHR.	SHOWER CURTAIN + ROD
T.B	TOWEL BAR
T.R	TOWEL RING
T.P.1	TOILET PAPER HOLDER
MR.1	MIRROR
SH.	CORNER SOAP SHELF
S.D.1	SOAP DISPENSER
G.B.1	42" GRAB BAR
G.B.2	36" GRAB BAR
S.B.	SHOWER BENCH SEAT
R.H.	ROBE HOOK
SCD.	SEAT COVER DISPENSER
S.N.1	SANITARY NAPKIN DISPOSAL

NOTE: SEE SHEETS G0.03 & G0.04 REGARDING ADA MOUNTING HEIGHTS AND REFER TO PROJECT SPECIFICATIONS FOR TOILET ACCESSORY MANUFACTURER AND MODEL NUMBERS.

X ### PARTITION TYPE TAG

CMU W/OUT FURRING

CMU W/FURRING

DRYWALL PARTITION

DRYWALL PARTITION W/ BATT INSULATION

TILT WALL W/ FURRING

TILT WALL W/O FURRING

REFER TO SHEET A0.10 FOR GENERAL PARTITION NOTES AND DETAILS. REFER TO SHEET A0.11 FOR PARTITION TYPE SCHEDULE.

ROOM — ROOM NAME
02132 — (RE: ROOM FINISH SCHEDULE)
ROOM NUMBER
LEVEL
SECTOR/AREA

A230 — PARTITION TYPE (RE: PARTITION SCHEDULE)

ELEVATION NUMBER
01 / A11.01 — SHEET NUMBER
Ref

REFERENCE
10 / A7.101 — SIM — BUILDING SECTION REFERENCE

N

0 6" 1'-0" 2'-0"

CLIENT

CITY OF RIVIERA BEACH
1481 West 15 Street
Riviera Beach, FL 33404

ARCHITECT OF RECORD

PGAL

PGAL, Inc.
791 Park of Commerce Blvd.
Suite 400
Boca Raton, FL 33487
T 561 988 4002
www.pgal.com

CONSTRUCTION MANAGER/BUILDER

CORE CONSTRUCTION
1641 Worthington Rd
West Palm Beach
FL 33409

PUBLIC SAFETY CONSULTANT/ARCHITECT

JL2 ARCHITECTURE INC.
1678 Kingston Road
Longwood, FL
32750

REGISTRATION

Copyright © 2025

STATE OF FLORIDA — JOBY L. BALINT — AR0016653 — REGISTERED ARCHITECT

JOBY L. BALINT, AIA AR-0016653

NOTE: ELECTRONIC COPIES SHALL HAVE BOTH SEAL AND VERIFIED DIGITAL SIGNATURE WITH DATE TO BE CONSIDERED SIGNED AND SEALED

DRAWING HISTORY

№	DATE	DESCRIPTION
A	4/4/2025	100% Design Development
B	7/22/2025	50% Construction Documents
D	9/18/2025	90% Construction Documents
E	10/14/2025	90% Construction Documents/Permit Set

CONSULTANT

PROJECT STATUS
90% CONSTRUCTION DOCUMENTS/PERMIT SET

DATE OF ISSUE
10/14/2025

PROJECT NAME
RIVIERA BEACH POLICE DEPARTMENT


PROJECT LOCATION
2121 AVENUE S.
RIVIERA BEACH, FL 33404

PROJECT NUMBER
1007657.00


SHEET TITLE
ENLARGED PLANS & INTERIOR ELEVATIONS - RESTROOMS

SHEET NUMBER
A4.07


FILE NAME: Autodesk Docs://. 1007657.00 - CORE - City of Riviera Beach D/1007657.00_RBPD_A_R24.rvt
DATE STAMP: 10/24/2025 1:36:50 PM

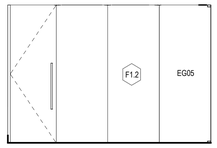


CONFERENCE ROOM WEST ELEVATION 1/4" = 1'-0" 10

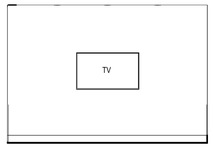


CONFERENCE ROOM EAST ELEVATION 1/4" = 1'-0" 9

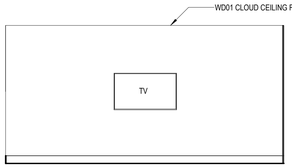


CONFERENCE ROOM SOUTH ELEVATION 1/4" = 1'-0" 8

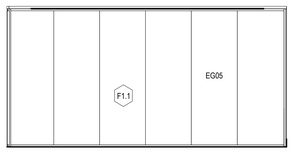


CONFERENCE ROOM NORTH ELEVATION 1/4" = 1'-0" 7

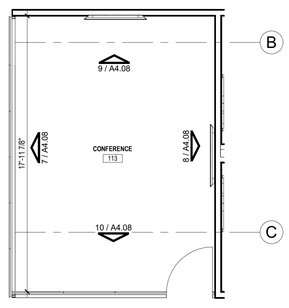


GROUND FLOOR CONFERENCE ROOM ENLARGED PLAN 1/4" = 1'-0" 6

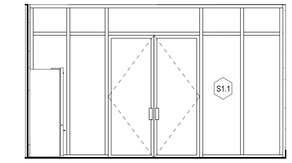


BREAKROOM NORTH ELEVATION 1/4" = 1'-0" 5

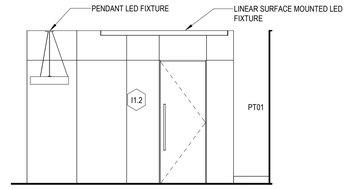


BREAKROOM SOUTH ELEVATION 1/4" = 1'-0" 4

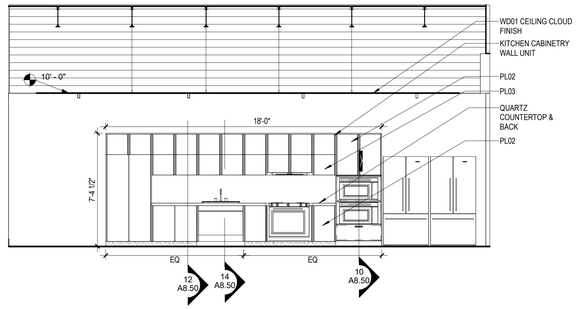

BREAKROOM WEST ELEVATION 1/4" = 1'-0" 3

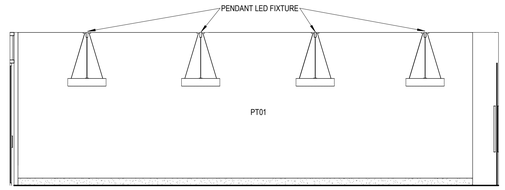

BREAKROOM EAST ELEVATION 1/4" = 1'-0" 2

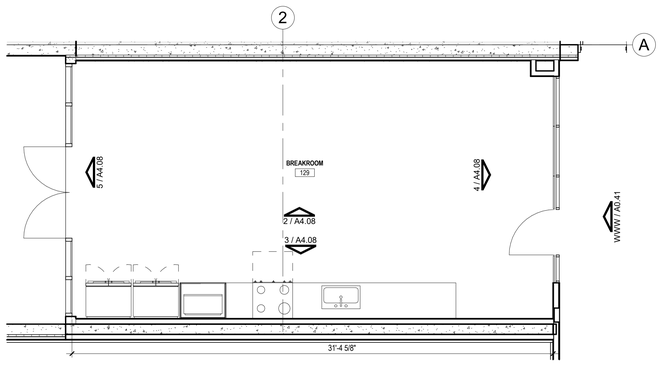

GROUND FLOOR BREAKROOM ENLARGED PLAN 1/4" = 1'-0" 1

ENLARGED NOTES

1. DO NOT SCALE DRAWINGS, CONTACT THE ARCHITECT IN WRITING FOR CLARIFICATIONS OR MISSING DIMENSIONS.
2. ALL DIMENSIONS SHOWN ARE FROM FACE OF STUD, GRID LINE, FACE OF MASONRY OR CENTER OF PLUMBING FIXTURE.
3. ALL DIMENSIONS NOTED AS "CLEAR" OR "FINISH" ARE TO FACE OF FINISH SURFACE TO MAINTAIN ADA CLEARANCES.
4. CONTRACTOR SHALL NOTIFY THE ARCHITECT OF ANY DISCREPANCY, INACCURACY OR CONFLICTING INFORMATION IN WRITING BEFORE EXECUTION OF WORK.
5. REFER TO SHEET G0.03 THROUGH G0.05 REGARDING TYPICAL FIXTURE AND ACCESSORIES FOR ADA MOUNTING HEIGHTS AND CLEARANCES ON THIS SHEET.
6. REFER TO SHEET G0.02 "GENERAL PROJECT INFORMATION" FOR GENERAL PROJECT GRAPHICS AND ABBREVIATIONS FOR ADDITIONAL INFORMATION.
7. CONTRACTOR SHALL FIELD COORDINATE LOCATION, SIZE AND TYPE OF NON-COMBUSTIBLE BLOCKING FOR INSTALLATION OF SIGNAGE, TOILET ACCESSORIES, HARDWARE, MILLWORK, ETC.
8. CONTRACTOR TO REVIEW ALL DRAWINGS (ARCHITECTURAL, PLUMBING, MECHANICAL, AND ELECTRICAL) WITH SUBCONTRACTORS AS IT RELATES TO THE INSTALLATION AND FIELD COORDINATION OF PHONE, ELECTRICAL OUTLETS, DATA, CLEANOUTS, THERMOSTATS, FIRE ALARMS, FLOOR DRAINS, ACCESS TO VALVES, EQUIPMENT, ETC. THAT MAY OCCUPY THE SAME SPACE AS MILLWORK AND ADJUST AS NECESSARY. REVIEW CHANGES WITH ARCHITECT BEFORE PROCEEDING.
9. REFER TO MECHANICAL, PLUMBING AND ELECTRICAL DRAWINGS FOR ADDITIONAL INFORMATION.
10. FLOOR / SHOWER FLOOR SLOPE SHALL NOT EXCEED 1:48 IN ANY DIRECTION TO DRAINS PER ADA REQUIREMENTS.

MILLWORK NOTES

1. SEE PROJECT SPECIFICATIONS FOR ADDITIONAL INFORMATION.
2. ALL CABINETS TO BE SIZED BASED ON 3" STANDARD INCREMENTS.
3. PROVIDE FILLERS AS REQUIRED BASED ON OVERALL MILLWORK DIMENSIONS. FILLERS SHOULD BE 1 1/2" TO 3"
4. VERIFY EQUIPMENT DIMENSIONS AND COORDINATE WITH MILLWORK CONTRACTOR FOR SHOP DRAWINGS.

TOILET ACCESSORY NOMENCLATURE

SHR.	SHOWER CURTAIN + ROD
T.B	TOWEL BAR
T.R	TOWEL RING
T.P.1	TOILET PAPER HOLDER
MR.1	MIRROR
SH.	CORNER SOAP SHELF
S.D.1	SOAP DISPENSER
G.B.1	42" GRAB BAR
G.B.2	36" GRAB BAR
S.B.	SHOWER BENCH SEAT
R.H.	ROBE HOOK
SCD.	SEAT COVER DISPENSER
S.N.1	SANITARY NAPKIN DISPOSAL

NOTE: SEE SHEETS G0.03 & G0.04 REGARDING ADA MOUNTING HEIGHTS AND REFER TO PROJECT SPECIFICATIONS FOR TOILET ACCESSORY MANUFACTURER AND MODEL NUMBERS.

X ### PARTITION TYPE TAG

CMU W/OUT FURRING

CMU W/FURRING

DRYWALL PARTITION

DRYWALL PARTITION W/ BATT INSULATION

TILT WALL W/ FURRING

TILT WALL W/O FURRING

REFER TO SHEET A0.10 FOR GENERAL PARTITION NOTES AND DETAILS. REFER TO SHEET A0.11 FOR PARTITION TYPE SCHEDULE.

ROOM 02132 — ROOM NAME; (RE: ROOM FINISH SCHEDULE); ROOM NUMBER; LEVEL; SECTOR/AREA

A230 — PARTITION TYPE (RE: PARTITION SCHEDULE)

01 / A11.01 Ref — ELEVATION NUMBER; SHEET NUMBER

10 / A7.101 SIM — REFERENCE; BUILDING SECTION REFERENCE

N

0 6" 1'-0" 2'-0"

CLIENT

CITY OF RIVIERA BEACH
1481 West 15 Street
Riviera Beach, FL 33404

ARCHITECT OF RECORD

PGAL, Inc.
791 Park of Commerce Blvd.
Suite 400
Boca Raton, FL 33487
T 561 988 4002
www.pgal.com

CONSTRUCTION MANAGER/BUILDER

CORE CONSTRUCTION
1641 Worthington Rd
West Palm Beach
FL 33409

PUBLIC SAFETY CONSULTANT/ARCHITECT

JL2 ARCHITECTURE INC.
1678 Kingston Road
Longwood, FL
32750

REGISTRATION

Copyright © 2025

STATE OF FLORIDA — JOBY L. BALINT — AR0016653 — REGISTERED ARCHITECT

NOTE: ELECTRONIC COPIES SHALL HAVE BOTH SEAL AND VERIFIED DIGITAL SIGNATURE WITH DATE TO BE CONSIDERED SIGNED AND SEALED

JOBY L. BALINT, AIA AR-0016653

DRAWING HISTORY

No.	DATE	DESCRIPTION
A	4/4/2025	100% Design Development
B	7/22/2025	50% Construction Documents
D	9/18/2025	90% Construction Documents
E	10/14/2025	90% Construction Documents/Permit Set

CONSULTANT

PROJECT STATUS
90% CONSTRUCTION DOCUMENTS/PERMIT SET

DATE OF ISSUE
10/14/2025

PROJECT NAME
RIVIERA BEACH POLICE DEPARTMENT


PROJECT LOCATION
2121 AVENUE S.
RIVIERA BEACH, FL 33404

PROJECT NUMBER
1007657.00


SHEET TITLE
ENLARGED PLANS & INTERIOR ELEVATIONS - BREAK ROOM

SHEET NUMBER
A4.08


FILE NAME: Autodesk Docs://1007657.00 - CORE - City of Riviera Beach D/1007657.00_RBPD_A_R24.rvt
DATE STAMP: 10/24/2025 4:27:08 PM

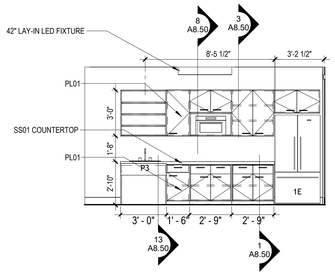


BREAKROOM NORTH ELEVATION 1/4" = 1'-0" **10**

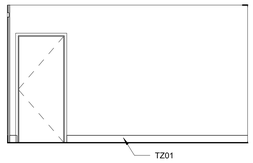


BREAKROOM SOUTH ELEVATION 1/4" = 1'-0" **9**

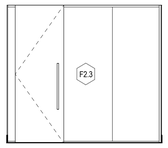


BREAKROOM WEST ELEVATION 1/4" = 1'-0" **8**

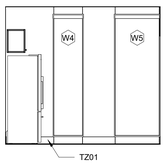


BREAKROOM EAST ELEVATION 1/4" = 1'-0" **7**

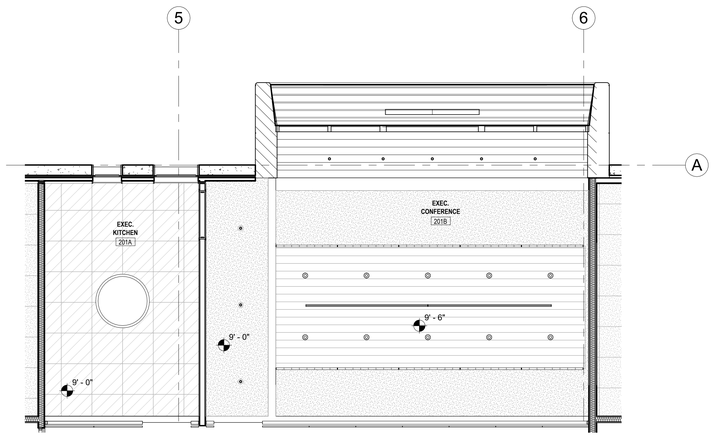


ENLARGED EXEC. CONF ROOM ENLARGED PARTIAL RCP 1/4" = 1'-0" **6**

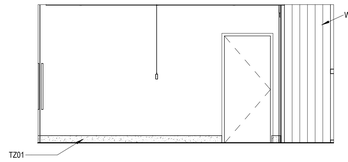


EXEC. CONFERENCE NORTH ELEVATION 1/4" = 1'-0" **5**

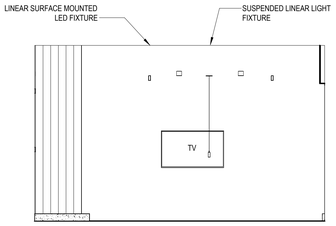


EXEC. CONFERENCE SOUTH ELEVATION 1/4" = 1'-0" **4**

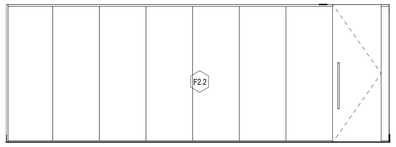

EXEC. CONFERENCE WEST ELEVATION 1/4" = 1'-0" **3**

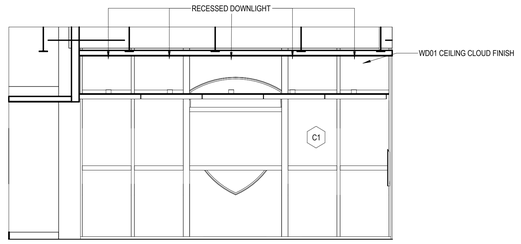

EXEC. CONFERENCE EAST ELEVATION 1/4" = 1'-0" **2**

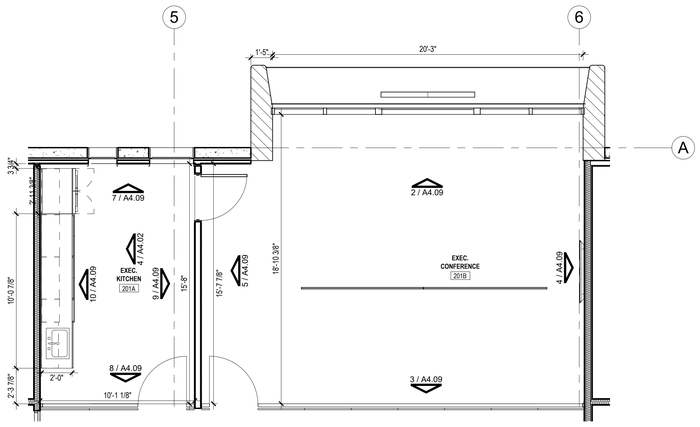

EXEC. CONFERENCE AND BREAKROOM ENLARGED PARTIAL FLOORPLAN 1/4" = 1'-0" **1**

ENLARGED NOTES

1. DO NOT SCALE DRAWINGS, CONTACT THE ARCHITECT IN WRITING FOR CLARIFICATIONS OR MISSING DIMENSIONS.
2. ALL DIMENSIONS SHOWN ARE FROM FACE OF STUD, GRID LINE, FACE OF MASONRY OR CENTER OF PLUMBING FIXTURE.
3. ALL DIMENSIONS NOTED AS "CLEAR" OR "FINISH" ARE TO FACE OF FINISH SURFACE TO MAINTAIN ADA CLEARANCES.
4. CONTRACTOR SHALL NOTIFY THE ARCHITECT OF ANY DISCREPANCY, INACCURACY OR CONFLICTING INFORMATION IN WRITING BEFORE EXECUTION OF WORK.
5. REFER TO SHEET G0.03 THROUGH G0.05 REGARDING TYPICAL FIXTURE AND ACCESSORIES FOR ADA MOUNTING HEIGHTS AND CLEARANCES ON THIS SHEET.
6. REFER TO SHEET G0.02 "GENERAL PROJECT INFORMATION" FOR GENERAL PROJECT GRAPHICS AND ABBREVIATIONS FOR ADDITIONAL INFORMATION.
7. CONTRACTOR SHALL FIELD COORDINATE LOCATION, SIZE AND TYPE OF NON-COMBUSTIBLE BLOCKING FOR INSTALLATION OF SIGNAGE, TOILET ACCESSORIES, HARDWARE, MILLWORK, ETC.
8. CONTRACTOR TO REVIEW ALL DRAWINGS (ARCHITECTURAL, PLUMBING, MECHANICAL, AND ELECTRICAL) WITH SUBCONTRACTORS AS IT RELATES TO THE INSTALLATION AND FIELD COORDINATION OF PHONE, ELECTRICAL OUTLETS, DATA, CLEANOUTS, THERMOSTATS, FIRE ALARMS, FLOOR DRAINS, ACCESS TO VALVES, EQUIPMENT, ETC. THAT MAY OCCUPY THE SAME SPACE AS MILLWORK AND ADJUST AS NECESSARY. REVIEW CHANGES WITH ARCHITECT BEFORE PROCEEDING.
9. REFER TO MECHANICAL, PLUMBING AND ELECTRICAL DRAWINGS FOR ADDITIONAL INFORMATION.
10. FLOOR / SHOWER FLOOR SLOPE SHALL NOT EXCEED 1:48 IN ANY DIRECTION TO DRAINS PER ADA REQUIREMENTS.

MILLWORK NOTES

1. SEE PROJECT SPECIFICATIONS FOR ADDITIONAL INFORMATION.
2. ALL CABINETS TO BE SIZED BASED ON 3" STANDARD INCREMENTS.
3. PROVIDE FILLERS AS REQUIRED BASED ON OVERALL MILLWORK DIMENSIONS. FILLERS SHOULD BE 1 1/2" TO 3"
4. VERIFY EQUIPMENT DIMENSIONS AND COORDINATE WITH MILLWORK CONTRACTOR FOR SHOP DRAWINGS.

TOILET ACCESSORY NOMENCLATURE

SHR.	SHOWER CURTAIN + ROD
T.B	TOWEL BAR
T.R	TOWEL RING
T.P.1	TOILET PAPER HOLDER
MR.1	MIRROR
SH.	CORNER SOAP SHELF
S.D.1	SOAP DISPENSER
G.B.1	42" GRAB BAR
G.B.2	36" GRAB BAR
S.B.	SHOWER BENCH SEAT
R.H.	ROBE HOOK
SCD.	SEAT COVER DISPENSER
S.N.1	SANITARY NAPKIN DISPOSAL

NOTE: SEE SHEETS G0.03 & G0.04 REGARDING ADA MOUNTING HEIGHTS AND REFER TO PROJECT SPECIFICATIONS FOR TOILET ACCESSORY MANUFACTURER AND MODEL NUMBERS.

X ### — PARTITION TYPE TAG

CMU W/OUT FURRING

CMU W/FURRING

DRYWALL PARTITION

DRYWALL PARTITION W/ BATT INSULATION

TILT WALL W/ FURRING

TILT WALL W/O FURRING

REFER TO SHEET A0.10 FOR GENERAL PARTITION NOTES AND DETAILS. REFER TO SHEET A0.11 FOR PARTITION TYPE SCHEDULE.

ROOM / 02132 — ROOM NAME
(RE: ROOM FINISH SCHEDULE)
ROOM NUMBER
LEVEL
SECTOR/AREA

A2.50 — PARTITION TYPE
(RE: PARTITION SCHEDULE)

01 / A11.01 Ref — ELEVATION NUMBER
SHEET NUMBER

10 / A7.101 SIMM — REFERENCE
BUILDING SECTION REFERENCE

N

0 6" 1'-0" 2'-0"

CLIENT

CITY OF RIVIERA BEACH
1481 West 15 Street
Riviera Beach, FL 33404

ARCHITECT OF RECORD

PGAL, Inc.
791 Park of Commerce Blvd.
Suite 400
Boca Raton, FL 33487
T 561 988 4002
www.pgal.com

CONSTRUCTION MANAGER/BUILDER

CORE CONSTRUCTION
1641 Worthington Rd
West Palm Beach
FL 33409

PUBLIC SAFETY CONSULTANT/ARCHITECT

JL2 ARCHITECTURE INC.
1678 Kingston Road
Longwood, FL
32750

REGISTRATION

Copyright © 2025

STATE OF FLORIDA — JOBY L. BALINT — AR0016653 — REGISTERED ARCHITECT

JOBY L. BALINT, AIA AR-0016653

NOTE: ELECTRONIC COPIES SHALL HAVE BOTH SEAL AND VERIFIED DIGITAL SIGNATURE WITH DATE TO BE CONSIDERED SIGNED AND SEALED

DRAWING HISTORY

№	DATE	DESCRIPTION
A	4/4/2025	100% Design Development
B	7/22/2025	50% Construction Documents
D	9/18/2025	90% Construction Documents
E	10/14/2025	90% Construction Documents/Permit Set

CONSULTANT

PROJECT STATUS
90% CONSTRUCTION DOCUMENTS/PERMIT SET

DATE OF ISSUE
10/14/2025

PROJECT NAME
RIVIERA BEACH POLICE DEPARTMENT


PROJECT LOCATION
2121 AVENUE S.
RIVIERA BEACH, FL 33404

PROJECT NUMBER
1007657.00


SHEET TITLE
ENLARGED PLANS & INTERIOR ELEVATIONS - EXECUTIVE CONFERENCE ROOM

SHEET NUMBER
A4.09


FILE NAME: Autodesk Docs://. 1007657.00 - CORE - City of Riviera Beach D/1007657.00_RBPD_A_R24.rvt
DATE STAMP: 10/24/2025 1:37:09 PM

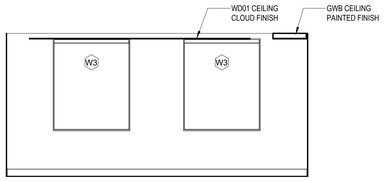

BREAKROOM WEST ELEVATION 1/4" = 1'-0" (7)

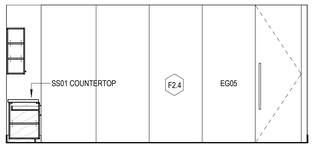


BREAKROOM EAST ELEVATION 1/4" = 1'-0" (6)

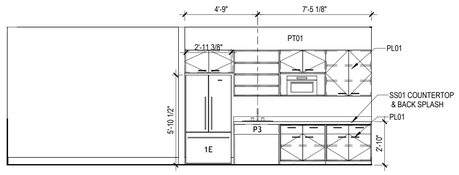


BREAKROOM NORTH ELEVATION 1/4" = 1'-0" (9)


BREAKROOM SOUTH ELEVATION 1/4" = 1'-0" (8)

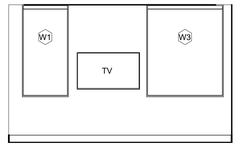

CONFERENCE ROOM WEST ELEVATION 1/4" = 1'-0" (5)

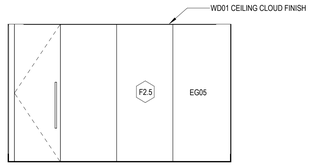


CONFERENCE ROOM EAST ELEVATION 1/4" = 1'-0" (4)

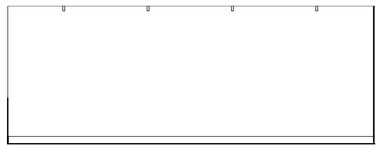

CONFERENCE ROOM NORTH ELEVATION 1/4" = 1'-0" (3)

CONFERENCE ROOM SOUTH ELEVATION 1/4" = 1'-0" (2)

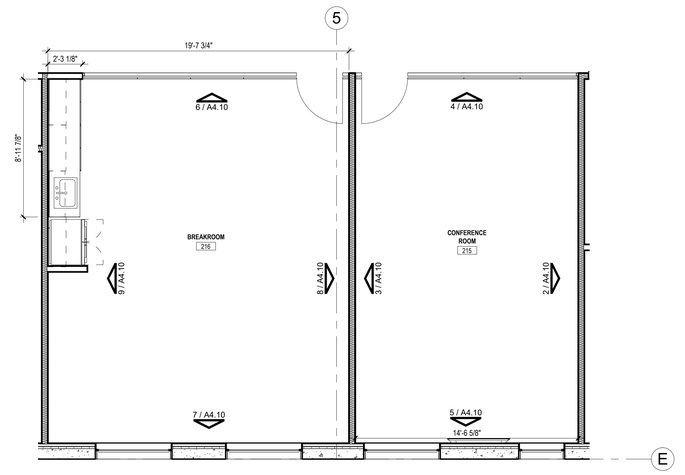

SECOND LEVEL CONFERENCE AND BREAKROOM 1/4" = 1'-0" (1)

ENLARGED NOTES

1. DO NOT SCALE DRAWINGS, CONTACT THE ARCHITECT IN WRITING FOR CLARIFICATIONS OR MISSING DIMENSIONS.
2. ALL DIMENSIONS SHOWN ARE FROM FACE OF STUD, GRID LINE, FACE OF MASONRY OR CENTER OF PLUMBING FIXTURE.
3. ALL DIMENSIONS NOTED AS "CLEAR" OR "FINISH" ARE TO FACE OF FINISH SURFACE TO MAINTAIN ADA CLEARANCES.
4. CONTRACTOR SHALL NOTIFY THE ARCHITECT OF ANY DISCREPANCY, INACCURACY OR CONFLICTING INFORMATION IN WRITING BEFORE EXECUTION OF WORK.
5. REFER TO SHEET G0.03 THROUGH G0.05 REGARDING TYPICAL FIXTURE AND ACCESSORIES FOR ADA MOUNTING HEIGHTS AND CLEARANCES ON THIS SHEET.
6. REFER TO SHEET G0.02 "GENERAL PROJECT INFORMATION" FOR GENERAL PROJECT GRAPHICS AND ABBREVIATIONS FOR ADDITIONAL INFORMATION.
7. CONTRACTOR SHALL FIELD COORDINATE LOCATION, SIZE AND TYPE OF NON-COMBUSTIBLE BLOCKING FOR INSTALLATION OF SIGNAGE, TOILET ACCESSORIES, HARDWARE, MILLWORK, ETC.
8. CONTRACTOR TO REVIEW ALL DRAWINGS (ARCHITECTURAL, PLUMBING, MECHANICAL, AND ELECTRICAL) WITH SUBCONTRACTORS AS IT RELATES TO THE INSTALLATION AND FIELD COORDINATION OF PHONE, ELECTRICAL OUTLETS, DATA, CLEANOUTS, THERMOSTATS, FIRE ALARMS, FLOOR DRAINS, ACCESS TO VALVES, EQUIPMENT, ETC. THAT MAY OCCUPY THE SAME SPACE AS MILLWORK AND ADJUST AS NECESSARY. REVIEW CHANGES WITH ARCHITECT BEFORE PROCEEDING.
9. REFER TO MECHANICAL, PLUMBING AND ELECTRICAL DRAWINGS FOR ADDITIONAL INFORMATION.
10. FLOOR / SHOWER FLOOR SLOPE SHALL NOT EXCEED 1:48 IN ANY DIRECTION TO DRAINS PER ADA REQUIREMENTS.

MILLWORK NOTES

1. SEE PROJECT SPECIFICATIONS FOR ADDITIONAL INFORMATION.
2. ALL CABINETS TO BE SIZED BASED ON 3" STANDARD INCREMENTS.
3. PROVIDE FILLERS AS REQUIRED BASED ON OVERALL MILLWORK DIMENSIONS. FILLERS SHOULD BE 1 1/2" TO 3"
4. VERIFY EQUIPMENT DIMENSIONS AND COORDINATE WITH MILLWORK CONTRACTOR FOR SHOP DRAWINGS.

TOILET ACCESSORY NOMENCLATURE

SHR.	SHOWER CURTAIN + ROD
T.B	TOWEL BAR
T.R	TOWEL RING
T.P.1	TOILET PAPER HOLDER
MR.1	MIRROR
SH.	CORNER SOAP SHELF
S.D.1	SOAP DISPENSER
G.B.1	42" GRAB BAR
G.B.2	36" GRAB BAR
S.B.	SHOWER BENCH SEAT
R.H.	ROBE HOOK
SCD.	SEAT COVER DISPENSER
S.N.1	SANITARY NAPKIN DISPOSAL

NOTE: SEE SHEETS G0.03 & G0.04 REGARDING ADA MOUNTING HEIGHTS AND REFER TO PROJECT SPECIFICATIONS FOR TOILET ACCESSORY MANUFACTURER AND MODEL NUMBERS.

X ### PARTITION TYPE TAG

CMU W/OUT FURRING

CMU W/FURRING

DRYWALL PARTITION

DRYWALL PARTITION W/ BATT INSULATION

TILT WALL W/ FURRING

TILT WALL W/O FURRING

REFER TO SHEET A0.10 FOR GENERAL PARTITION NOTES AND DETAILS. REFER TO SHEET A0.11 FOR PARTITION TYPE SCHEDULE.

ROOM 02132 — ROOM NAME; (RE: ROOM FINISH SCHEDULE); ROOM NUMBER; LEVEL; SECTOR/AREA

A20a — PARTITION TYPE (RE: PARTITION SCHEDULE)

01 / A11.01 Ref — ELEVATION NUMBER; SHEET NUMBER

10 / A7.101 SIMM — REFERENCE; BUILDING SECTION REFERENCE

N

0 6" 1'-0" 2'-0"

CLIENT

CITY OF RIVIERA BEACH
1481 West 15 Street
Riviera Beach, FL 33404

ARCHITECT OF RECORD

PGAL, Inc.
791 Park of Commerce Blvd.
Suite 400
Boca Raton, FL 33487
T 561 988 4002
www.pgal.com

CONSTRUCTION MANAGER/BUILDER

CORE CONSTRUCTION
1641 Worthington Rd
West Palm Beach
FL 33409

PUBLIC SAFETY CONSULTANT/ARCHITECT

JL2 ARCHITECTURE INC.
1678 Kingston Road
Longwood, FL
32750

REGISTRATION

Copyright © 2025

STATE OF FLORIDA · JOBY L. BALINT · AR0016653 · REGISTERED ARCHITECT

JOBY L. BALINT, AIA AR-0016653

NOTE: ELECTRONIC COPIES SHALL HAVE BOTH SEAL AND VERIFIED DIGITAL SIGNATURE WITH DATE TO BE CONSIDERED SIGNED / SEALED

DRAWING HISTORY

№	DATE	DESCRIPTION
A	4/4/2025	100% Design Development
B	7/22/2025	50% Construction Documents
D	9/18/2025	90% Construction Documents
E	10/14/2025	90% Construction Documents/Permit Set

CONSULTANT

PROJECT STATUS
90% CONSTRUCTION DOCUMENTS/PERMIT SET

DATE OF ISSUE
10/14/2025

PROJECT NAME
RIVIERA BEACH POLICE DEPARTMENT


PROJECT LOCATION
2121 AVENUE S.
RIVIERA BEACH, FL 33404

PROJECT NUMBER
1007657.00


SHEET TITLE
ENLARGED PLANS & INTERIOR ELEVATIONS - CONFERENCE ROOM / BREAK ROOM

SHEET NUMBER
A4.10


FILE NAME: Autodesk Docs://_1007657.00 - CORE - City of Riviera Beach D/1007657.00_RBPD_A_R24.rvt
DATE STAMP: 10/24/2025 1:37:19 PM

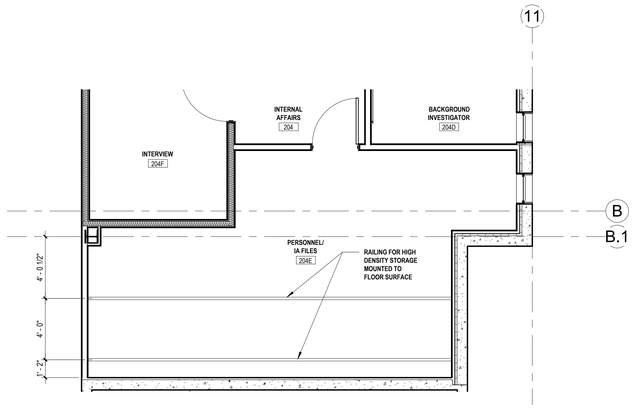


IA PERSONNEL FILE STORAGE PLAN 1/4" = 1'-0" (2)

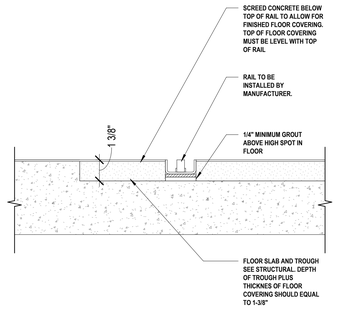

RAILING DETAIL - HIGH DENSITY STORAGE 3" = 1'-0" (4)

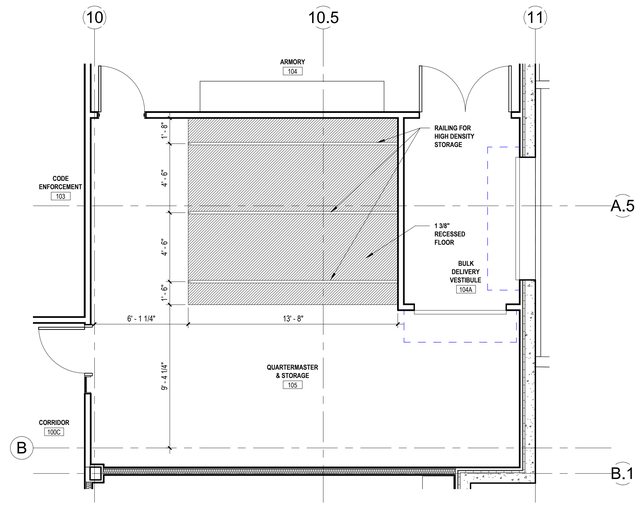

ENLARGED QUARTERMASTER & STORAGE PLAN 1/4" = 1'-0" (3)

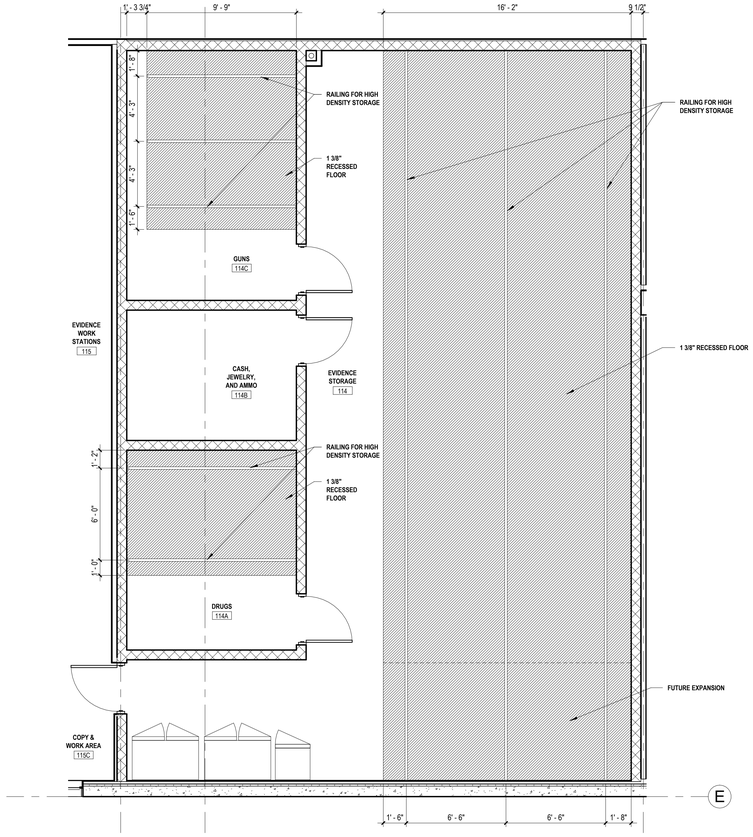

ENLARGED EVIDENCE STORAGE PLAN 1/4" = 1'-0" (1)

ENLARGED NOTES

1. DO NOT SCALE DRAWINGS, CONTACT THE ARCHITECT IN WRITING FOR CLARIFICATIONS OR MISSING DIMENSIONS.
2. ALL DIMENSIONS SHOWN ARE FROM FACE OF STUD, GRID LINE, FACE OF MASONRY OR CENTER OF PLUMBING FIXTURE.
3. ALL DIMENSIONS NOTED AS "CLEAR" OR "FINISH" ARE TO FACE OF FINISH SURFACE TO MAINTAIN ADA CLEARANCES.
4. CONTRACTOR SHALL NOTIFY THE ARCHITECT OF ANY DISCREPANCY, INACCURACY OR CONFLICTING INFORMATION IN WRITING BEFORE EXECUTION OF WORK.
5. REFER TO SHEET G0.03 THROUGH G0.05 REGARDING TYPICAL FIXTURE AND ACCESSORIES FOR ADA MOUNTING HEIGHTS AND CLEARANCES ON THIS SHEET.
6. REFER TO SHEET G0.02 "GENERAL PROJECT INFORMATION" FOR GENERAL PROJECT GRAPHICS AND ABBREVIATIONS FOR ADDITIONAL INFORMATION.
7. CONTRACTOR SHALL FIELD COORDINATE LOCATION, SIZE AND TYPE OF NON-COMBUSTIBLE BLOCKING FOR INSTALLATION OF SIGNAGE, TOILET ACCESSORIES, HARDWARE, MILLWORK, ETC.
8. CONTRACTOR TO REVIEW ALL DRAWINGS (ARCHITECTURAL, PLUMBING, MECHANICAL, AND ELECTRICAL) WITH SUBCONTRACTORS AS IT RELATES TO THE INSTALLATION AND FIELD COORDINATION OF PHONE, ELECTRICAL OUTLETS, DATA, CLEANOUTS, THERMOSTATS, FIRE ALARMS, FLOOR DRAINS, ACCESS TO VALVES, EQUIPMENT, ETC. THAT MAY OCCUPY THE SAME SPACE AS MILLWORK AND ADJUST AS NECESSARY. REVIEW CHANGES WITH ARCHITECT BEFORE PROCEEDING.
9. REFER TO MECHANICAL, PLUMBING AND ELECTRICAL DRAWINGS FOR ADDITIONAL INFORMATION.
10. FLOOR / SHOWER FLOOR SLOPE SHALL NOT EXCEED 1:48 IN ANY DIRECTION TO DRAINS PER ADA REQUIREMENTS.

MILLWORK NOTES

1. SEE PROJECT SPECIFICATIONS FOR ADDITIONAL INFORMATION.
2. ALL CABINETS TO BE SIZED BASED ON 3" STANDARD INCREMENTS.
3. PROVIDE FILLERS AS REQUIRED BASED ON OVERALL MILLWORK DIMENSIONS. FILLERS SHOULD BE 1 1/2" TO 3"
4. VERIFY EQUIPMENT DIMENSIONS AND COORDINATE WITH MILLWORK CONTRACTOR FOR SHOP DRAWINGS.

TOILET ACCESSORY NOMENCLATURE

SHR.	SHOWER CURTAIN + ROD
T.B	TOWEL BAR
T.R	TOWEL RING
T.P.1	TOILET PAPER HOLDER
MR.1	MIRROR
SH.	CORNER SOAP SHELF
S.D.1	SOAP DISPENSER
G.B.1	42" GRAB BAR
G.B.2	36" GRAB BAR
S.B.	SHOWER BENCH SEAT
R.H.	ROBE HOOK
SCD.	SEAT COVER DISPENSER
S.N.1	SANITARY NAPKIN DISPOSAL

NOTE: SEE SHEETS G0.03 & G0.04 REGARDING ADA MOUNTING HEIGHTS AND REFER TO PROJECT SPECIFICATIONS FOR TOILET ACCESSORY MANUFACTURER AND MODEL NUMBERS.

X ###	PARTITION TYPE TAG
	CMU W/OUT FURRING
	CMU W/FURRING
	DRYWALL PARTITION
	DRYWALL PARTITION W/ BATT INSULATION
	TILT WALL W/ FURRING
	TILT WALL W/O FURRING

REFER TO SHEET A0.10 FOR GENERAL PARTITION NOTES AND DETAILS. REFER TO SHEET A0.11 FOR PARTITION TYPE SCHEDULE.

ROOM 02132 — ROOM NAME; (RE: ROOM FINISH SCHEDULE); ROOM NUMBER; LEVEL; SECTOR/AREA

A230 — PARTITION TYPE (RE: PARTITION SCHEDULE)

01 / A11.01 Ref — ELEVATION NUMBER; SHEET NUMBER

10 / A7.101 SIM — REFERENCE; BUILDING SECTION REFERENCE

CLIENT

CITY OF RIVIERA BEACH
1481 West 15 Street
Riviera Beach, FL 33404

ARCHITECT OF RECORD

PGAL, Inc.
791 Park of Commerce Blvd.
Suite 400
Boca Raton, FL 33487
T 561 988 4002
www.pgal.com

CONSTRUCTION MANAGER/BUILDER

CORE CONSTRUCTION
1641 Worthington Rd
West Palm Beach
FL 33409

PUBLIC SAFETY CONSULTANT/ARCHITECT

JL2 ARCHITECTURE INC.
1678 Kingston Road
Longwood, FL
32750

REGISTRATION

Copyright © 2025

STATE OF FLORIDA — JOBY L. BALINT — AR0016653 — REGISTERED ARCHITECT

JOBY L. BALINT, AIA AR-0016653

NOTE: ELECTRONIC COPIES SHALL HAVE BOTH SEAL AND VERIFIED DIGITAL SIGNATURE WITH DATE TO BE CONSIDERED SIGNED AND SEALED

DRAWING HISTORY

№	DATE	DESCRIPTION
A	4/4/2025	100% Design Development
B	7/22/2025	50% Construction Documents
D	9/18/2025	90% Construction Documents
E	10/14/2025	90% Construction Documents/Permit Set

CONSULTANT

PROJECT STATUS
90% CONSTRUCTION DOCUMENTS/PERMIT SET

DATE OF ISSUE
10/14/2025

PROJECT NAME
RIVIERA BEACH POLICE DEPARTMENT


PROJECT LOCATION
2121 AVENUE S.
RIVIERA BEACH, FL 33404

PROJECT NUMBER
1007657.00


SHEET TITLE
ENLARGED PLANS - HIGH DENSITY STORAGE

SHEET NUMBER
A4.11


FILE NAME: Autodesk Docs://. 1007657.00 - CORE - City of Riviera Beach D/1007657.00_RBPD_A_R24.rvt
DATE STAMP: 10/24/2025 1:37:23 PM

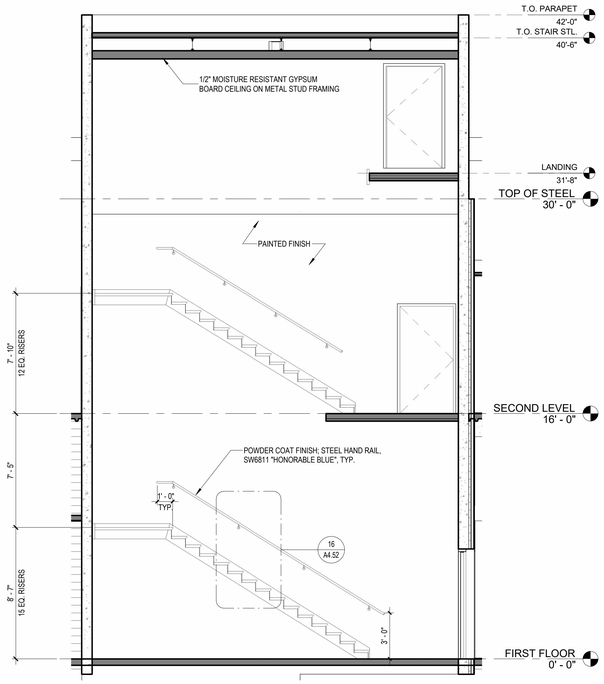


NORTH STAIR LONGITUDINAL SECTION 2 1/4" = 1'-0" 5

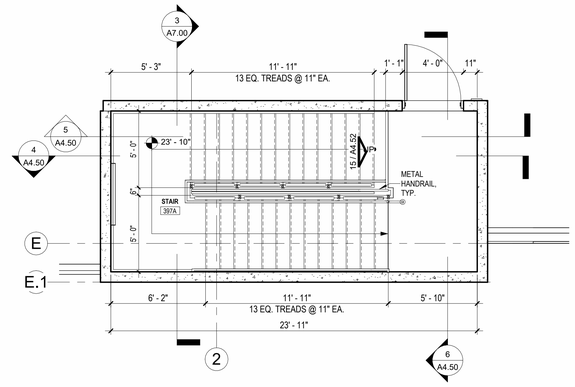


ENLARGED NORTH STAIR 3RD FLOORPLAN 1/4" = 1'-0" 3

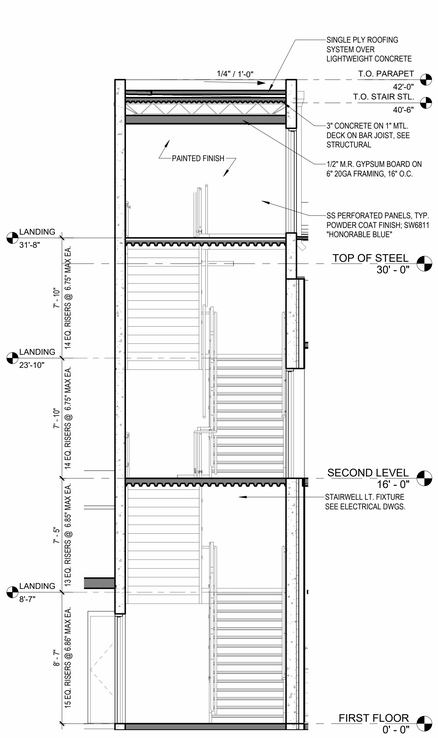


NORTH STAIR TRANSVERSE SECTION 1/4" = 1'-0" 6

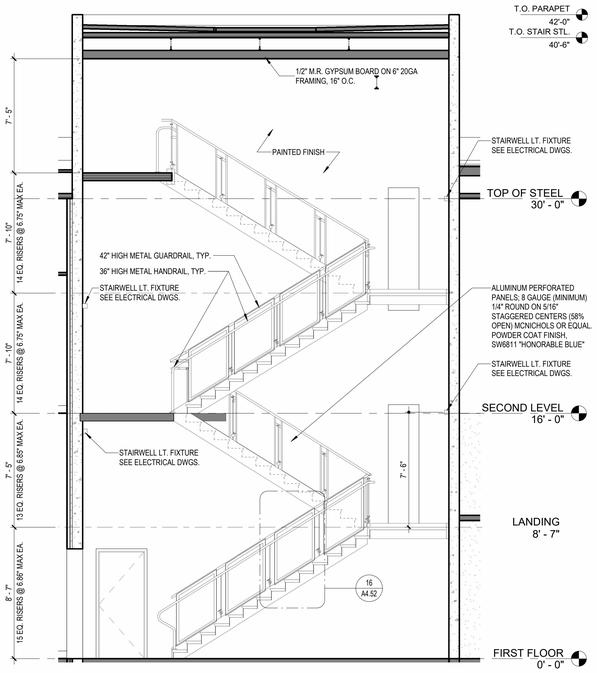

NORTH STAIR LONGITUDINAL SECTION 1 1/4" = 1'-0" 4

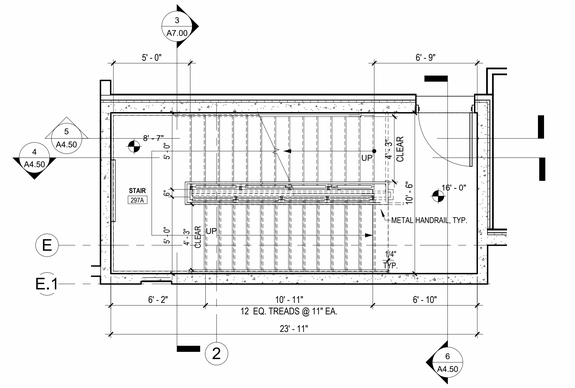

ENLARGED NORTH STAIR 2ND FLOORPLAN 1/4" = 1'-0" 2

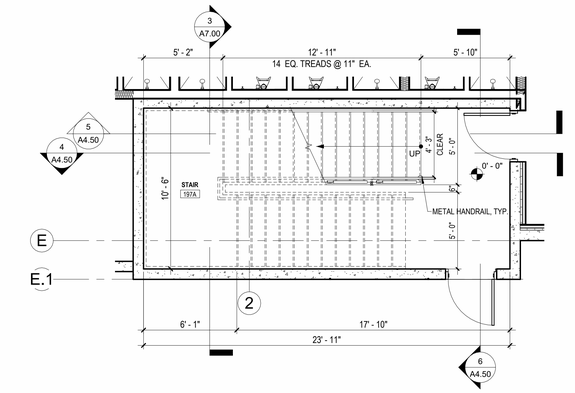

ENLARGED NORTH STAIR GROUND FLOORPLAN 1/4" = 1'-0" 1

VERTICAL CIRC. NOTES

1. DO NOT SCALE DRAWINGS, CONTACT THE ARCHITECT IN WRITING FOR CLARIFICATIONS OR MISSING DIMENSIONS.
2. CONTRACTOR SHALL NOTIFY THE ARCHITECT OF ANY DISCREPANCY, INACCURACY OR CONFLICTION INFORMATION BEFORE EXECUTION OF WORK.
3. BUILDING FINISH FLOOR ELEVATION IS 0'-0" FOR ARCHITECTURAL COORDINATION.
4. SEE CIVIL DRAWINGS FOR ACTUAL BUILDING DATUM ELEVATIONS.
5. SEE STRUCTURAL, MEP&Fp DRAWINGS FOR ADDITIONAL INFORMATION.
6. ALL CONCEALED BLOCKING SHALL BE NON-COMBUSTIBLE. CONTRACTOR SHALL FIELD COORDINATE LOCATION AND SIZE OF BLOCKING. SEE SHEET A0.10 FOR ADDITIONAL INFORMATION.
7. ELEVATOR BASIS OF DESIGN: TK ELEVATOR, ENDURA MRL HYDRAULIC, 100 FPM, TWIN POST (HOLELESS). PROVIDE CARD ACCESS CONTROLS. SEE SPECIFICATIONS FOR ADDITIONAL INFORMATION.
8. STAIRS AND RAILINGS ARE A DELEGATED ENGINEERED SUBMITTAL BY A QUALIFIED FLORIDA PROFESSIONAL ENGINEER. PROVIDE SIGNED & SEALED SHOP DRAWINGS FOR REVIEW BY THE DESIGN TEAM PRIOR TO BUILDING DEPARTMENT SUBMISSION.
9. ALL INTERIOR STAIRS ARE CONCRETE FILLED METAL PAN TREADS AND LANDINGS.
10. ALL RISERS MUST HAVE A CLOSURE PLATE PER CHAPTER 10 FBC - BUILDING.
11. SEE ENLARGED STAIR PLANS FOR ADDITIONAL DESIGN CRITERIA.
12. INTERIOR STAIR WALLS WILL BE EXPOSED TILT. SKIM COAT IMPERFECTIONS AND PAINT USING A HIGH PERFORMANCE ACRYLIC SYSTEM. SEE PROJECT SPECIFICATIONS.

GRAPHICS:

REFERENCE TYPICAL PLAN LEGEND GRAPHICS ON GENERAL PROJECT INFORMATION SHEET

- POINT ELEVATION
- UP — INDICATES STAIR DIRECTION
- BREAK LINE
- SECTION CUT
- LIGHTWEIGHT INSULATING CONCRETE AND ROOFING SYSTEM
- CONCRETE

CLIENT

CITY OF RIVIERA BEACH
1481 West 15 Street
Riviera Beach, FL 33404

ARCHITECT OF RECORD

PGAL, Inc.
791 Park of Commerce Blvd.
Suite 400
Boca Raton, FL 33487
T 561 988 4002
www.pgal.com

CONSTRUCTION MANAGER/BUILDER

CORE CONSTRUCTION
1641 Worthington Rd
West Palm Beach
FL 33409

PUBLIC SAFETY CONSULTANT/ARCHITECT

JL2 ARCHITECTURE INC.
1678 Kingston Road
Longwood, FL
32750

REGISTRATION

Copyright © 2025

STATE OF FLORIDA — JOBY L. BALINT — AR0016653 — REGISTERED ARCHITECT

JOBY L. BALINT, AIA AR-0016653

NOTE: ELECTRONIC CODES SHALL HAVE BOTH SEAL AND VERIFIED DIGITAL SIGNATURE WITH DATE TO BE CONSIDERED SIGNED AND SEALED

DRAWING HISTORY

№	DATE	DESCRIPTION
A	4/4/2025	100% Design Development
B	7/22/2025	50% Construction Documents
D	9/18/2025	90% Construction Documents
E	10/14/2025	90% Construction Documents/Permit Set

CONSULTANT

PROJECT STATUS
90% CONSTRUCTION DOCUMENTS/PERMIT SET

DATE OF ISSUE
10/14/2025

PROJECT NAME
RIVIERA BEACH POLICE DEPARTMENT

PROJECT LOCATION
2121 AVENUE S.
RIVIERA BEACH, FL
33404

PROJECT NUMBER
1007657.00

SHEET TITLE
ENLARGED PLANS AND SECTIONS - STAIR A

SHEET NUMBER
A4.50

FILE NAME: Autodesk Docs://1007657.00 - CORE - City of Riviera Beach D/1007657.00_RBPD_A_R24.rvt
DATE STAMP: 10/24/2025 1:37:41 PM


VERTICAL CIRC. NOTES

1. DO NOT SCALE DRAWINGS. CONTACT THE ARCHITECT IN WRITING FOR CLARIFICATIONS OR MISSING DIMENSIONS.
2. CONTRACTOR SHALL NOTIFY THE ARCHITECT OF ANY DISCREPANCY, INACCURACY OR CONFLICTION INFORMATION BEFORE EXECUTION OF WORK.
3. BUILDING FINISH FLOOR ELEVATION IS 0'-0" FOR ARCHITECTURAL COORDINATION.
4. SEE CIVIL DRAWINGS FOR ACTUAL BUILDING DATUM ELEVATIONS.
5. SEE STRUCTURAL, MEP&Fp DRAWINGS FOR ADDITIONAL INFORMATION.
6. ALL CONCEALED BLOCKING SHALL BE NON-COMBUSTIBLE. CONTRACTOR SHALL FIELD COORDINATE LOCATION AND SIZE OF BLOCKING. SEE SHEET A0.10 FOR ADDITIONAL INFORMATION.
7. ELEVATOR BASIS OF DESIGN: TK ELEVATOR; ENDURA MRL HYDRAULIC, 100 FPM; TWIN POST (HOLELESS). PROVIDE CARD ACCESS CONTROLS. SEE SPECIFICATIONS FOR ADDITIONAL INFORMATION.
8. STAIRS AND RAILINGS ARE A DELEGATED ENGINEERED SUBMITTAL BY A QUALIFIED FLORIDA PROFESSIONAL ENGINEER. PROVIDE SIGNED & SEALED SHOP DRAWINGS FOR REVIEW BY THE DESIGN TEAM PRIOR TO BUILDING DEPARTMENT SUBMISSION.
9. ALL INTERIOR STAIRS ARE CONCRETE FILLED METAL PAN TREADS AND LANDINGS.
10. ALL RISERS MUST HAVE A CLOSURE PLATE PER CHAPTER 10 FBC - BUILDING.
11. SEE ENLARGED STAIR PLANS FOR ADDTIONAL DESIGN CRITERIA.
12. INTERIOR STAIR WALLS WILL BE EXPOSED TILT. SKIM COAT IMPERFECTIONS AND PAINT USING A HIGH PERFORMANCE ACRYLIC SYSTEM. SEE PROJECT SPECIFICATIONS.


GRAPHICS:

REFERENCE TYPICAL PLAN LEGEND GRAPHICS ON GENERAL PROJECT INFORMATION SHEET


- POINT ELEVATION
- UP — INDICATES STAIR DIRECTION
- BREAK LINE
- SECTION CUT
- LIGHTWEIGHT INSULATING CONCRETE AND ROOFING SYSTEM
- CONCRETE

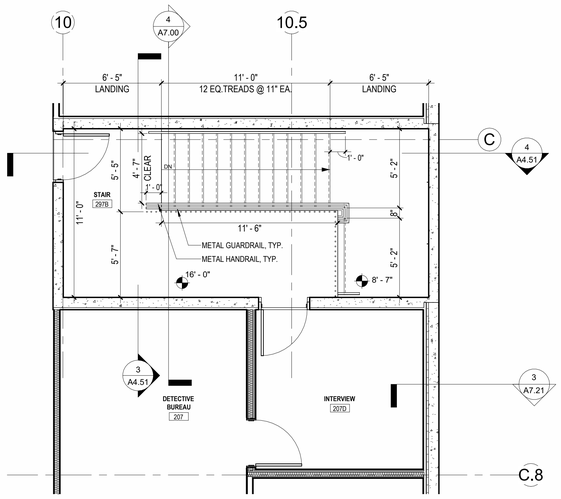


ENLARGED SOUTH STAIR 2ND FLOOR PLAN 1/4" = 1'-0" (2)

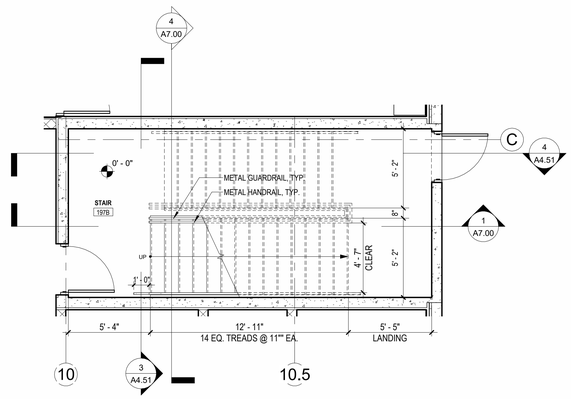

ENLARGED SOUTH GROUND STAIR 1/4" = 1'-0" (1)

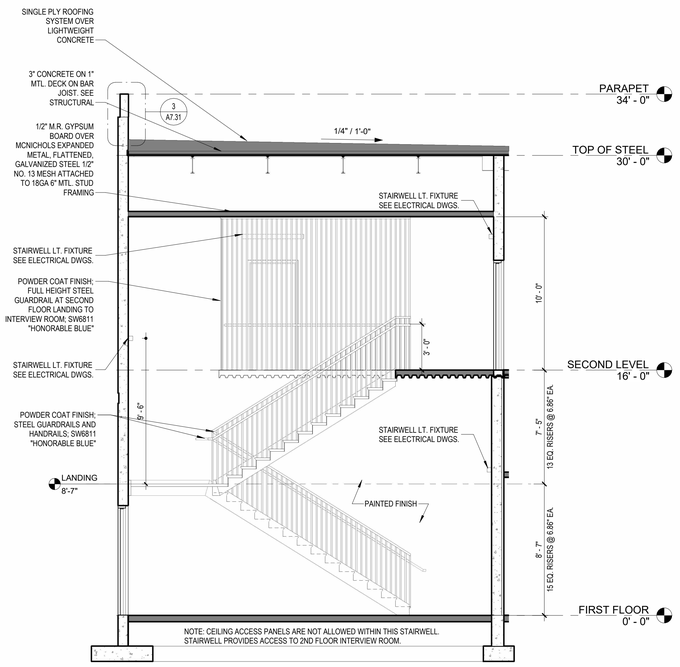

SOUTH STAIR LONGITUDINAL SECTION 1/4" = 1'-0" (4)

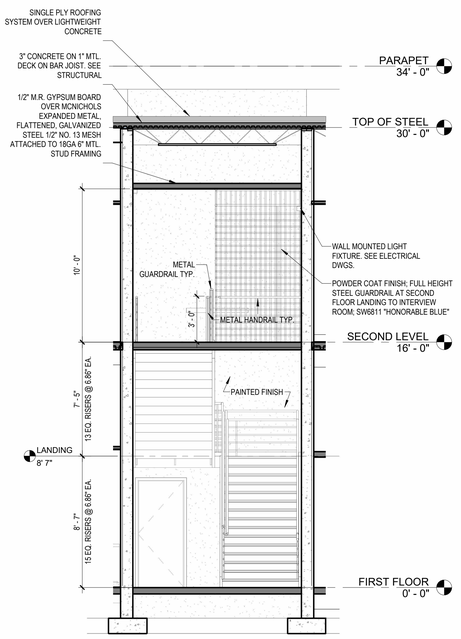

SOUTH STAIR TRANSVERSE SECTION 1/4" = 1'-0" (3)

FILE NAME: Autodesk Docs://_1007657.00 - CORE - City of Riviera Beach D/1007657.00_RBPD_A_R24.rvt
DATE STAMP: 10/24/2025 1:37:56 PM

CLIENT

CITY OF RIVIERA BEACH
1481 West 15 Street
Riviera Beach, FL 33404

ARCHITECT OF RECORD

PGAL, Inc.
791 Park of Commerce Blvd.
Suite 400
Boca Raton, FL 33487
T 561 988 4002
www.pgal.com

CONSTRUCTION MANAGER/BUILDER

CORE CONSTRUCTION
1641 Worthington Rd
West Palm Beach
FL 33409

PUBLIC SAFETY CONSULTANT/ARCHITECT

JL2 ARCHITECTURE INC.
1678 Kingston Road
Longwood, FL
32750

REGISTRATION

Copyright © 2025

NOTE: ELECTRONIC COPIES SHALL HAVE BOTH SEAL AND VERIFIED DIGITAL SIGNATURE WITH DATE TO BE CONSIDERED SIGNED AND SEALED

STATE OF FLORIDA
JOBY L. BALINT
REGISTERED ARCHITECT
AR0016653

JOBY L. BALINT, AIA AR-0016653

DRAWING HISTORY

№	DATE	DESCRIPTION
A	4/4/2025	100% Design Development
B	7/22/2025	50% Construction Documents
D	9/18/2025	90% Construction Documents
E	10/14/2025	90% Construction Documents/Permit Set

CONSULTANT

PROJECT STATUS

90% CONSTRUCTION DOCUMENTS/PERMIT SET

DATE OF ISSUE

10/14/2025

PROJECT NAME

RIVIERA BEACH POLICE DEPARTMENT

PROJECT LOCATION

2121 AVENUE S.
RIVIERA BEACH, FL
33404

PROJECT NUMBER


1007657.00

SHEET TITLE

ENLARGED PLANS AND SECTIONS - STAIR B

SHEET NUMBER


A4.51

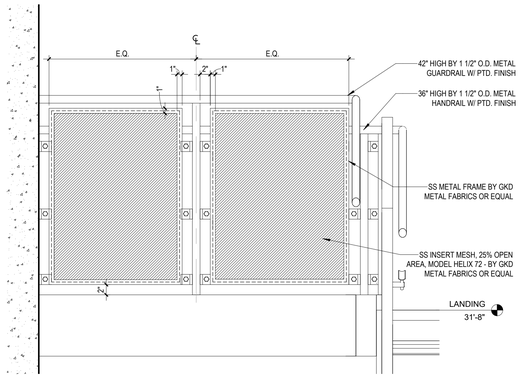


ROOF STAIR LANDING RAIL DETAIL @ STAIR A — 1" = 1'-0" — 15

GENERAL NOTES:


1. STAIR TREADS, LANDINGS AND RAMPS SHALL HAVE SLIP-RESISTANT SURFACES.
2. THE WALKING SURFACE OF TREADS AND LANDING OF STAIRWAY SHALL NOT BE SLOPED STEEPER THAN ONE UNIT VERTICAL IN 48 UNITS HORIZONTAL (2-PERCENT SLOPE) IN ANY DIRECTION
3. GUARDRAILS AND HANDRAILS SHALL HAVE A STRUCTURAL PERFORMANCE AS INDICATED IN THE SPECIFICATIONS SECTION 05521.
4. PROVIDE 43.5" CLEAR BETWEEN GUARD RAILS TO ACCOMMODATE AN OCCUPANT LOAD OF 435.

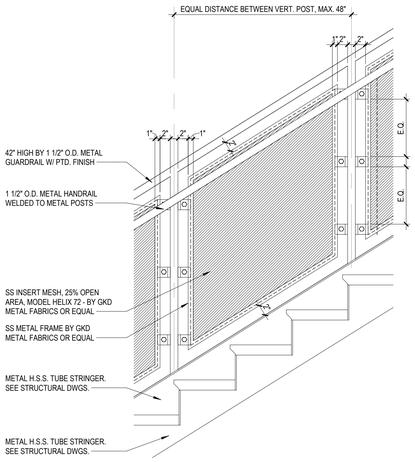


DETAIL - PERFORATED METAL PANEL @ STAIR A — 1" = 1'-0" — 16

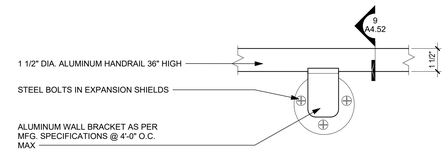


DETAIL @ RAILING MOUNTING BRACKET — 3" = 1'-0" — 8

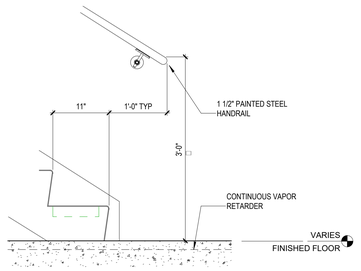


HANDRAIL EXTENSION DETAIL — 1" = 1'-0" — 7

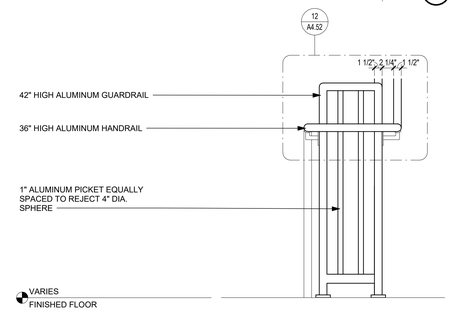


INTERIOR LANDING ELEVATION — 1" = 1'-0" — 6

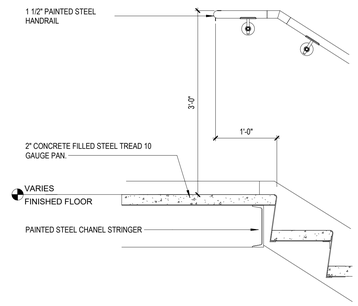


HANDRAIL EXTENSION DETAIL — 1" = 1'-0" — 3

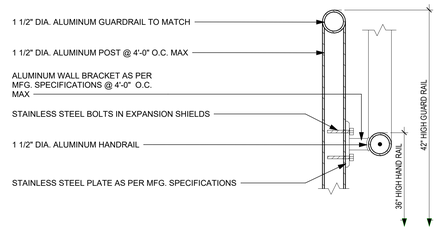


DETAIL @ POST — 3" = 1'-0" — 11

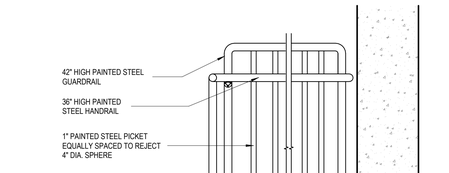


TOP LANDING RAILING DETAIL — 1" = 1'-0" — 5

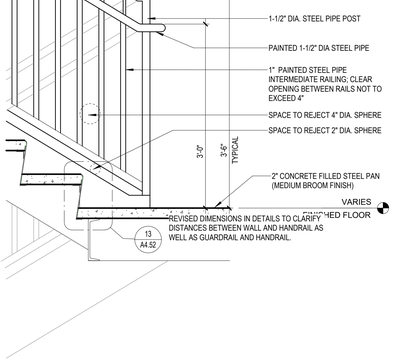


INTERMEDIATE LANDING-RAILING DETAIL — 1" = 1'-0" — 2

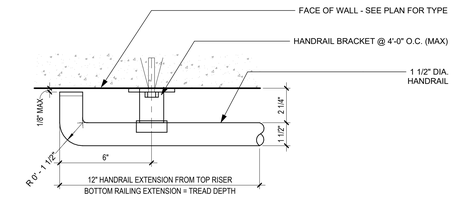


HANDRAIL EXTENSION DETAIL II — 3" = 1'-0" — 14

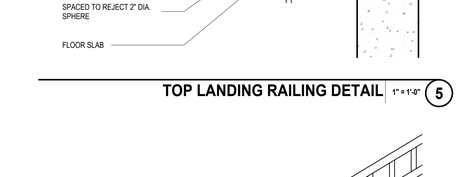

DETAIL @ POST — 3" = 1'-0" — 10

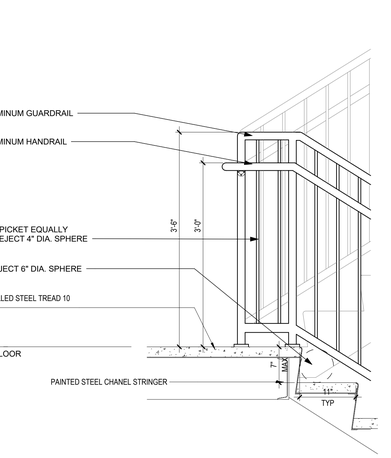


INTERMEDIATE LANDING-RAILING DETAIL — 1" = 1'-0" — 4

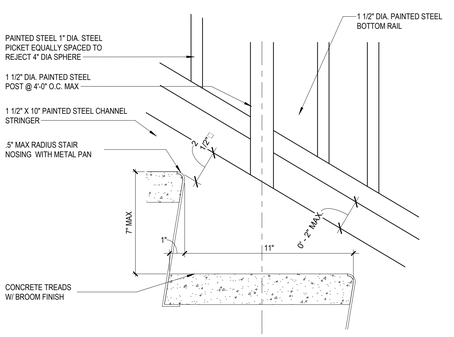


DETAIL @ RAILING SUPPORT — 3" = 1'-0" — 13

INTERMEDIATE LANDING-RAILING DETAIL — 1" = 1'-0" — 1

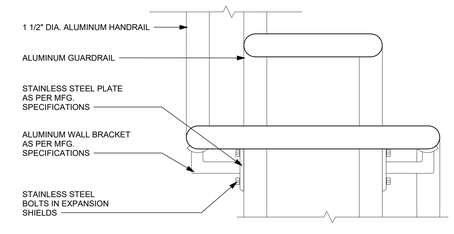

DETAIL @ HORIZONTAL TRANSITION — 3" = 1'-0" — 12

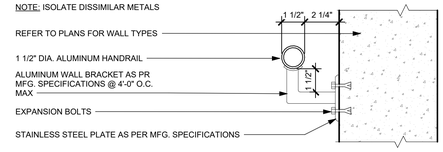

DETAIL @ RAILING MOUNTING BRACKET — 3" = 1'-0" — 9

CLIENT

CITY OF RIVIERA BEACH
1481 West 15 Street
Riviera Beach, FL 33404

ARCHITECT OF RECORD

PGAL, Inc.
791 Park of Commerce Blvd.
Suite 400
Boca Raton, FL 33487
T 561 988 4002
www.pgal.com

CONSTRUCTION MANAGER/BUILDER

CORE CONSTRUCTION
1641 Worthington Rd
West Palm Beach
FL 33409

PUBLIC SAFETY CONSULTANT/ARCHITECT

JL2 ARCHITECTURE INC.
1678 Kingston Road
Longwood, FL
32750

REGISTRATION

Copyright © 2025

JOBY L. BALINT, AIA AR-0016653

NOTE: ELECTRONIC COPIES SHALL HAVE BOTH SEAL AND VERIFIED DIGITAL SIGNATURE WITH DATE TO BE CONSIDERED SIGNED AND SEALED

DRAWING HISTORY

№	DATE	DESCRIPTION
A	4/4/2025	100% Design Development
B	7/22/2025	50% Construction Documents
D	9/18/2025	90% Construction Documents
E	10/14/2025	90% Construction Documents/Permit Set

CONSULTANT

PROJECT STATUS
90% CONSTRUCTION DOCUMENTS/PERMIT SET

DATE OF ISSUE
10/14/2025

PROJECT NAME
RIVIERA BEACH POLICE DEPARTMENT


PROJECT LOCATION
2121 AVENUE S.
RIVIERA BEACH, FL
33404

PROJECT NUMBER
1007657.00


SHEET TITLE
VERTICAL CIRCULATION DETAILS

SHEET NUMBER
A4.52


FILE NAME: Autodesk Docs://1007657.00 - CORE - City of Riviera Beach D/1007657.00_RBPD_A_R24.rvt
DATE STAMP: 10/24/2025 1:38:01 PM

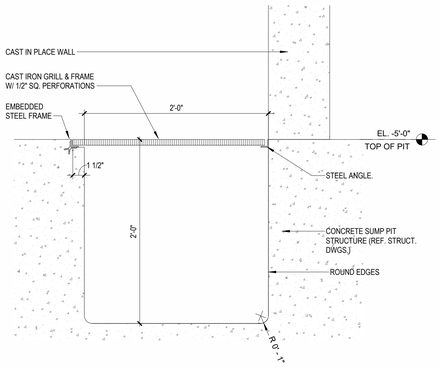


SUMP PIT DETAIL 1 1/2" = 1'-0" (9)

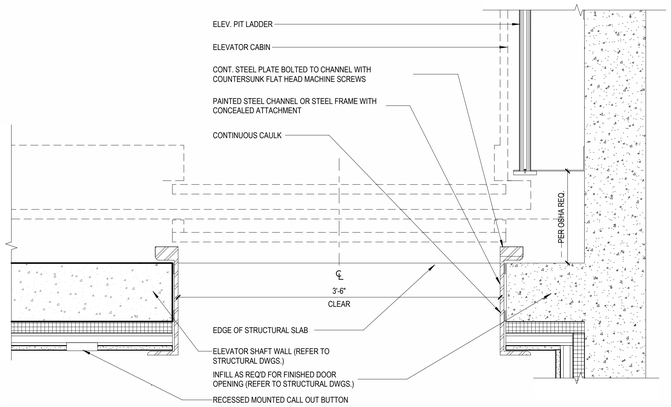

ELEVATOR JAMB DETAIL 1 1/2" = 1'-0" (6)

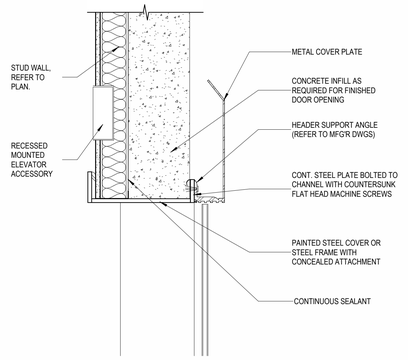


ELEVATOR HEAD DETAIL 1 1/2" = 1'-0" (4)

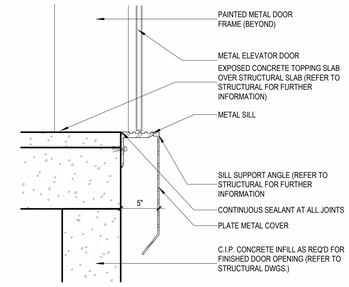


ELEVATOR SILL DETAIL 1 1/2" = 1'-0" (3)

PIT LADDER PLAN 1" = 1'-0" (8)

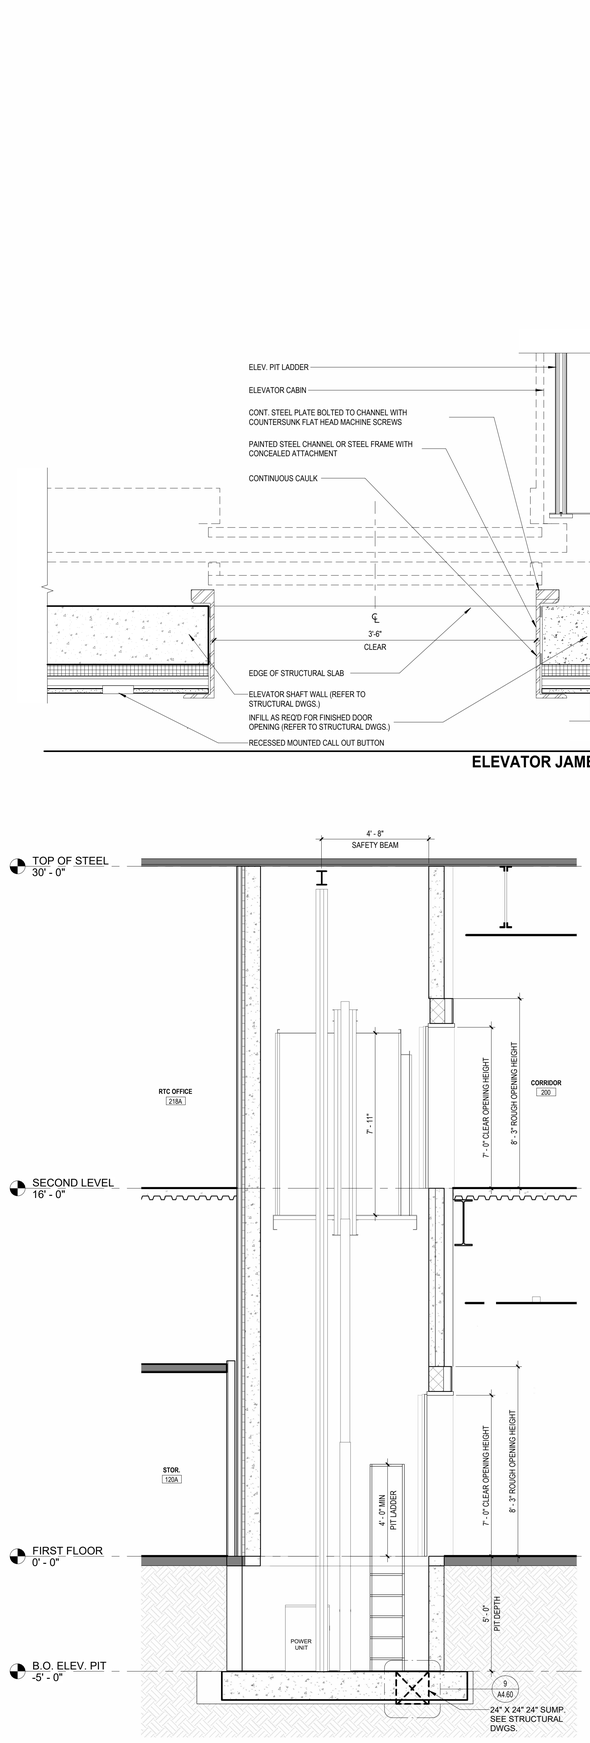


ELEVATOR SECTION 3/8" = 1'-0" (5)


SECOND LEVEL ELEVATOR FLOOR PLAN 3/8" = 1'-0" (2)

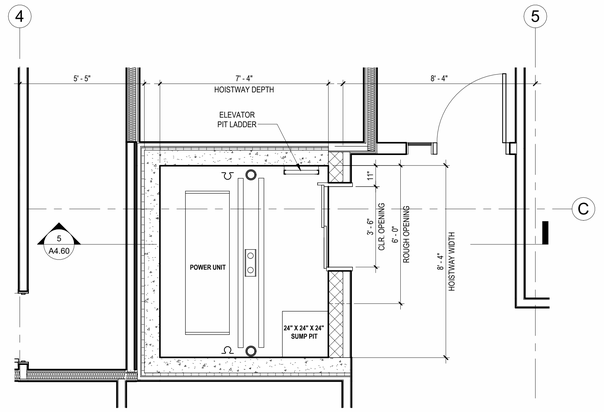

ENLARGED GROUND LEVEL ELEVATOR PLAN 3/8" = 1'-0" (1)

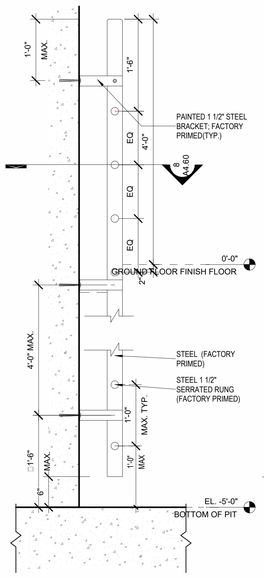

PIT LADDER SECTION 1" = 1'-0" (10)

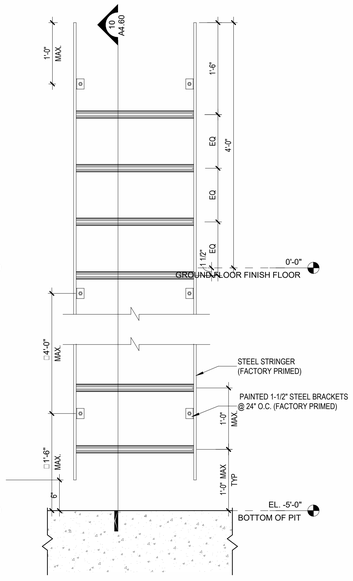

PIT LADDER ELEVATION 1" = 1'-0" (7)

VERTICAL CIRC. NOTES

1. DO NOT SCALE DRAWINGS. CONTACT THE ARCHITECT IN WRITING FOR CLARIFICATIONS OR MISSING DIMENSIONS.
2. CONTRACTOR SHALL NOTIFY THE ARCHITECT OF ANY DISCREPANCY, INACCURACY OR CONFLICTION INFORMATION BEFORE EXECUTION OF WORK.
3. BUILDING FINISH FLOOR ELEVATION IS 0'-0" FOR ARCHITECTURAL COORDINATION.
4. SEE CIVIL DRAWINGS FOR ACTUAL BUILDING DATUM ELEVATIONS.
5. SEE STRUCTURAL, MEP&Fp DRAWINGS FOR ADDITIONAL INFORMATION.
6. ALL CONCEALED BLOCKING SHALL BE NON-COMBUSTIBLE. CONTRACTOR SHALL FIELD COORDINATE LOCATION AND SIZE OF BLOCKING. SEE SHEET A0.10 FOR ADDITIONAL INFORMATION.
7. ELEVATOR BASIS OF DESIGN: TK ELEVATOR; ENDURA MRL HYDRAULIC, 100 FPM; TWIN POST (HOLELESS). PROVIDE CARD ACCESS CONTROLS. SEE SPECIFICATIONS FOR ADDITIONAL INFORMATION.
8. STAIRS AND RAILINGS ARE A DELEGATED ENGINEERED SUBMITTAL BY A QUALIFIED FLORIDA PROFESSIONAL ENGINEER. PROVIDE SIGNED & SEALED SHOP DRAWINGS FOR REVIEW BY THE DESIGN TEAM PRIOR TO BUILDING DEPARTMENT SUBMISSION.
9. ALL INTERIOR STAIRS ARE CONCRETE FILLED METAL PAN TREADS AND LANDINGS.
10. ALL RISERS MUST HAVE A CLOSURE PLATE PER CHAPTER 10 FBC - BUILDING.
11. SEE ENLARGED STAIR PLANS FOR ADDTIONAL DESIGN CRITERIA.
12. INTERIOR STAIR WALLS WILL BE EXPOSED TILT, SKIM COAT IMPERFECTIONS AND PAINT USING A HIGH PERFORMANCE ACRYLIC SYSTEM. SEE PROJECT SPECIFICATIONS.

GRAPHICS:

REFERENCE TYPICAL PLAN LEGEND GRAPHICS ON GENERAL PROJECT INFORMATION SHEET

UP — INDICATES STAIR DIRECTION

BREAK LINE

SECTION CUT

RIGID BOARD INSULATION FILL

CONCRETE FILL

CLIENT

CITY OF RIVIERA BEACH
1481 West 15 Street
Riviera Beach, FL 33404

ARCHITECT OF RECORD

PGAL, Inc.
791 Park of Commerce Blvd.
Suite 400
Boca Raton, FL 33487
T 561 988 4002
www.pgal.com

CONSTRUCTION MANAGER/BUILDER

CORE CONSTRUCTION
1641 Worthington Rd
West Palm Beach
FL 33409

PUBLIC SAFETY CONSULTANT/ARCHITECT

JL2 ARCHITECTURE INC.
1678 Kingston Road
Longwood, FL
32750

REGISTRATION

Copyright © 2025

STATE OF FLORIDA JOBY L. BALINT REGISTERED ARCHITECT AR0016653

JOBY L. BALINT, AIA AR-0016653

NOTE: ELECTRONIC COPIES SHALL HAVE BOTH SEAL AND VERIFIED DIGITAL SIGNATURE WITH DATE TO BE CONSIDERED SIGNED AND SEALED

DRAWING HISTORY

№	DATE	DESCRIPTION
A	4/4/2025	100% Design Development
B	7/22/2025	50% Construction Documents
D	9/18/2025	90% Construction Documents
E	10/14/2025	90% Construction Documents/Permit Set

CONSULTANT

PROJECT STATUS
90% CONSTRUCTION DOCUMENTS/PERMIT SET

DATE OF ISSUE
10/14/2025

PROJECT NAME
RIVIERA BEACH POLICE DEPARTMENT


PROJECT LOCATION
2121 AVENUE S.
RIVIERA BEACH, FL
33404

PROJECT NUMBER
1007657.00


SHEET TITLE
ENLARGED ELEVATOR FLOOR PLANS AND SECTIONS

SHEET NUMBER
A4.60


FILE NAME: Autodesk Docs://. 1007657.00 - CORE - City of Riviera Beach D/1007657.00_RBPD_A_R24.rvt
DATE STAMP: 10/24/2025 1:38:16 PM

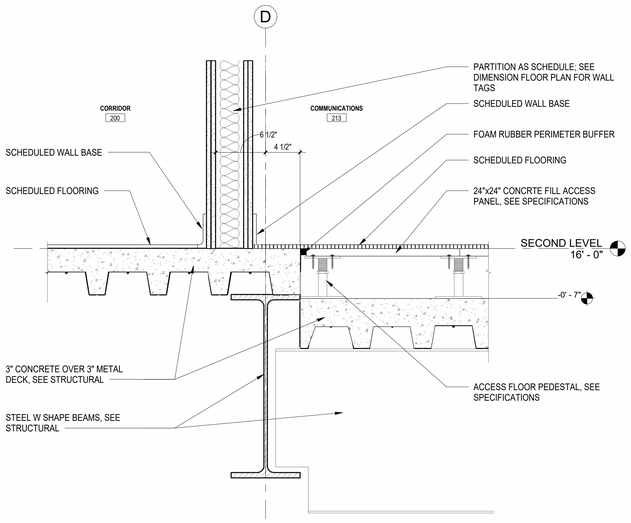

ACCESS FLOORING EDGE DETAIL 1 1/2" = 1'-0" 9

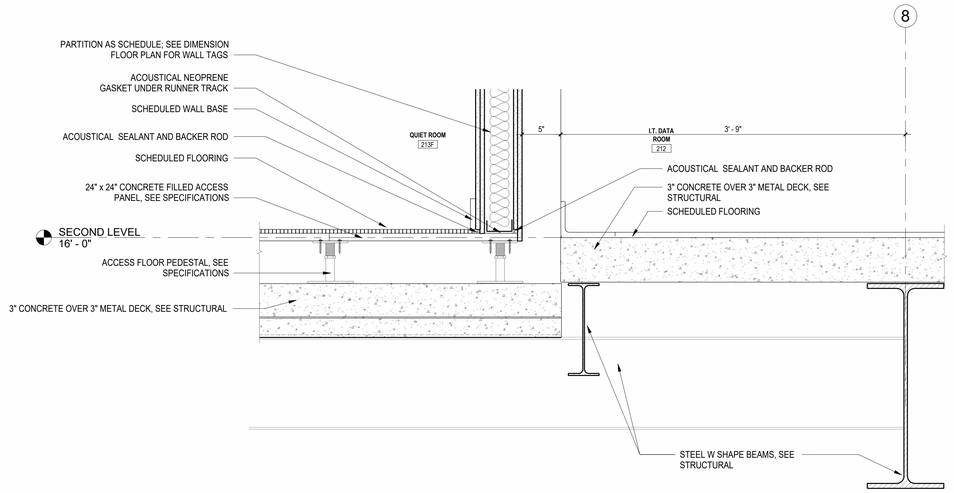

ACCESS FLOORING-PARTITION DETAIL 1 1/2" = 1'-0" 6

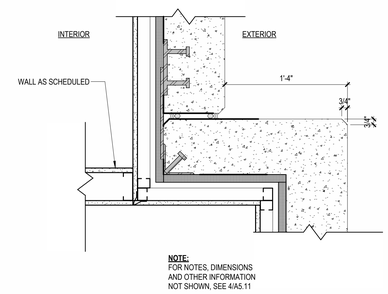


NOTE:
FOR NOTES, DIMENSIONS AND OTHER INFORMATION NOT SHOWN, SEE 4/A5.11

INSIDE CORNER WITH PROJECTION 1 1/2" = 1'-0" 3

ACCESS FLOORING EDGE DETAIL 1 1/2" = 1'-0" 8


ACCESS FLOORING-PARTITION DETAIL 1 1/2" = 1'-0" 5

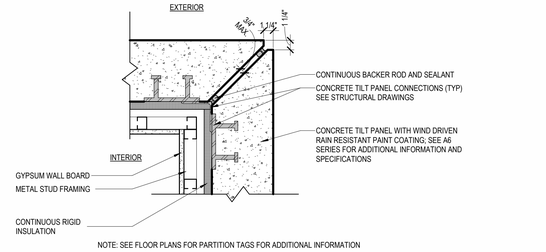


NOTE: SEE FLOOR PLANS FOR PARTITION TAGS FOR ADDITIONAL INFORMATION

TYPICAL PANEL CORNER DETAIL 1 1/2" = 1'-0" 2


ADA SHOWER -THRESHOLD DETAIL 6" = 1'-0" 10

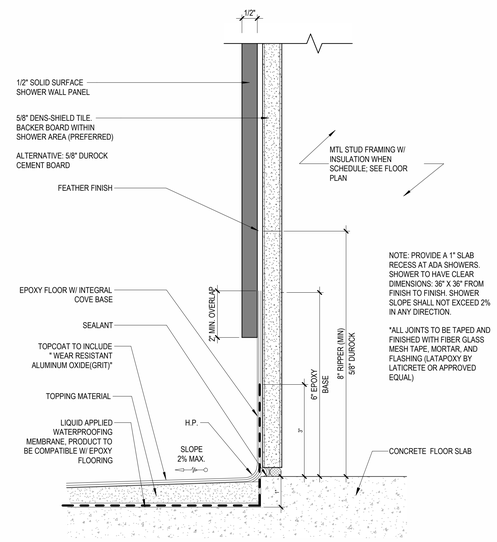

ADA SHOWER DETAIL 6" = 1'-0" 7

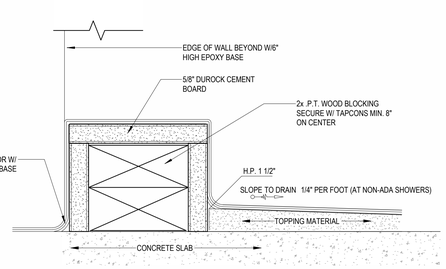

SHOWER EPOXY DETAIL 6" = 1'-0" 4

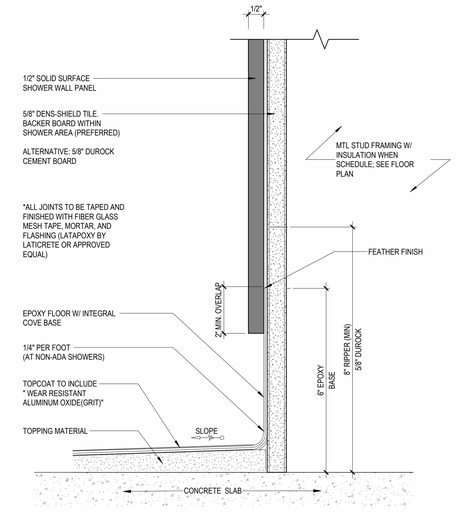

EPOXY SHOWER DETAIL 6" = 1'-0" 1

FILE NAME: Autodesk Docs://1007657.00 - CORE - City of Riviera Beach D/1007657.00_RBPD_A_R24.rvt
DATE STAMP: 10/24/2025 1:38:31 PM

CLIENT

CITY OF RIVIERA BEACH
1481 West 15 Street
Riviera Beach, FL 33404

ARCHITECT OF RECORD

PGAL, Inc.
791 Park of Commerce Blvd.
Suite 400
Boca Raton, FL 33487
T 561 988 4002
www.pgal.com

CONSTRUCTION MANAGER/BUILDER

CORE CONSTRUCTION
1641 Worthington Rd
West Palm Beach
FL 33409

PUBLIC SAFETY CONSULTANT/ARCHITECT

JL2 ARCHITECTURE INC.
1678 Kingston Road
Longwood, FL
32750

REGISTRATION

Copyright © 2025

STATE OF FLORIDA
JOBY L. BALINT
AR0016653
REGISTERED ARCHITECT

JOBY L. BALINT, AIA AR-0016653

NOTE: ELECTRONIC COPIES SHALL HAVE BOTH SEAL AND VERIFIED DIGITAL SIGNATURE WITH DATE TO BE CONSIDERED SIGNED AND SEALED

DRAWING HISTORY

№	DATE	DESCRIPTION
B	7/22/2025	50% Construction Documents
D	9/18/2025	90% Construction Documents
E	10/14/2025	90% Construction Documents/Permit Set

CONSULTANT

PROJECT STATUS
90% CONSTRUCTION DOCUMENTS/PERMIT SET

DATE OF ISSUE
10/14/2025


PROJECT NAME
RIVIERA BEACH POLICE DEPARTMENT

PROJECT LOCATION
2121 AVENUE S.
RIVIERA BEACH, FL
33404


PROJECT NUMBER
1007657.00

SHEET TITLE
PLAN DETAILS


SHEET NUMBER
A5.10

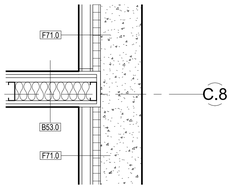


FRAMING DETAIL 1" = 1'-0" 16

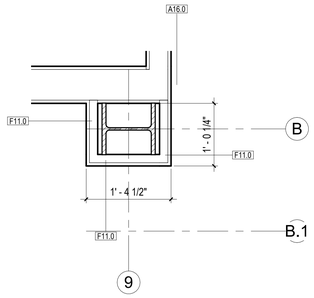


FRAMING DETAIL 1" = 1'-0" 13

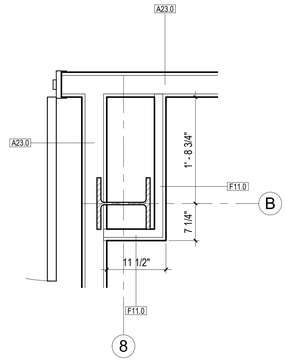


FRAMING DETAIL 1" = 1'-0" 10

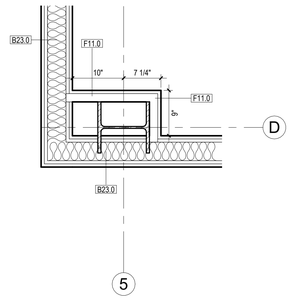


FRAMING DETAIL 1" = 1'-0" 7

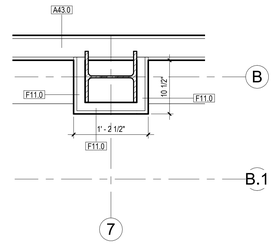


FRAMING DETAIL 1" = 1'-0" 3

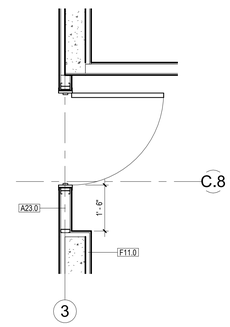


FRAMING DETAIL 1/2" = 1'-0" 4

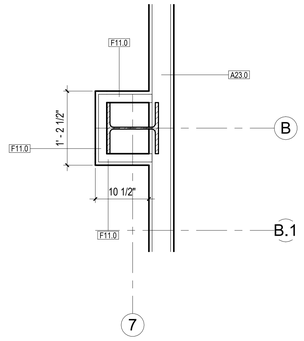


FRAMING DETAIL 1" = 1'-0" 15

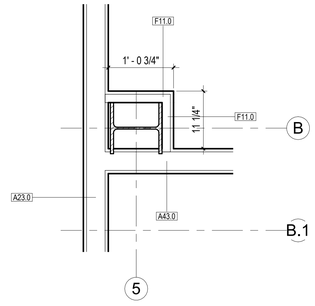


FRAMING DETAIL 1" = 1'-0" 12

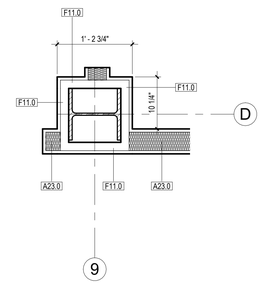


FRAMING DETAIL 1" = 1'-0" 9

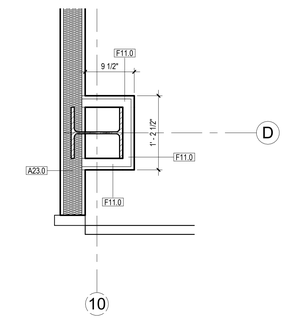


FRAMING DETAIL 1" = 1'-0" 6

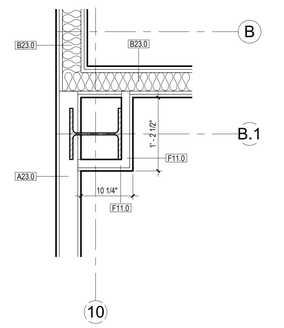


FRAMING DETAIL 1" = 1'-0" 2

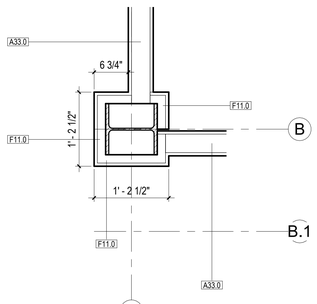


FRAMING DETAIL 1" = 1'-0" 17

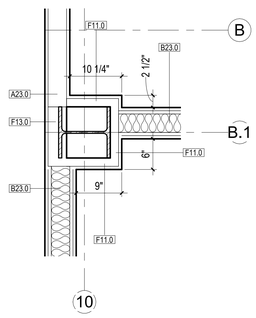


FRAMING DETAIL 1" = 1'-0" 14

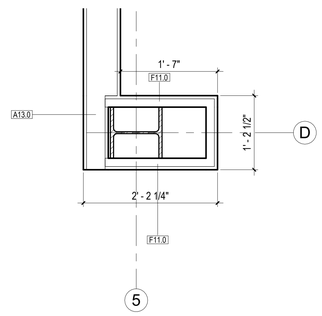


FRAMING DETAIL 1" = 1'-0" 11

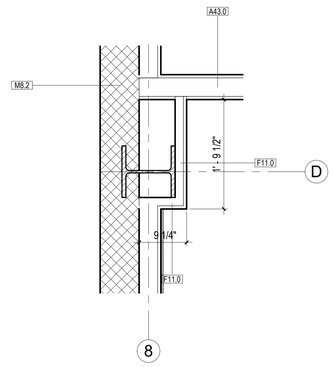

FRAMING DETAIL 1" = 1'-0" 8

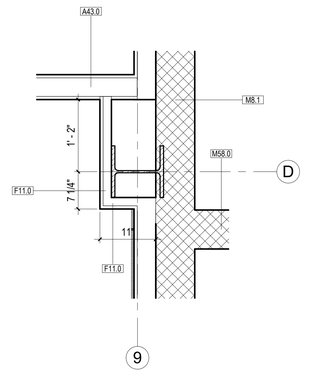

FRAMING DETAIL 1" = 1'-0" 5

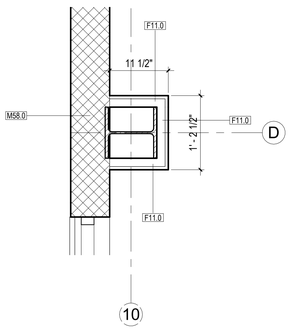

FRAMING DETAIL 1" = 1'-0" 1

FILE NAME: Autodesk Docs://_1007657.00 - CORE - City of Riviera Beach D/1007657.00_RBPD_A_R24.rvt
DATE STAMP: 10/24/2025 1:38:44 PM

CLIENT

CITY OF RIVIERA BEACH
1481 West 15 Street
Riviera Beach, FL 33404

ARCHITECT OF RECORD

PGAL, Inc.
791 Park of Commerce Blvd.
Suite 400
Boca Raton, FL 33487
T 561 988 4002
www.pgal.com

CONSTRUCTION MANAGER/BUILDER

CORE CONSTRUCTION
1641 Worthington Rd
West Palm Beach
FL 33409

PUBLIC SAFETY CONSULTANT/ARCHITECT

JL2 ARCHITECTURE INC.
1678 Kingston Road
Longwood, FL
32750

REGISTRATION

Copyright © 2025

STATE OF FLORIDA
JOBY L. BALINT
AR0016653
REGISTERED ARCHITECT

JOBY L. BALINT, AIA AR-0016653

NOTE: ELECTRONIC COPIES SHALL HAVE BOTH SEAL AND VERIFIED DIGITAL SIGNATURE WITH DATE TO BE CONSIDERED SIGNED AND SEALED

DRAWING HISTORY

№	DATE	DESCRIPTION
B	7/22/2025	50% Construction Documents
D	9/18/2025	90% Construction Documents
E	10/14/2025	90% Construction Documents/Permit Set

CONSULTANT

PROJECT STATUS
90% CONSTRUCTION DOCUMENTS/PERMIT SET

DATE OF ISSUE
10/14/2025


PROJECT NAME
RIVIERA BEACH POLICE DEPARTMENT

PROJECT LOCATION
2121 AVENUE S.
RIVIERA BEACH, FL 33404


PROJECT NUMBER
1007657.00

SHEET TITLE
COLUMN AND FRAMING PLAN DETAILS


SHEET NUMBER
A5.11

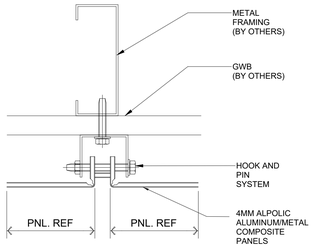

HOOK AND PIN WALL VERTICAL

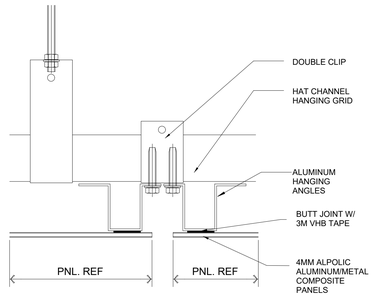


SUSPENDED CEILING

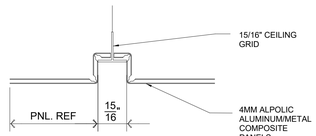


TYPICAL SUSPENDED GRID


LOBBY METAL PANELS DETAILS 6" = 1'-0" 6

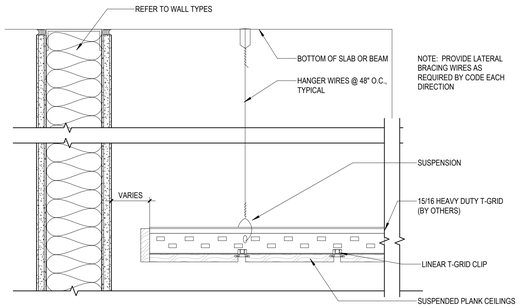


SUSPENDED WOOD PLANK CEILING 3" = 1'-0" 3

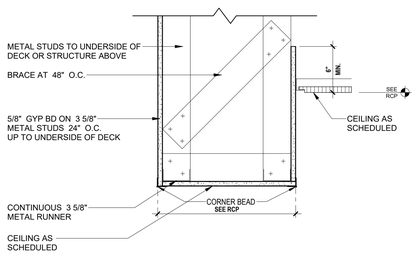


GYPSUM SOFFIT DETAIL. 1 1/2" = 1'-0" 10

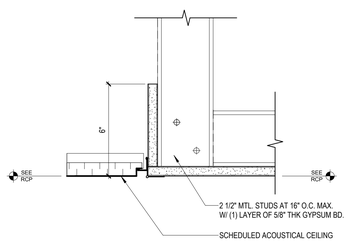


CEILING TRANSITION DETAIL 3" = 1'-0" 9

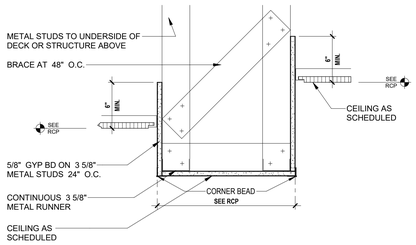


GYPSUM SOFFIT DETAIL 1 1/2" = 1'-0" 8

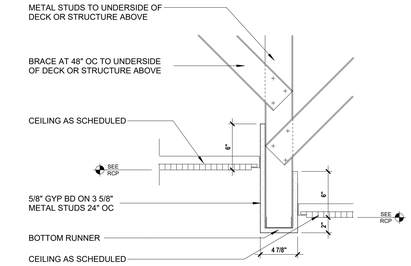


STANDARD GYPSUM CEILING TRANSITION - HEADER 1 1/2" = 1'-0" 5

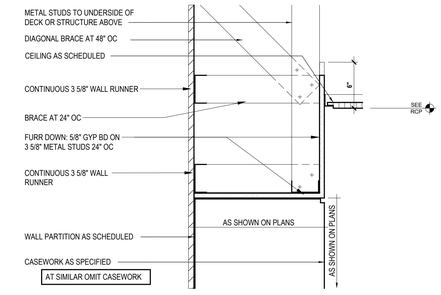


SOFFIT @ MILLWORK 1 1/2" = 1'-0" 2

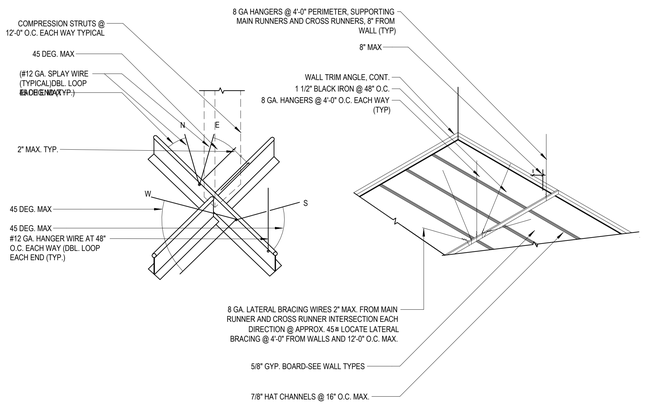

SUSPENDED ACOUSTICAL TILE CEILING 3" = 1'-0" 7

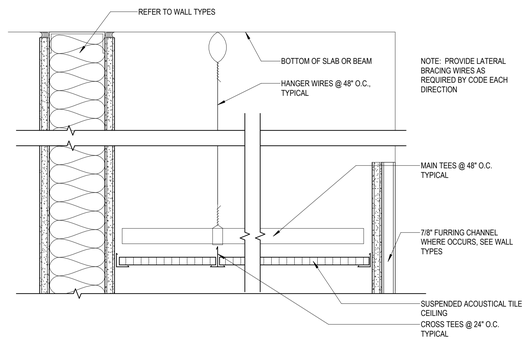

SUSPENDED ACOUSTIC TILE CEILING 3" = 1'-0" 4

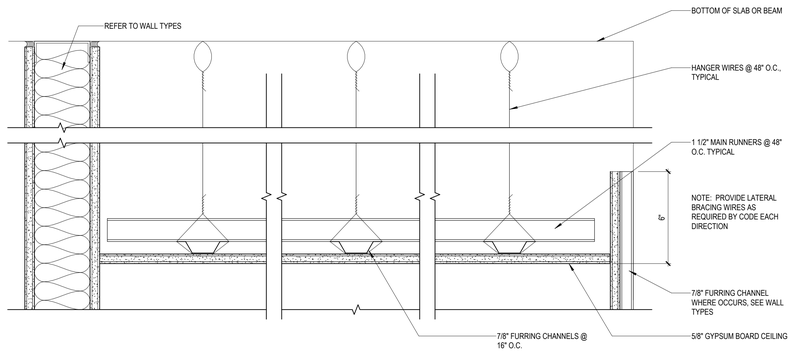

SUSPENDED GYPSUM BOARD CEILING 3" = 1'-0" 1

FILE NAME: Autodesk Docs://. 1007657.00 - CORE - City of Riviera Beach D/1007657.00_RBPD_A_R24.rvt
DATE STAMP: 10/24/2025 1:38:47 PM

CLIENT

CITY OF RIVIERA BEACH
1481 West 15 Street
Riviera Beach, FL 33404

ARCHITECT OF RECORD

PGAL, Inc.
791 Park of Commerce Blvd.
Suite 400
Boca Raton, FL 33487
T 561 988 4002
www.pgal.com

CONSTRUCTION MANAGER/BUILDER

CORE CONSTRUCTION
1641 Worthington Rd
West Palm Beach
FL 33409

PUBLIC SAFETY CONSULTANT/ARCHITECT

JL2 ARCHITECTURE INC.
1678 Kingston Road
Longwood, FL
32750

REGISTRATION

Copyright © 2025

STATE OF FLORIDA JOBY L. BALINT AR0016653 REGISTERED ARCHITECT

JOBY L. BALINT, AIA AR-0016653

NOTE: ELECTRONIC COPIES SHALL HAVE BOTH SEAL AND VERIFIED DIGITAL SIGNATURE WITH DATE TO BE CONSIDERED SIGNED AND SEALED

DRAWING HISTORY

No	DATE	DESCRIPTION
D	9/18/2025	90% Construction Documents

CONSULTANT

PROJECT STATUS
90% CONSTRUCTION DOCUMENTS/PERMIT SET

DATE OF ISSUE
10/14/2025


PROJECT NAME
RIVIERA BEACH POLICE DEPARTMENT

PROJECT LOCATION
2121 AVENUE S.
RIVIERA BEACH, FL 33404


PROJECT NUMBER
1007657.00

SHEET TITLE
CEILING DETAILS


SHEET NUMBER
A5.20

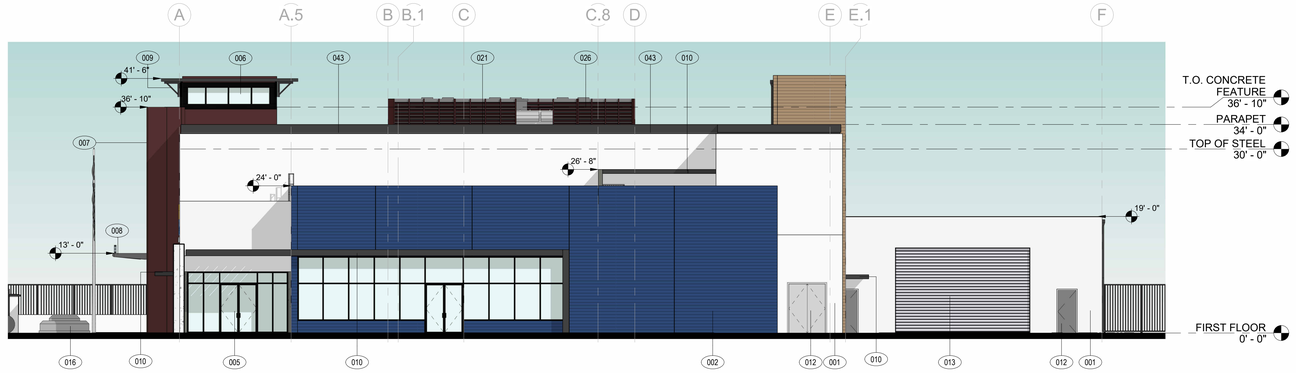

EXTERIOR ELEVATION - NORTH 1" = 10'-0" (4)

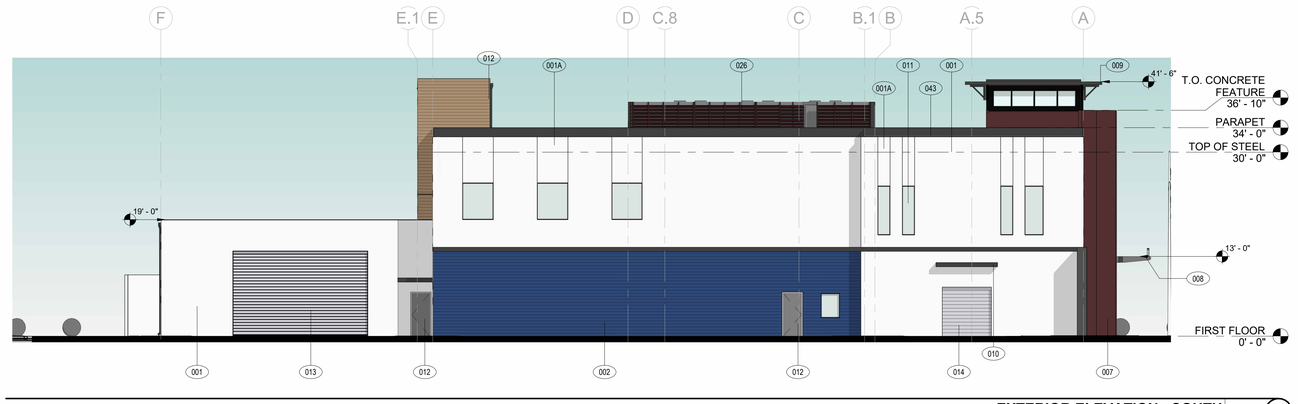

EXTERIOR ELEVATION - SOUTH 1" = 10'-0" (3)

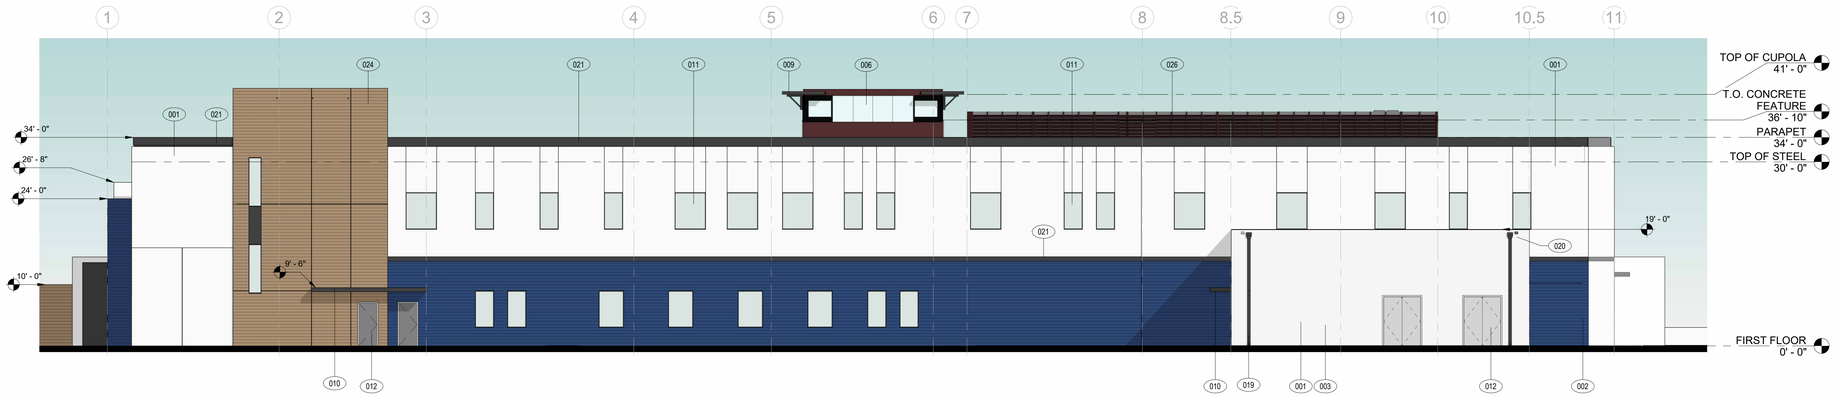

EXTERIOR ELEVATION - WEST 1" = 10'-0" (2)

EXTERIOR ELEVATION - EAST 1" = 10'-0" (1)

EXT. MATERIAL SCHED.

- COLOR A: MAIN EXTERIOR BUILDING SW 7008 ALABASTER
- COLOR B: ACCENT EXTERIOR BUILDING COLOR TEXTURED PAINT FINISH SW 6811 HONORABLE BLUE
- ACCENT TILT PANELS: TBD FORMLINER PATTERN W/ TEXTURED PAINT FINISH. REFER TO SHEET KEYNOTES.
- MATERIAL: COMPOSITE ALUMINUM PANELING - ALPOLIC DBR DARK BRONZE ANODIZED
- SW 7069 IRON ORE REFER TO SHEET KEYNOTES.
- ALUMINUM WINDOW/STOREFRONT FRAME
- EXTERIOR TINTED GLAZING: TINT COLOR TBD

WINDOW-TO-WALL RATIO

FACADE	GLASS SQ.FT.	WALL SQ.FT.	GLAZING %
EAST	1,459	8,887	16%
WEST	700	8,793	8%
SOUTH	228	4,124	6%
NORTH	778	4,124	19%
TOTAL	**3,165**	25,928	**12%**

ELEVATION KEYNOTES

KEYNOTE	DESCRIPTION
001	TILT-UP WALL PTD. FINISH
001A	RECESSED ELEMENT, TILT-UP WALL PTD. FINISH
002	STUCCO OVER CMU W/ 5/8"x1"W PVC "CHANNEL SCREED" REVEAL BY FRY REGLET (OR EQUAL) 6"O.C. STANDARD COLOR: POLICE BLUE/APPLY A.W.V.B. WATERPROOFING BEHIND REVEALS
003	LIGHT TEXTURED STUCCO WITH PVC REVEALS AND PAINT OVER CMU
004	LEVEL E IMPACT RATED CURTAIN WALL SYSTEM; TINTED GLAZING
005	LEVEL E IMPACT RATED ALUMINUM STOREFRONT SYSTEM; TINTED GLAZING
006	GLASS STOREFRONT SYSTEM W/ TINTED DARK GRAY REFLECTIVE PANELS
007	BACKLIT METAL PANEL ENTRY FRAME. INTERIOR FINISH ALPOLIC "QBV ORIENTAL CANE STOCK" HORIZONTAL GRAIN, DRY JOINT
008	CUSTOM METAL CANOPY W/ TOP MOUNTED BACKLIT SIGNAGE
009	PRE-ENGINEERED ALUMINUM CANOPY SYSTEM WITH PVDF 70% RESIN COATING
010	ALUMINUM CANOPY/TRELLIS SYSTEM PREFINISHED BY PEACHTREE SYSTEMS OR EQUAL. COLOR TO MATCH SW 7069 IRON ORE
011	WINDOWS: FIXED, IMPACT-RESISTANT WINDOWS WITH LAMINATED, TINTED GLASS AND ALUMINUM FRAME. RATED LEVEL E IMPACT WITH NOA APPROVAL.
012	EXTERIOR METAL DOOR WITH NOA APPROVAL
012A	EXTERIOR METAL DOOR WITH TRANSOM AND NOA APPROVAL
013	OVERHEAD DOORS PERFORATED STAINLESS STEEL FINISH. SEE DOOR SCHEDULE FOR DETAILS
014	OVERHEAD DOORS STAINLESS STEEL PANEL FINISH. SEE DOOR SCHEDULE FOR DETAILS
015	WALL-MOUNTED PRE-FINISHED ALUMINUM BACK LIT REVERSE CHANNEL LETTERS
016	1 MONUMENT PEDESTAL W/ INTEGRATED LIGHTING AND MARBLE FINISH
019	DOWNSPOUT
020	SCUPPER
021	PAINTED REVEAL
024	HATCH PATTERN DESIGNATES AREA OF TILT PANEL TO BE PROVIDED WITH TEXTURED PAINT FINISH FORMLINER - PATTERN TBD.
026	ROOFTOP VISION BARRIER IN DARK BRONZE FINISH
043	EXTERIOR RATED CONT. LED STRIP ACCENT LIGHTING.

ELEVATION NOTES

1. DO NOT SCALE DRAWINGS, CONTACT THE ARCHITECT IN WRITING FOR CLARIFICATIONS OR MISSING DIMENSIONS.
2. CONTRACTOR SHALL NOTIFY THE ARCHITECT OF ANY DISCREPANCY, INACCURACY OR CONFLICTING INFORMATION IN WRITING BEFORE EXECUTION OF WORK.
3. BUILDING FINISH FLOOR ELEVATION IS 0'-0" FOR ARCHITECTURAL COORDINATION.
4. REFER TO CIVIL DRAWINGS FOR ACTUAL DATUM, FINISH FLOOR ELEVATION.
5. ALL EXTERIOR PENETRATIONS, JOINTS, DOORS AND WINDOWS TO BE SEALED WITH SILICONE SEALANT. COLOR TO MATCH ADJACENT.
6. FINISHES, TRIM, DECORATIVE ELEMENTS ETC. SHALL WRAP ALL ELEVATIONS OF WALLS, ALCOVES, ETC. NOT ALL EXTERIOR WALL RETURNS (ELEVATIONS) MAY NOT BE SHOWN.
7. REFER TO STRUCTURAL DRAWINGS FOR "ALLOWABLE" DESIGN WIND PRESSURES. ALL DOORS, LOUVERS AND WINDOWS TO HAVE CURRENT MIAMI DADE N.O.A. AND FLORIDA PRODUCT APPROVALS.
8. ALL OPENINGS TO BE IMPACT RATED PER LEVEL E REQUIREMENTS FOR CATEGORY IV ESSENTIAL BUILDINGS.
9. ALL TILT PANEL JOINTS TO HAVE CONTINUOUS SEALANT AND BACKER ROD AT BOTH SIDES FROM 6" BELOW ROOF LEVEL TO TOP OF PARAPET. HORIZONTAL JOINT TO HAVE SEALANT AND BACKER ROD. INTERIOR SPACES WITHOUT FINISHES (EXPOSED TILT) TO HAVE CONTINUOUS SEALANT AND BACKER ROD AT BOTH SIDES.

GRAPHIC LEGEND

REFERENCE TYPICAL LEGEND GRAPHICS ON GENERAL PROJECT INFORMATION SHEET

- INDICATES 1/4" PER FOOT SLOPE TO DRAIN AT ROOF OR SLOPE 1:48 IN ANY DIRECTION AT EXTERIOR PLAZA DECK DRAINS
- ##.## — KEYNOTE REFERENCE
- TYP — TYP. - TYPICAL CONDITION
- TYP BEYOND — BEYOND - DESCRIBED CONDITION IS BEYOND A SCREENING CONDITION IN THE FOREGROUND.
- PJ — TILT PANEL JOINT

0 5'-0" 10'-0" 20'-0"

CLIENT

CITY OF RIVIERA BEACH
1481 West 15 Street
Riviera Beach, FL 33404

ARCHITECT OF RECORD

PGAL, Inc.
791 Park of Commerce Blvd.
Suite 400
Boca Raton, FL 33487
T 561 988 4002
www.pgal.com

CONSTRUCTION MANAGER/BUILDER

CORE CONSTRUCTION
1641 Worthington Rd
West Palm Beach
FL 33409

PUBLIC SAFETY CONSULTANT/ARCHITECT

JL2 ARCHITECTURE INC.
1678 Kingston Road
Longwood, FL
32750

REGISTRATION

Copyright © 2025

STATE OF FLORIDA JOBY L. BALINT REGISTERED ARCHITECT AR0016653

JOBY L. BALINT, AIA AR-0016653

NOTE: ELECTRONIC COPIES SHALL HAVE BOTH SEAL AND VERIFIED DIGITAL SIGNATURE WITH DATE TO BE CONSIDERED SIGNED AND SEALED

DRAWING HISTORY

No.	DATE	DESCRIPTION
A	4/4/2025	100% Design Development
1	7/9/2025	Site Plan Resubmission
D	9/18/2025	90% Construction Documents
E	10/14/2025	90% Construction Documents/Permit Set

CONSULTANT

PROJECT STATUS
90% CONSTRUCTION DOCUMENTS/PERMIT SET

DATE OF ISSUE
10/14/2025

PROJECT NAME
RIVIERA BEACH POLICE DEPARTMENT

PROJECT LOCATION
2121 AVENUE S.
RIVIERA BEACH, FL 33404

PROJECT NUMBER
1007657.00

SHEET TITLE
EXTERIOR ELEVATIONS - ADMINISTRATION


THIS SHEET SHALL BE PRINTED IN COLOR

SHEET NUMBER
A6.00


FILE NAME: Autodesk Docs://1007657.00 - CORE - City of Riviera Beach D/1007657.00_RBPD_A_R24.rvt
DATE STAMP: 10/24/2025 1:40:26 PM




BUILDING SECTION 4 1/8" = 1'-0" (4)

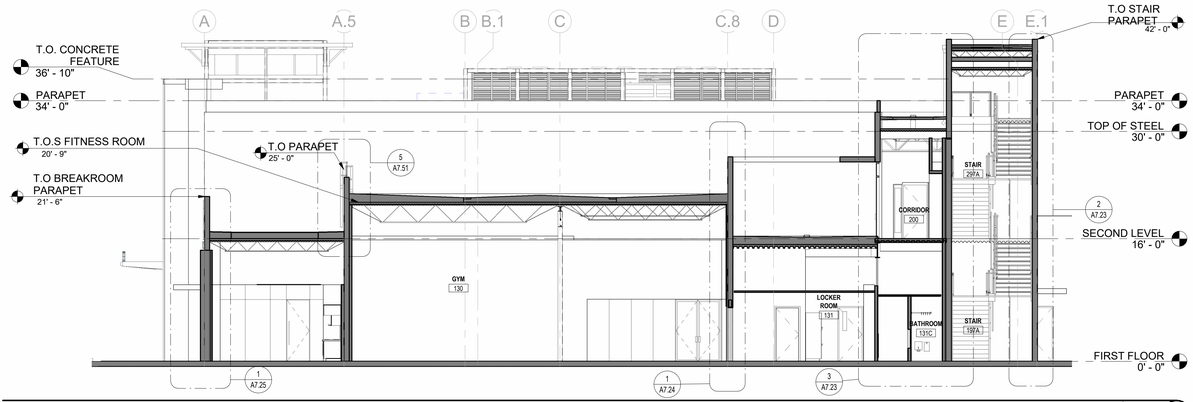

BUILDING SECTION 3 1/8" = 1'-0" (3)

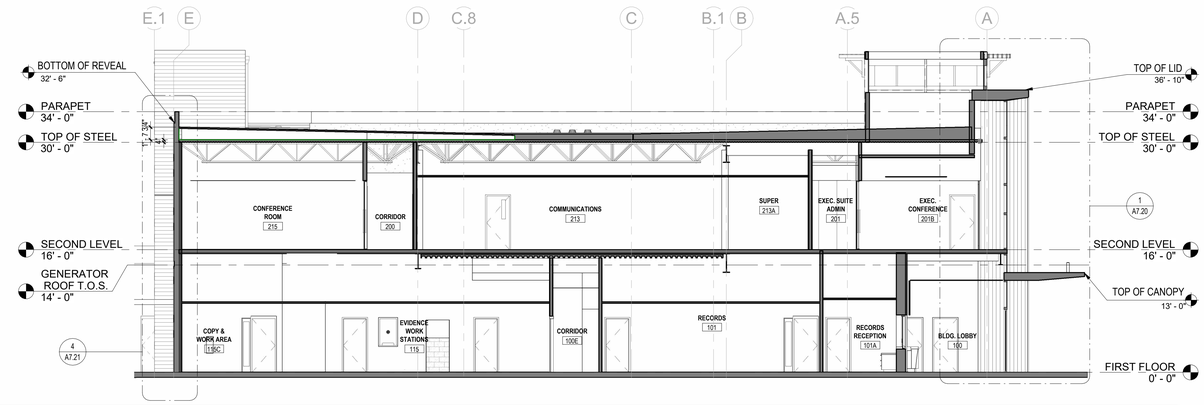

BUILDING SECTION 2 1/8" = 1'-0" (2)

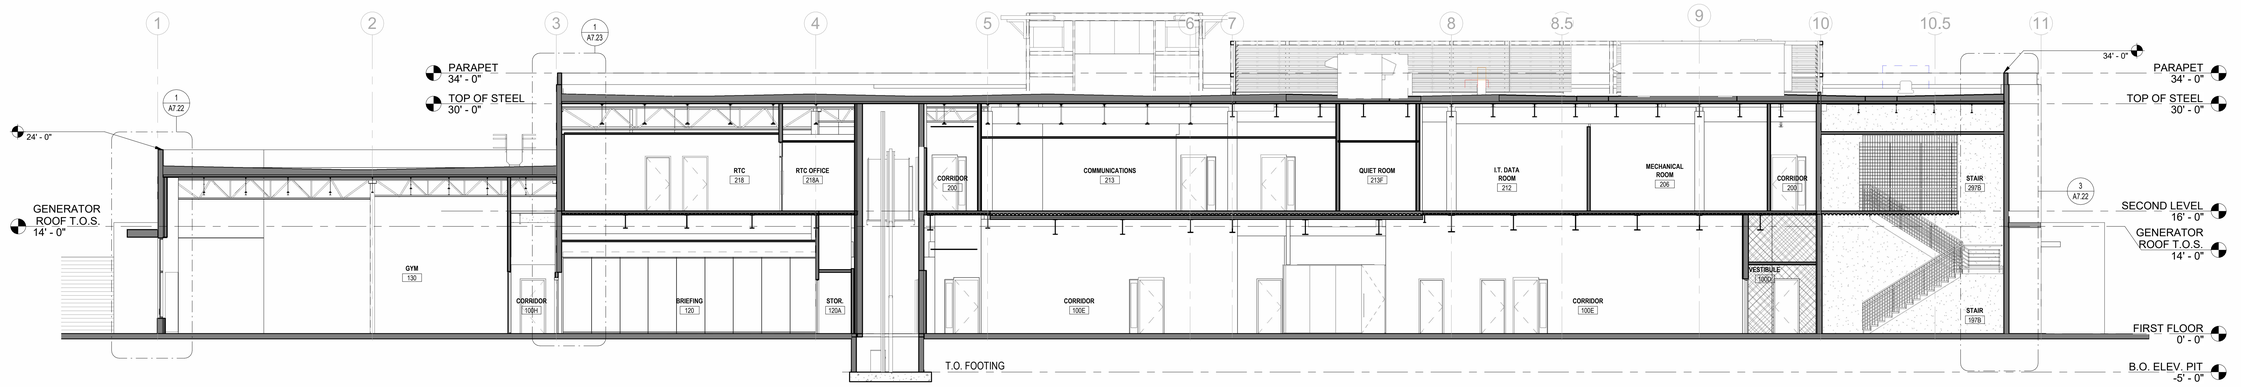


BUILDING SECTION 1 1/8" = 1'-0" (1)

BLDG SECTION NOTES

1. DO NOT SCALE DRAWINGS, CONTACT THE ARCHITECT IN WRITING FOR CLARIFICATIONS OR MISSING DIMENSIONS.
2. CONTRACTOR SHALL NOTIFY THE ARCHITECT OF ANY DISCREPANCY, INACCURACY OR CONFLICTING INFORMATION IN WRITING BEFORE EXECUTION OF WORK.
3. BUILDING FINISH FLOOR ELEVATION IS 0'-0" FOR ARCHITECTURAL COORDINATION.
4. REFER TO CIVIL DRAWINGS FOR ACTUAL DATUM, FINISH FLOOR ELEVATION.
5. REFER TO PROJECT SPECIFICATIONS FOR ADDITIONAL INFORMATION.
6. BUILDING SLAB ON GRADE OVER VAPOR BARRIER "PERMINATOR 15 MIL" BY WR MEADOWS OR EQUAL. ALL JOINTS AND PENETRATIONS TO BE TAPED (SEALED) PER MANUFACTURER'S REQUIREMENTS.
7. REFER TO STRUCTURAL DRAWINGS FOR ADDITIONAL INFORMATION.
8. REFER TO WALL SECTIONS FOR ADDITIONAL INFORMATION.
9. REFER TO SHEET G0.02 "GENERAL PROJECT INFORMATION" FOR GENERAL PROJECT GRAPHICS AND ABBREVIATIONS FOR ADDITIONAL INFORMATION.

KEY PLAN

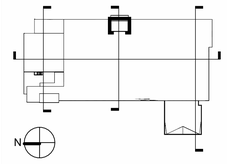

CLIENT

CITY OF RIVIERA BEACH
1481 West 15 Street
Riviera Beach, FL 33404

ARCHITECT OF RECORD

PGAL, Inc.
791 Park of Commerce Blvd.
Suite 400
Boca Raton, FL 33487
T 561 988 4002
www.pgal.com

CONSTRUCTION MANAGER/BUILDER

CORE CONSTRUCTION
1641 Worthington Rd
West Palm Beach
FL 33409

PUBLIC SAFETY CONSULTANT/ARCHITECT

JL2 ARCHITECTURE INC.
1678 Kingston Road
Longwood, FL
32750

REGISTRATION

Copyright © 2025

NOTE: ELECTRONIC COPIES SHALL HAVE BOTH SEAL AND VERIFIED DIGITAL SIGNATURE WITH DATE TO BE CONSIDERED SIGNED AND SEALED

STATE OF FLORIDA
JOBY L. BALINT
AR0016653
REGISTERED ARCHITECT

JOBY L. BALINT, AIA AR-0016653

DRAWING HISTORY

Nr	DATE	DESCRIPTION
A	4/4/2025	100% Design Development
B	7/22/2025	50% Construction Documents
D	9/18/2025	90% Construction Documents
E	10/14/2025	90% Construction Documents/Permit Set

CONSULTANT

PROJECT STATUS

90% CONSTRUCTION DOCUMENTS/PERMIT SET

DATE OF ISSUE

10/14/2025

PROJECT NAME

RIVIERA BEACH POLICE DEPARTMENT

PROJECT LOCATION

2121 AVENUE S.
RIVIERA BEACH, FL
33404

PROJECT NUMBER

1007657.00


SHEET TITLE

BUILDING SECTIONS - ADMIN


SHEET NUMBER

A7.00

FILE NAME: Autodesk Docs://_1007657.00 - CORE - City of Riviera Beach D/1007657.00_RBPD_A_R24.rvt
DATE STAMP: 10/24/2025 1:40:57 PM

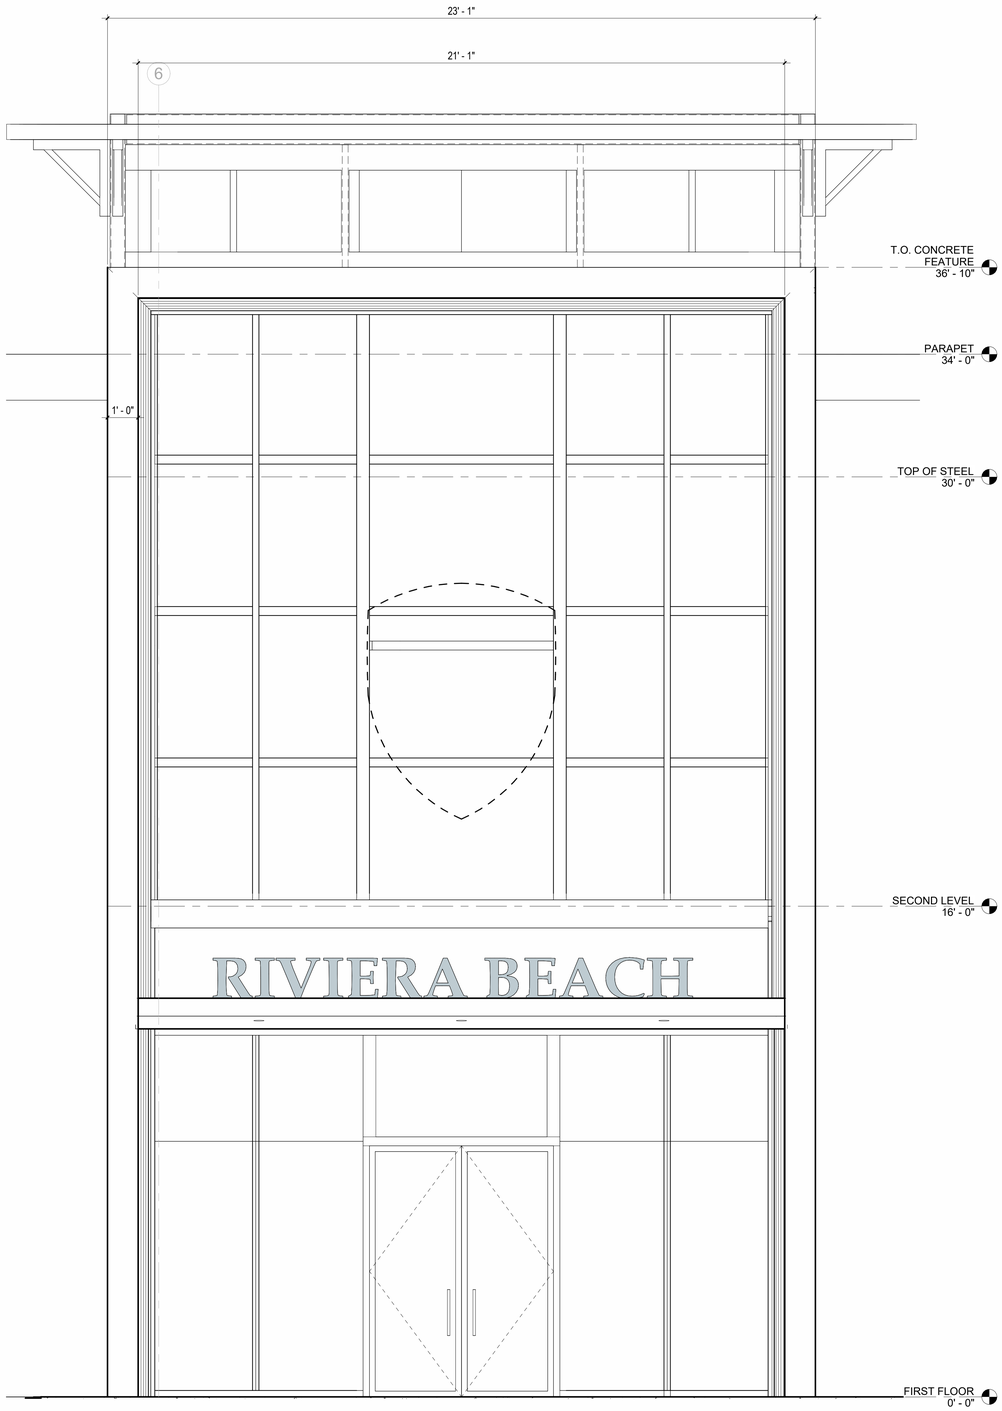

STOREFRONT - ELEVATION 1/2" = 1'-0" (2)

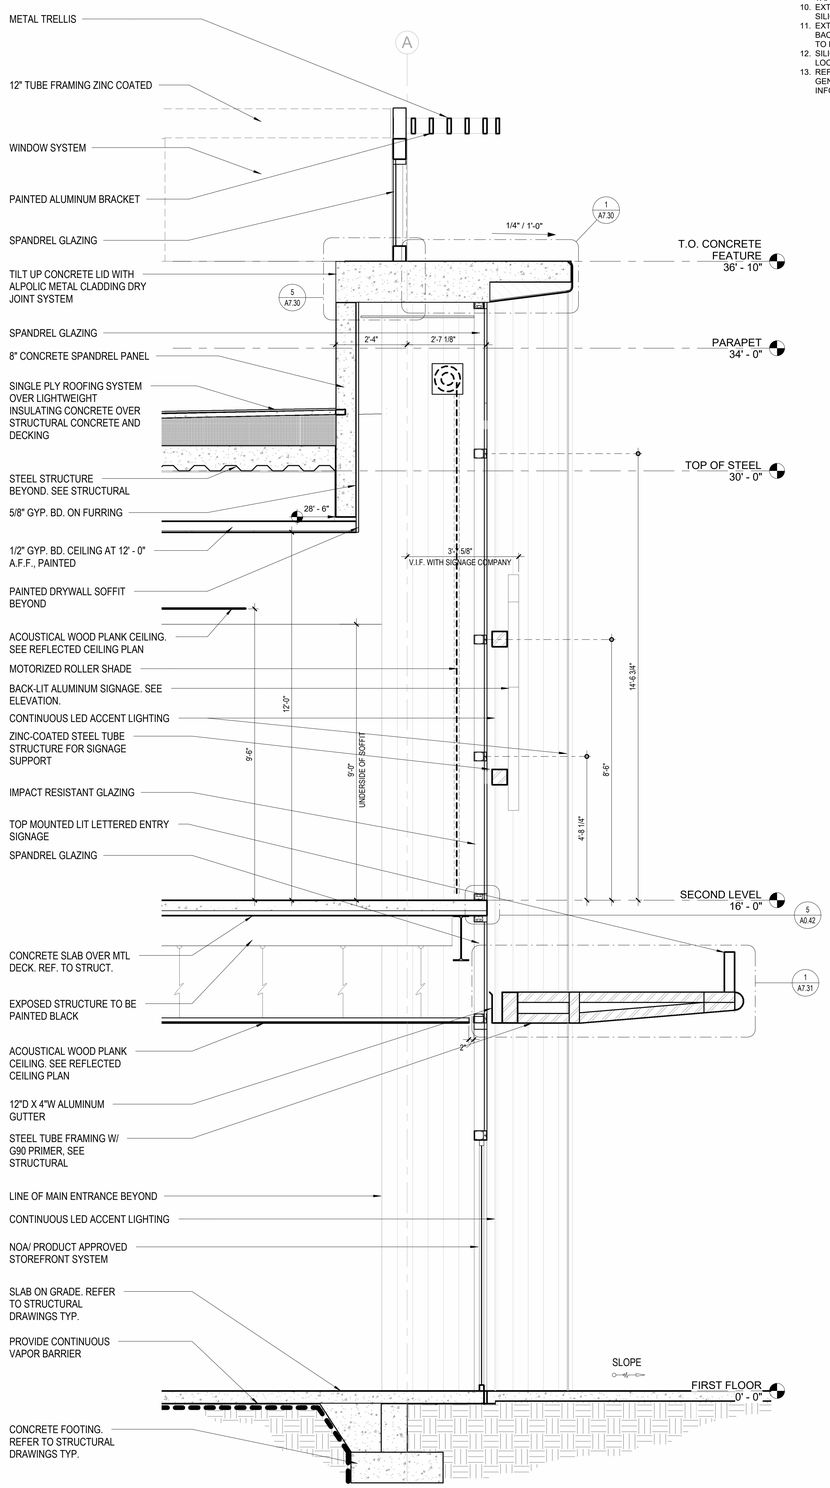

WALL SECTION @ ENTRY 1/2" = 1'-0" (1)

WALL SECTION NOTES

1. DO NOT SCALE DRAWINGS, CONTACT THE ARCHITECT IN WRITING FOR CLARIFICATIONS OR MISSING DIMENSIONS.
2. CONTRACTOR SHALL NOTIFY THE ARCHITECT OF ANY DISCREPANCY, INACCURACY OR CONFLICTING INFORMATION IN WRITING BEFORE EXECUTION OF WORK.
3. BUILDING FINISH FLOOR ELEVATION IS 0'-0" FOR ARCHITECTURAL COORDINATION.
4. REFER TO CIVIL DRAWINGS FOR ACTUAL DATUM, FINISH FLOOR ELEVATION.
5. REFER PROJECT SPECIFICATIONS FOR ADDITIONAL INFORMATION.
6. REFER TO STRUCTURAL DRAWINGS FOR ADDITIONAL INFORMATION.
7. REFER TO EXTERIOR ELEVATIONS FOR ADDITIONAL INFORMATION.
8. REFER TO PARTITION TYPE SCHEDULE FOR ADDITIONAL INFORMATION.
9. BUILDING SLAB ON GRADE OVER VAPOR BARRIER "PERMINATOR 15 MIL" BY WR MEADOWS OR EQUAL. ALL JOINTS AND PENETRATIONS TO BE TAPED (SEALED) PER MANUFACTURER'S REQUIREMENTS.
10. EXTERIOR WALL PENETRATIONS TO BE SEALED WITH BACKER ROD AND SILICONE SEALANT ON INTERIOR SIDE; IN ADDITION TO EXTERIOR SIDE.
11. EXTERIOR WINDOW AND STOREFRONT SYSTEMS TO BE SEALED WITH BACKER ROD AND SILICONE SEALANT ON INTERIOR SIDE; IN ADDITION TO EXTERIOR EXTERIOR SIDE.
12. SILICONE SEALANT COLOR TO BE "ALUMINUM OR GREY" AT CONCEALED LOCATIONS.
13. REFER TO SHEET G0.02 "GENERAL PROJECT INFORMATION" FOR GENERAL PROJECT GRAPHICS AND ABBREVIATIONS FOR ADDITIONAL INFORMATION.

CLIENT

CITY OF RIVIERA BEACH
1481 West 15 Street
Riviera Beach, FL 33404

ARCHITECT OF RECORD

PGAL, Inc.
791 Park of Commerce Blvd.
Suite 400
Boca Raton, FL 33487
T 561 988 4002
www.pgal.com

CONSTRUCTION MANAGER/BUILDER

CORE CONSTRUCTION
1641 Worthington Rd
West Palm Beach
FL 33409

PUBLIC SAFETY CONSULTANT/ARCHITECT

JL2 ARCHITECTURE INC.
1678 Kingston Road
Longwood, FL
32750

REGISTRATION

Copyright © 2025

STATE OF FLORIDA JOBY L. BALINT REGISTERED ARCHITECT AR0016653

JOBY L. BALINT, AIA AR-0016653

NOTE: ELECTRONIC COPIES SHALL HAVE BOTH SEAL AND VERIFIED DIGITAL SIGNATURE WITH DATE TO BE CONSIDERED SIGNED AND SEALED

DRAWING HISTORY

№	DATE	DESCRIPTION
A	4/4/2025	100% Design Development
B	7/22/2025	50% Construction Documents
D	9/18/2025	90% Construction Documents
E	10/14/2025	90% Construction Documents/Permit Set

CONSULTANT

PROJECT STATUS
90% CONSTRUCTION DOCUMENTS/PERMIT SET

DATE OF ISSUE
10/14/2025

PROJECT NAME
RIVIERA BEACH POLICE DEPARTMENT

PROJECT LOCATION
2121 AVENUE S.
RIVIERA BEACH, FL
33404

PROJECT NUMBER
1007657.00


SHEET TITLE
WALL SECTIONS

SHEET NUMBER
A7.20


FILE NAME: Autodesk Docs://. 1007657.00 - CORE - City of Riviera Beach D/1007657.00_RBPD_A_R24.rvt
DATE STAMP: 10/24/2025 1:41:10 PM

WALL SECTION NOTES


1. DO NOT SCALE DRAWINGS, CONTACT THE ARCHITECT IN WRITING FOR CLARIFICATIONS OR MISSING DIMENSIONS.
2. CONTRACTOR SHALL NOTIFY THE ARCHITECT OF ANY DISCREPANCY, INACCURACY OR CONFLICTING INFORMATION IN WRITING BEFORE EXECUTION OF WORK.
3. BUILDING FINISH FLOOR ELEVATION IS 0'-0" FOR ARCHITECTURAL COORDINATION.
4. REFER TO CIVIL DRAWINGS FOR ACTUAL DATUM, FINISH FLOOR ELEVATION.
5. REFER PROJECT SPECIFICATIONS FOR ADDITIONAL INFORMATION.
6. REFER TO STRUCTURAL DRAWINGS FOR ADDITIONAL INFORMATION.
7. REFER TO EXTERIOR ELEVATIONS FOR ADDITIONAL INFORMATION.
8. REFER TO PARTITION TYPE SCHEDULE FOR ADDITIONAL INFORMATION.
9. BUILDING SLAB ON GRADE OVER VAPOR BARRIER "PERMINATOR 15 MIL" BY WR MEADOWS OR EQUAL. ALL JOINTS AND PENETRATIONS TO BE TAPED (SEALED) PER MANUFACTURER'S REQUIREMENTS.
10. EXTERIOR WALL PENETRATIONS TO BE SEALED WITH BACKER ROD AND SILICONE SEALANT ON INTERIOR SIDE; IN ADDITION TO EXTERIOR SIDE.
11. EXTERIOR WINDOW AND STOREFRONT SYSTEMS TO BE SEALED WITH BACKER ROD AND SILICONE SEALANT ON INTERIOR SIDE; IN ADDITION TO EXTERIOR EXTERIOR SIDE.
12. SILICONE SEALANT COLOR TO BE "ALUMINUM OR GREY" AT CONCEALED LOCATIONS.
13. REFER TO SHEET G0.02 "GENERAL PROJECT INFORMATION" FOR GENERAL PROJECT GRAPHICS AND ABBREVIATIONS FOR ADDITIONAL INFORMATION.

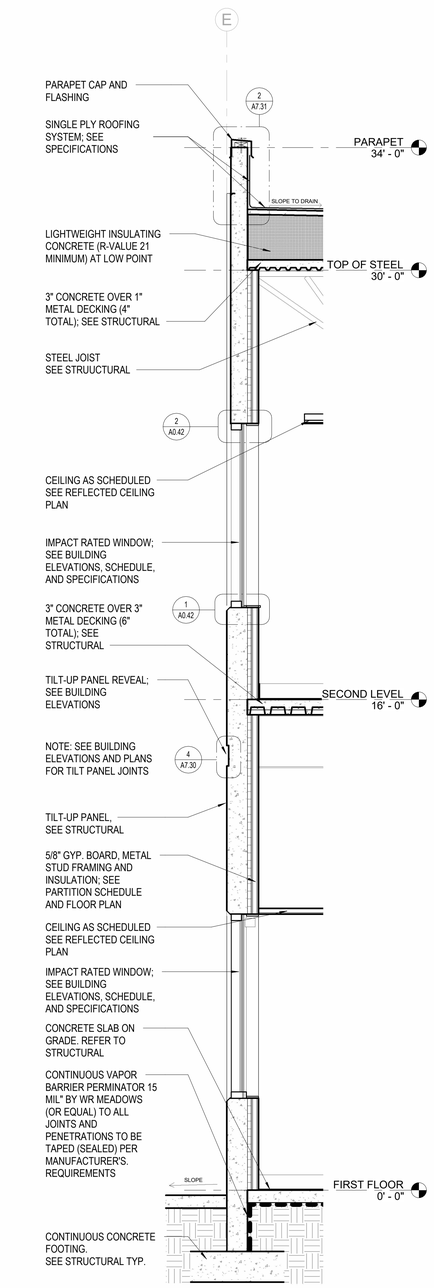


WALL SECTION @ WEST WALL 1/2" = 1'-0" 4

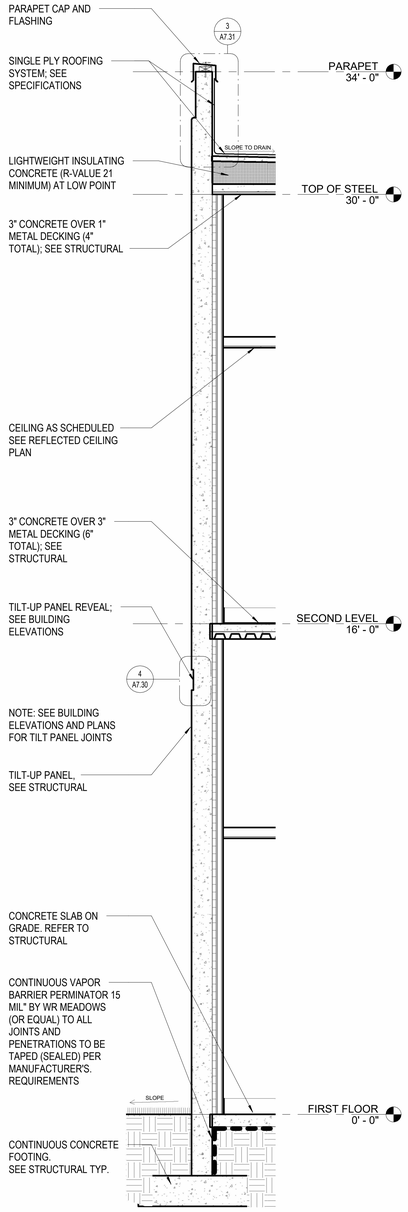

WALL SECTION @ SOUTH EXT WALL 1/2" = 1'-0" 3

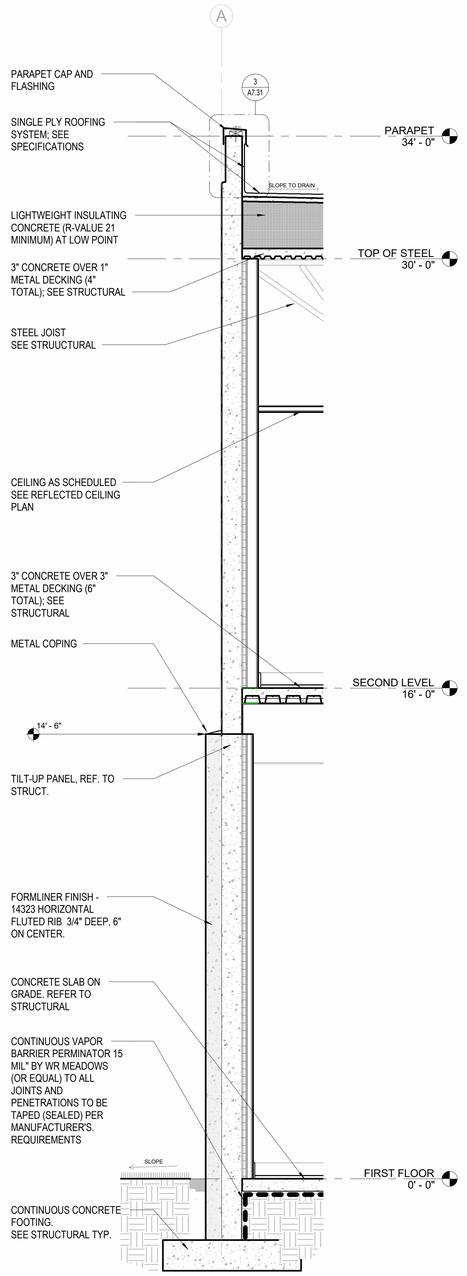

WALL SECTION 1/2" = 1'-0" 2

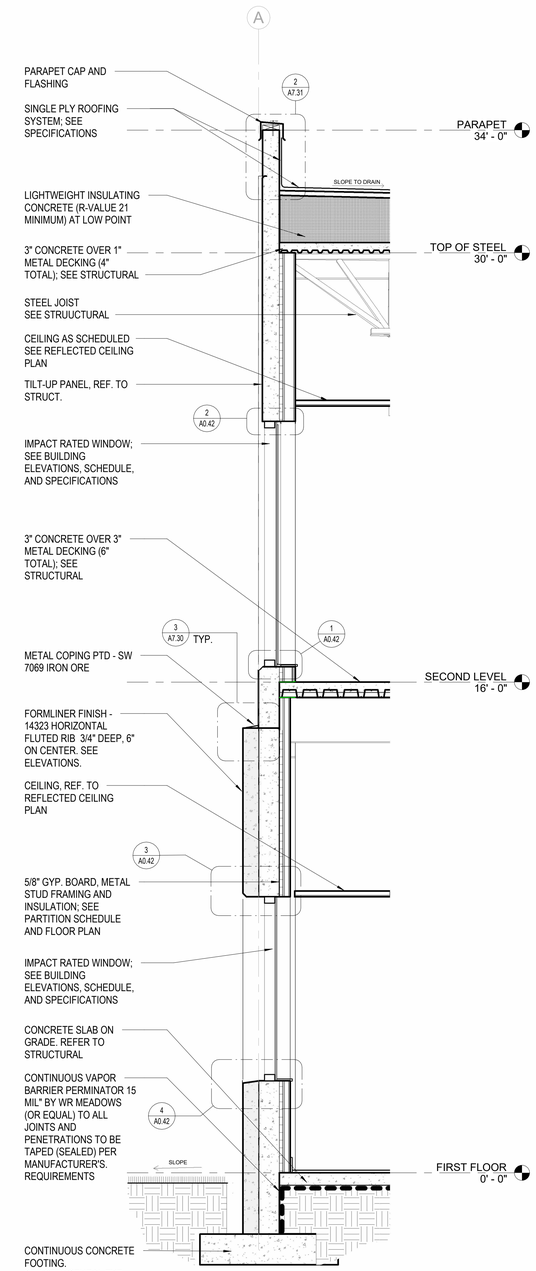

WALL SECTION 1/2" = 1'-0" 1

CLIENT

CITY OF RIVIERA BEACH
1481 West 15 Street
Riviera Beach, FL 33404

ARCHITECT OF RECORD

PGAL, Inc.
791 Park of Commerce Blvd.
Suite 400
Boca Raton, FL 33487
T 561 988 4002
www.pgal.com

CONSTRUCTION MANAGER/BUILDER

CORE CONSTRUCTION
1641 Worthington Rd
West Palm Beach
FL 33409

PUBLIC SAFETY CONSULTANT/ARCHITECT

JL2 ARCHITECTURE INC.
1678 Kingston Road
Longwood, FL
32750

REGISTRATION

Copyright © 2025

STATE OF FLORIDA
JOBY L. BALINT
REGISTERED ARCHITECT
AR0016653

JOBY L. BALINT, AIA AR-0016653

NOTE: ELECTRONIC COPIES SHALL HAVE BOTH SEAL AND VERIFIED DIGITAL SIGNATURE WITH DATE TO BE CONSIDERED SIGNED AND SEALED

DRAWING HISTORY

No	DATE	DESCRIPTION
A	4/4/2025	100% Design Development
B	7/22/2025	50% Construction Documents
D	9/18/2025	90% Construction Documents
E	10/14/2025	90% Construction Documents/Permit Set

CONSULTANT

PROJECT STATUS
90% CONSTRUCTION DOCUMENTS/PERMIT SET

DATE OF ISSUE
10/14/2025

PROJECT NAME
RIVIERA BEACH POLICE DEPARTMENT

PROJECT LOCATION
2121 AVENUE S.
RIVIERA BEACH, FL
33404

PROJECT NUMBER
1007657.00


SHEET TITLE
WALL SECTIONS

SHEET NUMBER
A7.21


FILE NAME: Autodesk Docs://_1007657.00 - CORE - City of Riviera Beach D/1007657.00_RBPD_A_R24.rvt
DATE STAMP: 10/24/2025 1:41:27 PM

WALL SECTION NOTES


1. DO NOT SCALE DRAWINGS, CONTACT THE ARCHITECT IN WRITING FOR CLARIFICATIONS OR MISSING DIMENSIONS.
2. CONTRACTOR SHALL NOTIFY THE ARCHITECT OF ANY DISCREPANCY, INACCURACY OR CONFLICTING INFORMATION IN WRITING BEFORE EXECUTION OF WORK.
3. BUILDING FINISH FLOOR ELEVATION IS 0'-0" FOR ARCHITECTURAL COORDINATION.
4. REFER TO CIVIL DRAWINGS FOR ACTUAL DATUM, FINISH FLOOR ELEVATION.
5. REFER PROJECT SPECIFICATIONS FOR ADDITIONAL INFORMATION.
6. REFER TO STRUCTURAL DRAWINGS FOR ADDITIONAL INFORMATION.
7. REFER TO EXTERIOR ELEVATIONS FOR ADDITIONAL INFORMATION.
8. REFER TO PARTITION TYPE SCHEDULE FOR ADDITIONAL INFORMATION.
9. BUILDING SLAB ON GRADE OVER VAPOR BARRIER "PERMINATOR 15 MIL" BY WR MEADOWS OR EQUAL. ALL JOINTS AND PENETRATIONS TO BE TAPED (SEALED) PER MANUFACTURER'S REQUIREMENTS.
10. EXTERIOR WALL PENETRATIONS TO BE SEALED WITH BACKER ROD AND SILICONE SEALANT ON INTERIOR SIDE; IN ADDITION TO EXTERIOR SIDE.
11. EXTERIOR WINDOW AND STOREFRONT SYSTEMS TO BE SEALED WITH BACKER ROD AND SILICONE SEALANT ON INTERIOR SIDE; IN ADDITION TO EXTERIOR EXTERIOR SIDE.
12. SILICONE SEALANT COLOR TO BE "ALUMINUM OR GREY" AT CONCEALED LOCATIONS.
13. REFER TO SHEET G0.02 "GENERAL PROJECT INFORMATION" FOR GENERAL PROJECT GRAPHICS AND ABBREVIATIONS FOR ADDITIONAL INFORMATION.

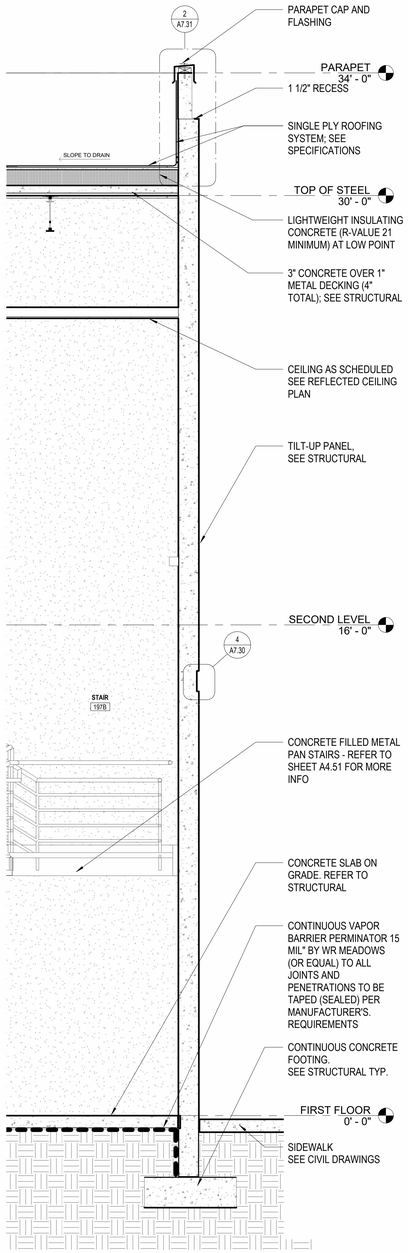

WALL SECTION @ SOUTH STAIR 1/2" = 1'-0" (3)

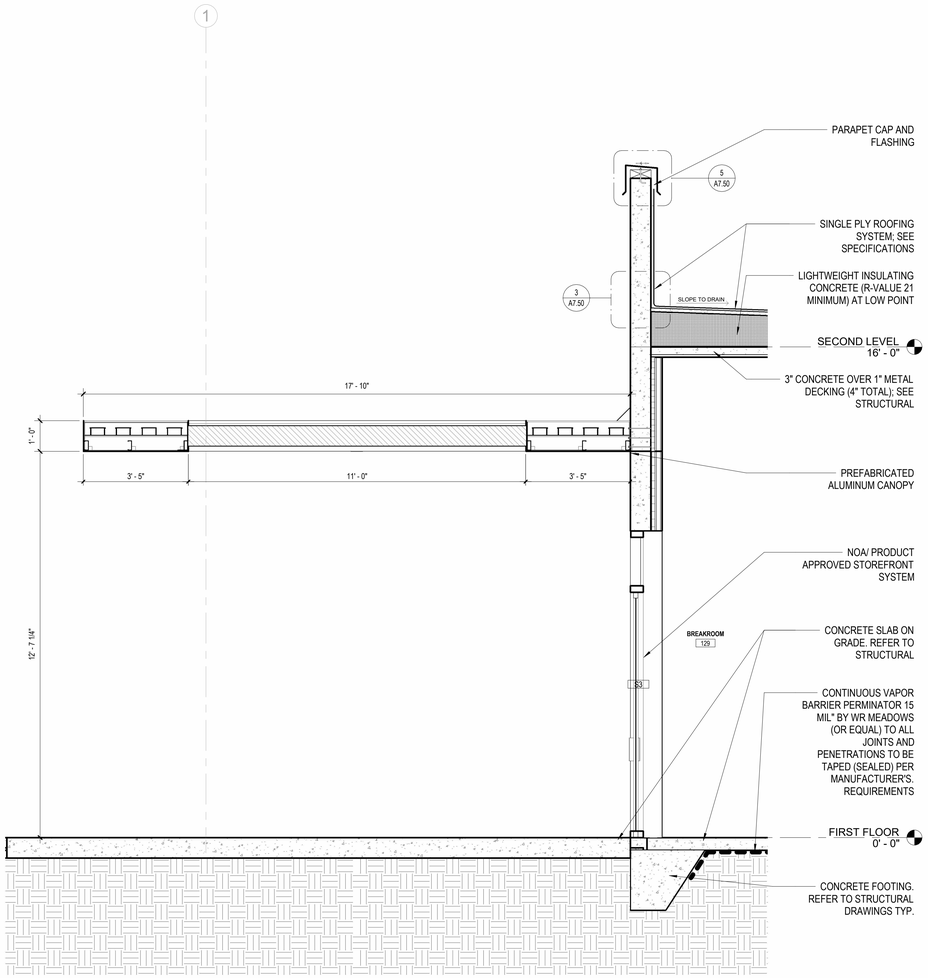

WALL SECTION @ FIRST FLOOR BREAKROOM 1/2" = 1'-0" (2)

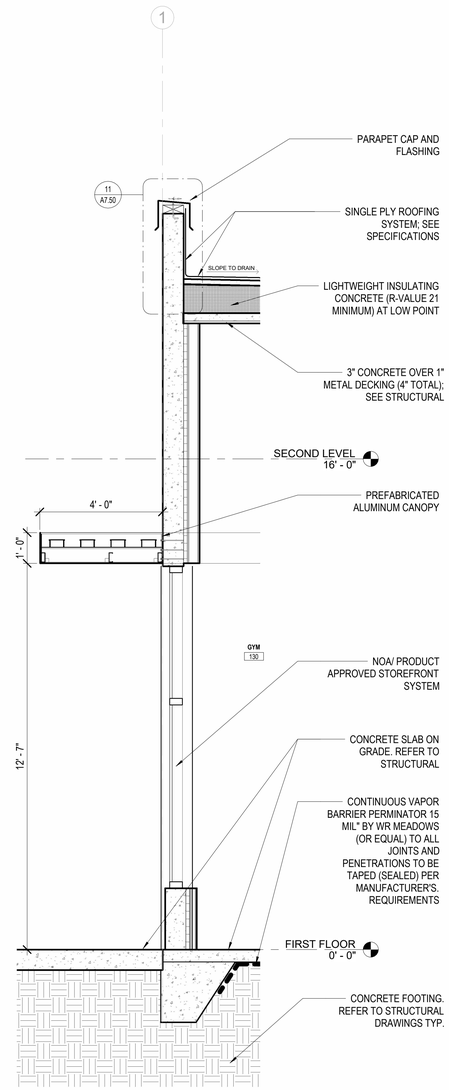

WALL SECTION @ GYM STOREFRONT 1/2" = 1'-0" (1)

CLIENT

CITY OF RIVIERA BEACH
1481 West 15 Street
Riviera Beach, FL 33404

ARCHITECT OF RECORD

PGAL, Inc.
791 Park of Commerce Blvd.
Suite 400
Boca Raton, FL 33487
T 561 988 4002
www.pgal.com

CONSTRUCTION MANAGER/BUILDER

CORE CONSTRUCTION
1641 Worthington Rd
West Palm Beach
FL 33409

PUBLIC SAFETY CONSULTANT/ARCHITECT

JL2 ARCHITECTURE INC.
1678 Kingston Road
Longwood, FL
32750

REGISTRATION

Copyright © 2025

STATE OF FLORIDA
JOBY L. BALINT
AR0016653
REGISTERED ARCHITECT

JOBY L. BALINT, AIA AR-0016653

NOTE: ELECTRONIC COPIES SHALL HAVE BOTH SEAL AND VERIFIED DIGITAL SIGNATURE WITH DATE TO BE CONSIDERED SIGNED AND SEALED

DRAWING HISTORY

№	DATE	DESCRIPTION
A	4/4/2025	100% Design Development
B	7/22/2025	50% Construction Documents
D	9/18/2025	90% Construction Documents
E	10/14/2025	90% Construction Documents/Permit Set

CONSULTANT

PROJECT STATUS
90% CONSTRUCTION DOCUMENTS/PERMIT SET

DATE OF ISSUE
10/14/2025

PROJECT NAME
RIVIERA BEACH POLICE DEPARTMENT

PROJECT LOCATION
2121 AVENUE S.
RIVIERA BEACH, FL 33404

PROJECT NUMBER
1007657.00


SHEET TITLE
WALL SECTIONS

SHEET NUMBER
A7.22


FILE NAME: Autodesk Docs://_1007657.00 - CORE - City of Riviera Beach D/1007657.00_RBPD_A_R24.rvt
DATE STAMP: 10/24/2025 1:41:40 PM

WALL SECTION NOTES


1. DO NOT SCALE DRAWINGS, CONTACT THE ARCHITECT IN WRITING FOR CLARIFICATIONS OR MISSING DIMENSIONS.
2. CONTRACTOR SHALL NOTIFY THE ARCHITECT OF ANY DISCREPANCY, INACCURACY OR CONFLICTING INFORMATION IN WRITING BEFORE EXECUTION OF WORK.
3. BUILDING FINISH FLOOR ELEVATION IS 0'-0" FOR ARCHITECTURAL COORDINATION.
4. REFER TO CIVIL DRAWINGS FOR ACTUAL DATUM, FINISH FLOOR ELEVATION.
5. REFER PROJECT SPECIFICATIONS FOR ADDITIONAL INFORMATION.
6. REFER TO STRUCTURAL DRAWINGS FOR ADDITIONAL INFORMATION.
7. REFER TO EXTERIOR ELEVATIONS FOR ADDITIONAL INFORMATION.
8. REFER TO PARTITION TYPE SCHEDULE FOR ADDITIONAL INFORMATION.
9. BUILDING SLAB ON GRADE OVER VAPOR BARRIER "PERMINATOR 15 MIL" BY WR MEADOWS OR EQUAL. ALL JOINTS AND PENETRATIONS TO BE TAPED (SEALED) PER MANUFACTURER'S REQUIREMENTS.
10. EXTERIOR WALL PENETRATIONS TO BE SEALED WITH BACKER ROD AND SILICONE SEALANT ON INTERIOR SIDE; IN ADDITION TO EXTERIOR SIDE.
11. EXTERIOR WINDOW AND STOREFRONT SYSTEMS TO BE SEALED WITH BACKER ROD AND SILICONE SEALANT ON INTERIOR SIDE; IN ADDITION TO EXTERIOR EXTERIOR SIDE.
12. SILICONE SEALANT COLOR TO BE "ALUMINUM OR GREY" AT CONCEALED LOCATIONS.
13. REFER TO SHEET G0.02 "GENERAL PROJECT INFORMATION" FOR GENERAL PROJECT GRAPHICS AND ABBREVIATIONS FOR ADDITIONAL INFORMATION.

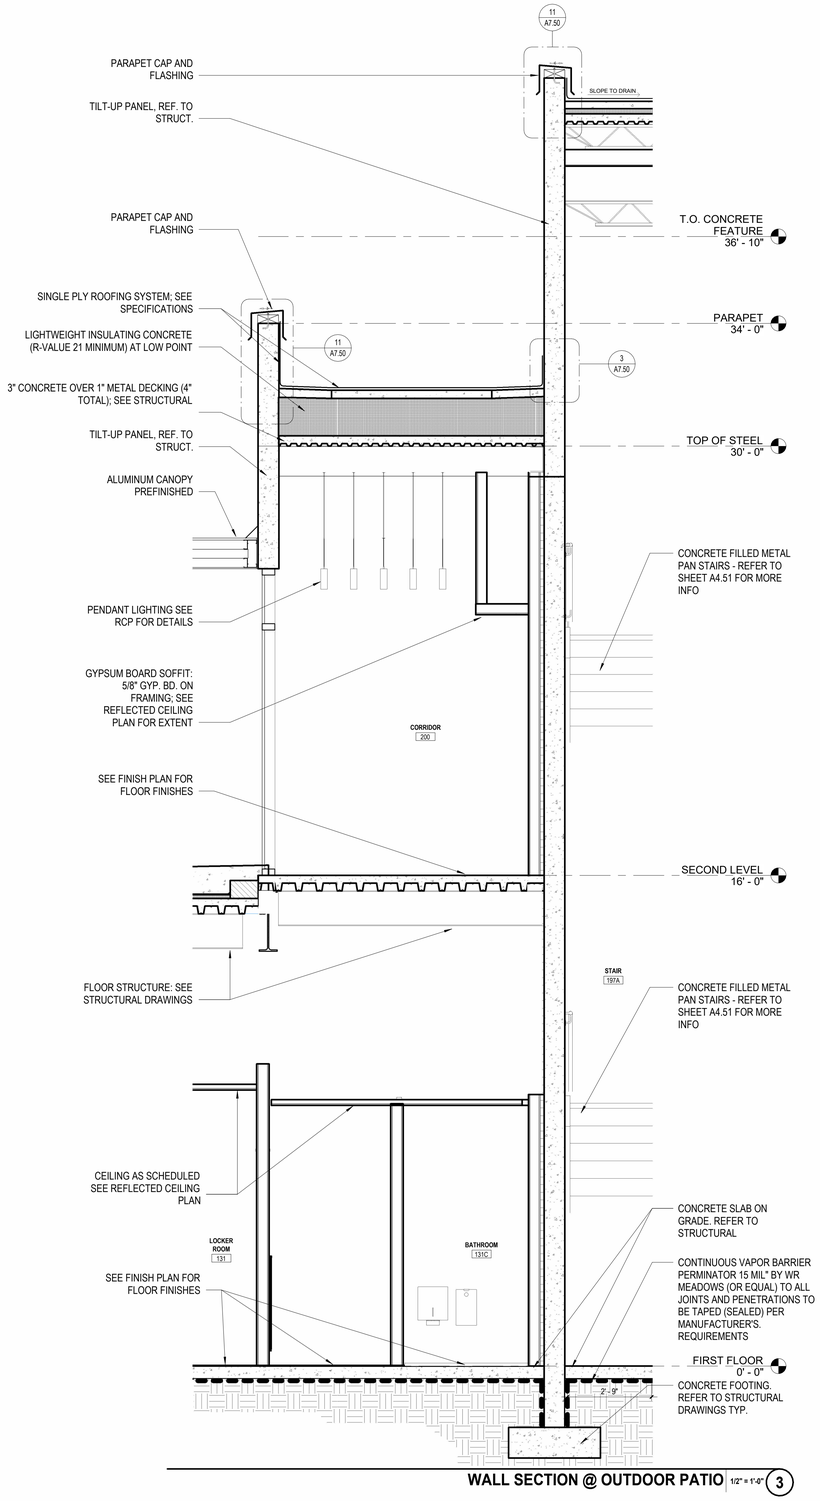

WALL SECTION @ OUTDOOR PATIO 1/2" = 1'-0" (3)

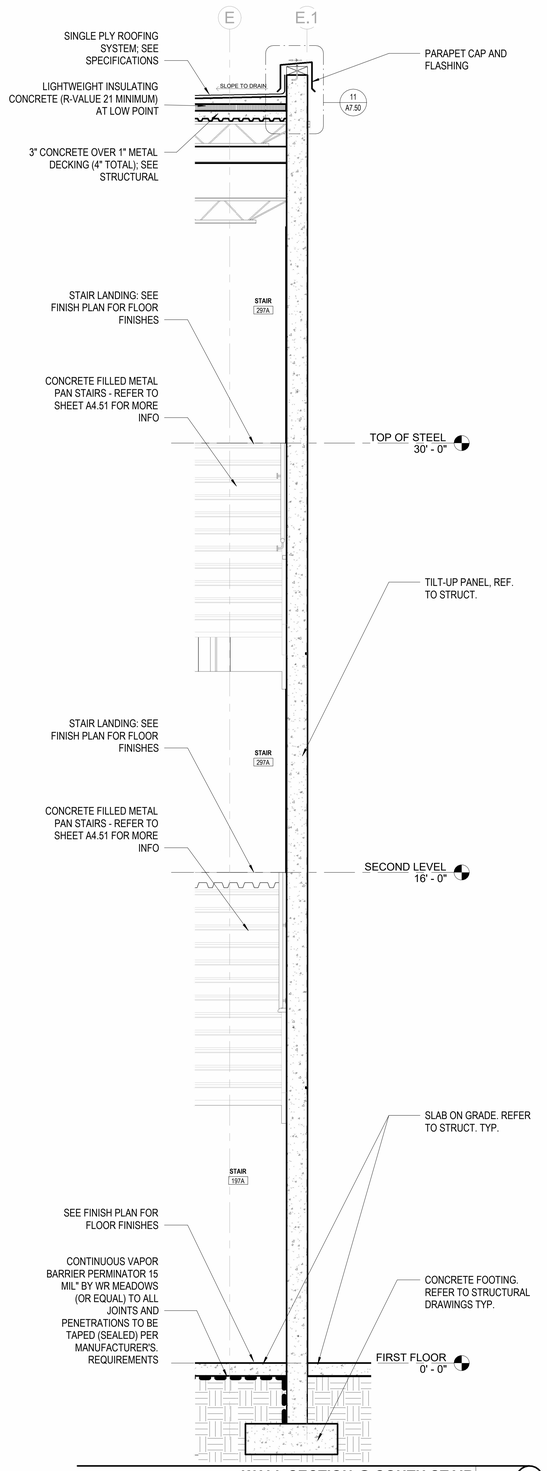

WALL SECTION @ SOUTH STAIR 1/2" = 1'-0" (2)

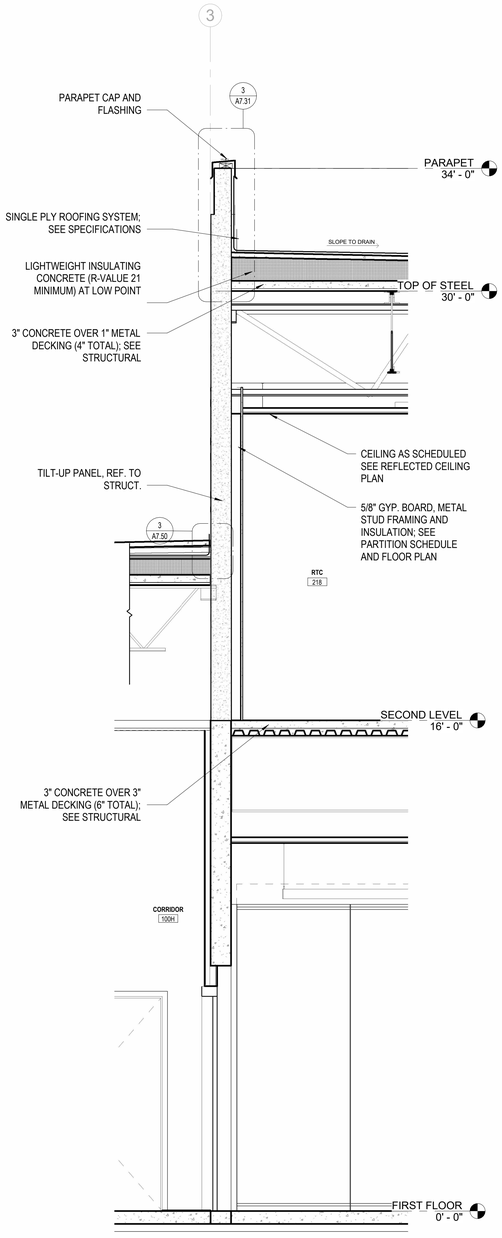

WALL SECTION ROOF TRANSITION 1/2" = 1'-0" (1)

FILE NAME: Autodesk Docs://. 1007657.00 - CORE - City of Riviera Beach D/1007657.00_RBPD_A_R24.rvt
DATE STAMP: 10/24/2025 1:41:57 PM

CLIENT

CITY OF RIVIERA BEACH
1481 West 15 Street
Riviera Beach, FL 33404

ARCHITECT OF RECORD

PGAL, Inc.
791 Park of Commerce Blvd.
Suite 400
Boca Raton, FL 33487
T 561 988 4002
www.pgal.com

CONSTRUCTION MANAGER/BUILDER

CORE CONSTRUCTION
1641 Worthington Rd
West Palm Beach
FL 33409

PUBLIC SAFETY CONSULTANT/ARCHITECT

JL2 ARCHITECTURE INC.
1678 Kingston Road
Longwood, FL
32750

REGISTRATION

Copyright © 2025

STATE OF FLORIDA
JOBY L. BALINT
AR0016653
REGISTERED ARCHITECT

JOBY L. BALINT, AIA AR-0016653

NOTE: ELECTRONIC COPIES SHALL HAVE BOTH SEAL AND VERIFIED DIGITAL SIGNATURE WITH DATE TO BE CONSIDERED SIGNED AND SEALED

DRAWING HISTORY

№	DATE	DESCRIPTION
A	4/4/2025	100% Design Development
B	7/22/2025	50% Construction Documents
D	9/18/2025	90% Construction Documents
E	10/14/2025	90% Construction Documents/Permit Set

CONSULTANT

PROJECT STATUS
90% CONSTRUCTION DOCUMENTS/PERMIT SET

DATE OF ISSUE
10/14/2025

PROJECT NAME
RIVIERA BEACH POLICE DEPARTMENT

PROJECT LOCATION
2121 AVENUE S.
RIVIERA BEACH, FL
33404


PROJECT NUMBER
1007657.00

SHEET TITLE
WALL SECTIONS


SHEET NUMBER
A7.23

WALL SECTION NOTES


1. DO NOT SCALE DRAWINGS, CONTACT THE ARCHITECT IN WRITING FOR CLARIFICATIONS OR MISSING DIMENSIONS.
2. CONTRACTOR SHALL NOTIFY THE ARCHITECT OF ANY DISCREPANCY, INACCURACY OR CONFLICTING INFORMATION IN WRITING BEFORE EXECUTION OF WORK.
3. BUILDING FINISH FLOOR ELEVATION IS 0'-0" FOR ARCHITECTURAL COORDINATION.
4. REFER TO CIVIL DRAWINGS FOR ACTUAL DATUM, FINISH FLOOR ELEVATION.
5. REFER PROJECT SPECIFICATIONS FOR ADDITIONAL INFORMATION.
6. REFER TO STRUCTURAL DRAWINGS FOR ADDITIONAL INFORMATION.
7. REFER TO EXTERIOR ELEVATIONS FOR ADDITIONAL INFORMATION.
8. REFER TO PARTITION TYPE SCHEDULE FOR ADDITIONAL INFORMATION.
9. BUILDING SLAB ON GRADE OVER VAPOR BARRIER "PERMINATOR 15 MIL" BY WR MEADOWS OR EQUAL. ALL JOINTS AND PENETRATIONS TO BE TAPED (SEALED) PER MANUFACTURER'S REQUIREMENTS.
10. EXTERIOR WALL PENETRATIONS TO BE SEALED WITH BACKER ROD AND SILICONE SEALANT ON INTERIOR SIDE; IN ADDITION TO EXTERIOR SIDE.
11. EXTERIOR WINDOW AND STOREFRONT SYSTEMS TO BE SEALED WITH BACKER ROD AND SILICONE SEALANT ON INTERIOR SIDE; IN ADDITION TO EXTERIOR EXTERIOR SIDE.
12. SILICONE SEALANT COLOR TO BE "ALUMINUM OR GREY" AT CONCEALED LOCATIONS.
13. REFER TO SHEET G0.02 "GENERAL PROJECT INFORMATION" FOR GENERAL PROJECT GRAPHICS AND ABBREVIATIONS FOR ADDITIONAL INFORMATION.

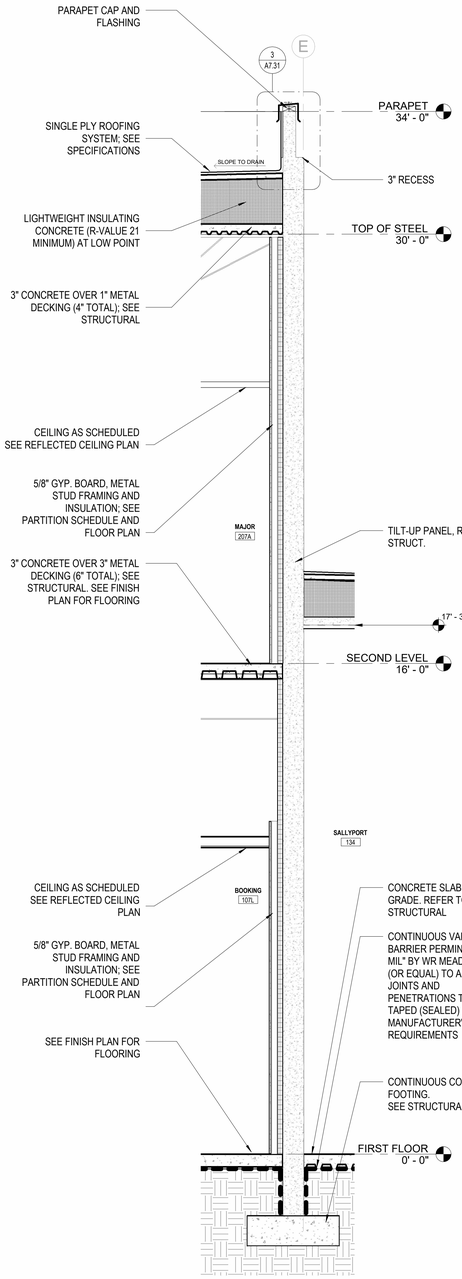


WALL SECTION @ SALLYPORT AND BOOKING 1/2" = 1'-0" 4

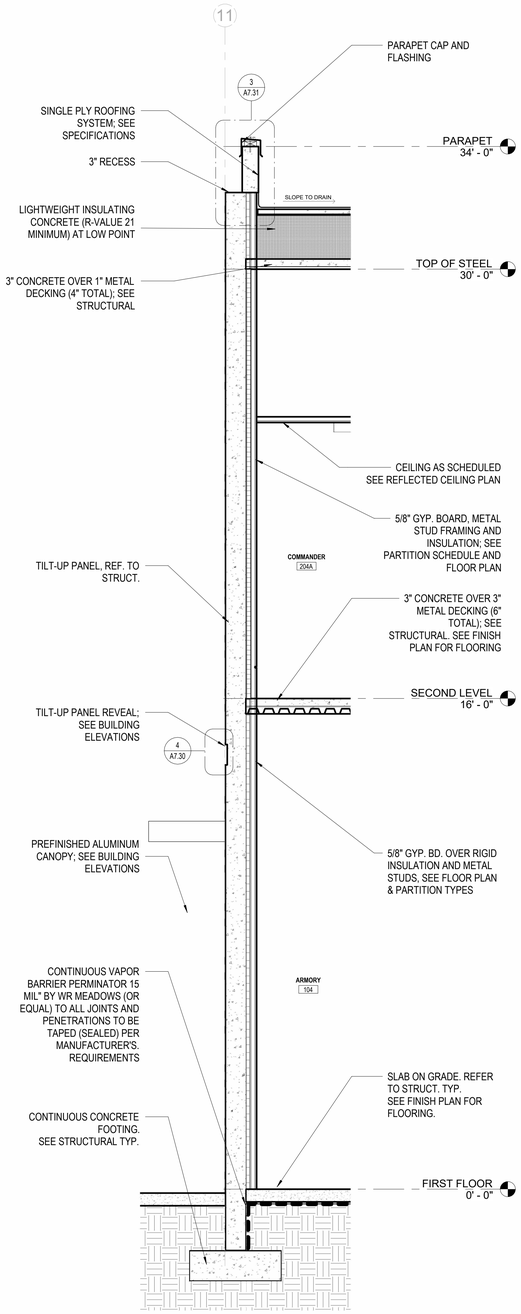

WALL SECTION AT ARMORY 1/2" = 1'-0" 3

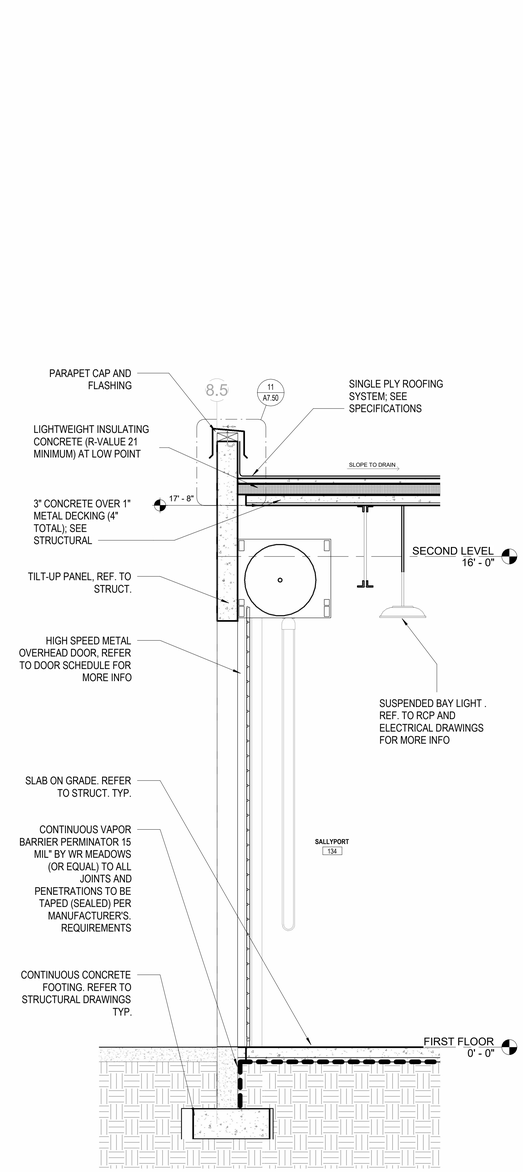

WALL SECTION @ SALLYPORT 1/2" = 1'-0" 2

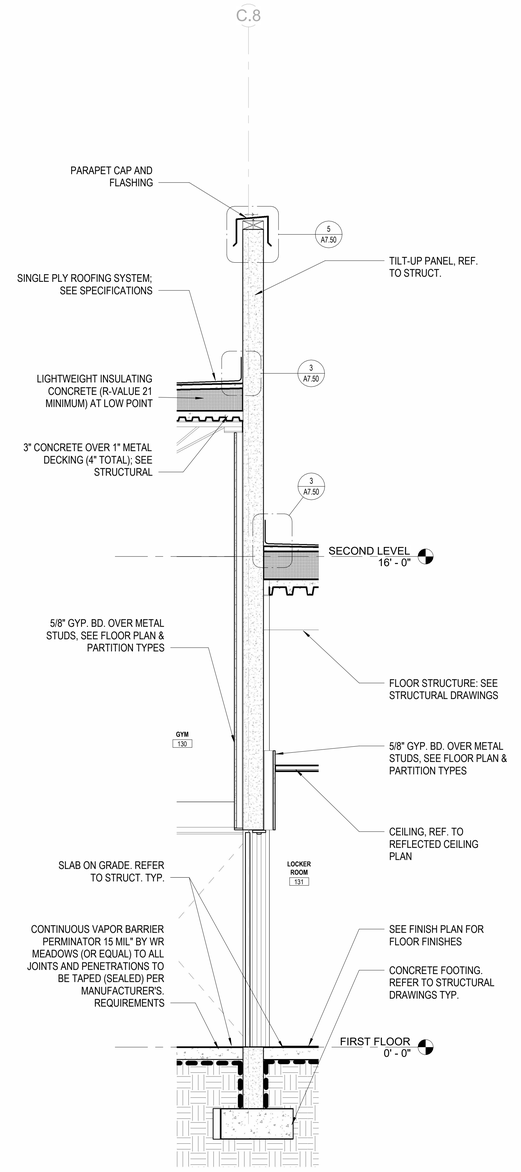

BUILDING SECTION @ GYM AND LOCKER ROOM 1/2" = 1'-0" 1

CLIENT

CITY OF RIVIERA BEACH
1481 West 15 Street
Riviera Beach, FL 33404

ARCHITECT OF RECORD

PGAL, Inc.
791 Park of Commerce Blvd.
Suite 400
Boca Raton, FL 33487
T 561 988 4002
www.pgal.com

CONSTRUCTION MANAGER/BUILDER

CORE CONSTRUCTION
1641 Worthington Rd
West Palm Beach
FL 33409

PUBLIC SAFETY CONSULTANT/ARCHITECT

JL2 ARCHITECTURE INC.
1678 Kingston Road
Longwood, FL
32750

REGISTRATION

Copyright © 2025

STATE OF FLORIDA
JOBY L. BALINT
AR0016653
REGISTERED ARCHITECT

JOBY L. BALINT, AIA AR-0016653

NOTE: ELECTRONIC COPIES SHALL HAVE BOTH SEAL AND VERIFIED DIGITAL SIGNATURE WITH DATE TO BE CONSIDERED SIGNED AND SEALED

DRAWING HISTORY

№	DATE	DESCRIPTION
A	4/4/2025	100% Design Development
B	7/22/2025	50% Construction Documents
D	9/18/2025	90% Construction Documents
E	10/14/2025	90% Construction Documents/Permit Set

CONSULTANT

PROJECT STATUS

90% CONSTRUCTION DOCUMENTS/PERMIT SET

DATE OF ISSUE

10/14/2025

PROJECT NAME

RIVIERA BEACH POLICE DEPARTMENT

PROJECT LOCATION

2121 AVENUE S.
RIVIERA BEACH, FL
33404

PROJECT NUMBER

1007657.00

SHEET TITLE

WALL SECTIONS


SHEET NUMBER

A7.24


FILE NAME: Autodesk Docs://_1007657.00 - CORE - City of Riviera Beach D/1007657.00_RBPD_A_R24.rvt
DATE STAMP: 10/24/2025 1:42:14 PM

WALL SECTION NOTES


1. DO NOT SCALE DRAWINGS. CONTACT THE ARCHITECT IN WRITING FOR CLARIFICATIONS OR MISSING DIMENSIONS.
2. CONTRACTOR SHALL NOTIFY THE ARCHITECT OF ANY DISCREPANCY, INACCURACY OR CONFLICTING INFORMATION IN WRITING BEFORE EXECUTION OF WORK.
3. BUILDING FINISH FLOOR ELEVATION IS 0'-0" FOR ARCHITECTURAL COORDINATION.
4. REFER TO CIVIL DRAWINGS FOR ACTUAL DATUM, FINISH FLOOR ELEVATION.
5. REFER PROJECT SPECIFICATIONS FOR ADDITIONAL INFORMATION.
6. REFER TO STRUCTURAL DRAWINGS FOR ADDITIONAL INFORMATION.
7. REFER TO EXTERIOR ELEVATIONS FOR ADDITIONAL INFORMATION.
8. REFER TO PARTITION TYPE SCHEDULE FOR ADDITIONAL INFORMATION.
9. BUILDING SLAB ON GRADE OVER VAPOR BARRIER "PERMINATOR 15 MIL" BY WR MEADOWS OR EQUAL. ALL JOINTS AND PENETRATIONS TO BE TAPED (SEALED) PER MANUFACTURER'S REQUIREMENTS.
10. EXTERIOR WALL PENETRATIONS TO BE SEALED WITH BACKER ROD AND SILICONE SEALANT ON INTERIOR SIDE; IN ADDITION TO EXTERIOR SIDE.
11. EXTERIOR WINDOW AND STOREFRONT SYSTEMS TO BE SEALED WITH BACKER ROD AND SILICONE SEALANT ON INTERIOR SIDE; IN ADDITION TO EXTERIOR EXTERIOR SIDE.
12. SILICONE SEALANT COLOR TO BE "ALUMINUM OR GREY" AT CONCEALED LOCATIONS.
13. REFER TO SHEET G0.02 "GENERAL PROJECT INFORMATION" FOR GENERAL PROJECT GRAPHICS AND ABBREVIATIONS FOR ADDITIONAL INFORMATION.

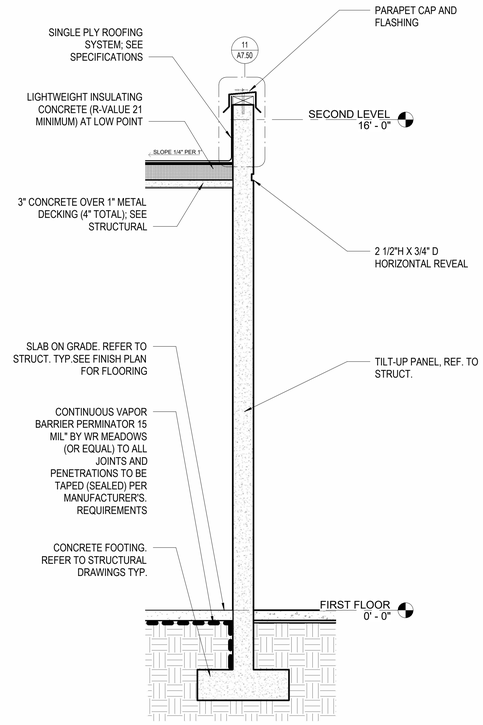

WALL SECTION @ GENERATOR TYP. 1/2" = 1'-0" (3)

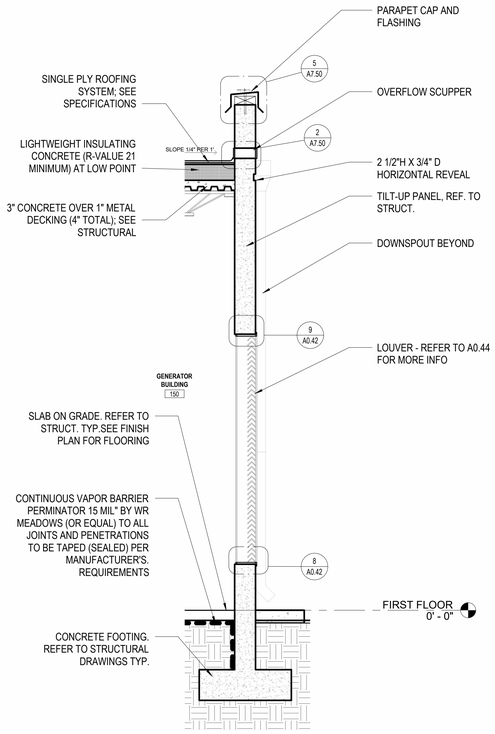

WALL SECTION @ GENERATOR 1/2" = 1'-0" (2)

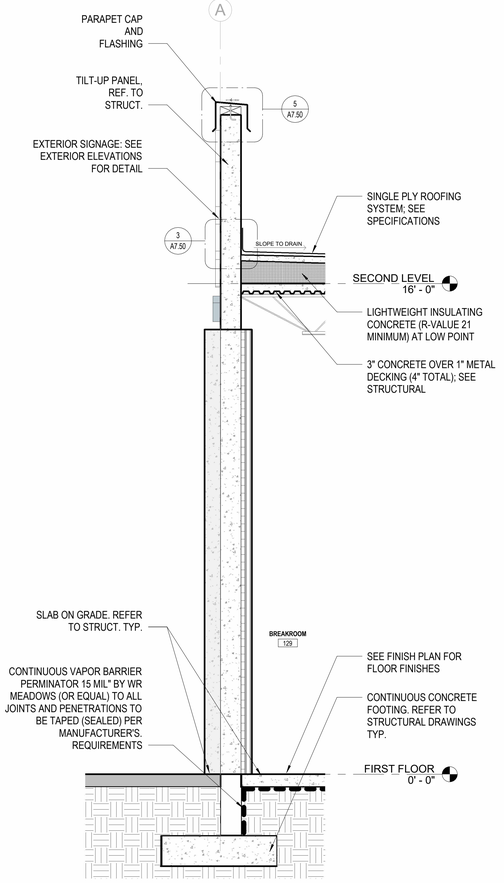

WALL SECTION @ 1ST FLOOR BREAKROOM 1/2" = 1'-0" (1)

CLIENT

CITY OF RIVIERA BEACH
1481 West 15 Street
Riviera Beach, FL 33404

ARCHITECT OF RECORD

PGAL, Inc.
791 Park of Commerce Blvd.
Suite 400
Boca Raton, FL 33487
T 561 988 4002
www.pgal.com

CONSTRUCTION MANAGER/BUILDER

CORE CONSTRUCTION
1641 Worthington Rd
West Palm Beach
FL 33409

PUBLIC SAFETY CONSULTANT/ARCHITECT

JL2 ARCHITECTURE INC.
1678 Kingston Road
Longwood, FL
32750

REGISTRATION

Copyright © 2025

STATE OF FLORIDA
JOBY L. BALINT
AR0016653
REGISTERED ARCHITECT

JOBY L. BALINT, AIA AR-0016653

NOTE: ELECTRONIC COPIES SHALL HAVE BOTH SEAL AND VERIFIED DIGITAL SIGNATURE WITH DATE TO BE CONSIDERED SIGNED AND SEALED

DRAWING HISTORY

№	DATE	DESCRIPTION
A	4/4/2025	100% Design Development
B	7/22/2025	50% Construction Documents
D	9/18/2025	90% Construction Documents
E	10/14/2025	90% Construction Documents/Permit Set

CONSULTANT

PROJECT STATUS
90% CONSTRUCTION DOCUMENTS/PERMIT SET

DATE OF ISSUE
10/14/2025

PROJECT NAME
RIVIERA BEACH POLICE DEPARTMENT


PROJECT LOCATION
2121 AVENUE S.
RIVIERA BEACH, FL 33404

PROJECT NUMBER
1007657.00


SHEET TITLE
WALL SECTIONS

SHEET NUMBER
A7.25


FILE NAME: Autodesk Docs://. 1007657.00 - CORE - City of Riviera Beach D/1007657.00_RBPD_A_R24.rvt
DATE STAMP: 10/24/2025 1:42:29 PM

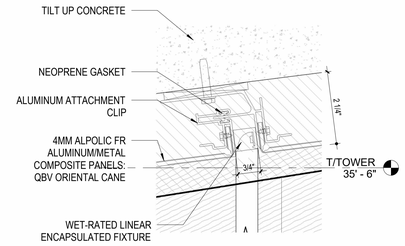


LINEAR LED AND CLADDING JOINT DETAIL 6" = 1'-0" (7)

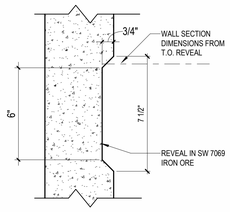


6" HORIZONTAL REVEAL 3" = 1'-0" (4)

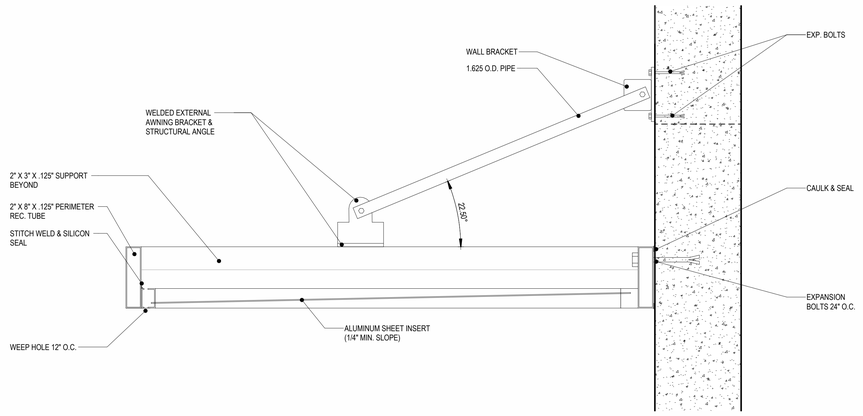


PREFINISHED ALUMINUM CANOPY SECTION AT EXIT DOORWAYS 1 1/2" = 1'-0" (6)

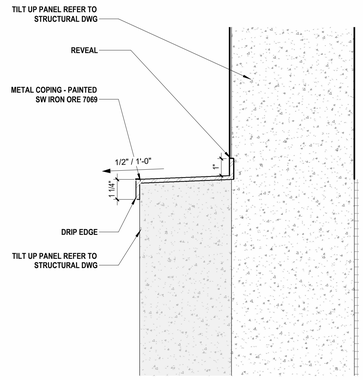


FACADE COPING DETAIL 3" = 1'-0" (3)

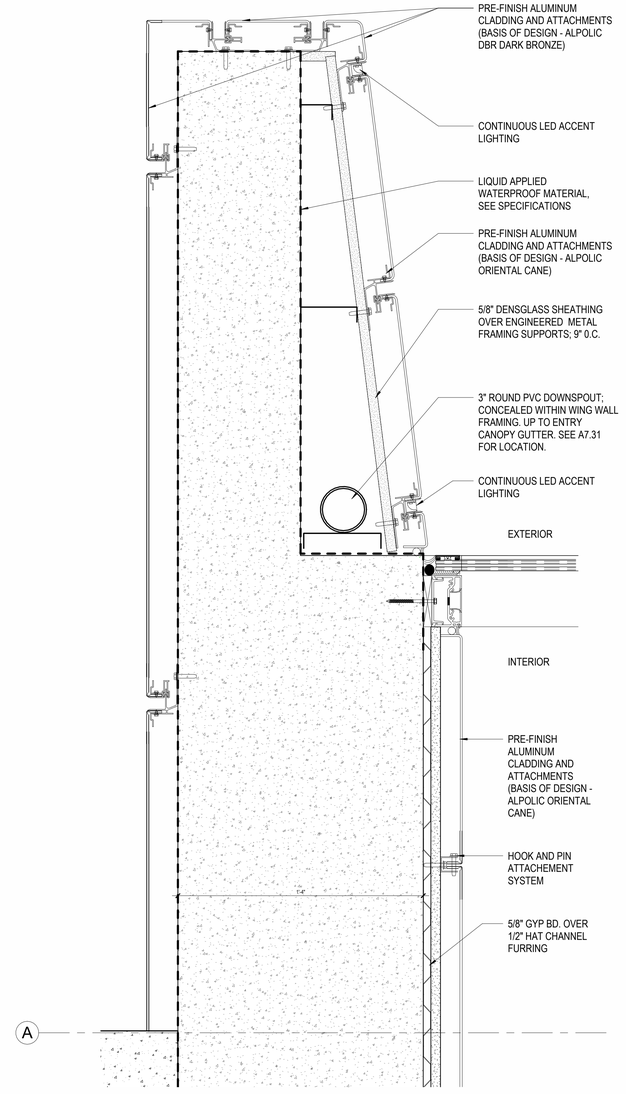

ENTRY CLADDING PLAN DETAIL 3" = 1'-0" (2)

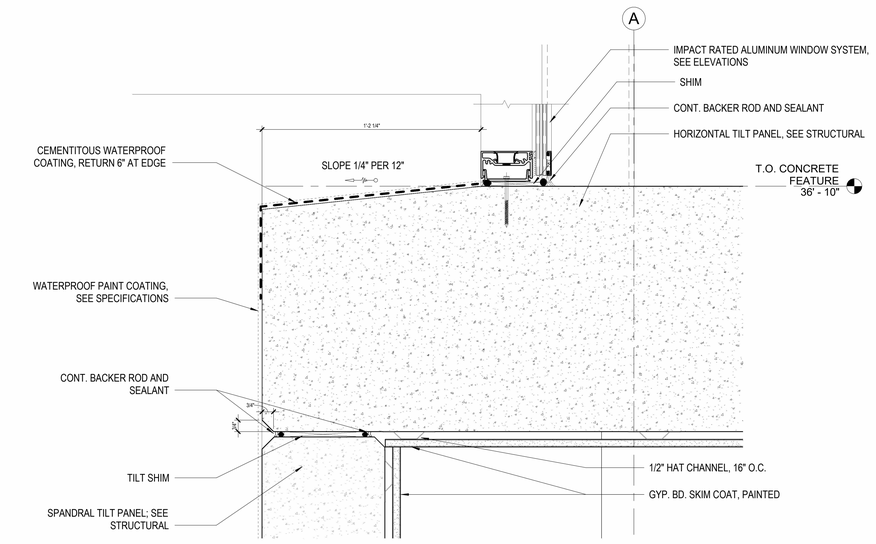

CUPOLA DETAIL AT TILT UP ENTRY LID 3" = 1'-0" (5)

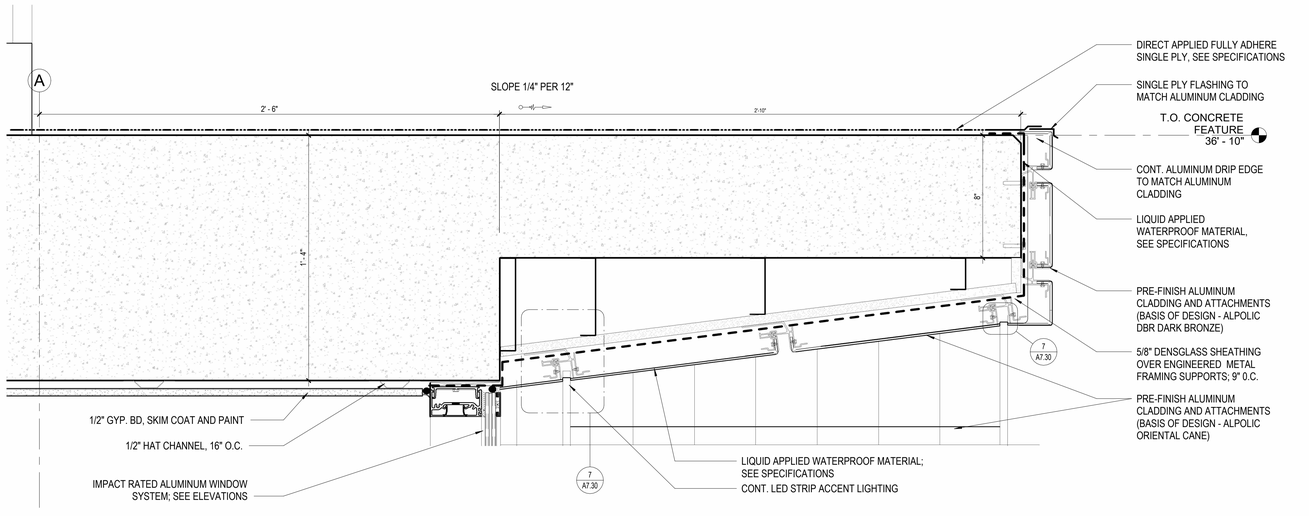

CLADDING DETAIL AT TILT UP ENTRY LID 3" = 1'-0" (1)

CLIENT

CITY OF RIVIERA BEACH
1481 West 15 Street
Riviera Beach, FL 33404

ARCHITECT OF RECORD

PGAL, Inc.
791 Park of Commerce Blvd.
Suite 400
Boca Raton, FL 33487
T 561 988 4002
www.pgal.com

CONSTRUCTION MANAGER/BUILDER

CORE CONSTRUCTION
1641 Worthington Rd
West Palm Beach
FL 33409

PUBLIC SAFETY CONSULTANT/ARCHITECT

JL2 ARCHITECTURE INC.
1678 Kingston Road
Longwood, FL
32750

REGISTRATION

Copyright © 2025

STATE OF FLORIDA JOBY L. BALINT REGISTERED ARCHITECT AR0016653

JOBY L. BALINT, AIA AR-0016653

NOTE: ELECTRONIC COPIES SHALL HAVE BOTH SEAL AND VERIFIED DIGITAL SIGNATURE WITH DATE TO BE CONSIDERED SIGNED AND SEALED

DRAWING HISTORY

No.	DATE	DESCRIPTION
B	7/22/2025	50% Construction Documents
D	9/18/2025	90% Construction Documents
E	10/14/2025	90% Construction Documents/Permit Set

CONSULTANT

PROJECT STATUS
90% CONSTRUCTION DOCUMENTS/PERMIT SET

DATE OF ISSUE
10/14/2025

PROJECT NAME
RIVIERA BEACH POLICE DEPARTMENT


PROJECT LOCATION
2121 AVENUE S.
RIVIERA BEACH, FL 33404

PROJECT NUMBER
1007657.00


SHEET TITLE
WALL SECTION DETAILS

SHEET NUMBER
A7.30


FILE NAME: Autodesk Docs://_1007657.00 - CORE - City of Riviera Beach D/1007657.00_RBPD_A_R24.rvt
DATE STAMP: 10/24/2025 1:42:44 PM

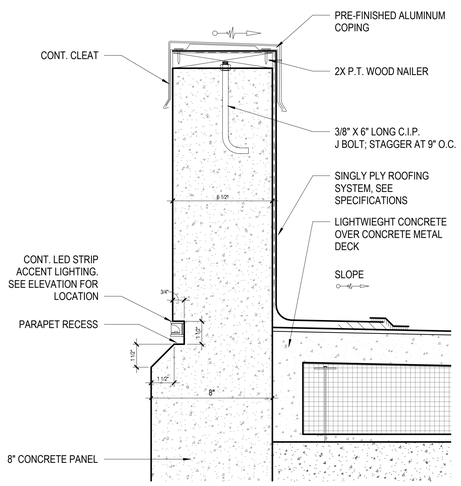

PARAPET DETAIL - 1 1/2" RECESS 3" = 1'-0" (3)

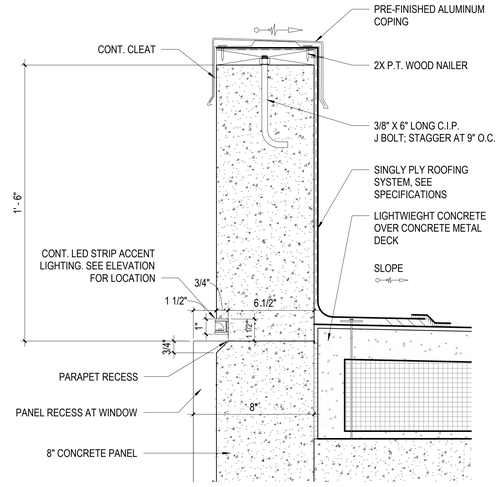

PARAPET AT 1 1/2" PANEL RECESS 3" = 1'-0" (2)

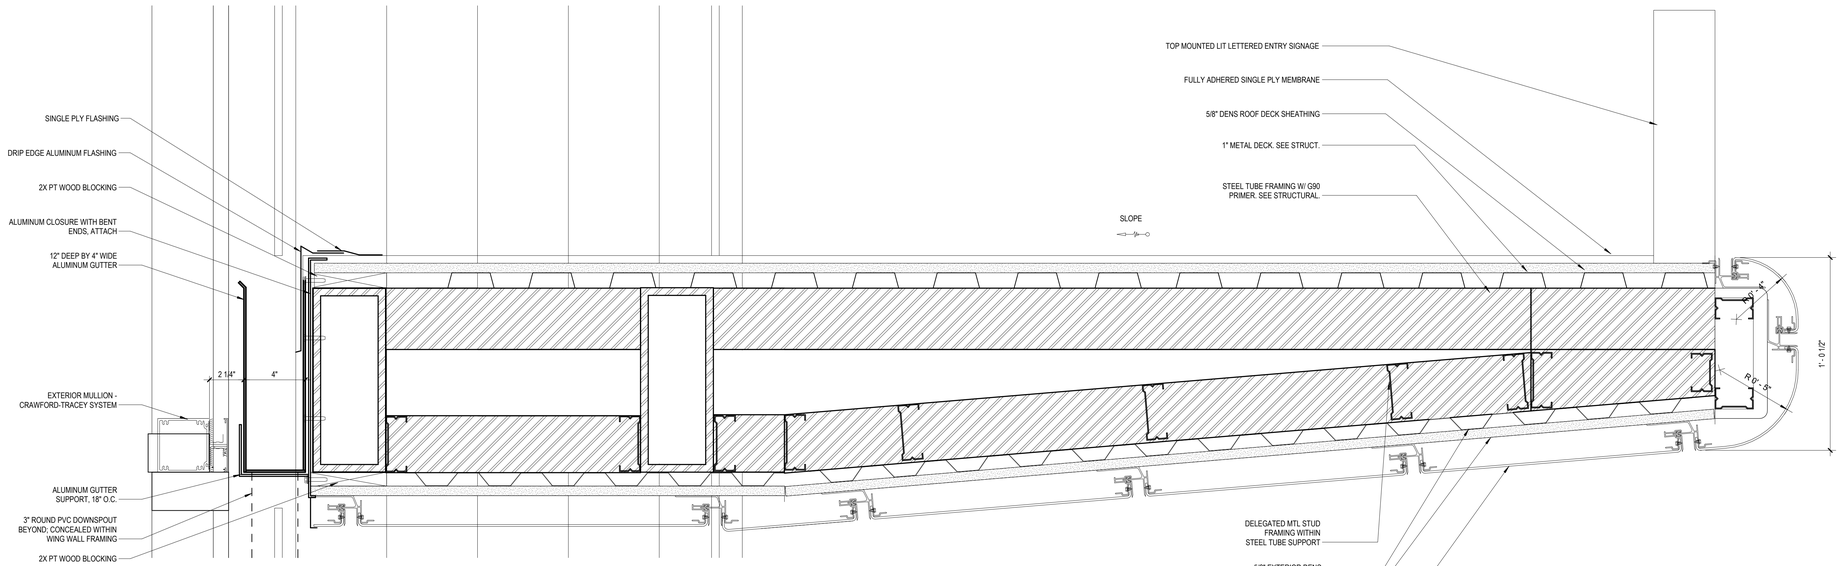

MAIN ENTRY CANOPY DETAIL 3" = 1'-0" (1)

FILE NAME: Autodesk Docs://_1007657.00 - CORE - City of Riviera Beach D/1007657.00_RBPD_A_R24.rvt
DATE STAMP: 10/24/2025 1:42:48 PM

CLIENT

CITY OF RIVIERA BEACH
1481 West 15 Street
Riviera Beach, FL 33404

ARCHITECT OF RECORD

PGAL, Inc.
791 Park of Commerce Blvd.
Suite 400
Boca Raton, FL 33487
T 561 988 4002
www.pgal.com

CONSTRUCTION MANAGER/BUILDER

CORE CONSTRUCTION
1641 Worthington Rd
West Palm Beach
FL 33409

PUBLIC SAFETY CONSULTANT/ARCHITECT

JL2 ARCHITECTURE INC.
1678 Kingston Road
Longwood, FL
32750

REGISTRATION

Copyright © 2025

STATE OF FLORIDA
JOBY L. BALINT
AR0016653
REGISTERED ARCHITECT

JOBY L. BALINT, AIA AR-0016653

NOTE: ELECTRONIC COPIES SHALL HAVE BOTH SEAL AND VERIFIED DIGITAL SIGNATURE WITH DATE TO BE CONSIDERED SIGNED AND SEALED

DRAWING HISTORY

Nr.	DATE	DESCRIPTION
B	7/22/2025	50% Construction Documents
D	9/18/2025	90% Construction Documents
E	10/14/2025	90% Construction Documents/Permit Set

CONSULTANT

PROJECT STATUS
90% CONSTRUCTION DOCUMENTS/PERMIT SET

DATE OF ISSUE
10/14/2025


PROJECT NAME
RIVIERA BEACH POLICE DEPARTMENT

PROJECT LOCATION
2121 AVENUE S.
RIVIERA BEACH, FL 33404


PROJECT NUMBER
1007657.00

SHEET TITLE
WALL SECTION DETAILS


SHEET NUMBER
A7.31

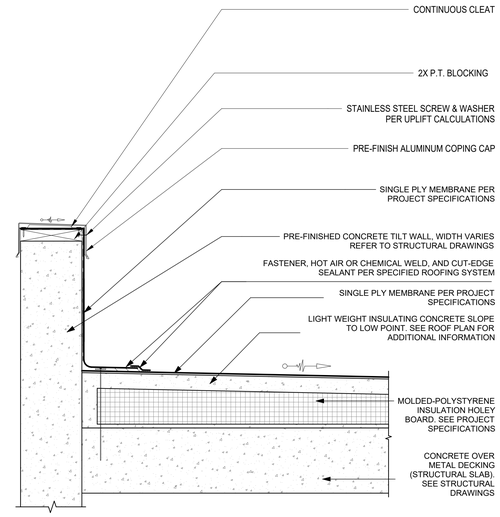


ROOFING DETAIL AT PARAPET CAP 1 1/2" = 1'-0" (11)

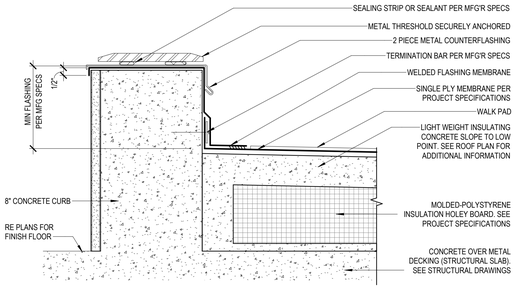


DOOR THRESHOLD @ ROOF 3" = 1'-0" (8)

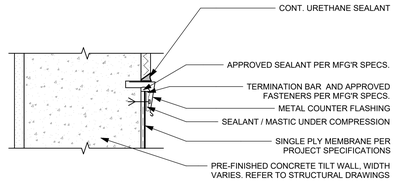


TYPICAL COUNTER FLASHING / WALL TO PARAPET DETAIL 3" = 1'-0" (4)

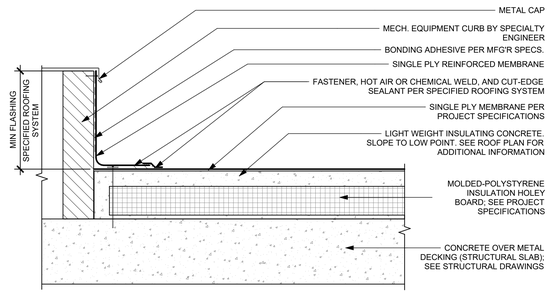


ROOFING DETAIL AT CURB FLASHING 1 1/2" = 1'-0" (7)

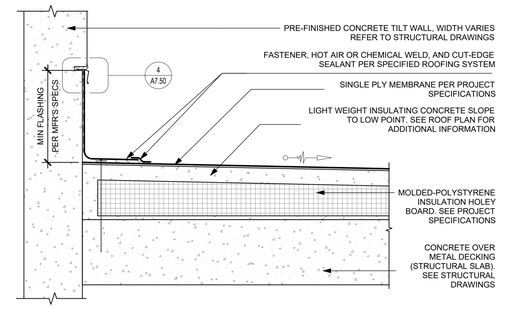


ROOFING TERMINATION AT EXTERIOR WALL 1 1/2" = 1'-0" (3)

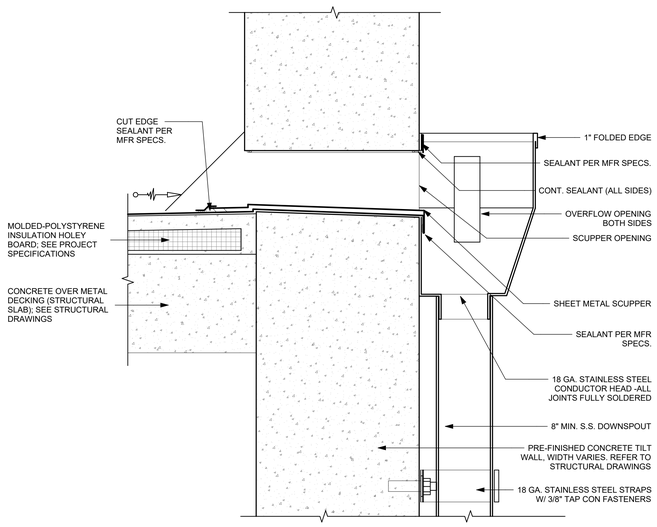


ROOFING SECTION DETAIL AT CONDUCTOR HEAD 1 1/2" = 1'-0" (10)

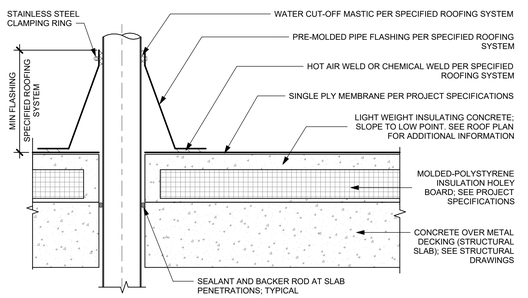


ROOFING DETAIL AT PIPE PENETRATION 1 1/2" = 1'-0" (6)

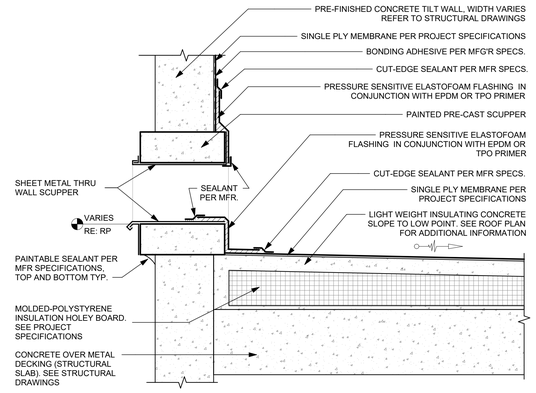


ROOFING DETAIL AT OVERFLOW SCUPPER 1 1/2" = 1'-0" (2)

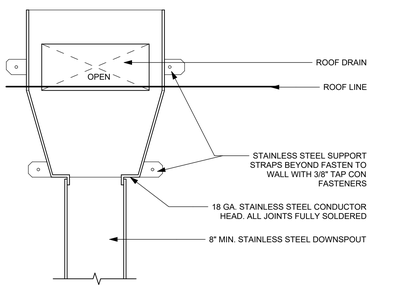

DOWNSPOUT AND SCUPPER BOX DETAIL 1 1/2" = 1'-0" (9)

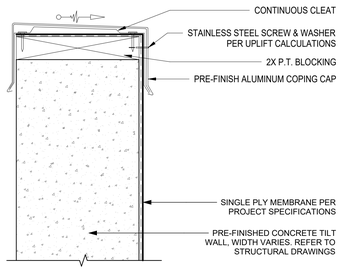

TYPICAL PARAPET DETAIL 3" = 1'-0" (5)

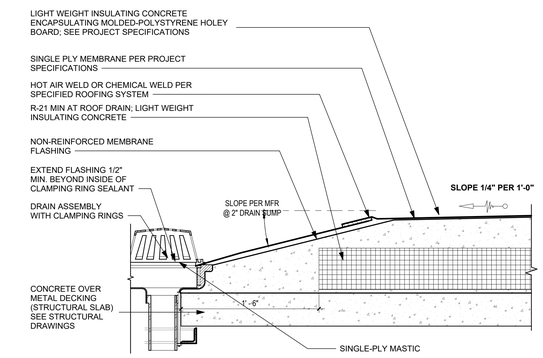

ROOFING DETAIL AT DRAIN 1 1/2" = 1'-0" (1)

FILE NAME: Autodesk Docs://_1007657.00 - CORE - City of Riviera Beach D/1007657.00_RBPD_A_R24.rvt
DATE STAMP: 10/24/2025 1:42:52 PM

CLIENT

CITY OF RIVIERA BEACH
1481 West 15 Street
Riviera Beach, FL 33404

ARCHITECT OF RECORD

PGAL, Inc.
791 Park of Commerce Blvd.
Suite 400
Boca Raton, FL 33487
T 561 988 4002
www.pgal.com

CONSTRUCTION MANAGER/BUILDER

CORE CONSTRUCTION
1641 Worthington Rd
West Palm Beach
FL 33409

PUBLIC SAFETY CONSULTANT/ARCHITECT

JL2 ARCHITECTURE INC.
1678 Kingston Road
Longwood, FL
32750

REGISTRATION

Copyright © 2025

STATE OF FLORIDA
JOBY L. BALINT
REGISTERED ARCHITECT
AR0016653

JOBY L. BALINT, AIA AR-0016653

NOTE: ELECTRONIC COPIES SHALL HAVE BOTH SEAL AND VERIFIED DIGITAL SIGNATURE WITH DATE TO BE CONSIDERED SIGNED AND SEALED

DRAWING HISTORY

Nr.	DATE	DESCRIPTION
A	4/4/2025	100% Design Development
B	7/22/2025	50% Construction Documents
D	9/18/2025	90% Construction Documents
E	10/14/2025	90% Construction Documents/Permit Set

CONSULTANT

PROJECT STATUS
90% CONSTRUCTION DOCUMENTS/PERMIT SET

DATE OF ISSUE
10/14/2025


PROJECT NAME
RIVIERA BEACH POLICE DEPARTMENT

PROJECT LOCATION
2121 AVENUE S.
RIVIERA BEACH, FL 33404

PROJECT NUMBER
1007657.00


SHEET TITLE
ROOF DETAILS

SHEET NUMBER
A7.50

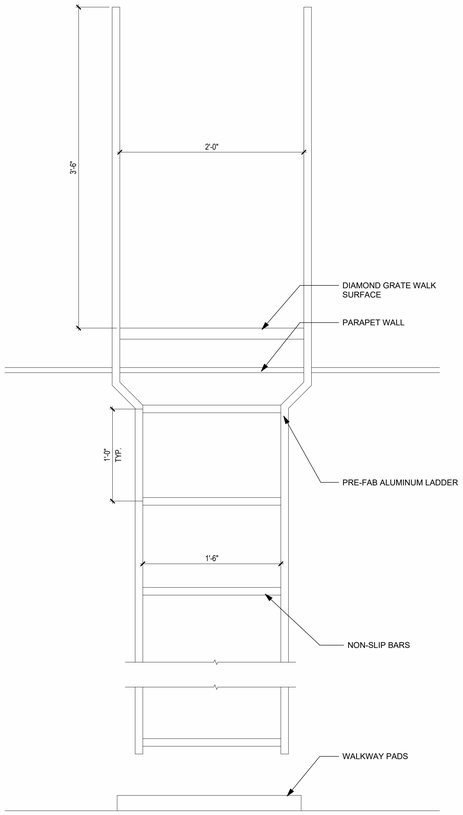


ROOF ACCESS LADDER ELEVATION


ROOF TOP ACCESS LADDER DETAILS 1 1/2" = 1'-0" (1)

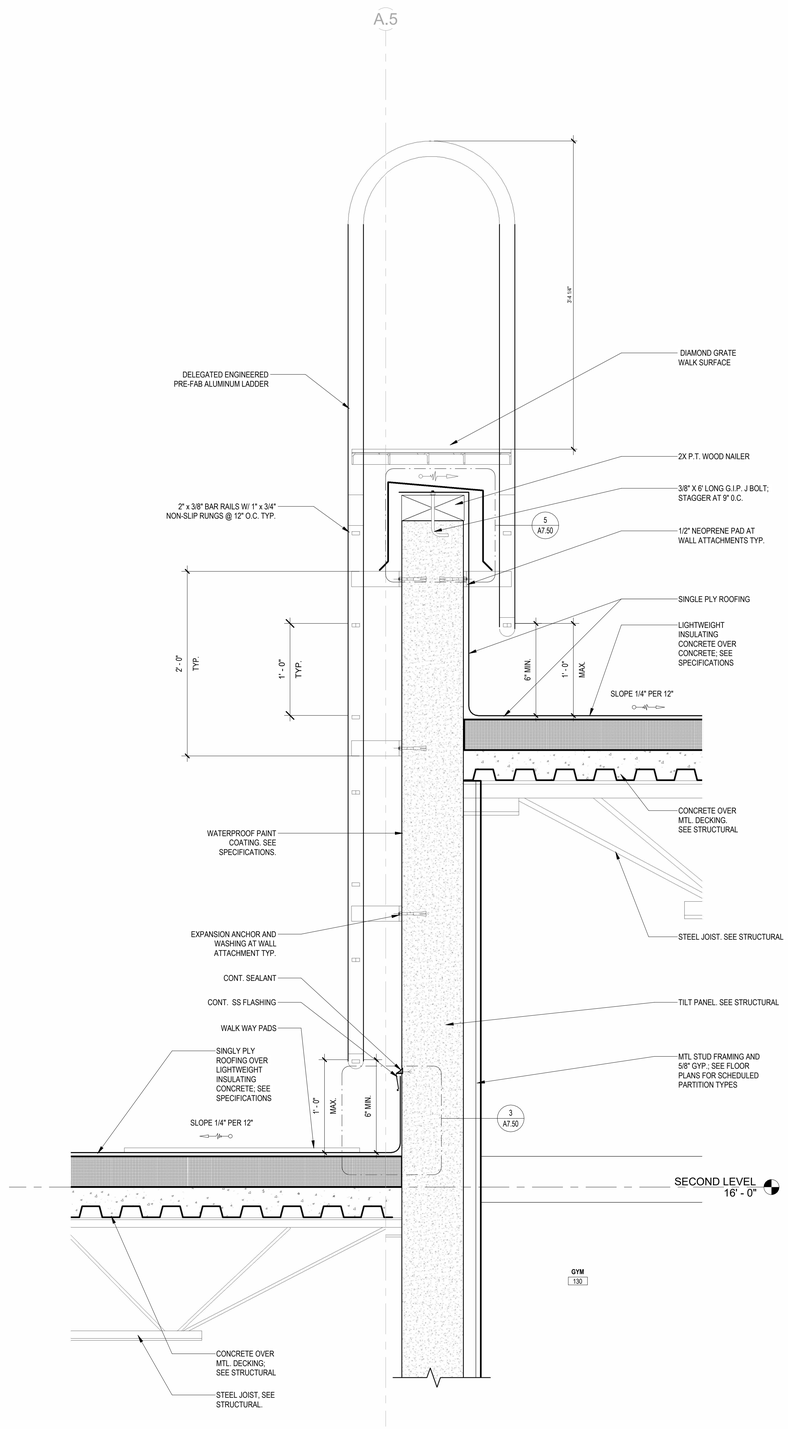


ROOF ACCESS LADDER SECTION DETAIL 1 1/2" = 1'-0" (5)

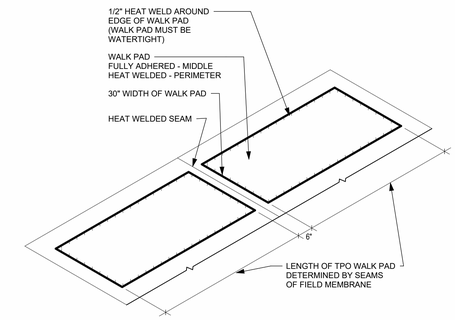

ROOF WALK PADS 1/2" = 1'-0" (2)

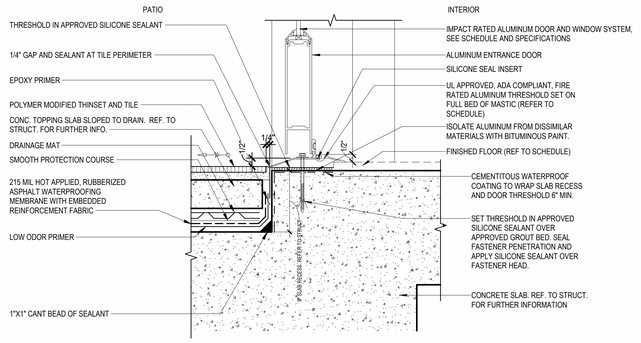

ALUMINUM DOOR THRESHOLD WATERPROOFING CURB 3" = 1'-0" (3)

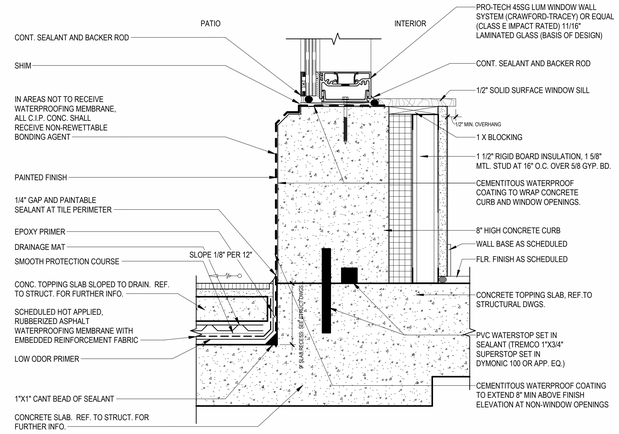

WALL TO DECK WATERPROOFING DETAIL 3" = 1'-0" (4)

CLIENT

CITY OF RIVIERA BEACH
1481 West 15 Street
Riviera Beach, FL 33404

ARCHITECT OF RECORD

PGAL, Inc.
791 Park of Commerce Blvd.
Suite 400
Boca Raton, FL 33487
T 561 988 4002
www.pgal.com

CONSTRUCTION MANAGER/BUILDER

CORE CONSTRUCTION
1641 Worthington Rd
West Palm Beach
FL 33409

PUBLIC SAFETY CONSULTANT/ARCHITECT

JL2 ARCHITECTURE INC.
1678 Kingston Road
Longwood, FL
32750

REGISTRATION

Copyright © 2025

STATE OF FLORIDA JOBY L. BALINT AR0016653 REGISTERED ARCHITECT

JOBY L. BALINT, AIA AR-0016653

NOTE: ELECTRONIC CORES SHALL HAVE BOTH SEAL AND VERIFIED DIGITAL SIGNATURE WITH DATE TO BE CONSIDERED SIGNED AND SEALED

DRAWING HISTORY

№	DATE	DESCRIPTION
A	4/4/2025	100% Design Development
B	7/22/2025	50% Construction Documents
D	9/18/2025	90% Construction Documents
E	10/14/2025	90% Construction Documents/Permit Set

CONSULTANT

PROJECT STATUS
90% CONSTRUCTION DOCUMENTS/PERMIT SET

DATE OF ISSUE
10/14/2025

PROJECT NAME
RIVIERA BEACH POLICE DEPARTMENT


PROJECT LOCATION
2121 AVENUE S.
RIVIERA BEACH, FL
33404

PROJECT NUMBER
1007657.00


SHEET TITLE
ROOF DETAILS

SHEET NUMBER
A7.51


FILE NAME: Autodesk Docs://. 1007657.00 - CORE - City of Riviera Beach D/1007657.00_RBPD_A_R24.rvt
DATE STAMP: 10/24/2025 1:43:08 PM

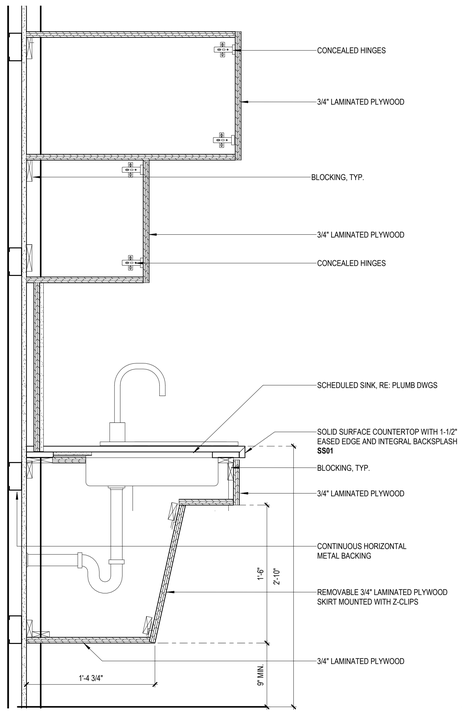


MILLWORK AT BREAKEROOM 1 1/2" = 1'-0" **14**

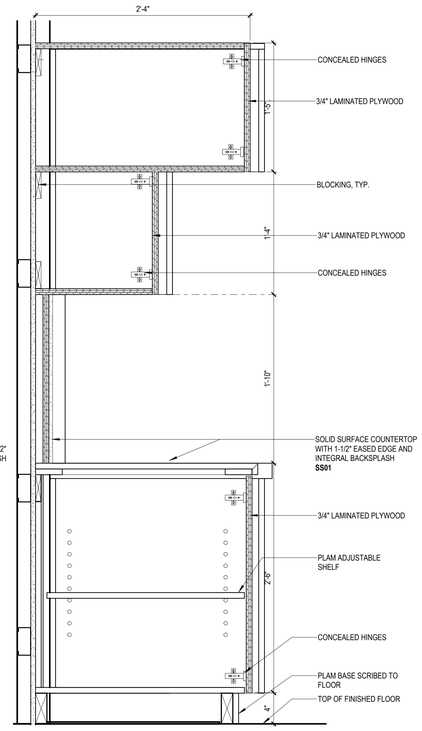


MILLWORK AT BREAKROOM 1 1/2" = 1'-0" **12**

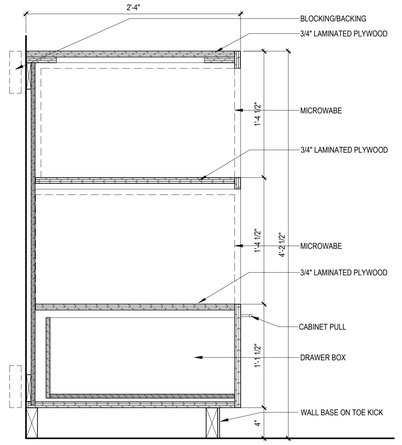


BASE CABINET W/ 2 APPLIANCE SHELVES 1 1/2" = 1'-0" **10**

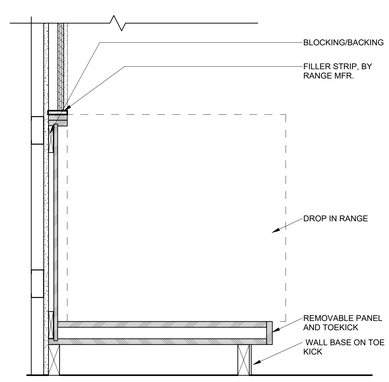


BASE CABINET W/RANGE 1 1/2" = 1'-0" **6**

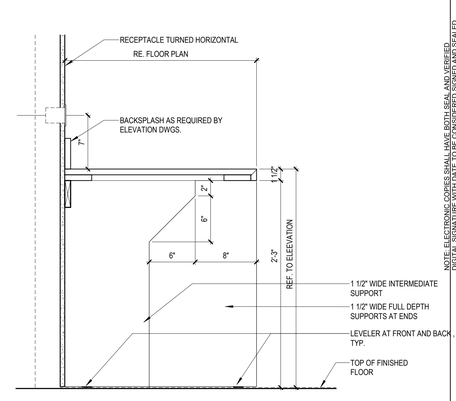


WORK COUNTER DETAIL 1 1/2" = 1'-0" **2**

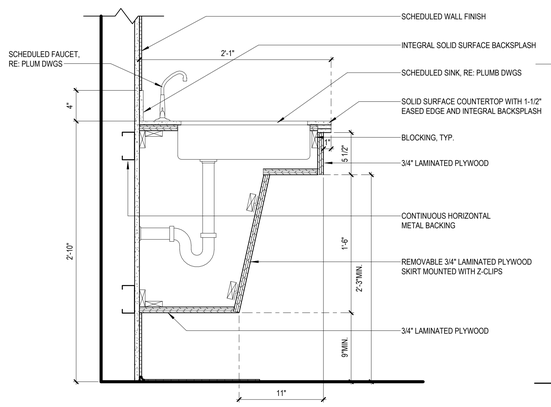


BASE CABINET AT SINK 1 1/2" = 1'-0" **13**

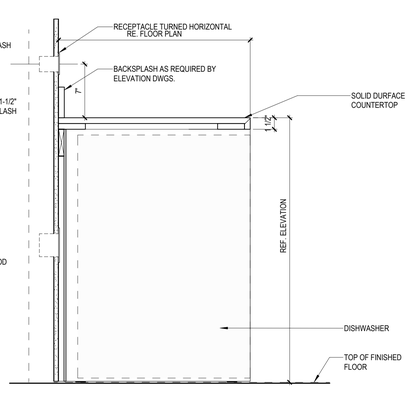


SECTION AT EQUIPEMENT 1 1/2" = 1'-0" **11**

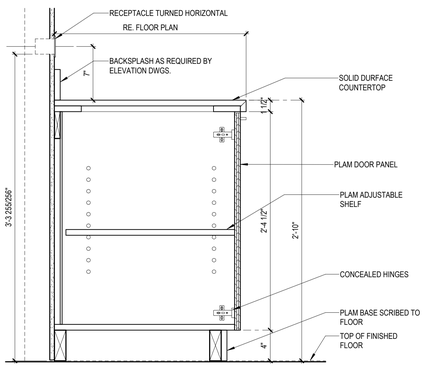


BASE CABINET DETAIL 1 1/2" = 1'-0" **9**

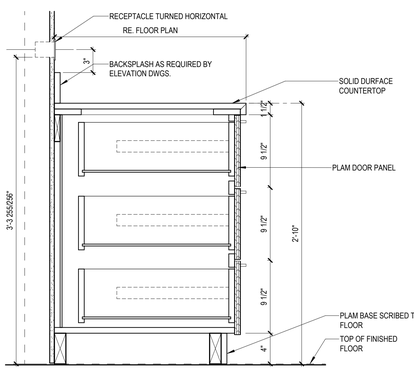


BASE CABINET W/ DRAWERS 1 1/2" = 1'-0" **5**

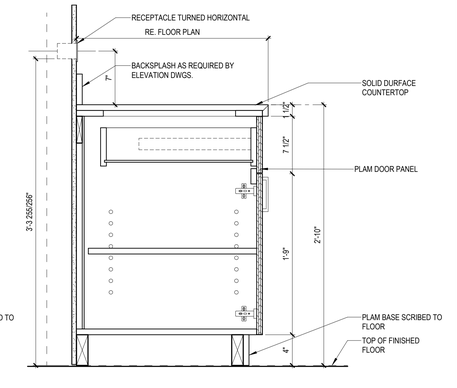


BASE CABINET W/ DRAWER 1 1/2" = 1'-0" **1**

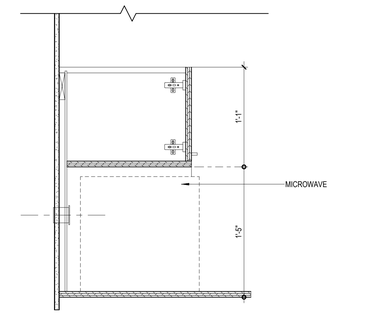


CABINET SECTION AT MICROWAVE 1 1/2" = 1'-0" **8**

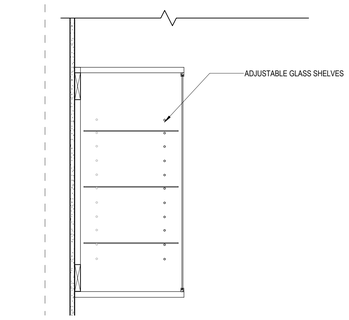

WALL CABINET DETAIL 1 1/2" = 1'-0" **4**

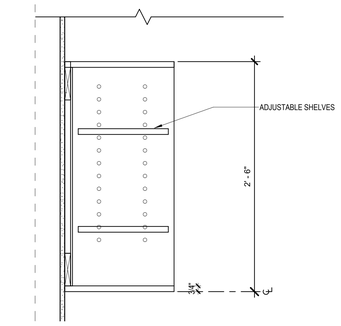

WALL CABINET DETAIL 1 1/2" = 1'-0" **7**

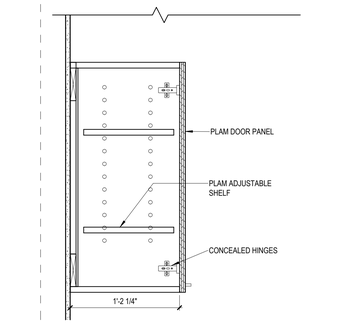

WALL CABINET DETAIL 1 1/2" = 1'-0" **3**

CLIENT

CITY OF RIVIERA BEACH
1481 West 15 Street
Riviera Beach, FL 33404

ARCHITECT OF RECORD

PGAL, Inc.
791 Park of Commerce Blvd.
Suite 400
Boca Raton, FL 33487
T 561 988 4002
www.pgal.com

CONSTRUCTION MANAGER/BUILDER

CORE CONSTRUCTION
1641 Worthington Rd
West Palm Beach
FL 33409

PUBLIC SAFETY CONSULTANT/ARCHITECT

JL2 ARCHITECTURE INC.
1678 Kingston Road
Longwood, FL
32750

REGISTRATION

Copyright © 2025

STATE OF FLORIDA
JOBY L. BALINT
AR0016653
REGISTERED ARCHITECT

JOBY L. BALINT, AIA AR-0016653

NOTE: ELECTRONIC COPIES SHALL HAVE BOTH SEAL AND VERIFIED DIGITAL SIGNATURE WITH DATE TO BE CONSIDERED SIGNED AND SEALED

DRAWING HISTORY

Nr	DATE	DESCRIPTION
D	9/18/2025	90% Construction Documents
E	10/14/2025	90% Construction Documents/Permit Set

CONSULTANT

PROJECT STATUS
90% CONSTRUCTION DOCUMENTS/PERMIT SET

DATE OF ISSUE
10/14/2025

PROJECT NAME
RIVIERA BEACH POLICE DEPARTMENT


PROJECT LOCATION
2121 AVENUE S.
RIVIERA BEACH, FL 33404

PROJECT NUMBER
1007657.00


SHEET TITLE
MILLWORK DETAILS

SHEET NUMBER
A8.50


FILE NAME: Autodesk Docs://1007657.00 - CORE - City of Riviera Beach D/1007657.00_RBPD_A_R24.rvt
DATE STAMP: 10/24/2025 1:43:12 PM

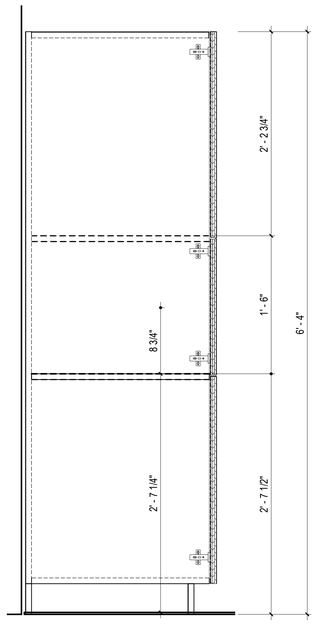

LOCKER DETAIL 1 1/2" = 1'-0" (3)

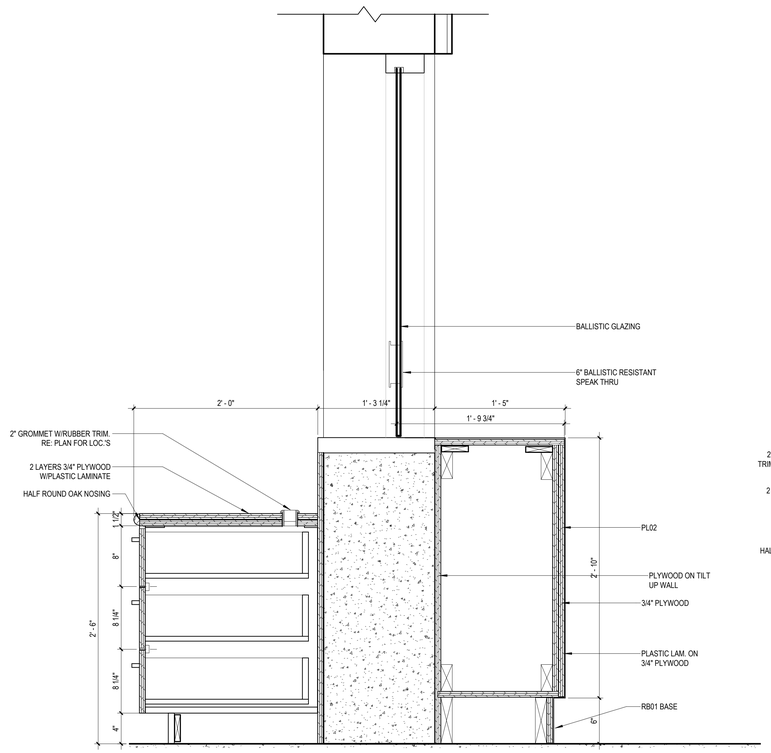

LOBBY FRONT DESK1 1 1/2" = 1'-0" (2)

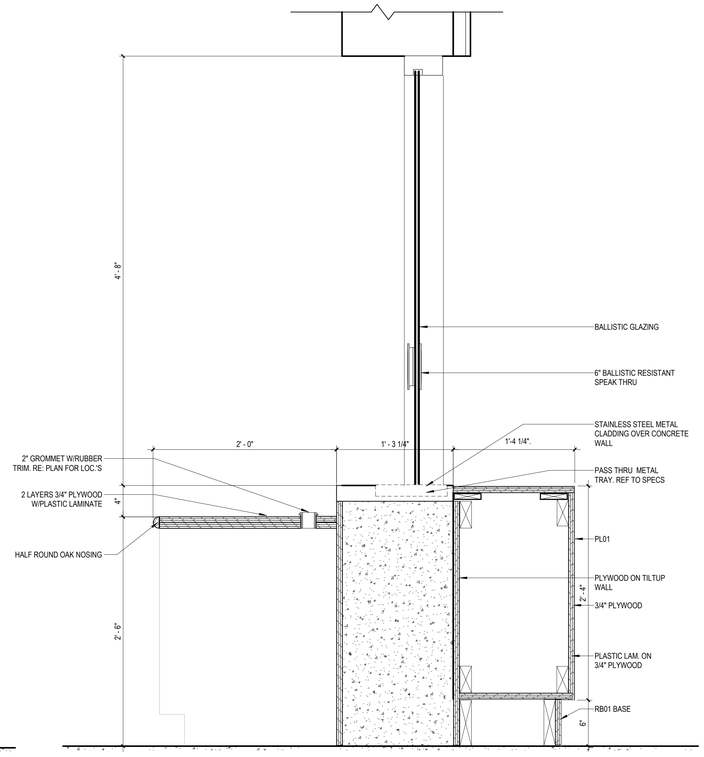

LOBBY FRONT DESK 1 1/2" = 1'-0" (1)

FILE NAME: Autodesk Docs://. 1007657.00 - CORE - City of Riviera Beach D/1007657.00_RBPD_A_R24.rvt
DATE STAMP: 10/24/2025 1:43:15 PM

CLIENT

CITY OF RIVIERA BEACH
1481 West 15 Street
Riviera Beach, FL 33404

ARCHITECT OF RECORD

PGAL, Inc.
791 Park of Commerce Blvd.
Suite 400
Boca Raton, FL 33487
T 561 988 4002
www.pgal.com

CONSTRUCTION MANAGER/BUILDER

CORE CONSTRUCTION
1641 Worthington Rd
West Palm Beach
FL 33409

PUBLIC SAFETY CONSULTANT/ARCHITECT

JL2 ARCHITECTURE INC.
1678 Kingston Road
Longwood, FL
32750

REGISTRATION

Copyright © 2025

NOTE: ELECTRONIC COPIES SHALL HAVE BOTH SEAL AND VERIFIED DIGITAL SIGNATURE WITH DATE TO BE CONSIDERED SIGNED AND SEALED

STATE OF FLORIDA
JOBY L. BALINT
AR0016653
REGISTERED ARCHITECT

JOBY L. BALINT, AIA AR-0016653

DRAWING HISTORY

№	DATE	DESCRIPTION
D	9/18/2025	90% Construction Documents
E	10/14/2025	90% Construction Documents/Permit Set

CONSULTANT

PROJECT STATUS
90% CONSTRUCTION DOCUMENTS/PERMIT SET

DATE OF ISSUE
10/14/2025


PROJECT NAME
RIVIERA BEACH POLICE DEPARTMENT

PROJECT LOCATION
2121 AVENUE S.
RIVIERA BEACH, FL 33404

PROJECT NUMBER
1007657.00

SHEET TITLE
MILLWORK DETAILS

SHEET NUMBER
A8.51

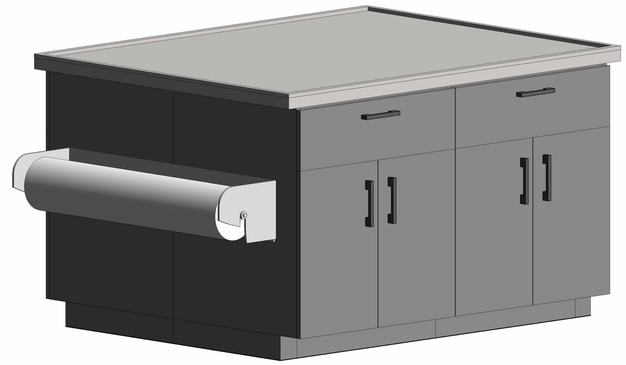

EVIDENCE DROP TABLE ISOMETRIC VIEW 3

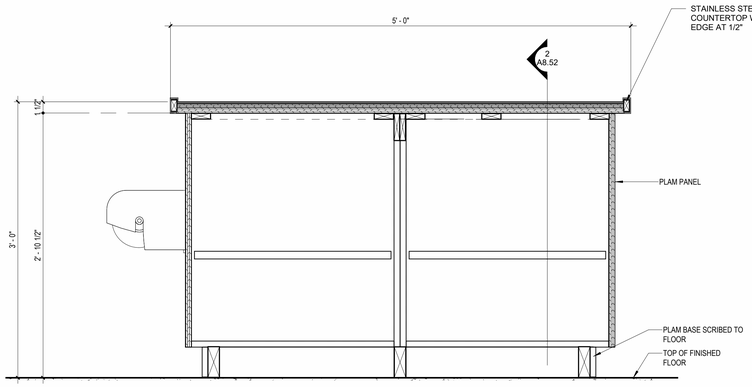


TABLE MILLWORK DETAIL 1 1/2" = 1'-0" 7

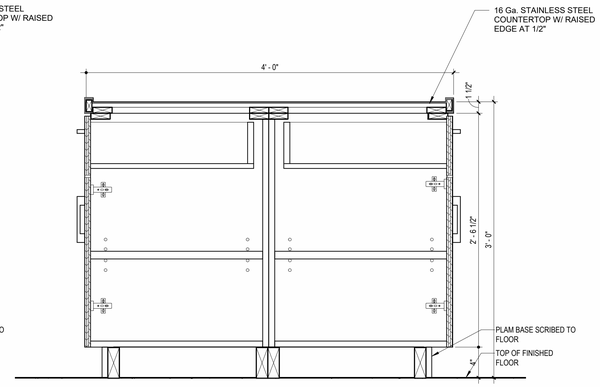


TABLE MILLWORK DETAIL 1 1/2" = 1'-0" 5

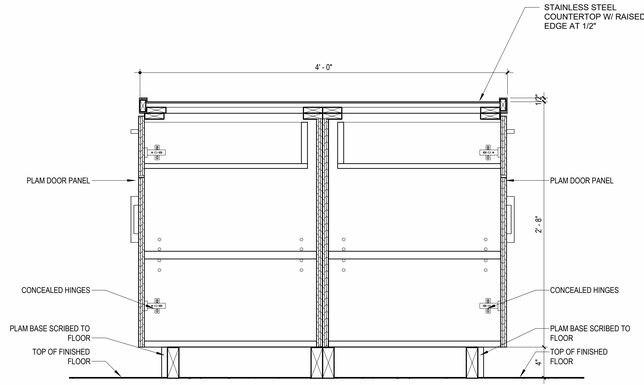


TABLE MILLWORK DETAIL 1 1/2" = 1'-0" 2

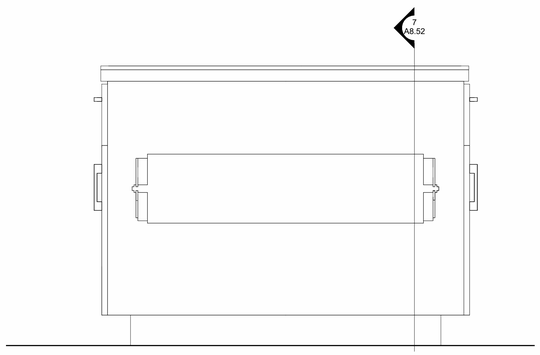


TABLE ELEVATION 1 1/2" = 1'-0" 6


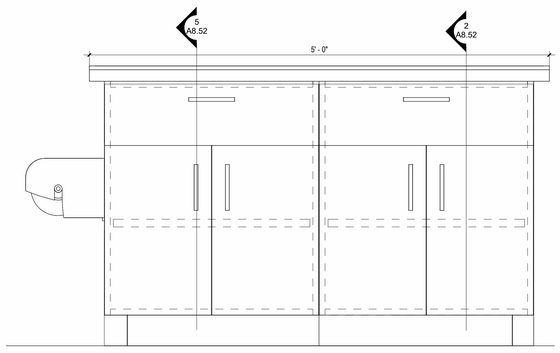


TABLE ELEVATION 1 1/2" = 1'-0" 4

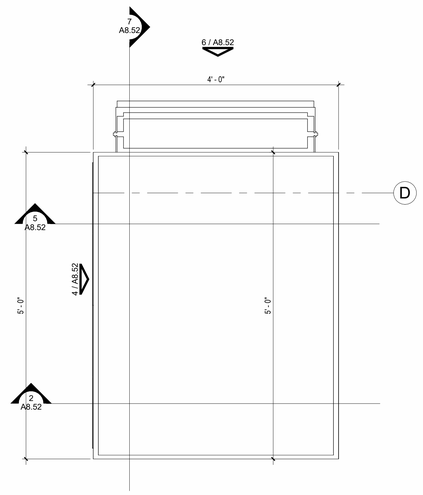

EVIDENCE DROP TABLE 1" = 1'-0" 1

FILE NAME: Autodesk Docs://_1007657.00 - CORE - City of Riviera Beach D/1007657.00_RBPD_A_R24.rvt
DATE STAMP: 10/24/2025 1:43:30 PM

CLIENT

CITY OF RIVIERA BEACH
1481 West 15 Street
Riviera Beach, FL 33404

ARCHITECT OF RECORD

PGAL, Inc.
791 Park of Commerce Blvd.
Suite 400
Boca Raton, FL 33487
T 561 988 4002
www.pgal.com

CONSTRUCTION MANAGER/BUILDER

CORE CONSTRUCTION
1641 Worthington Rd
West Palm Beach
FL 33409

PUBLIC SAFETY CONSULTANT/ARCHITECT

JL2 ARCHITECTURE INC.
1678 Kingston Road
Longwood, FL
32750

REGISTRATION

Copyright © 2025

NOTE: ELECTRONIC COPIES SHALL HAVE BOTH SEAL AND VERIFIED DIGITAL SIGNATURE WITH DATE TO BE CONSIDERED SIGNED AND SEALED

STATE OF FLORIDA
JOBY L. BALINT
AR0016653
REGISTERED ARCHITECT

JOBY L. BALINT, AIA AR-0016653

DRAWING HISTORY

№	DATE	DESCRIPTION
D	9/18/2025	90% Construction Documents
E	10/14/2025	90% Construction Documents/Permit Set

CONSULTANT

PROJECT STATUS
90% CONSTRUCTION DOCUMENTS/PERMIT SET

DATE OF ISSUE
10/14/2025

PROJECT NAME
RIVIERA BEACH POLICE DEPARTMENT

PROJECT LOCATION
2121 AVENUE S.
RIVIERA BEACH, FL 33404

PROJECT NUMBER
1007657.00

SHEET TITLE
MILLWORK DETAILS

SHEET NUMBER
A8.52