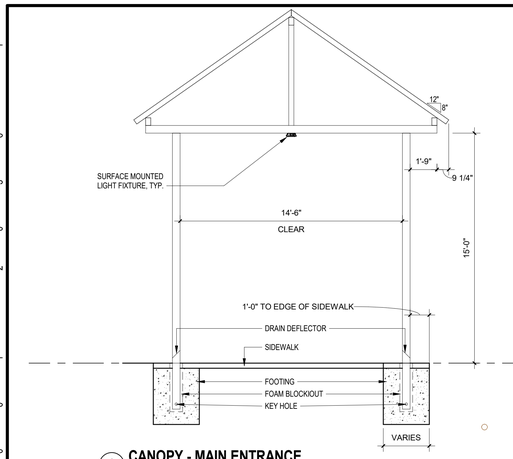

2 CANOPY - MAIN ENTRANCE
1/4" = 1'-0"

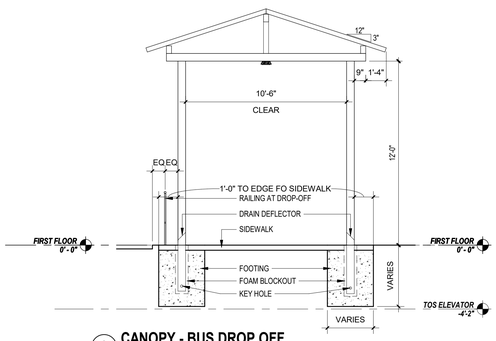

3 CANOPY - BUS DROP OFF
1/4" = 1'-0"

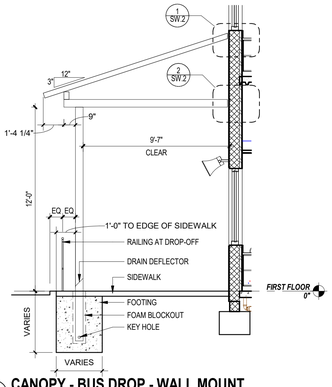

4 CANOPY - BUS DROP - WALL MOUNT
1/4" = 1'-0"

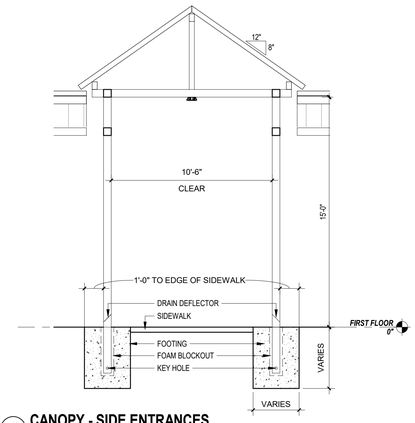

5 CANOPY - SIDE ENTRANCES
1/4" = 1'-0"

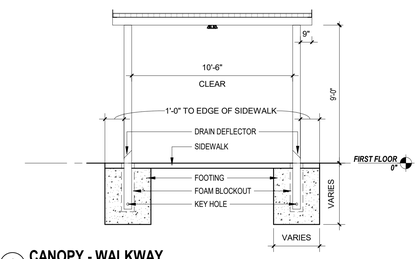

6 CANOPY - WALKWAY
1/4" = 1'-0"

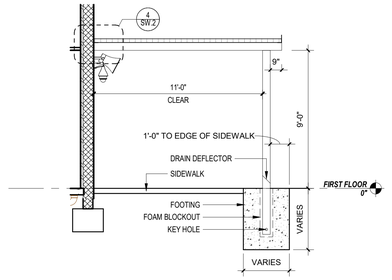

7 CANOPY - WALKWAY - WALL MOUNT
1/4" = 1'-0"

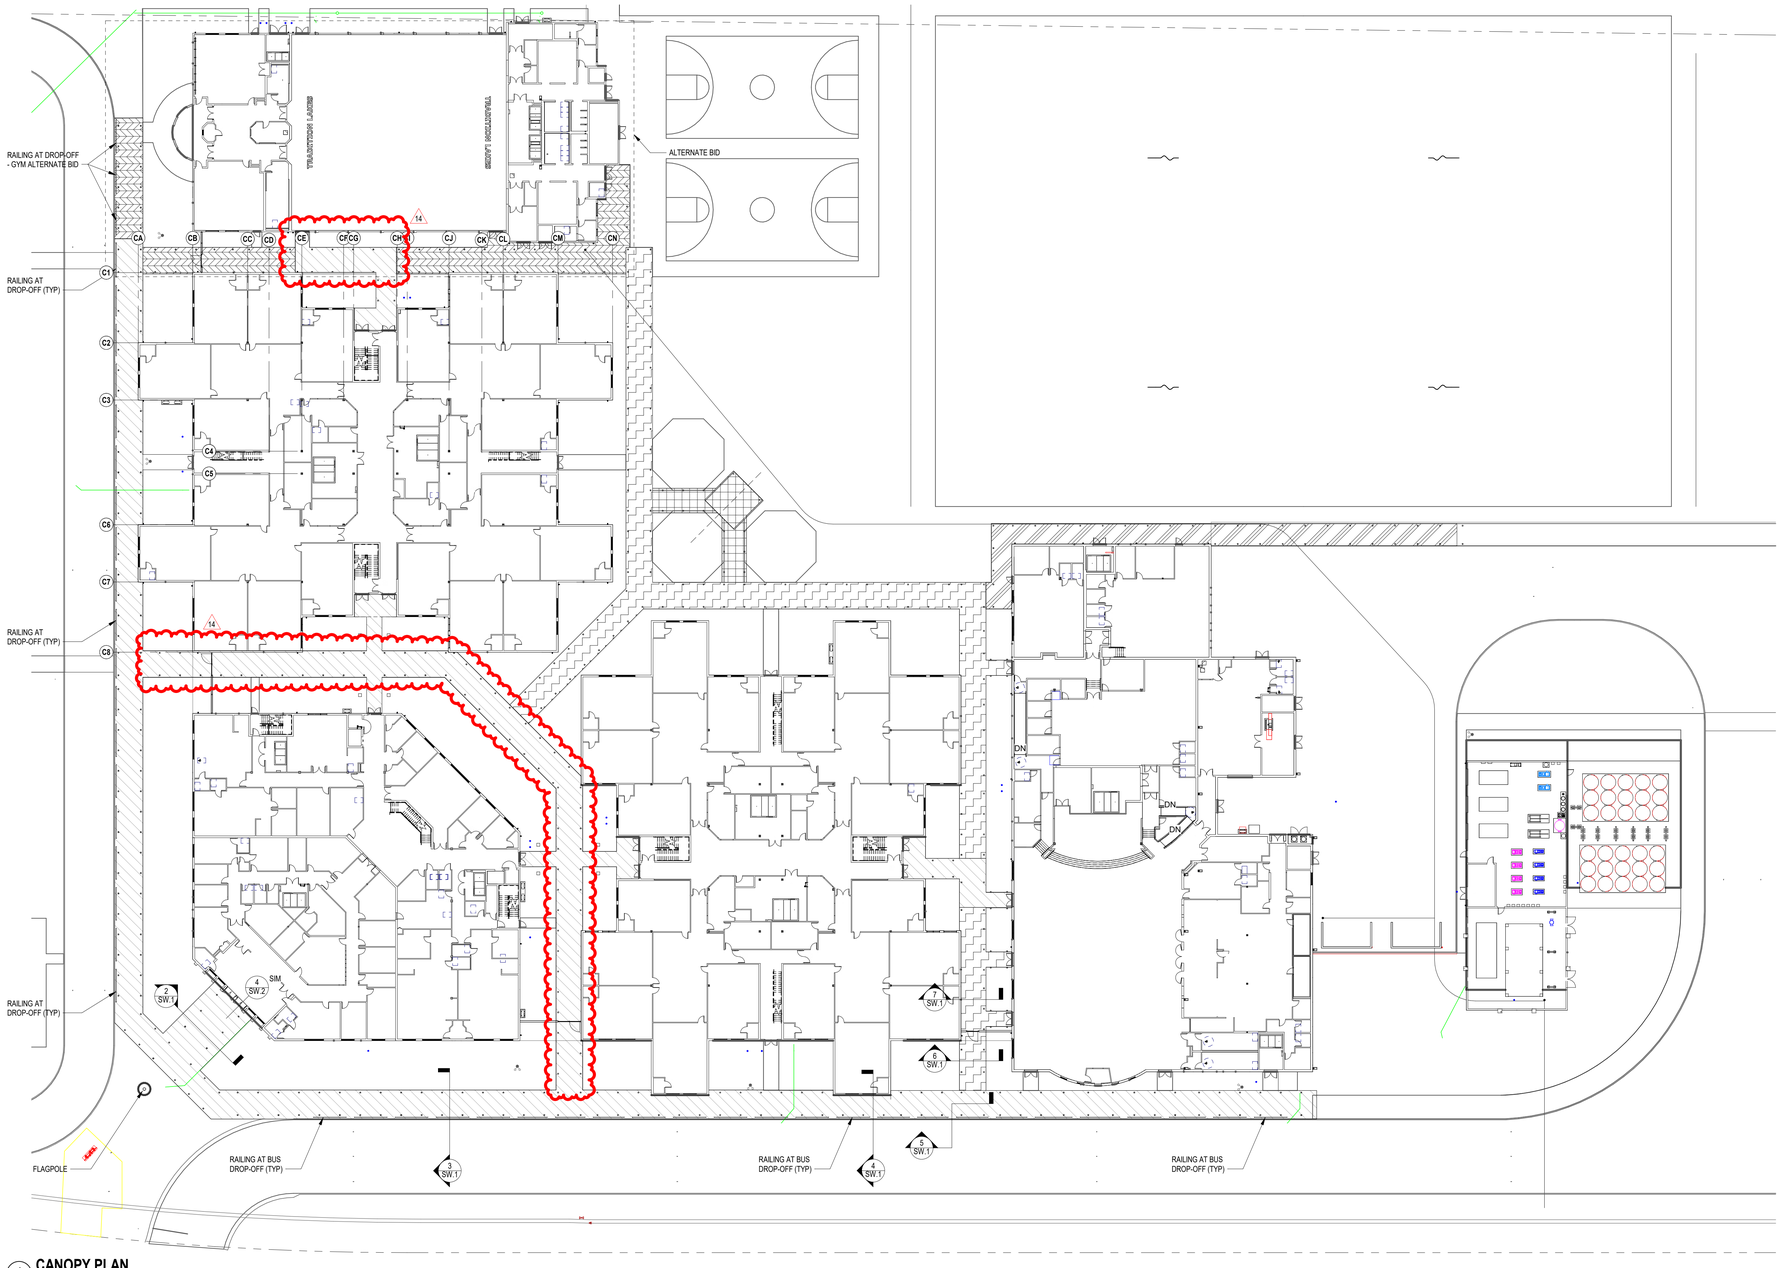

1 CANOPY PLAN
1" = 30'-0"

CANOPIES

- BASE BID CANOPIES
- ALTERNATE BID WALKWAY CANOPIES
- ALTERNATE BID ESE DROP-OFF CANOPIES
- ALTERNATE BID GYMNASIUM CANOPIES
- ALTERNATE BID PLAYGROUND PAVILION CANOPIES

CODE REVIEW:

CERTIFICATE:

SPIEZLE ARCHITECTURAL GROUP INC.
2001 9TH AVENUE
SUITE 308
VERO BEACH, FL 32960
PHONE: 772-794-2929

SIGNATURE:

ANTHONY DONADIO — AR0013456
STEVEN G. SIEGEL — AR99546
JOHN F. WRIGHT — AR101341

SEAL:

CONSULTANTS:

PERMIT SET 2-13-2025

PROJECT:

ST. LUCIE WESTERN GROVE K-8 SCHOOL

10701 SW SUNDANCE VISTA BLVD
PORT ST. LUCIE, FL 34987

FOR

ST. LUCIE SCHOOL DISTRICT

9461 BRANDYWINE LANE, PORT ST. LUCIE, FL 34986

FOR CODE REVIEW: DD/MM/YYYY

REVISIONS:

Δ	REVISION NAME	DATE
3	ADDENDUM 3	01.20.2025
14	ASI #19	06.01.2026

FOR BID: DD/MM/YYYY

DRAWING TITLE:

ARCHITECTURAL SITE PLAN

COMMISSION NUMBER:

24K054

DO NOT SCALE THE DRAWINGS

DRAWING NUMBER:

SW.1

THIS DRAWING IS FORMATTED TO BE PRINTED AT 30"x42"

SPIEZLE ARCHITECTURAL GROUP, INC. COPYRIGHT © 2024

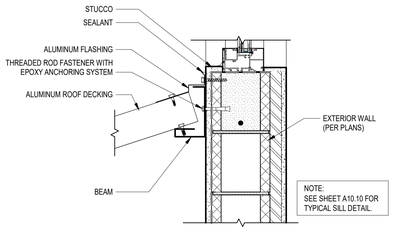

1 DETAIL - BUS DROP - WALL MOUNT - HIGH
1 1/2" = 1'-0"

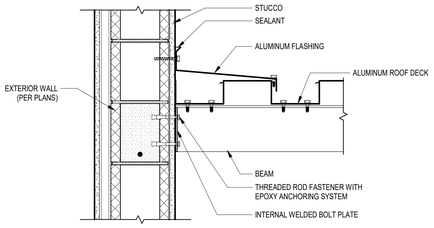

4 DETAIL - WALKWAY - WALL MOUNT
1 1/2" = 1'-0"

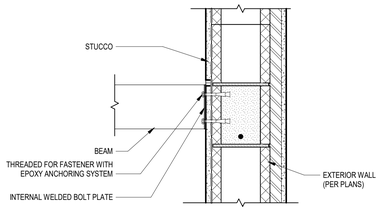

2 DETAIL - BUS DROP - WALL MOUNT - LOW
1 1/2" = 1'-0"

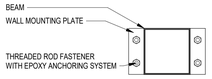

3 INTERNAL WELDED BOLT PLATE DETAIL - TYPICAL
1 1/2" = 1'-0"

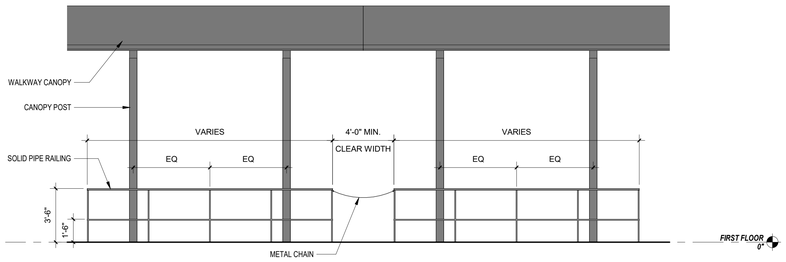

5 ELEVATION - RAILING AT DROP-OFF - TYPICAL
1/4" = 1'-0"

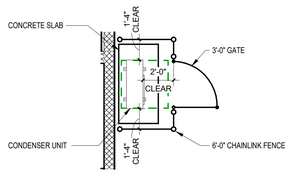

6 ENLARGED PLAN - CHAINLINK ENCLOSURE - TYPICAL
1/4" = 1'-0"

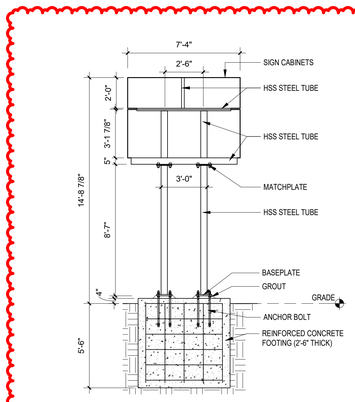

7 GROUND SIGN DESIGN - FRONT ELEVATION
1/4" = 1'-0"

CODE REVIEW:

CERTIFICATE:

SPIEZLE ARCHITECTURAL GROUP INC.
2001 9TH AVENUE
SUITE 308
VERO BEACH, FL 32960
PHONE: 772-794-2929

SIGNATURE:

ANTHONY DONADIO	AR0012456
STEVEN G. SIEGEL	AR99546
JOHN F. WRIGHT	AR101341

SEAL:

CONSULTANTS:

ADDENDUM NO. 3 - 1-20-2025

PROJECT:

ST. LUCIE WESTERN GROVE K-8 SCHOOL

SW POWERLINE RD AND TRADITION PARKWAY PORT ST. LUCIE, FL 34986

FOR

ST. LUCIE SCHOOL DISTRICT

9461 BRANDYWINE LANE, PORT ST. LUCIE, FL 34986

FOR CODE REVIEW: DD/MM/YYYY

REVISIONS:

#	REVISION NAME	DATE
3	ADDENDUM 3	01.20.2025

FOR BID: DD/MM/YYYY

DRAWING TITLE:

ARCHITECTURAL SITE DETAILS

COMMISSION NUMBER:

24K054

DO NOT SCALE THE DRAWINGS

DRAWING NUMBER:

SW.2

THIS DRAWING IS FORMATTED TO BE PRINTED AT 30"x42"

SPIEZLE ARCHITECTURAL GROUP, INC. COPYRIGHT © 2024