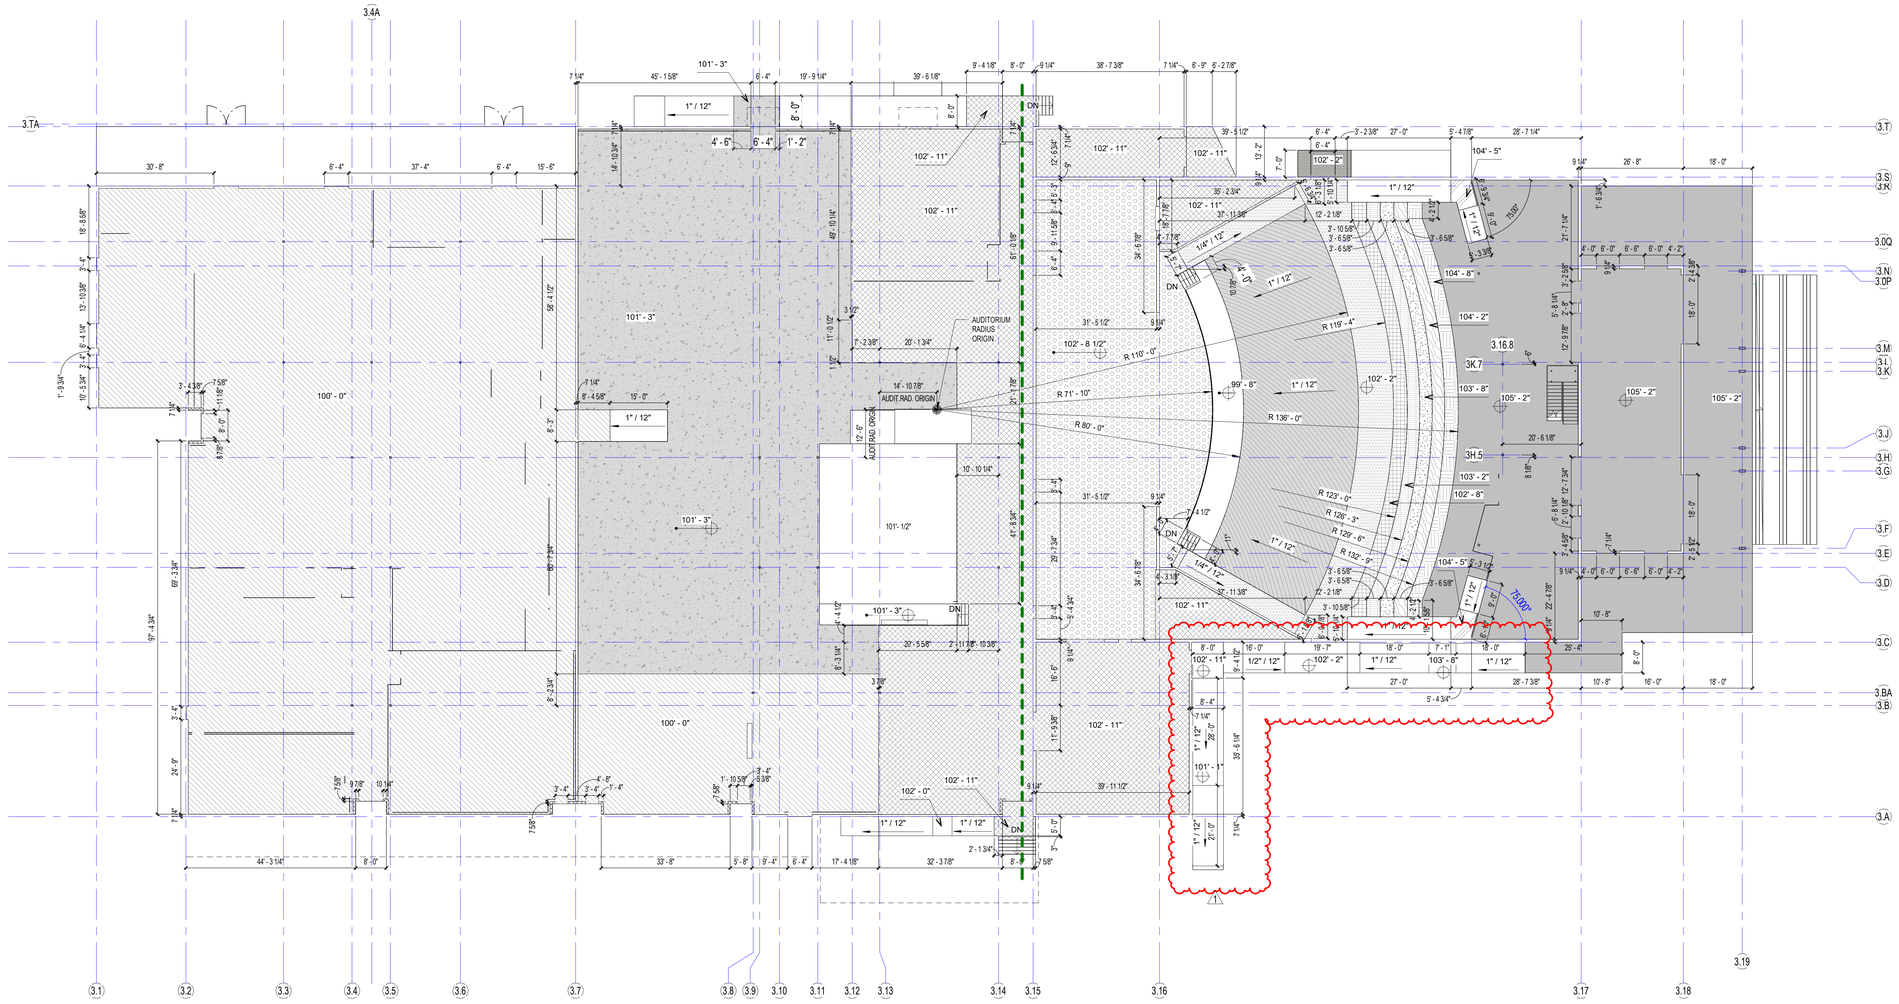

B3

A1	BLDG 3 - OVERALL SLAB PLAN
1/16" = 1'-0"	

1/2/2025 2:29:21 PM
Autodesk Docs://2022108 Westwood Academy/SLPS_FPWA_HS_2023-A.rvt

SCHENKELSHULTZ
ARCHITECTURE

voice 407-872-3322
fax 407-872-3303
schenkelshultz.com
SS Lic. No. -AA-C000937

CONFIDENTIAL COPYRIGHT 2019 SCHENKEL & SHULTZ INC.
SEE WWW.SCHENKELSHULTZ.COM/COPYRIGHT FOR POLICY AND INFORMATION

REVISIONS

MARK	DESCRIPTION	DATE
1	ASI-18	01/15/2025

CORE Remnant
Current ASI:18 Received on: 02/02/2025

CONFIDENTIAL COPYRIGHT 2020 SCHENKEL & SHULTZ INC.
SEE WWW.SCHENKELSHULTZ.COM/COPYRIGHT FOR POLICY AND INFORMATION

PURSUANT TO SECTION 102 OF THE COPYRIGHT ACT, 17 U.S.C., ALL CONCEPTS, IDEAS, DESIGNS, ARRANGEMENTS, DRAWINGS, AND PLANS INDICATED OR REPRESENTED BY THIS DOCUMENT ARE COPYRIGHTED BY SCHENKEL & SHULTZ INC. AS SUCH ALL CONCEPTS, IDEAS, DESIGNS, ARRANGEMENTS, DRAWINGS, AND PLANS INDICATED OR REPRESENTED BY THIS DOCUMENT ARE OWNED BY AND THE PROPERTY OF SCHENKEL SHULTZ INC. AND WERE CREATED, EVOLVED AND DEVELOPED FOR USE ON AND IN CONNECTION WITH THE SPECIFIED PROJECT. NONE OF THE CONCEPTS, IDEAS, DESIGNS, ARRANGEMENTS, OR PLANS SHALL BE USED BY OR DISCLOSED TO ANY PERSON, ARCHITECTURAL OR ENGINEERING FIRM, CONSTRUCTION FIRM, SUBCONTRACTING FIRM, SUPPLIER, OR CORPORATION FOR ANY PURPOSE WHATSOEVER WITHOUT THE WRITTEN PERMISSION OF SCHENKEL & SHULTZ INC. PURSUANT TO SECTION 102 OF THE COPYRIGHT ACT, 17 U.S.C., PROTECTION FOR AN ARCHITECTURAL WORK CREATED AS A WORK MADE FOR HIRE ON OR AFTER DECEMBER 1, 1990, LASTS FOR 95 YEARS FROM THE DATE OF PUBLICATION OF THE WORK OR FOR 120 YEARS FROM THE DATE OF CREATION OF THE UNPUBLISHED PLANS, WHICHEVER TERM IS LESS.
WARNING: REPRODUCTION HEREOF IS A CRIMINAL OFFENSE UNDER SECTION 102 OF THE COPYRIGHT ACT, 17 U.S.C., 18 U.S.C. SEC. 506. UNAUTHORIZED DISCLOSURE MAY CONSTITUTE TRADE SECRET MISAPPROPRIATION IN VIOLATION OF 12-24-3-1 ET. SEQ. AND OTHER LAWS. THE CONCEPTS, IDEAS, DESIGNS, ARRANGEMENTS, DRAWINGS, AND PLANS DISCLOSED ARE COPYRIGHTED AND HEREIN MAY BE PATENTED OR BE THE SUBJECT OF PENDING PATENT APPLICATION. ANYONE VIOLATING THE INTENT OF THIS COPYRIGHT PROTECTION WILL BE PROSECUTED TO THE FULL EXTENT OF THE FEDERAL STATE AND LOCAL LAWS.

WRITTEN DIMENSIONS ON THESE DOCUMENTS SHALL HAVE PRECEDENCE OVER SCALE DIMENSIONS. CONTRACTORS SHALL VERIFY AND BE RESPONSIBLE FOR ALL DIMENSIONS AND CONDITIONS ON THE JOB AND THIS OFFICE MUST BE NOTIFIED OF ANY VARIATION FROM THE DIMENSIONS AND CONDITIONS SHOWN BY THESE DRAWINGS. SHOP DRAWINGS AND OR DETAILS MUST BE SUBMITTED TO THIS OFFICE FOR REVIEW BEFORE PROCEEDING WITH FABRICATION.

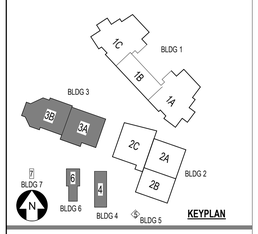

FORT PIERCE WESTWOOD ACADEMY

1801 Panther Ln , Fort Pierce, FL 34947

St. Lucie PUBLIC SCHOOLS

St. Lucie Public Schools
9461 Brandywine Ln
Port St. Lucie, FL 34986

ISSUE DATE: 10/31/2023
COMM. NO.: 2022108

DRAWN BY: SM,AC CHECKED BY: KT

BLDG 3 - OVERALL SLAB PLAN

A043

PHASE III - CONSTRUCTION DOCUMENTS

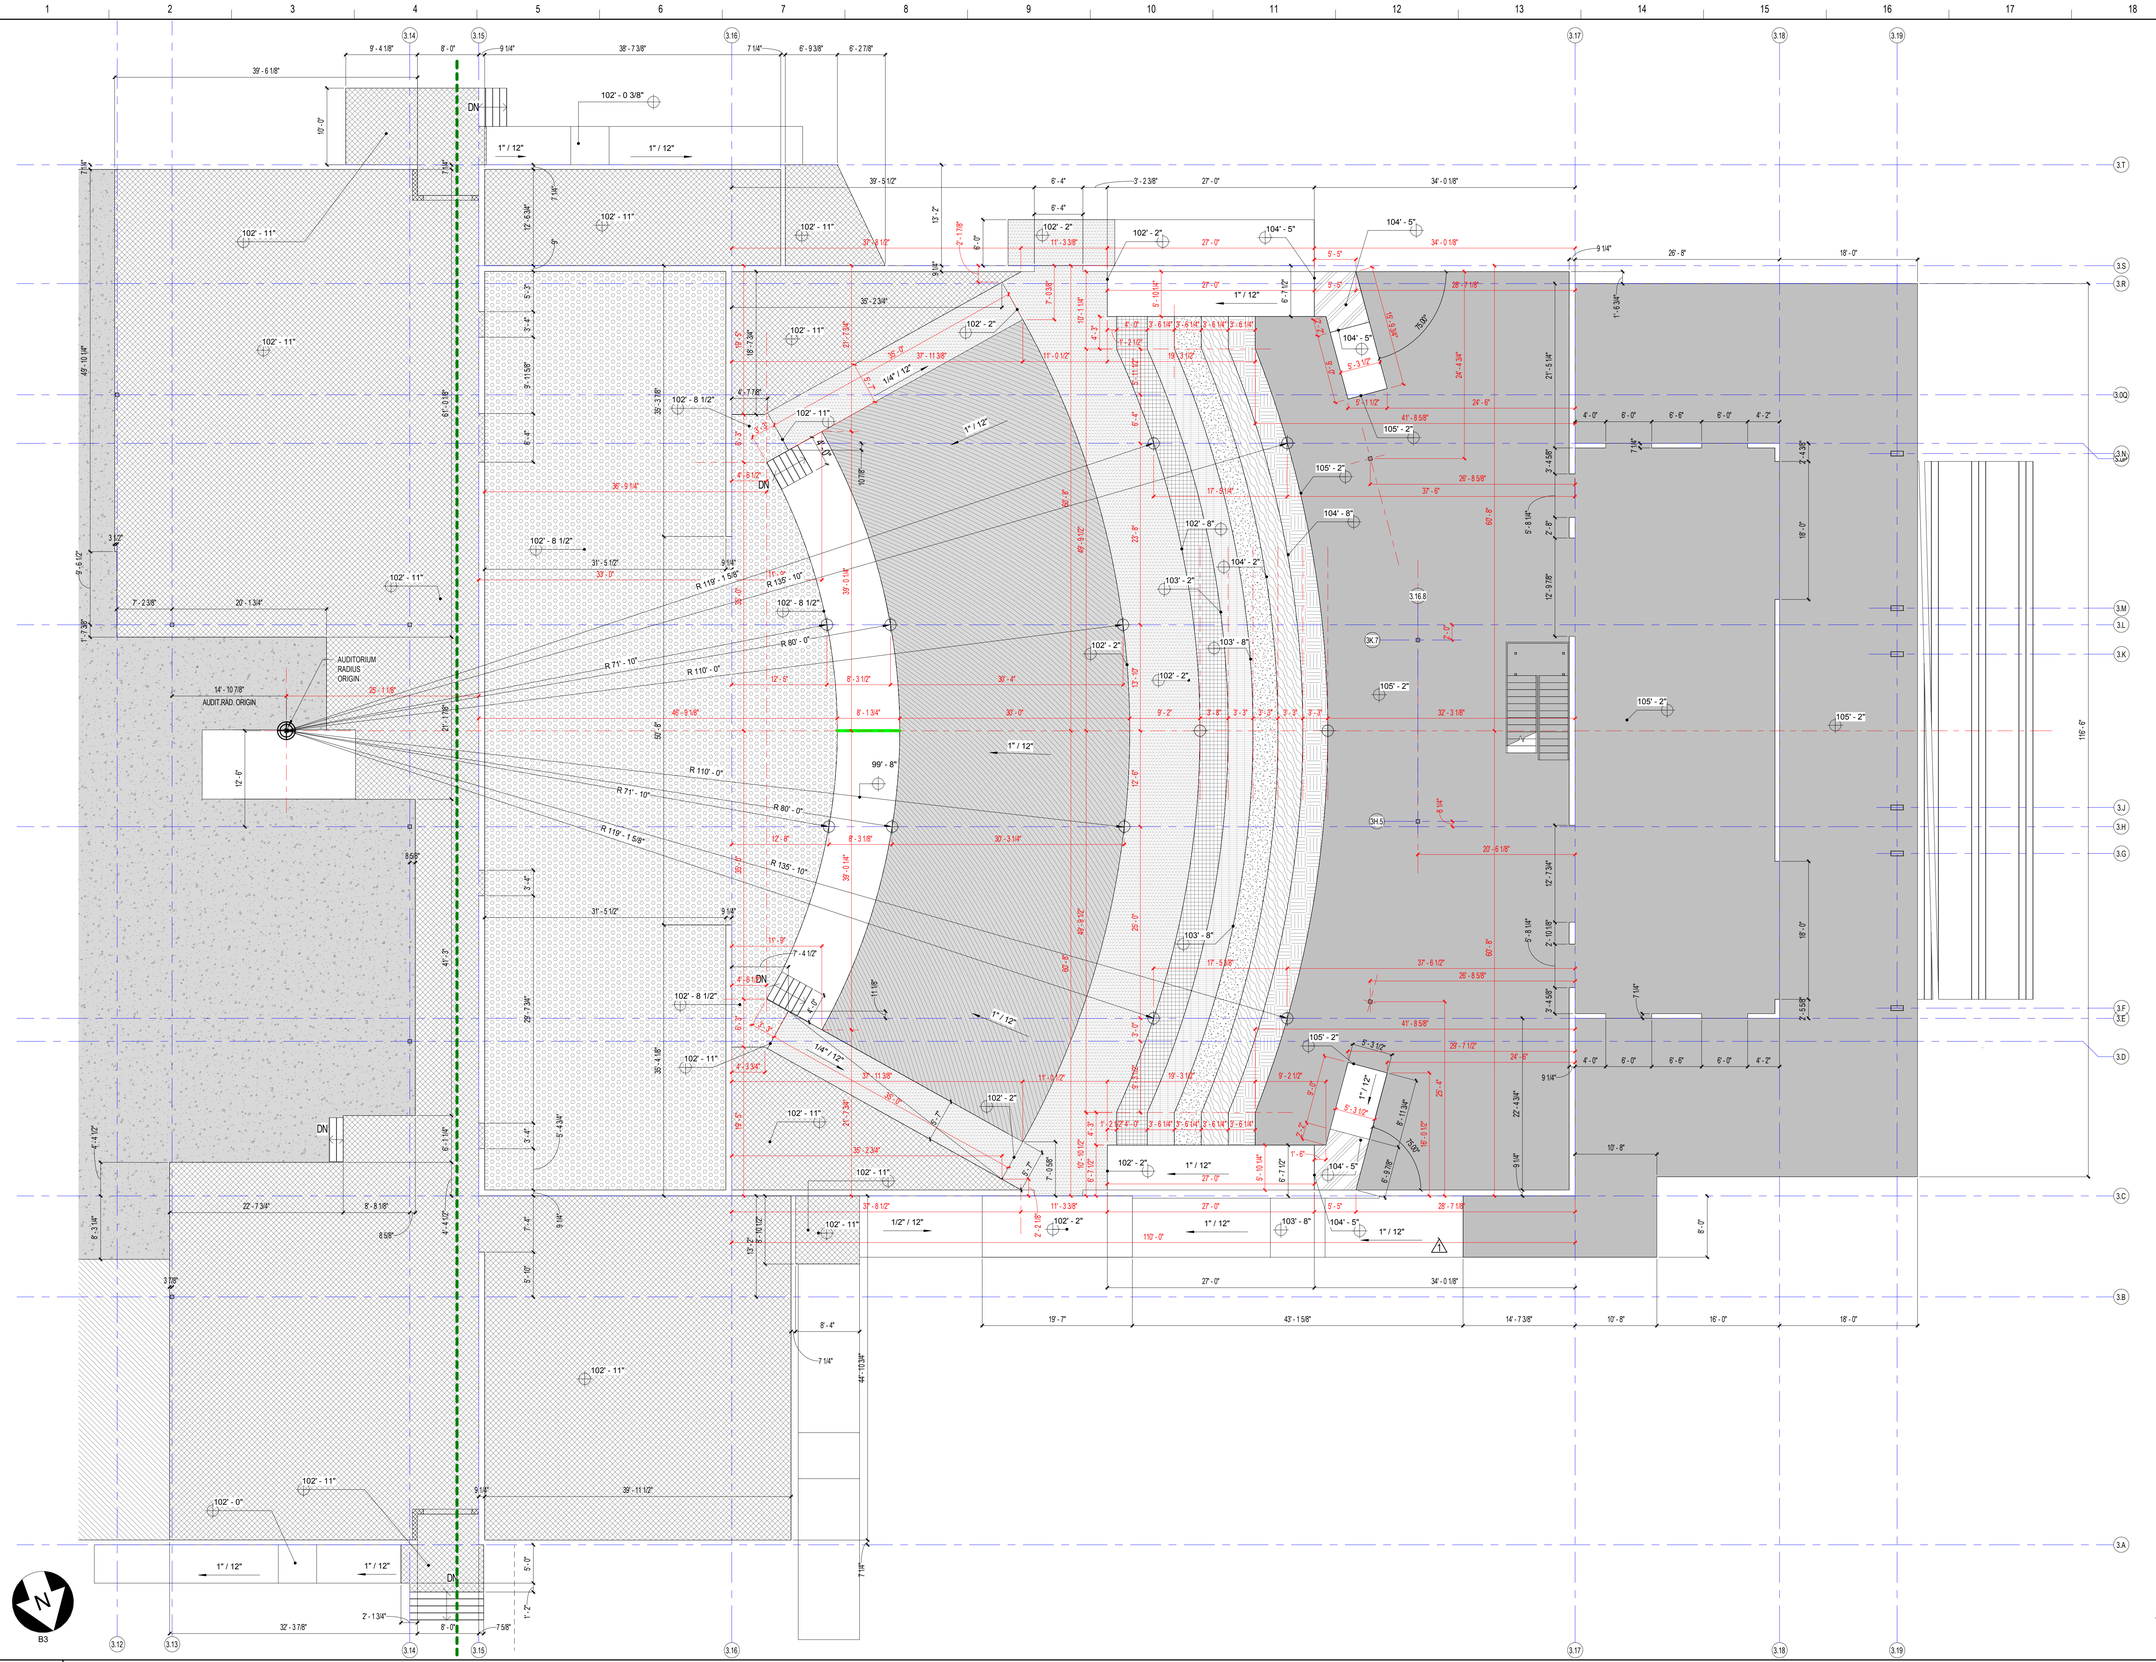

A1	BLDG 3 - AREA B SLAB PLAN
1/8" = 1'-0"	

SCHENKELSHULTZ
ARCHITECTURE

voice 407-872-3322
fax 407-872-3303
schenkelshultz.com
SS Lic. No. -AA-C000937

CONFIDENTIAL COPYRIGHT 2019 SCHENKEL & SHULTZ INC.
SEE WWW.SCHENKELSHULTZ.COM/COPYRIGHT. FOR POLICY AND INFORMATION

REVISIONS

MARK	DESCRIPTION	DATE
1	ASI-18	01/15/2025
2	RFI 157	03/14/2025

CONFIDENTIAL COPYRIGHT 2020 SCHENKEL & SHULTZ INC.
SEE WWW.SCHENKELSHULTZ.COM/COPYRIGHT. FOR POLICY AND INFORMATION

PURSUANT TO SECTION 102 OF THE COPYRIGHT ACT, 17 U.S.C., ALL CONCEPTS, IDEAS, DESIGNS, ARRANGEMENTS, DRAWINGS, AND PLANS INDICATED OR REPRESENTED BY THIS DOCUMENT ARE COPYRIGHTED BY SCHENKEL & SHULTZ INC. AS SUCH ALL CONCEPTS, IDEAS, DESIGNS, ARRANGEMENTS, DRAWINGS, AND PLANS INDICATED OR REPRESENTED BY THIS DOCUMENT CONSTITUTE THE ORIGINAL AND UNPUBLISHED WORK OF SCHENKEL SHULTZ AND MAY NOT BE DUPLICATED, USED OR DISCLOSED WITHOUT THE WRITTEN CONSENT OF SCHENKEL SHULTZ INC., NONE OF THE IDEAS, DESIGNS, ARRANGEMENTS, OR PLANS SHALL BE USED BY OR DISCLOSED TO ANY PERSON, ARCHITECTURAL OR ENGINEERING FIRM, CONSTRUCTION FIRM, SUBCONTRACTING FIRM, SUPPLIER, OR CORPORATION FOR ANY PURPOSE WHATSOEVER WITHOUT THE WRITTEN PERMISSION OF SCHENKEL & SHULTZ INC. PURSUANT TO SECTION 102 OF THE COPYRIGHT ACT, 17 U.S.C., PROTECTION FOR AN ARCHITECTURAL WORK CREATED AS A WORK MADE FOR HIRE ON OR AFTER DECEMBER 1, 1990, LASTS FOR 95 YEARS FROM THE DATE OF PUBLICATION OF THE WORK OR FOR 120 YEARS FROM THE DATE OF CREATION OF THE UNPUBLISHED PLANS, WHICHEVER TERM IS LESS.

WARNING: REPRODUCTION HEREOF IS A CRIMINAL OFFENSE UNDER SECTION 102 OF THE COPYRIGHT ACT, 17 U.S.C., 18 U.S.C. SEC. 506. UNAUTHORIZED DISCLOSURE MAY CONSTITUTE TRADE SECRET MISAPPROPRIATION IN VIOLATION OF C.24-3.71-1ET. SEQ. AND OTHER LAWS. THE CONCEPTS, IDEAS, DESIGNS, ARRANGEMENTS, DRAWINGS, AND PLANS DISCLOSED ARE COPYRIGHTED AND HEREIN MAY BE PATENTED OR BE THE SUBJECT OF PENDING PATENT APPLICATION. ANYONE VIOLATING THE INTENT OF THIS COPYRIGHT PROTECTION WILL BE PROSECUTED TO THE FULL EXTENT OF THE FEDERAL STATE AND LOCAL LAWS.

WRITTEN DIMENSIONS ON THESE DOCUMENTS SHALL HAVE PRECEDENCE OVER SCALE DIMENSIONS. CONTRACTORS SHALL VERIFY AND BE RESPONSIBLE FOR ALL DIMENSIONS AND CONDITIONS ON THE JOB AND THIS OFFICE MUST BE NOTIFIED OF ANY VARIATION FROM THE DIMENSIONS AND CONDITIONS SHOWN BY THESE DRAWINGS. SHOP DRAWINGS AND OR DETAILS MUST BE SUBMITTED TO THIS OFFICE FOR REVIEW BEFORE PROCEEDING WITH FABRICATION.

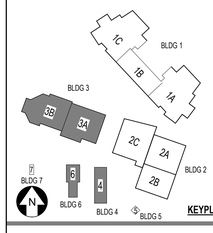

FORT PIERCE WESTWOOD ACADEMY

1801 Panther Ln , Fort Pierce, FL 34947

St. Lucie PUBLIC SCHOOLS

St. Lucie Public Schools
9461 Brandywine Ln
Port St. Lucie, FL 34986

ISSUE DATE: 10/31/2023
COMM. NO.: 2022108

DRAWN BY: SM,AC CHECKED BY: KT

BLDG 3 - AREA B SLAB PLAN

A044

PHASE III - CONSTRUCTION DOCUMENTS

3/14/2025 7:03:20 PM
Autodesk Docs://2022108 Westwood Academy/SLPS_FPWA_HS_2023-A.rvt

SCHENKELSHULTZ
ARCHITECTURE

voice 407-872-3322
fax 407-872-3303
schenkelshultz.com
SS Lic. No. -AA-C000937

CONFIDENTIAL COPYRIGHT 2019 SCHENKEL & SHULTZ INC.
SEE WWW.SCHENKELSHULTZ.COM/COPYRIGHT FOR POLICY AND INFORMATION

REVISIONS

MARK	DESCRIPTION	DATE
1	ASI-14	12/26/2024

CORE Remnant
Current ASI: 14 Received on: 02/02/2025

CONFIDENTIAL COPYRIGHT 2020 SCHENKEL & SHULTZ INC.
SEE WWW.SCHENKELSHULTZ.COM/COPYRIGHT FOR POLICY AND INFORMATION

PURSUANT TO SECTION 102 OF THE COPYRIGHT ACT, 17 U.S.C., ALL CONCEPTS, IDEAS, DESIGNS, ARRANGEMENTS, DRAWINGS, AND PLANS INDICATED OR REPRESENTED BY THIS DOCUMENT ARE COPYRIGHTED BY SCHENKEL & SHULTZ INC. AS SUCH ALL CONCEPTS, IDEAS, DESIGNS, ARRANGEMENTS, DRAWINGS, AND PLANS INDICATED OR REPRESENTED BY THIS DOCUMENT ARE OWNED BY AND THE PROPERTY OF SCHENKEL SHULTZ INC. AND WERE CREATED, EVOLVED AND DEVELOPED FOR USE ON AND IN CONNECTION WITH THE SPECIFIED PROJECT. NONE OF THE CONCEPTS, IDEAS, DESIGNS, ARRANGEMENTS, OR PLANS SHALL BE USED BY OR DISCLOSED TO ANY PERSON, ARCHITECTURAL OR ENGINEERING FIRM, CONSTRUCTION FIRM, SUBCONTRACTING FIRM, SUPPLIER, OR CORPORATION FOR ANY PURPOSE WHATSOEVER WITHOUT THE WRITTEN PERMISSION OF SCHENKEL & SHULTZ INC. PURSUANT TO SECTION 102 OF THE COPYRIGHT ACT, 17 U.S.C., PROTECTION FOR AN ARCHITECTURAL WORK CREATED AS A WORK MADE FOR HIRE ON OR AFTER DECEMBER 1, 1990, LASTS FOR 95 YEARS FROM THE DATE OF PUBLICATION OF THE WORK OR FOR 120 YEARS FROM THE DATE OF CREATION OF THE UNPUBLISHED PLANS, WHICHEVER TERM IS LESS.

WARNING: REPRODUCTION HEREOF IS A CRIMINAL OFFENSE UNDER SECTION 102 OF THE COPYRIGHT ACT, 17 U.S.C., 18 U.S.C. SEC. 506. UNAUTHORIZED DISCLOSURE MAY CONSTITUTE TRADE SECRET MISAPPROPRIATION IN VIOLATION OF 1.C.44-3-1-1ET. SEQ. AND OTHER LAWS. THE CONCEPTS, IDEAS, DESIGNS, ARRANGEMENTS, DRAWINGS, AND PLANS DISCLOSED ARE COPYRIGHTED AND HEREIN MAY BE PATENTED OR BE THE SUBJECT OF PENDING PATENT APPLICATION. ANYONE VIOLATING THE INTENT OF THIS COPYRIGHT PROTECTION WILL BE PROSECUTED TO THE FULL EXTENT OF THE FEDERAL STATE AND LOCAL LAWS.

WRITTEN DIMENSIONS ON THESE DOCUMENTS SHALL HAVE PRECEDENCE OVER SCALE DIMENSIONS. CONTRACTORS SHALL VERIFY AND BE RESPONSIBLE FOR ALL DIMENSIONS AND CONDITIONS ON THE JOB AND THIS OFFICE MUST BE NOTIFIED OF ANY VARIATION FROM THE DIMENSIONS AND CONDITIONS SHOWN BY THESE DRAWINGS. SHOP DRAWINGS AND OR DETAILS MUST BE SUBMITTED TO THIS OFFICE FOR REVIEW BEFORE PROCEEDING WITH FABRICATION.

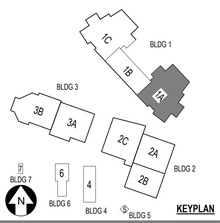

FORT PIERCE WESTWOOD ACADEMY

1801 Panther Ln , Fort Pierce, FL 34947

St. Lucie PUBLIC SCHOOLS

St. Lucie Public Schools
9461 Brandywine Ln
Port St. Lucie, FL 34986

ISSUE DATE: 10/31/2023
COMM. NO.: 2022108

DRAWN BY: SM,AC CHECKED BY: KT

BLDG 1 AREA 1A - 1ST FLR PLAN

A101.1A

A1
1/8" = 1'-0"

BUILDING 1 AREA 1A - FIRST FLOOR PLAN

PHASE III - CONSTRUCTION DOCUMENTS

12/26/2024 3:28:18 PM
Autodesk Docs://2022108 Westwood Academy/SLPS_FPWA_HS_2023-A.rvt

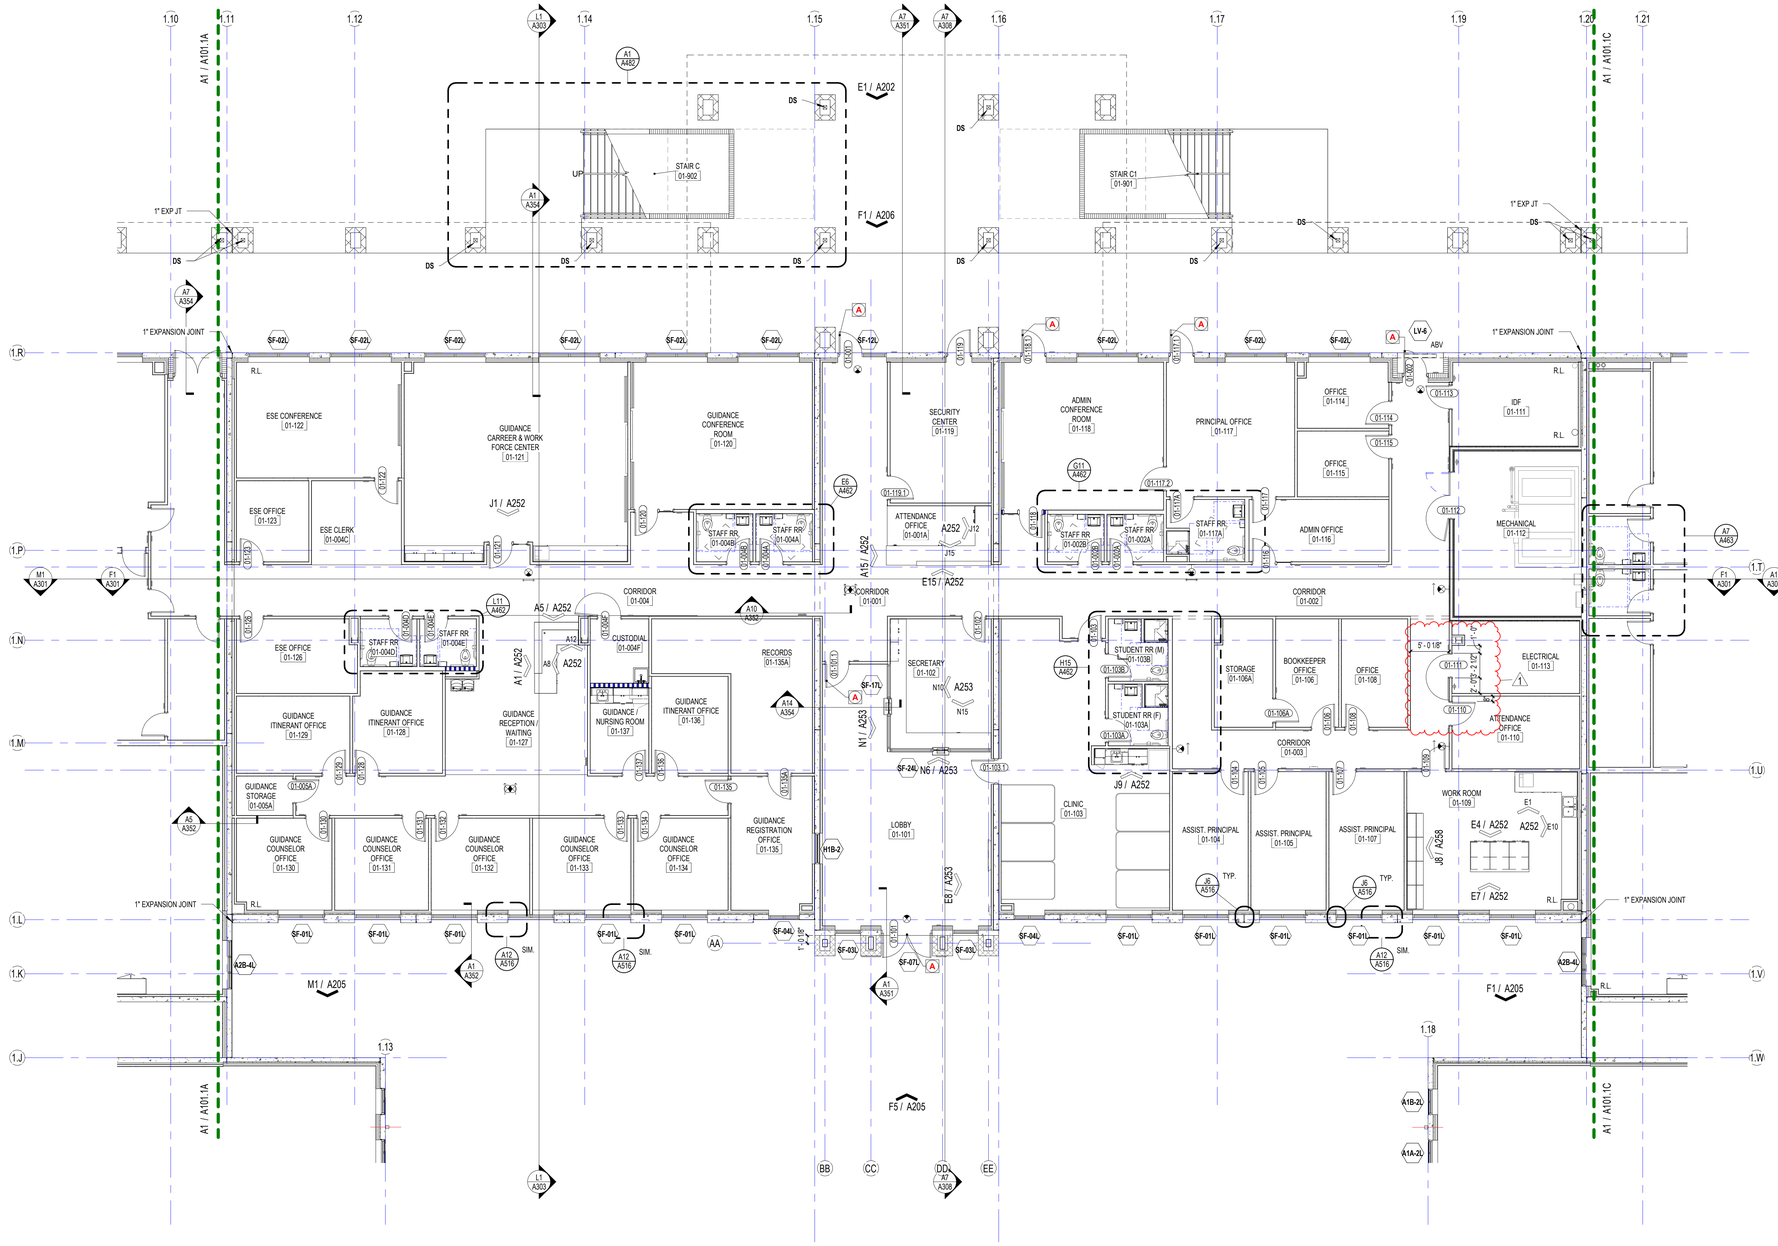

PLAN LEGENDS

A ACCESS CONTROL SYSTEM. REFER TO DOOR SCHEDULE

B BOLLARD, SEE SPEC.

SCHENKELSHULTZ
ARCHITECTURE

voice 407-872-3322
fax 407-872-3303
schenkelshultz.com
SS Lic. No. -AA-C000937

CONFIDENTIAL COPYRIGHT 2019 SCHENKEL & SHULTZ INC.
SEE WWW.SCHENKELSHULTZ.COM/COPYRIGHT. FOR POLICY AND INFORMATION

REVISIONS

MARK	DESCRIPTION	DATE
1	ADDENDUM NO. 3	12/14/2023

CONFIDENTIAL COPYRIGHT 2020 SCHENKEL & SHULTZ INC.
SEE WWW.SCHENKELSHULTZ.COM/COPYRIGHT. FOR POLICY AND INFORMATION

PURSUANT TO SECTION 102 OF THE COPYRIGHT ACT, 17 U.S.C., ALL CONCEPTS, IDEAS, DESIGNS, ARRANGEMENTS, DRAWINGS, AND PLANS INDICATED OR REPRESENTED BY THIS DOCUMENT ARE COPYRIGHTED BY SCHENKEL & SHULTZ INC. AS SUCH ALL CONCEPTS, IDEAS, DESIGNS, ARRANGEMENTS, DRAWINGS, AND PLANS INDICATED OR REPRESENTED BY THIS DOCUMENT CONSTITUTE THE ORIGINAL AND UNPUBLISHED WORK OF SCHENKEL SHULTZ AND MAY NOT BE USED, DISCLOSED OR COPIED FOR ANY PURPOSE WHATSOEVER. NONE OF THE CONCEPTS, IDEAS, DESIGNS, ARRANGEMENTS, OR PLANS SHALL BE USED BY OR DISCLOSED TO ANY PERSON, ARCHITECTURAL OR ENGINEERING FIRM, CONSTRUCTION FIRM, SUBCONTRACTING FIRM, SUPPLIER, OR CORPORATION FOR ANY PURPOSE WHATSOEVER WITHOUT THE WRITTEN PERMISSION OF SCHENKEL & SHULTZ INC. PURSUANT TO SECTION 102 OF THE COPYRIGHT ACT, 17 U.S.C., PROTECTION FOR AN ARCHITECTURAL WORK CREATED AS A WORK MADE FOR HIRE ON OR AFTER DECEMBER 1, 1990, LASTS FOR 95 YEARS FROM THE DATE OF PUBLICATION OF THE WORK OR FOR 120 YEARS FROM THE DATE OF CREATION OF THE UNPUBLISHED PLANS, WHICHEVER TERM IS LESS.

WARNING: REPRODUCTION HEREOF IS A CRIMINAL OFFENSE UNDER SECTION 102 OF THE COPYRIGHT ACT, 17 U.S.C., 18 U.S.C. SEC. 506. UNAUTHORIZED DISCLOSURE MAY CONSTITUTE TRADE SECRET MISAPPROPRIATION IN VIOLATION OF 12-24-3-1 ET. SEQ. AND OTHER LAWS. THE CONCEPTS, IDEAS, DESIGNS, ARRANGEMENTS, DRAWINGS, AND PLANS DISCLOSED ARE COPYRIGHTED AND HEREIN MAY BE PATENTED OR BE THE SUBJECT OF PENDING PATENT APPLICATION. ANYONE VIOLATING THE INTENT OF THIS COPYRIGHT PROTECTION WILL BE PROSECUTED TO THE FULL EXTENT OF THE FEDERAL STATE AND LOCAL LAWS.

WRITTEN DIMENSIONS ON THESE DOCUMENTS SHALL HAVE PRECEDENCE OVER SCALE DIMENSIONS. CONTRACTORS SHALL VERIFY AND BE RESPONSIBLE FOR ALL DIMENSIONS AND CONDITIONS ON THE JOB AND THIS OFFICE MUST BE NOTIFIED OF ANY VARIATION FROM THE DIMENSIONS AND CONDITIONS SHOWN BY THESE DRAWINGS. SHOP DRAWINGS AND OR DETAILS MUST BE SUBMITTED TO THIS OFFICE FOR REVIEW BEFORE PROCEEDING WITH FABRICATION.

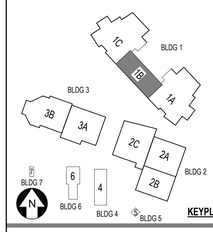

FORT PIERCE WESTWOOD ACADEMY

1801 Panther Ln , Fort Pierce, FL 34947

St. Lucie PUBLIC SCHOOLS

St. Lucie Public Schools
9461 Brandywine Ln
Port St. Lucie, FL 34986

ISSUE DATE: 10/31/2023
COMM. NO.: 2022108

DRAWN BY: SM,AC CHECKED BY: KT

BLDG 1 AREA 1B - 1ST FLR PLAN

A101.1B

A1 BUILDING 1 AREA 1B - FIRST FLOOR PLAN

1/8" = 1'-0"

PHASE III - CONSTRUCTION DOCUMENTS

12/10/2023 9:04:19 PM
Autodesk Docs://2022108 Westwood Academy/SLPS_FPWA_HS_2023-A.rvt

SCHENKELSHULTZ
ARCHITECTURE

voice 407-872-3322
fax 407-872-3303
schenkelshultz.com
SS Lic. No. -AA-C000937

CONFIDENTIAL COPYRIGHT 2019 SCHENKEL & SHULTZ INC.
SEE WWW.SCHENKELSHULTZ.COM/COPYRIGHT FOR POLICY AND INFORMATION

REVISIONS

MARK	DESCRIPTION	DATE
1	ADDENDUM NO. 3	12/14/2023
2	ASI-14	10/28/2024

CORE Remnant
Current ASI:14 Received on: 02/02/2025

CONFIDENTIAL COPYRIGHT 2020 SCHENKEL & SHULTZ INC.
SEE WWW.SCHENKELSHULTZ.COM/COPYRIGHT FOR POLICY AND INFORMATION

PURSUANT TO SECTION 102 OF THE COPYRIGHT ACT, 17 U.S.C., ALL CONCEPTS, IDEAS, DESIGNS, ARRANGEMENTS, DRAWINGS, AND PLANS INDICATED OR REPRESENTED BY THIS DOCUMENT ARE COPYRIGHTED BY SCHENKEL & SHULTZ INC. AS SUCH ALL CONCEPTS, IDEAS, DESIGNS, ARRANGEMENTS, DRAWINGS, AND PLANS INDICATED OR REPRESENTED IN THIS DOCUMENT ARE THE PROPERTY OF SCHENKEL SHULTZ INC. AND SHALL NOT BE USED FOR ANY PURPOSE WHATSOEVER WITHOUT THE EXPRESS WRITTEN CONSENT OF SCHENKEL SHULTZ INC. NONE OF THE CONCEPTS, IDEAS, DESIGNS, ARRANGEMENTS, OR PLANS SHALL BE USED BY OR DISCLOSED TO ANY PERSON, ARCHITECTURAL OR ENGINEERING FIRM, CONSTRUCTION FIRM, SUBCONTRACTING FIRM, SUPPLIER, OR CORPORATION FOR ANY PURPOSE WHATSOEVER WITHOUT THE WRITTEN PERMISSION OF SCHENKEL & SHULTZ INC. PURSUANT TO SECTION 102 OF THE COPYRIGHT ACT, 17 U.S.C., PROTECTION FOR AN ARCHITECTURAL WORK CREATED AS A WORK MADE FOR HIRE ON OR AFTER DECEMBER 1, 1990, LASTS FOR 95 YEARS FROM THE DATE OF PUBLICATION OF THE WORK OR FOR 120 YEARS FROM THE DATE OF CREATION OF THE UNPUBLISHED PLANS, WHICHEVER TERM IS LESS.

WARNING: REPRODUCTION HEREOF IS A CRIMINAL OFFENSE UNDER SECTION 102 OF THE COPYRIGHT ACT, 17 U.S.C., 18 U.S.C. SEC. 506. UNAUTHORIZED DISCLOSURE MAY CONSTITUTE TRADE SECRET MISAPPROPRIATION IN VIOLATION OF 12-24-3 (17 1ST SEQ. AND OTHER LAWS. THE CONCEPTS, IDEAS, DESIGNS, ARRANGEMENTS, DRAWINGS, AND PLANS DISCLOSED ARE COPYRIGHTED AND HEREIN MAY BE PATENTED OR BE THE SUBJECT OF PENDING PATENT APPLICATION. ANYONE VIOLATING THE INTENT OF THIS COPYRIGHT PROTECTION WILL BE PROSECUTED TO THE FULL EXTENT OF THE FEDERAL STATE AND LOCAL LAWS.

WRITTEN DIMENSIONS ON THESE DOCUMENTS SHALL HAVE PRECEDENCE OVER SCALE DIMENSIONS. CONTRACTORS SHALL VERIFY AND BE RESPONSIBLE FOR ALL DIMENSIONS AND CONDITIONS ON THE JOB AND THIS OFFICE MUST BE NOTIFIED OF ANY VARIATION FROM THE DIMENSIONS AND CONDITIONS SHOWN BY THESE DRAWINGS. SHOP DRAWINGS AND OR DETAILS MUST BE SUBMITTED TO THIS OFFICE FOR REVIEW BEFORE PROCEEDING WITH FABRICATION.

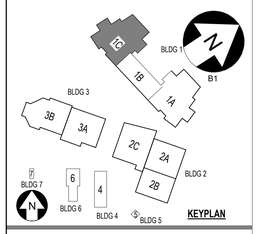

FORT PIERCE WESTWOOD ACADEMY

1801 Panther Ln , Fort Pierce, FL 34947

St. Lucie PUBLIC SCHOOLS

St. Lucie Public Schools
9461 Brandywine Ln
Port St. Lucie, FL 34986

ISSUE DATE: 10/31/2023
COMM. NO.: 2022108

DRAWN BY: SM,AC CHECKED BY: KT

BLDG 1 AREA 1C - 1ST FLR PLAN

A101.1C

A1
1/8" = 1'-0"

BUILDING 1 AREA 1C - FIRST FLOOR PLAN

PHASE III - CONSTRUCTION DOCUMENTS

12/26/2024 3:28:22 PM
Autodesk Docs://2022108 Westwood Academy/BLPS_FPWA_HS_2023-A.rvt

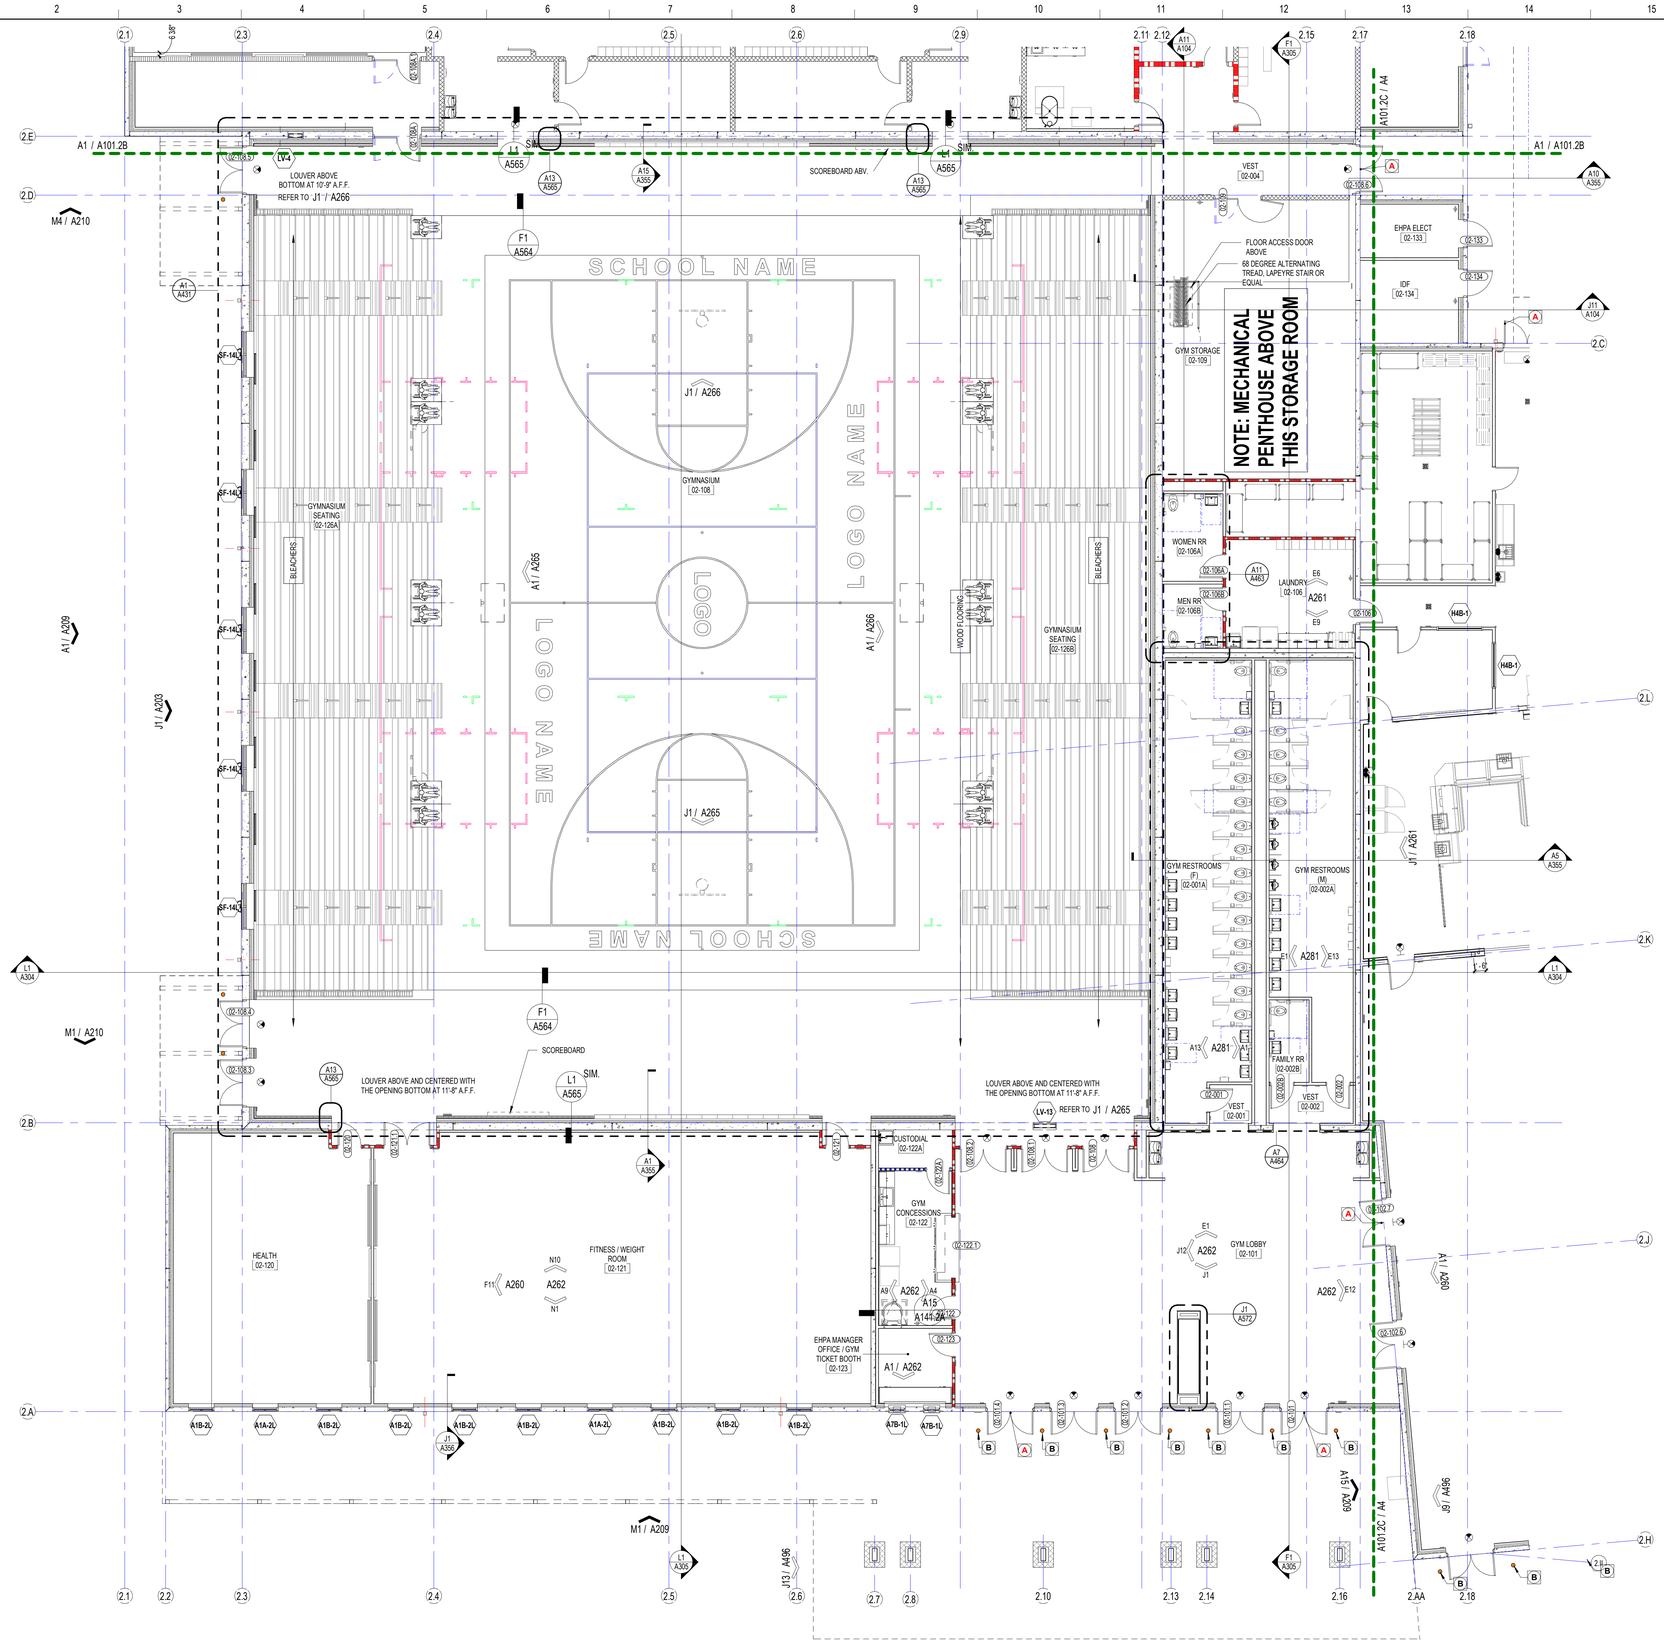

PLAN LEGENDS

- (A) ACCESS CONTROL SYSTEM, REFER TO DOOR SCHEDULE
- (B) BOLLARD, SEE SPEC.

SCHENKELSHULTZ
ARCHITECTURE

voice 407-872-3322
fax 407-872-3303
schenkelshultz.com
SS Lic. No. -AA-C000937

CONFIDENTIAL COPYRIGHT 2019 SCHENKEL & SHULTZ INC.
SEE WWW.SCHENKELSHULTZ.COM/COPYRIGHT FOR POLICY AND INFORMATION

REVISIONS

MARK	DESCRIPTION	DATE

CONFIDENTIAL COPYRIGHT 2020 SCHENKEL & SHULTZ INC.
SEE WWW.SCHENKELSHULTZ.COM/COPYRIGHT FOR POLICY AND INFORMATION

PURSUANT TO SECTION 102 OF THE COPYRIGHT ACT, 17 U.S.C. ALL CONCEPTS, IDEAS, DESIGNS, ARRANGEMENTS, DRAWINGS, AND PLANS INDICATED OR REPRESENTED BY THIS DOCUMENT ARE COPYRIGHTED AND TRADE SECRET MATERIAL BELONGING EXCLUSIVELY TO SCHENKEL SHULTZ. ALL CONCEPTS, IDEAS, DESIGNS, ARRANGEMENTS, DRAWINGS, AND PLANS INDICATED OR REPRESENTED BY THIS DOCUMENT ARE OWNED BY AND ARE PROPERTY OF SCHENKEL SHULTZ AND WERE CREATED, EVOLVED AND DEVELOPED FOR ITS OWN USE. NONE OF THE IDEAS, DESIGNS, ARRANGEMENTS, OR PLANS SHALL BE USED BY OR DISCLOSED TO ANY PERSON, ARCHITECTURAL OR ENGINEERING FIRM, CONSTRUCTION FIRM, SUBCONTRACTING FIRM, SUPPLIER, OR CORPORATION FOR ANY PURPOSE WHATSOEVER WITHOUT THE WRITTEN PERMISSION OF SCHENKEL & SHULTZ INC. PURSUANT TO SECTION 102 OF THE COPYRIGHT ACT, 17 U.S.C., PROTECTION FOR AN ARCHITECTURAL WORK CREATED AS A WORK MADE FOR HIRE ON OR AFTER DECEMBER 1, 1990, LASTS FOR 95 YEARS FROM THE DATE OF PUBLICATION OF THE WORK OR FOR 120 YEARS FROM THE DATE OF CREATION OF THE UNPUBLISHED PLANE, WHICHEVER TERM IS LESS.

WARNING: REPRODUCTION HEREOF IS A CRIMINAL OFFENSE UNDER SECTION 102 OF THE COPYRIGHT ACT, 17 U.S.C., 18 U.S.C. SEC. 506. UNAUTHORIZED DISCLOSURE MAY CONSTITUTE TRADE SECRET MISAPPROPRIATION IN VIOLATION OF 1.C.A-2-311 ET. SEQ. AND OTHER LAWS. THE CONCEPTS, IDEAS, DESIGNS, ARRANGEMENTS, DRAWINGS, AND PLANS DISCLOSED ARE COPYRIGHTED AND HEREIN MAY BE PATENTED OR BE THE SUBJECT OF PENDING PATENT APPLICATION. ANYONE VIOLATING THE INTENT OF THIS COPYRIGHT PROTECTION WILL BE PROSECUTED TO THE FULL EXTENT OF THE FEDERAL STATE AND LOCAL LAWS.

WRITTEN DIMENSIONS ON THESE DOCUMENTS SHALL HAVE PRECEDENCE OVER SCALE DIMENSIONS. CONTRACTORS SHALL VERIFY AND BE RESPONSIBLE FOR ALL DIMENSIONS AND CONDITIONS ON THE JOB AND THIS OFFICE MUST BE NOTIFIED OF ANY VARIATION FROM THE DIMENSIONS AND CONDITIONS SHOWN BY THESE DRAWINGS. SHOP DRAWINGS AND OR DETAILS MUST BE SUBMITTED TO THIS OFFICE FOR REVIEW BEFORE PROCEEDING WITH FABRICATION.

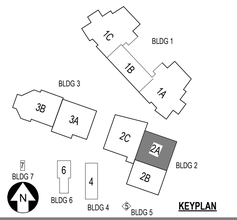

FORT PIERCE WESTWOOD ACADEMY

1801 Panther Ln , Fort Pierce, FL 34947

St. Lucie PUBLIC SCHOOLS

St. Lucie Public Schools
9461 Brandywine Ln
Port St. Lucie, FL 34986

ISSUE DATE: 10/31/2023
COMM. NO.: 2022108

DRAWN BY: SM,AC CHECKED BY: KT

BLDG 2 AREA 2A - 1ST FLR PLAN

A101.2A

A1
1/8" = 1'-0"

BUILDING 2 AREA 2A - FIRST FLOOR PLAN

PHASE III - CONSTRUCTION DOCUMENTS

11/1/2023 1:10:40 PM
Autodesk Docs://2022108 Westwood Academy/SLPS_FPWA_HS_2023-A.rvt

NOTE: SEE A180 FOR GYM LOCKER ROOM TYPES AND SCHEDULE

PLAN LEGENDS

A ACCESS CONTROL SYSTEM, REFER TO DOOR SCHEDULE

B BOLLARD, SEE SPEC.

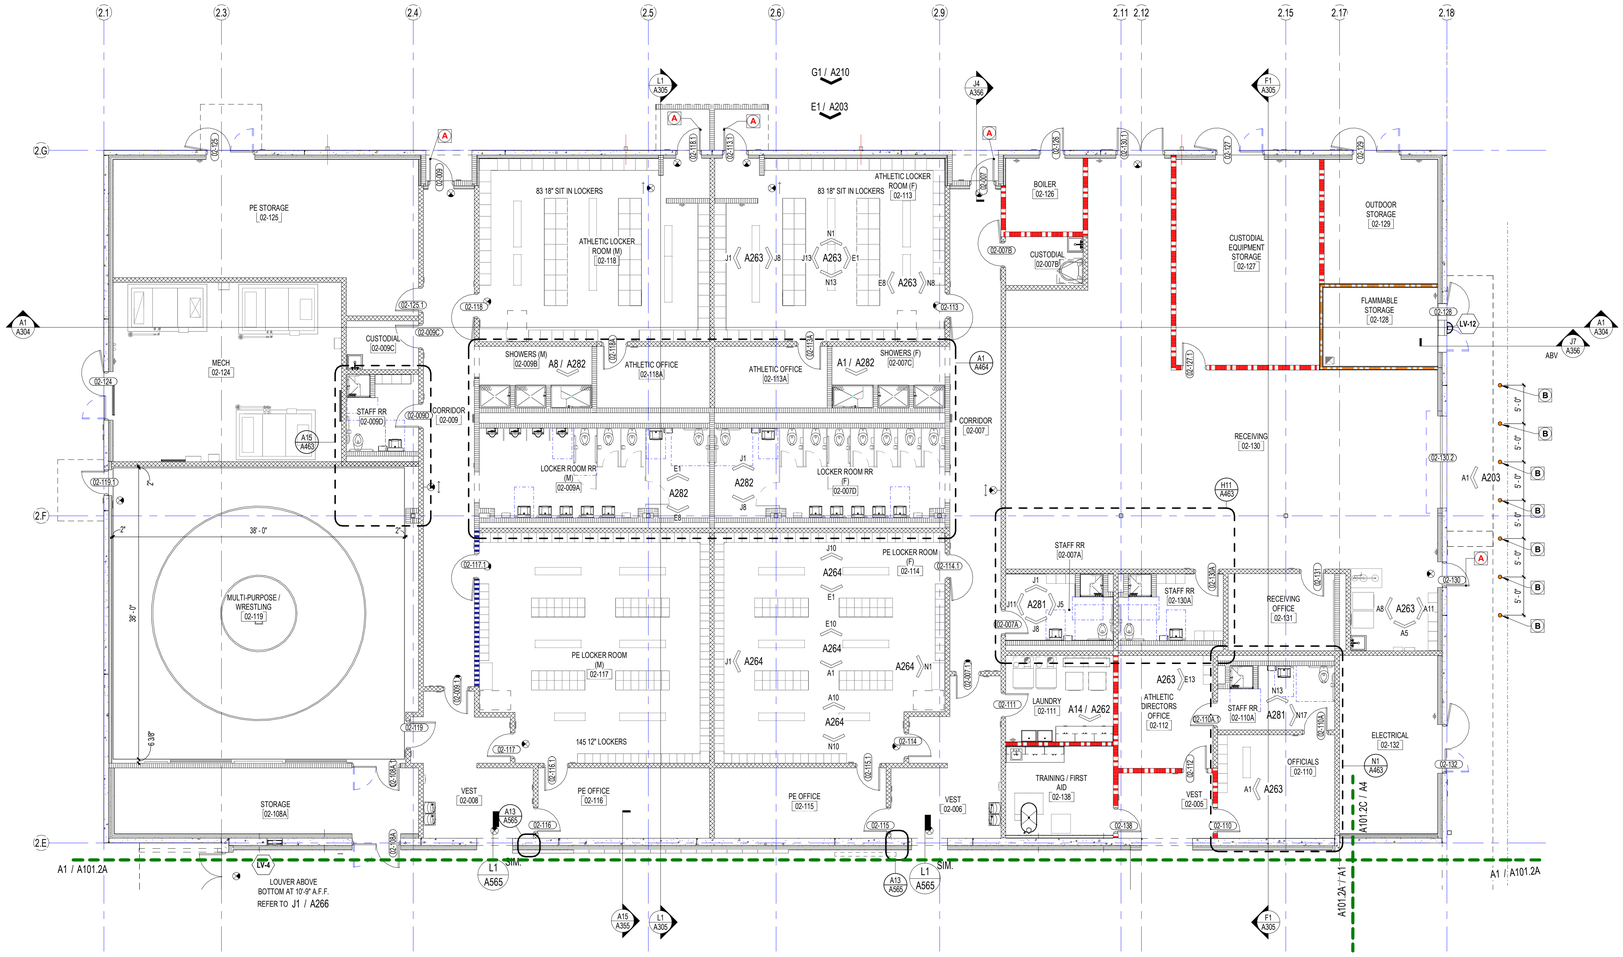

BZ2

A1	BUILDING 2 AREA 2B - FIRST FLOOR PLAN
1/8" = 1'-0"	

SCHENKELSHULTZ ARCHITECTURE

voice 407-872-3322
fax 407-872-3303
schenkelshultz.com
SS Lic. No. -AA-C000937

CONFIDENTIAL COPYRIGHT 2019 SCHENKEL & SHULTZ INC.
SEE WWW.SCHENKELSHULTZ.COM/COPYRIGHT FOR POLICY AND INFORMATION

REVISIONS

MARK	DESCRIPTION	DATE

CONFIDENTIAL COPYRIGHT 2020 SCHENKEL & SHULTZ INC.
SEE WWW.SCHENKELSHULTZ.COM/COPYRIGHT FOR POLICY AND INFORMATION

PURSUANT TO SECTION 102 OF THE COPYRIGHT ACT, 17 U.S.C. ALL CONCEPTS, IDEAS, DESIGNS, ARRANGEMENTS, DRAWINGS, AND PLANS INDICATED OR REPRESENTED BY THIS DOCUMENT ARE COPYRIGHTED BY SCHENKEL & SHULTZ INC. AND OTHER AUTHORS OF SUCH. ESSENTIALLY, THE CONCEPTS, DRAWINGS, AND PLANS INDICATED OR REPRESENTED BY THIS DOCUMENT ARE OWNED BY AND THE PROPERTY OF SCHENKEL&SHULTZ AND WERE CREATED, EVOLVED AND DEVELOPED FOR ITS OWN USE. NONE OF THE IDEAS, DESIGNS, ARRANGEMENTS, OR PLANS SHALL BE USED BY OR DISCLOSED TO ANY PERSON, ARCHITECTURAL OR ENGINEERING FIRM, CONSTRUCTION FIRM, SUBCONTRACTING FIRM, SUPPLIER, OR CORPORATION FOR ANY PURPOSE WHATSOEVER WITHOUT THE WRITTEN PERMISSION OF SCHENKEL & SHULTZ INC. PURSUANT TO SECTION 102 OF THE COPYRIGHT ACT, 17 U.S.C. PROTECTION FOR AN ARCHITECTURAL WORK CREATED AS A WORK MADE FOR HIRE ON OR AFTER DECEMBER 1, 1990, LASTS FOR 95 YEARS FROM THE DATE OF PUBLICATION OF THE WORK OR FOR 120 YEARS FROM THE DATE OF CREATION OF THE UNPUBLISHED PLANE, WHICHEVER TERM IS LESS.

WARNING: REPRODUCTION HEREOF IS A CRIMINAL OFFENSE UNDER SECTION 102 OF THE COPYRIGHT ACT, 17 U.S.C., 18 U.S.C. SEC. 506. UNAUTHORIZED DISCLOSURE MAY CONSTITUTE TRADE SECRET MISAPPROPRIATION IN VIOLATION OF I.C.34-3-31-1ET SEQ. AND OTHER LAWS. THE CONCEPTS, IDEAS, DESIGNS, ARRANGEMENTS, DRAWINGS, AND PLANS DISCLOSED ARE COPYRIGHTED AND HEREIN MAY BE PATENTED OR BE THE SUBJECT OF PENDING PATENT APPLICATION. ANYONE VIOLATING THE INTENT OF THIS COPYRIGHT PROTECTION WILL BE PROSECUTED TO THE FULL EXTENT OF THE FEDERAL STATE AND LOCAL LAWS.

WRITTEN DIMENSIONS ON THESE DOCUMENTS SHALL HAVE PRECEDENCE OVER SCALE DIMENSIONS. CONTRACTORS SHALL VERIFY AND BE RESPONSIBLE FOR ALL DIMENSIONS AND CONDITIONS ON THE JOB AND THIS OFFICE MUST BE NOTIFIED OF ANY VARIATION FROM THE DIMENSIONS AND CONDITIONS SHOWN BY THESE DRAWINGS. SHOP DRAWINGS AND OR DETAILS MUST BE SUBMITTED TO THIS OFFICE FOR REVIEW BEFORE PROCEEDING WITH FABRICATION.

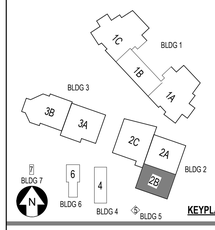

FORT PIERCE WESTWOOD ACADEMY

1801 Panther Ln , Fort Pierce, FL 34947

St. Lucie PUBLIC SCHOOLS

St. Lucie Public Schools
9461 Brandywine Ln
Port St. Lucie, FL 34986

ISSUE DATE: 10/31/2023
COMM. NO.: 2022108

DRAWN BY: SM,AC CHECKED BY: KT

BLDG 2 AREA 2B - 1ST FLR PLAN

A101.2B

PHASE III - CONSTRUCTION DOCUMENTS

11/1/2023 1:10:49 PM
Autodesk Docs://2022108 Westwood Academy/BLPS_FPWA_HS_2023-A.rvt

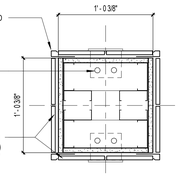

P1 — TILE WRAPPED POWER COLUMN AT SERVING

1 1/2" = 1'-0"

PLAN LEGENDS

- A — ACCESS CONTROL SYSTEM, REFER TO DOOR SCHEDULE
- B — BOLLARD, SEE SPEC.

SCHENKELSHULTZ ARCHITECTURE

voice 407-872-3322
fax 407-872-3303
schenkelshultz.com
SS Lic. No. -AA-C000937

CONFIDENTIAL COPYRIGHT 2019 SCHENKEL & SHULTZ INC.
SEE WWW.SCHENKELSHULTZ.COM/COPYRIGHT FOR POLICY AND INFORMATION

REVISIONS

MARK	DESCRIPTION	DATE
1	ASI-7	06/14/2024
2	ASI-16	01/07/2025

CORE Remnant — Current ASI:16 Received on: 02/02/2025

CONFIDENTIAL COPYRIGHT 2020 SCHENKEL & SHULTZ INC.
SEE WWW.SCHENKELSHULTZ.COM/COPYRIGHT FOR POLICY AND INFORMATION

PURSUANT TO SECTION 102 OF THE COPYRIGHT ACT, 17 U.S.C., ALL CONCEPTS, IDEAS, DESIGNS, ARRANGEMENTS, DRAWINGS, AND PLANS INDICATED OR REPRESENTED BY THIS DOCUMENT ARE COPYRIGHTED BY SCHENKEL & SHULTZ INC. AS SUCH ALL CONCEPTS, IDEAS, DESIGNS, ARRANGEMENTS, DRAWINGS, AND PLANS INDICATED OR REPRESENTED BY THIS DOCUMENT ARE OWNED BY AND ARE THE PROPERTY OF SCHENKEL SHULTZ INC. AND WERE CREATED, EVOLVED AND DEVELOPED FOR USE ON AND IN CONNECTION WITH THE SPECIFIED PROJECT. NONE OF THE CONCEPTS, IDEAS, DESIGNS, ARRANGEMENTS, OR PLANS SHALL BE USED BY OR DISCLOSED TO ANY PERSON, ARCHITECTURAL OR ENGINEERING FIRM, CONSTRUCTION FIRM, SUBCONTRACTING FIRM, SUPPLIER, OR CORPORATION FOR ANY PURPOSE WHATSOEVER WITHOUT THE WRITTEN PERMISSION OF SCHENKEL & SHULTZ INC. PURSUANT TO SECTION 102 OF THE COPYRIGHT ACT, 17 U.S.C., PROTECTION FOR AN ARCHITECTURAL WORK CREATED AS A WORK MADE FOR HIRE ON OR AFTER DECEMBER 1, 1990, LASTS FOR 95 YEARS FROM THE DATE OF PUBLICATION OF THE WORK OR FOR 120 YEARS FROM THE DATE OF CREATION OF THE UNPUBLISHED PLANS, WHICHEVER TERM IS LESS.

WARNING: REPRODUCTION HEREOF IS A CRIMINAL OFFENSE UNDER SECTION 102 OF THE COPYRIGHT ACT, 17 U.S.C., 18 U.S.C. SEC. 506. UNAUTHORIZED DISCLOSURE MAY CONSTITUTE TRADE SECRET MISAPPROPRIATION IN VIOLATION OF 1.C.A-2-31-1ET. SEQ. AND OTHER LAWS. THE CONCEPTS, IDEAS, DESIGNS, ARRANGEMENTS, DRAWINGS, AND PLANS DISCLOSED ARE COPYRIGHTED AND HEREIN MAY BE PATENTED OR BE THE SUBJECT OF PENDING PATENT APPLICATION. ANYONE VIOLATING THE INTENT OF THIS COPYRIGHT PROTECTION WILL BE PROSECUTED TO THE FULL EXTENT OF THE FEDERAL STATE AND LOCAL LAWS.

WRITTEN DIMENSIONS ON THESE DOCUMENTS SHALL HAVE PRECEDENCE OVER SCALE DIMENSIONS. CONTRACTORS SHALL VERIFY AND BE RESPONSIBLE FOR ALL DIMENSIONS AND CONDITIONS ON THE JOB AND THIS OFFICE MUST BE NOTIFIED OF ANY VARIATION FROM THE DIMENSIONS AND CONDITIONS SHOWN BY THESE DRAWINGS. SHOP DRAWINGS AND OR DETAILS MUST BE SUBMITTED TO THIS OFFICE FOR REVIEW BEFORE PROCEEDING WITH FABRICATION.

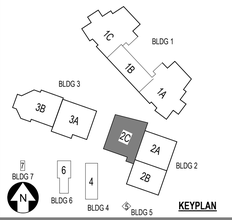

FORT PIERCE WESTWOOD ACADEMY

1801 Panther Ln , Fort Pierce, FL 34947

St. Lucie PUBLIC SCHOOLS

St. Lucie Public Schools
9461 Brandywine Ln
Port St. Lucie, FL 34986

ISSUE DATE: 10/31/2023
COMM. NO.: 2022108

DRAWN BY: SM,AC CHECKED BY: KT

BLDG 2 AREA 2C - 1ST FLR PLAN

A101.2C

A4 — BUILDING 2 AREA 2C - FIRST FLOOR PLAN

1/8" = 1'-0"

PHASE III - CONSTRUCTION DOCUMENTS

12/31/2024 7:46:09 AM
Autodesk Docs://2022108 Westwood Academy/SLPS_FPWA_HS_2023-A.rvt

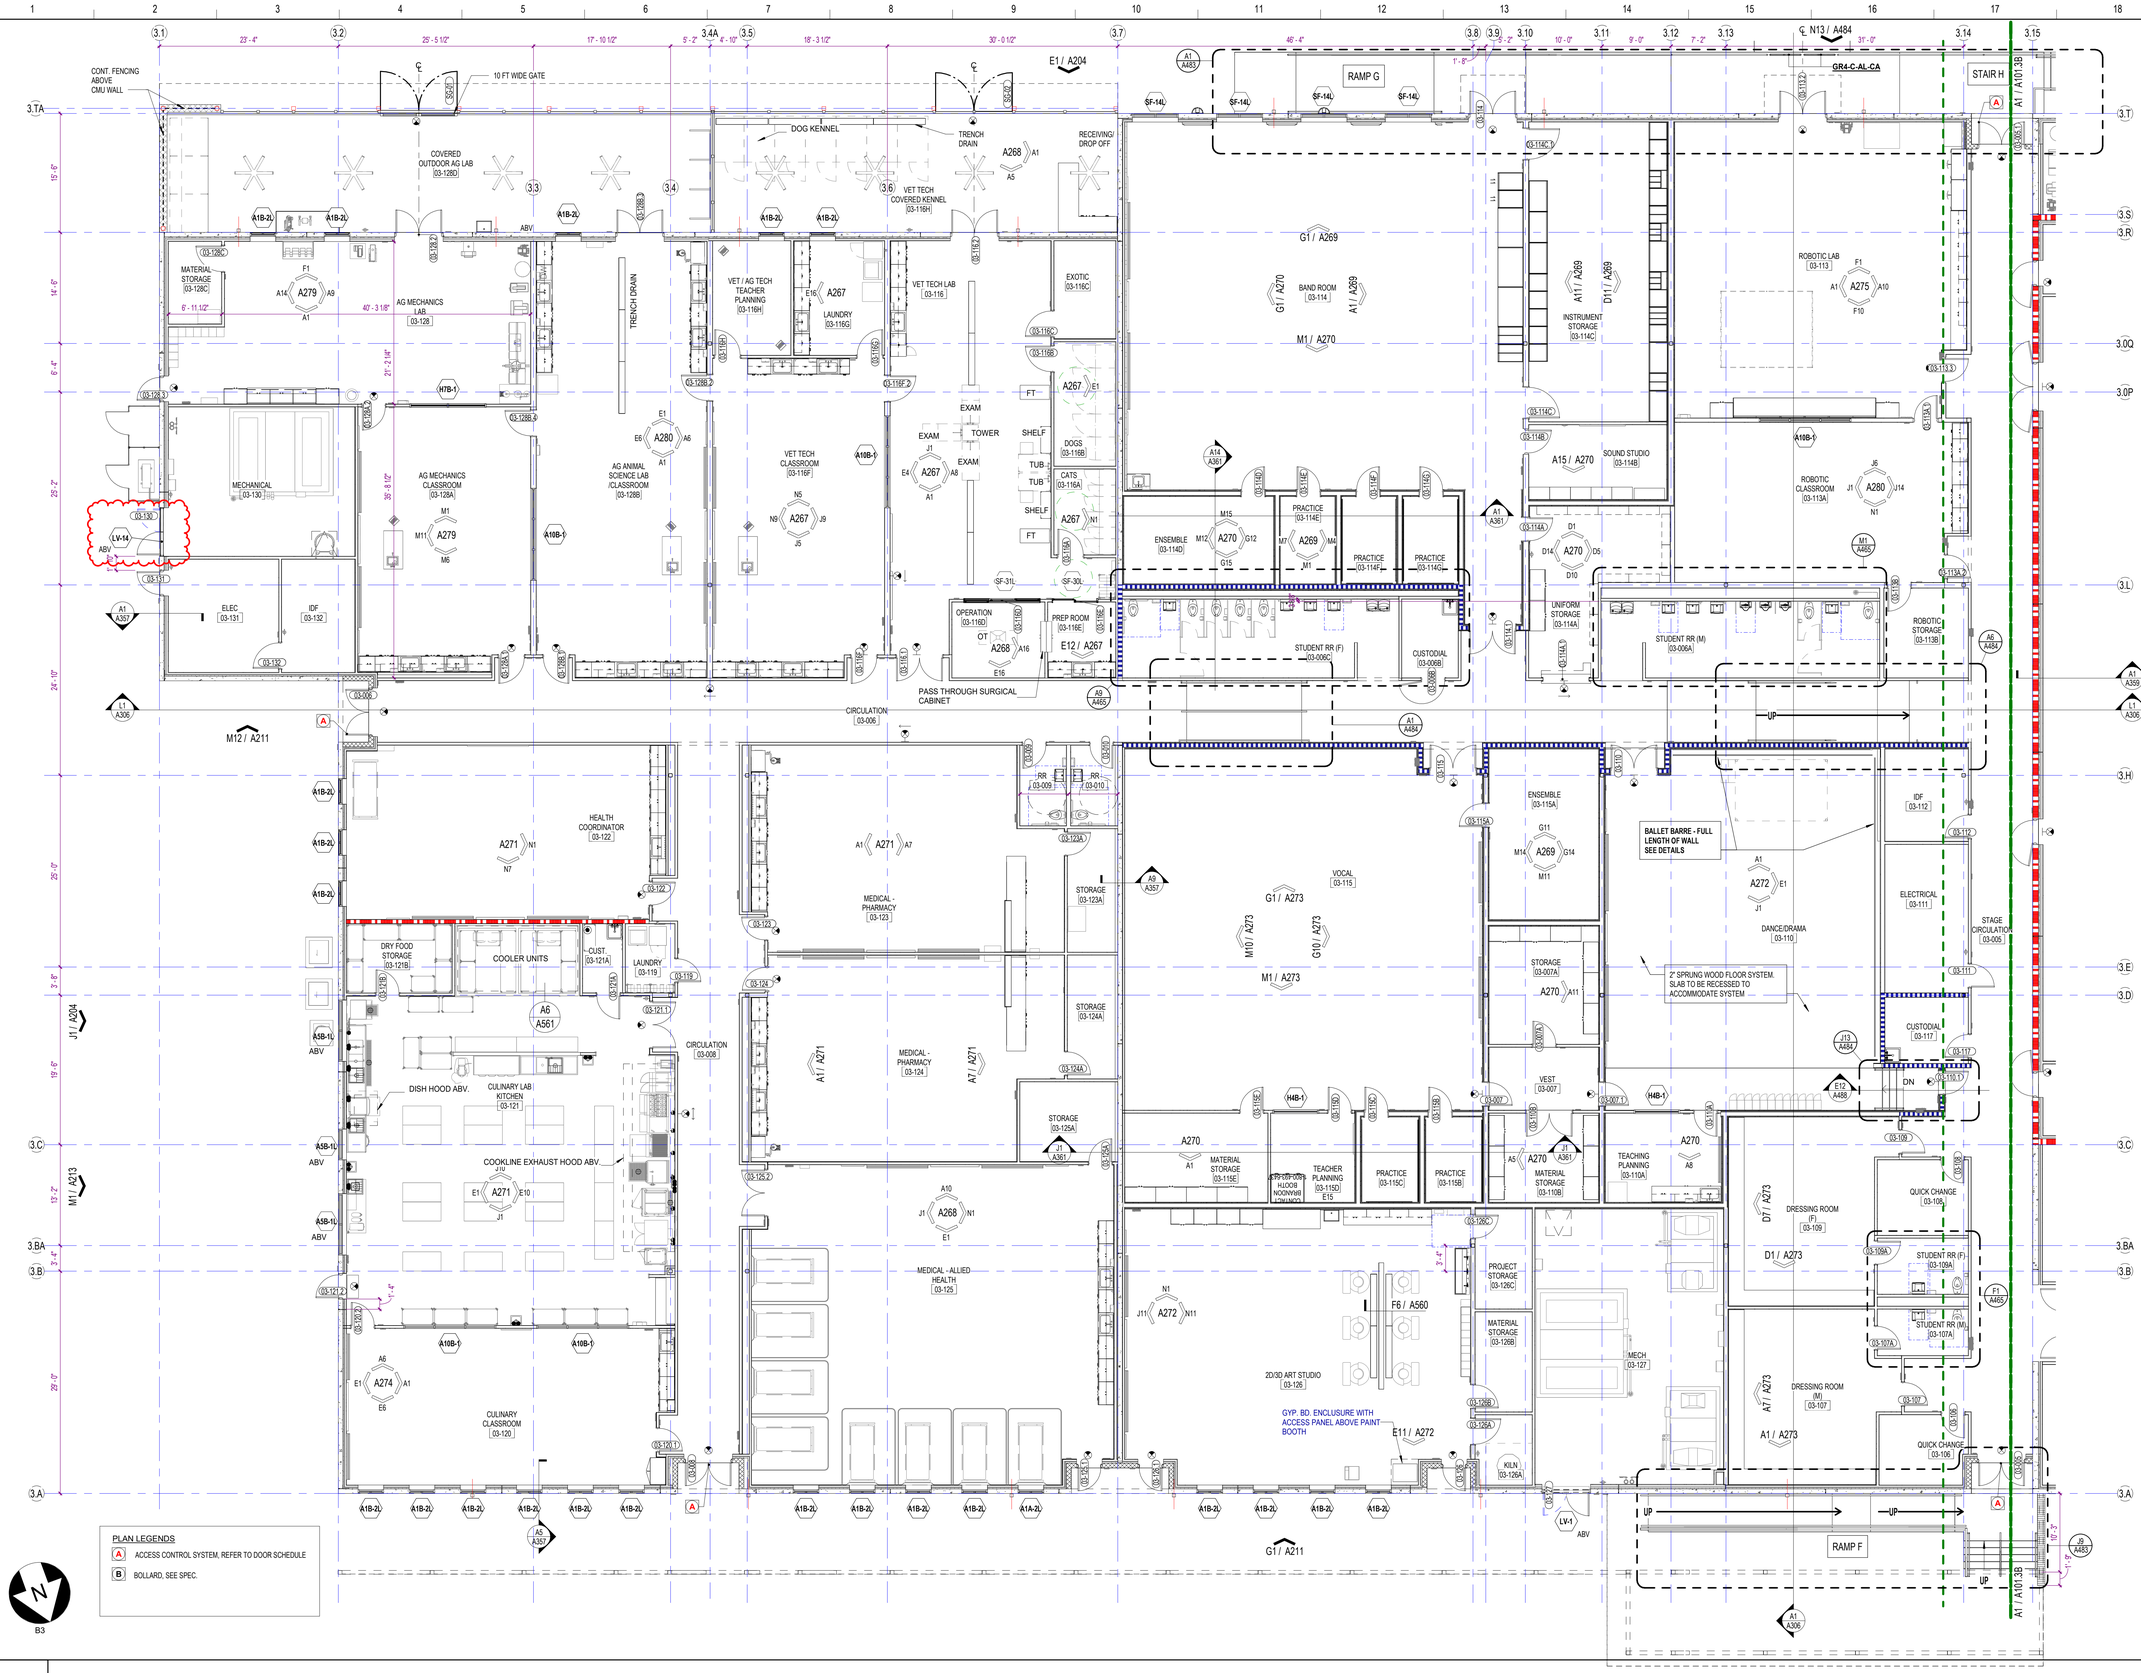

A1 BUILDING 3 AREA 3A - FIRST FLOOR PLAN

1/8" = 1'-0"

SCHENKELSHULTZ ARCHITECTURE

voice 407-872-3322
fax 407-872-3303
schenkelshultz.com
SS Lic. No. -AA-C000937

CONFIDENTIAL COPYRIGHT 2019 SCHENKEL & SHULTZ INC.
SEE WWW.SCHENKELSHULTZ.COM/COPYRIGHT. FOR POLICY AND INFORMATION

REVISIONS

MARK	DESCRIPTION	DATE
1	ASI-7	06/14/2024

CONFIDENTIAL COPYRIGHT 2020 SCHENKEL & SHULTZ INC.
SEE WWW.SCHENKELSHULTZ.COM/COPYRIGHT. FOR POLICY AND INFORMATION

PURSUANT TO SECTION 102 OF THE COPYRIGHT ACT, 17 U.S.C., ALL CONCEPTS, IDEAS, DESIGNS, ARRANGEMENTS, DRAWINGS, AND PLANS INDICATED OR REPRESENTED BY THIS DOCUMENT ARE COPYRIGHTED BY SCHENKEL & SHULTZ INC. AS SUCH ALL CONCEPTS, IDEAS, DESIGNS, ARRANGEMENTS, DRAWINGS, AND PLANS INDICATED OR REPRESENTED BY THIS DOCUMENT CONSTITUTE THE ORIGINAL AND UNPUBLISHED WORK OF SCHENKEL & SHULTZ INC. AND SHALL NOT BE USED FOR ANY PURPOSE. NONE OF THE CONCEPTS, IDEAS, DESIGNS, ARRANGEMENTS, OR PLANS SHALL BE USED BY OR DISCLOSED TO ANY PERSON, ARCHITECTURAL OR ENGINEERING FIRM, CONSTRUCTION FIRM, SUBCONTRACTING FIRM, SUPPLIER, OR CORPORATION FOR ANY PURPOSE WHATSOEVER WITHOUT THE WRITTEN PERMISSION OF SCHENKEL & SHULTZ INC. PURSUANT TO SECTION 102 OF THE COPYRIGHT ACT, 17 U.S.C., PROTECTION FOR AN ARCHITECTURAL WORK CREATED AS A WORK MADE FOR HIRE ON OR AFTER DECEMBER 1, 1990, LASTS FOR 95 YEARS FROM THE DATE OF PUBLICATION OF THE WORK OR FOR 120 YEARS FROM THE DATE OF CREATION OF THE UNPUBLISHED PLANS, WHICHEVER TERM IS LESS.

WARNING: REPRODUCTION HEREOF IS A CRIMINAL OFFENSE UNDER SECTION 102 OF THE COPYRIGHT ACT, 17 U.S.C., 18 U.S.C. SEC. 506. UNAUTHORIZED DISCLOSURE MAY CONSTITUTE TRADE SECRET MISAPPROPRIATION IN VIOLATION OF 1-C-24-3-11T. SEQ. AND OTHER LAWS. THE CONCEPTS, IDEAS, DESIGNS, ARRANGEMENTS, DRAWINGS, AND PLANS DISCLOSED ARE COPYRIGHTED AND HEREIN MAY BE PATENTED OR BE THE SUBJECT OF PENDING PATENT APPLICATION. ANYONE VIOLATING THE INTENT OF THIS COPYRIGHT PROTECTION WILL BE PROSECUTED TO THE FULL EXTENT OF THE FEDERAL STATE AND LOCAL LAWS.

WRITTEN DIMENSIONS ON THESE DOCUMENTS SHALL HAVE PRECEDENCE OVER SCALE DIMENSIONS. CONTRACTORS SHALL VERIFY AND BE RESPONSIBLE FOR ALL DIMENSIONS AND CONDITIONS ON THE JOB AND THIS OFFICE MUST BE NOTIFIED OF ANY VARIATION FROM THE DIMENSIONS AND CONDITIONS SHOWN BY THESE DRAWINGS. SHOP DRAWINGS AND OR DETAILS MUST BE SUBMITTED TO THIS OFFICE FOR REVIEW BEFORE PROCEEDING WITH FABRICATION.

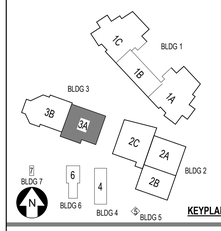

FORT PIERCE WESTWOOD ACADEMY

1801 Panther Ln , Fort Pierce, FL 34947

St. Lucie PUBLIC SCHOOLS

St. Lucie Public Schools
9461 Brandywine Ln
Port St. Lucie, FL 34986

ISSUE DATE: 10/31/2023
COMM. NO.: 2022108

DRAWN BY: SM,AC CHECKED BY: KT

BLDG 3 AREA 3A - 1ST FLR PLAN

A101.3A

PHASE III - CONSTRUCTION DOCUMENTS

6/17/2024 12:44:23 AM
Autodesk Docs://2022108 Westwood Academy/SLPS_FPWA_HS_2023-A.rvt

PLAN LEGENDS

A — ACCESS CONTROL SYSTEM, REFER TO DOOR SCHEDULE

B — BOLLARD, SEE SPEC.

STAIR H

STAGE STORAGE 03-104F

FIXED 3'-6" HEIGHT 2"O.D. PRE-FINISHED ALUMINUM GUARDRAIL

REMOVABLE 3'-6" HEIGHT 2"O.D. PRE-FINISHED ALUMINUM GUARDRAIL

FIXED 3'-6" HEIGHT 2"O.D. PRE-FINISHED ALUMINUM GUARDRAIL

RAMP R

DIMMER ROOM 03-104B

FIRE PUMP ROOM 03-104G

LIGHT LOCK VEST 03-104E

STAGE STORAGE 03-104A

RAILING TYPE HR3-C-AL-CA

STAGE 03-104

AUDITORIUM SEATING 03-103

SLOPED FLOOR THEATER

RESTROOM (F) 03-001A 341 SF

FAMILY RR 03-001B 55 SF

STORAGE 03-001C

CUSTODIAL 03-001D 35 SF

VEST 03-001 193 SF

VEST 03-002

CONTROL BOOTH 03-102

STAIR 03-901 163 SF

VEST 03-003 239 SF

RESTROOM (M) 03-004A 198 SF

VEST 03-004 97 SF

STORAGE 03-004B 470 SF

AUDITORIUM LOBBY 03-911

TICKET BOOTH 03-910

CLASSROOM (UNASSIGNED) 03-105A

COMMERCIAL ART TECH 03-105

RAMP E1

RAMP E2

UP

9" BELOW F.F. FLOOR

TYP.

2'-10" HEIGHT REMOVABLE RAILING (BOTH SIDES), POST WITH SLEEVES @ 4'-0" MAX., TYP.

SIM

102' - 2"

99' - 8"

1" / 12"

1/4" / 12"

SCHENKELSHULTZ ARCHITECTURE

voice 407-872-3322
fax 407-872-3303
schenkelshultz.com
SS Lic. No. -AA-C000937

CONFIDENTIAL COPYRIGHT 2019 SCHENKEL & SHULTZ INC.
SEE WWW.SCHENKELSHULTZ.COM/COPYRIGHT. FOR POLICY AND INFORMATION

REVISIONS

MARK	DESCRIPTION	DATE
1	ASI-16	01/07/2025

CORE Remnant — Current ASI:16 Received on: 02/02/2025

CONFIDENTIAL COPYRIGHT 2020 SCHENKEL & SHULTZ INC.
SEE WWW.SCHENKELSHULTZ.COM/COPYRIGHT. FOR POLICY AND INFORMATION

PURSUANT TO SECTION 102 OF THE COPYRIGHT ACT, 17 U.S.C., ALL CONCEPTS, IDEAS, DESIGNS, ARRANGEMENTS, DRAWINGS, AND PLANS INDICATED OR REPRESENTED BY THIS DOCUMENT ARE COPYRIGHTED BY SCHENKEL & SHULTZ INC. AS SUCH ALL CONCEPTS, IDEAS, DESIGNS, ARRANGEMENTS, DRAWINGS, AND PLANS INDICATED OR REPRESENTED BY THIS DOCUMENT CONSTITUTE THE ORIGINAL AND UNPUBLISHED WORK OF SCHENKEL SHULTZ AND THE SAME MAY NOT BE DUPLICATED, USED OR DISCLOSED WITHOUT WRITTEN CONSENT OF SCHENKEL SHULTZ. NONE OF THE IDEAS, DESIGNS, ARRANGEMENTS, OR PLANS SHALL BE USED BY OR DISCLOSED TO ANY PERSON, ARCHITECTURAL OR ENGINEERING FIRM, CONSTRUCTION FIRM, SUBCONTRACTING FIRM, SUPPLIER, OR CORPORATION FOR ANY PURPOSE WHATSOEVER WITHOUT THE WRITTEN PERMISSION OF SCHENKEL & SHULTZ INC. PURSUANT TO SECTION 102 OF THE COPYRIGHT ACT, 17 U.S.C., PROTECTION FOR AN ARCHITECTURAL WORK CREATED AS A WORK MADE FOR HIRE ON OR AFTER DECEMBER 1, 1990, LASTS FOR 95 YEARS. FROM THE DATE OF PUBLICATION OF THE WORK OR FOR 120 YEARS FROM THE DATE OF CREATION OF THE UNPUBLISHED PLANS, WHICHEVER TERM IS LESS.

WARNING: REPRODUCTION HEREOF IS A CRIMINAL OFFENSE UNDER SECTION 102 OF THE COPYRIGHT ACT, 17 U.S.C., 18 U.S.C. SEC. 506. UNAUTHORIZED DISCLOSURE MAY CONSTITUTE TRADE SECRET MISAPPROPRIATION IN VIOLATION OF 1.C.34-3-31-1ET. SEQ. AND OTHER LAWS. THE CONCEPTS, IDEAS, DESIGNS, ARRANGEMENTS, DRAWINGS, AND PLANS DISCLOSED ARE COPYRIGHTED AND HEREIN MAY BE PATENTED OR BE THE SUBJECT OF PENDING PATENT APPLICATION. ANYONE VIOLATING THE INTENT OF THIS COPYRIGHT PROTECTION WILL BE PROSECUTED TO THE FULL EXTENT OF THE FEDERAL STATE AND LOCAL LAWS.

WRITTEN DIMENSIONS ON THESE DOCUMENTS SHALL HAVE PRECEDENCE OVER SCALE DIMENSIONS. CONTRACTORS SHALL VERIFY AND BE RESPONSIBLE FOR ALL DIMENSIONS AND CONDITIONS ON THE JOB AND THIS OFFICE MUST BE NOTIFIED OF ANY VARIATION FROM THE DIMENSIONS AND CONDITIONS SHOWN BY THESE DRAWINGS. SHOP DRAWINGS AND OR DETAILS MUST BE SUBMITTED TO THIS OFFICE FOR REVIEW BEFORE PROCEEDING WITH FABRICATION.

KEYPLAN

FORT PIERCE WESTWOOD ACADEMY

1801 Panther Ln , Fort Pierce, FL 34947

St. Lucie PUBLIC SCHOOLS

St. Lucie Public Schools
9461 Brandywine Ln
Port St. Lucie, FL 34986

ISSUE DATE: 10/31/2023
COMM. NO.: 2022108

DRAWN BY: SM,AC CHECKED BY: KT

BLDG 3 AREA 3B - 1ST FLR PLAN

A101.3B

A1 — BUILDING 3 AREA 3B - FIRST FLOOR PLAN

1/8" = 1'-0"

PHASE III - CONSTRUCTION DOCUMENTS

12/31/2024 7:46:13 AM
Autodesk Docs://2022108 Westwood Academy/SLPS_FPWA_HS_2023-A.rvt

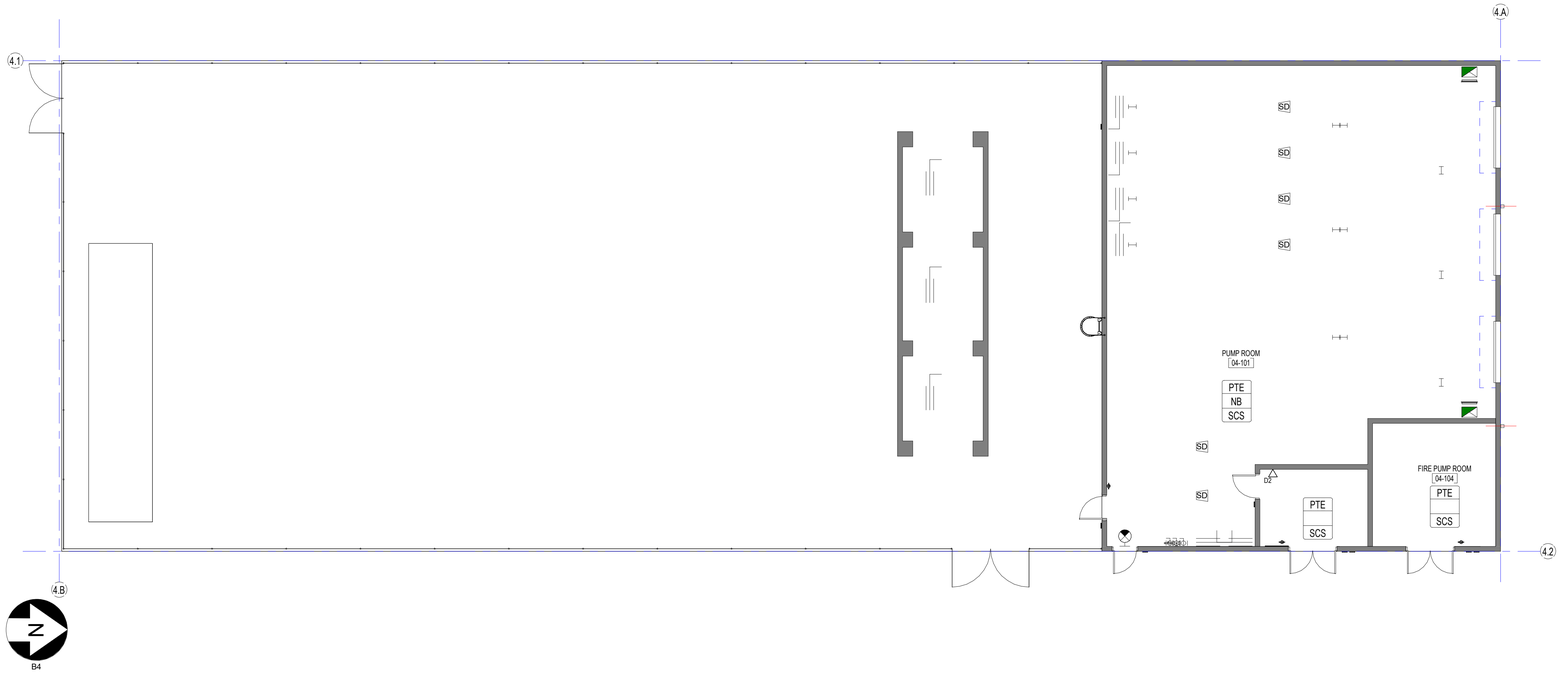

J1 — BUILDING 4 - FINISH PLAN

1/8" = 1'-0"

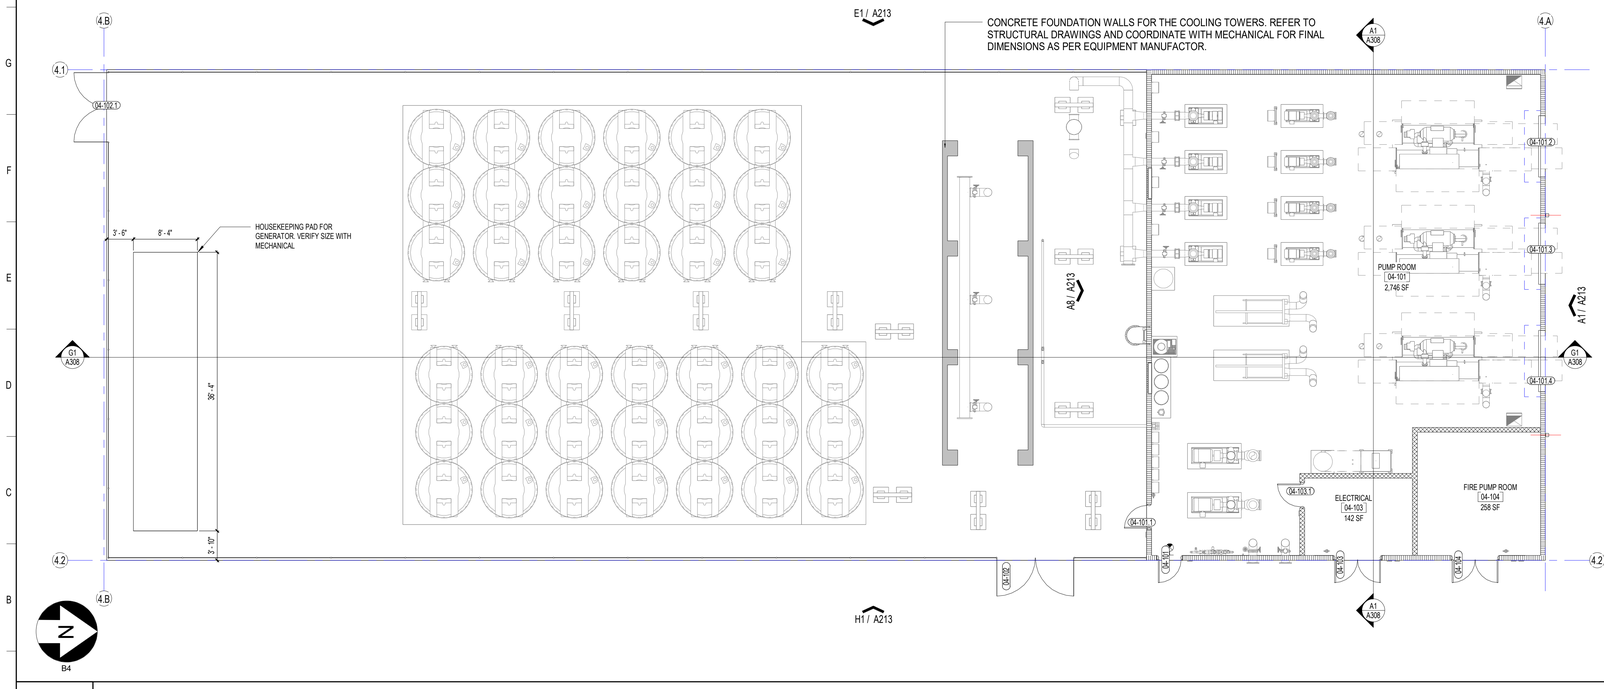

A1 — BUILDING 4 - FLOOR PLAN

1/8" = 1'-0"

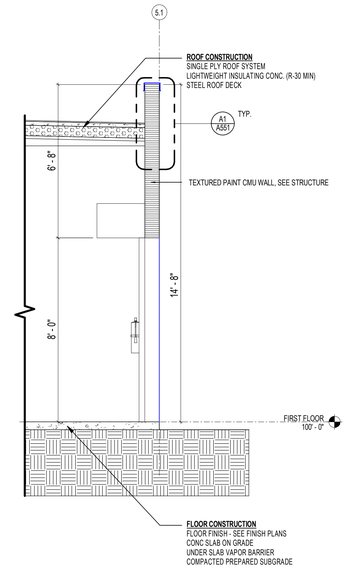

A14 — BUILDING 4 - WALL SECTION TYP.

3/8" = 1'-0"

SCHENKELSHULTZ
ARCHITECTURE

voice 407-872-3322
fax 407-872-3303
schenkelshultz.com
SS Lic. No. -AA-C000937

CONFIDENTIAL COPYRIGHT 2019 SCHENKEL & SHULTZ INC.
SEE WWW.SCHENKELSHULTZ.COM/COPYRIGHT FOR POLICY AND INFORMATION

REVISIONS

MARK	DESCRIPTION	DATE

CONFIDENTIAL COPYRIGHT 2020 SCHENKEL & SHULTZ INC.
SEE WWW.SCHENKELSHULTZ.COM/COPYRIGHT FOR POLICY AND INFORMATION

PURSUANT TO SECTION 102 OF THE COPYRIGHT ACT, 17 U.S.C. ALL CONCEPTS, IDEAS, DESIGNS, ARRANGEMENTS, DRAWINGS, AND PLANS INDICATED OR REPRESENTED BY THIS DOCUMENT ARE COPYRIGHTED BY SCHENKEL & SHULTZ INC. AND CONSULTANTS. ALL CONCEPTS, IDEAS, DESIGNS, DRAWINGS, AND PLANS INDICATED OR REPRESENTED BY THIS DOCUMENT ARE OWNED BY AND ARE PROPERTY OF SCHENKEL&SHULTZ AND WERE CREATED, EVOLVED AND DEVELOPED FOR ITS OWN USE. NONE OF THE IDEAS, DESIGNS, ARRANGEMENTS, OR PLANS SHALL BE USED BY OR DISCLOSED TO ANY PERSON, ARCHITECTURAL OR ENGINEERING FIRM, CONSTRUCTION FIRM, SUBCONTRACTING FIRM, SUPPLIER, OR CORPORATION FOR ANY PURPOSE WHATSOEVER WITHOUT THE WRITTEN PERMISSION OF SCHENKEL & SHULTZ INC. PURSUANT TO SECTION 102 OF THE COPYRIGHT ACT, 17 U.S.C. PROTECTION FOR AN ARCHITECTURAL WORK CREATED AS A WORK MADE FOR HIRE ON OR AFTER DECEMBER 1, 1990, LASTS FOR 95 YEARS FROM THE DATE OF PUBLICATION OF THE WORK OR FOR 120 YEARS FROM THE DATE OF CREATION OF THE UNPUBLISHED PLANE, WHICHEVER TERM IS LESS.

WARNING: REPRODUCTION HEREOF IS A CRIMINAL OFFENSE UNDER SECTION 102 OF THE COPYRIGHT ACT, 17 U.S.C., 18 U.S.C. SEC. 506. UNAUTHORIZED DISCLOSURE MAY CONSTITUTE TRADE SECRET MISAPPROPRIATION IN VIOLATION OF C.A-3-31-1ET. SEQ. AND OTHER LAWS. THE CONCEPTS, IDEAS, DESIGNS, ARRANGEMENTS, DRAWINGS, AND PLANS DISCLOSED ARE COPYRIGHTED AND HEREIN MAY BE PATENTED OR BE THE SUBJECT OF PENDING PATENT APPLICATION. ANYONE VIOLATING THE INTENT OF THIS COPYRIGHT PROTECTION WILL BE PROSECUTED TO THE FULL EXTENT OF THE FEDERAL STATE AND LOCAL LAWS.

WRITTEN DIMENSIONS ON THESE DOCUMENTS SHALL HAVE PRECEDENCE OVER SCALE DIMENSIONS. CONTRACTORS SHALL VERIFY AND BE RESPONSIBLE FOR ALL DIMENSIONS AND CONDITIONS ON THE JOB AND THIS OFFICE MUST BE NOTIFIED OF ANY VARIATION FROM THE DIMENSIONS AND CONDITIONS SHOWN BY THESE DRAWINGS. SHOP DRAWINGS AND OR DETAILS MUST BE SUBMITTED TO THIS OFFICE FOR REVIEW BEFORE PROCEEDING WITH FABRICATION.

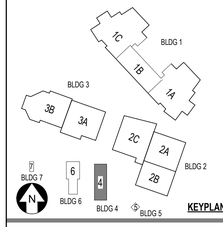

FORT PIERCE WESTWOOD ACADEMY

1801 Panther Ln , Fort Pierce, FL 34947

St. Lucie PUBLIC SCHOOLS

St. Lucie Public Schools
9461 Brandywine Ln
Port St. Lucie, FL 34986

ISSUE DATE: 10/31/2023
COMM. NO.: 2022108

DRAWN BY: SM,AC CHECKED BY: KT

BLDG 4 FLOOR PLAN

A101.4

PHASE III - CONSTRUCTION DOCUMENTS

11/1/2023 1:11:19 PM
Autodesk Docs://2022108 Westwood Academy/SLPS_FPWA_HS_2023-A.rvt

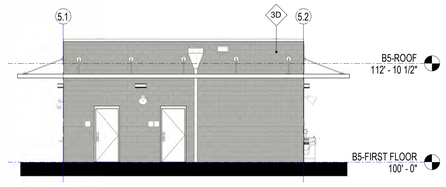

P11 BUILDING 5 - ELEVATION - WEST

1/8" = 1'-0"

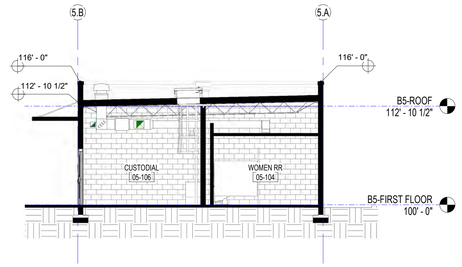

K1 BUILDING 5 - TRANSVERSAL SECTION

1/8" = 1'-0"

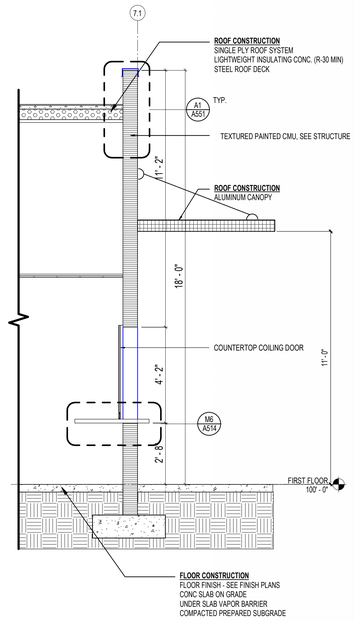

K5 BUILDING 5 - WALLSECTION TYP.

3/8" = 1'-0"

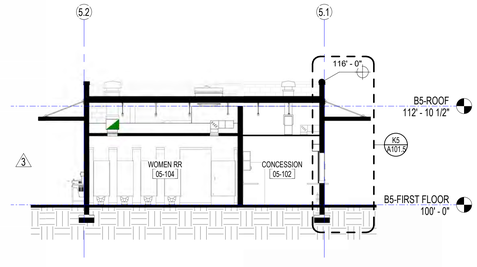

K8 BUILDING 5 - LONGITUDINAL SECTION

1/8" = 1'-0"

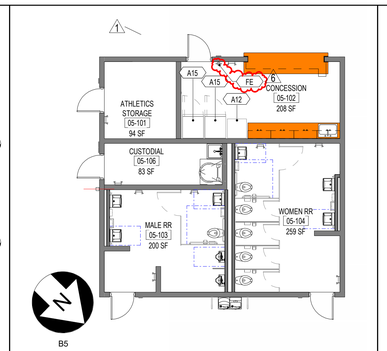

K12 BLDG 5 - EQUIPMENT & FURN PLAN - FIRST FLOOR

1/8" = 1'-0"

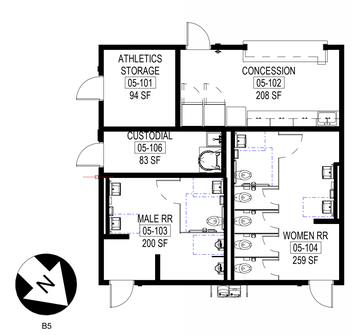

K15 BUILDING 5 - FISH PLAN

1/8" = 1'-0"

REFER TO A201 FOR BUILDING ELEVATION COLOR AND FINISHES LEGEND

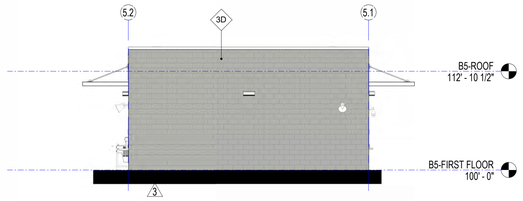

F1 BUILDING 5 - ELEVATION - EAST

1/8" = 1'-0"

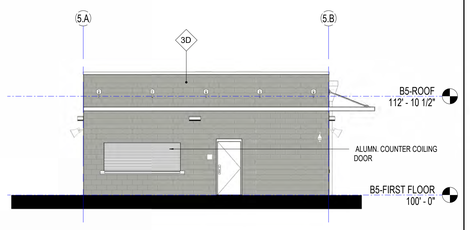

F7 BUILDING 5 - ELEVATION - NORTH

1/8" = 1'-0"

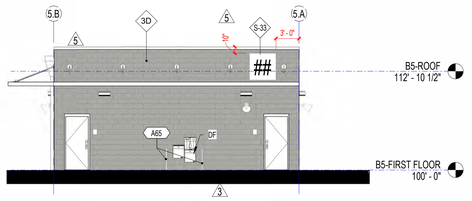

F11 BUILDING 5 - ELEVATION - SOUTH

1/8" = 1'-0"

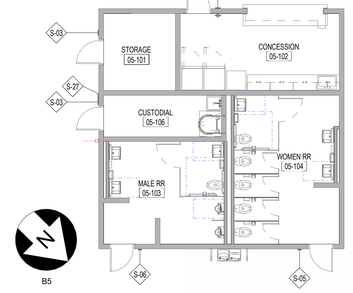

F15 BUILDING 5 - SIGNAGE PLAN

1/8" = 1'-0"

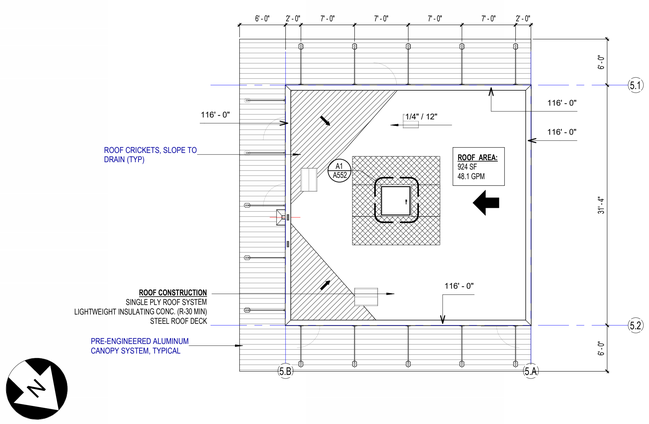

A1 BUILDING 5 - ROOF PLAN

1/8" = 1'-0"

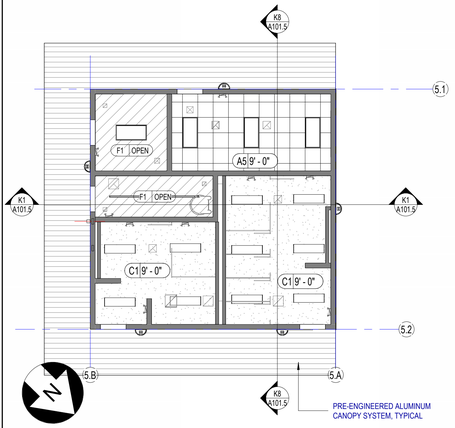

A7 BLDG 5 - REFLECTED CEILING PLANS

1/8" = 1'-0"

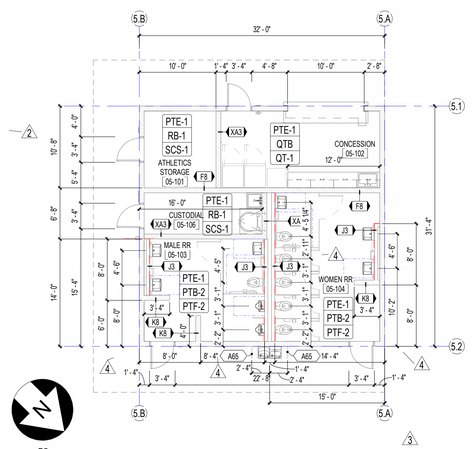

A11 BUILDING 5 - DIMENSION AND FINISH FLOOR PLAN

1/8" = 1'-0"

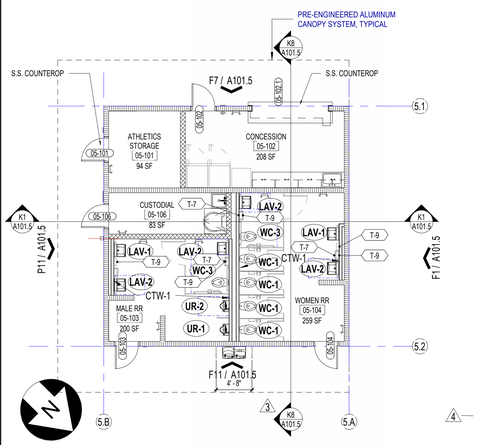

A15 BUILDING 5 - FLOOR PLAN

1/8" = 1'-0"

SCHENKELSHULTZ
ARCHITECTURE

voice 407-872-3322
fax 407-872-3303
schenkelshultz.com
SS Lic. No. -AA-C000937

CONFIDENTIAL COPYRIGHT 2019 SCHENKEL & SHULTZ INC.
SEE WWW.SCHENKELSHULTZ.COM/COPYRIGHT FOR POLICY AND INFORMATION

REVISIONS

MARK	DESCRIPTION	DATE
1	ADDENDUM NO. 3	12/14/2023
2	ASI-7	06/14/2024
3	ASI-8	06/28/2024
4	RFI 124	11/20/2024
5	ASI-15	12/27/2024
6	ASI-16	01/07/2025

CORE Remnant
Current ASI:16 Received on: 02/02/2025

CONFIDENTIAL COPYRIGHT 2020 SCHENKEL & SHULTZ INC.
SEE WWW.SCHENKELSHULTZ.COM/COPYRIGHT FOR POLICY AND INFORMATION

PURSUANT TO SECTION 102 OF THE COPYRIGHT ACT, 17 U.S.C., ALL CONCEPTS, IDEAS, DESIGNS, ARRANGEMENTS, DRAWINGS, AND PLANS INDICATED OR REPRESENTED BY THIS DOCUMENT ARE COPYRIGHTED BY SCHENKEL & SHULTZ INC. AS SUCH ALL CONCEPTS, IDEAS, DESIGNS, ARRANGEMENTS, DRAWINGS, AND PLANS INDICATED OR REPRESENTED BY THIS DOCUMENT CONSTITUTE THE ORIGINAL AND UNPUBLISHED PROPERTY OF SCHENKEL SHULTZ INC. AND ARE NOT TO BE USED FOR ANY PURPOSE OTHER THAN THE SPECIFIC PROJECT FOR WHICH THEY WERE PREPARED AND DEVELOPED. NONE OF THE IDEAS, DESIGNS, ARRANGEMENTS, OR PLANS SHALL BE USED BY OR DISCLOSED TO ANY PERSON, ARCHITECTURAL OR ENGINEERING FIRM, CONSTRUCTION FIRM, SUBCONTRACTING FIRM, SUPPLIER, OR CORPORATION FOR ANY PURPOSE WHATSOEVER WITHOUT THE WRITTEN PERMISSION OF SCHENKEL & SHULTZ INC. PURSUANT TO SECTION 102 OF THE COPYRIGHT ACT, 17 U.S.C., PROTECTION FOR AN ARCHITECTURAL WORK CREATED AS A WORK MADE FOR HIRE ON OR AFTER DECEMBER 1, 1990, LASTS FOR 95 YEARS FROM THE DATE OF PUBLICATION OF THE WORK OR FOR 120 YEARS FROM THE DATE OF CREATION OF THE UNPUBLISHED PLANS, WHICHEVER TERM IS LESS.

WARNING: REPRODUCTION HEREOF IS A CRIMINAL OFFENSE UNDER SECTION 102 OF THE COPYRIGHT ACT, 17 U.S.C., 18 U.S.C. SEC. 506. UNAUTHORIZED DISCLOSURE MAY CONSTITUTE TRADE SECRET MISAPPROPRIATION IN VIOLATION OF 12-24-3-31 ET. SEQ. AND OTHER LAWS. THE CONCEPTS, IDEAS, DESIGNS, ARRANGEMENTS, DRAWINGS, AND PLANS DISCLOSED ARE COPYRIGHTED AND HEREIN MAY BE PATENTED OR BE THE SUBJECT OF PENDING PATENT APPLICATION. ANYONE VIOLATING THE INTENT OF THIS COPYRIGHT PROTECTION WILL BE PROSECUTED TO THE FULL EXTENT OF THE FEDERAL STATE AND LOCAL LAWS.

WRITTEN DIMENSIONS ON THESE DOCUMENTS SHALL HAVE PRECEDENCE OVER SCALE DIMENSIONS. CONTRACTORS SHALL VERIFY AND BE RESPONSIBLE FOR ALL DIMENSIONS AND CONDITIONS ON THE JOB AND THIS OFFICE MUST BE NOTIFIED OF ANY VARIATION FROM THE DIMENSIONS AND CONDITIONS SHOWN BY THESE DRAWINGS. SHOP DRAWINGS AND OR DETAILS MUST BE SUBMITTED TO THIS OFFICE FOR REVIEW BEFORE PROCEEDING WITH FABRICATION.

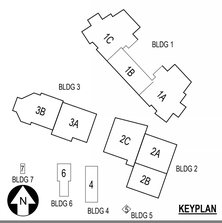

FORT PIERCE WESTWOOD ACADEMY

1801 Panther Ln , Fort Pierce, FL 34947

St. Lucie PUBLIC SCHOOLS

St. Lucie Public Schools
9461 Brandywine Ln
Port St. Lucie, FL 34986

ISSUE DATE: 10/31/2023
COMM. NO.: 2022108

DRAWN BY: SM,AC CHECKED BY: KT

BLDG 5 - FLOOR PLANS, RCP, SECTIONS, ELEVATIONS, AND SIGNAGE PLAN

A101.5

PHASE III - CONSTRUCTION DOCUMENTS

12/31/2024 7:46:26 AM
Autodesk Docs://2022108 Westwood Academy/SLPS_FPWA_HS_2023-A.rvt

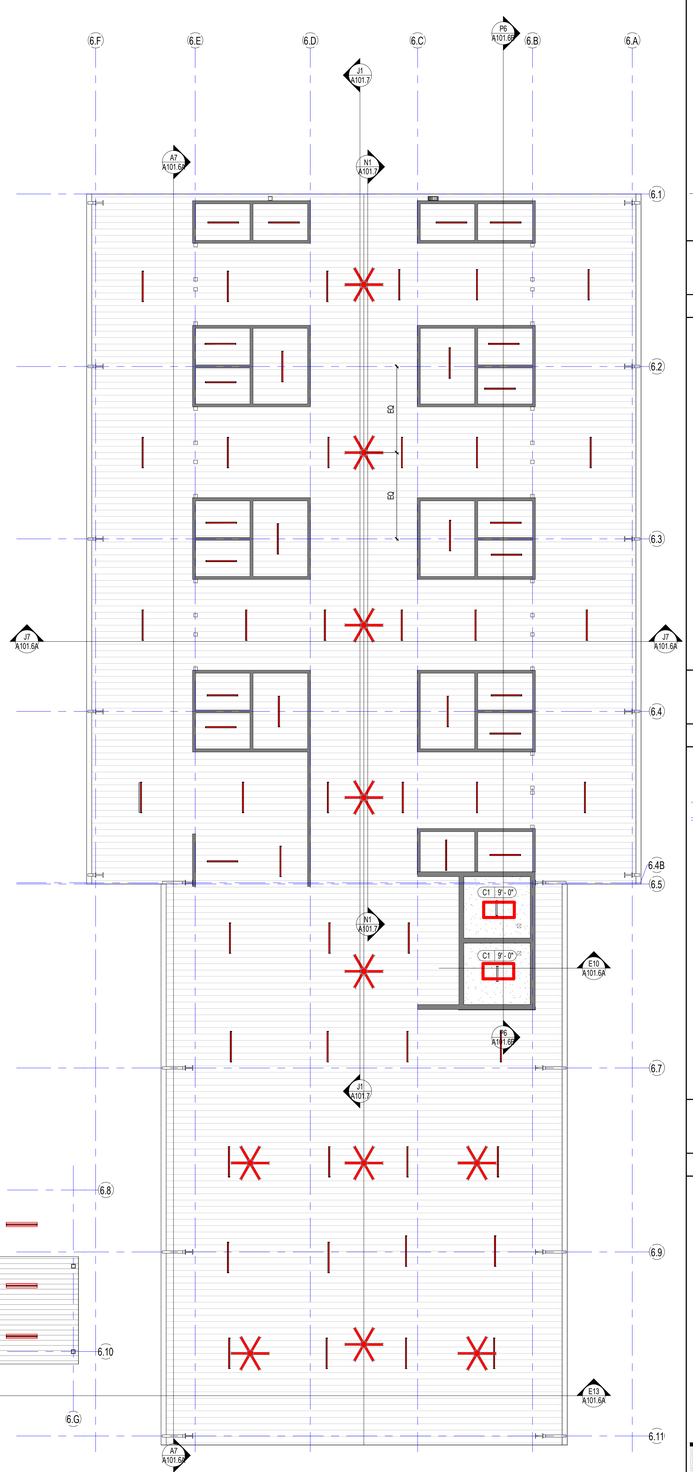

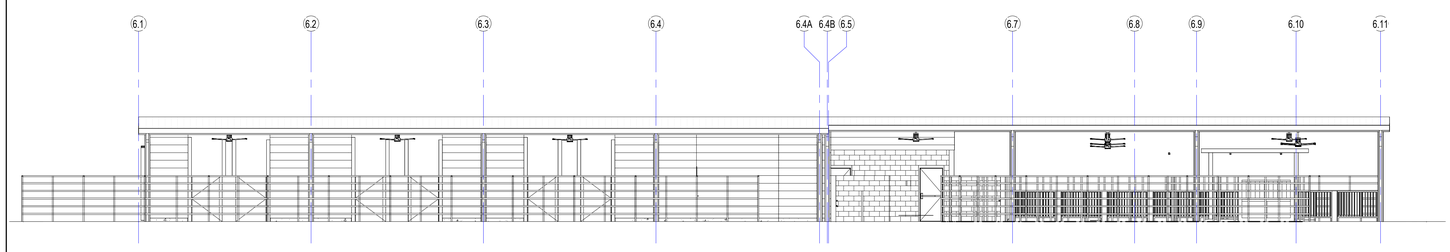

N7 BLDG 6 WEST ELEVATION (EAST ELEVATION SIMILAR)

1/8" = 1'-0"

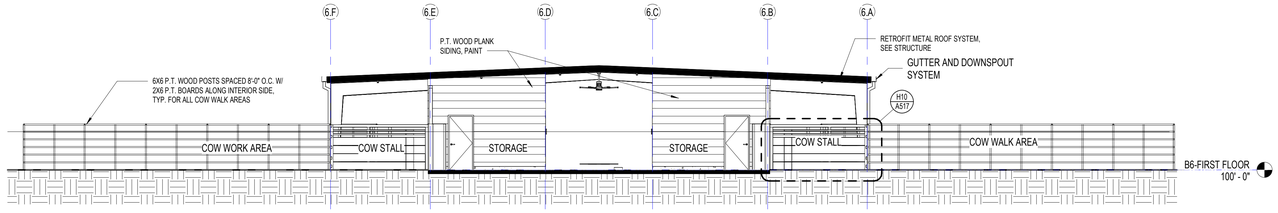

J7 BLDG 6 BARN CROSS SECTION

1/8" = 1'-0"

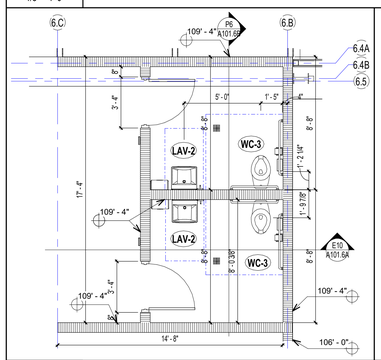

E7 BLDG 6 AG BARN ENLARGED RESTROOM

1/4" = 1'-0"

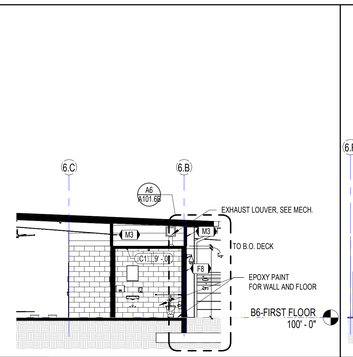

E10 BLDG 6 AG BARN RESTROOM SECTION

1/8" = 1'-0"

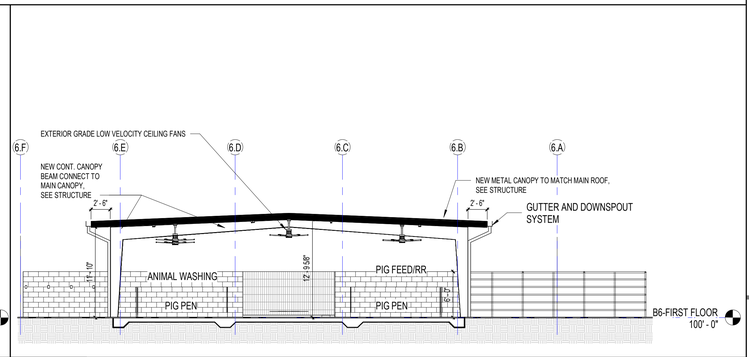

E13 BLDG 6 PIGPEN CROSS SECTION

1/8" = 1'-0"

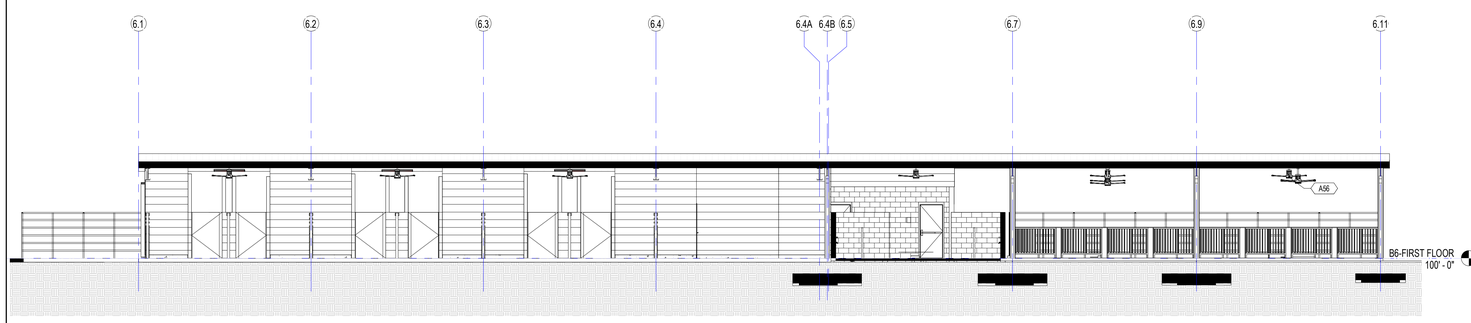

A7 BLDG 6 BARN LONGDITUDINAL SECTION

1/8" = 1'-0"

A1 B6 AG BARN RCP PLAN

1/8" = 1'-0"

SCHENKELSHULTZ
ARCHITECTURE

voice 407-872-3322
fax 407-872-3303
schenkelshultz.com
SS Lic. No. -AA-C000937

CONFIDENTIAL COPYRIGHT 2019 SCHENKEL & SHULTZ INC.
SEE WWW.SCHENKELSHULTZ.COM/COPYRIGHT FOR POLICY AND INFORMATION

REVISIONS

MARK	DESCRIPTION	DATE

CONFIDENTIAL COPYRIGHT 2020 SCHENKEL & SHULTZ INC.
SEE WWW.SCHENKELSHULTZ.COM/COPYRIGHT FOR POLICY AND INFORMATION

PURSUANT TO SECTION 102 OF THE COPYRIGHT ACT, 17 U.S.C. ALL CONCEPTS, IDEAS, DESIGNS, ARRANGEMENTS, DRAWINGS, AND PLANS INDICATED OR REPRESENTED BY THIS DOCUMENT ARE COPYRIGHTED BY SCHENKEL & SHULTZ P.A. AND CONSTITUTE ORIGINAL, UNPUBLISHED WORKS. THESE DRAWINGS, AND PLANS INDICATED OR REPRESENTED BY THIS DOCUMENT ARE OWNED BY AND THE PROPERTY OF SCHENKELSHULTZ AND WERE CREATED, EVOLVED AND DEVELOPED FOR ITS OWN USE. NONE OF THE IDEAS, DESIGNS, ARRANGEMENTS, OR PLANS SHALL BE USED BY OR DISCLOSED TO ANY PERSON, ARCHITECTURAL OR ENGINEERING FIRM, CONSTRUCTION FIRM, SUBCONTRACTING FIRM, SUPPLIER, OR CORPORATION FOR ANY PURPOSE WHATSOEVER WITHOUT THE WRITTEN PERMISSION OF SCHENKEL & SHULTZ INC. PURSUANT TO SECTION 102 OF THE COPYRIGHT ACT, 17 U.S.C. PROTECTION FOR AN ARCHITECTURAL WORK CREATED AS A WORK MADE FOR HIRE ON OR AFTER DECEMBER 1, 1990, LASTS FOR 95 YEARS FROM THE DATE OF PUBLICATION OF THE WORK OR FOR 120 YEARS FROM THE DATE OF CREATION OF THE UNPUBLISHED PLANS, WHICHEVER TERM IS LESS.

WARNING: REPRODUCTION HEREOF IS A CRIMINAL OFFENSE UNDER SECTION 102 OF THE COPYRIGHT ACT, 17 U.S.C., 18 U.S.C. SEC. 506. UNAUTHORIZED DISCLOSURE MAY CONSTITUTE TRADE SECRET MISAPPROPRIATION IN VIOLATION OF I.C.34-3-31-ET SEQ. AND OTHER LAWS. THE CONCEPTS, IDEAS, DESIGNS, ARRANGEMENTS, DRAWINGS, AND PLANS DISCLOSED ARE COPYRIGHTED AND HEREIN MAY BE PATENTED OR BE THE SUBJECT OF PENDING PATENT APPLICATION. ANYONE VIOLATING THE INTENT OF THIS COPYRIGHT PROTECTION WILL BE PROSECUTED TO THE FULL EXTENT OF THE FEDERAL STATE AND LOCAL LAWS.

WRITTEN DIMENSIONS ON THESE DOCUMENTS SHALL HAVE PRECEDENCE OVER SCALE DIMENSIONS. CONTRACTORS SHALL VERIFY AND BE RESPONSIBLE FOR ALL DIMENSIONS AND CONDITIONS ON THE JOB AND THIS OFFICE MUST BE NOTIFIED OF ANY VARIATION FROM THE DIMENSIONS AND CONDITIONS SHOWN BY THESE DRAWINGS. SHOP DRAWINGS AND OR DETAILS MUST BE SUBMITTED TO THIS OFFICE FOR REVIEW BEFORE PROCEEDING WITH FABRICATION.

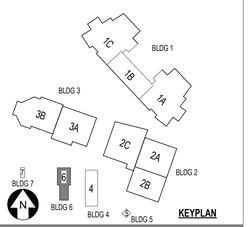

FORT PIERCE WESTWOOD ACADEMY

1801 Panther Ln , Fort Pierce, FL 34947

St. Lucie PUBLIC SCHOOLS

St. Lucie Public Schools
9461 Brandywine Ln
Port St. Lucie, FL 34986

ISSUE DATE: 10/31/2023
COMM. NO.: 2022108

DRAWN BY: Author CHECKED BY: Checker

BLDG 6 - AG BARN ELEVATION, SECTIONS, DETAILS

A101.6A

PHASE III - CONSTRUCTION DOCUMENTS

11/1/2023 1:11:49 PM
Autodesk Docs://2022108 Westwood Academy/SLPS_FPWA_HS_2023-A.rvt

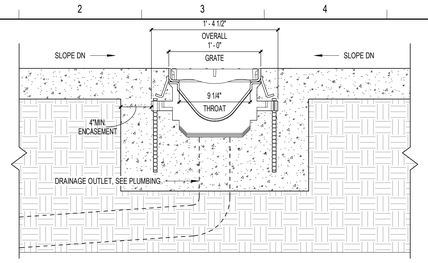

P1 BLDG 6 TRENCH DRAIN

1 1/2" = 1'-0"

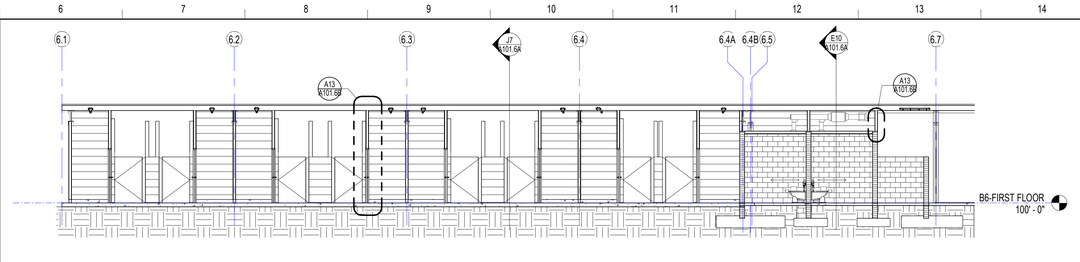

P6 BLDG 6 SECTION AT STORAGE STALLS

1/8" = 1'-0"

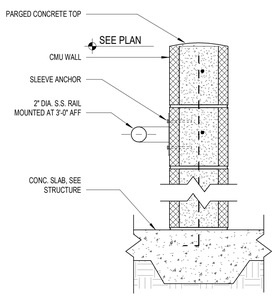

K1 BLDG 6 CATTLE RAIL SECTION DETAIL

1 1/2" = 1'-0"

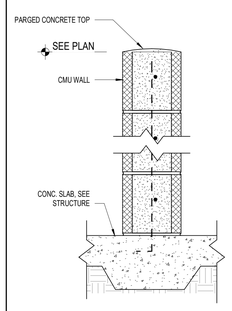

K4 BLDG 6 PIG PEN WALL

1 1/2" = 1'-0"

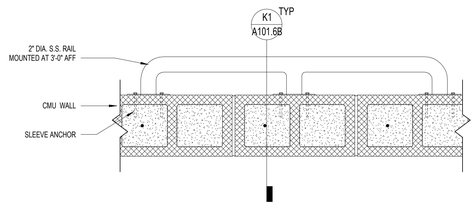

G1 BLDG 6 CATTLE RAIL PLAN DETAIL

1 1/2" = 1'-0"

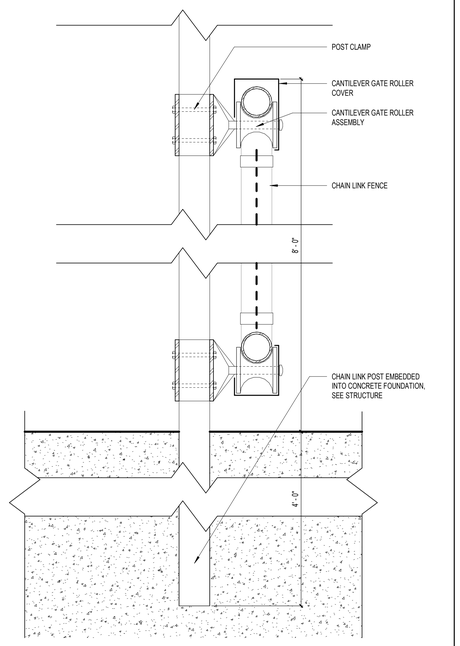

G6 BLDG 6 PARKING ENTRANCE ROLLING GATE

3" = 1'-0"

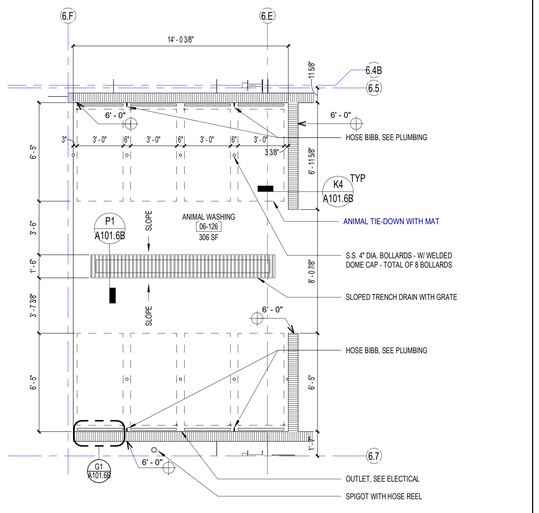

A1 BLDG 6 - AG BARN ENLARGED PLAN ANIMAL WASHING

1/4" = 1'-0"

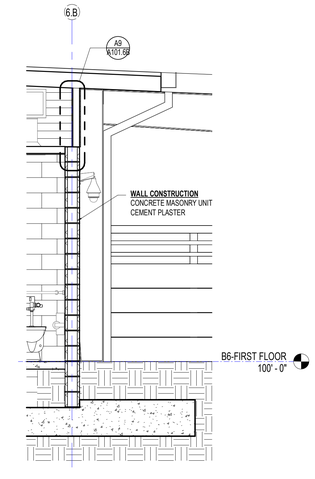

A6 BLDG 6 AG BARN SECTION AT RESTROOM

3/8" = 1'-0"

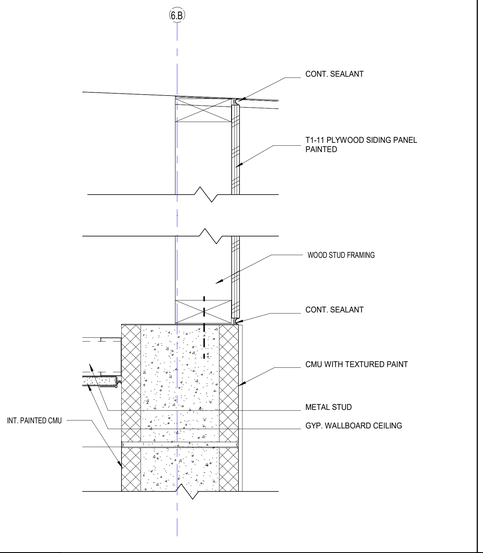

A9 BLDG 6 AG BARN RESTROOM WALL TO ROOF DETAIL

3" = 1'-0"

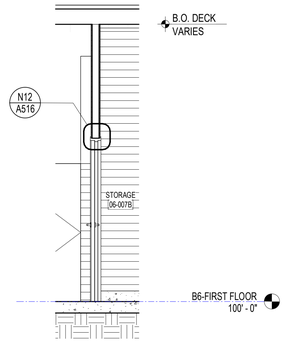

A13 WALL SECTION AT BLDG 6 AG BARN STORAGE

3/8" = 1'-0"

SCHENKELSHULTZ
ARCHITECTURE

voice 407-872-3322
fax 407-872-3303
schenkelshultz.com
SS Lic. No. -AA-C000937

CONFIDENTIAL COPYRIGHT 2019 SCHENKEL & SHULTZ INC.
SEE WWW.SCHENKELSHULTZ.COM/COPYRIGHT FOR POLICY AND INFORMATION

REVISIONS

MARK	DESCRIPTION	DATE

CONFIDENTIAL COPYRIGHT 2020 SCHENKEL & SHULTZ INC.
SEE WWW.SCHENKELSHULTZ.COM/COPYRIGHT FOR POLICY AND INFORMATION

PURSUANT TO SECTION 102 OF THE COPYRIGHT ACT, 17 U.S.C. ALL CONCEPTS, IDEAS, DESIGNS, ARRANGEMENTS, DRAWINGS, AND PLANS INDICATED OR REPRESENTED BY THIS DOCUMENT ARE COPYRIGHTED BY SCHENKEL & SHULTZ INC. AND CONSTITUTE ITS SOLE, EXCLUSIVE, AND ORIGINAL DRAWINGS, AND PLANS CREATED OR REPRESENTED BY THIS DOCUMENT ARE OWNED BY AND THE PROPERTY OF SCHENKELSHULTZ AND WERE CREATED, EVOLVED AND DEVELOPED FOR ITS OWN USE. NONE OF THE IDEAS, DESIGNS, ARRANGEMENTS, OR PLANS SHALL BE USED BY OR DISCLOSED TO ANY PERSON, ARCHITECTURAL OR ENGINEERING FIRM, CONSTRUCTION FIRM, SUBCONTRACTING FIRM, SUPPLIER, OR CORPORATION FOR ANY PURPOSE WHATSOEVER WITHOUT THE WRITTEN PERMISSION OF SCHENKEL & SHULTZ INC. PURSUANT TO SECTION 102 OF THE COPYRIGHT ACT, 17 U.S.C. PROTECTION FOR AN ARCHITECTURAL WORK CREATED AS A WORK MADE FOR HIRE ON OR AFTER DECEMBER 1, 1990, LASTS FOR 95 YEARS FROM THE DATE OF PUBLICATION OF THE WORK OR FOR 120 YEARS FROM THE DATE OF CREATION OF THE UNPUBLISHED PLANE, WHICHEVER TERM IS LESS.

WARNING: REPRODUCTION HEREOF IS A CRIMINAL OFFENSE UNDER SECTION 102 OF THE COPYRIGHT ACT, 17 U.S.C., 18 U.S.C. SEC. 506. UNAUTHORIZED DISCLOSURE MAY CONSTITUTE TRADE SECRET MISAPPROPRIATION IN VIOLATION OF I.C.A-2-3-1-ET SEQ. AND OTHER LAWS. THE CONCEPTS, IDEAS, DESIGNS, ARRANGEMENTS, DRAWINGS, AND PLANS DISCLOSED ARE COPYRIGHTED AND HEREIN MAY BE PATENTED OR BE THE SUBJECT OF PENDING PATENT APPLICATION. ANYONE VIOLATING THE INTENT OF THIS COPYRIGHT PROTECTION WILL BE PROSECUTED TO THE FULL EXTENT OF THE FEDERAL STATE AND LOCAL LAWS.

WRITTEN DIMENSIONS ON THESE DOCUMENTS SHALL HAVE PRECEDENCE OVER SCALE DIMENSIONS. CONTRACTORS SHALL VERIFY AND BE RESPONSIBLE FOR ALL DIMENSIONS AND CONDITIONS ON THE JOB AND THIS OFFICE MUST BE NOTIFIED OF ANY VARIATION FROM THE DIMENSIONS AND CONDITIONS SHOWN BY THESE DRAWINGS. SHOP DRAWINGS AND OR DETAILS MUST BE SUBMITTED TO THIS OFFICE FOR REVIEW BEFORE PROCEEDING WITH FABRICATION.

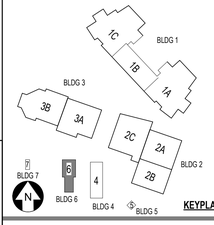

FORT PIERCE WESTWOOD ACADEMY

1801 Panther Ln , Fort Pierce, FL 34947

St. Lucie PUBLIC SCHOOLS

St. Lucie Public Schools
9461 Brandywine Ln
Port St. Lucie, FL 34986

ISSUE DATE: 10/31/2023
COMM. NO.: 2022108

DRAWN BY: Author CHECKED BY: Checker

BLDG 6 - AG BARN ENLARGED PLANS, SECTIONS AND DETAILS

A101.6B

PHASE III - CONSTRUCTION DOCUMENTS

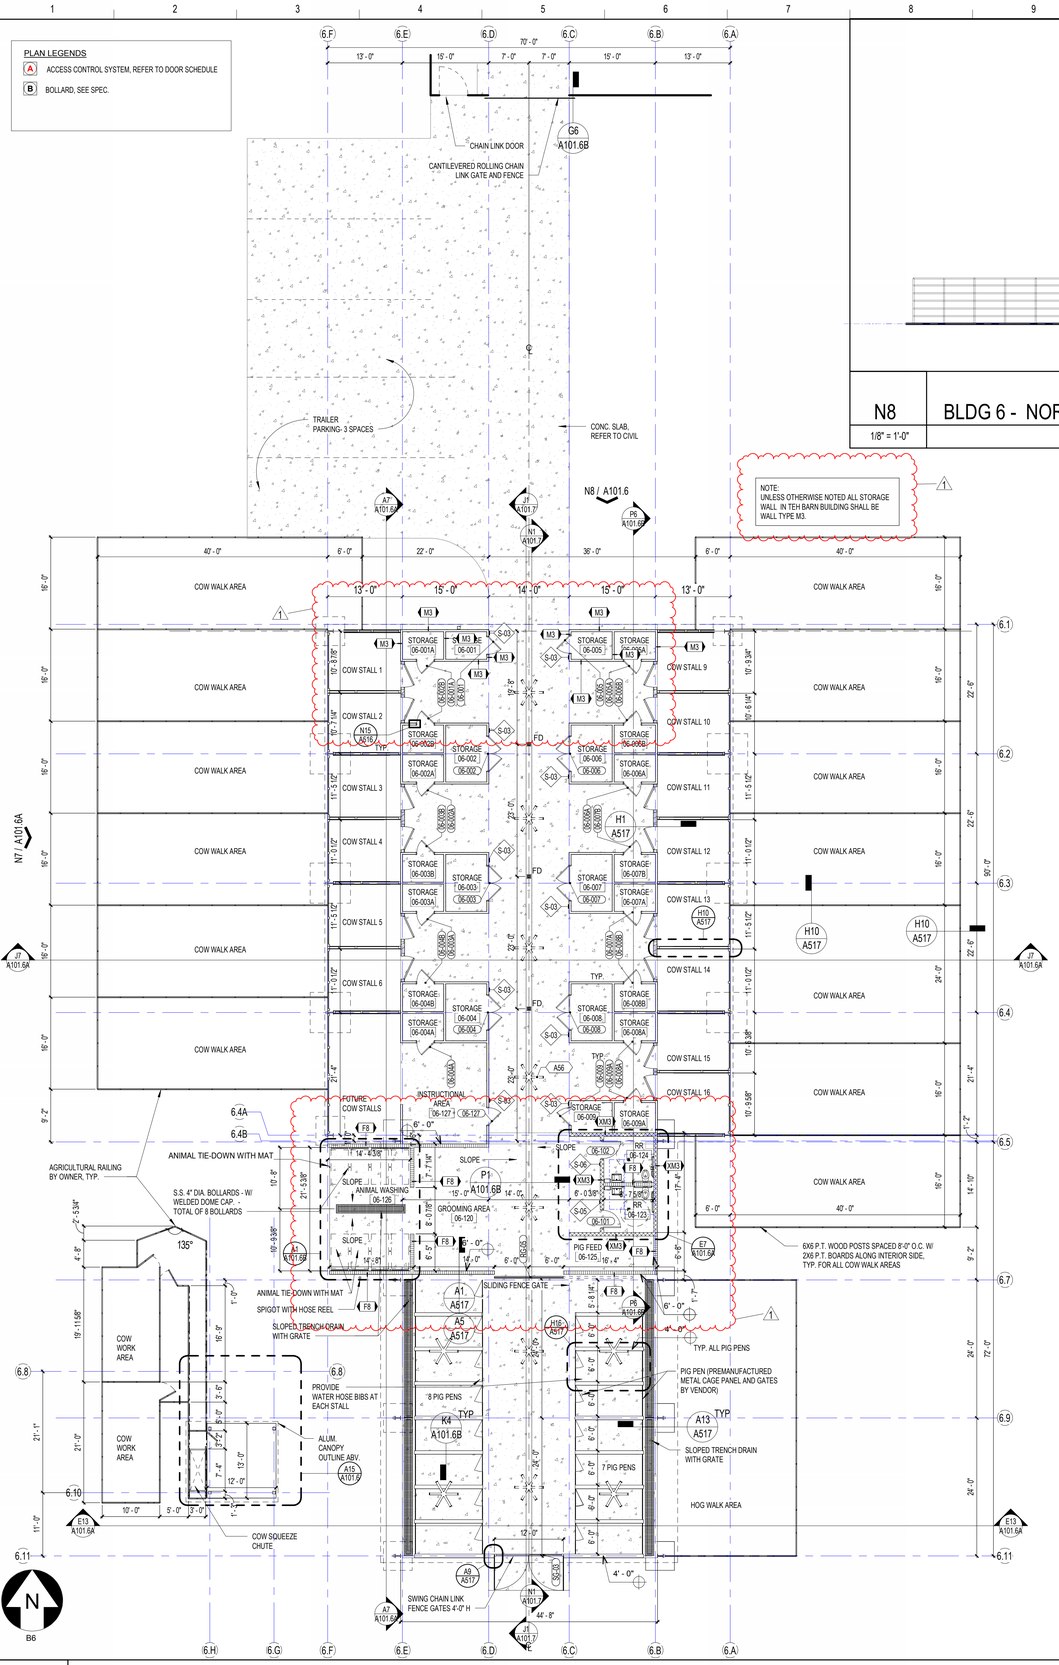

A1 BLDG 6 - AG BARN FLOOR PLAN WITH DIMENSIONS AND SIGNAGE

3/32" = 1'-0"

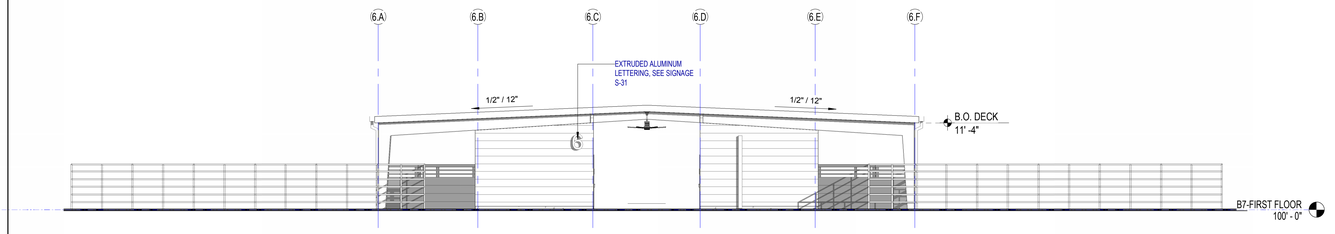

N8 BLDG 6 - NORTH ELEVATION

1/8" = 1'-0"

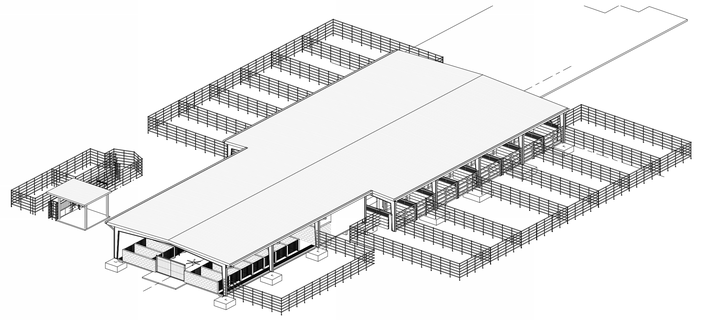

N10 BLDG 6 - AG BARN ISOMETRIC VIEW

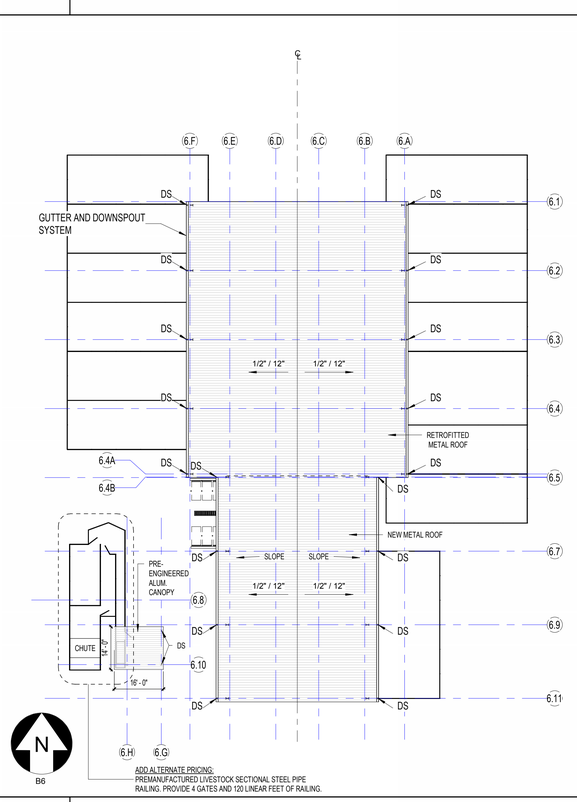

A10 BLDG 6 - ROOF PLAN

1" = 20'-0"

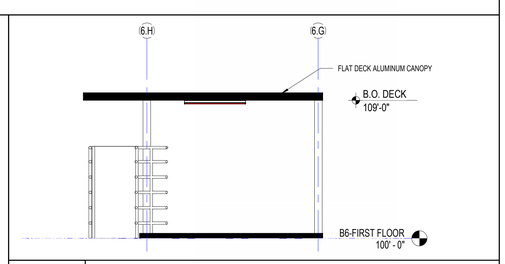

E15 CHUTE CORRAL COVERED CANOPY SECTION

1/4" = 1'-0"

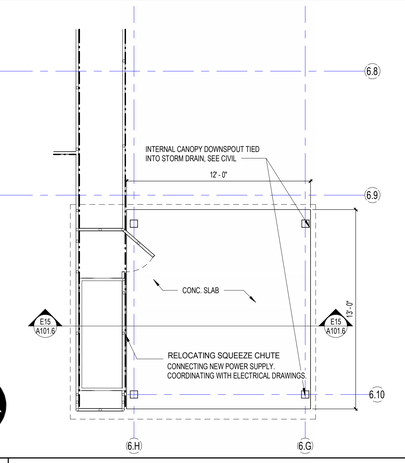

A15 COVERED CANOPY PLAN AT SQUEEZE CHUTE CORRAL

1/4" = 1'-0"

SCHENKELSHULTZ
ARCHITECTURE

voice 407-872-3322
fax 407-872-3303
schenkelshultz.com
SS Lic. No. -AA-C000937

CONFIDENTIAL COPYRIGHT 2019 SCHENKEL & SHULTZ INC.
SEE WWW.SCHENKELSHULTZ.COM/COPYRIGHT FOR POLICY AND INFORMATION

REVISIONS

MARK	DESCRIPTION	DATE
1	ADDENDUM NO. 3	12/14/2023

CONFIDENTIAL COPYRIGHT 2020 SCHENKEL & SHULTZ INC.
SEE WWW.SCHENKELSHULTZ.COM/COPYRIGHT FOR POLICY AND INFORMATION

PURSUANT TO SECTION 102 OF THE COPYRIGHT ACT, 17 U.S.C., ALL CONCEPTS, IDEAS, DESIGNS, ARRANGEMENTS, DRAWINGS, AND PLANS INDICATED OR REPRESENTED BY THIS DOCUMENT ARE COPYRIGHTED BY SCHENKEL & SHULTZ INC. AS SUCH ALL CONCEPTS, IDEAS, DESIGNS, ARRANGEMENTS, DRAWINGS, AND PLANS INDICATED OR REPRESENTED BY THIS DOCUMENT CONSTITUTE THE ORIGINAL AND UNPUBLISHED WORK OF SCHENKEL SHULTZ AND MAY NOT BE DUPLICATED, USED OR DISCLOSED FOR ANY PURPOSE. NONE OF THE IDEAS, DESIGNS, ARRANGEMENTS, OR PLANS SHALL BE USED BY OR DISCLOSED TO ANY PERSON, ARCHITECTURAL OR ENGINEERING FIRM, CONSTRUCTION FIRM, SUBCONTRACTING FIRM, SUPPLIER, OR CORPORATION FOR ANY PURPOSE WHATSOEVER WITHOUT THE WRITTEN PERMISSION OF SCHENKEL & SHULTZ INC. PURSUANT TO SECTION 102 OF THE COPYRIGHT ACT, 17 U.S.C., PROTECTION FOR AN ARCHITECTURAL WORK CREATED AS A WORK MADE FOR HIRE ON OR AFTER DECEMBER 1, 1990, LASTS FOR 95 YEARS FROM THE DATE OF PUBLICATION OF THE WORK OR FOR 120 YEARS FROM THE DATE OF CREATION OF THE UNPUBLISHED PLANS, WHICHEVER TERM IS LESS.

WARNING: REPRODUCTION HEREOF IS A CRIMINAL OFFENSE UNDER SECTION 102 OF THE COPYRIGHT ACT, 17 U.S.C., 18 U.S.C. SEC. 506. UNAUTHORIZED DISCLOSURE MAY CONSTITUTE TRADE SECRET MISAPPROPRIATION IN VIOLATION OF 1.C.34-3-31-1ET. SEQ. AND OTHER LAWS. THE CONCEPTS, IDEAS, DESIGNS, ARRANGEMENTS, DRAWINGS, AND PLANS DISCLOSED ARE COPYRIGHTED AND HEREIN MAY BE PATENTED OR BE THE SUBJECT OF PENDING PATENT APPLICATION. ANYONE VIOLATING THE INTENT OF THIS COPYRIGHT PROTECTION WILL BE PROSECUTED TO THE FULL EXTENT OF THE FEDERAL STATE AND LOCAL LAWS.

WRITTEN DIMENSIONS ON THESE DOCUMENTS SHALL HAVE PRECEDENCE OVER SCALE DIMENSIONS. CONTRACTORS SHALL VERIFY AND BE RESPONSIBLE FOR ALL DIMENSIONS AND CONDITIONS ON THE JOB AND THIS OFFICE MUST BE NOTIFIED OF ANY VARIATION FROM THE DIMENSIONS AND CONDITIONS SHOWN BY THESE DRAWINGS. SHOP DRAWINGS AND OR DETAILS MUST BE SUBMITTED TO THIS OFFICE FOR REVIEW BEFORE PROCEEDING WITH FABRICATION.

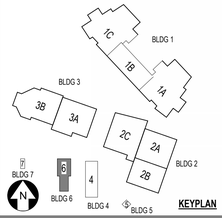

FORT PIERCE WESTWOOD ACADEMY

1801 Panther Ln , Fort Pierce, FL 34947

St. Lucie PUBLIC SCHOOLS

St. Lucie Public Schools
9461 Brandywine Ln
Port St. Lucie, FL 34986

ISSUE DATE: 10/31/2023
COMM. NO.: 2022108

DRAWN BY: SM,AC CHECKED BY: KT

BLDG 6 - AG FACILITY FLOOR PLANS, ROOF PLAN, CHUTE CANOPY PLAN

A101.6

PHASE III - CONSTRUCTION DOCUMENTS

12/10/2023 10:49:11 PM
Autodesk Docs://2022108 Westwood Academy/SLPS_FPWA_HS_2023-A.rvt

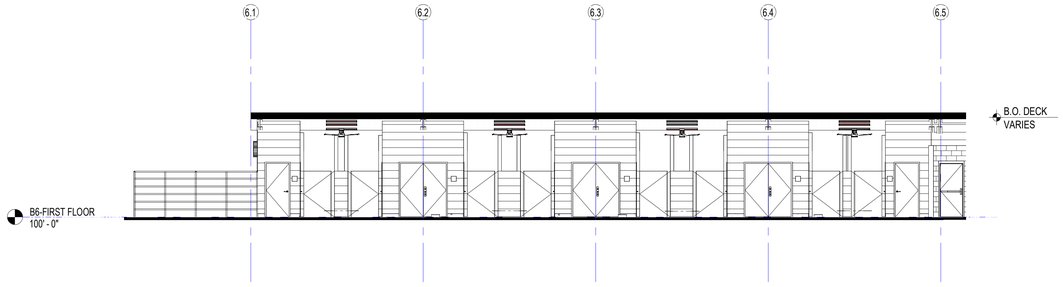

N1 BLDG 6 BARN LONGDITUDINAL SECTION 3

1/8" = 1'-0"

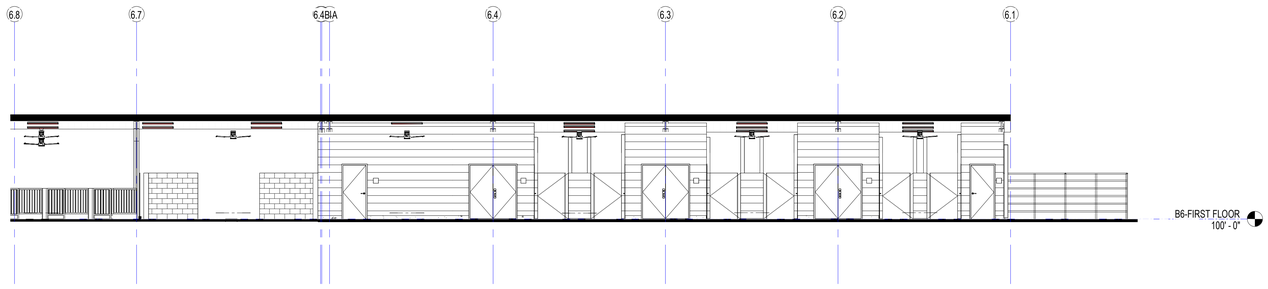

J1 BLDG 6 BARN LONGDITUDINAL SECTION 2

1/8" = 1'-0"

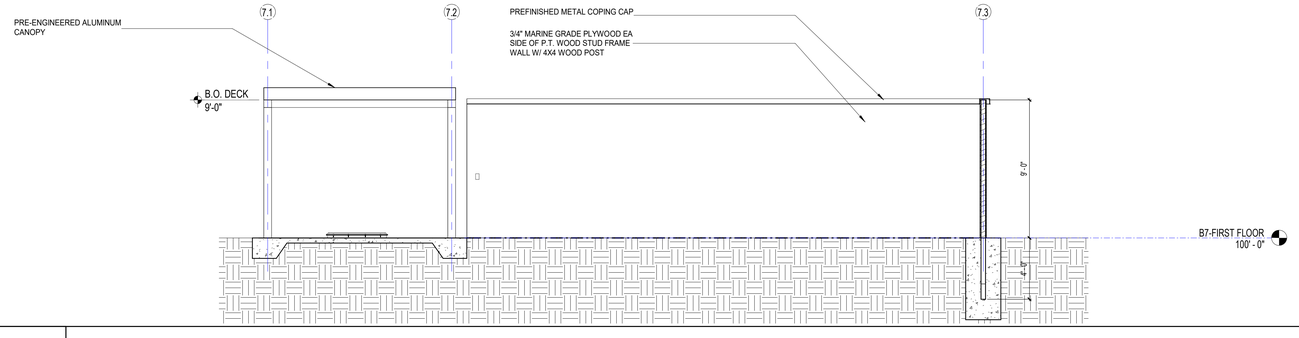

E5 BLDG 7 - JROTC PRACTICE RANGE SECTION

1/4" = 1'-0"

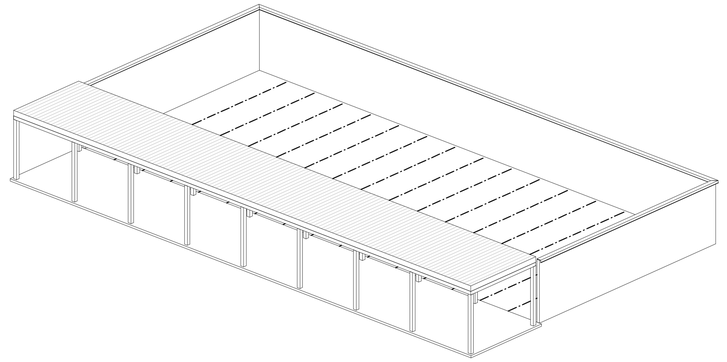

L12 BLDG 7 - JROTC PRACTICE RANGE

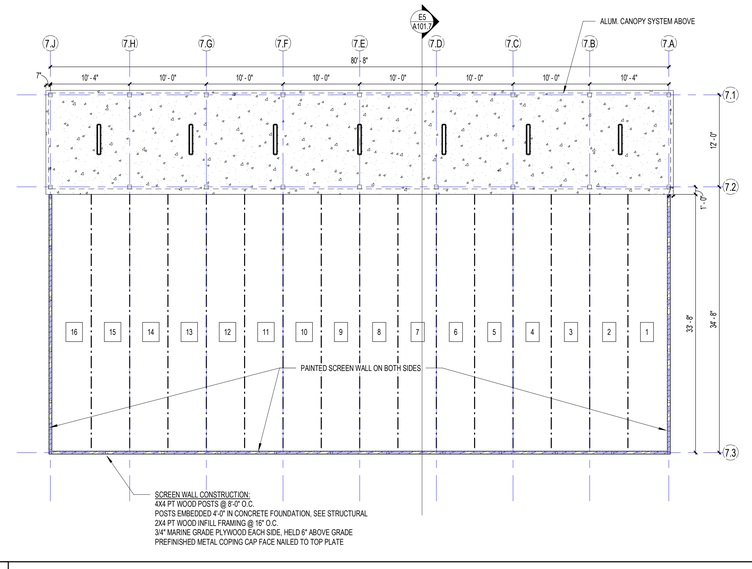

A12 BLDG 7 - JROTC PRACTICE RANGE FIRST FLOOR PLAN

1/8" = 1'-0"

SCHENKELSHULTZ
ARCHITECTURE

voice 407-872-3322
fax 407-872-3303
schenkelshultz.com
SS Lic. No. -AA-C000937

CONFIDENTIAL COPYRIGHT 2019 SCHENKEL & SHULTZ INC.
SEE WWW.SCHENKELSHULTZ.COM/COPYRIGHT FOR POLICY AND INFORMATION

REVISIONS

MARK	DESCRIPTION	DATE

CONFIDENTIAL COPYRIGHT 2020 SCHENKEL & SHULTZ INC.
SEE WWW.SCHENKELSHULTZ.COM/COPYRIGHT FOR POLICY AND INFORMATION

PURSUANT TO SECTION 102 OF THE COPYRIGHT ACT, 17 U.S.C. ALL CONCEPTS, IDEAS, DESIGNS, ARRANGEMENTS, DRAWINGS, AND PLANS INDICATED OR REPRESENTED BY THIS DOCUMENT ARE COPYRIGHTED BY SCHENKEL & SHULTZ INC. ALL CONCEPTS, IDEAS, DESIGNS, ARRANGEMENTS, DRAWINGS, AND PLANS INDICATED OR REPRESENTED BY THIS DOCUMENT ARE OWNED BY AND ARE PROPERTY OF SCHENKEL&SHULTZ AND WERE CREATED, EVOLVED AND DEVELOPED FOR ITS OWN USE. NONE OF THE IDEAS, DESIGNS, ARRANGEMENTS, OR PLANS SHALL BE USED BY OR DISCLOSED TO ANY PERSON, ARCHITECTURAL OR ENGINEERING FIRM, CONSTRUCTION FIRM, SUBCONTRACTING FIRM, SUPPLIER, OR CORPORATION FOR ANY PURPOSE WHATSOEVER WITHOUT THE WRITTEN PERMISSION OF SCHENKEL & SHULTZ INC. PURSUANT TO SECTION 102 OF THE COPYRIGHT ACT, 17 U.S.C. PROTECTION FOR AN ARCHITECTURAL WORK CREATED AS A WORK MADE FOR HIRE ON OR AFTER DECEMBER 1, 1990, LASTS FOR 95 YEARS FROM THE DATE OF PUBLICATION OF THE WORK OR FOR 120 YEARS FROM THE DATE OF CREATION OF THE UNPUBLISHED PLANS, WHICHEVER TERM IS LESS.

WARNING: REPRODUCTION HEREOF IS A CRIMINAL OFFENSE UNDER SECTION 102 OF THE COPYRIGHT ACT, 17 U.S.C., 18 U.S.C. SEC. 506. UNAUTHORIZED DISCLOSURE MAY CONSTITUTE TRADE SECRET MISAPPROPRIATION IN VIOLATION OF I.C.34-3-31-ET SEQ. AND OTHER LAWS. THE CONCEPTS, IDEAS, DESIGNS, ARRANGEMENTS, DRAWINGS, AND PLANS DISCLOSED ARE COPYRIGHTED AND HEREIN MAY BE PATENTED OR BE THE SUBJECT OF PENDING PATENT APPLICATION. ANYONE VIOLATING THE INTENT OF THIS COPYRIGHT PROTECTION WILL BE PROSECUTED TO THE FULL EXTENT OF THE FEDERAL STATE AND LOCAL LAWS.

WRITTEN DIMENSIONS ON THESE DOCUMENTS SHALL HAVE PRECEDENCE OVER SCALE DIMENSIONS. CONTRACTORS SHALL VERIFY AND BE RESPONSIBLE FOR ALL DIMENSIONS AND CONDITIONS ON THE JOB AND THIS OFFICE MUST BE NOTIFIED OF ANY VARIATION FROM THE DIMENSIONS AND CONDITIONS SHOWN BY THESE DRAWINGS. SHOP DRAWINGS AND OR DETAILS MUST BE SUBMITTED TO THIS OFFICE FOR REVIEW BEFORE PROCEEDING WITH FABRICATION.

FORT PIERCE WESTWOOD ACADEMY

1801 Panther Ln , Fort Pierce, FL 34947

St. Lucie PUBLIC SCHOOLS

St. Lucie Public Schools
9461 Brandywine Ln
Port St. Lucie, FL 34986

ISSUE DATE: 10/31/2023
COMM. NO.: 2022108

DRAWN BY: SM,AC CHECKED BY: KT

BLDG 6 AG BARN AND BLDG 7 - JROTC FLOOR PLANS

A101.7

PHASE III - CONSTRUCTION DOCUMENTS

11/1/2023 1:12:00 PM
Autodesk Docs://2022108 Westwood Academy/SLPS_FPWA_HS_2023-A.rvt

SCHENKELSHULTZ
ARCHITECTURE

voice 407-872-3322
fax 407-872-3303
schenkelshultz.com
SS Lic. No. -AA-C000937

CONFIDENTIAL COPYRIGHT 2019 SCHENKEL & SHULTZ INC.
SEE WWW.SCHENKELSHULTZ.COM/COPYRIGHT FOR POLICY AND INFORMATION

REVISIONS

MARK	DESCRIPTION	DATE
1	ASI-14	12/26/2024

CORE Remnant

Current ASI: 14 Received on: 02/02/2025

CONFIDENTIAL COPYRIGHT 2020 SCHENKEL & SHULTZ INC.
SEE WWW.SCHENKELSHULTZ.COM/COPYRIGHT FOR POLICY AND INFORMATION

PURSUANT TO SECTION 102 OF THE COPYRIGHT ACT, 17 U.S.C., ALL CONCEPTS, IDEAS, DESIGNS, ARRANGEMENTS, DRAWINGS, AND PLANS INDICATED OR REPRESENTED BY THIS DOCUMENT ARE COPYRIGHTED BY SCHENKEL & SHULTZ INC. AS SUCH ALL CONCEPTS, IDEAS, DESIGNS, ARRANGEMENTS, DRAWINGS, AND PLANS INDICATED OR REPRESENTED BY THIS DOCUMENT ARE OWNED BY AND ARE THE PROPERTY OF SCHENKEL SHULTZ INC. THEY ARE NOT TO BE USED IN WHOLE OR PART FOR ANY PURPOSE OTHER THAN THE SPECIFIC PROJECT FOR WHICH THEY WERE PREPARED AND DEVELOPED. NONE OF THE IDEAS, DESIGNS, ARRANGEMENTS, OR PLANS SHALL BE USED BY OR DISCLOSED TO ANY PERSON, ARCHITECTURAL OR ENGINEERING FIRM, CONSTRUCTION FIRM, SUBCONTRACTING FIRM, SUPPLIER, OR CORPORATION FOR ANY PURPOSE WHATSOEVER WITHOUT THE WRITTEN PERMISSION OF SCHENKEL & SHULTZ INC. PURSUANT TO SECTION 102 OF THE COPYRIGHT ACT, 17 U.S.C., PROTECTION FOR AN ARCHITECTURAL WORK CREATED AS A WORK MADE FOR HIRE ON OR AFTER DECEMBER 1, 1990, LASTS FOR 95 YEARS FROM THE DATE OF PUBLICATION OF THE WORK OR FOR 120 YEARS FROM THE DATE OF CREATION OF THE UNPUBLISHED PLANS, WHICHEVER TERM IS LESS.

WARNING: REPRODUCTION HEREOF IS A CRIMINAL OFFENSE UNDER SECTION 102 OF THE COPYRIGHT ACT, 17 U.S.C., 18 U.S.C. SEC. 506. UNAUTHORIZED DISCLOSURE MAY CONSTITUTE TRADE SECRET MISAPPROPRIATION IN VIOLATION OF C.24-3.21-1ET. SEQ. AND OTHER LAWS. THE CONCEPTS, IDEAS, DESIGNS, ARRANGEMENTS, DRAWINGS, AND PLANS DISCLOSED ARE COPYRIGHTED AND HEREIN MAY BE PATENTED OR BE THE SUBJECT OF PENDING PATENT APPLICATION. ANYONE VIOLATING THE INTENT OF THIS COPYRIGHT PROTECTION WILL BE PROSECUTED TO THE FULL EXTENT OF THE FEDERAL STATE AND LOCAL LAWS.

WRITTEN DIMENSIONS ON THESE DOCUMENTS SHALL HAVE PRECEDENCE OVER SCALE DIMENSIONS. CONTRACTORS SHALL VERIFY AND BE RESPONSIBLE FOR ALL DIMENSIONS AND CONDITIONS ON THE JOB AND THIS OFFICE MUST BE NOTIFIED OF ANY VARIATION FROM THE DIMENSIONS AND CONDITIONS SHOWN BY THESE DRAWINGS. SHOP DRAWINGS AND OR DETAILS MUST BE SUBMITTED TO THIS OFFICE FOR REVIEW BEFORE PROCEEDING WITH FABRICATION.

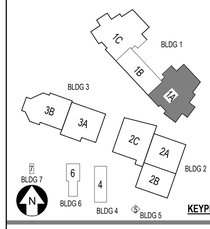

FORT PIERCE WESTWOOD ACADEMY

1801 Panther Ln , Fort Pierce, FL 34947

St. Lucie PUBLIC SCHOOLS

St. Lucie Public Schools
9461 Brandywine Ln
Port St. Lucie, FL 34986

ISSUE DATE: 10/31/2023
COMM. NO.: 2022108

DRAWN BY: SM,AC CHECKED BY: KT

BLDG 1 AREA 1A - 2ND FLR PLAN

A102.1A

A1
BUILDING 1 AREA 1A - SECOND FLOOR PLAN
1/8" = 1'-0"

PHASE III - CONSTRUCTION DOCUMENTS

12/26/2024 3:28:27 PM
Autodesk Docs://2022108 Westwood Academy/SLPS_FPWA_HS_2023-A.rvt

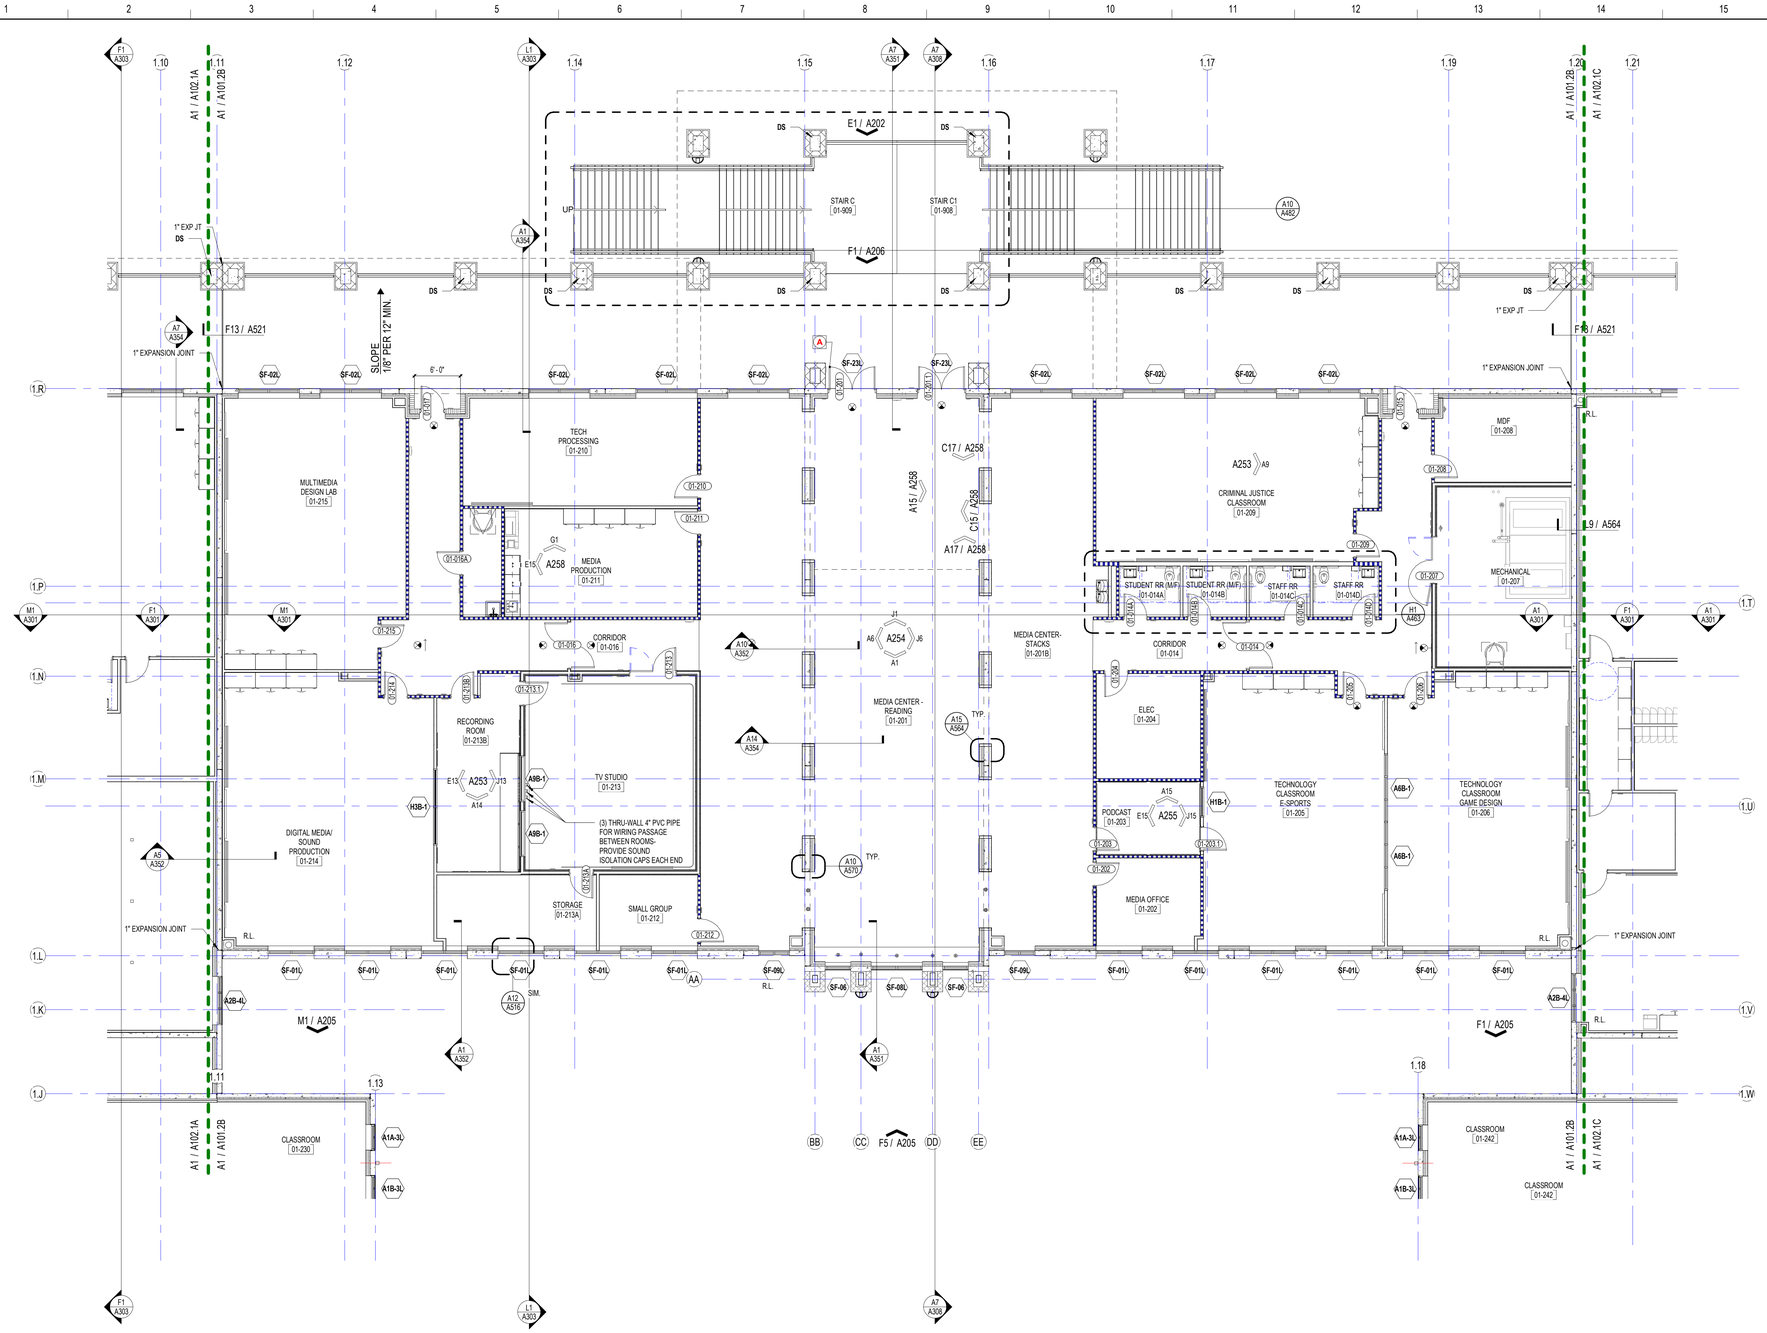

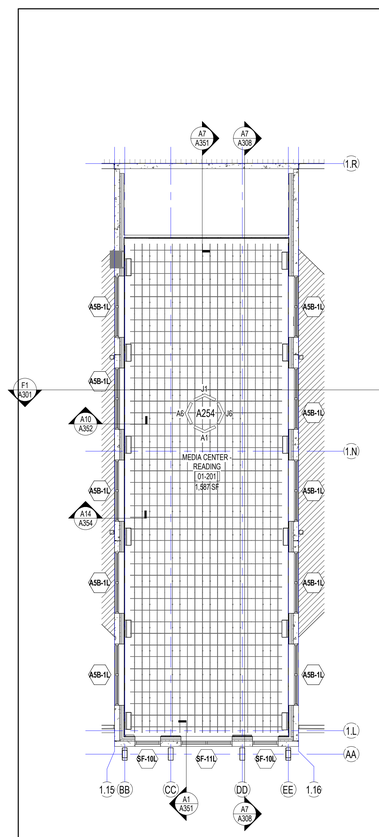

B1

A1	BUILDING 1 AREA 1B - SECOND FLOOR PLAN
1/8" = 1'-0"	

F16	BLDG 1 - CLERESTORY
1/8" = 1'-0"	

SCHENKELSHULTZ
ARCHITECTURE

voice 407-872-3322
fax 407-872-3303
schenkelshultz.com
SS Lic. No. -AA-C000937

CONFIDENTIAL COPYRIGHT 2019 SCHENKEL & SHULTZ INC.
SEE **WWW.SCHENKELSHULTZ.COM/COPYRIGHT** FOR POLICY AND INFORMATION

REVISIONS

MARK	DESCRIPTION	DATE

CONFIDENTIAL COPYRIGHT 2020 SCHENKEL & SHULTZ INC.
SEE **WWW.SCHENKELSHULTZ.COM/COPYRIGHT** FOR POLICY AND INFORMATION

PURSUANT TO SECTION 102 OF THE COPYRIGHT ACT, 17 U.S.C. ALL CONCEPTS, IDEAS, DESIGNS, ARRANGEMENTS, DRAWINGS, AND PLANS INDICATED OR REPRESENTED BY THIS DOCUMENT ARE COPYRIGHTED AND TRADE SECRET MATERIAL AND CONFIDENTIAL INFORMATION OF SCHENKEL SHULTZ INC. ALL CONCEPTS, IDEAS, DESIGNS, ARRANGEMENTS, DRAWINGS, AND PLANS INDICATED OR REPRESENTED BY THIS DOCUMENT ARE OWNED BY AND THE PROPERTY OF SCHENKEL SHULTZ INC. AND WERE CREATED, EVOLVED AND DEVELOPED FOR ITS OWN USE. NONE OF THE IDEAS, DESIGNS, ARRANGEMENTS, OR PLANS SHALL BE USED BY OR DISCLOSED TO ANY PERSON, ARCHITECTURAL OR ENGINEERING FIRM, CONSTRUCTION FIRM, SUBCONTRACTING FIRM, SUPPLIER, OR CORPORATION FOR ANY PURPOSE WHATSOEVER WITHOUT THE WRITTEN PERMISSION OF SCHENKEL & SHULTZ INC. PURSUANT TO SECTION 102 OF THE COPYRIGHT ACT, 17 U.S.C. PROTECTION FOR AN ARCHITECTURAL WORK CREATED AS A WORK MADE FOR HIRE ON OR AFTER DECEMBER 1, 1990, LASTS FOR 95 YEARS FROM THE DATE OF PUBLICATION OF THE WORK OR FOR 120 YEARS FROM THE DATE OF CREATION OF THE UNPUBLISHED PLANE, WHICHEVER TERM IS LESS.

WARNING: REPRODUCTION HEREOF IS A CRIMINAL OFFENSE UNDER SECTION 102 OF THE COPYRIGHT ACT, 17 U.S.C., 18 U.S.C. SEC. 506. UNAUTHORIZED DISCLOSURE MAY CONSTITUTE TRADE SECRET MISAPPROPRIATION IN VIOLATION OF C.2-A-3-11 ET. SEQ. AND OTHER LAWS. THE CONCEPTS, IDEAS, DESIGNS, ARRANGEMENTS, DRAWINGS, AND PLANS DISCLOSED ARE COPYRIGHTED AND HEREIN MAY BE PATENTED OR BE THE SUBJECT OF PENDING PATENT APPLICATION. ANYONE VIOLATING THE INTENT OF THIS COPYRIGHT PROTECTION WILL BE PROSECUTED TO THE FULL EXTENT OF THE FEDERAL STATE AND LOCAL LAWS.

WRITTEN DIMENSIONS ON THESE DOCUMENTS SHALL HAVE PRECEDENCE OVER SCALE DIMENSIONS. CONTRACTORS SHALL VERIFY AND BE RESPONSIBLE FOR ALL DIMENSIONS AND CONDITIONS ON THE JOB AND THIS OFFICE MUST BE NOTIFIED OF ANY VARIATION FROM THE DIMENSIONS AND CONDITIONS SHOWN BY THESE DRAWINGS. SHOP DRAWINGS AND OR DETAILS MUST BE SUBMITTED TO THIS OFFICE FOR REVIEW BEFORE PROCEEDING WITH FABRICATION.

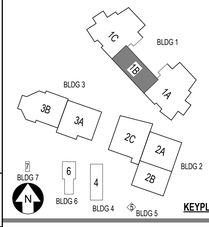

FORT PIERCE WESTWOOD ACADEMY

1801 Panther Ln , Fort Pierce, FL 34947

St. Lucie PUBLIC SCHOOLS

St. Lucie Public Schools
9461 Brandywine Ln
Port St. Lucie, FL 34986

ISSUE DATE: 10/31/2023
COMM. NO.: 2022108

DRAWN BY: SM,AC CHECKED BY: KT

BLDG 1 AREA 1B - 2ND FLR AND CLERESTORY PLANS

A102.1B

PHASE III - CONSTRUCTION DOCUMENTS

11/1/2023 1:12:13 PM
Autodesk Docs://2022108 Westwood Academy/SLPS_FPWA_HS_2023-A.rvt

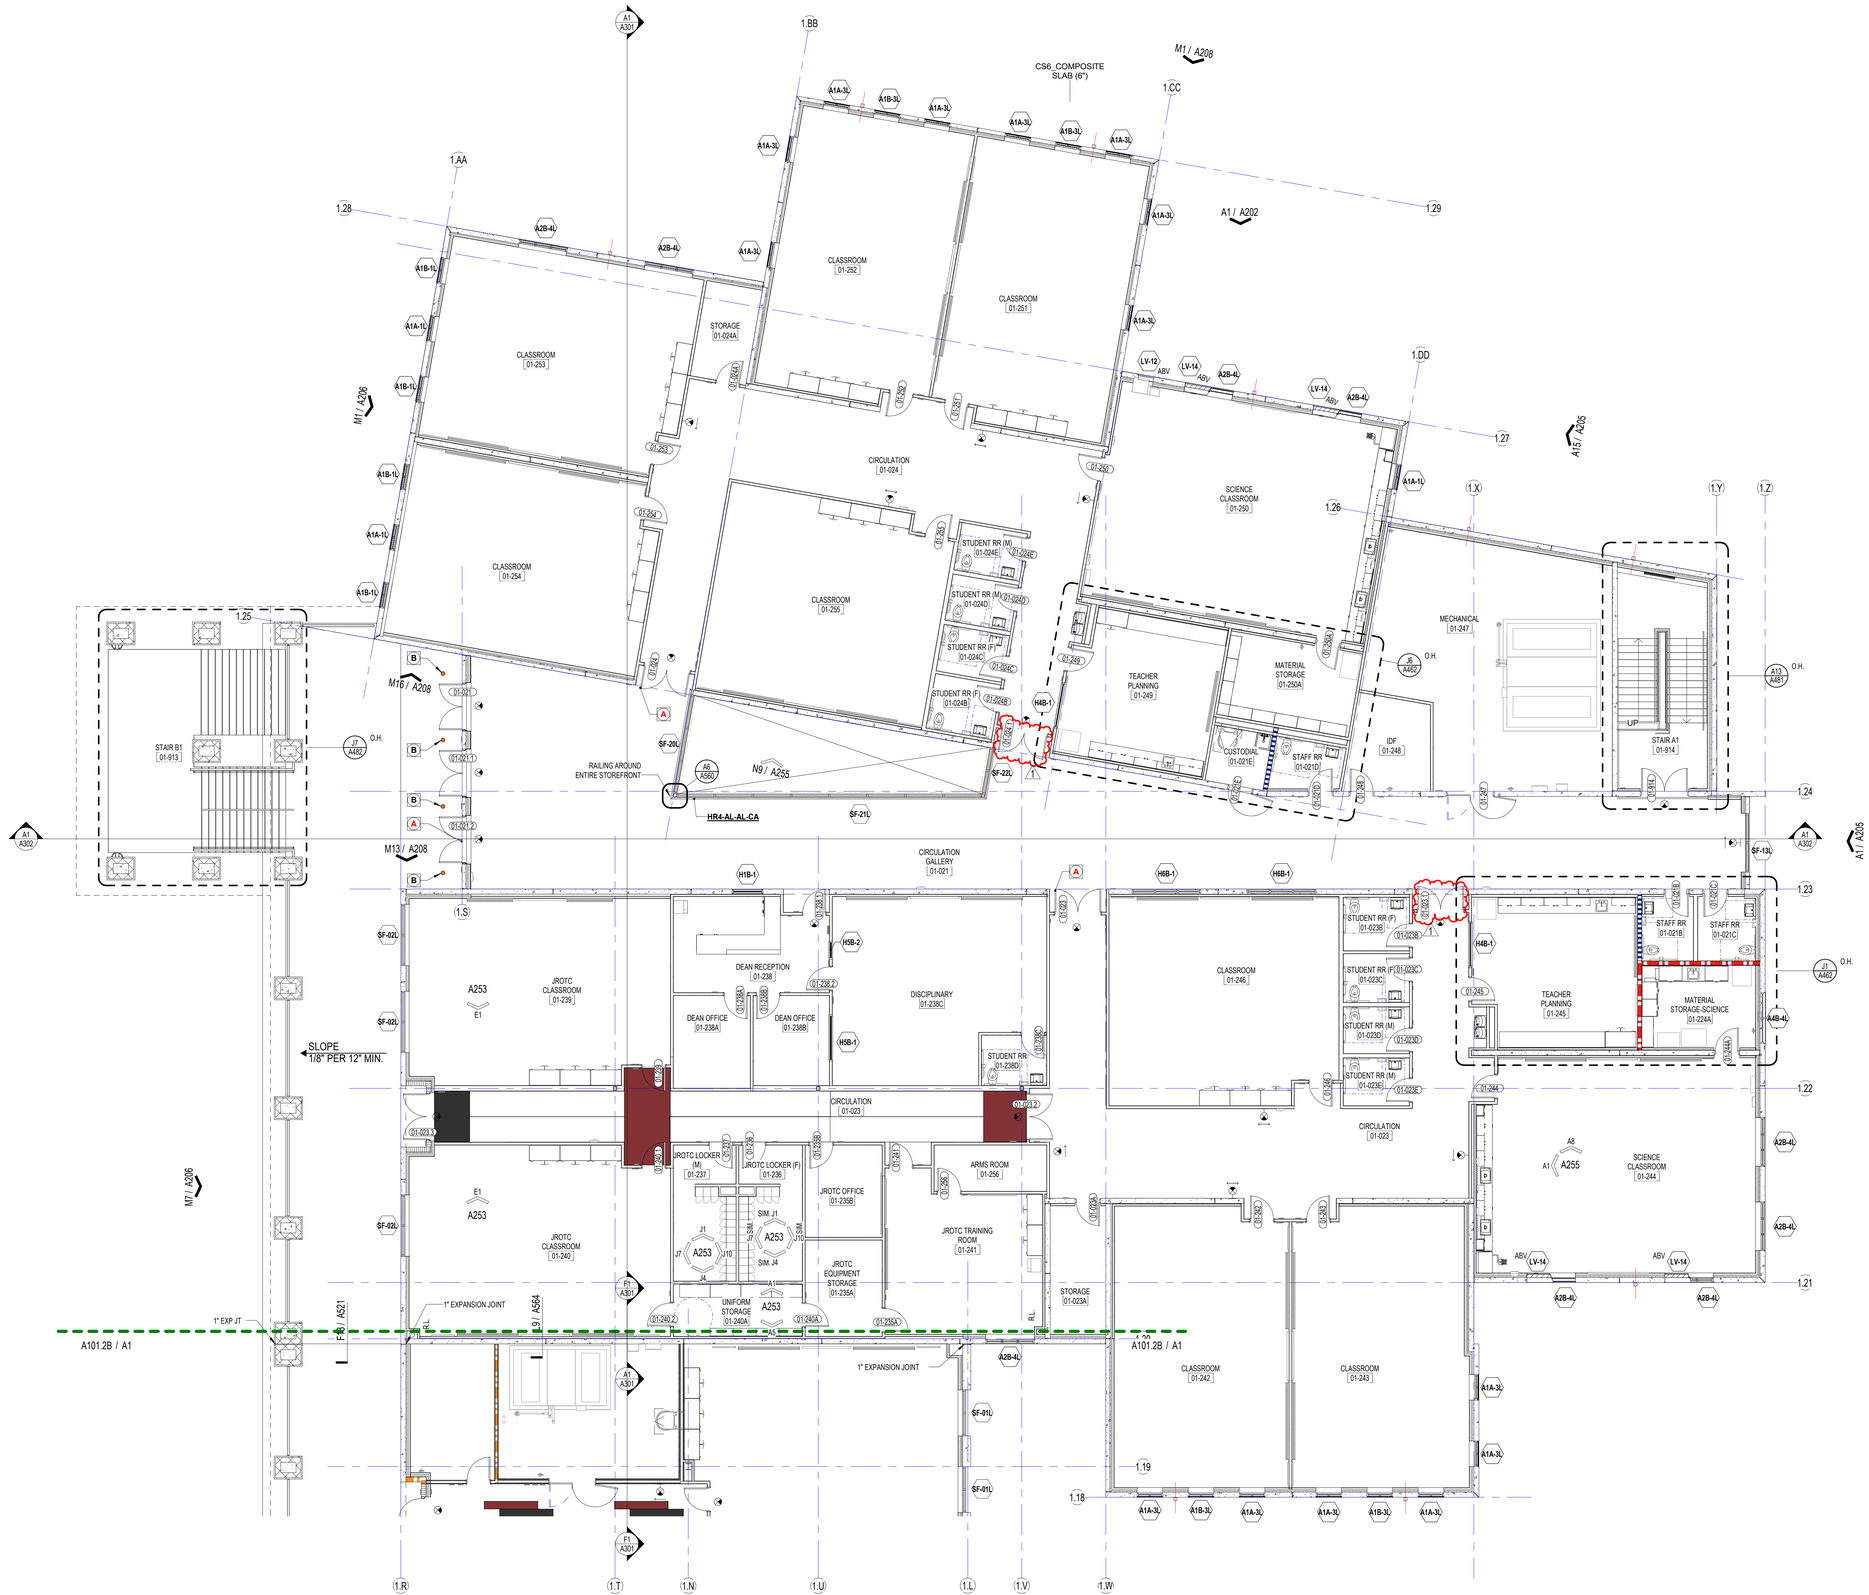

SCHENKELSHULTZ
ARCHITECTURE

voice 407-872-3322
fax 407-872-3303
schenkelshultz.com
SS Lic. No. -AA-C000937

CONFIDENTIAL COPYRIGHT 2019 SCHENKEL & SHULTZ INC.
SEE WWW.SCHENKELSHULTZ.COM/COPYRIGHT FOR POLICY AND INFORMATION

REVISIONS

MARK	DESCRIPTION	DATE
1	ASI-14	12/26/2024

CORE Remnant
Current ASI: 14 Received on: 02/02/2025

CONFIDENTIAL COPYRIGHT 2020 SCHENKEL & SHULTZ INC.
SEE WWW.SCHENKELSHULTZ.COM/COPYRIGHT FOR POLICY AND INFORMATION

PURSUANT TO SECTION 102 OF THE COPYRIGHT ACT, 17 U.S.C., ALL CONCEPTS, IDEAS, DESIGNS, ARRANGEMENTS, DRAWINGS, AND PLANS INDICATED OR REPRESENTED BY THIS DOCUMENT ARE COPYRIGHTED BY SCHENKEL & SHULTZ INC. AS SUCH ALL CONCEPTS, IDEAS, DESIGNS, ARRANGEMENTS, DRAWINGS, AND PLANS INDICATED OR REPRESENTED BY THIS DOCUMENT ARE OWNED BY AND THE PROPERTY OF SCHENKEL SHULTZ INC. AND WERE CREATED, EVOLVED AND DEVELOPED FOR USE ON AND IN CONNECTION WITH THE SPECIFIED PROJECT. NONE OF THE CONCEPTS, IDEAS, DESIGNS, ARRANGEMENTS, OR PLANS SHALL BE USED BY OR DISCLOSED TO ANY PERSON, ARCHITECTURAL OR ENGINEERING FIRM, CONSTRUCTION FIRM, SUBCONTRACTING FIRM, SUPPLIER, OR CORPORATION FOR ANY PURPOSE WHATSOEVER WITHOUT THE WRITTEN PERMISSION OF SCHENKEL & SHULTZ INC. PURSUANT TO SECTION 102 OF THE COPYRIGHT ACT, 17 U.S.C., PROTECTION FOR AN ARCHITECTURAL WORK CREATED AS A WORK MADE FOR HIRE ON OR AFTER DECEMBER 1, 1990, LASTS FOR 95 YEARS FROM THE DATE OF PUBLICATION OF THE WORK OR FOR 120 YEARS FROM THE DATE OF CREATION OF THE UNPUBLISHED PLANS, WHICHEVER TERM IS LESS.

WARNING: REPRODUCTION HEREOF IS A CRIMINAL OFFENSE UNDER SECTION 102 OF THE COPYRIGHT ACT, 17 U.S.C., 18 U.S.C. SEC. 506. UNAUTHORIZED DISCLOSURE MAY CONSTITUTE TRADE SECRET MISAPPROPRIATION IN VIOLATION OF 1.C.A-2-31-1ET. SEQ. AND OTHER LAWS. THE CONCEPTS, IDEAS, DESIGNS, ARRANGEMENTS, DRAWINGS, AND PLANS DISCLOSED ARE COPYRIGHTED AND HEREIN MAY BE PATENTED OR BE THE SUBJECT OF PENDING PATENT APPLICATION. ANYONE VIOLATING THE INTENT OF THIS COPYRIGHT PROTECTION WILL BE PROSECUTED TO THE FULL EXTENT OF THE FEDERAL STATE AND LOCAL LAWS.

WRITTEN DIMENSIONS ON THESE DOCUMENTS SHALL HAVE PRECEDENCE OVER SCALE DIMENSIONS. CONTRACTORS SHALL VERIFY AND BE RESPONSIBLE FOR ALL DIMENSIONS AND CONDITIONS ON THE JOB AND THIS OFFICE MUST BE NOTIFIED OF ANY VARIATION FROM THE DIMENSIONS AND CONDITIONS SHOWN BY THESE DRAWINGS. SHOP DRAWINGS AND OR DETAILS MUST BE SUBMITTED TO THIS OFFICE FOR REVIEW BEFORE PROCEEDING WITH FABRICATION.

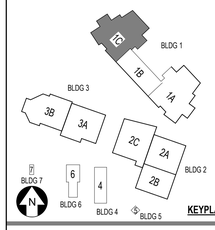

FORT PIERCE WESTWOOD ACADEMY

1801 Panther Ln , Fort Pierce, FL 34947

St. Lucie PUBLIC SCHOOLS

St. Lucie Public Schools
9461 Brandywine Ln
Port St. Lucie, FL 34986

ISSUE DATE: 10/31/2023
COMM. NO.: 2022108

DRAWN BY: SM,AC CHECKED BY: KT

BLDG 1 AREA 1C - 2ND FLR PLAN

A102.1C

A1
1/8" = 1'-0"

BUILDING 1 AREA 1C - SECOND FLOOR PLAN

PHASE III - CONSTRUCTION DOCUMENTS

12/26/2024 3:28:31 PM
Autodesk Docs://2022108 Westwood Academy/SLPS_FPWA_HS_2023-A.rvt

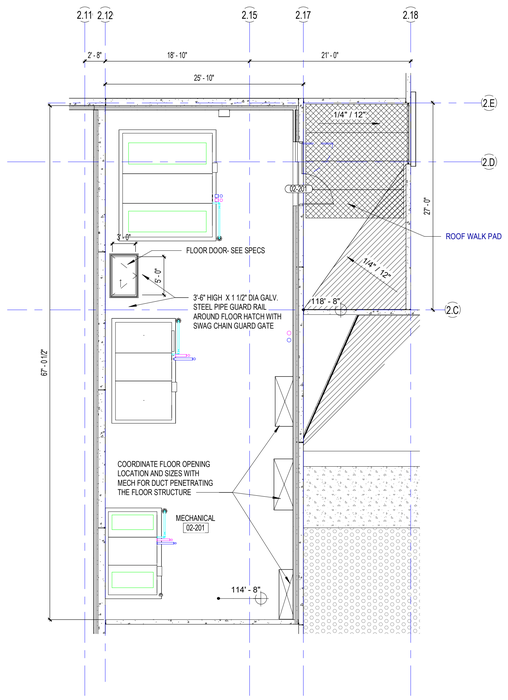

B2

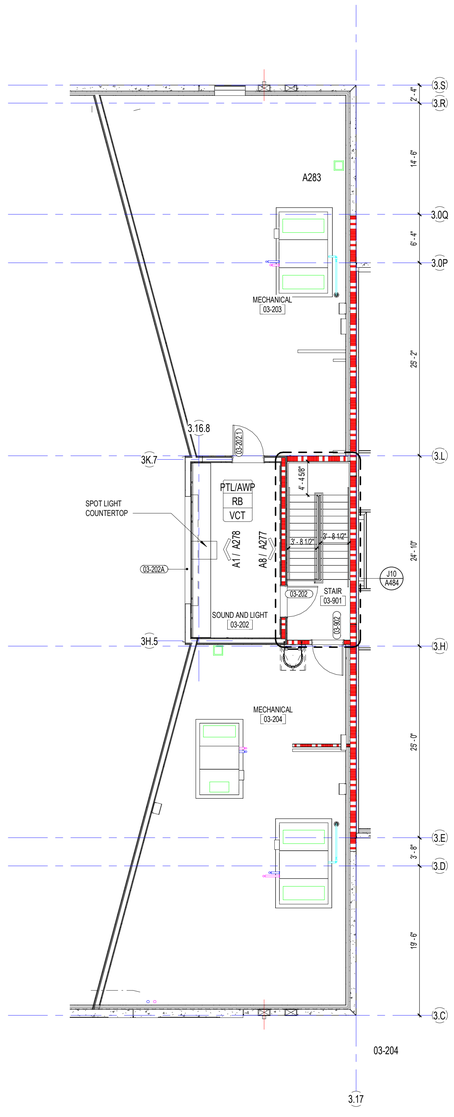

B3

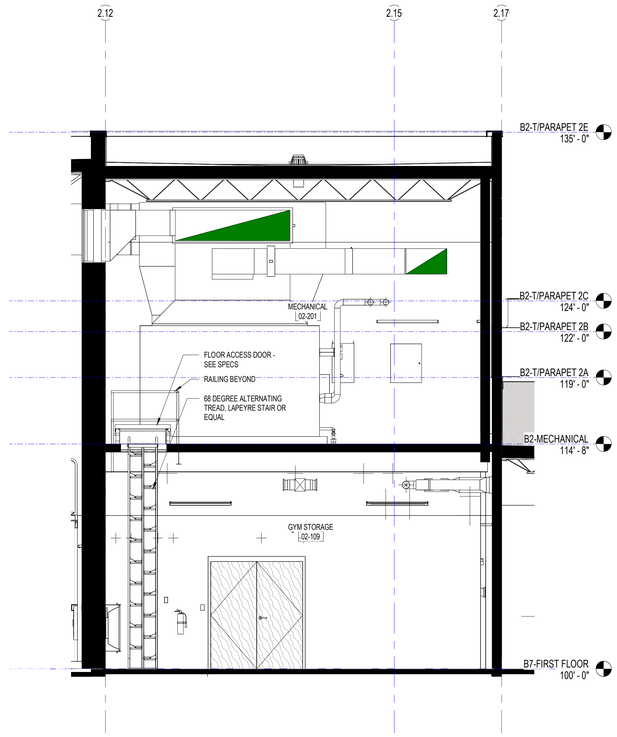

J11
1/4" = 1'-0"

SHIP LADDER ELEVATION

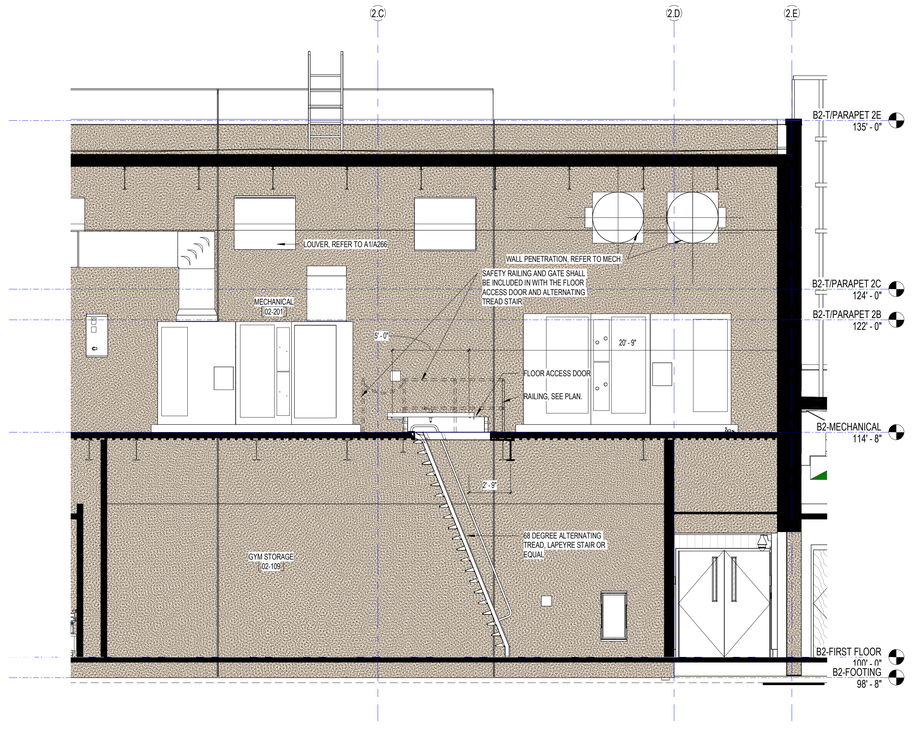

A1
1/8" = 1'-0"

BLDG 2 - FLOOR PLAN - MECHANICAL MEZZANINE

A6
1/8" = 1'-0"

BLDG 3 - FLOOR PLAN - MECHANICAL MEZZANINE

A11
1/4" = 1'-0"

SHIP LADDER TO MECH MEZZ

SCHENKELSHULTZ
ARCHITECTURE

voice 407-872-3322
fax 407-872-3303
schenkelshultz.com
SS Lic. No. -AA-C000937

CONFIDENTIAL COPYRIGHT 2019 SCHENKEL & SHULTZ INC.
SEE WWW.SCHENKELSHULTZ.COM/COPYRIGHT FOR POLICY AND INFORMATION

REVISIONS

MARK	DESCRIPTION	DATE

CONFIDENTIAL COPYRIGHT 2020 SCHENKEL & SHULTZ INC.
SEE WWW.SCHENKELSHULTZ.COM/COPYRIGHT FOR POLICY AND INFORMATION

PURSUANT TO SECTION 102 OF THE COPYRIGHT ACT, 17 U.S.C. ALL CONCEPTS, IDEAS, DESIGNS, ARRANGEMENTS, DRAWINGS, AND PLANS INDICATED OR REPRESENTED BY THIS DOCUMENT ARE COPYRIGHTED AND OTHER PROPERTY RIGHTS OF SCHENKEL & SHULTZ INC. ALL CONCEPTS, IDEAS, DESIGNS, ARRANGEMENTS, DRAWINGS, AND PLANS INDICATED OR REPRESENTED BY THIS DOCUMENT ARE OWNED BY AND THE PROPERTY OF SCHENKEL&SHULTZ AND WERE CREATED, EVOLVED AND DEVELOPED FOR ITS OWN USE. NONE OF THE IDEAS, DESIGNS, ARRANGEMENTS, OR PLANS SHALL BE USED BY OR DISCLOSED TO ANY PERSON, ARCHITECTURAL OR ENGINEERING FIRM, CONSTRUCTION FIRM, SUBCONTRACTING FIRM, SUPPLIER, OR CORPORATION FOR ANY PURPOSE WHATSOEVER WITHOUT THE WRITTEN PERMISSION OF SCHENKEL & SHULTZ INC. PURSUANT TO SECTION 102 OF THE COPYRIGHT ACT, 17 U.S.C. PROTECTION FOR AN ARCHITECTURAL WORK CREATED AS A WORK MADE FOR HIRE ON OR AFTER DECEMBER 1, 1990, LASTS FOR 95 YEARS FROM THE DATE OF PUBLICATION OF THE WORK OR FOR 120 YEARS FROM THE DATE OF CREATION OF THE UNPUBLISHED PLANS, WHICHEVER TERM IS LESS.

WARNING: REPRODUCTION HEREOF IS A CRIMINAL OFFENSE UNDER SECTION 102 OF THE COPYRIGHT ACT, 17 U.S.C., 18 U.S.C. SEC. 506. UNAUTHORIZED DISCLOSURE MAY CONSTITUTE TRADE SECRET MISAPPROPRIATION IN VIOLATION OF I.C.34-3-3-1 ET. SEQ. AND OTHER LAWS. THE CONCEPTS, IDEAS, DESIGNS, ARRANGEMENTS, DRAWINGS, AND PLANS DISCLOSED ARE COPYRIGHTED AND HEREIN MAY BE PATENTED OR BE THE SUBJECT OF PENDING PATENT APPLICATION. ANYONE VIOLATING THE INTENT OF THIS COPYRIGHT PROTECTION WILL BE PROSECUTED TO THE FULL EXTENT OF THE FEDERAL STATE AND LOCAL LAWS.

WRITTEN DIMENSIONS ON THESE DOCUMENTS SHALL HAVE PRECEDENCE OVER SCALE DIMENSIONS. CONTRACTORS SHALL VERIFY AND BE RESPONSIBLE FOR ALL DIMENSIONS AND CONDITIONS ON THE JOB AND THIS OFFICE MUST BE NOTIFIED OF ANY VARIATION FROM THE DIMENSIONS AND CONDITIONS SHOWN BY THESE DRAWINGS. SHOP DRAWINGS AND OR DETAILS MUST BE SUBMITTED TO THIS OFFICE FOR REVIEW BEFORE PROCEEDING WITH FABRICATION.

FORT PIERCE WESTWOOD ACADEMY

1801 Panther Ln , Fort Pierce, FL 34947

St. Lucie PUBLIC SCHOOLS

St. Lucie Public Schools
9461 Brandywine Ln
Port St. Lucie, FL 34986

ISSUE DATE: 10/31/2023
COMM. NO.: 2022108

DRAWN BY: SM,AC CHECKED BY: KT

BLDG 2 & 3 MEZZANINE FLR PLANS

A104

PHASE III - CONSTRUCTION DOCUMENTS

11/1/2023 1:12:26 PM
Autodesk Docs://2022108 Westwood Academy/SLPS_FPWA_HS_2023-A.rvt

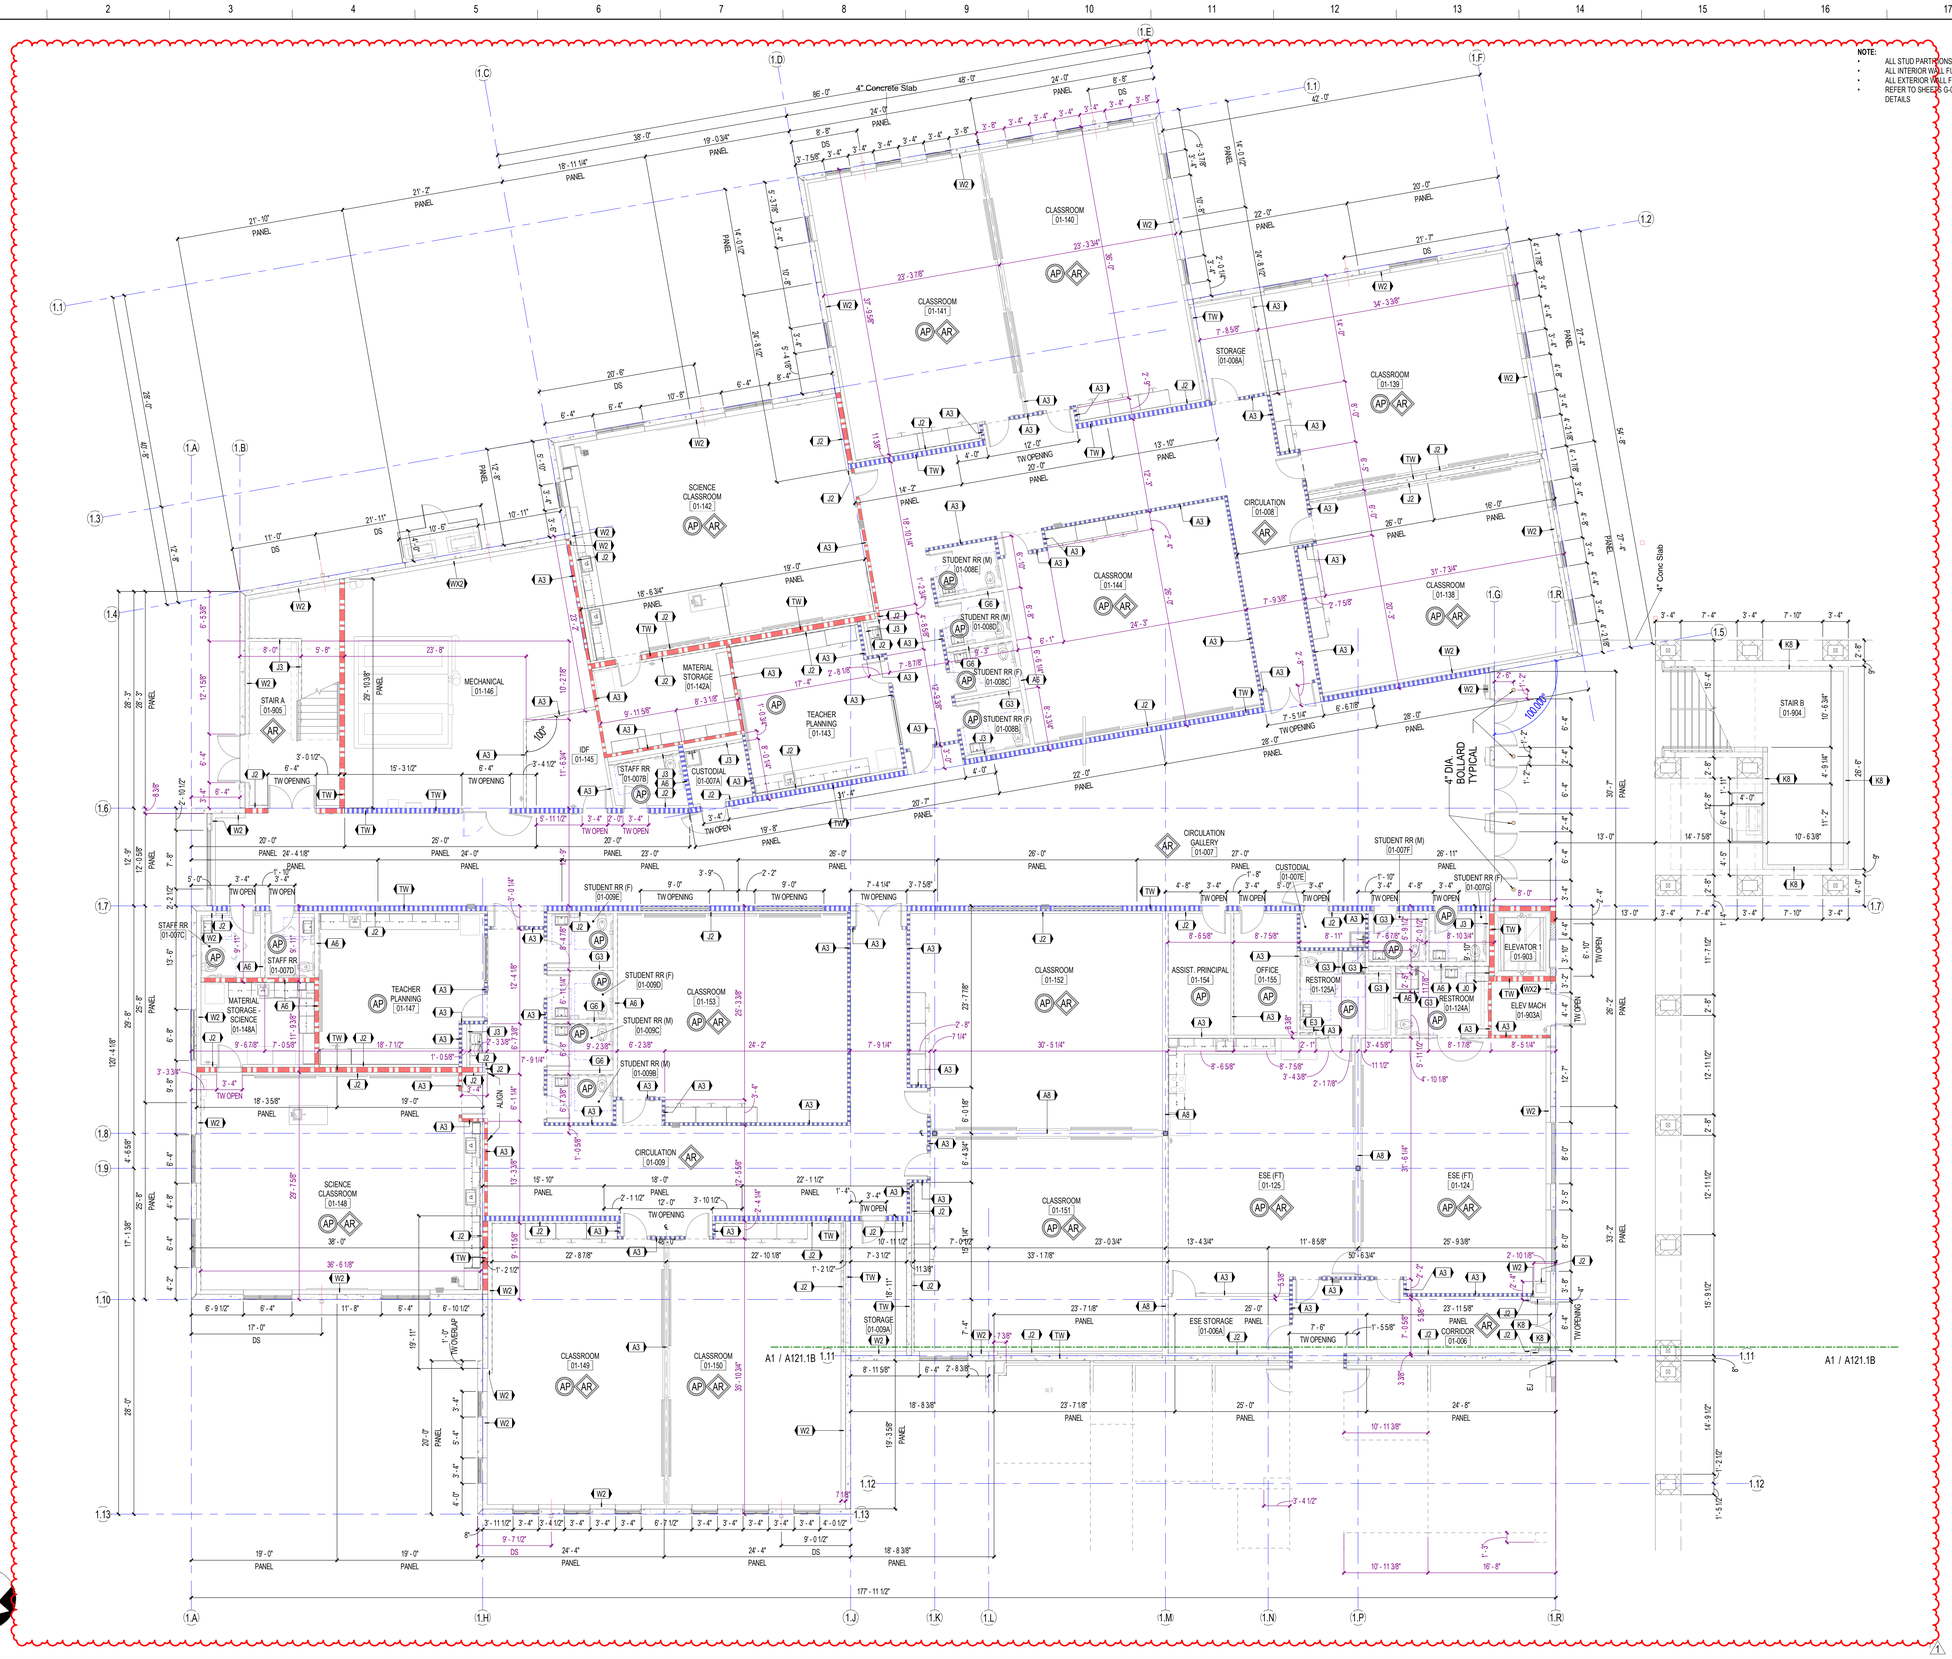

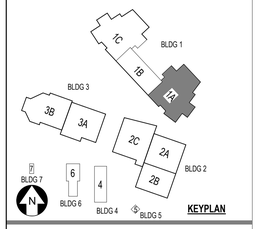

SCHENKELSHULTZ
ARCHITECTURE
voice 407-872-3322
fax 407-872-3303
schenkelshultz.com
SS Lic. No. -AA-C000937

CONFIDENTIAL COPYRIGHT 2019 SCHENKEL & SHULTZ INC.
SEE WWW.SCHENKELSHULTZ.COM/COPYRIGHT. FOR POLICY AND INFORMATION

REVISIONS

MARK	DESCRIPTION	DATE
1	ASI-7	06/14/2024

CONFIDENTIAL COPYRIGHT 2020 SCHENKEL & SHULTZ INC.
SEE WWW.SCHENKELSHULTZ.COM/COPYRIGHT. FOR POLICY AND INFORMATION

PURSUANT TO SECTION 102 OF THE COPYRIGHT ACT, 17 U.S.C., ALL CONCEPTS, IDEAS, DESIGNS, ARRANGEMENTS, DRAWINGS, AND PLANS INDICATED OR REPRESENTED BY THIS DOCUMENT ARE COPYRIGHTED BY SCHENKEL & SHULTZ INC. AS SUCH ALL CONCEPTS, IDEAS, DESIGNS, ARRANGEMENTS, DRAWINGS, AND PLANS INDICATED OR REPRESENTED IN THIS DOCUMENT ARE THE EXCLUSIVE PROPERTY OF SCHENKEL SHULTZ INC. AND SHALL NOT BE USED IN ANY WAY FOR ANY PURPOSE WHATSOEVER, EXCEPT FOR THEIR INTENDED USE. NONE OF THE IDEAS, DESIGNS, ARRANGEMENTS, OR PLANS SHALL BE USED BY OR DISCLOSED TO ANY PERSON, ARCHITECTURAL OR ENGINEERING FIRM, CONSTRUCTION FIRM, SUBCONTRACTING FIRM, SUPPLIER, OR CORPORATION FOR ANY PURPOSE WHATSOEVER WITHOUT THE WRITTEN PERMISSION OF SCHENKEL & SHULTZ INC. PURSUANT TO SECTION 102 OF THE COPYRIGHT ACT, 17 U.S.C., PROTECTION FOR AN ARCHITECTURAL WORK CREATED AS A WORK MADE FOR HIRE ON OR AFTER DECEMBER 1, 1990, LASTS FOR 95 YEARS FROM THE DATE OF PUBLICATION OF THE WORK OR FOR 120 YEARS FROM THE DATE OF CREATION OF THE UNPUBLISHED PLANS, WHICHEVER TERM IS LESS.

WARNING: REPRODUCTION HEREOF IS A CRIMINAL OFFENSE UNDER SECTION 102 OF THE COPYRIGHT ACT, 17 U.S.C., 18 U.S.C. SEC. 506. UNAUTHORIZED DISCLOSURE MAY CONSTITUTE TRADE SECRET MISAPPROPRIATION IN VIOLATION OF I.C.34-3-3-1ET. SEQ. AND OTHER LAWS. THE CONCEPTS, IDEAS, DESIGNS, ARRANGEMENTS, DRAWINGS, AND PLANS DISCLOSED ARE COPYRIGHTED AND HEREIN MAY BE PATENTED OR BE THE SUBJECT OF PENDING PATENT APPLICATION. ANYONE VIOLATING THE INTENT OF THIS COPYRIGHT PROTECTION WILL BE PROSECUTED TO THE FULL EXTENT OF THE FEDERAL STATE AND LOCAL LAWS.

WRITTEN DIMENSIONS ON THESE DOCUMENTS SHALL HAVE PRECEDENCE OVER SCALE DIMENSIONS. CONTRACTORS SHALL VERIFY AND BE RESPONSIBLE FOR ALL DIMENSIONS AND CONDITIONS ON THE JOB AND THIS OFFICE MUST BE NOTIFIED OF ANY VARIATION FROM THE DIMENSIONS AND CONDITIONS SHOWN BY THESE DRAWINGS. SHOP DRAWINGS AND OR DETAILS MUST BE SUBMITTED TO THIS OFFICE FOR REVIEW BEFORE PROCEEDING WITH FABRICATION.

FORT PIERCE WESTWOOD ACADEMY

1801 Panther Ln , Fort Pierce, FL 34947

St. Lucie PUBLIC SCHOOLS

St. Lucie Public Schools
9461 Brandywine Ln
Port St. Lucie, FL 34986

ISSUE DATE: 10/31/2023
COMM. NO.: 2022108

DRAWN BY: SM,AC CHECKED BY: KT

BLDG 1 AREA 1A - DIMENSION PLAN - 1ST FLR

A121.1A

A1
1/8" = 1'-0"

BUILDING 1 - DIMENSION PLAN - FIRST FLOOR - AREA 1A

PHASE III - CONSTRUCTION DOCUMENTS

6/17/2024 12:44:43 AM
Autodesk Docs://2022108 Westwood Academy/SLPS_FPWA_HS_2023-A.rvt

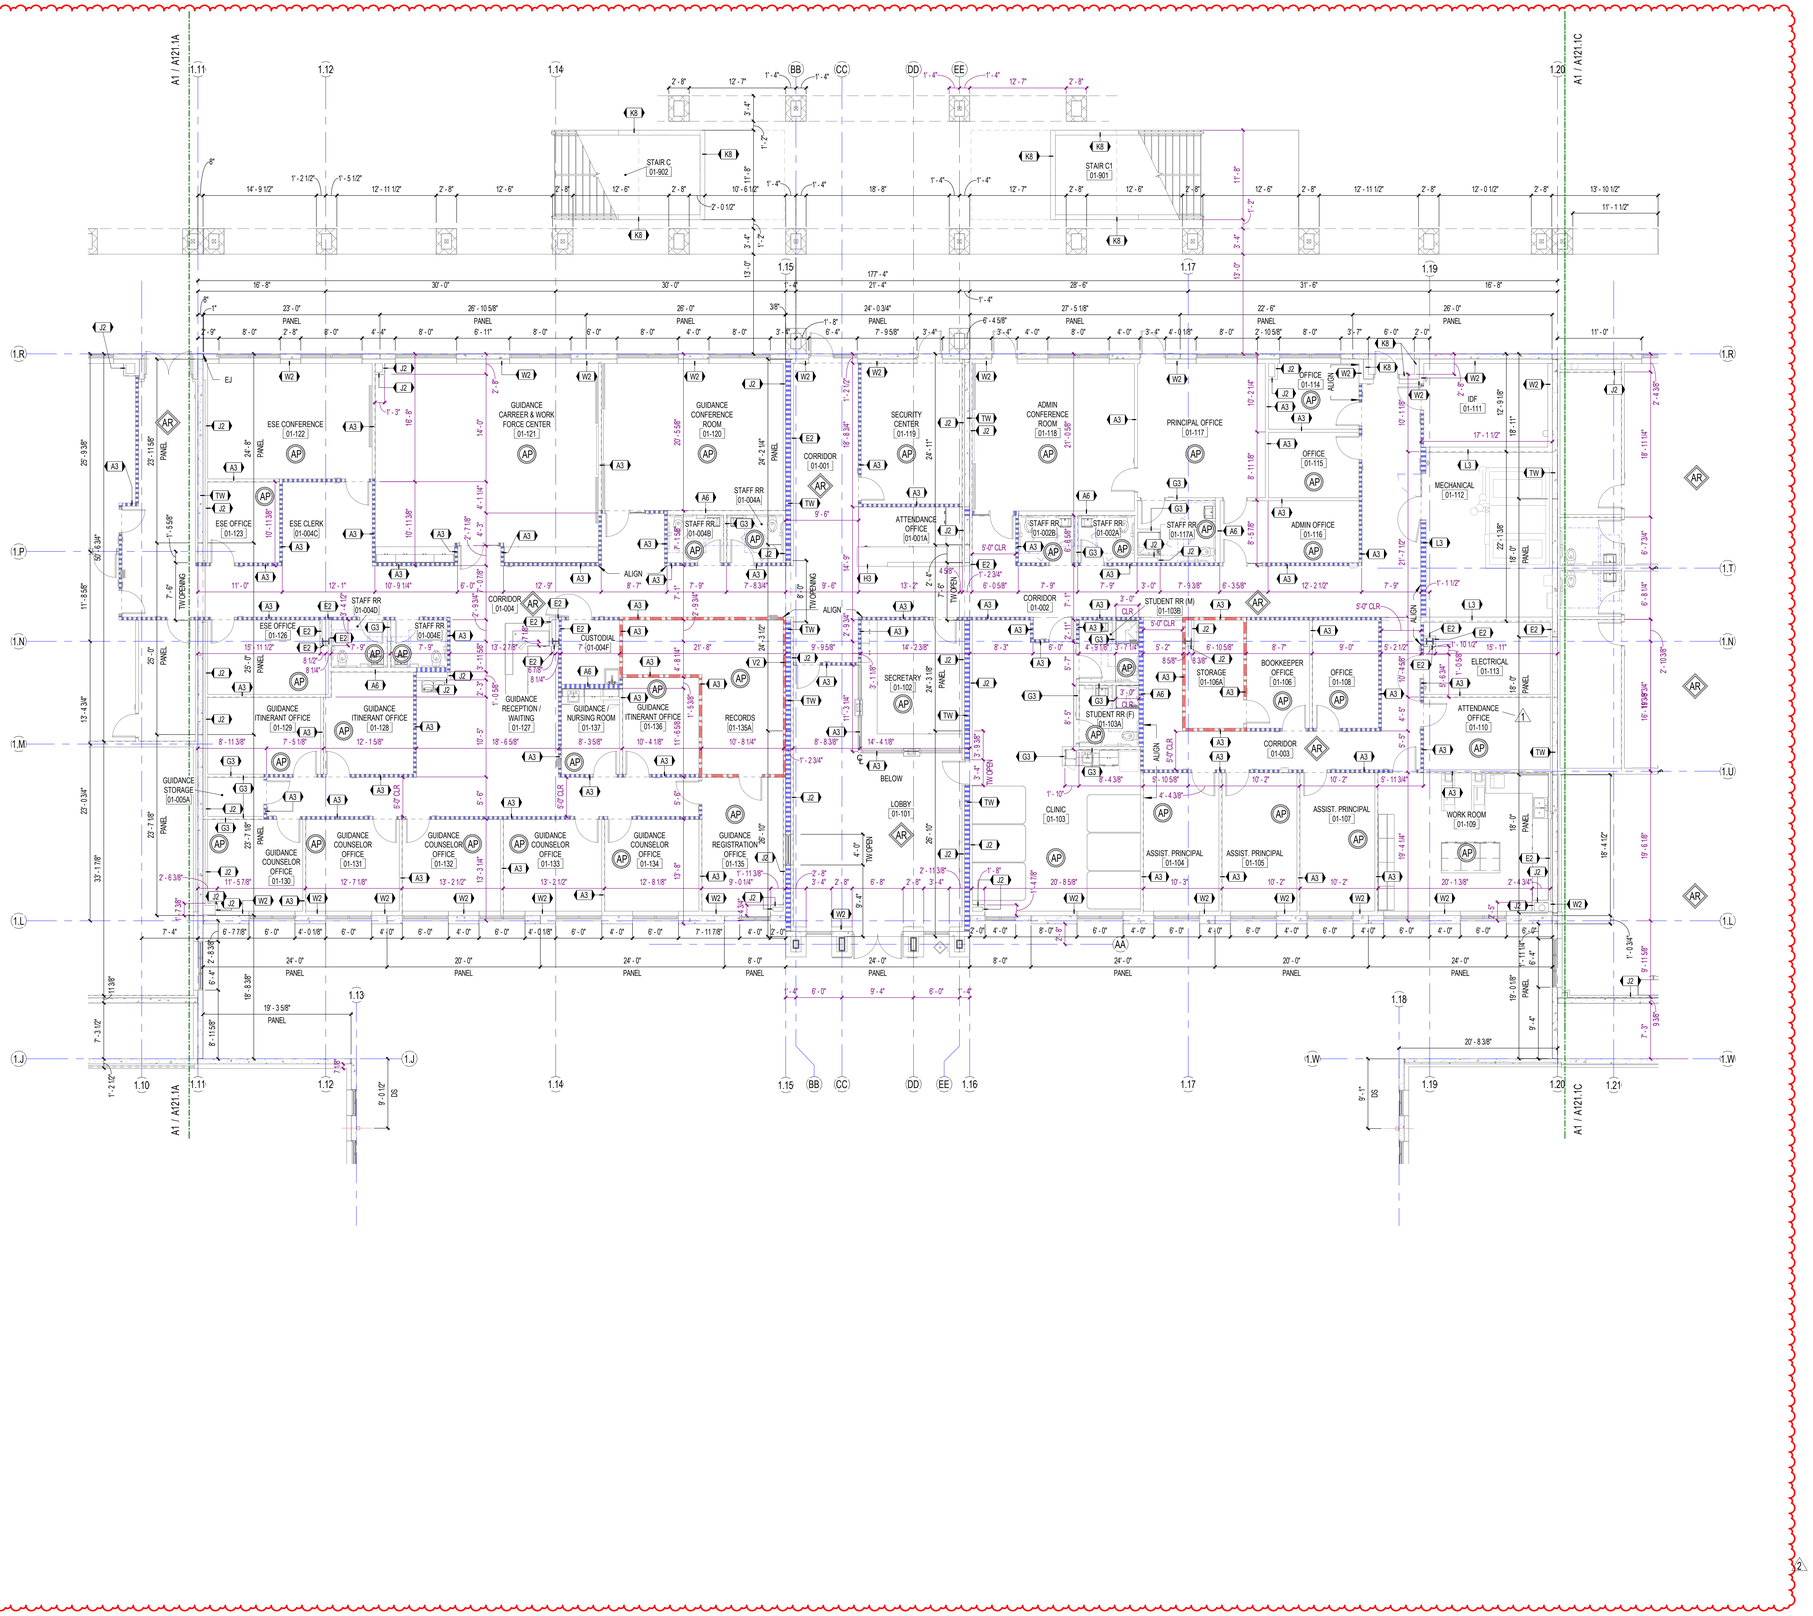

SCHENKELSHULTZ
ARCHITECTURE

voice 407-872-3322
fax 407-872-3303
schenkelshultz.com
SS Lic. No. -AA-C000937

CONFIDENTIAL COPYRIGHT 2019 SCHENKEL & SHULTZ INC.
SEE WWW.SCHENKELSHULTZ.COM/COPYRIGHT FOR POLICY AND INFORMATION

REVISIONS

MARK	DESCRIPTION	DATE
1	ADDENDUM NO. 3	03/25/2024
2	AS1.7	06/14/2024

CONFIDENTIAL COPYRIGHT 2020 SCHENKEL & SHULTZ INC.
SEE WWW.SCHENKELSHULTZ.COM/COPYRIGHT FOR POLICY AND INFORMATION

PURSUANT TO SECTION 102 OF THE COPYRIGHT ACT, 17 U.S.C., ALL CONCEPTS, IDEAS, DESIGNS, ARRANGEMENTS, DRAWINGS, AND PLANS INDICATED OR REPRESENTED BY THIS DOCUMENT ARE COPYRIGHTED BY SCHENKEL & SHULTZ INC. AS SUCH ALL CONCEPTS, IDEAS, DESIGNS, ARRANGEMENTS, DRAWINGS, AND PLANS INDICATED OR REPRESENTED BY THIS DOCUMENT CONSTITUTE THE ORIGINAL, UNPUBLISHED WORK OF SCHENKEL & SHULTZ INC. AND THE SAME MAY NOT BE USED FOR ANY PURPOSE WHATSOEVER WITHOUT THE EXPRESS WRITTEN PERMISSION OF SCHENKEL & SHULTZ INC. UNLESS SUCH CONCEPTS, IDEAS, DESIGNS, ARRANGEMENTS, OR PLANS SHALL BE USED BY OR DISCLOSED TO ANY PERSON, ARCHITECTURAL OR ENGINEERING FIRM, CONSTRUCTION FIRM, SUBCONTRACTING FIRM, SUPPLIER, OR CORPORATION FOR ANY PURPOSE WHATSOEVER WITHOUT THE WRITTEN PERMISSION OF SCHENKEL & SHULTZ INC. PURSUANT TO SECTION 102 OF THE COPYRIGHT ACT, 17 U.S.C., PROTECTION FOR AN ARCHITECTURAL WORK CREATED AS A WORK MADE FOR HIRE ON OR AFTER DECEMBER 1, 1990, LASTS FOR 95 YEARS FROM THE DATE OF PUBLICATION OF THE WORK OR FOR 120 YEARS FROM THE DATE OF CREATION OF THE UNPUBLISHED PLANS, WHICHEVER TERM IS LESS.

WARNING: REPRODUCTION HEREOF IS A CRIMINAL OFFENSE UNDER SECTION 102 OF THE COPYRIGHT ACT, 17 U.S.C., 18 U.S.C. SEC. 506. UNAUTHORIZED DISCLOSURE MAY CONSTITUTE TRADE SECRET MISAPPROPRIATION IN VIOLATION OF 1 C.24-3-31-1ET. SEQ. AND OTHER LAWS. THE CONCEPTS, IDEAS, DESIGNS, ARRANGEMENTS, DRAWINGS, AND PLANS DISCLOSED ARE COPYRIGHTED AND HEREIN MAY BE PATENTED OR BE THE SUBJECT OF PENDING PATENT APPLICATION. ANYONE VIOLATING THE INTENT OF THIS COPYRIGHT PROTECTION WILL BE PROSECUTED TO THE FULL EXTENT OF THE FEDERAL STATE AND LOCAL LAWS.

WRITTEN DIMENSIONS ON THESE DOCUMENTS SHALL HAVE PRECEDENCE OVER SCALE DIMENSIONS. CONTRACTORS SHALL VERIFY AND BE RESPONSIBLE FOR ALL DIMENSIONS AND CONDITIONS ON THE JOB AND THIS OFFICE MUST BE NOTIFIED OF ANY VARIATION FROM THE DIMENSIONS AND CONDITIONS SHOWN BY THESE DRAWINGS. SHOP DRAWINGS AND OR DETAILS MUST BE SUBMITTED TO THIS OFFICE FOR REVIEW BEFORE PROCEEDING WITH FABRICATION.

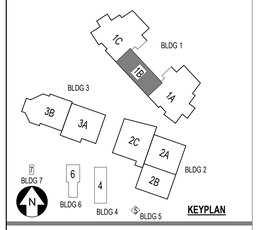

FORT PIERCE WESTWOOD ACADEMY

1801 Panther Ln , Fort Pierce, FL 34947

St. Lucie PUBLIC SCHOOLS

St. Lucie Public Schools
9461 Brandywine Ln
Port St. Lucie, FL 34986

ISSUE DATE: 10/31/2023
COMM. NO.: 2022108

DRAWN BY: SM,AC CHECKED BY: KT

BLDG 1 AREA 1B - DIMENSION PLAN - 1ST FLR

A121.1B

A1
1/8" = 1'-0"

BUILDING 1 - DIMENSION PLAN - FIRST FLOOR - AREA 1B

PHASE III - CONSTRUCTION DOCUMENTS

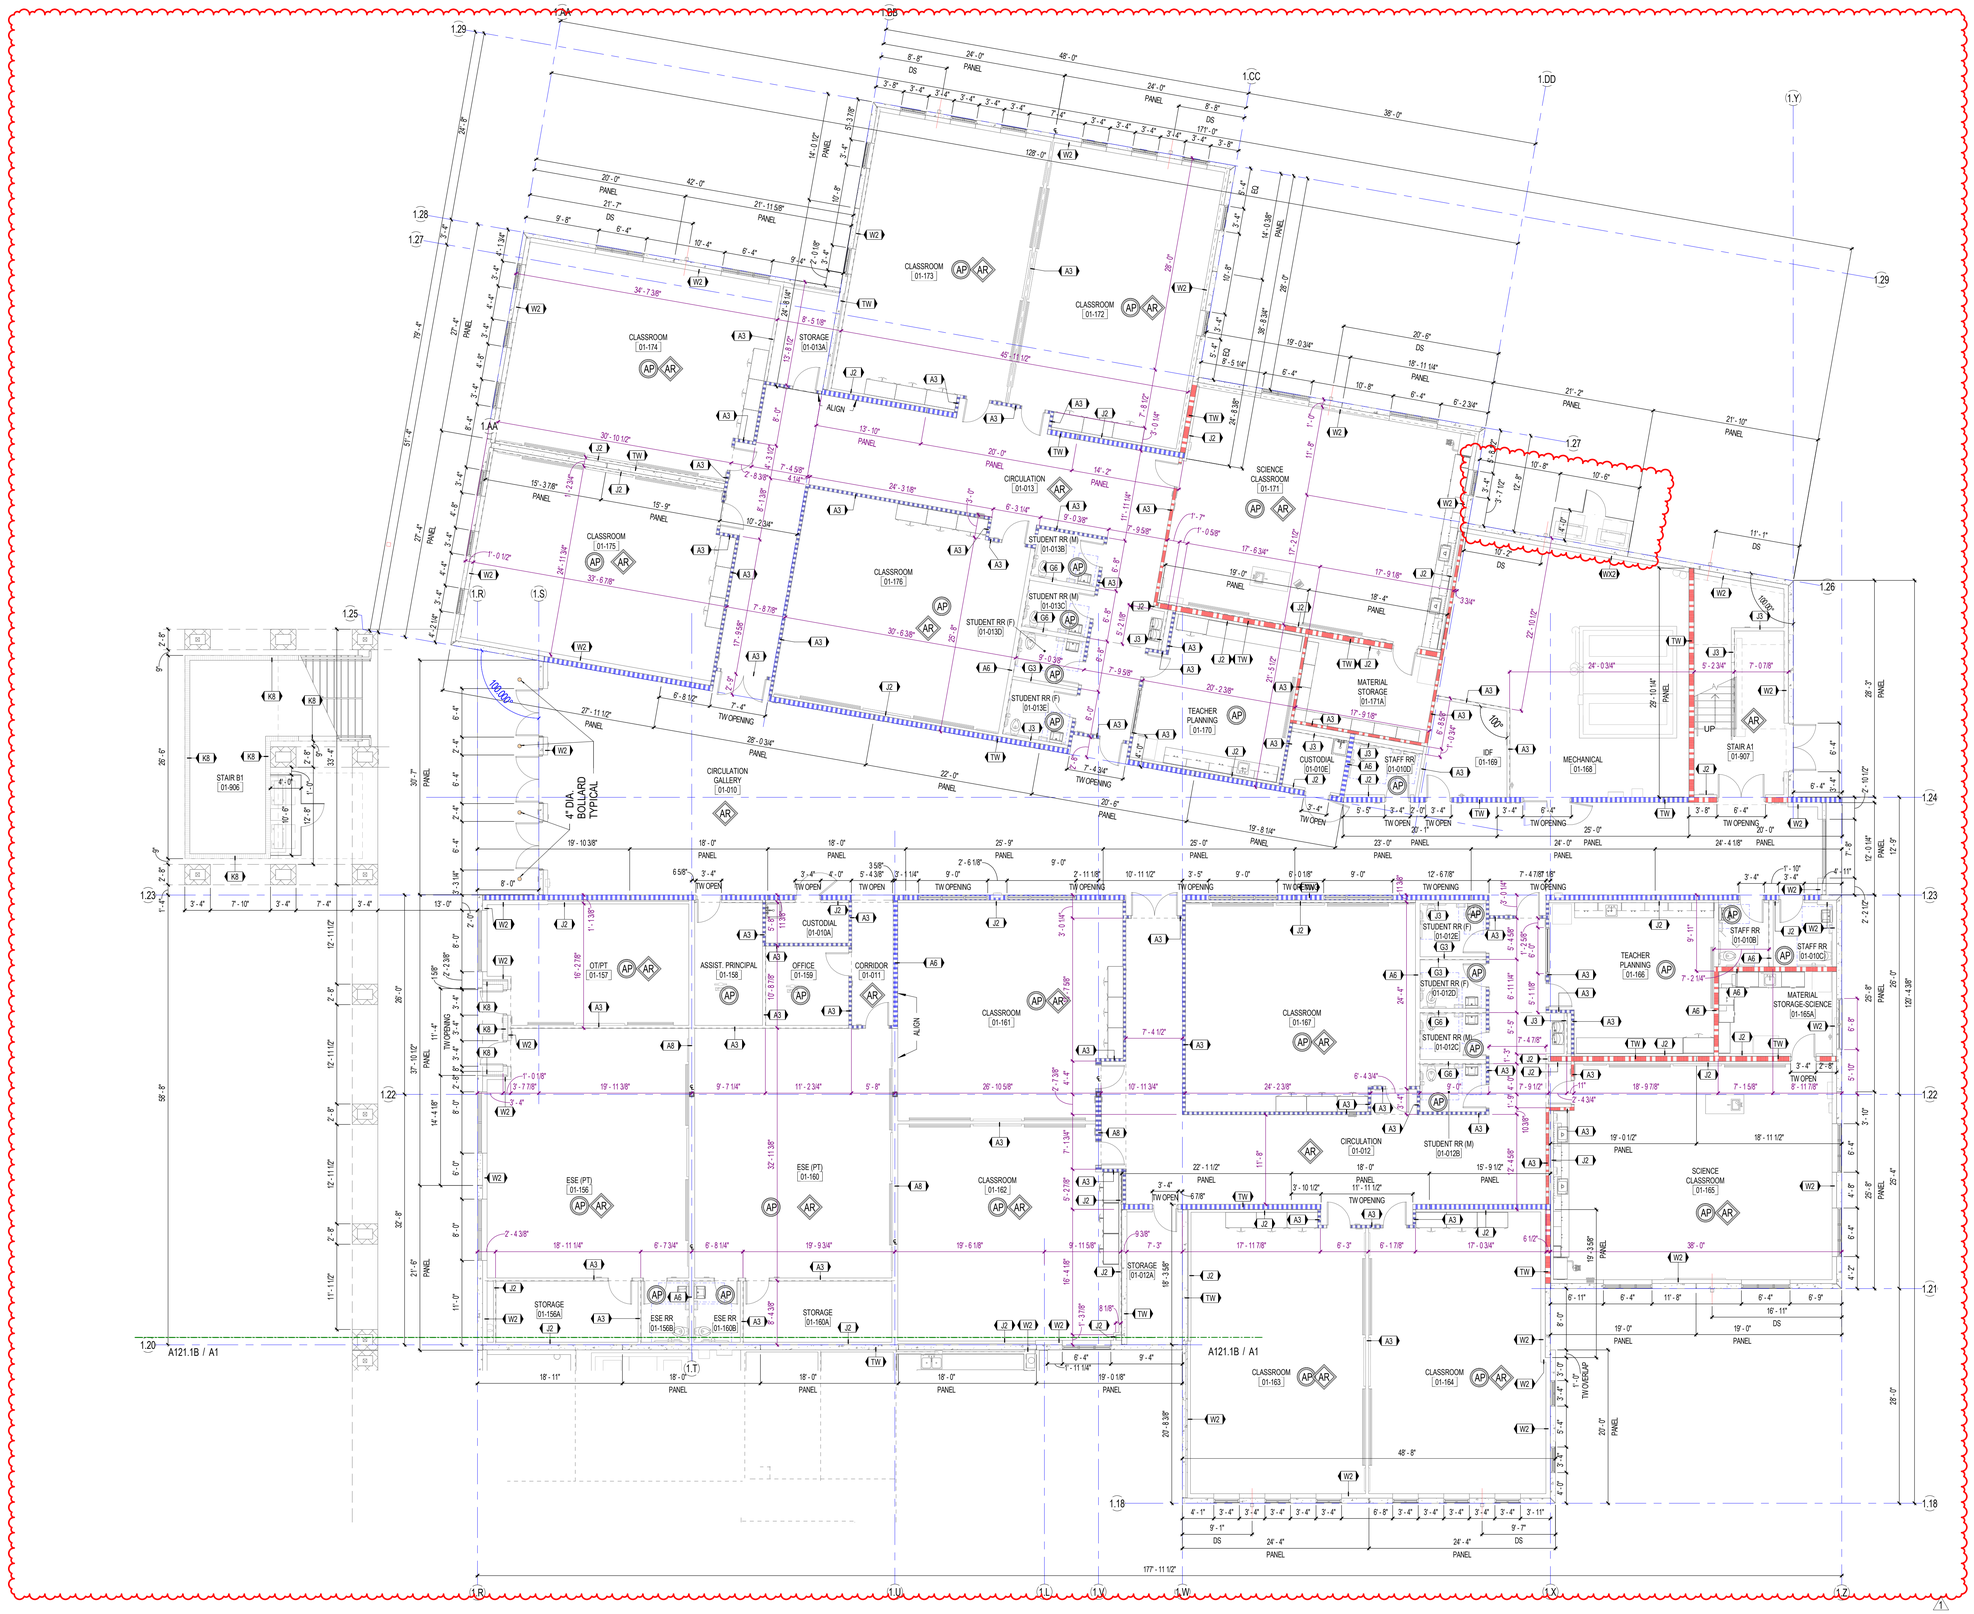

SCHENKELSHULTZ
ARCHITECTURE

voice 407-872-3322
fax 407-872-3303
schenkelshultz.com
SS Lic. No. -AA-C000937

CONFIDENTIAL COPYRIGHT 2019 SCHENKEL & SHULTZ INC.
SEE WWW.SCHENKELSHULTZ.COM/COPYRIGHT FOR POLICY AND INFORMATION

REVISIONS

MARK	DESCRIPTION	DATE
1	ASI-7	06/14/2024

CONFIDENTIAL COPYRIGHT 2020 SCHENKEL & SHULTZ INC.
SEE WWW.SCHENKELSHULTZ.COM/COPYRIGHT FOR POLICY AND INFORMATION

PURSUANT TO SECTION 102 OF THE COPYRIGHT ACT, 17 U.S.C., ALL CONCEPTS, IDEAS, DESIGNS, ARRANGEMENTS, DRAWINGS, AND PLANS INDICATED OR REPRESENTED BY THIS DOCUMENT ARE COPYRIGHTED BY SCHENKEL & SHULTZ INC. AS SUCH ALL CONCEPTS, IDEAS, DESIGNS, ARRANGEMENTS, DRAWINGS, AND PLANS INDICATED OR REPRESENTED BY THIS DOCUMENT CONSTITUTE THE PROPRIETARY INFORMATION OF SCHENKEL SHULTZ INC. AND ARE NOT TO BE USED FOR ANY PURPOSE OTHER THAN THE SPECIFIC PROJECT FOR WHICH THEY WERE PREPARED AND THEY ARE NOT TO BE DISCLOSED, COPIED OR ASSIGNED TO ANY THIRD PERSONS OR ORGANIZATIONS, WITHOUT THE PRIOR WRITTEN CONSENT OF SCHENKEL & SHULTZ INC. ANY REUSE, DISCLOSURE, OR ASSIGNMENT OF THESE CONCEPTS, IDEAS, DESIGNS, ARRANGEMENTS, OR PLANS SHALL BE USED BY OR DISCLOSED TO ANY PERSON, ARCHITECTURAL OR ENGINEERING FIRM, CONSTRUCTION FIRM, SUBCONTRACTING FIRM, SUPPLIER, OR CORPORATION FOR ANY PURPOSE WHATSOEVER WITHOUT THE WRITTEN PERMISSION OF SCHENKEL & SHULTZ INC. PURSUANT TO SECTION 102 OF THE COPYRIGHT ACT, 17 U.S.C., PROTECTION FOR AN ARCHITECTURAL WORK CREATED AS A WORK MADE FOR HIRE ON OR AFTER DECEMBER 1, 1990, LASTS FOR 95 YEARS FROM THE DATE OF PUBLICATION OF THE WORK OR FOR 120 YEARS FROM THE DATE OF CREATION OF THE UNPUBLISHED PLANS, WHICHEVER TERM IS LESS.

WARNING: REPRODUCTION HEREOF IS A CRIMINAL OFFENSE UNDER SECTION 102 OF THE COPYRIGHT ACT, 17 U.S.C., 18 U.S.C. SEC. 506. UNAUTHORIZED DISCLOSURE MAY CONSTITUTE TRADE SECRET MISAPPROPRIATION IN VIOLATION OF C.24-3.21-137, SEQ. AND OTHER LAWS. THE CONCEPTS, IDEAS, DESIGNS, ARRANGEMENTS, DRAWINGS, AND PLANS DISCLOSED ARE COPYRIGHTED AND HEREIN MAY BE PATENTED OR BE THE SUBJECT OF PENDING PATENT APPLICATION. ANYONE VIOLATING THE INTENT OF THIS COPYRIGHT PROTECTION WILL BE PROSECUTED TO THE FULL EXTENT OF THE FEDERAL STATE AND LOCAL LAWS.

WRITTEN DIMENSIONS ON THESE DOCUMENTS SHALL HAVE PRECEDENCE OVER SCALE DIMENSIONS. CONTRACTORS SHALL VERIFY AND BE RESPONSIBLE FOR ALL DIMENSIONS AND CONDITIONS ON THE JOB AND THIS OFFICE MUST BE NOTIFIED OF ANY VARIATION FROM THE DIMENSIONS AND CONDITIONS SHOWN BY THESE DRAWINGS. SHOP DRAWINGS AND OR DETAILS MUST BE SUBMITTED TO THIS OFFICE FOR REVIEW BEFORE PROCEEDING WITH FABRICATION.

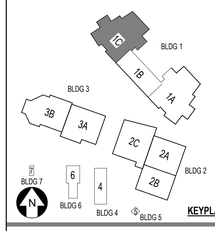

FORT PIERCE WESTWOOD ACADEMY

1801 Panther Ln , Fort Pierce, FL 34947

St. Lucie PUBLIC SCHOOLS

St. Lucie Public Schools
9461 Brandywine Ln
Port St. Lucie, FL 34986

ISSUE DATE: 10/31/2023
COMM. NO.: 2022108

DRAWN BY: SM,AC CHECKED BY: KT

BLDG 1 AREA 1C - DIMENSION PLAN - 1ST FLR

A121.1C

A1
1/8" = 1'-0"

BUILDING 1 - DIMENSION PLAN - FIRST FLOOR - AREA 1C

PHASE III - CONSTRUCTION DOCUMENTS

6/17/2024 12:44:54 AM
Autodesk Docs://2022108 Westwood Academy/SLPS_FPWA_HS_2023-A.rvt

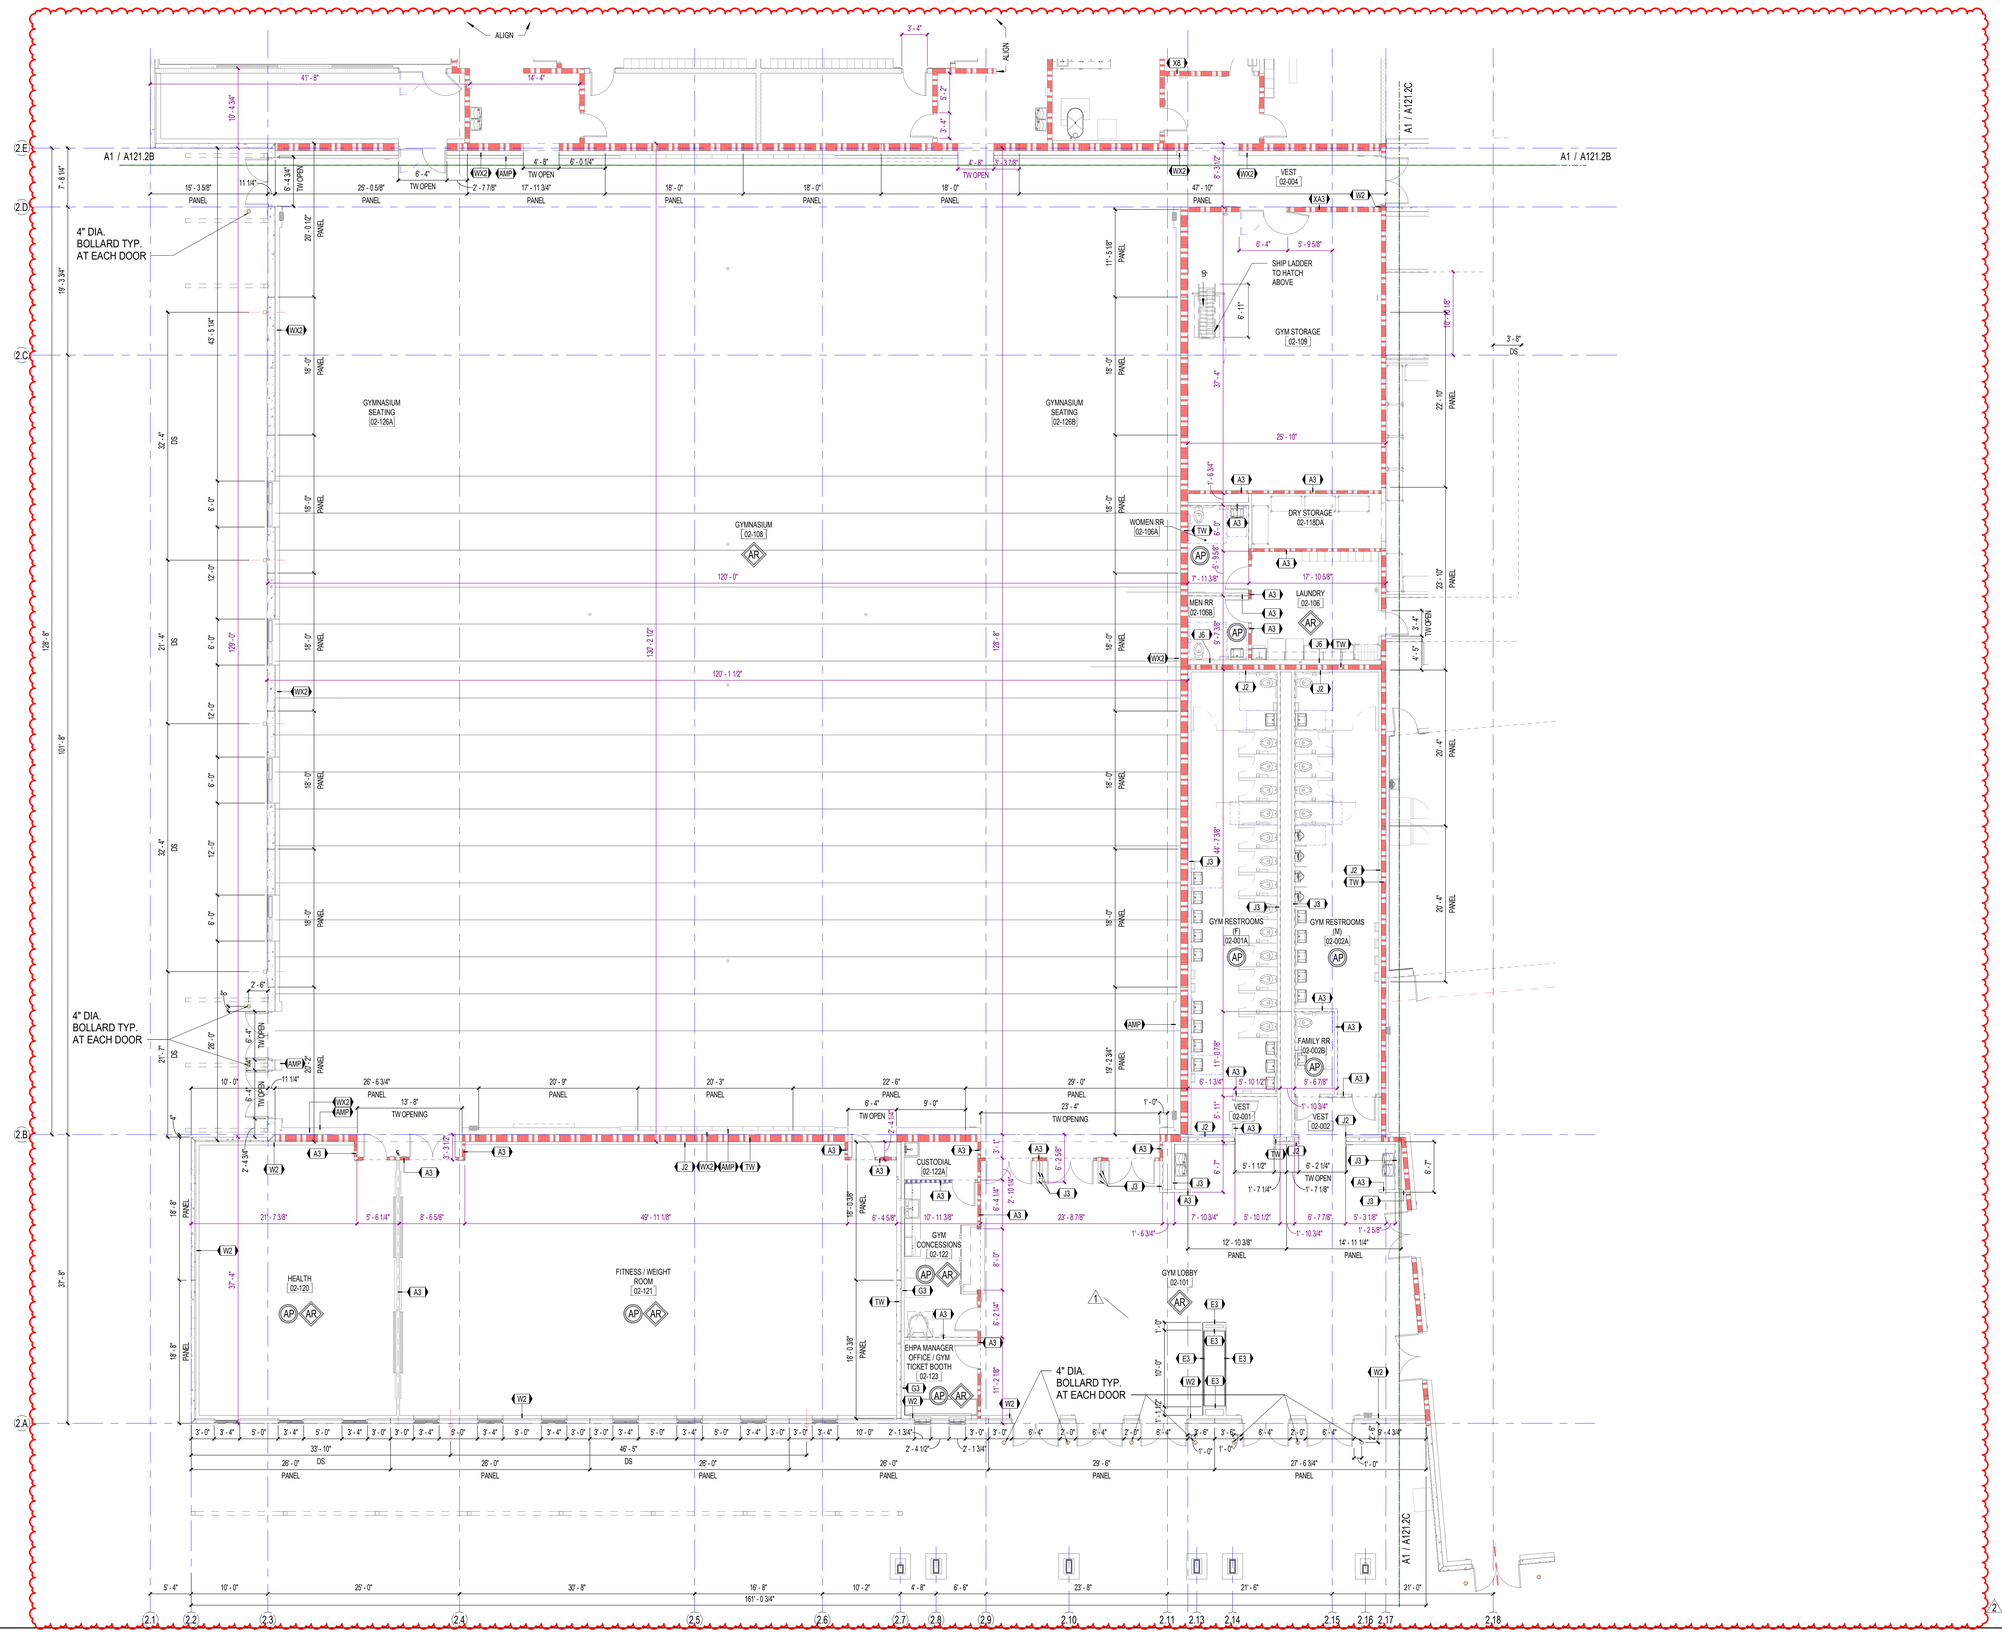

A1 | BUILDING 2 - DIMENSION PLAN - FIRST FLOOR - AREA 2A

1/8" = 1'-0"

B2

9/17/2024 12:49:01 AM
Autodesk Docs://2022108 Westwood Academy/SLPS_FPWA_HS_2023-A.rvt

SCHENKELSHULTZ ARCHITECTURE

voice 407-872-3322
fax 407-872-3303
schenkelshultz.com
SS Lic. No. -AA-C000937

CONFIDENTIAL COPYRIGHT 2019 SCHENKEL & SHULTZ INC.
SEE WWW.SCHENKELSHULTZ.COM/COPYRIGHT FOR POLICY AND INFORMATION

REVISIONS

MARK	DESCRIPTION	DATE
1	ADDENDUM NO. 3	03/25/2024
2	ASI-7	06/14/2024

CONFIDENTIAL COPYRIGHT 2020 SCHENKEL & SHULTZ INC.
SEE WWW.SCHENKELSHULTZ.COM/COPYRIGHT FOR POLICY AND INFORMATION

PURSUANT TO SECTION 102 OF THE COPYRIGHT ACT, 17 U.S.C., ALL CONCEPTS, IDEAS, DESIGNS, ARRANGEMENTS, DRAWINGS, AND PLANS INDICATED OR REPRESENTED BY THIS DOCUMENT ARE COPYRIGHTED BY SCHENKEL & SHULTZ INC. AS SUCH ALL CONCEPTS, IDEAS, DESIGNS, ARRANGEMENTS, DRAWINGS, AND PLANS INDICATED OR REPRESENTED BY THIS DOCUMENT ARE OWNED BY AND THE PROPERTY OF SCHENKEL SHULTZ INC. AND WERE CREATED, EVOLVED AND DEVELOPED FOR USE ON, AND ONLY FOR, THIS PROJECT. NONE OF THE CONCEPTS, IDEAS, DESIGNS, ARRANGEMENTS, OR PLANS SHALL BE USED BY OR DISCLOSED TO ANY PERSON, ARCHITECTURAL OR ENGINEERING FIRM, CONSTRUCTION FIRM, SUBCONTRACTING FIRM, SUPPLIER, OR CORPORATION FOR ANY PURPOSE WHATSOEVER WITHOUT THE WRITTEN PERMISSION OF SCHENKEL & SHULTZ INC. PURSUANT TO SECTION 102 OF THE COPYRIGHT ACT, 17 U.S.C., PROTECTION FOR AN ARCHITECTURAL WORK CREATED AS A WORK MADE FOR HIRE ON OR AFTER DECEMBER 1, 1990, LASTS FOR 95 YEARS FROM THE DATE OF PUBLICATION OF THE WORK OR FOR 120 YEARS FROM THE DATE OF CREATION OF THE UNPUBLISHED PLANS, WHICHEVER TERM IS LESS.

WARNING: REPRODUCTION HEREOF IS A CRIMINAL OFFENSE UNDER SECTION 102 OF THE COPYRIGHT ACT, 17 U.S.C., 18 U.S.C. SEC. 506. UNAUTHORIZED DISCLOSURE MAY CONSTITUTE TRADE SECRET MISAPPROPRIATION IN VIOLATION OF C.24-3.21-1ET. SEQ. AND OTHER LAWS. THE CONCEPTS, IDEAS, DESIGNS, ARRANGEMENTS, DRAWINGS, AND PLANS DISCLOSED ARE COPYRIGHTED AND HEREIN MAY BE PATENTED OR BE THE SUBJECT OF PENDING PATENT APPLICATION. ANYONE VIOLATING THE INTENT OF THIS COPYRIGHT PROTECTION WILL BE PROSECUTED TO THE FULL EXTENT OF THE FEDERAL STATE AND LOCAL LAWS.

WRITTEN DIMENSIONS ON THESE DOCUMENTS SHALL HAVE PRECEDENCE OVER SCALE DIMENSIONS. CONTRACTORS SHALL VERIFY AND BE RESPONSIBLE FOR ALL DIMENSIONS AND CONDITIONS ON THE JOB AND THIS OFFICE MUST BE NOTIFIED OF ANY VARIATION FROM THE DIMENSIONS AND CONDITIONS SHOWN BY THESE DRAWINGS. SHOP DRAWINGS AND OR DETAILS MUST BE SUBMITTED TO THIS OFFICE FOR REVIEW BEFORE PROCEEDING WITH FABRICATION.

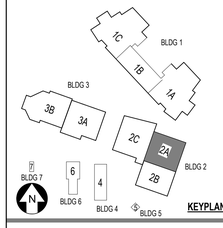

FORT PIERCE WESTWOOD ACADEMY

1801 Panther Ln , Fort Pierce, FL 34947

St. Lucie PUBLIC SCHOOLS

St. Lucie Public Schools
9461 Brandywine Ln
Port St. Lucie, FL 34986

ISSUE DATE: 10/31/2023
COMM. NO.: 2022108

DRAWN BY: SM,AC CHECKED BY: KT

BLDG 2 AREA 2A - DIMENSION PLAN - 1ST FLR

A121.2A

PHASE III - CONSTRUCTION DOCUMENTS

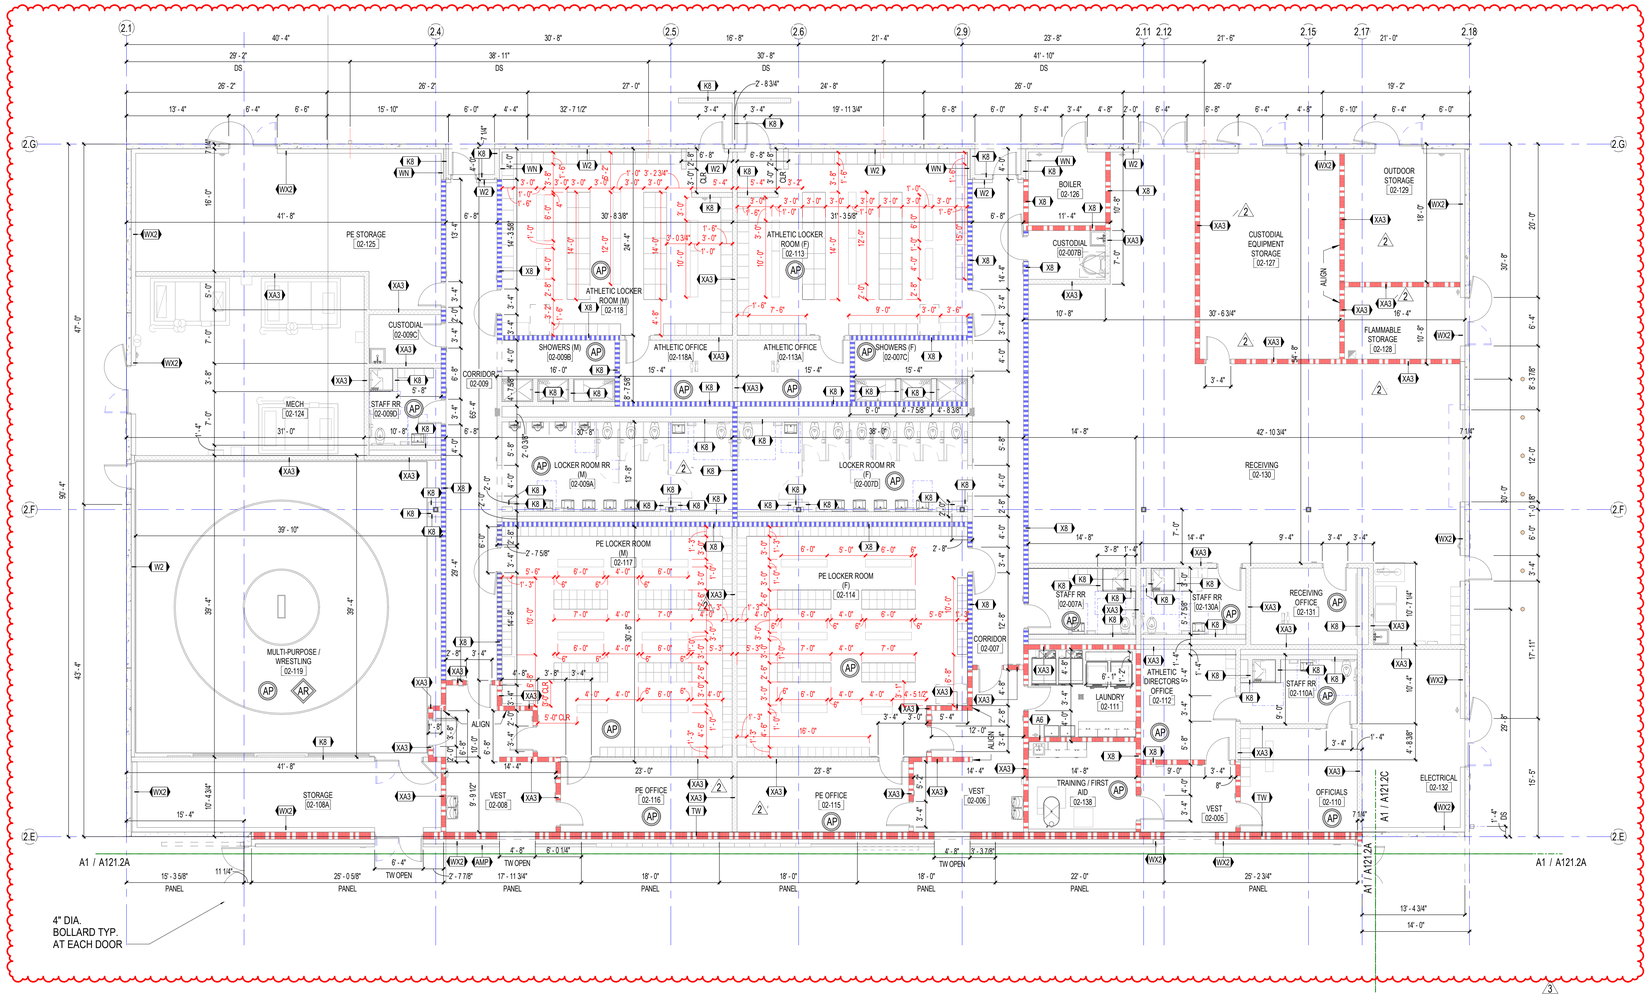

B2

A1 BUILDING 2 AREA 2B - DIMENSION PLAN - FIRST FLOOR

1/8" = 1'-0"

SCHENKELSHULTZ ARCHITECTURE

voice 407-872-3322
fax 407-872-3303
schenkelshultz.com
SS Lic. No. -AA-C000937

CONFIDENTIAL COPYRIGHT 2019 SCHENKEL & SHULTZ INC.
SEE WWW.SCHENKELSHULTZ.COM/COPYRIGHT. FOR POLICY AND INFORMATION

REVISIONS

MARK	DESCRIPTION	DATE
1	ASI-7	06/14/2024
2	RFI 93	10/14/2024
3	ASI-16	01/07/2025

CORE Remnant

Current ASI:16 Received on: 02/02/2025

CONFIDENTIAL COPYRIGHT 2020 SCHENKEL & SHULTZ INC.
SEE WWW.SCHENKELSHULTZ.COM/COPYRIGHT. FOR POLICY AND INFORMATION

PURSUANT TO SECTION 102 OF THE COPYRIGHT ACT, 17 U.S.C., ALL CONCEPTS, IDEAS, DESIGNS, ARRANGEMENTS, DRAWINGS, AND PLANS INDICATED OR REPRESENTED BY THIS DOCUMENT ARE COPYRIGHTED BY SCHENKEL & SHULTZ INC. AS SUCH ALL CONCEPTS, IDEAS, DESIGNS, ARRANGEMENTS, DRAWINGS, AND PLANS INDICATED OR REPRESENTED BY THIS DOCUMENT CONSTITUTE THE ORIGINAL AND UNPUBLISHED WORK OF SCHENKEL SHULTZ INC. AND THE SAME MAY NOT BE USED, DISCLOSED OR COPIED FOR ANY OTHER USE. NONE OF THE CONCEPTS, IDEAS, DESIGNS, ARRANGEMENTS, OR PLANS SHALL BE USED BY OR DISCLOSED TO ANY PERSON, ARCHITECTURAL OR ENGINEERING FIRM, CONSTRUCTION FIRM, SUBCONTRACTING FIRM, SUPPLIER, OR CORPORATION FOR ANY PURPOSE WHATSOEVER WITHOUT THE WRITTEN PERMISSION OF SCHENKEL & SHULTZ INC. PURSUANT TO SECTION 102 OF THE COPYRIGHT ACT, 17 U.S.C., PROTECTION FOR AN ARCHITECTURAL WORK CREATED AS A WORK MADE FOR HIRE ON OR AFTER DECEMBER 1, 1990, LASTS FOR 95 YEARS FROM THE DATE OF PUBLICATION OF THE WORK OR FOR 120 YEARS FROM THE DATE OF CREATION OF THE UNPUBLISHED PLANS, WHICHEVER TERM IS LESS.

WARNING: REPRODUCTION HEREOF IS A CRIMINAL OFFENSE UNDER SECTION 102 OF THE COPYRIGHT ACT, 17 U.S.C., 18 U.S.C. SEC. 506. UNAUTHORIZED DISCLOSURE MAY CONSTITUTE TRADE SECRET MISAPPROPRIATION IN VIOLATION OF C.24-3-31-1ET. SEQ. AND OTHER LAWS. THE CONCEPTS, IDEAS, DESIGNS, ARRANGEMENTS, DRAWINGS, AND PLANS DISCLOSED ARE COPYRIGHTED AND HEREIN MAY BE PATENTED OR BE THE SUBJECT OF PENDING PATENT APPLICATION. ANYONE VIOLATING THE INTENT OF THIS COPYRIGHT PROTECTION WILL BE PROSECUTED TO THE FULL EXTENT OF THE FEDERAL STATE AND LOCAL LAWS.

WRITTEN DIMENSIONS ON THESE DOCUMENTS SHALL HAVE PRECEDENCE OVER SCALE DIMENSIONS. CONTRACTORS SHALL VERIFY AND BE RESPONSIBLE FOR ALL DIMENSIONS AND CONDITIONS ON THE JOB AND THIS OFFICE MUST BE NOTIFIED OF ANY VARIATION FROM THE DIMENSIONS AND CONDITIONS SHOWN BY THESE DRAWINGS. SHOP DRAWINGS AND OR DETAILS MUST BE SUBMITTED TO THIS OFFICE FOR REVIEW BEFORE PROCEEDING WITH FABRICATION.

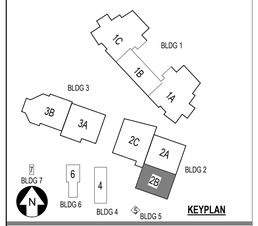

FORT PIERCE WESTWOOD ACADEMY

1801 Panther Ln , Fort Pierce, FL 34947

St. Lucie PUBLIC SCHOOLS

St. Lucie Public Schools
9461 Brandywine Ln
Port St. Lucie, FL 34986

ISSUE DATE: 10/31/2023
COMM. NO.: 2022108

DRAWN BY: SM,AC CHECKED BY: KT

BLDG 2 AREA 2B - DIMENSION PLAN - 1ST FLR

A121.2B

PHASE III - CONSTRUCTION DOCUMENTS

12/31/2024 7:46:32 AM
Autodesk Docs://2022108 Westwood Academy/SLPS_FPWA_HS_2023-A.rvt

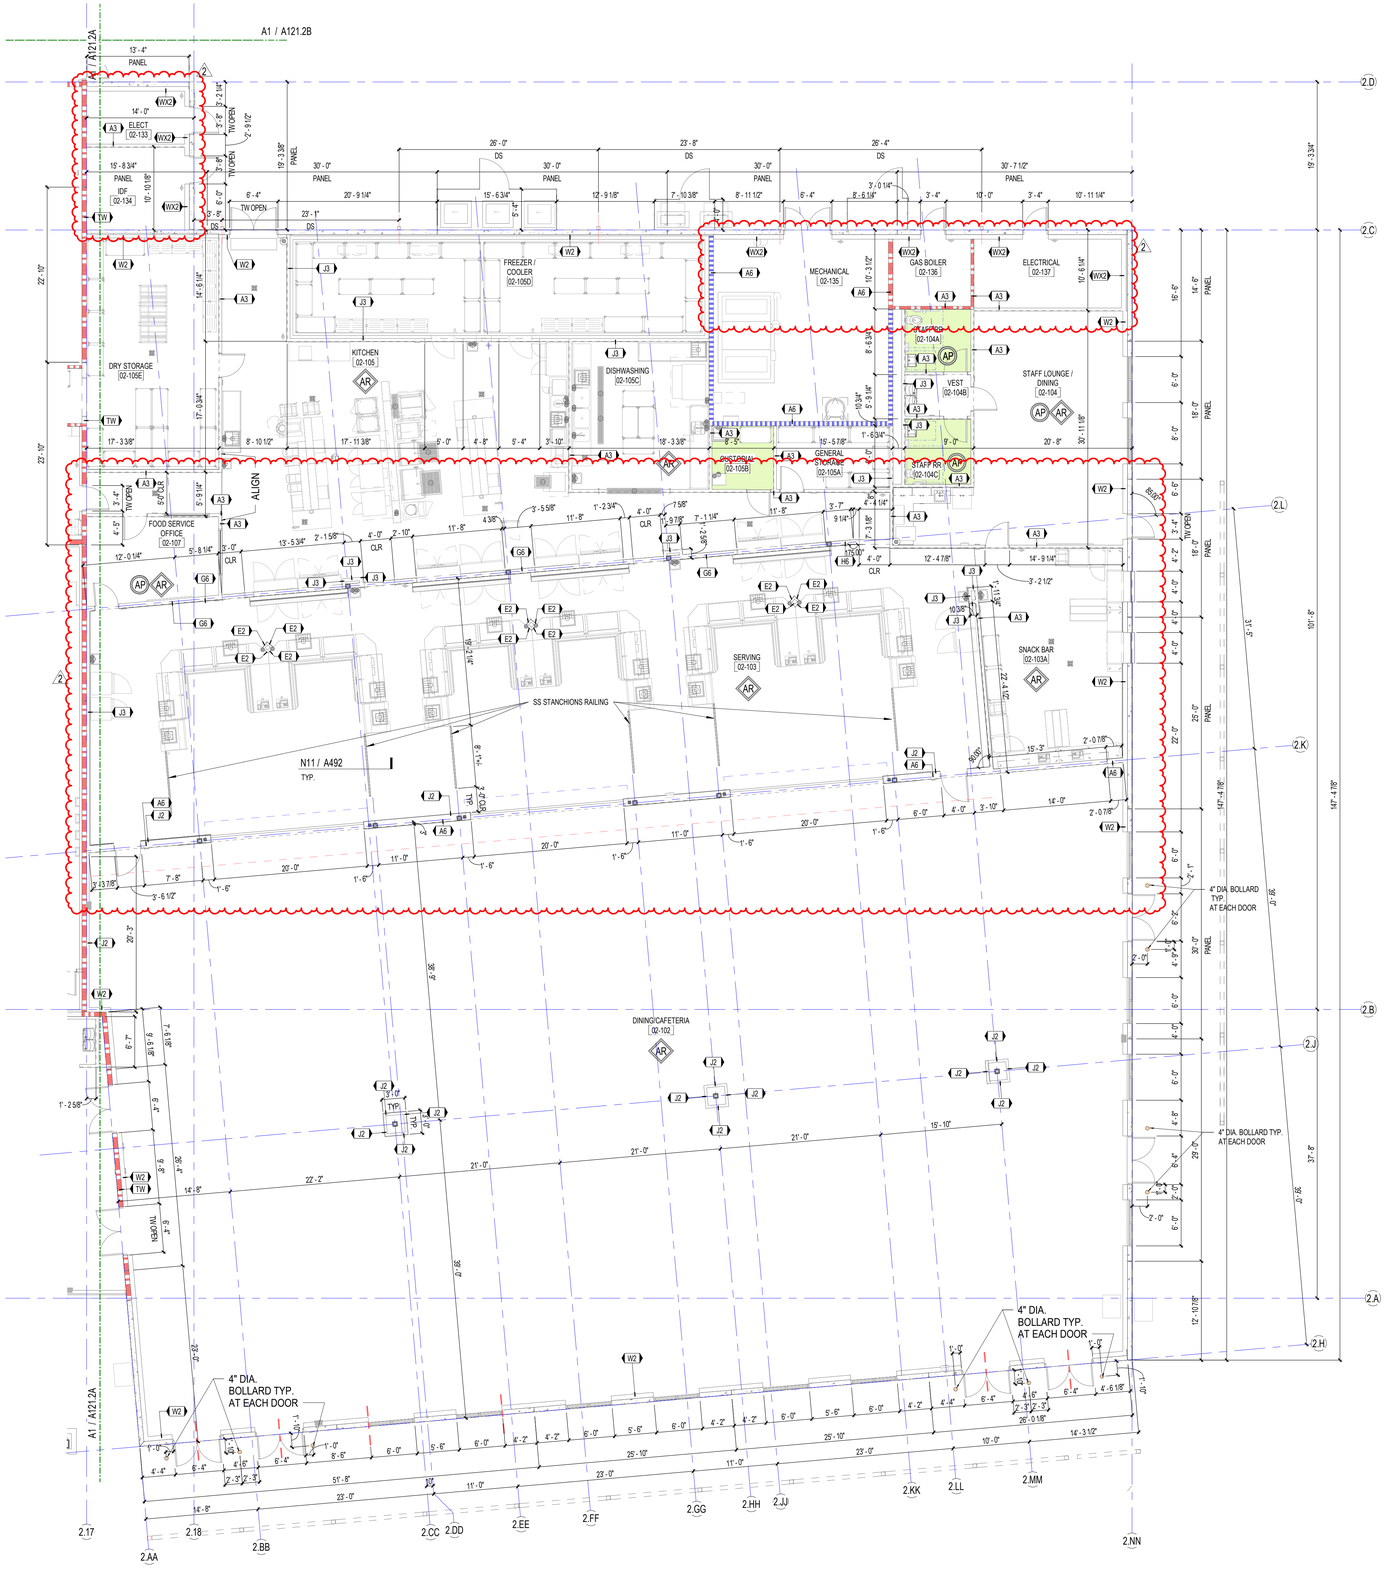

REFER TO FOODSERVICE DRAWING FOR THE LOCATION OF FLOOR DRAINS IN KITCHEN AND FOOD SERVING AREAS.

A1 | BUILDING 2 - DIMENSION PLAN - FIRST FLOOR - AREA 2C

1/8" = 1'-0"

SCHENKELSHULTZ
ARCHITECTURE

voice 407-872-3322
fax 407-872-3303
schenkelshultz.com
SS Lic. No. -AA-C000937

CONFIDENTIAL COPYRIGHT 2019 SCHENKEL & SHULTZ INC.
SEE WWW.SCHENKELSHULTZ.COM/COPYRIGHT. FOR POLICY AND INFORMATION

REVISIONS

MARK	DESCRIPTION	DATE
1	ASI-7	09/14/2024
2	ASI-14	10/29/2024

CORE Remnant
Current ASI:14 Received on: 02/02/2025

CONFIDENTIAL COPYRIGHT 2020 SCHENKEL & SHULTZ INC.
SEE WWW.SCHENKELSHULTZ.COM/COPYRIGHT. FOR POLICY AND INFORMATION

PURSUANT TO SECTION 102 OF THE COPYRIGHT ACT, 17 U.S.C., ALL CONCEPTS, IDEAS, DESIGNS, ARRANGEMENTS, DRAWINGS, AND PLANS INDICATED OR REPRESENTED BY THIS DOCUMENT ARE COPYRIGHTED BY SCHENKEL & SHULTZ INC. AS SUCH ALL CONCEPTS, IDEAS, DESIGNS, ARRANGEMENTS, DRAWINGS, AND PLANS INDICATED OR REPRESENTED BY THIS DOCUMENT ARE OWNED BY AND THE PROPERTY OF SCHENKEL SHULTZ INC. AND WERE CREATED, EVOLVED AND DEVELOPED FOR USE ON AND IN CONNECTION WITH THE SPECIFIED PROJECT. NONE OF THE CONCEPTS, IDEAS, DESIGNS, ARRANGEMENTS, OR PLANS SHALL BE USED BY OR DISCLOSED TO ANY PERSON, ARCHITECTURAL OR ENGINEERING FIRM, CONSTRUCTION FIRM, SUBCONTRACTING FIRM, SUPPLIER, OR CORPORATION FOR ANY PURPOSE WHATSOEVER WITHOUT THE WRITTEN PERMISSION OF SCHENKEL & SHULTZ INC. PURSUANT TO SECTION 102 OF THE COPYRIGHT ACT, 17 U.S.C., PROTECTION FOR AN ARCHITECTURAL WORK CREATED AS A WORK MADE FOR HIRE ON OR AFTER DECEMBER 1, 1990, LASTS FOR 95 YEARS FROM THE DATE OF PUBLICATION OF THE WORK OR FOR 120 YEARS FROM THE DATE OF CREATION OF THE UNPUBLISHED PLANS, WHICHEVER TERM IS LESS.

WARNING: REPRODUCTION HEREOF IS A CRIMINAL OFFENSE UNDER SECTION 102 OF THE COPYRIGHT ACT, 17 U.S.C., 18 U.S.C. SEC. 506. UNAUTHORIZED DISCLOSURE MAY CONSTITUTE TRADE SECRET MISAPPROPRIATION IN VIOLATION OF C.24-3.21-1ET. SEQ. AND OTHER LAWS. THE CONCEPTS, IDEAS, DESIGNS, ARRANGEMENTS, DRAWINGS, AND PLANS DISCLOSED ARE COPYRIGHTED AND HEREIN MAY BE PATENTED OR BE THE SUBJECT OF PENDING PATENT APPLICATION. ANYONE VIOLATING THE INTENT OF THIS COPYRIGHT PROTECTION WILL BE PROSECUTED TO THE FULL EXTENT OF THE FEDERAL STATE AND LOCAL LAWS.

WRITTEN DIMENSIONS ON THESE DOCUMENTS SHALL HAVE PRECEDENCE OVER SCALE DIMENSIONS. CONTRACTORS SHALL VERIFY AND BE RESPONSIBLE FOR ALL DIMENSIONS AND CONDITIONS ON THE JOB AND THIS OFFICE MUST BE NOTIFIED OF ANY VARIATION FROM THE DIMENSIONS AND CONDITIONS SHOWN BY THESE DRAWINGS. SHOP DRAWINGS AND OR DETAILS MUST BE SUBMITTED TO THIS OFFICE FOR REVIEW BEFORE PROCEEDING WITH FABRICATION.

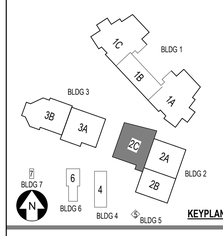

FORT PIERCE WESTWOOD ACADEMY

1801 Panther Ln , Fort Pierce, FL 34947

St. Lucie PUBLIC SCHOOLS

St. Lucie Public Schools
9461 Brandywine Ln
Port St. Lucie, FL 34986

ISSUE DATE: 10/31/2023
COMM. NO.: 2022108

DRAWN BY: SM,AC CHECKED BY: KT

BLDG 2 AREA 2C - DIMENSION PLAN - 1ST FLR

A121.2C

PHASE III - CONSTRUCTION DOCUMENTS

12/31/2024 8:42:27 AM
Autodesk Docs://2022108 Westwood Academy/SLPS_FPWA_HS_2023-A.rvt

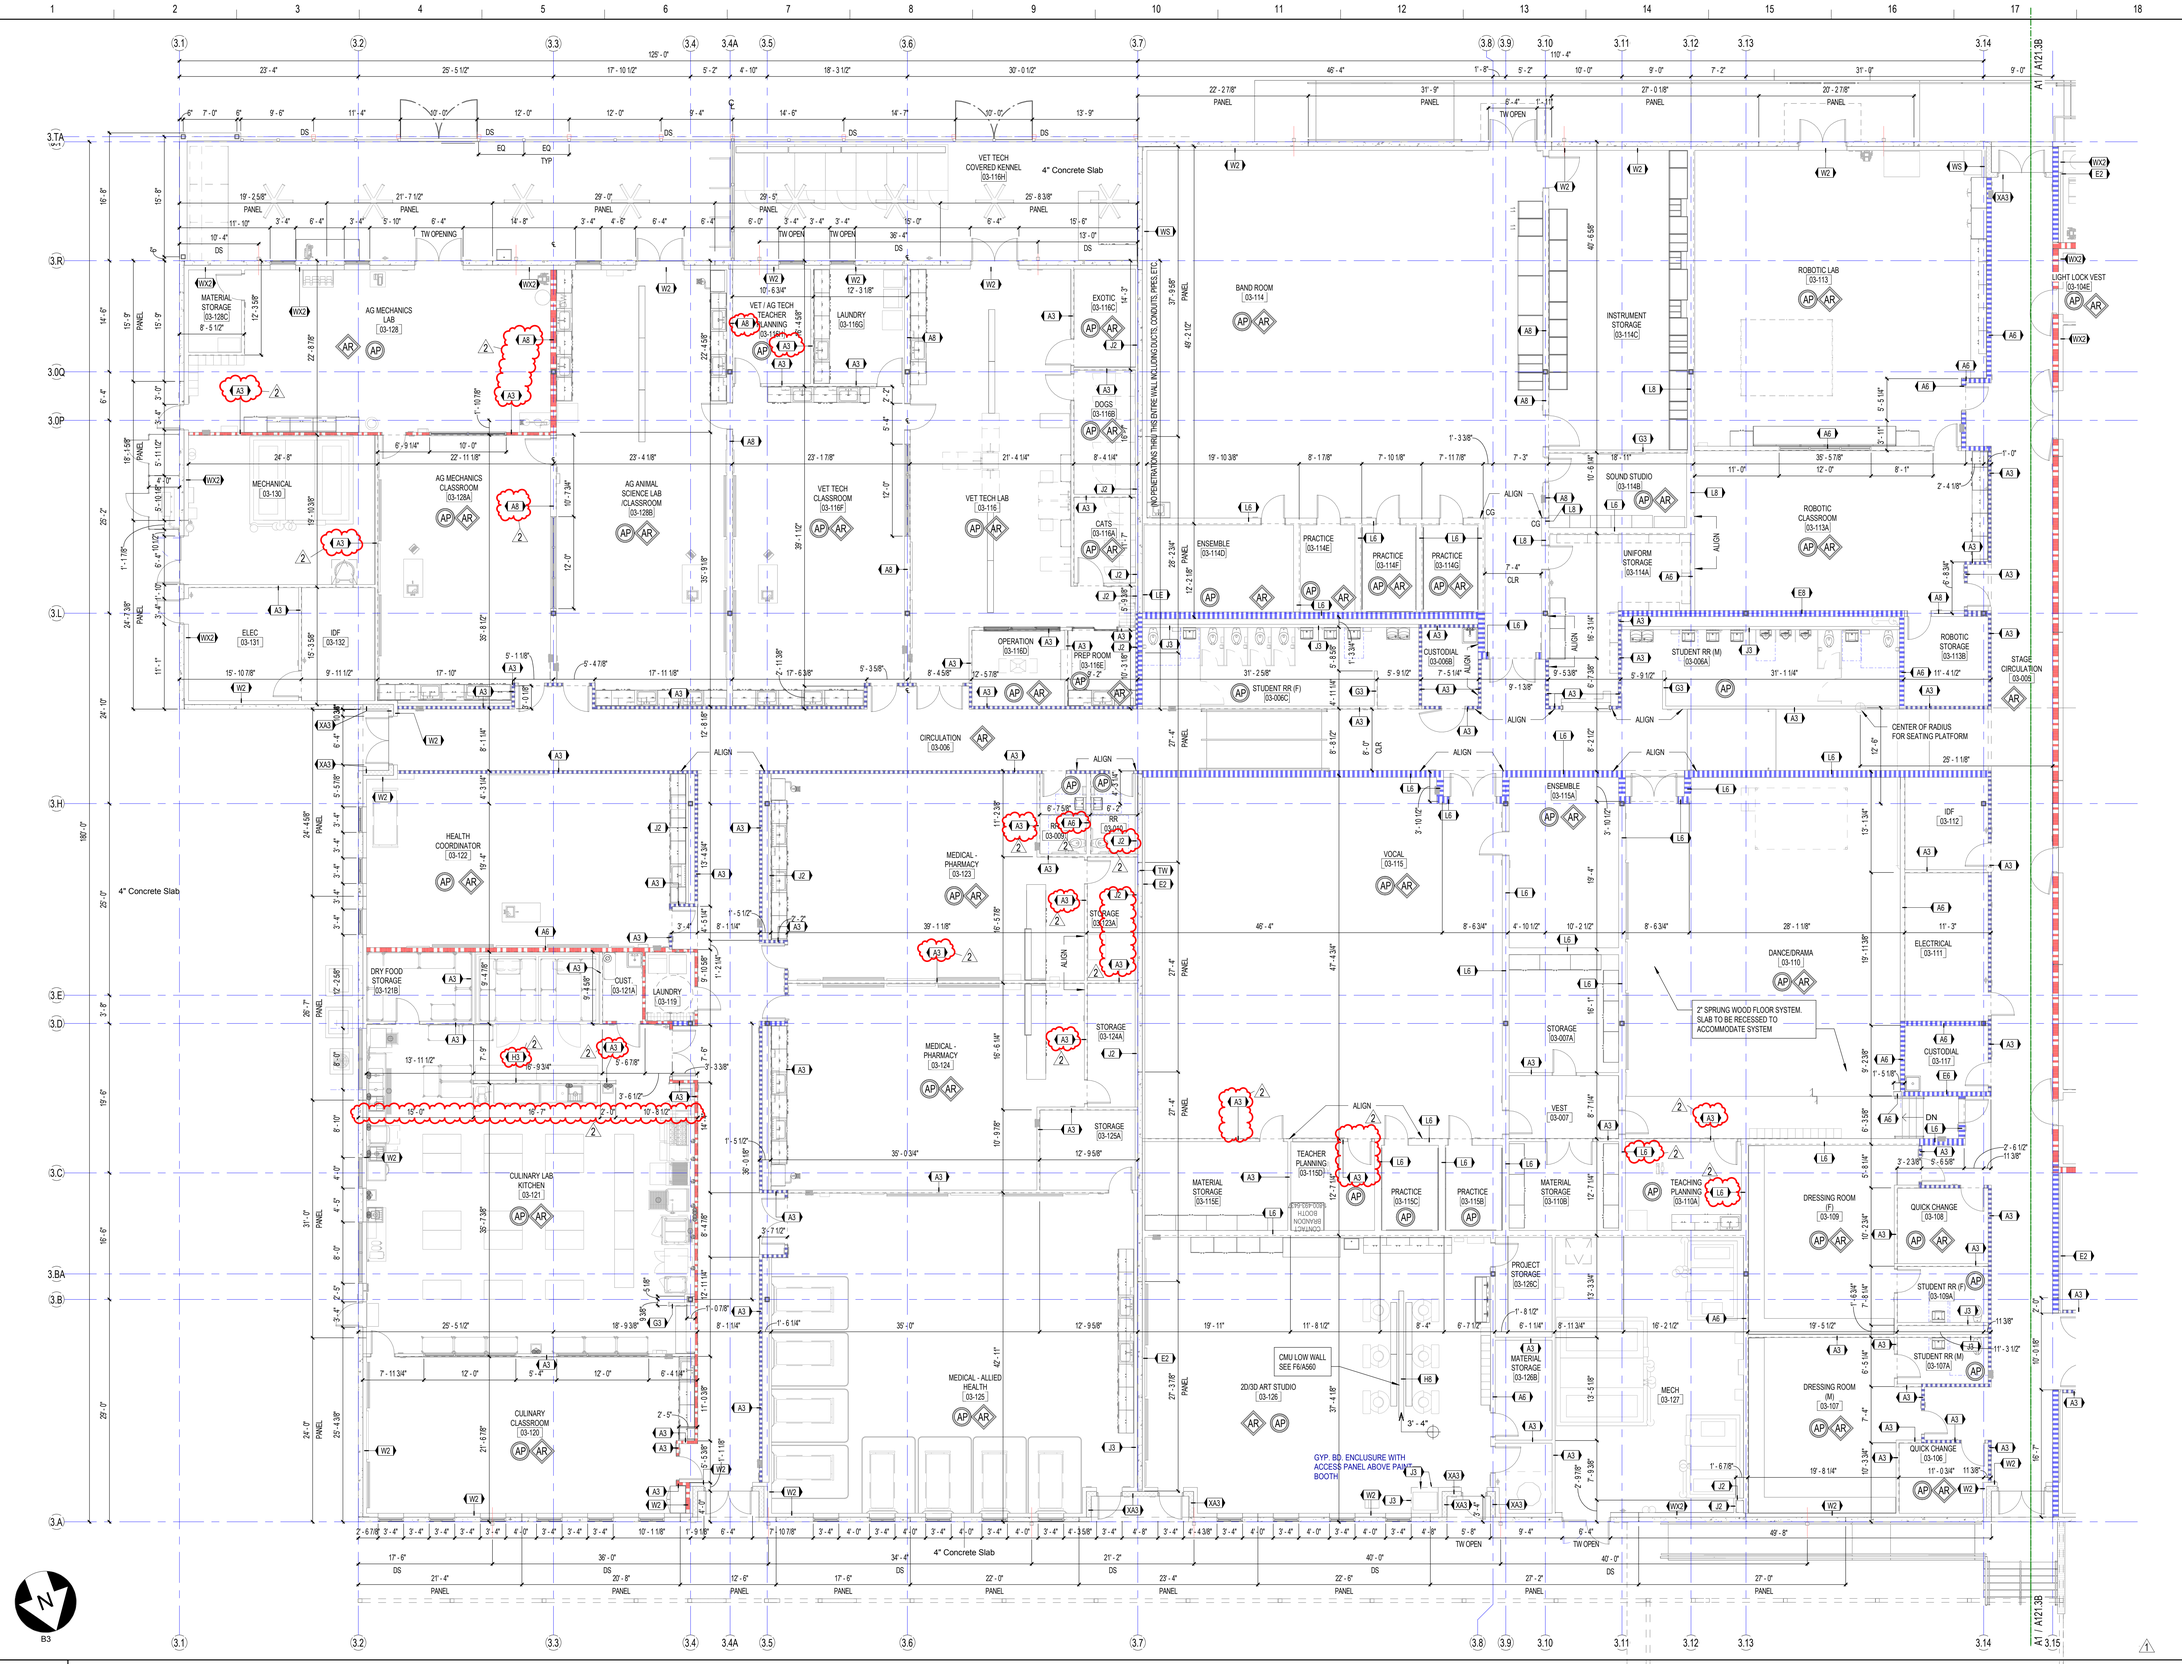

SCHENKELSHULTZ
ARCHITECTURE

voice 407-872-3322
fax 407-872-3303
schenkelshultz.com
SS Lic. No. -AA-C000937

CONFIDENTIAL COPYRIGHT 2019 SCHENKEL & SHULTZ INC.
SEE WWW.SCHENKELSHULTZ.COM/COPYRIGHT. FOR POLICY AND INFORMATION

REVISIONS

MARK	DESCRIPTION	DATE
1	ASI-7	09/14/2024
2	RFI 85	10/14/2024

CONFIDENTIAL COPYRIGHT 2020 SCHENKEL & SHULTZ INC.
SEE WWW.SCHENKELSHULTZ.COM/COPYRIGHT. FOR POLICY AND INFORMATION

PURSUANT TO SECTION 102 OF THE COPYRIGHT ACT, 17 U.S.C., ALL CONCEPTS, IDEAS, DESIGNS, ARRANGEMENTS, DRAWINGS, AND PLANS INDICATED OR REPRESENTED BY THIS DOCUMENT ARE COPYRIGHTED BY SCHENKEL & SHULTZ INC. AS SUCH ALL CONCEPTS, IDEAS, DESIGNS, ARRANGEMENTS, DRAWINGS, AND PLANS INDICATED OR REPRESENTED IN THIS DOCUMENT ARE THE PROPERTY OF SCHENKEL & SHULTZ INC. AND SHALL NOT BE USED, DISCLOSED OR COPIED FOR ANY OTHER USE. NONE OF THE IDEAS, DESIGNS, ARRANGEMENTS, OR PLANS SHALL BE USED BY OR DISCLOSED TO ANY PERSON, ARCHITECTURAL OR ENGINEERING FIRM, CONSTRUCTION FIRM, SUBCONTRACTING FIRM, SUPPLIER, OR CORPORATION FOR ANY PURPOSE WHATSOEVER WITHOUT THE WRITTEN PERMISSION OF SCHENKEL & SHULTZ INC. PURSUANT TO SECTION 102 OF THE COPYRIGHT ACT, 17 U.S.C., PROTECTION FOR AN ARCHITECTURAL WORK CREATED AS A WORK MADE FOR HIRE ON OR AFTER DECEMBER 1, 1990, LASTS FOR 95 YEARS FROM THE DATE OF PUBLICATION OF THE WORK OR FOR 120 YEARS FROM THE DATE OF CREATION OF THE UNPUBLISHED PLANS, WHICHEVER TERM IS LESS.

WARNING: REPRODUCTION HEREOF IS A CRIMINAL OFFENSE UNDER SECTION 102 OF THE COPYRIGHT ACT, 17 U.S.C., 18 U.S.C. SEC. 506. UNAUTHORIZED DISCLOSURE MAY CONSTITUTE TRADE SECRET MISAPPROPRIATION IN VIOLATION OF C.24-3-1 ET. SEQ. AND OTHER LAWS. THE CONCEPTS, IDEAS, DESIGNS, ARRANGEMENTS, DRAWINGS, AND PLANS DISCLOSED ARE COPYRIGHTED AND HEREIN MAY BE PATENTED OR BE THE SUBJECT OF PENDING PATENT APPLICATION. ANYONE VIOLATING THE INTENT OF THIS COPYRIGHT PROTECTION WILL BE PROSECUTED TO THE FULL EXTENT OF THE FEDERAL STATE AND LOCAL LAWS.

WRITTEN DIMENSIONS ON THESE DOCUMENTS SHALL HAVE PRECEDENCE OVER SCALE DIMENSIONS. CONTRACTORS SHALL VERIFY AND BE RESPONSIBLE FOR ALL DIMENSIONS AND CONDITIONS ON THE JOB AND THIS OFFICE MUST BE NOTIFIED OF ANY VARIATION FROM THE DIMENSIONS AND CONDITIONS SHOWN BY THESE DRAWINGS. SHOP DRAWINGS AND OR DETAILS MUST BE SUBMITTED TO THIS OFFICE FOR REVIEW BEFORE PROCEEDING WITH FABRICATION.

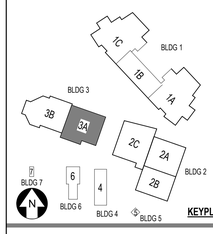

FORT PIERCE WESTWOOD ACADEMY

1801 Panther Ln , Fort Pierce, FL 34947

St. Lucie PUBLIC SCHOOLS

St. Lucie Public Schools
9461 Brandywine Ln
Port St. Lucie, FL 34986

ISSUE DATE: 10/31/2023
COMM. NO.: 2022108

DRAWN BY: SM,AC CHECKED BY: KT

BLDG 3 AREA 3A - DIMENSION PLAN - 1ST FLR

A121.3A

A1
1/8" = 1'-0"

BUILDING 3 - DIMENSION PLAN - FIRST FLOOR - AREA 3A

PHASE III - CONSTRUCTION DOCUMENTS

10/14/2024 3:00:18 PM
Autodesk Docs://2022108 Westwood Academy/SLPS_FPWA_HS_2023-A.rvt

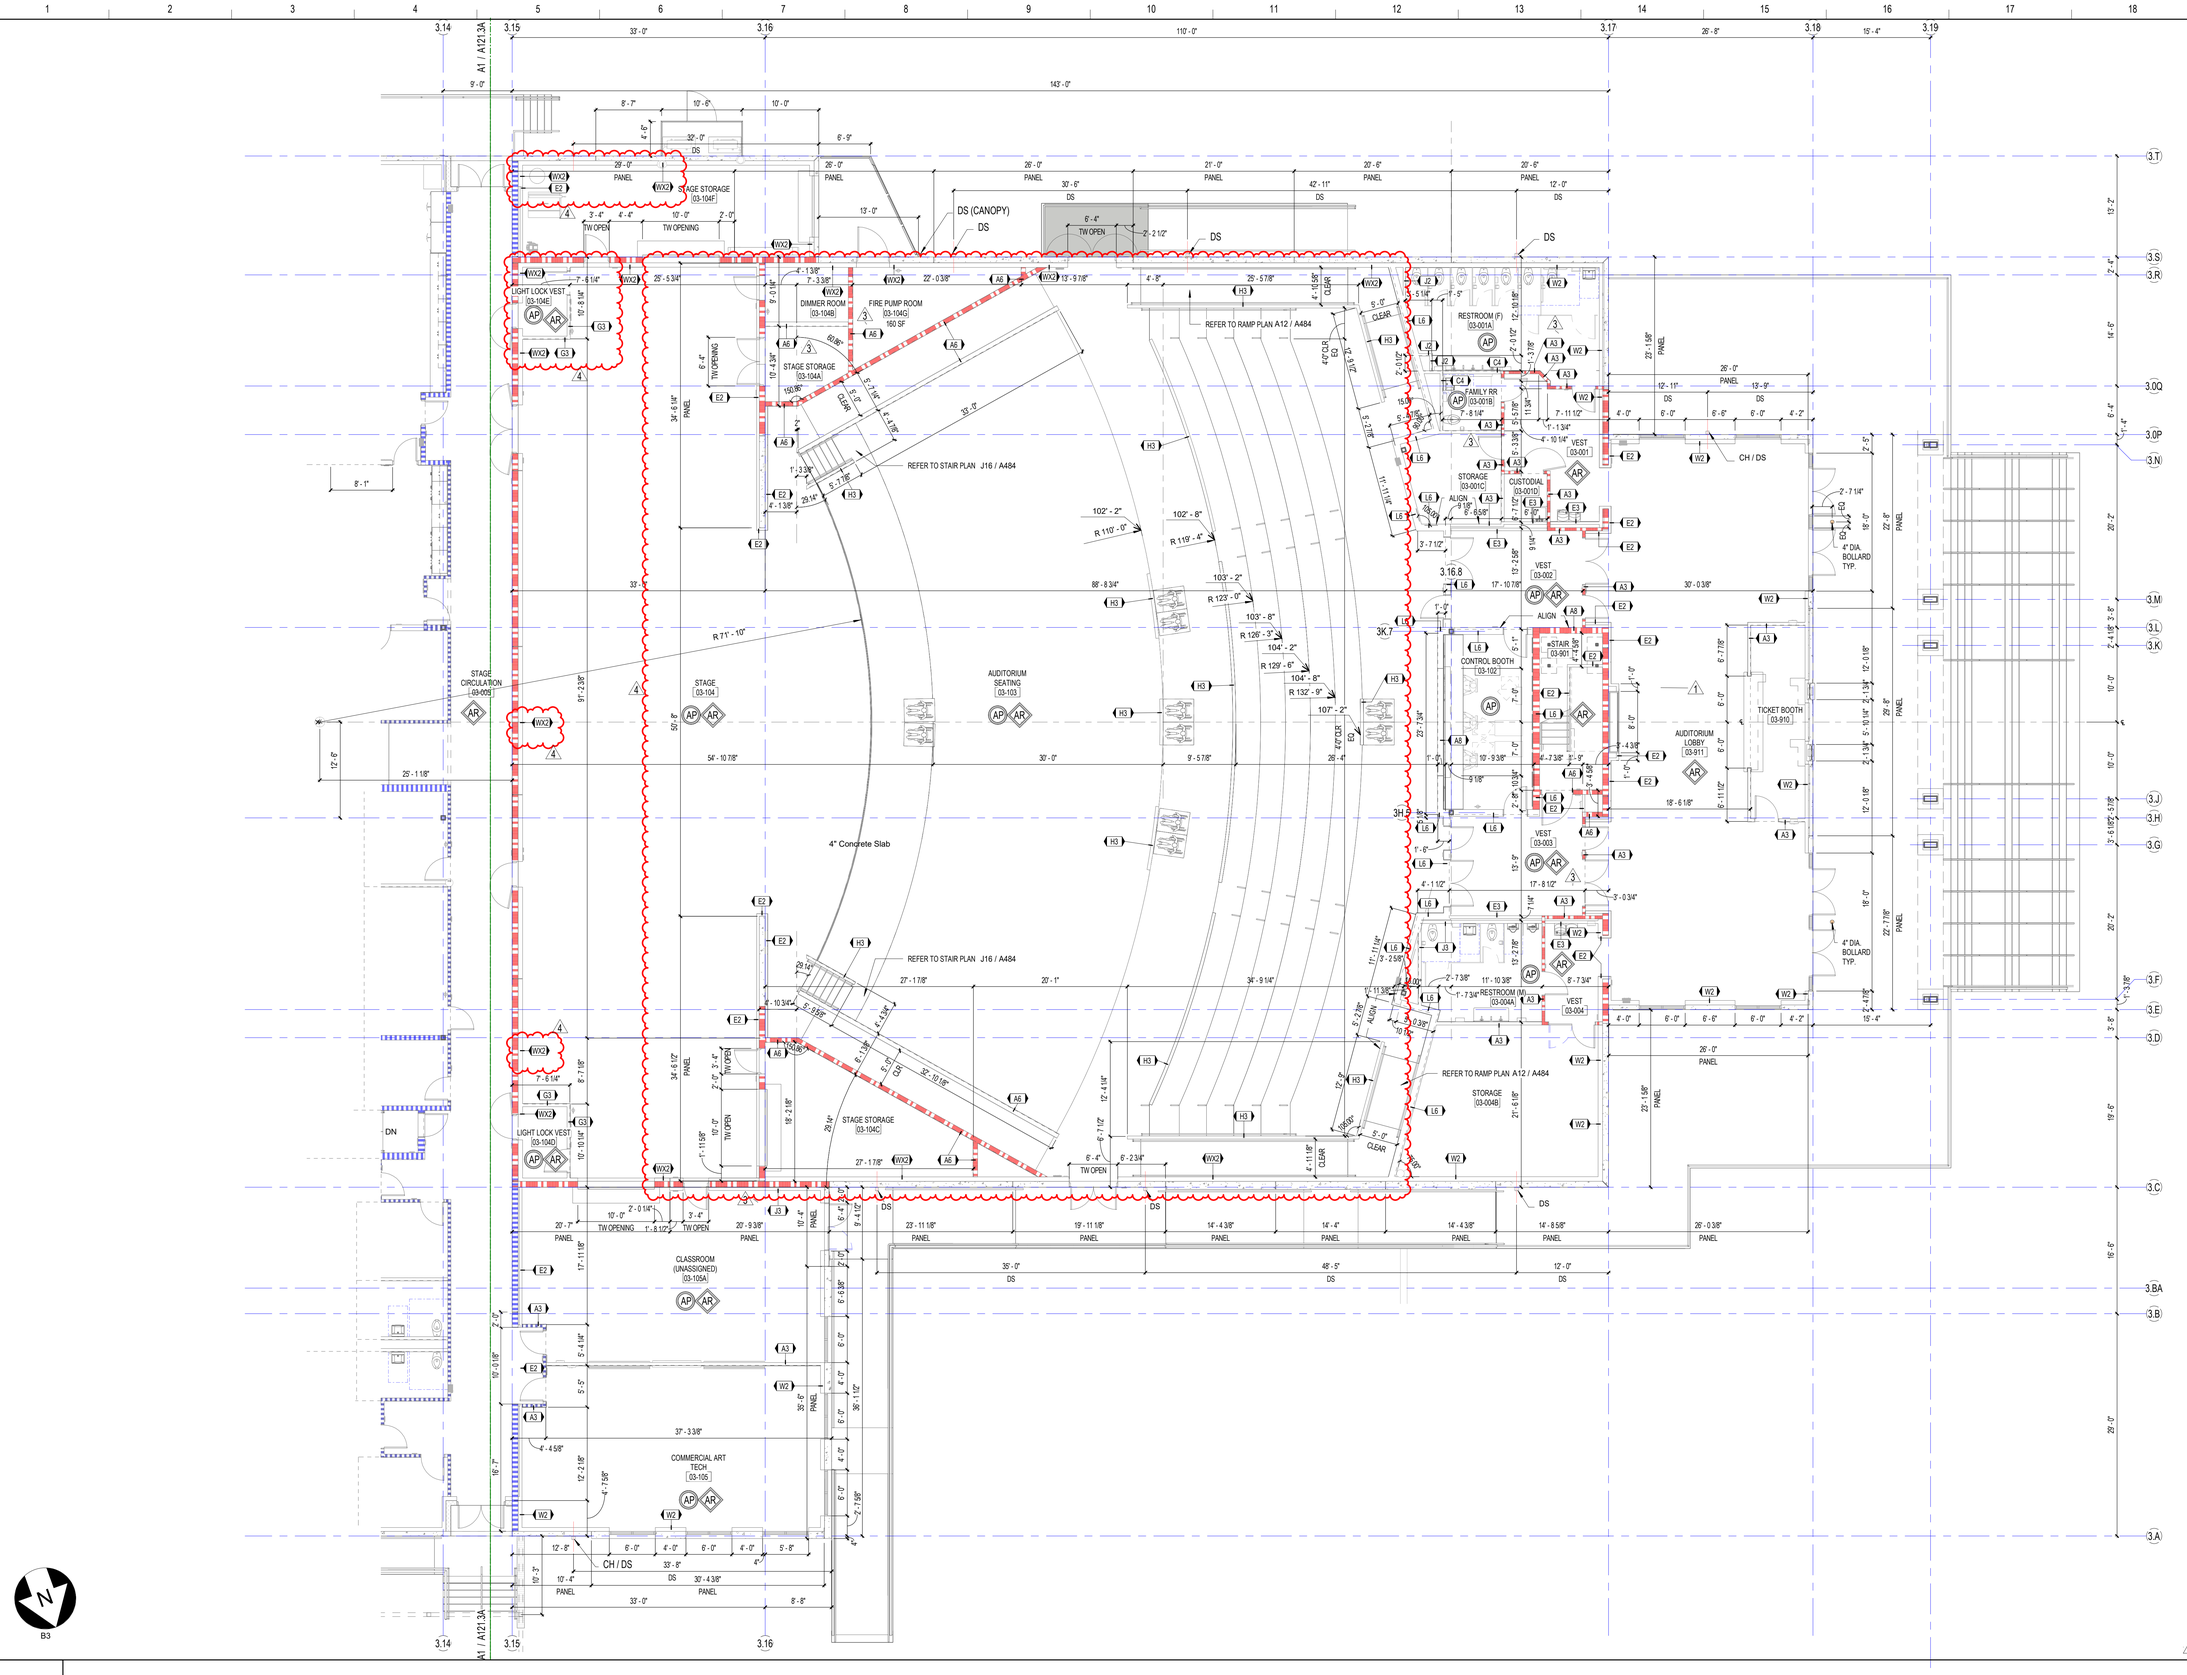

SCHENKELSHULTZ
ARCHITECTURE

voice 407-872-3322
fax 407-872-3303
schenkelshultz.com
SS Lic. No. -AA-C000937

CONFIDENTIAL COPYRIGHT 2019 SCHENKEL & SHULTZ INC.
SEE WWW.SCHENKELSHULTZ.COM/COPYRIGHT. FOR POLICY AND INFORMATION

REVISIONS

MARK	DESCRIPTION	DATE
1	ADDENDUM NO. 3	12/14/2023
2	AS2.7	06/14/2024
3	RFI 93	10/14/2024
4	AS2.14	12/26/2024

CORE Remnant
Current ASI: 14 Received on: 02/02/2025

CONFIDENTIAL COPYRIGHT 2020 SCHENKEL & SHULTZ INC.
SEE WWW.SCHENKELSHULTZ.COM/COPYRIGHT. FOR POLICY AND INFORMATION

PURSUANT TO SECTION 102 OF THE COPYRIGHT ACT, 17 U.S.C., ALL CONCEPTS, IDEAS, DESIGNS, ARRANGEMENTS, DRAWINGS, AND PLANS INDICATED OR REPRESENTED BY THIS DOCUMENT ARE COPYRIGHTED BY SCHENKEL & SHULTZ INC. AS SUCH ALL CONCEPTS, IDEAS, DESIGNS, ARRANGEMENTS, DRAWINGS, AND PLANS INDICATED OR REPRESENTED IN THIS DOCUMENT ARE THE EXCLUSIVE PROPERTY OF SCHENKEL SHULTZ INC. AND SHALL NOT BE USED FOR ANY PURPOSE WHATSOEVER. NONE OF THE IDEAS, DESIGNS, ARRANGEMENTS, OR PLANS SHALL BE USED BY OR DISCLOSED TO ANY PERSON, ARCHITECTURAL OR ENGINEERING FIRM, CONSTRUCTION FIRM, SUBCONTRACTING FIRM, SUPPLIER, OR CORPORATION FOR ANY PURPOSE WHATSOEVER WITHOUT THE WRITTEN PERMISSION OF SCHENKEL & SHULTZ INC. PURSUANT TO SECTION 102 OF THE COPYRIGHT ACT, 17 U.S.C., PROTECTION FOR AN ARCHITECTURAL WORK CREATED AS A WORK MADE FOR HIRE ON OR AFTER DECEMBER 1, 1990, LASTS FOR 95 YEARS FROM THE DATE OF PUBLICATION OF THE WORK OR FOR 120 YEARS FROM THE DATE OF CREATION OF THE UNPUBLISHED PLANS, WHICHEVER TERM IS LESS.

WARNING: REPRODUCTION HEREOF IS A CRIMINAL OFFENSE UNDER SECTION 102 OF THE COPYRIGHT ACT, 17 U.S.C., 18 U.S.C. SEC. 506. UNAUTHORIZED DISCLOSURE MAY CONSTITUTE TRADE SECRET MISAPPROPRIATION IN VIOLATION OF C.24-3.71-1ET. SEQ. AND OTHER LAWS. THE CONCEPTS, IDEAS, DESIGNS, ARRANGEMENTS, DRAWINGS, AND PLANS DISCLOSED ARE COPYRIGHTED AND HEREIN MAY BE PATENTED OR BE THE SUBJECT OF PENDING PATENT APPLICATION. ANYONE VIOLATING THE INTENT OF THIS COPYRIGHT PROTECTION WILL BE PROSECUTED TO THE FULL EXTENT OF THE FEDERAL STATE AND LOCAL LAWS.

WRITTEN DIMENSIONS ON THESE DOCUMENTS SHALL HAVE PRECEDENCE OVER SCALE DIMENSIONS. CONTRACTORS SHALL VERIFY AND BE RESPONSIBLE FOR ALL DIMENSIONS AND CONDITIONS ON THE JOB AND THIS OFFICE MUST BE NOTIFIED OF ANY VARIATION FROM THE DIMENSIONS AND CONDITIONS SHOWN BY THESE DRAWINGS. SHOP DRAWINGS AND FABRICATED DETAILS MUST BE SUBMITTED TO THIS OFFICE FOR REVIEW BEFORE PROCEEDING WITH FABRICATION.

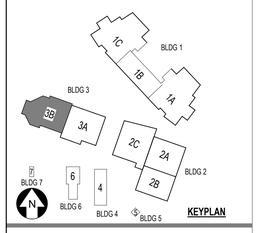

FORT PIERCE WESTWOOD ACADEMY

1801 Panther Ln , Fort Pierce, FL 34947

St. Lucie PUBLIC SCHOOLS

St. Lucie Public Schools
9461 Brandywine Ln
Port St. Lucie, FL 34986

ISSUE DATE: 10/31/2023
COMM. NO.: 2022108

DRAWN BY: SM,AC CHECKED BY: KT

BLDG 3 AREA 3B - DIMENSION PLAN - 1ST FLR

A121.3B

A1
BUILDING 3 - DIMENSION PLAN - FIRST FLOOR - AREA 3B
1/8" = 1'-0"

12/31/2024 9:09:28 AM
Autodesk Docs://2022108 Westwood Academy/SLPS_FPWA_HS_2023-A.rvt

PHASE III - CONSTRUCTION DOCUMENTS

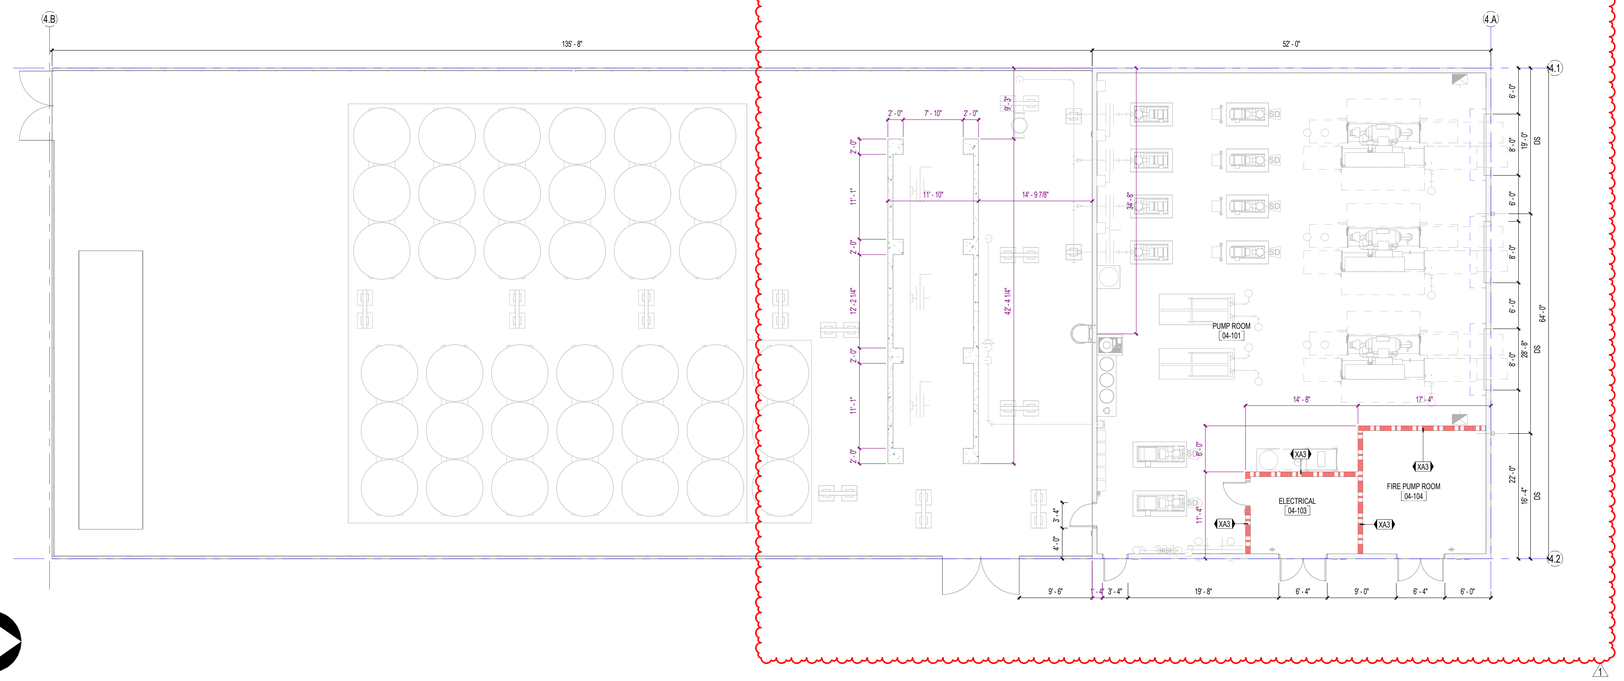

A1

BUILDING 4 - FLOOR PLAN

1/8" = 1'-0"

SCHENKELSHULTZ
ARCHITECTURE

voice 407-872-3322
fax 407-872-3303
schenkelshultz.com
SS Lic. No. -AA-C000937

CONFIDENTIAL COPYRIGHT 2019 SCHENKEL & SHULTZ INC.
SEE WWW.SCHENKELSHULTZ.COM/COPYRIGHT FOR POLICY AND INFORMATION

REVISIONS

MARK	DESCRIPTION	DATE
1	ASI-7	06/14/2024

CONFIDENTIAL COPYRIGHT 2020 SCHENKEL & SHULTZ INC.
SEE WWW.SCHENKELSHULTZ.COM/COPYRIGHT FOR POLICY AND INFORMATION

PURSUANT TO SECTION 102 OF THE COPYRIGHT ACT, 17 U.S.C., ALL CONCEPTS, IDEAS, DESIGNS, ARRANGEMENTS, DRAWINGS, AND PLANS INDICATED OR REPRESENTED BY THIS DOCUMENT ARE COPYRIGHTED BY SCHENKEL & SHULTZ INC. AS SUCH ALL CONCEPTS, IDEAS, DESIGNS, ARRANGEMENTS, DRAWINGS, AND PLANS INDICATED OR REPRESENTED BY THIS DOCUMENT ARE OWNED BY AND THE PROPERTY OF SCHENKEL SHULTZ INCORPORATED AND WERE CREATED, EVOLVED AND DEVELOPED FOR USE ON AND IN CONNECTION WITH THE SPECIFIED PROJECT. NONE OF THE CONCEPTS, IDEAS, DESIGNS, ARRANGEMENTS, OR PLANS SHALL BE USED BY OR DISCLOSED TO ANY PERSON, ARCHITECTURAL OR ENGINEERING FIRM, CONSTRUCTION FIRM, SUBCONTRACTING FIRM, SUPPLIER, OR CORPORATION FOR ANY PURPOSE WHATSOEVER WITHOUT THE WRITTEN PERMISSION OF SCHENKEL & SHULTZ INC. PURSUANT TO SECTION 102 OF THE COPYRIGHT ACT, 17 U.S.C., PROTECTION FOR AN ARCHITECTURAL WORK CREATED AS A WORK MADE FOR HIRE ON OR AFTER DECEMBER 1, 1990, LASTS FOR 95 YEARS FROM THE DATE OF PUBLICATION OF THE WORK OR FOR 120 YEARS FROM THE DATE OF CREATION OF THE UNPUBLISHED PLANS, WHICHEVER TERM IS LESS.

WARNING: REPRODUCTION HEREOF IS A CRIMINAL OFFENSE UNDER SECTION 102 OF THE COPYRIGHT ACT, 17 U.S.C., 18 U.S.C. SEC. 506. UNAUTHORIZED DISCLOSURE MAY CONSTITUTE TRADE SECRET MISAPPROPRIATION IN VIOLATION OF C.24-3.31-1ET. SEQ. AND OTHER LAWS. THE CONCEPTS, IDEAS, DESIGNS, ARRANGEMENTS, DRAWINGS, AND PLANS DISCLOSED ARE COPYRIGHTED AND HEREIN MAY BE PATENTED OR BE THE SUBJECT OF PENDING PATENT APPLICATION. ANYONE VIOLATING THE INTENT OF THIS COPYRIGHT PROTECTION WILL BE PROSECUTED TO THE FULL EXTENT OF THE FEDERAL STATE AND LOCAL LAWS.

WRITTEN DIMENSIONS ON THESE DOCUMENTS SHALL HAVE PRECEDENCE OVER SCALE DIMENSIONS. CONTRACTORS SHALL VERIFY AND BE RESPONSIBLE FOR ALL DIMENSIONS AND CONDITIONS ON THE JOB AND THIS OFFICE MUST BE NOTIFIED OF ANY VARIATION FROM THE DIMENSIONS AND CONDITIONS SHOWN BY THESE DRAWINGS. SHOP DRAWINGS AND OR DETAILS MUST BE SUBMITTED TO THIS OFFICE FOR REVIEW BEFORE PROCEEDING WITH FABRICATION.

FORT PIERCE WESTWOOD ACADEMY

1801 Panther Ln , Fort Pierce, FL 34947

St. Lucie PUBLIC SCHOOLS

St. Lucie Public Schools
9461 Brandywine Ln
Port St. Lucie, FL 34986

ISSUE DATE: 10/31/2023
COMM. NO.: 2022108

DRAWN BY: SM,AC CHECKED BY: KT

BLDG 4 - DIMENSION PLAN - 1ST FLR

A121.4

PHASE III - CONSTRUCTION DOCUMENTS

6/17/2024 12:49:37 AM
Autodesk Docs://2022108 Westwood Academy/SLPS_FPWA_HS_2023-A.rvt

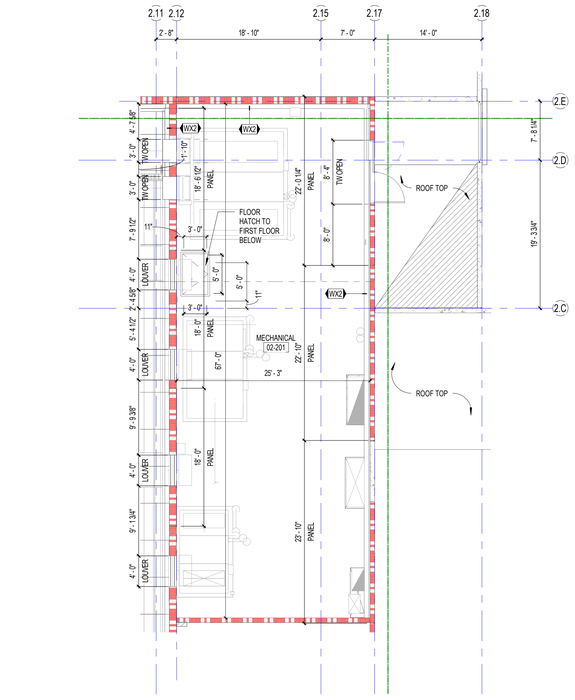

B2

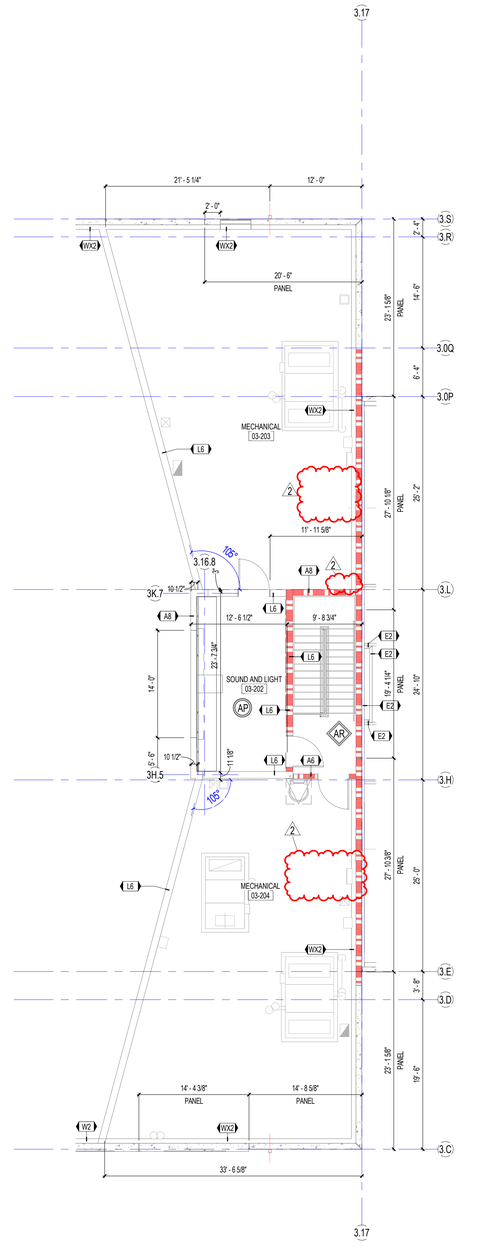

B3

		A8	BLDG 2 - DIMENSION PLAN - MECHANICAL FLOOR	A14	BLDG 3 - DIMENSION PLAN - MECHANICAL FLOOR
		1/8" = 1'-0"		1/8" = 1'-0"	

SCHENKELSHULTZ
ARCHITECTURE

voice 407-872-3322
fax 407-872-3303
schenkelshultz.com
SS Lic. No. -AA-C000937

CONFIDENTIAL COPYRIGHT 2019 SCHENKEL & SHULTZ INC.
SEE WWW.SCHENKELSHULTZ.COM/COPYRIGHT FOR POLICY AND INFORMATION

REVISIONS

MARK	DESCRIPTION	DATE
1	ASI-7	09/14/2024
2	RFI 85	10/14/2024

CONFIDENTIAL COPYRIGHT 2020 SCHENKEL & SHULTZ INC.
SEE WWW.SCHENKELSHULTZ.COM/COPYRIGHT FOR POLICY AND INFORMATION

PURSUANT TO SECTION 102 OF THE COPYRIGHT ACT, 17 U.S.C., ALL CONCEPTS, IDEAS, DESIGNS, ARRANGEMENTS, DRAWINGS, AND PLANS INDICATED OR REPRESENTED BY THIS DOCUMENT ARE COPYRIGHTED BY SCHENKEL & SHULTZ INC. AS SUCH ALL CONCEPTS, IDEAS, DESIGNS, ARRANGEMENTS, DRAWINGS, AND PLANS INDICATED OR REPRESENTED BY THIS DOCUMENT ARE OWNED BY AND ARE THE EXCLUSIVE PROPERTY OF SCHENKEL & SHULTZ INC. AND CANNOT BE USED, DISCLOSED, COPIED OR ALTERED IN ANY MANNER WHATSOEVER. ALL CONCEPTS, IDEAS, DESIGNS, ARRANGEMENTS, OR PLANS SHALL BE USED BY OR DISCLOSED TO ANY PERSON, ARCHITECTURAL OR ENGINEERING FIRM, CONSTRUCTION FIRM, SUBCONTRACTING FIRM, SUPPLIER, OR CORPORATION FOR ANY PURPOSE WHATSOEVER WITHOUT THE WRITTEN PERMISSION OF SCHENKEL & SHULTZ INC. PURSUANT TO SECTION 102 OF THE COPYRIGHT ACT, 17 U.S.C., PROTECTION FOR AN ARCHITECTURAL WORK CREATED AS A WORK MADE FOR HIRE ON OR AFTER DECEMBER 1, 1990, LASTS FOR 95 YEARS FROM THE DATE OF PUBLICATION OF THE WORK OR FOR 120 YEARS FROM THE DATE OF CREATION OF THE UNPUBLISHED PLANS, WHICHEVER TERM IS LESS.

WARNING: REPRODUCTION HEREOF IS A CRIMINAL OFFENSE UNDER SECTION 102 OF THE COPYRIGHT ACT, 17 U.S.C., 18 U.S.C. SEC. 506. UNAUTHORIZED DISCLOSURE MAY CONSTITUTE TRADE SECRET MISAPPROPRIATION IN VIOLATION OF C.24-3.01-1ST. SEQ. AND OTHER LAWS. THE CONCEPTS, IDEAS, DESIGNS, ARRANGEMENTS, DRAWINGS, AND PLANS DISCLOSED ARE COPYRIGHTED AND HEREIN MAY BE PATENTED OR BE THE SUBJECT OF PENDING PATENT APPLICATION. ANYONE VIOLATING THE INTENT OF THIS COPYRIGHT PROTECTION WILL BE PROSECUTED TO THE FULL EXTENT OF THE FEDERAL STATE AND LOCAL LAWS.

WRITTEN DIMENSIONS ON THESE DOCUMENTS SHALL HAVE PRECEDENCE OVER SCALE DIMENSIONS. CONTRACTORS SHALL VERIFY AND BE RESPONSIBLE FOR ALL DIMENSIONS AND CONDITIONS ON THE JOB AND THIS OFFICE MUST BE NOTIFIED OF ANY VARIATION FROM THE DIMENSIONS AND CONDITIONS SHOWN BY THESE DRAWINGS. SHOP DRAWINGS AND OR DETAILS MUST BE SUBMITTED TO THIS OFFICE FOR REVIEW BEFORE PROCEEDING WITH FABRICATION.

FORT PIERCE WESTWOOD ACADEMY

1801 Panther Ln , Fort Pierce, FL 34947

St. Lucie PUBLIC SCHOOLS

St. Lucie Public Schools
9461 Brandywine Ln
Port St. Lucie, FL 34986

ISSUE DATE: 10/31/2023
COMM. NO.: 2022108

DRAWN BY: SM,AC CHECKED BY: KT

BLDG 2 & 3 MEZZANINE - DIMENSION PLANS

A121.5

PHASE III - CONSTRUCTION DOCUMENTS

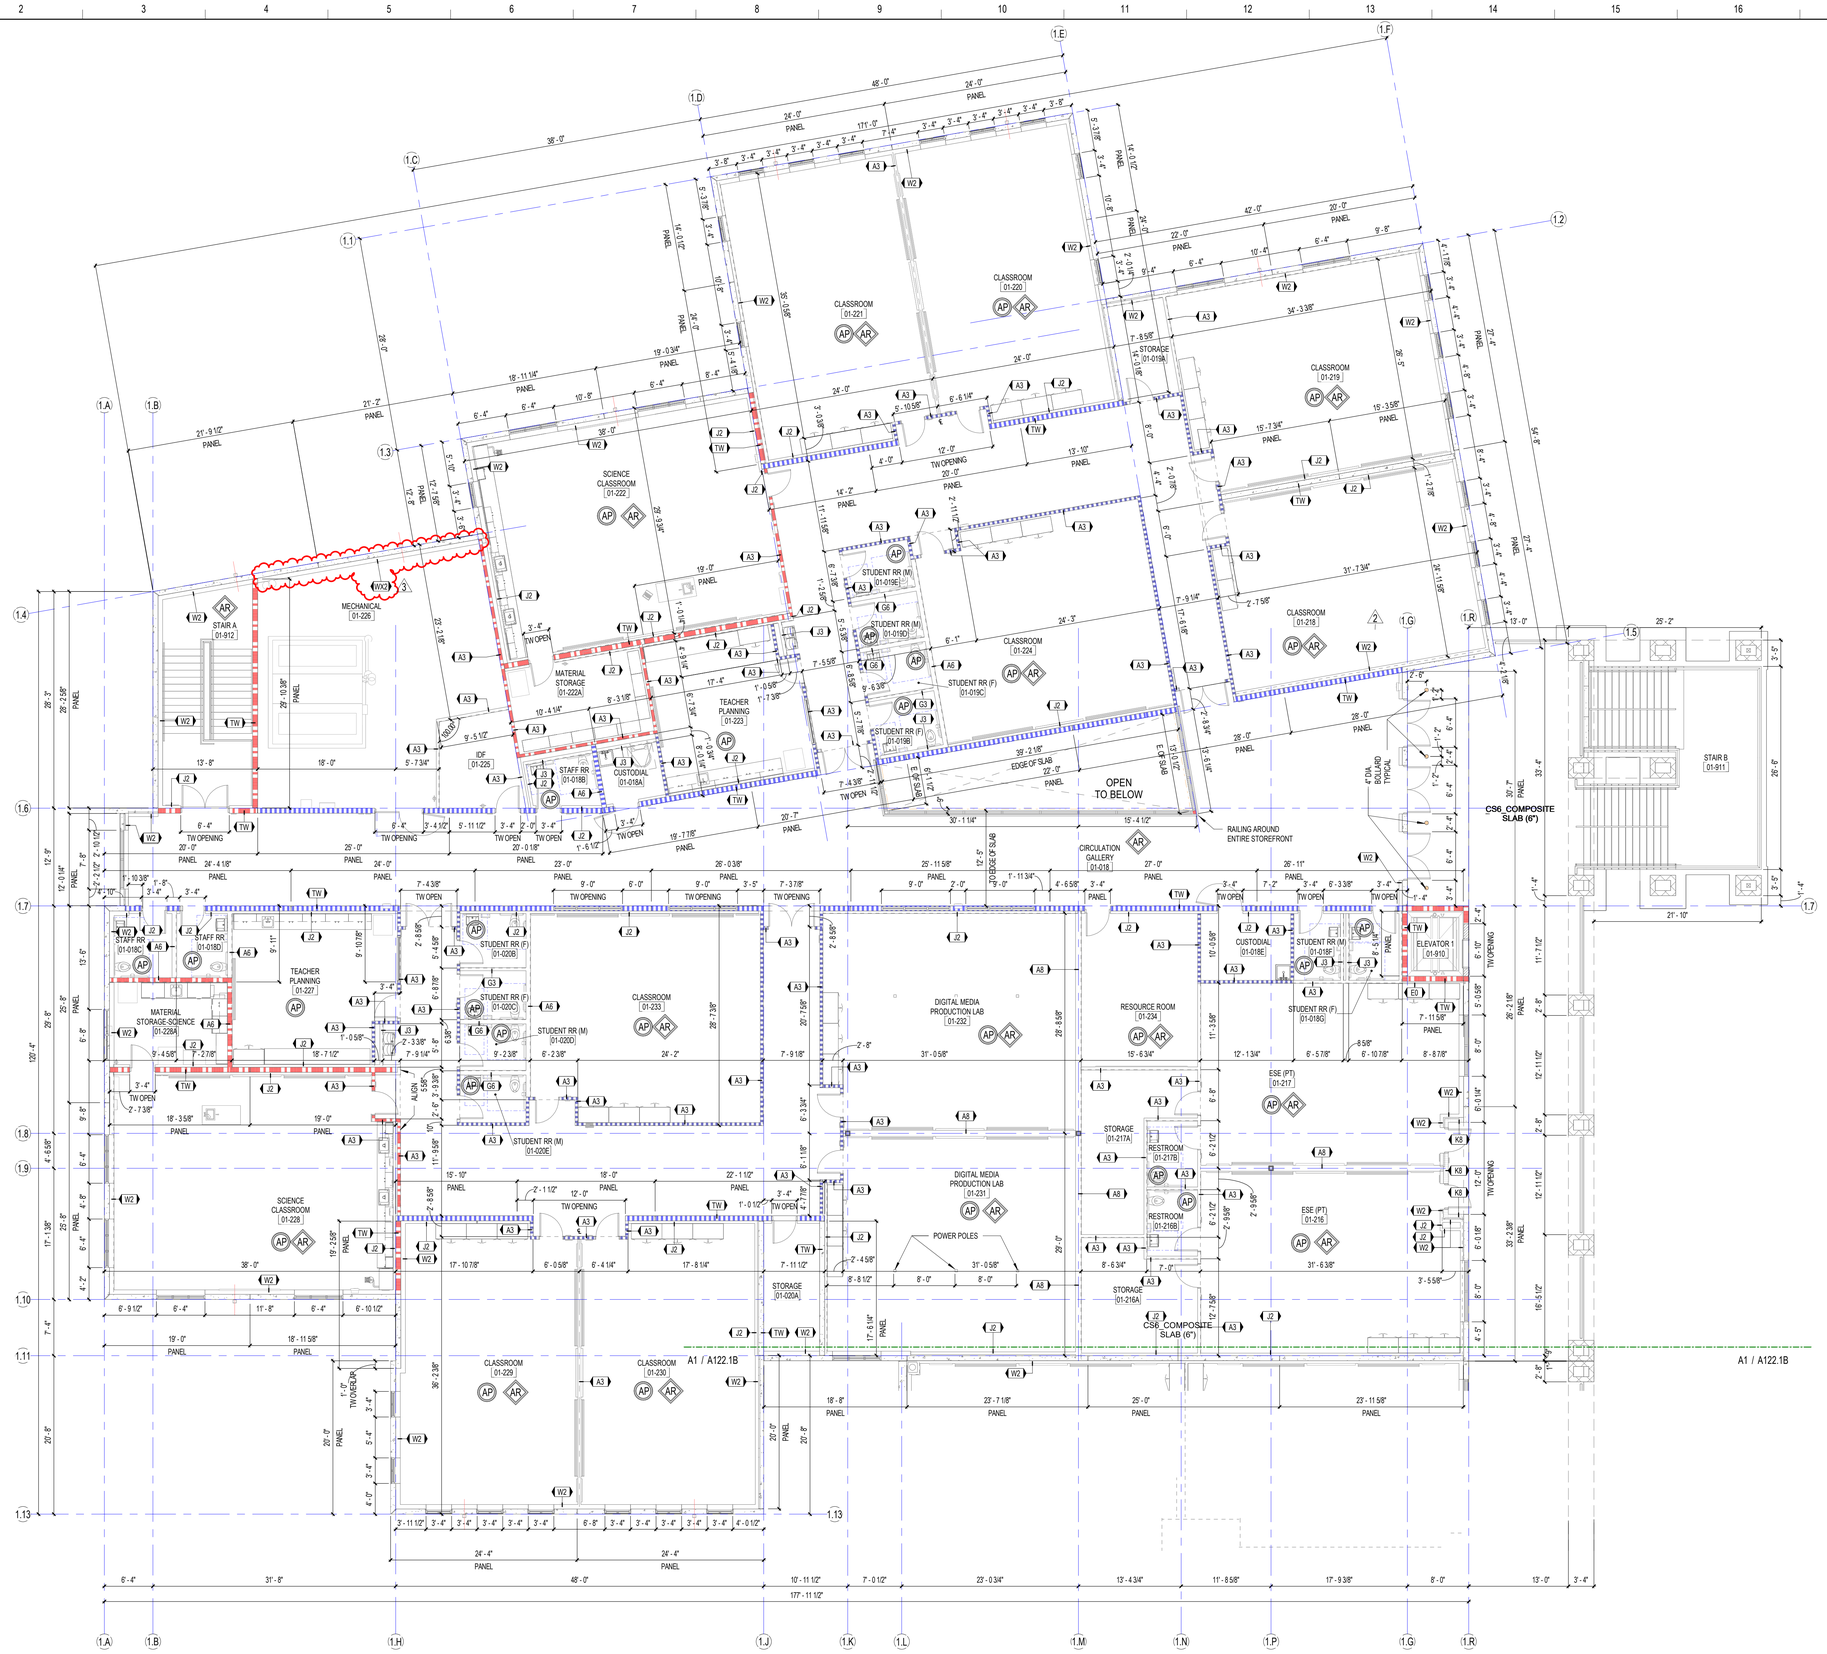

SCHENKELSHULTZ
ARCHITECTURE

voice 407-872-3322
fax 407-872-3303
schenkelshultz.com
SS Lic. No. -AA-C000937

CONFIDENTIAL COPYRIGHT 2019 SCHENKEL & SHULTZ INC.
SEE WWW.SCHENKELSHULTZ.COM/COPYRIGHT. FOR POLICY AND INFORMATION

REVISIONS

MARK	DESCRIPTION	DATE
1	ASI-7	06/14/2024
2	RFI 93	10/14/2024
3	ASI-14	12/26/2024

CORE Remnant
Current ASI: 14 Received on: 02/02/2025

CONFIDENTIAL COPYRIGHT 2020 SCHENKEL & SHULTZ INC.
SEE WWW.SCHENKELSHULTZ.COM/COPYRIGHT. FOR POLICY AND INFORMATION

PURSUANT TO SECTION 102 OF THE COPYRIGHT ACT, 17 U.S.C., ALL CONCEPTS, IDEAS, DESIGNS, ARRANGEMENTS, DRAWINGS, AND PLANS INDICATED OR REPRESENTED BY THIS DOCUMENT ARE COPYRIGHTED BY SCHENKEL & SHULTZ INC. AS SUCH ALL CONCEPTS, IDEAS, DESIGNS, ARRANGEMENTS, DRAWINGS, AND PLANS INDICATED OR REPRESENTED IN THIS DOCUMENT ARE THE PROPERTY OF SCHENKEL SHULTZ INC. AND SHALL NOT BE USED IN ANY FORM OR MANNER WHATSOEVER, NOR ARE THEY TO BE ASSIGNED, LOANED, SOLD, OR OTHERWISE TRANSFERRED TO OTHER USE, NONE OF THE IDEAS, DESIGNS, ARRANGEMENTS, OR PLANS SHALL BE USED BY OR DISCLOSED TO ANY PERSON, ARCHITECTURAL OR ENGINEERING FIRM, CONSTRUCTION FIRM, SUBCONTRACTING FIRM, SUPPLIER, OR CORPORATION FOR ANY PURPOSE WHATSOEVER WITHOUT THE WRITTEN PERMISSION OF SCHENKEL & SHULTZ INC. PURSUANT TO SECTION 102 OF THE COPYRIGHT ACT, 17 U.S.C., PROTECTION FOR AN ARCHITECTURAL WORK CREATED AS A WORK MADE FOR HIRE ON OR AFTER DECEMBER 1, 1990, LASTS FOR 95 YEARS FROM THE DATE OF PUBLICATION OF THE WORK OR FOR 120 YEARS FROM THE DATE OF CREATION OF THE UNPUBLISHED PLANS, WHICHEVER TERM IS LESS.

WARNING: REPRODUCTION HEREOF IS A CRIMINAL OFFENSE UNDER SECTION 102 OF THE COPYRIGHT ACT, 17 U.S.C., 18 U.S.C. SEC. 506. UNAUTHORIZED DISCLOSURE MAY CONSTITUTE TRADE SECRET MISAPPROPRIATION IN VIOLATION OF F.C.A-2-31-1ET. SEQ. AND OTHER LAWS. THE CONCEPTS, IDEAS, DESIGNS, ARRANGEMENTS, DRAWINGS, AND PLANS DISCLOSED ARE COPYRIGHTED AND HEREIN MAY BE PATENTED OR BE THE SUBJECT OF PENDING PATENT APPLICATION. ANYONE VIOLATING THE INTENT OF THIS COPYRIGHT PROTECTION WILL BE PROSECUTED TO THE FULL EXTENT OF THE FEDERAL STATE AND LOCAL LAWS.

WRITTEN DIMENSIONS ON THESE DOCUMENTS SHALL HAVE PRECEDENCE OVER SCALE DIMENSIONS. CONTRACTORS SHALL VERIFY AND BE RESPONSIBLE FOR ALL DIMENSIONS AND CONDITIONS ON THE JOB AND THIS OFFICE MUST BE NOTIFIED OF ANY VARIATION FROM THE DIMENSIONS AND CONDITIONS SHOWN BY THESE DRAWINGS. SHOP DRAWINGS AND OR DETAILS MUST BE SUBMITTED TO THIS OFFICE FOR REVIEW BEFORE PROCEEDING WITH FABRICATION.

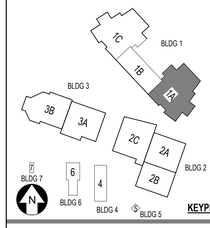

FORT PIERCE WESTWOOD ACADEMY

1801 Panther Ln , Fort Pierce, FL 34947

St. Lucie PUBLIC SCHOOLS

St. Lucie Public Schools
9461 Brandywine Ln
Port St. Lucie, FL 34986

ISSUE DATE: 10/31/2023
COMM. NO.: 2022108

DRAWN BY: SM,AC CHECKED BY: KT

BLDG 1 AREA 1A - DIMENSION PLAN - 2ND FLR

A122.1A

A1
A.122A.1_BLDG 1A - DIMENSION PLAN - SECOND FLOOR - AREA A
1/8" = 1'-0"

PHASE III - CONSTRUCTION DOCUMENTS

12/31/2024 9:01:58 AM
Autodesk Docs://2022108 Westwood Academy/SLPS_FPWA_HS_2023-A.rvt

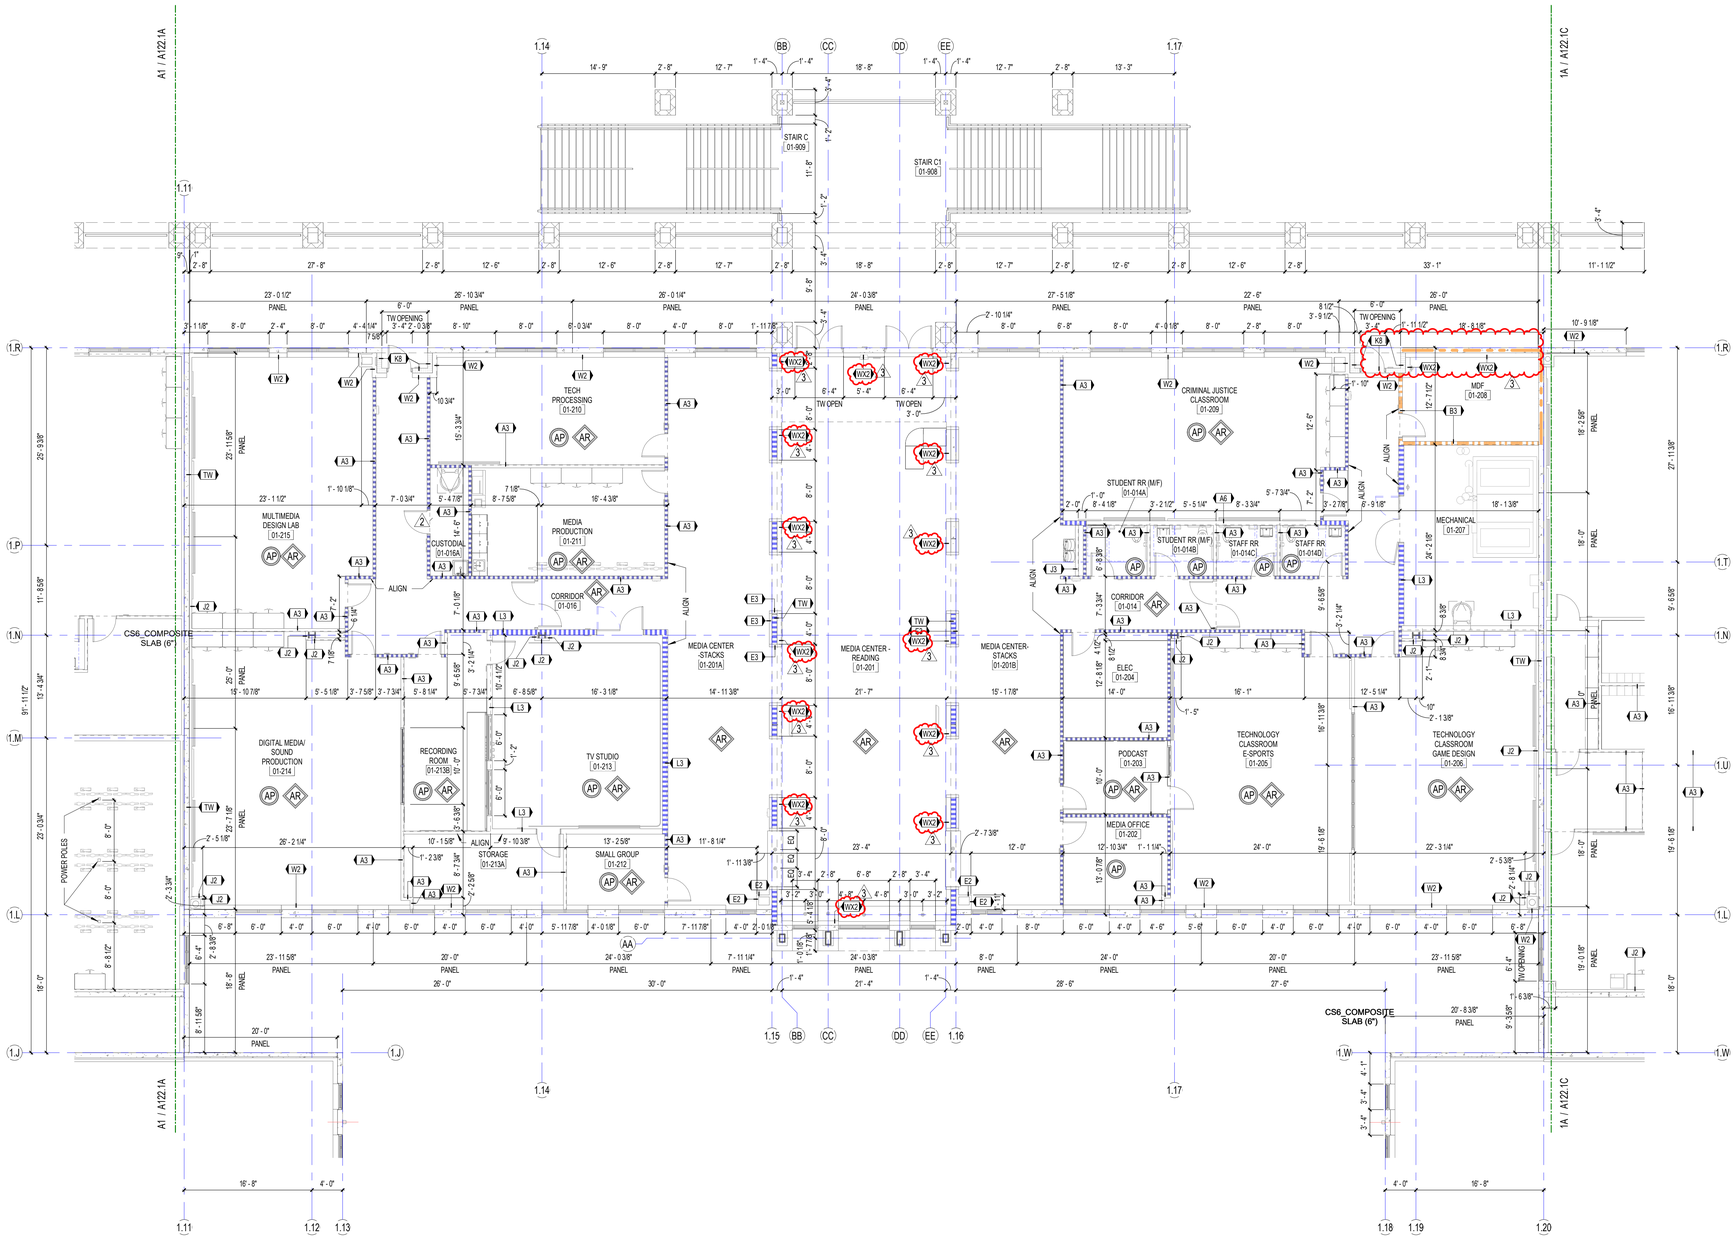

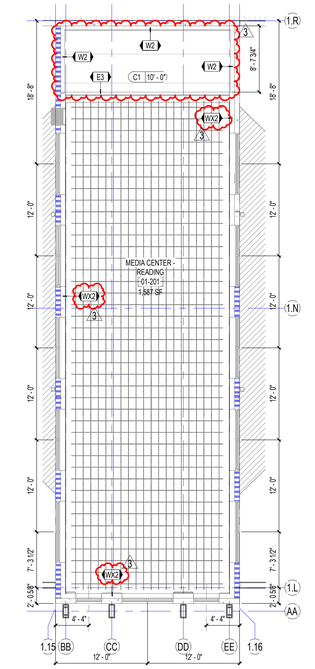

F16	BLDG 1 - DIMENSION PLAN - CLERESTORY
1/8" = 1'-0"	

A1	A.122B.1_BLDG 1B - DIMENSION PLAN - SECOND FLOOR - AREA B
1/8" = 1'-0"	

B1

SCHENKELSHULTZ
ARCHITECTURE

voice 407-872-3322
fax 407-872-3303
schenkelshultz.com
SS Lic. No. -AA-C000937

CONFIDENTIAL COPYRIGHT 2019 SCHENKEL & SHULTZ INC.
SEE WWW.SCHENKELSHULTZ.COM/COPYRIGHT. FOR POLICY AND INFORMATION

REVISIONS

MARK	DESCRIPTION	DATE
1	ASI-7	06/14/2024
2	RFI 55	10/14/2024
3	ASI-14	12/26/2024

CORE Remnant
Current ASI: 14 Received on: 02/02/2025

CONFIDENTIAL COPYRIGHT 2020 SCHENKEL & SHULTZ INC.
SEE WWW.SCHENKELSHULTZ.COM/COPYRIGHT. FOR POLICY AND INFORMATION

PURSUANT TO SECTION 102 OF THE COPYRIGHT ACT, 17 U.S.C., ALL CONCEPTS, IDEAS, DESIGNS, ARRANGEMENTS, DRAWINGS, AND PLANS INDICATED OR REPRESENTED BY THIS DOCUMENT ARE COPYRIGHTED BY SCHENKEL & SHULTZ INC. AS SUCH ALL CONCEPTS, IDEAS, DESIGNS, ARRANGEMENTS, DRAWINGS, AND PLANS INDICATED OR REPRESENTED IN THIS DOCUMENT ARE THE EXCLUSIVE PROPERTY OF SCHENKEL SHULTZ INC. AND CANNOT BE USED FOR ANY PURPOSE WHATSOEVER WITHOUT THE WRITTEN PERMISSION OF SCHENKEL & SHULTZ INC. PURSUANT TO SECTION 102 OF THE COPYRIGHT ACT, 17 U.S.C., PROTECTION FOR AN ARCHITECTURAL WORK CREATED AS A WORK MADE FOR HIRE ON OR AFTER DECEMBER 1, 1990, LASTS FOR 95 YEARS FROM THE DATE OF PUBLICATION OF THE WORK OR FOR 120 YEARS FROM THE DATE OF CREATION OF THE UNPUBLISHED PLANS, WHICHEVER TERM IS LESS.

WARNING: REPRODUCTION HEREOF IS A CRIMINAL OFFENSE UNDER SECTION 102 OF THE COPYRIGHT ACT, 17 U.S.C., 18 U.S.C. SEC. 506. UNAUTHORIZED DISCLOSURE MAY CONSTITUTE TRADE SECRET MISAPPROPRIATION IN VIOLATION OF C.24-23-1 ET. SEQ. AND OTHER LAWS. THE CONCEPTS, IDEAS, DESIGNS, ARRANGEMENTS, DRAWINGS, AND PLANS DISCLOSED ARE COPYRIGHTED AND HEREIN MAY BE PATENTED OR BE THE SUBJECT OF PENDING PATENT APPLICATION. ANYONE VIOLATING THE INTENT OF THIS COPYRIGHT PROTECTION WILL BE PROSECUTED TO THE FULL EXTENT OF THE FEDERAL STATE AND LOCAL LAWS.

WRITTEN DIMENSIONS ON THESE DOCUMENTS SHALL HAVE PRECEDENCE OVER SCALE DIMENSIONS. CONTRACTORS SHALL VERIFY AND BE RESPONSIBLE FOR ALL DIMENSIONS AND CONDITIONS ON THE JOB AND THIS OFFICE MUST BE NOTIFIED OF ANY VARIATION FROM THE DIMENSIONS AND CONDITIONS SHOWN BY THESE DRAWINGS. SHOP DRAWINGS AND OR DETAILS MUST BE SUBMITTED TO THIS OFFICE FOR REVIEW BEFORE PROCEEDING WITH FABRICATION.

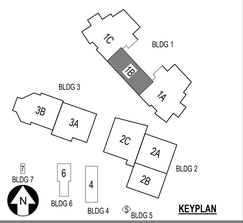

FORT PIERCE WESTWOOD ACADEMY

1801 Panther Ln , Fort Pierce, FL 34947

St. Lucie PUBLIC SCHOOLS

St. Lucie Public Schools
9461 Brandywine Ln
Port St. Lucie, FL 34986

ISSUE DATE: 10/31/2023
COMM. NO.: 2022108

DRAWN BY: SM,AC CHECKED BY: KT

BLDG 1 AREA 1B - DIMENSION PLAN - 2ND FLR AND CLERESTORY

A122.1B

PHASE III - CONSTRUCTION DOCUMENTS

12/31/2024 9:38:17 AM
Autodesk Docs://2022108 Westwood Academy/SLPS_FPWA_HS_2023-A.rvt

SCHENKELSHULTZ
ARCHITECTURE

voice 407-872-3322
fax 407-872-3303
schenkelshultz.com
SS Lic. No. -AA-C000937

CONFIDENTIAL COPYRIGHT 2019 SCHENKEL & SHULTZ INC.
SEE WWW.SCHENKELSHULTZ.COM/COPYRIGHT FOR POLICY AND INFORMATION

REVISIONS

MARK	DESCRIPTION	DATE
1	RFI 93	12/14/2024
2	ASI 14	10/29/2024

CORE Remnant
Current ASI: 14 Received on: 02/02/2025

CONFIDENTIAL COPYRIGHT 2020 SCHENKEL & SHULTZ INC.
SEE WWW.SCHENKELSHULTZ.COM/COPYRIGHT FOR POLICY AND INFORMATION

PURSUANT TO SECTION 102 OF THE COPYRIGHT ACT, 17 U.S.C., ALL CONCEPTS, IDEAS, DESIGNS, ARRANGEMENTS, DRAWINGS, AND PLANS INDICATED OR REPRESENTED BY THIS DOCUMENT ARE COPYRIGHTED BY SCHENKEL & SHULTZ INC. AS SUCH ALL CONCEPTS, IDEAS, DESIGNS, ARRANGEMENTS, DRAWINGS, AND PLANS INDICATED OR REPRESENTED BY THIS DOCUMENT ARE OWNED BY AND THE PROPERTY OF SCHENKEL SHULTZ INC. AND WERE CREATED, EVOLVED AND DEVELOPED FOR USE IN CONNECTION WITH THE SPECIFIED PROJECT. NONE OF THE CONCEPTS, IDEAS, DESIGNS, ARRANGEMENTS, OR PLANS SHALL BE USED BY OR DISCLOSED TO ANY PERSON, ARCHITECTURAL OR ENGINEERING FIRM, CONSTRUCTION FIRM, SUBCONTRACTING FIRM, SUPPLIER, OR CORPORATION FOR ANY PURPOSE WHATSOEVER WITHOUT THE WRITTEN PERMISSION OF SCHENKEL & SHULTZ INC. PURSUANT TO SECTION 102 OF THE COPYRIGHT ACT, 17 U.S.C., PROTECTION FOR AN ARCHITECTURAL WORK CREATED AS A WORK MADE FOR HIRE ON OR AFTER DECEMBER 1, 1990, LASTS FOR 95 YEARS FROM THE DATE OF PUBLICATION OF THE WORK OR FOR 120 YEARS FROM THE DATE OF CREATION OF THE UNPUBLISHED PLANS, WHICHEVER TERM IS LESS.

WARNING: REPRODUCTION HEREOF IS A CRIMINAL OFFENSE UNDER SECTION 102 OF THE COPYRIGHT ACT, 17 U.S.C., 18 U.S.C. SEC. 506. UNAUTHORIZED DISCLOSURE MAY CONSTITUTE TRADE SECRET MISAPPROPRIATION IN VIOLATION OF I.C.24-2-3-1 ET. SEQ. AND OTHER LAWS. THE CONCEPTS, IDEAS, DESIGNS, ARRANGEMENTS, DRAWINGS, AND PLANS DISCLOSED ARE COPYRIGHTED AND HEREIN MAY BE PATENTED OR BE THE SUBJECT OF PENDING PATENT APPLICATION. ANYONE VIOLATING THE INTENT OF THIS COPYRIGHT PROTECTION WILL BE PROSECUTED TO THE FULL EXTENT OF THE FEDERAL STATE AND LOCAL LAWS.

WRITTEN DIMENSIONS ON THESE DOCUMENTS SHALL HAVE PRECEDENCE OVER SCALE DIMENSIONS. CONTRACTORS SHALL VERIFY AND BE RESPONSIBLE FOR ALL DIMENSIONS AND CONDITIONS ON THE JOB AND THIS OFFICE MUST BE NOTIFIED OF ANY VARIATION FROM THE DIMENSIONS AND CONDITIONS SHOWN BY THESE DRAWINGS. SHOP DRAWINGS AND DETAILS MUST BE SUBMITTED TO THIS OFFICE FOR REVIEW BEFORE PROCEEDING WITH FABRICATION.

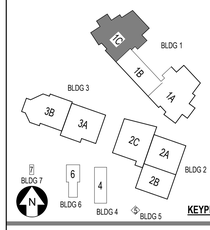

FORT PIERCE WESTWOOD ACADEMY

1801 Panther Ln , Fort Pierce, FL 34947

St. Lucie PUBLIC SCHOOLS

St. Lucie Public Schools
9461 Brandywine Ln
Port St. Lucie, FL 34986

ISSUE DATE: 10/31/2023
COMM. NO.: 2022108

DRAWN BY: SM,AC CHECKED BY: KT

BLDG 1 AREA 1C - DIMENSION PLAN - 2ND FLR

A122.1C

1A

A.122C.1_BLDG 1C - DIMENSION PLAN - SECOND FLOOR - AREA C

1/8" = 1'-0"

PHASE III - CONSTRUCTION DOCUMENTS

12/31/2024 9:41:22 AM
Autodesk Docs://2022108 Westwood Academy/SLPS_FPWA_HS_2023-A.rvt

CEILING TYPES

A1 | VARIES — TYPE A1 - 2' x 2' ACT SQUARE EDGE - FINE FISSURED

A2 | VARIES — TYPE A2 - 2' x 2' ACT SQUARE EDGE - FINE FISSURED - HIGH NRC
ALL CLASSROOM SPACES (U.N.O.) AND WHERE INDICATED ON PLANS. NOTE: AT MEDIA PRODUCTION STUDIO, USE FLAT BLACK TILE & GRID.

A3 | VARIES — TYPE A3 - 2' x 2' ACT SQUARE EDGE - VINYL FACED NON-PERFORATED
KITCHEN, FOOD PREP AND SERVING, ALL LAUNDRY AND CUSTODIAL ROOMS, INDUSTRIAL ART LABS, AND WHERE INDICATED ON PLANS

A4 | VARIES — TYPE A4 - 2' x 2' ACT SQUARE EDGE - PAINTED NUBBY .95 NRC
BAND, ORCHESTRA, VOCAL CLASSROOMS, PRACTICE AND ENSEMBLE ROOMS, CONTROL ROOMS, TV STUDIO AND WHERE INDICATED ON PLANS

A5 | VARIES — TYPE A5 - 2' x 2' ACT SQUARE EDGE - VINYL FACED PERFORATED
SCIENCE CLASSROOMS/LABS/PREP AND WHERE INDICATED ON PLANS

C1 | VARIES — TYPE C1 - GWB / MTL FRAMING
5/8" GWB ON 3-5/8" METAL STUDS @ 2'-0" O.C. - OR - ON METAL SUSPENSION SYSTEM AS REQUIRED. PAINT SEMI-GLOSS U.N.O. PROVIDE EPOXY PAINT AT CAN WASH, SHOWERS, TOILETS AND LOCKER ROOMS. SEALED TO RESIST THE PASSAGE OF SMOKE AT ALL CORRIDOR LOCATIONS

VENEER PLASTER OVER 5/8" GWB ON 3-5/8" METAL STUDS @ 2'-0" O.C. - OR - ON METAL SUSPENSION SYSTEM AS REQUIRED. PAINT SEMI-GLOSS U.N.O. PROVIDE EPOXY PAINT AT SHOWERS.

C1FR | VARIES — TYPE C1FR - GWB / MTL FRAMING 1 HR RATED
1 HOUR RATED CEILING SYSTEM IN ACCORDANCE WITH UL DESIGN k501

D1 | VARIES — TYPE D1 - EFS ON EXT GYP ON METAL STUD FRAMING
EXTERIOR FINISH SYSTEM ON 5/8" GLASS MAT WATER RESISTANT BOARD ON 3-5/8" METAL STUDS @ 2'-0" O.C. (PROVIDE COMPRESSION STRUTS ACCORDING TO THE FOLLOWING CRITERIA: ALL HORIZONTAL AND VERTICAL FRAMING FOR EXTERIOR EXPOSED CEILINGS IS TO RESIST A NET UPLIFT FORCE OF 37 P.S.F. SUBMIT SHOP DRAWINGS OF FRAMING FOR REVIEW PRIOR TO FABRICATION AND ERECTION)
PROVIDE CONTROL JOINTS @ 10'-0" O.C . EACH WAY, MAXIMUM. SEE PLANS FOR LOCATION OF VENTED CONTROL JOINT.

E1 | VARIES — TYPE E1 - SOUND REFLECTING & DIFFUSING SUSPENDED CONVEX-CURVED PANELS
BASIS OF DESIGN: OVATION REFLECTOR PANELS BY KINETICS NOISE CONTROL. SIZES SHOWN ARE APPROXIMATE - MANUFACTURER TO PROVIDE DESIGN LAYOUT. MANUFACTURER STANDARD GEL COAT FINISH. NO CUSTOM FINISHES OR LAMINATES.

F1 | OPEN — F1 - EXPOSED STRUCTURE
MECHANICAL, ELECTRICAL ROOMS AND WHERE INDICATED ON PLANS. BOILER AND FLAMMABLE STORAGE ROOMS: PROVIDE SPRAY-APPLIED FIREPROOFING IN ACCORDANCE WITH UL DESIGN S806

F2 | OPEN — F2 - EXPOSED STRUCTURE WITH DRYWALL PAINT
EXPOSED TO UNDERSIDE OF STEEL DECK AND/OR STRUCTURE, PAINTED PTL-1 U.N.O.
GYMNASIUM: PAINT ROOF DECK, STEEL JOISTS AND BRIDGING & DUCTWORK (COLOR PTL-6)
COORDINATE PAINTING OF ALL CONDUIT AND PIPING IN CEILING WITH ARCHITECT PRIOR TO PAINTING.
UNDERSIDE OF ELEVATED WALKWAYS: FINISH WITH CONCRETE SMOOTHING & PATCHING COMPOUND AND PAINT (COLOR TO BE COORDINATED W/ ARCHITECT)
PAINT DRAMA BLACK BOX, AUDITORIUM ROOF DECK, TRUSSES & JOISTS, BRIDGING, DUCTWORK & CONDUITS (COLOR PTL-6)

G1 | VARIES — G1 - BY MANUFACTURER

H1 | VARIES — H1 - ALUMINUM CANOPY SYSTEM
PRE-FINISHED, REFER TO CANOPY PLANS FOR HEIGHTS & DETAILS.

K1 | VARIES — SUSPENDED VERTICAL ACOUSTICAL BAFFEL PANEL SYSTEM - 9"x4'x1/2" DESIGN BASIS ZINTRA ACOUSTIC PANEL BY MDC WALL

1

REFLECTED CEILING LEGEND

SYMBOL	DESCRIPTION	SYMBOL	DESCRIPTION
	RECESSED 24"x48" LED LIGHT FIXTURE		CONTINUOUS CONTROL JOINT
	RECESSED 12"x48" LED LIGHT FIXTURE		VENTED CONTINUOUS CONTROL JOINT
OS	OCCUPANCY SENSOR		SUPPLY AIR DIFFUSER
	RECESSED LIGHT FIXTURE		SUPPLY AIR DIFFUSER
	PENDANT LED - 20'-0" LONG, INDIRECT WI AIRCRAFT CABLE HANGERS.		EXHAUST AIR GRILLE
	CANOPY WALKWAY LED		RETURN AIR GRILLE
	SURFACE MOUNTED TRACK LIGHT		SPRINKLER HEAD
S	SURFACE MOUNTED 12"x48" LED LIGHT FIXTURE		WALL WASHER RECESSED LIGHT FIXTURE
(S)	SPEAKER		WALL MOUNTED LED FIXTURE
	EXIT SIGN	(C)	SPRINKLER HEAD
	ACOUSTICAL CEILING PANEL	(P)	CEILING MOUNTED PROJECTOR

REFLECTED CEILING NOTES

1. CLG. HEIGHTS ARE FROM FINISH FLR. OF RELATED ROOMS, U.N.O.
2. FOR ADDITIONAL INFORMATION SEE ELECTRICAL AND MECHANICAL DRAWINGS.
3. SEE MECHANICAL FOR ACCESS PANELS AS REQUIRED.
   (LOCATIONS TO BE APPROVED BY ARCHITECT)
4. ALL CEILINGS ARE 9'-0" ABOVE FINISH FLOOR UNLESS NOTED OTHERWISE (TYP.).

A1 | 9'-0"
- DESIGNATES HEIGHT OF CEILING A.F.F.
- DESIGNATES MATERIAL OF CEILING

5. ALL SUSPENDED CEILING SYSTEMS TO RECEIVE STANDARD "L" SHAPED EDGE TRIM U.N.O.
6. SEE MECHANICAL & ELECTRICAL PLAN FOR ADDITIONAL CEILING PLAN INFO.
7. CENTER LIGHT FIXTURES IN ROOM/ SPACE U.N.O.
8. PROVIDE GYP. BD. BULKHEAD AT ANY CLG. HT. TRANSITION.
9. PAINT ALL EXTERIOR EXPOSED SPRINKLER PIPE

CEILING TYPE LEGEND

SCHENKELSHULTZ
ARCHITECTURE

voice 407-872-3322
fax 407-872-3303
schenkelshultz.com
SS Lic. No. -AA-C000937

CONFIDENTIAL COPYRIGHT 2019 SCHENKEL & SHULTZ INC.
SEE WWW.SCHENKELSHULTZ.COM/COPYRIGHT FOR POLICY AND INFORMATION

REVISIONS

MARK	DESCRIPTION	DATE
1	ADDENDUM NO. 3	12/14/2023

CONFIDENTIAL COPYRIGHT 2020 SCHENKEL & SHULTZ INC.
SEE WWW.SCHENKELSHULTZ.COM/COPYRIGHT FOR POLICY AND INFORMATION

PURSUANT TO SECTION 102 OF THE COPYRIGHT ACT, 17 U.S.C., ALL CONCEPTS, IDEAS, DESIGNS, ARRANGEMENTS, DRAWINGS, AND PLANS INDICATED OR REPRESENTED BY THIS DOCUMENT ARE COPYRIGHTED BY SCHENKEL & SHULTZ INC. AS SUCH ALL CONCEPTS, IDEAS, DESIGNS, ARRANGEMENTS, DRAWINGS, AND PLANS INDICATED OR REPRESENTED BY THIS DOCUMENT ARE OWNED BY AND ARE THE EXCLUSIVE PROPERTY OF SCHENKEL SHULTZ INC. AND SHALL NOT BE USED IN ANY WAY FOR ANY PURPOSE WHATSOEVER WITHOUT THE EXPRESS WRITTEN PERMISSION OF SCHENKEL & SHULTZ INC. NONE OF THE CONCEPTS, IDEAS, DESIGNS, ARRANGEMENTS, OR PLANS SHALL BE USED BY OR DISCLOSED TO ANY PERSON, ARCHITECTURAL OR ENGINEERING FIRM, CONSTRUCTION FIRM, SUBCONTRACTING FIRM, SUPPLIER, OR CORPORATION FOR ANY PURPOSE WHATSOEVER WITHOUT THE WRITTEN PERMISSION OF SCHENKEL & SHULTZ INC. PURSUANT TO SECTION 102 OF THE COPYRIGHT ACT, 17 U.S.C., PROTECTION FOR AN ARCHITECTURAL WORK CREATED AS A WORK MADE FOR HIRE ON OR AFTER DECEMBER 1, 1990, LASTS FOR 95 YEARS FROM THE DATE OF PUBLICATION OF THE WORK OR FOR 120 YEARS FROM THE DATE OF CREATION OF THE UNPUBLISHED PLANS, WHICHEVER TERM IS LESS.

WARNING: REPRODUCTION HEREOF IS A CRIMINAL OFFENSE UNDER SECTION 102 OF THE COPYRIGHT ACT, 17 U.S.C., 18 U.S.C. SEC. 506. UNAUTHORIZED DISCLOSURE MAY CONSTITUTE TRADE SECRET MISAPPROPRIATION IN VIOLATION OF C.24-3.21-1ET. SEQ. AND OTHER LAWS. THE CONCEPTS, IDEAS, DESIGNS, ARRANGEMENTS, DRAWINGS, AND PLANS DISCLOSED ARE COPYRIGHTED AND HEREIN MAY BE PATENTED OR BE THE SUBJECT OF PENDING PATENT APPLICATION. ANYONE VIOLATING THE INTENT OF THIS COPYRIGHT PROTECTION WILL BE PROSECUTED TO THE FULL EXTENT OF THE FEDERAL STATE AND LOCAL LAWS.

WRITTEN DIMENSIONS ON THESE DOCUMENTS SHALL HAVE PRECEDENCE OVER SCALE DIMENSIONS. CONTRACTORS SHALL VERIFY AND BE RESPONSIBLE FOR ALL DIMENSIONS AND CONDITIONS ON THE JOB AND THIS OFFICE MUST BE NOTIFIED OF ANY VARIATION FROM THE DIMENSIONS AND CONDITIONS SHOWN BY THESE DRAWINGS. SHOP DRAWINGS AND OR DETAILS MUST BE SUBMITTED TO THIS OFFICE FOR REVIEW BEFORE PROCEEDING WITH FABRICATION.

FORT PIERCE WESTWOOD ACADEMY

1801 Panther Ln , Fort Pierce, FL 34947

St. Lucie PUBLIC SCHOOLS

St. Lucie Public Schools
9461 Brandywine Ln
Port St. Lucie, FL 34986

ISSUE DATE: 10/31/2023
COMM. NO.: 2022108

DRAWN BY: SM,AC CHECKED BY: KT

CEILING LEGEND, NOTES & PLANS

A140

PHASE III - CONSTRUCTION DOCUMENTS

12/10/2023 10:49:55 PM
Autodesk Docs://2022108 Westwood Academy/SLPS_FPWA_HS_2023-A.rvt

ALUM. CANOPY, TYP.

PAINTED CONC. DECK
AT ELEVATED WALKWAY STRUCTURE
SEE - STRUCTURAL DRAWINGS.

A1 / A141.1B

A1 / A141.1B

B1

A1 BUILDING 1 AREA 1A - REFLECTED CEILING PLAN - FIRST FLOOR

1/8" = 1'-0"

1/2/2025 4:06:08 PM
Autodesk Docs://2022108 Westwood Academy/SLPS_FPWA_HS_2023-A.rvt

SCHENKELSHULTZ
ARCHITECTURE

voice 407-872-3322
fax 407-872-3303
schenkelshultz.com
SS Lic. No. -AA-C000937

CONFIDENTIAL COPYRIGHT 2019 SCHENKEL & SHULTZ INC.
SEE WWW.SCHENKELSHULTZ.COM/COPYRIGHT FOR POLICY AND INFORMATION

REVISIONS

MARK	DESCRIPTION	DATE
1	ASI-18	01/15/2025

CORE Remnant

Current ASI: 18 Received on: 02/02/2025

CONFIDENTIAL COPYRIGHT 2020 SCHENKEL & SHULTZ INC.
SEE WWW.SCHENKELSHULTZ.COM/COPYRIGHT FOR POLICY AND INFORMATION

PURSUANT TO SECTION 102 OF THE COPYRIGHT ACT, 17 U.S.C., ALL CONCEPTS, IDEAS, DESIGNS, ARRANGEMENTS, DRAWINGS, AND PLANS INDICATED OR REPRESENTED BY THIS DOCUMENT ARE COPYRIGHTED BY SCHENKEL & SHULTZ INC. AS SUCH ALL CONCEPTS, IDEAS, DESIGNS, ARRANGEMENTS, DRAWINGS, AND PLANS INDICATED OR REPRESENTED IN THIS DOCUMENT ARE THE EXCLUSIVE PROPERTY OF SCHENKEL SHULTZ INC. AND LIMITED SOLELY AND EXCLUSIVELY FOR USE ON THIS SITE. NONE OF THE IDEAS, DESIGNS, ARRANGEMENTS, OR PLANS SHALL BE USED BY OR DISCLOSED TO ANY PERSON, ARCHITECTURAL OR ENGINEERING FIRM, CONSTRUCTION FIRM, SUBCONTRACTING FIRM, SUPPLIER, OR CORPORATION FOR ANY PURPOSE WHATSOEVER WITHOUT THE WRITTEN PERMISSION OF SCHENKEL & SHULTZ INC. PURSUANT TO SECTION 102 OF THE COPYRIGHT ACT, 17 U.S.C., PROTECTION FOR AN ARCHITECTURAL WORK CREATED AS A WORK MADE FOR HIRE ON OR AFTER DECEMBER 1, 1990, LASTS FOR 95 YEARS FROM THE DATE OF PUBLICATION OF THE WORK OR FOR 120 YEARS FROM THE DATE OF CREATION OF THE UNPUBLISHED PLANS, WHICHEVER TERM IS LESS.

WARNING: REPRODUCTION HEREOF IS A CRIMINAL OFFENSE UNDER SECTION 102 OF THE COPYRIGHT ACT, 17 U.S.C., 18 U.S.C. SEC. 506. UNAUTHORIZED DISCLOSURE MAY CONSTITUTE TRADE SECRET MISAPPROPRIATION IN VIOLATION OF 1-C-24-3-21-1ST. SEQ. AND OTHER LAWS. THE CONCEPTS, IDEAS, DESIGNS, ARRANGEMENTS, DRAWINGS, AND PLANS DISCLOSED ARE COPYRIGHTED AND HEREIN MAY BE PATENTED OR BE THE SUBJECT OF PENDING PATENT APPLICATION. ANYONE VIOLATING THE INTENT OF THIS COPYRIGHT PROTECTION WILL BE PROSECUTED TO THE FULL EXTENT OF THE FEDERAL STATE AND LOCAL LAWS.

WRITTEN DIMENSIONS ON THESE DOCUMENTS SHALL HAVE PRECEDENCE OVER SCALE DIMENSIONS. CONTRACTORS SHALL VERIFY AND BE RESPONSIBLE FOR ALL DIMENSIONS AND CONDITIONS ON THE JOB AND THIS OFFICE MUST BE NOTIFIED OF ANY VARIATION FROM THE DIMENSIONS AND CONDITIONS SHOWN BY THESE DRAWINGS. SHOP DRAWINGS AND OR DETAILS MUST BE SUBMITTED TO THIS OFFICE FOR REVIEW BEFORE PROCEEDING WITH FABRICATION.

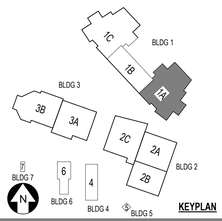

FORT PIERCE WESTWOOD ACADEMY

1801 Panther Ln , Fort Pierce, FL 34947

St. Lucie PUBLIC SCHOOLS

St. Lucie Public Schools
9461 Brandywine Ln
Port St. Lucie, FL 34986

ISSUE DATE: 10/31/2023
COMM. NO.: 2022108

DRAWN BY: SM,AC CHECKED BY: KT

BLDG 1 AREA 1A - RCP - 1ST FLR

A141.1A

PHASE III - CONSTRUCTION DOCUMENTS

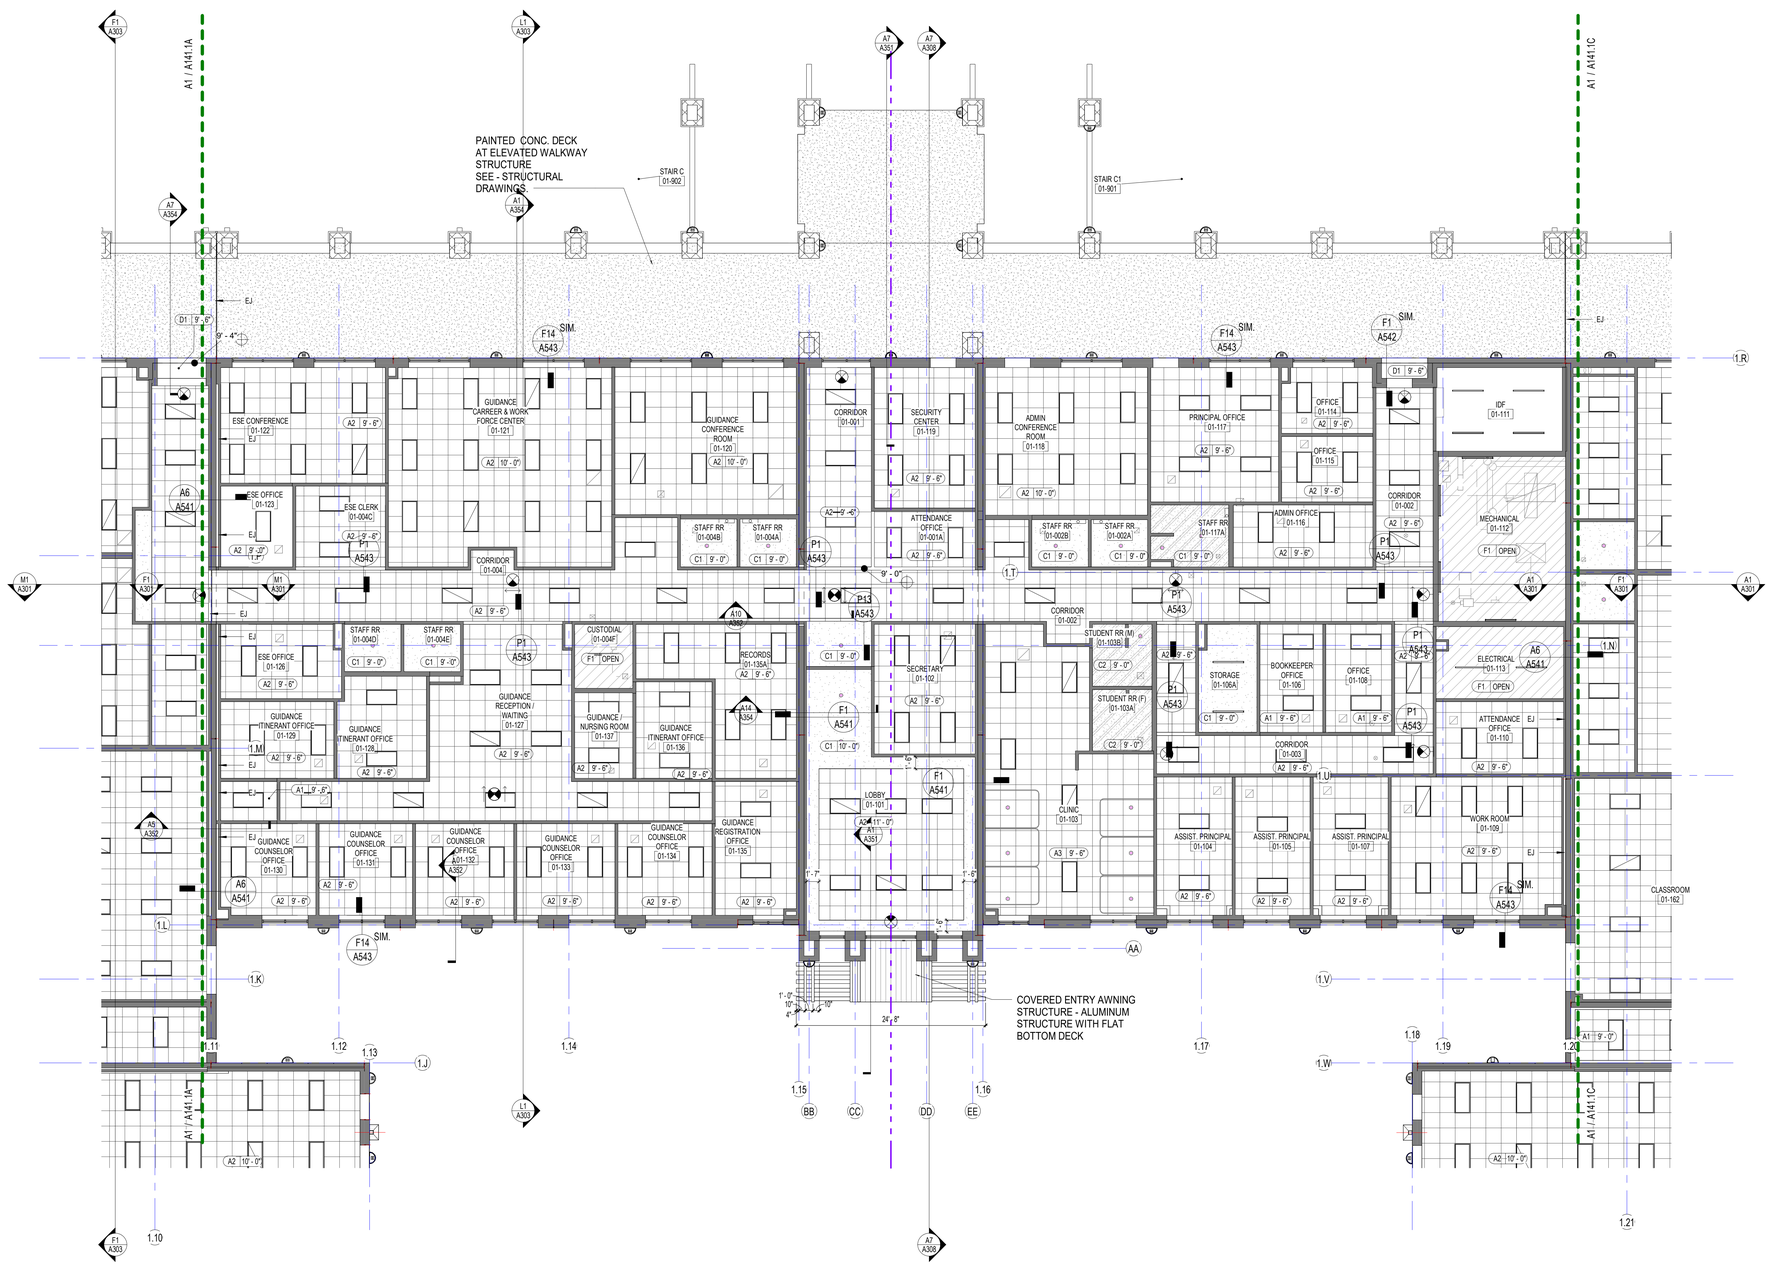

B1

A1 | BUILDING 1 AREA 1B - REFLECTED CEILING PLAN - FIRST FLOOR

1/8" = 1'-0"

11/1/2023 1:13:53 PM
Autodesk Docs://2022108 Westwood Academy/SLPS_FPWA_HS_2023-A.rvt

SCHENKELSHULTZ
ARCHITECTURE

voice 407-872-3322
fax 407-872-3303
schenkelshultz.com
SS Lic. No. -AA-C000937

CONFIDENTIAL COPYRIGHT 2019 SCHENKEL & SHULTZ INC.
SEE WWW.SCHENKELSHULTZ.COM/COPYRIGHT FOR POLICY AND INFORMATION

REVISIONS

MARK	DESCRIPTION	DATE

CONFIDENTIAL COPYRIGHT 2020 SCHENKEL & SHULTZ INC.
SEE WWW.SCHENKELSHULTZ.COM/COPYRIGHT FOR POLICY AND INFORMATION

PURSUANT TO SECTION 102 OF THE COPYRIGHT ACT, 17 U.S.C. ALL CONCEPTS, IDEAS, DESIGNS, ARRANGEMENTS, DRAWINGS, AND PLANS INDICATED OR REPRESENTED BY THIS DOCUMENT ARE COPYRIGHTED BY SCHENKEL & SHULTZ P.A. ALL CONCEPTS, IDEAS, DESIGNS, ARRANGEMENTS, DRAWINGS, AND PLANS INDICATED OR REPRESENTED BY THIS DOCUMENT ARE OWNED BY AND THE PROPERTY OF SCHENKEL&SHULTZ AND WERE CREATED, EVOLVED AND DEVELOPED FOR ITS OWN USE. NONE OF THE IDEAS, DESIGNS, ARRANGEMENTS, OR PLANS SHALL BE USED BY OR DISCLOSED TO ANY PERSON, ARCHITECTURAL OR ENGINEERING FIRM, CONSTRUCTION FIRM, SUBCONTRACTING FIRM, SUPPLIER, OR CORPORATION FOR ANY PURPOSE WHATSOEVER WITHOUT THE WRITTEN PERMISSION OF SCHENKEL & SHULTZ INC. PURSUANT TO SECTION 102 OF THE COPYRIGHT ACT, 17 U.S.C. PROTECTION FOR AN ARCHITECTURAL WORK CREATED AS A WORK MADE FOR HIRE ON OR AFTER DECEMBER 1, 1990, LASTS FOR 95 YEARS FROM THE DATE OF PUBLICATION OF THE WORK OR FOR 120 YEARS FROM THE DATE OF CREATION OF THE UNPUBLISHED PLANS, WHICHEVER TERM IS LESS.

WARNING: REPRODUCTION HEREOF IS A CRIMINAL OFFENSE UNDER SECTION 102 OF THE COPYRIGHT ACT, 17 U.S.C., 18 U.S.C. SEC. 506. UNAUTHORIZED DISCLOSURE MAY CONSTITUTE TRADE SECRET MISAPPROPRIATION IN VIOLATION OF 12-A-2-31-1ET SEQ. AND OTHER LAWS. THE CONCEPTS, IDEAS, DESIGNS, ARRANGEMENTS, DRAWINGS, AND PLANS DISCLOSED ARE COPYRIGHTED AND HEREIN MAY BE PATENTED OR BE THE SUBJECT OF PENDING PATENT APPLICATION. ANYONE VIOLATING THE INTENT OF THIS COPYRIGHT PROTECTION WILL BE PROSECUTED TO THE FULL EXTENT OF THE FEDERAL STATE AND LOCAL LAWS.

WRITTEN DIMENSIONS ON THESE DOCUMENTS SHALL HAVE PRECEDENCE OVER SCALE DIMENSIONS. CONTRACTORS SHALL VERIFY AND BE RESPONSIBLE FOR ALL DIMENSIONS AND CONDITIONS ON THE JOB AND THIS OFFICE MUST BE NOTIFIED OF ANY VARIATION FROM THE DIMENSIONS AND CONDITIONS SHOWN BY THESE DRAWINGS. SHOP DRAWINGS AND OR DETAILS MUST BE SUBMITTED TO THIS OFFICE FOR REVIEW BEFORE PROCEEDING WITH FABRICATION.

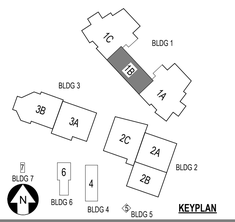

FORT PIERCE WESTWOOD ACADEMY

1801 Panther Ln , Fort Pierce, FL 34947

St. Lucie PUBLIC SCHOOLS

St. Lucie Public Schools
9461 Brandywine Ln
Port St. Lucie, FL 34986

ISSUE DATE: 10/31/2023
COMM. NO.: 2022108

DRAWN BY: SM,AC CHECKED BY: KT

BLDG 1 AREA 1B - RCP - 1ST FLR

A141.1B

PHASE III - CONSTRUCTION DOCUMENTS

SCHENKELSHULTZ
ARCHITECTURE

voice 407-872-3322
fax 407-872-3303
schenkelshultz.com
SS Lic. No. -AA-C000937

CONFIDENTIAL COPYRIGHT 2019 SCHENKEL & SHULTZ INC.
SEE **WWW.SCHENKELSHULTZ.COM/COPYRIGHT** FOR POLICY AND INFORMATION

REVISIONS

MARK	DESCRIPTION	DATE

CONFIDENTIAL COPYRIGHT 2020 SCHENKEL & SHULTZ INC.
SEE **WWW.SCHENKELSHULTZ.COM/COPYRIGHT** FOR POLICY AND INFORMATION

PURSUANT TO SECTION 102 OF THE COPYRIGHT ACT, 17 U.S.C. ALL CONCEPTS, IDEAS, DESIGNS, ARRANGEMENTS, DRAWINGS, AND PLANS INDICATED OR REPRESENTED BY THIS DOCUMENT ARE COPYRIGHTED (ARCHITECTURAL WORKS). ALL CONCEPTS, IDEAS, DESIGNS, ARRANGEMENTS, DRAWINGS, AND PLANS INDICATED OR REPRESENTED BY THIS DOCUMENT ARE OWNED BY AND THE PROPERTY OF SCHENKEL|SHULTZ AND WERE CREATED, EVOLVED AND DEVELOPED FOR ITS OWN USE. NONE OF THE IDEAS, DESIGNS, ARRANGEMENTS, OR PLANS SHALL BE USED BY OR DISCLOSED TO ANY PERSON, ARCHITECTURAL OR ENGINEERING FIRM, CONSTRUCTION FIRM, SUBCONTRACTING FIRM, SUPPLIER, OR CORPORATION FOR ANY PURPOSE WHATSOEVER WITHOUT THE WRITTEN PERMISSION OF SCHENKEL & SHULTZ INC. PURSUANT TO SECTION 102 OF THE COPYRIGHT ACT, 17 U.S.C. PROTECTION FOR AN ARCHITECTURAL WORK CREATED AS A WORK MADE FOR HIRE ON OR AFTER DECEMBER 1, 1990, LASTS FOR 95 YEARS FROM THE DATE OF PUBLICATION OF THE WORK OR FOR 120 YEARS FROM THE DATE OF CREATION OF THE UNPUBLISHED PLANE, WHICHEVER TERM IS LESS.

WARNING: REPRODUCTION HEREOF IS A CRIMINAL OFFENSE UNDER SECTION 102 OF THE COPYRIGHT ACT, 17 U.S.C., 18 U.S.C. SEC. 506. UNAUTHORIZED DISCLOSURE MAY CONSTITUTE TRADE SECRET MISAPPROPRIATION IN VIOLATION OF I.C.34-3-31-1ET SEQ. AND OTHER LAWS. THE CONCEPTS, IDEAS, DESIGNS, ARRANGEMENTS, DRAWINGS, AND PLANS DISCLOSED ARE COPYRIGHTED AND HEREIN MAY BE PATENTED OR BE THE SUBJECT OF PENDING PATENT APPLICATION. ANYONE VIOLATING THE INTENT OF THIS COPYRIGHT PROTECTION WILL BE PROSECUTED TO THE FULL EXTENT OF THE FEDERAL STATE AND LOCAL LAWS.

WRITTEN DIMENSIONS ON THESE DOCUMENTS SHALL HAVE PRECEDENCE OVER SCALE DIMENSIONS. CONTRACTORS SHALL VERIFY AND BE RESPONSIBLE FOR ALL DIMENSIONS AND CONDITIONS ON THE JOB AND THIS OFFICE MUST BE NOTIFIED OF ANY VARIATION FROM THE DIMENSIONS AND CONDITIONS SHOWN BY THESE DRAWINGS. SHOP DRAWINGS AND OR DETAILS MUST BE SUBMITTED TO THIS OFFICE FOR REVIEW BEFORE PROCEEDING WITH FABRICATION.

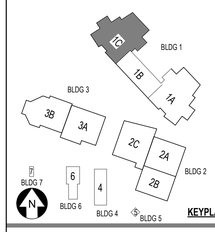

FORT PIERCE WESTWOOD ACADEMY

1801 Panther Ln , Fort Pierce, FL 34947

St. Lucie PUBLIC SCHOOLS

St. Lucie Public Schools
9461 Brandywine Ln
Port St. Lucie, FL 34986

ISSUE DATE: 10/31/2023
COMM. NO.: 2022108

DRAWN BY: SM,AC CHECKED BY: KT

BLDG 1 AREA 1C - RCP - 1ST FLR

A141.1C

A1
1/8" = 1'-0"

BUILDING 1 AREA 1C - REFLECTED CEILING PLAN - FIRST FLOOR

PHASE III - CONSTRUCTION DOCUMENTS

11/1/2023 1:13:59 PM
Autodesk Docs://2022108 Westwood Academy/3LPS_FPWA_HS_2023-A.rvt

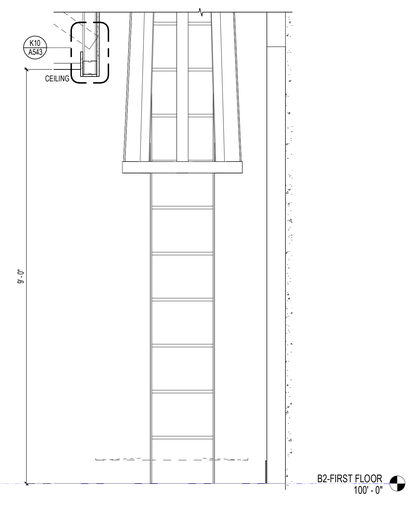

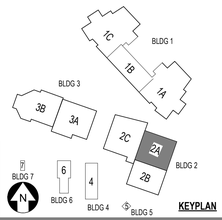

A1 BUILDING 2 AREA 2A - REFLECTED CEILING PLAN - FIRST FLOOR

1/8" = 1'-0"

A15 ROOF LADDER SOFFIT AT GYM CONCESSION

3/4" = 1'-0"

SCHENKELSHULTZ
ARCHITECTURE

voice 407-872-3322
fax 407-872-3303
schenkelshultz.com
SS Lic. No. -AA-C000937

CONFIDENTIAL COPYRIGHT 2019 SCHENKEL & SHULTZ INC.
SEE WWW.SCHENKELSHULTZ.COM/COPYRIGHT FOR POLICY AND INFORMATION

REVISIONS

MARK	DESCRIPTION	DATE

CONFIDENTIAL COPYRIGHT 2020 SCHENKEL & SHULTZ INC.
SEE WWW.SCHENKELSHULTZ.COM/COPYRIGHT FOR POLICY AND INFORMATION

PURSUANT TO SECTION 102 OF THE COPYRIGHT ACT, 17 U.S.C. ALL CONCEPTS, IDEAS, DESIGNS, ARRANGEMENTS, DRAWINGS, AND PLANS INDICATED OR REPRESENTED BY THIS DOCUMENT ARE COPYRIGHTED BY SCHENKEL & SHULTZ INC. ALL CONCEPTS, IDEAS, DESIGNS, ARRANGEMENTS, DRAWINGS, AND PLANS INDICATED OR REPRESENTED BY THIS DOCUMENT ARE OWNED BY AND THE PROPERTY OF SCHENKEL&SHULTZ AND WERE CREATED, EVOLVED AND DEVELOPED FOR ITS OWN USE. NONE OF THE IDEAS, DESIGNS, ARRANGEMENTS, OR PLANS SHALL BE USED BY OR DISCLOSED TO ANY PERSON, ARCHITECTURAL OR ENGINEERING FIRM, CONSTRUCTION FIRM, SUBCONTRACTING FIRM, SUPPLIER, OR CORPORATION FOR ANY PURPOSE WHATSOEVER WITHOUT THE WRITTEN PERMISSION OF SCHENKEL & SHULTZ INC. PURSUANT TO SECTION 102 OF THE COPYRIGHT ACT, 17 U.S.C. PROTECTION FOR AN ARCHITECTURAL WORK CREATED AS A WORK MADE FOR HIRE ON OR AFTER DECEMBER 1, 1990, LASTS FOR 95 YEARS FROM THE DATE OF PUBLICATION OF THE WORK OR FOR 120 YEARS FROM THE DATE OF CREATION OF THE UNPUBLISHED PLANE, WHICHEVER TERM IS LESS.

WARNING: REPRODUCTION HEREOF IS A CRIMINAL OFFENSE UNDER SECTION 102 OF THE COPYRIGHT ACT, 17 U.S.C., 18 U.S.C. SEC. 506. UNAUTHORIZED DISCLOSURE MAY CONSTITUTE TRADE SECRET MISAPPROPRIATION IN VIOLATION OF I.C.A-2-31-1ET. SEQ. AND OTHER LAWS. THE CONCEPTS, IDEAS, DESIGNS, ARRANGEMENTS, DRAWINGS, AND PLANS DISCLOSED ARE COPYRIGHTED AND HEREIN MAY BE PATENTED OR BE THE SUBJECT OF PENDING PATENT APPLICATION. ANYONE VIOLATING THE INTENT OF THIS COPYRIGHT PROTECTION WILL BE PROSECUTED TO THE FULL EXTENT OF THE FEDERAL STATE AND LOCAL LAWS.

WRITTEN DIMENSIONS ON THESE DOCUMENTS SHALL HAVE PRECEDENCE OVER SCALE DIMENSIONS. CONTRACTORS SHALL VERIFY AND BE RESPONSIBLE FOR ALL DIMENSIONS AND CONDITIONS ON THE JOB AND THIS OFFICE MUST BE NOTIFIED OF ANY VARIATION FROM THE DIMENSIONS AND CONDITIONS SHOWN BY THESE DRAWINGS. SHOP DRAWINGS AND OR DETAILS MUST BE SUBMITTED TO THIS OFFICE FOR REVIEW BEFORE PROCEEDING WITH FABRICATION.

FORT PIERCE WESTWOOD ACADEMY

1801 Panther Ln , Fort Pierce, FL 34947

St. Lucie PUBLIC SCHOOLS

St. Lucie Public Schools
9461 Brandywine Ln
Port St. Lucie, FL 34986

ISSUE DATE: 10/31/2023
COMM. NO.: 2022108

DRAWN BY: SM,AC CHECKED BY: KT

BLDG 2 AREA 2A - RCP - 1ST FLR

A141.2A

PHASE III - CONSTRUCTION DOCUMENTS

11/1/2023 1:14:03 PM
Autodesk Docs://2022108 Westwood Academy/SLPS_FPWA_HS_2023-A.rvt

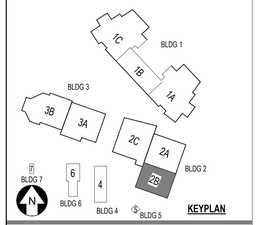

B2

A1 | BUILDING 2 AREA 2B - REFLECTED CEILING PLAN - FIRST FLOOR

1/8" = 1'-0"

SCHENKELSHULTZ
ARCHITECTURE

voice 407-872-3322
fax 407-872-3303
schenkelshultz.com
SS Lic. No. -AA-C000937

CONFIDENTIAL COPYRIGHT 2019 SCHENKEL & SHULTZ INC.
SEE WWW.SCHENKELSHULTZ.COM/COPYRIGHT FOR POLICY AND INFORMATION

REVISIONS

MARK	DESCRIPTION	DATE
1	ASI-18	01/15/2025

CORE Remnant

Current ASI: 18 Received on: 02/02/2025

CONFIDENTIAL COPYRIGHT 2020 SCHENKEL & SHULTZ INC.
SEE WWW.SCHENKELSHULTZ.COM/COPYRIGHT FOR POLICY AND INFORMATION

PURSUANT TO SECTION 102 OF THE COPYRIGHT ACT, 17 U.S.C., ALL CONCEPTS, IDEAS, DESIGNS, ARRANGEMENTS, DRAWINGS, AND PLANS INDICATED OR REPRESENTED BY THIS DOCUMENT ARE COPYRIGHTED BY SCHENKEL & SHULTZ INC. AS SUCH ALL CONCEPTS, IDEAS, DESIGNS, ARRANGEMENTS, DRAWINGS, AND PLANS INDICATED OR REPRESENTED BY THIS DOCUMENT CONSTITUTE THE ORIGINAL AND UNPUBLISHED WORK OF SCHENKEL SHULTZ AND THE SAME MAY NOT BE USED, DISCLOSED FOR ANY OTHER PROJECT OR OTHERWISE WITHOUT THE EXPRESS WRITTEN CONSENT OF SCHENKEL & SHULTZ. NONE OF THE IDEAS, DESIGNS, ARRANGEMENTS, OR PLANS SHALL BE USED BY OR DISCLOSED TO ANY PERSON, ARCHITECTURAL OR ENGINEERING FIRM, CONSTRUCTION FIRM, SUBCONTRACTING FIRM, SUPPLIER, OR CORPORATION FOR ANY PURPOSE WHATSOEVER WITHOUT THE WRITTEN PERMISSION OF SCHENKEL & SHULTZ INC. PURSUANT TO SECTION 102 OF THE COPYRIGHT ACT, 17 U.S.C., PROTECTION FOR AN ARCHITECTURAL WORK CREATED AS A WORK MADE FOR HIRE ON OR AFTER DECEMBER 1, 1990, LASTS FOR 95 YEARS FROM THE DATE OF PUBLICATION OF THE WORK OR FOR 120 YEARS FROM THE DATE OF CREATION OF THE UNPUBLISHED PLANS, WHICHEVER TERM IS LESS.

WARNING: REPRODUCTION HEREOF IS A CRIMINAL OFFENSE UNDER SECTION 102 OF THE COPYRIGHT ACT, 17 U.S.C., 18 U.S.C. SEC. 506. UNAUTHORIZED DISCLOSURE MAY CONSTITUTE TRADE SECRET MISAPPROPRIATION IN VIOLATION OF 812-24-3-31 ET. SEQ. AND OTHER LAWS. THE CONCEPTS, IDEAS, DESIGNS, ARRANGEMENTS, DRAWINGS, AND PLANS DISCLOSED ARE COPYRIGHTED AND HEREIN MAY BE PATENTED OR BE THE SUBJECT OF PENDING PATENT APPLICATION. ANYONE VIOLATING THE INTENT OF THIS COPYRIGHT PROTECTION WILL BE PROSECUTED TO THE FULL EXTENT OF THE FEDERAL STATE AND LOCAL LAWS.

WRITTEN DIMENSIONS ON THESE DOCUMENTS SHALL HAVE PRECEDENCE OVER SCALE DIMENSIONS. CONTRACTORS SHALL VERIFY AND BE RESPONSIBLE FOR ALL DIMENSIONS AND CONDITIONS ON THE JOB AND THIS OFFICE MUST BE NOTIFIED OF ANY VARIATION FROM THE DIMENSIONS AND CONDITIONS SHOWN BY THESE DRAWINGS. SHOP DRAWINGS AND OR DETAILS MUST BE SUBMITTED TO THIS OFFICE FOR REVIEW BEFORE PROCEEDING WITH FABRICATION.

FORT PIERCE WESTWOOD ACADEMY

1801 Panther Ln , Fort Pierce, FL 34947

St. Lucie PUBLIC SCHOOLS

St. Lucie Public Schools
9461 Brandywine Ln
Port St. Lucie, FL 34986

ISSUE DATE: 10/31/2023
COMM. NO.: 2022108

DRAWN BY: SM,AC CHECKED BY: KT

BLDG 2 AREA 2B - RCP - 1ST FLR

A141.2B

PHASE III - CONSTRUCTION DOCUMENTS

1/2/2025 2:29:21 PM
Autodesk Docs://2022108 Westwood Academy/SLPS_FPWA_HS_2023-A.rvt

SCHENKELSHULTZ
ARCHITECTURE

voice 407-872-3322
fax 407-872-3303
schenkelshultz.com
SS Lic. No. -AA-C000937

CONFIDENTIAL COPYRIGHT 2019 SCHENKEL & SHULTZ INC.
SEE WWW.SCHENKELSHULTZ.COM/COPYRIGHT FOR POLICY AND INFORMATION

REVISIONS

MARK	DESCRIPTION	DATE
1	ASI-18	01/15/2025

CORE Remnant
Current ASI: 18 Received on: 02/02/2025

CONFIDENTIAL COPYRIGHT 2020 SCHENKEL & SHULTZ INC.
SEE WWW.SCHENKELSHULTZ.COM/COPYRIGHT FOR POLICY AND INFORMATION

PURSUANT TO SECTION 102 OF THE COPYRIGHT ACT, 17 U.S.C., ALL CONCEPTS, IDEAS, DESIGNS, ARRANGEMENTS, DRAWINGS, AND PLANS INDICATED OR REPRESENTED BY THIS DOCUMENT ARE COPYRIGHTED BY SCHENKEL & SHULTZ INC. AS SUCH ALL CONCEPTS, IDEAS, DESIGNS, ARRANGEMENTS, DRAWINGS, AND PLANS INDICATED OR REPRESENTED BY THIS DOCUMENT CONSTITUTE THE ORIGINAL AND UNPUBLISHED WORK OF SCHENKEL SHULTZ AND THE SAME MAY NOT BE USED, DISCLOSED FOR ANY PURPOSE WHATSOEVER WITHOUT THE WRITTEN PERMISSION OF SCHENKEL & SHULTZ INC. IN THE EVENT OF UNAUTHORIZED USE, NONE OF THE STATUTORY EXCLUSIVE RIGHTS GRANTED UNDER SECTION 106 OF THE COPYRIGHT ACT CAN BE ASSERTED. NONE OF THE IDEAS, DESIGNS, ARRANGEMENTS, OR PLANS SHALL BE USED BY OR DISCLOSED TO ANY PERSON, ARCHITECTURAL OR ENGINEERING FIRM, CONSTRUCTION FIRM, SUBCONTRACTING FIRM, SUPPLIER, OR CORPORATION FOR ANY PURPOSE WHATSOEVER WITHOUT THE WRITTEN PERMISSION OF SCHENKEL & SHULTZ INC. PURSUANT TO SECTION 102 OF THE COPYRIGHT ACT, 17 U.S.C., PROTECTION FOR AN ARCHITECTURAL WORK CREATED AS A WORK MADE FOR HIRE ON OR AFTER DECEMBER 1, 1990, LASTS FOR 95 YEARS. FROM THE DATE OF PUBLICATION OF THE WORK OR FOR 120 YEARS FROM THE DATE OF CREATION OF THE UNPUBLISHED PLANS, WHICHEVER TERM IS LESS.

WARNING: REPRODUCTION HEREOF IS A CRIMINAL OFFENSE UNDER SECTION 102 OF THE COPYRIGHT ACT, 17 U.S.C., 18 U.S.C. SEC. 506. UNAUTHORIZED DISCLOSURE MAY CONSTITUTE TRADE SECRET MISAPPROPRIATION IN VIOLATION OF 1.C.A-2-31-1ET. SEQ. AND OTHER LAWS. THE CONCEPTS, IDEAS, DESIGNS, ARRANGEMENTS, DRAWINGS, AND PLANS DISCLOSED ARE COPYRIGHTED AND HEREIN MAY BE PATENTED OR BE THE SUBJECT OF PENDING PATENT APPLICATION. ANYONE VIOLATING THE INTENT OF THIS COPYRIGHT PROTECTION WILL BE PROSECUTED TO THE FULL EXTENT OF THE FEDERAL STATE AND LOCAL LAWS.

WRITTEN DIMENSIONS ON THESE DOCUMENTS SHALL HAVE PRECEDENCE OVER SCALE DIMENSIONS. CONTRACTORS SHALL VERIFY AND BE RESPONSIBLE FOR ALL DIMENSIONS AND CONDITIONS ON THE JOB AND THIS OFFICE MUST BE NOTIFIED OF ANY VARIATION FROM THE DIMENSIONS AND CONDITIONS SHOWN BY THESE DRAWINGS. SHOP DRAWINGS AND DETAILS MUST BE SUBMITTED TO THIS OFFICE FOR REVIEW BEFORE PROCEEDING WITH FABRICATION.

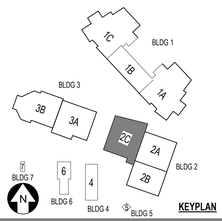

FORT PIERCE WESTWOOD ACADEMY

1801 Panther Ln , Fort Pierce, FL 34947

St. Lucie PUBLIC SCHOOLS

St. Lucie Public Schools
9461 Brandywine Ln
Port St. Lucie, FL 34986

ISSUE DATE: 10/31/2023
COMM. NO.: 2022108

DRAWN BY: SM,AC CHECKED BY: KT

BLDG 2 AREA 2C - RCP - 1ST FLR

A141.2C

A1 BUILDING 2 AREA 2C - REFLECTED CEILING PLAN - FIRST FLOOR

1/8" = 1'-0"

PHASE III - CONSTRUCTION DOCUMENTS

1/2/2025 4:06:09 PM
Autodesk Docs://2022108 Westwood Academy/SLPS_FPWA_HS_2023-A.rvt

IMAGES HEREIN ARE FOR VISUAL REFERENCE ONLY TO CLARIFY THE INTENT OF ACOUSTICAL TREATMENT FOR CEILINGS, WALLS, AND FINISHES FOR THE BAND AND VOCAL ROOMS

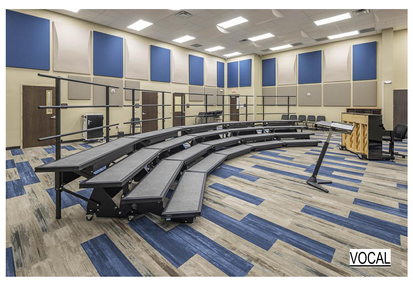

B3

SCHENKELSHULTZ
ARCHITECTURE

voice 407-872-3322
fax 407-872-3303
schenkelshultz.com
SS Lic. No. -AA-C000937

CONFIDENTIAL COPYRIGHT 2019 SCHENKEL & SHULTZ INC.
SEE **WWW.SCHENKELSHULTZ.COM/COPYRIGHT** FOR POLICY AND INFORMATION

REVISIONS

MARK	DESCRIPTION	DATE

CONFIDENTIAL COPYRIGHT 2020 SCHENKEL & SHULTZ INC.
SEE **WWW.SCHENKELSHULTZ.COM/COPYRIGHT** FOR POLICY AND INFORMATION

PURSUANT TO SECTION 102 OF THE COPYRIGHT ACT, 17 U.S.C. ALL CONCEPTS, IDEAS, DESIGNS, ARRANGEMENTS, DRAWINGS, AND PLANS INDICATED OR REPRESENTED BY THIS DOCUMENT ARE COPYRIGHTED BY SCHENKEL & SHULTZ INC. ALL CONCEPTS, IDEAS, DESIGNS, ARRANGEMENTS, DRAWINGS, AND PLANS INDICATED OR REPRESENTED BY THIS DOCUMENT ARE OWNED BY AND ARE PROPERTY OF SCHENKEL&SHULTZ AND WERE CREATED, EVOLVED AND DEVELOPED FOR ITS OWN USE. NONE OF THE IDEAS, DESIGNS, ARRANGEMENTS, OR PLANS SHALL BE USED BY OR DISCLOSED TO ANY PERSON, ARCHITECTURAL OR ENGINEERING FIRM, CONSTRUCTION FIRM, SUBCONTRACTING FIRM, SUPPLIER, OR CORPORATION FOR ANY PURPOSE WHATSOEVER WITHOUT THE WRITTEN PERMISSION OF SCHENKEL & SHULTZ INC. PURSUANT TO SECTION 102 OF THE COPYRIGHT ACT, 17 U.S.C. PROTECTION FOR AN ARCHITECTURAL WORK CREATED AS A WORK MADE FOR HIRE ON OR AFTER DECEMBER 1, 1990, LASTS FOR 95 YEARS FROM THE DATE OF PUBLICATION OF THE WORK OR FOR 120 YEARS FROM THE DATE OF CREATION OF THE UNPUBLISHED PLANE, WHICHEVER TERM IS LESS.

WARNING: REPRODUCTION HEREOF IS A CRIMINAL OFFENSE UNDER SECTION 102 OF THE COPYRIGHT ACT, 17 U.S.C., 18 U.S.C. SEC. 506. UNAUTHORIZED DISCLOSURE MAY CONSTITUTE TRADE SECRET MISAPPROPRIATION IN VIOLATION OF U.S.C.§ 31-227. SEQ. AND OTHER LAWS. THE CONCEPTS, IDEAS, DESIGNS, ARRANGEMENTS, DRAWINGS, AND PLANS DISCLOSED ARE COPYRIGHTED AND HEREIN MAY BE PATENTED OR BE THE SUBJECT OF PENDING PATENT APPLICATION. ANYONE VIOLATING THE INTENT OF THIS COPYRIGHT PROTECTION WILL BE PROSECUTED TO THE FULL EXTENT OF THE FEDERAL STATE AND LOCAL LAWS.

WRITTEN DIMENSIONS ON THESE DOCUMENTS SHALL HAVE PRECEDENCE OVER SCALE DIMENSIONS. CONTRACTORS SHALL VERIFY AND BE RESPONSIBLE FOR ALL DIMENSIONS AND CONDITIONS ON THE JOB AND THIS OFFICE MUST BE NOTIFIED OF ANY VARIATION FROM THE DIMENSIONS AND CONDITIONS SHOWN BY THESE DRAWINGS. SHOP DRAWINGS AND OR DETAILS MUST BE SUBMITTED TO THIS OFFICE FOR REVIEW BEFORE PROCEEDING WITH FABRICATION.

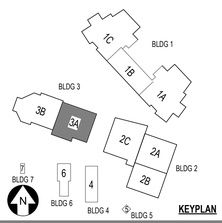

FORT PIERCE WESTWOOD ACADEMY

1801 Panther Ln , Fort Pierce, FL 34947

St. Lucie PUBLIC SCHOOLS

St. Lucie Public Schools
9461 Brandywine Ln
Port St. Lucie, FL 34986

ISSUE DATE: 10/31/2023
COMM. NO.: 2022108

DRAWN BY: SM,AC CHECKED BY: KT

BLDG 3 AREA 3A - RCP - 1ST FLR

A141.3A

A1
1/8" = 1'-0"

BUILDING 3 AREA 3A - REFLECTED CEILING PLAN - FIRST FLOOR

PHASE III - CONSTRUCTION DOCUMENTS

11/1/2023 1:14:18 PM
Autodesk Docs://2022108 Westwood Academy/SLPS_FPWA_HS_2023-A.rvt

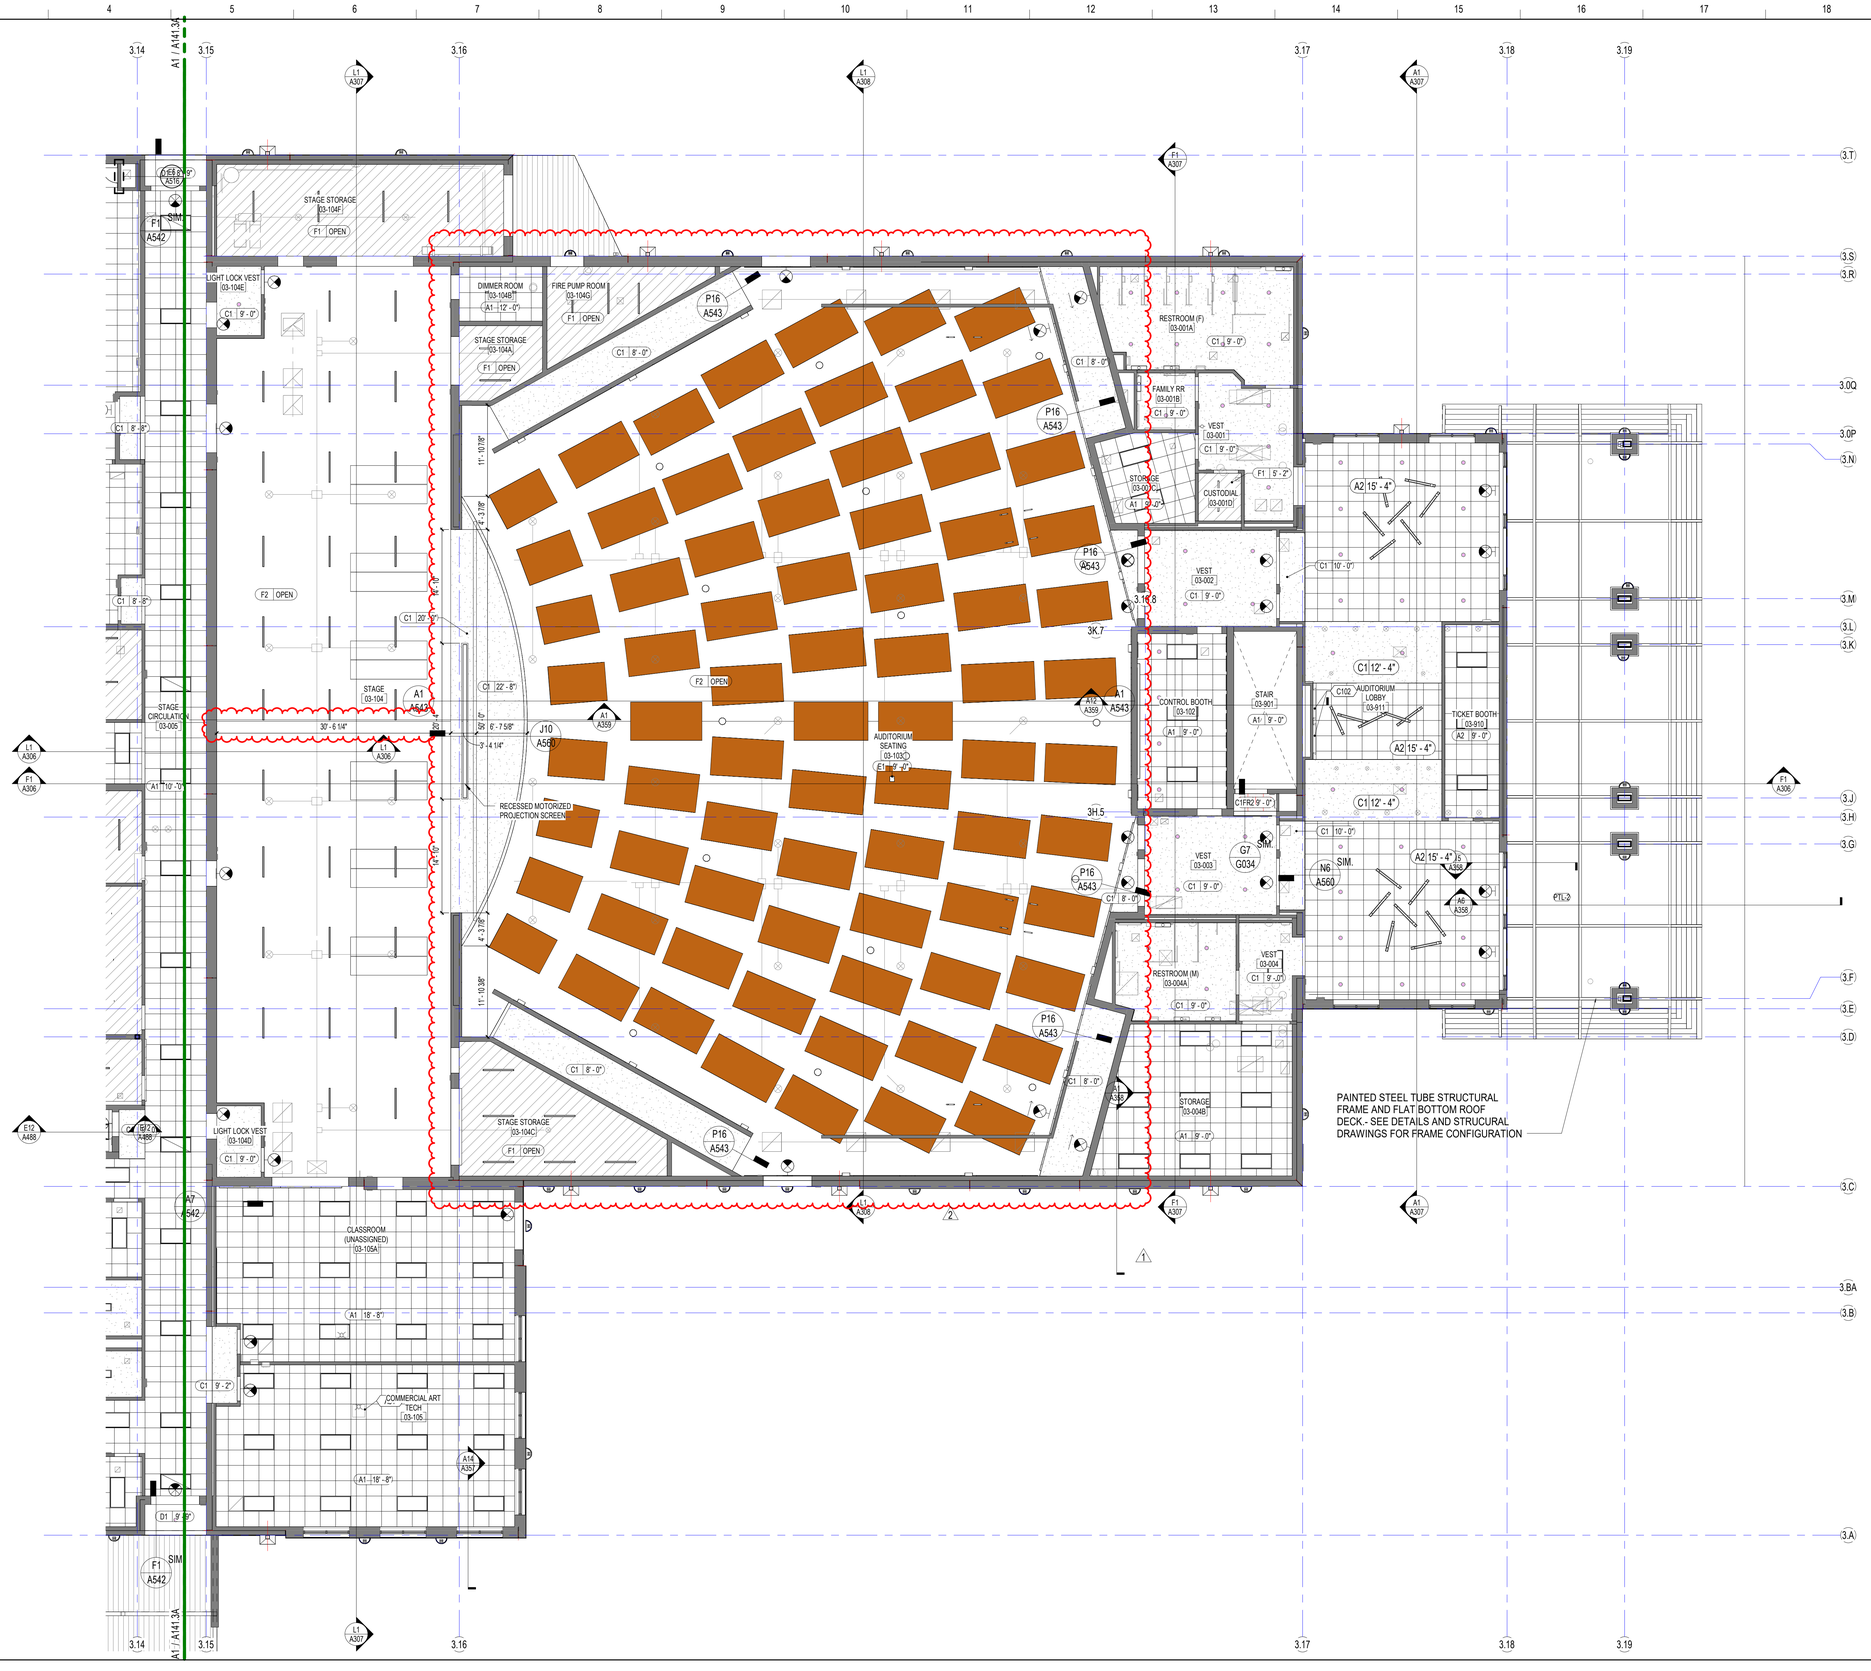

SCHENKELSHULTZ
ARCHITECTURE

voice 407-872-3322
fax 407-872-3303
schenkelshultz.com
SS Lic. No. -AA-C000937

CONFIDENTIAL COPYRIGHT 2019 SCHENKEL & SHULTZ INC.
SEE WWW.SCHENKELSHULTZ.COM/COPYRIGHT FOR POLICY AND INFORMATION

REVISIONS

MARK	DESCRIPTION	DATE
1	ASI-9	07/26/2024
2	ASI-18	01/15/2025

CORE Remnant
Current ASI: 18 Received on: 02/02/2025

CONFIDENTIAL COPYRIGHT 2020 SCHENKEL & SHULTZ INC.
SEE WWW.SCHENKELSHULTZ.COM/COPYRIGHT FOR POLICY AND INFORMATION

PURSUANT TO SECTION 102 OF THE COPYRIGHT ACT, 17 U.S.C., ALL CONCEPTS, IDEAS, DESIGNS, ARRANGEMENTS, DRAWINGS, AND PLANS INDICATED OR REPRESENTED BY THIS DOCUMENT ARE COPYRIGHTED BY SCHENKEL & SHULTZ INC. AS SUCH ALL CONCEPTS, IDEAS, DESIGNS, ARRANGEMENTS, DRAWINGS, AND PLANS INDICATED OR REPRESENTED BY THIS DOCUMENT CONSTITUTE THE ORIGINAL AND UNPUBLISHED WORK OF SCHENKEL SHULTZ AND THE SAME MAY NOT BE USED, DISCLOSED FOR ANY PURPOSE WHATSOEVER WITHOUT THE WRITTEN PERMISSION OF SCHENKEL & SHULTZ INC. PURSUANT TO SECTION 102 OF THE COPYRIGHT ACT, 17 U.S.C., PROTECTION FOR AN ARCHITECTURAL WORK CREATED AS A WORK MADE FOR HIRE ON OR AFTER DECEMBER 1, 1990, LASTS FOR 90 YEARS FROM THE DATE OF PUBLICATION OF THE WORK OR FOR 120 YEARS FROM THE DATE OF CREATION OF THE UNPUBLISHED PLANS, WHICHEVER TERM IS LESS.

WARNING: REPRODUCTION HEREOF IS A CRIMINAL OFFENSE UNDER SECTION 102 OF THE COPYRIGHT ACT, 17 U.S.C., 18 U.S.C. SEC. 506. UNAUTHORIZED DISCLOSURE MAY CONSTITUTE TRADE SECRET MISAPPROPRIATION IN VIOLATION OF 1.C.24-2-3-1 ET. SEQ. AND OTHER LAWS. THE CONCEPTS, IDEAS, DESIGNS, ARRANGEMENTS, DRAWINGS, AND PLANS DISCLOSED ARE COPYRIGHTED AND HEREIN MAY BE PATENTED OR BE THE SUBJECT OF PENDING PATENT APPLICATION. ANYONE VIOLATING THE INTENT OF THIS COPYRIGHT PROTECTION WILL BE PROSECUTED TO THE FULL EXTENT OF THE FEDERAL STATE AND LOCAL LAWS.

WRITTEN DIMENSIONS ON THESE DOCUMENTS SHALL HAVE PRECEDENCE OVER SCALE DIMENSIONS. CONTRACTORS SHALL VERIFY AND BE RESPONSIBLE FOR ALL DIMENSIONS AND CONDITIONS ON THE JOB AND THIS OFFICE MUST BE NOTIFIED OF ANY VARIATION FROM THE DIMENSIONS AND CONDITIONS SHOWN BY THESE DRAWINGS. SHOP DRAWINGS AND OR DETAILS MUST BE SUBMITTED TO THIS OFFICE FOR REVIEW BEFORE PROCEEDING WITH FABRICATION.

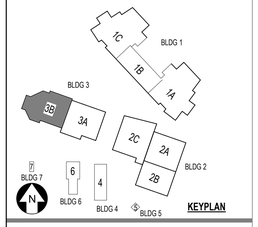

FORT PIERCE WESTWOOD ACADEMY

1801 Panther Ln , Fort Pierce, FL 34947

St. Lucie PUBLIC SCHOOLS

St. Lucie Public Schools
9461 Brandywine Ln
Port St. Lucie, FL 34986

ISSUE DATE: 10/31/2023
COMM. NO.: 2022108

DRAWN BY: SM,AC CHECKED BY: KT

BLDG 3 AREA 3B - RCP - 1ST FLR

A141.3B

A1 BUILDING 3 AREA 3B - REFLECTED CEILING PLAN - FIRST FLOOR

1/8" = 1'-0"

PHASE III - CONSTRUCTION DOCUMENTS

1/2/2025 4:56:14 PM
Autodesk Docs://2022108 Westwood Academy/SLPS_FPWA_HS_2023-A.rvt

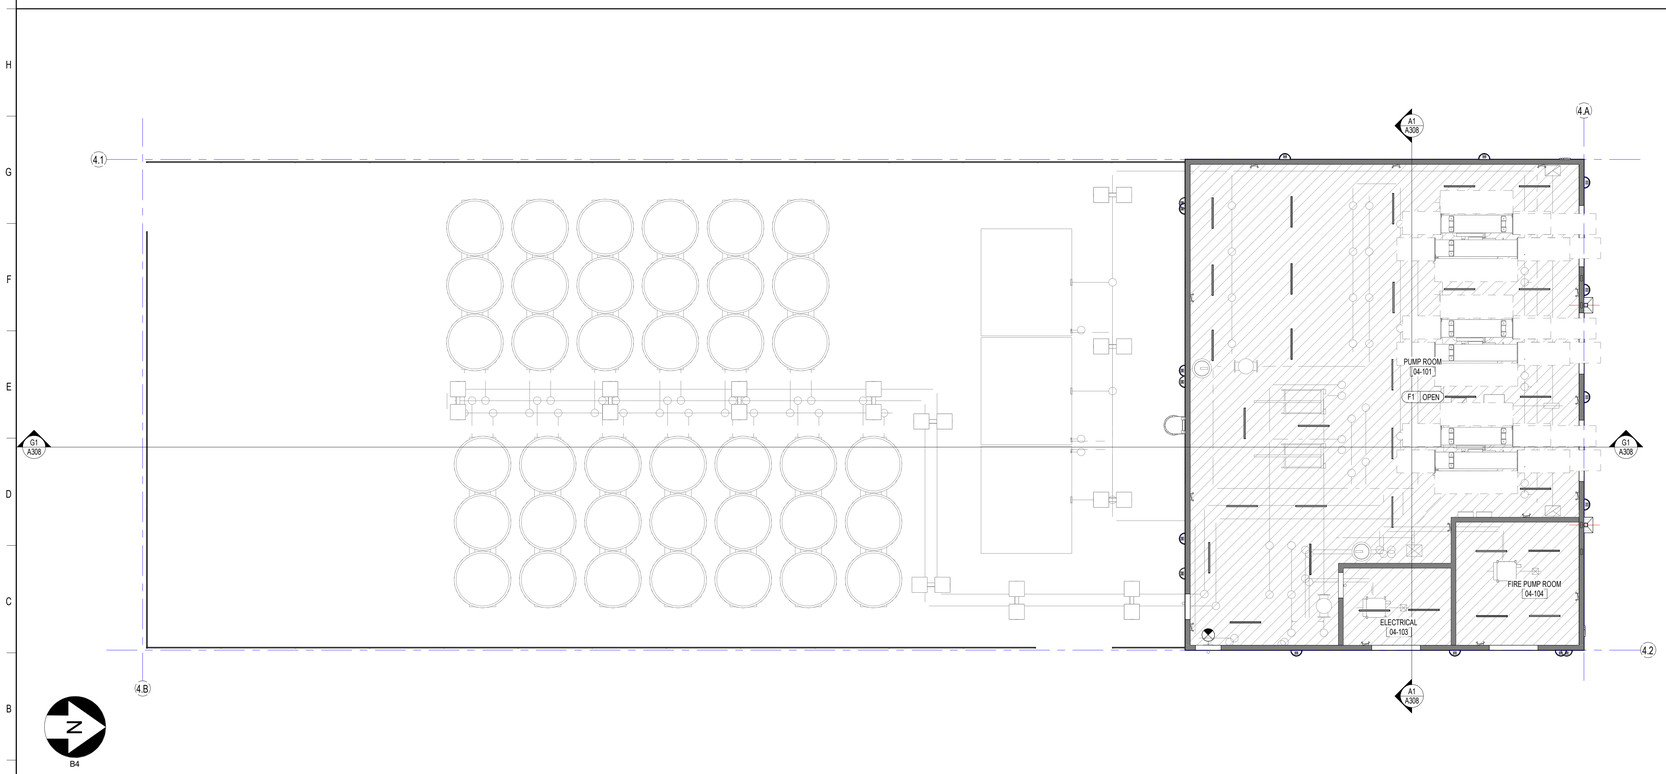

A1

1/8" = 1'-0"

BLDG 4 - REFLECTED CEILING PLANS

SCHENKELSHULTZ
ARCHITECTURE

voice 407-872-3322
fax 407-872-3303
schenkelshultz.com
SS Lic. No. -AA-C000937

CONFIDENTIAL COPYRIGHT 2019 SCHENKEL & SHULTZ INC.
SEE **WWW.SCHENKELSHULTZ.COM/COPYRIGHT** FOR POLICY AND INFORMATION

REVISIONS

MARK	DESCRIPTION	DATE

CONFIDENTIAL COPYRIGHT 2020 SCHENKEL & SHULTZ INC.
SEE **WWW.SCHENKELSHULTZ.COM/COPYRIGHT** FOR POLICY AND INFORMATION

PURSUANT TO SECTION 102 OF THE COPYRIGHT ACT, 17 U.S.C. ALL CONCEPTS, IDEAS, DESIGNS, ARRANGEMENTS, DRAWINGS, AND PLANS INDICATED OR REPRESENTED BY THIS DOCUMENT ARE COPYRIGHTED BY SCHENKEL & SHULTZ INC. ALL CONCEPTS, IDEAS, DESIGNS, ARRANGEMENTS, DRAWINGS, AND PLANS INDICATED OR REPRESENTED BY THIS DOCUMENT ARE OWNED BY AND ARE PROPERTY OF SCHENKEL&SHULTZ AND WERE CREATED, EVOLVED AND DEVELOPED FOR ITS OWN USE. NONE OF THE IDEAS, DESIGNS, ARRANGEMENTS, OR PLANS SHALL BE USED BY OR DISCLOSED TO ANY PERSON, ARCHITECTURAL OR ENGINEERING FIRM, CONSTRUCTION FIRM, SUBCONTRACTING FIRM, SUPPLIER, OR CORPORATION FOR ANY PURPOSE WHATSOEVER WITHOUT THE WRITTEN PERMISSION OF SCHENKEL & SHULTZ INC. PURSUANT TO SECTION 102 OF THE COPYRIGHT ACT, 17 U.S.C. PROTECTION FOR AN ARCHITECTURAL WORK CREATED AS A WORK MADE FOR HIRE ON OR AFTER DECEMBER 1, 1990, LASTS FOR 95 YEARS FROM THE DATE OF PUBLICATION OF THE WORK OR FOR 120 YEARS FROM THE DATE OF CREATION OF THE UNPUBLISHED PLANS, WHICHEVER TERM IS LESS.

WARNING: REPRODUCTION HEREOF IS A CRIMINAL OFFENSE UNDER SECTION 102 OF THE COPYRIGHT ACT, 17 U.S.C., 18 U.S.C. SEC. 506. UNAUTHORIZED DISCLOSURE MAY CONSTITUTE TRADE SECRET MISAPPROPRIATION IN VIOLATION OF C.R.A.3-31-1ET SEQ. AND OTHER LAWS. THE CONCEPTS, IDEAS, DESIGNS, ARRANGEMENTS, DRAWINGS, AND PLANS DISCLOSED ARE COPYRIGHTED AND HEREIN MAY BE PATENTED OR BE THE SUBJECT OF PENDING PATENT APPLICATION. ANYONE VIOLATING THE INTENT OF THIS COPYRIGHT PROTECTION WILL BE PROSECUTED TO THE FULL EXTENT OF THE FEDERAL STATE AND LOCAL LAWS.

WRITTEN DIMENSIONS ON THESE DOCUMENTS SHALL HAVE PRECEDENCE OVER SCALE DIMENSIONS. CONTRACTORS SHALL VERIFY AND BE RESPONSIBLE FOR ALL DIMENSIONS AND CONDITIONS ON THE JOB AND THIS OFFICE MUST BE NOTIFIED OF ANY VARIATION FROM THE DIMENSIONS AND CONDITIONS SHOWN BY THESE DRAWINGS. SHOP DRAWINGS AND OR DETAILS MUST BE SUBMITTED TO THIS OFFICE FOR REVIEW BEFORE PROCEEDING WITH FABRICATION.

KEYPLAN

FORT PIERCE WESTWOOD ACADEMY

1801 Panther Ln , Fort Pierce, FL 34947

St. Lucie PUBLIC SCHOOLS

St. Lucie Public Schools
9461 Brandywine Ln
Port St. Lucie, FL 34986

ISSUE DATE: 10/31/2023
COMM. NO.: 2022108

DRAWN BY: SM,AC CHECKED BY: KT

BLDG 4 - RCP - 1ST FLR

A141.4

PHASE III - CONSTRUCTION DOCUMENTS

11/1/2023 1:14:26 PM
Autodesk Docs://2022108 Westwood Academy/SLPS_FPWA_HS_2023-A.rvt

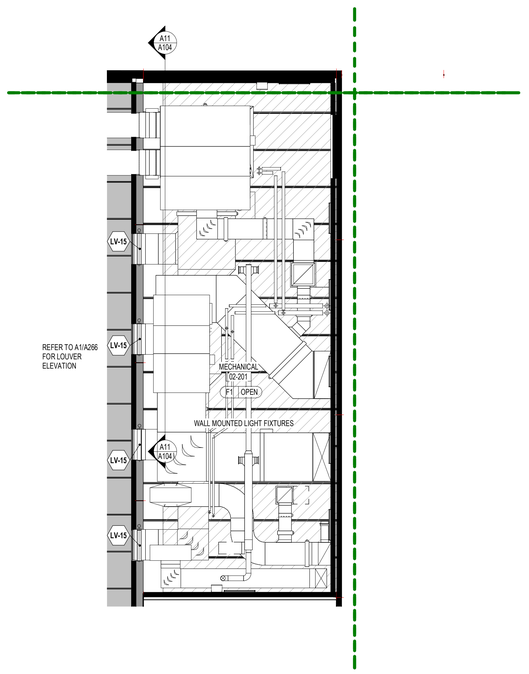

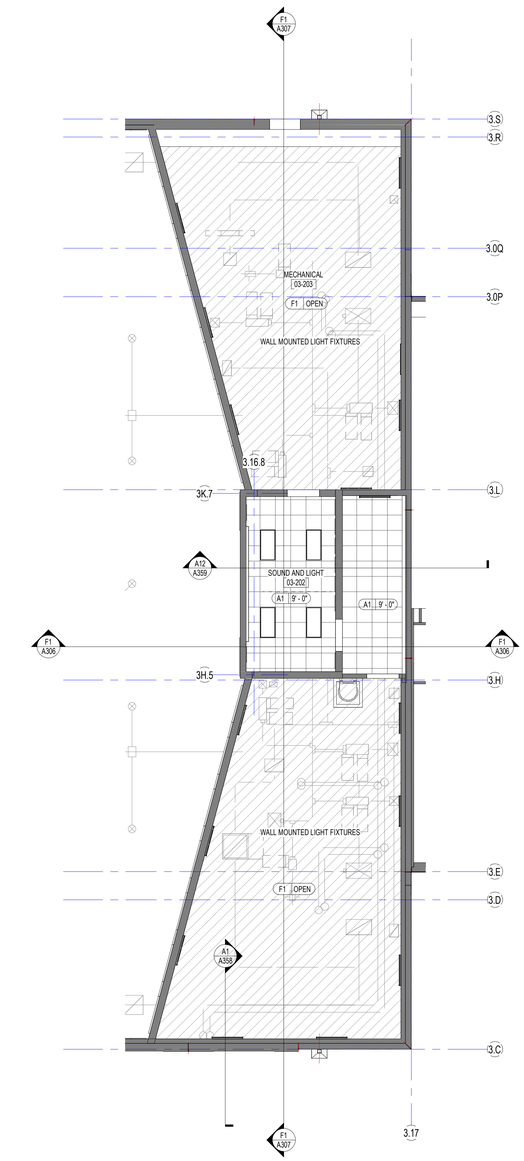

B3

B3

		A9	BLDG 2 - REFLECTED CEILING - MECHANICAL FLOOR	A14	BLDG 3 - REFLECTED CEILING PLAN - MECHANICAL FLOOR
		1/8" = 1'-0"		1/8" = 1'-0"	

SCHENKELSHULTZ
ARCHITECTURE

voice 407-872-3322
fax 407-872-3303
schenkelshultz.com
SS Lic. No. -AA-C000937

CONFIDENTIAL COPYRIGHT 2019 SCHENKEL & SHULTZ INC.
SEE WWW.SCHENKELSHULTZ.COM/COPYRIGHT FOR POLICY AND INFORMATION

REVISIONS

MARK	DESCRIPTION	DATE

CONFIDENTIAL COPYRIGHT 2020 SCHENKEL & SHULTZ INC.
SEE WWW.SCHENKELSHULTZ.COM/COPYRIGHT FOR POLICY AND INFORMATION

PURSUANT TO SECTION 102 OF THE COPYRIGHT ACT, 17 U.S.C. ALL CONCEPTS, IDEAS, DESIGNS, ARRANGEMENTS, DRAWINGS, AND PLANS INDICATED OR REPRESENTED BY THIS DOCUMENT ARE COPYRIGHTED BY SCHENKEL & SHULTZ INC. ALL CONCEPTS, IDEAS, DESIGNS, ARRANGEMENTS, DRAWINGS, AND PLANS INDICATED OR REPRESENTED BY THIS DOCUMENT ARE OWNED BY AND ARE PROPERTY OF SCHENKEL&SHULTZ AND WERE CREATED, EVOLVED AND DEVELOPED FOR ITS OWN USE. NONE OF THE IDEAS, DESIGNS, ARRANGEMENTS, OR PLANS SHALL BE USED BY OR DISCLOSED TO ANY PERSON, ARCHITECTURAL OR ENGINEERING FIRM, CONSTRUCTION FIRM, SUBCONTRACTING FIRM, SUPPLIER, OR CORPORATION FOR ANY PURPOSE WHATSOEVER WITHOUT THE WRITTEN PERMISSION OF SCHENKEL & SHULTZ INC. PURSUANT TO SECTION 102 OF THE COPYRIGHT ACT, 17 U.S.C. PROTECTION FOR AN ARCHITECTURAL WORK CREATED AS A WORK MADE FOR HIRE ON OR AFTER DECEMBER 1, 1990, LASTS FOR 95 YEARS FROM THE DATE OF PUBLICATION OF THE WORK OR FOR 120 YEARS FROM THE DATE OF CREATION OF THE UNPUBLISHED PLANE, WHICHEVER TERM IS LESS.
WARNING: REPRODUCTION HEREOF IS A CRIMINAL OFFENSE UNDER SECTION 102 OF THE COPYRIGHT ACT, 17 U.S.C., 18 U.S.C. SEC. 506. UNAUTHORIZED DISCLOSURE MAY CONSTITUTE TRADE SECRET MISAPPROPRIATION IN VIOLATION OF I.C.34-3-31-1ET. SEQ. AND OTHER LAWS. THE CONCEPTS, IDEAS, DESIGNS, ARRANGEMENTS, DRAWINGS, AND PLANS DISCLOSED ARE COPYRIGHTED AND HEREIN MAY BE PATENTED OR BE THE SUBJECT OF PENDING PATENT APPLICATION. ANYONE VIOLATING THE INTENT OF THIS COPYRIGHT PROTECTION WILL BE PROSECUTED TO THE FULL EXTENT OF THE FEDERAL STATE AND LOCAL LAWS.

WRITTEN DIMENSIONS ON THESE DOCUMENTS SHALL HAVE PRECEDENCE OVER SCALE DIMENSIONS. CONTRACTORS SHALL VERIFY AND BE RESPONSIBLE FOR ALL DIMENSIONS AND CONDITIONS ON THE JOB AND THIS OFFICE MUST BE NOTIFIED OF ANY VARIATION FROM THE DIMENSIONS AND CONDITIONS SHOWN BY THESE DRAWINGS. SHOP DRAWINGS AND OR DETAILS MUST BE SUBMITTED TO THIS OFFICE FOR REVIEW BEFORE PROCEEDING WITH FABRICATION.

FORT PIERCE WESTWOOD ACADEMY

1801 Panther Ln , Fort Pierce, FL 34947

St. Lucie PUBLIC SCHOOLS

St. Lucie Public Schools
9461 Brandywine Ln
Port St. Lucie, FL 34986

ISSUE DATE: 10/31/2023
COMM. NO.: 2022108

DRAWN BY: SM,AC CHECKED BY: KT

BLDG 2 & 3 MEZZANINE - RCP

A141.5

PHASE III - CONSTRUCTION DOCUMENTS

11/1/2023 1:14:30 PM
Autodesk Docs://2022108 Westwood Academy/SLPS_FPWA_HS_2023-A.rvt

B1

A1 BUILDING 1 AREA 1A - REFLECTED CEILING PLAN - SECOND FLOOR

1/8" = 1'-0"

SCHENKELSHULTZ
ARCHITECTURE

voice 407-872-3322
fax 407-872-3303
schenkelshultz.com
SS Lic. No. -AA-C000937

CONFIDENTIAL COPYRIGHT 2019 SCHENKEL & SHULTZ INC.
SEE WWW.SCHENKELSHULTZ.COM/COPYRIGHT FOR POLICY AND INFORMATION

REVISIONS

MARK	DESCRIPTION	DATE

CONFIDENTIAL COPYRIGHT 2020 SCHENKEL & SHULTZ INC.
SEE WWW.SCHENKELSHULTZ.COM/COPYRIGHT FOR POLICY AND INFORMATION

PURSUANT TO SECTION 102 OF THE COPYRIGHT ACT, 17 U.S.C. ALL CONCEPTS, IDEAS, DESIGNS, ARRANGEMENTS, DRAWINGS, AND PLANS INDICATED OR REPRESENTED BY THIS DOCUMENT ARE COPYRIGHTED AND PROTECTED BY 17 U.S.C. SEC. 102 AND OTHER LAWS. ALL CONCEPTS, IDEAS, DESIGNS, ARRANGEMENTS, DRAWINGS, AND PLANS INDICATED OR REPRESENTED BY THIS DOCUMENT ARE OWNED BY AND THE PROPERTY OF SCHENKELSHULTZ AND WERE CREATED, EVOLVED AND DEVELOPED FOR ITS OWN USE. NONE OF THE IDEAS, DESIGNS, ARRANGEMENTS, OR PLANS SHALL BE USED BY OR DISCLOSED TO ANY PERSON, ARCHITECTURAL OR ENGINEERING FIRM, CONSTRUCTION FIRM, SUBCONTRACTING FIRM, SUPPLIER, OR CORPORATION FOR ANY PURPOSE WHATSOEVER WITHOUT THE WRITTEN PERMISSION OF SCHENKEL & SHULTZ INC. PURSUANT TO SECTION 102 OF THE COPYRIGHT ACT, 17 U.S.C. PROTECTION FOR AN ARCHITECTURAL WORK CREATED AS A WORK MADE FOR HIRE ON OR AFTER DECEMBER 1, 1990, LASTS FOR 95 YEARS FROM THE DATE OF PUBLICATION OF THE WORK OR FOR 120 YEARS FROM THE DATE OF CREATION OF THE UNPUBLISHED PLANE, WHICHEVER TERM IS LESS.

WARNING: REPRODUCTION HEREOF IS A CRIMINAL OFFENSE UNDER SECTION 102 OF THE COPYRIGHT ACT, 17 U.S.C., 18 U.S.C. SEC. 506. UNAUTHORIZED DISCLOSURE MAY CONSTITUTE TRADE SECRET MISAPPROPRIATION IN VIOLATION OF C.24-3.21-1ET SEQ. AND OTHER LAWS. THE CONCEPTS, IDEAS, DESIGNS, ARRANGEMENTS, DRAWINGS, AND PLANS DISCLOSED ARE COPYRIGHTED AND HEREIN MAY BE PATENTED OR BE THE SUBJECT OF PENDING PATENT APPLICATION. ANYONE VIOLATING THE INTENT OF THIS COPYRIGHT PROTECTION WILL BE PROSECUTED TO THE FULL EXTENT OF THE FEDERAL STATE AND LOCAL LAWS.

WRITTEN DIMENSIONS ON THESE DOCUMENTS SHALL HAVE PRECEDENCE OVER SCALE DIMENSIONS. CONTRACTORS SHALL VERIFY AND BE RESPONSIBLE FOR ALL DIMENSIONS AND CONDITIONS ON THE JOB AND THIS OFFICE MUST BE NOTIFIED OF ANY VARIATION FROM THE DIMENSIONS AND CONDITIONS SHOWN BY THESE DRAWINGS. SHOP DRAWINGS AND OR DETAILS MUST BE SUBMITTED TO THIS OFFICE FOR REVIEW BEFORE PROCEEDING WITH FABRICATION.

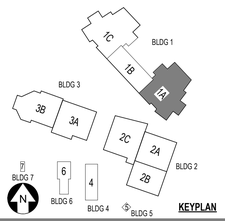

FORT PIERCE WESTWOOD ACADEMY

1801 Panther Ln , Fort Pierce, FL 34947

St. Lucie PUBLIC SCHOOLS

St. Lucie Public Schools
9461 Brandywine Ln
Port St. Lucie, FL 34986

ISSUE DATE: 10/31/2023
COMM. NO.: 2022108

DRAWN BY: SM,AC CHECKED BY: KT

BLDG 1 AREA 1A - RCP - 2ND FLR

A142.1A

PHASE III - CONSTRUCTION DOCUMENTS

11/1/2023 1:14:35 PM
Autodesk Docs://2022108 Westwood Academy/SLPS_FPWA_HS_2023-A.rvt

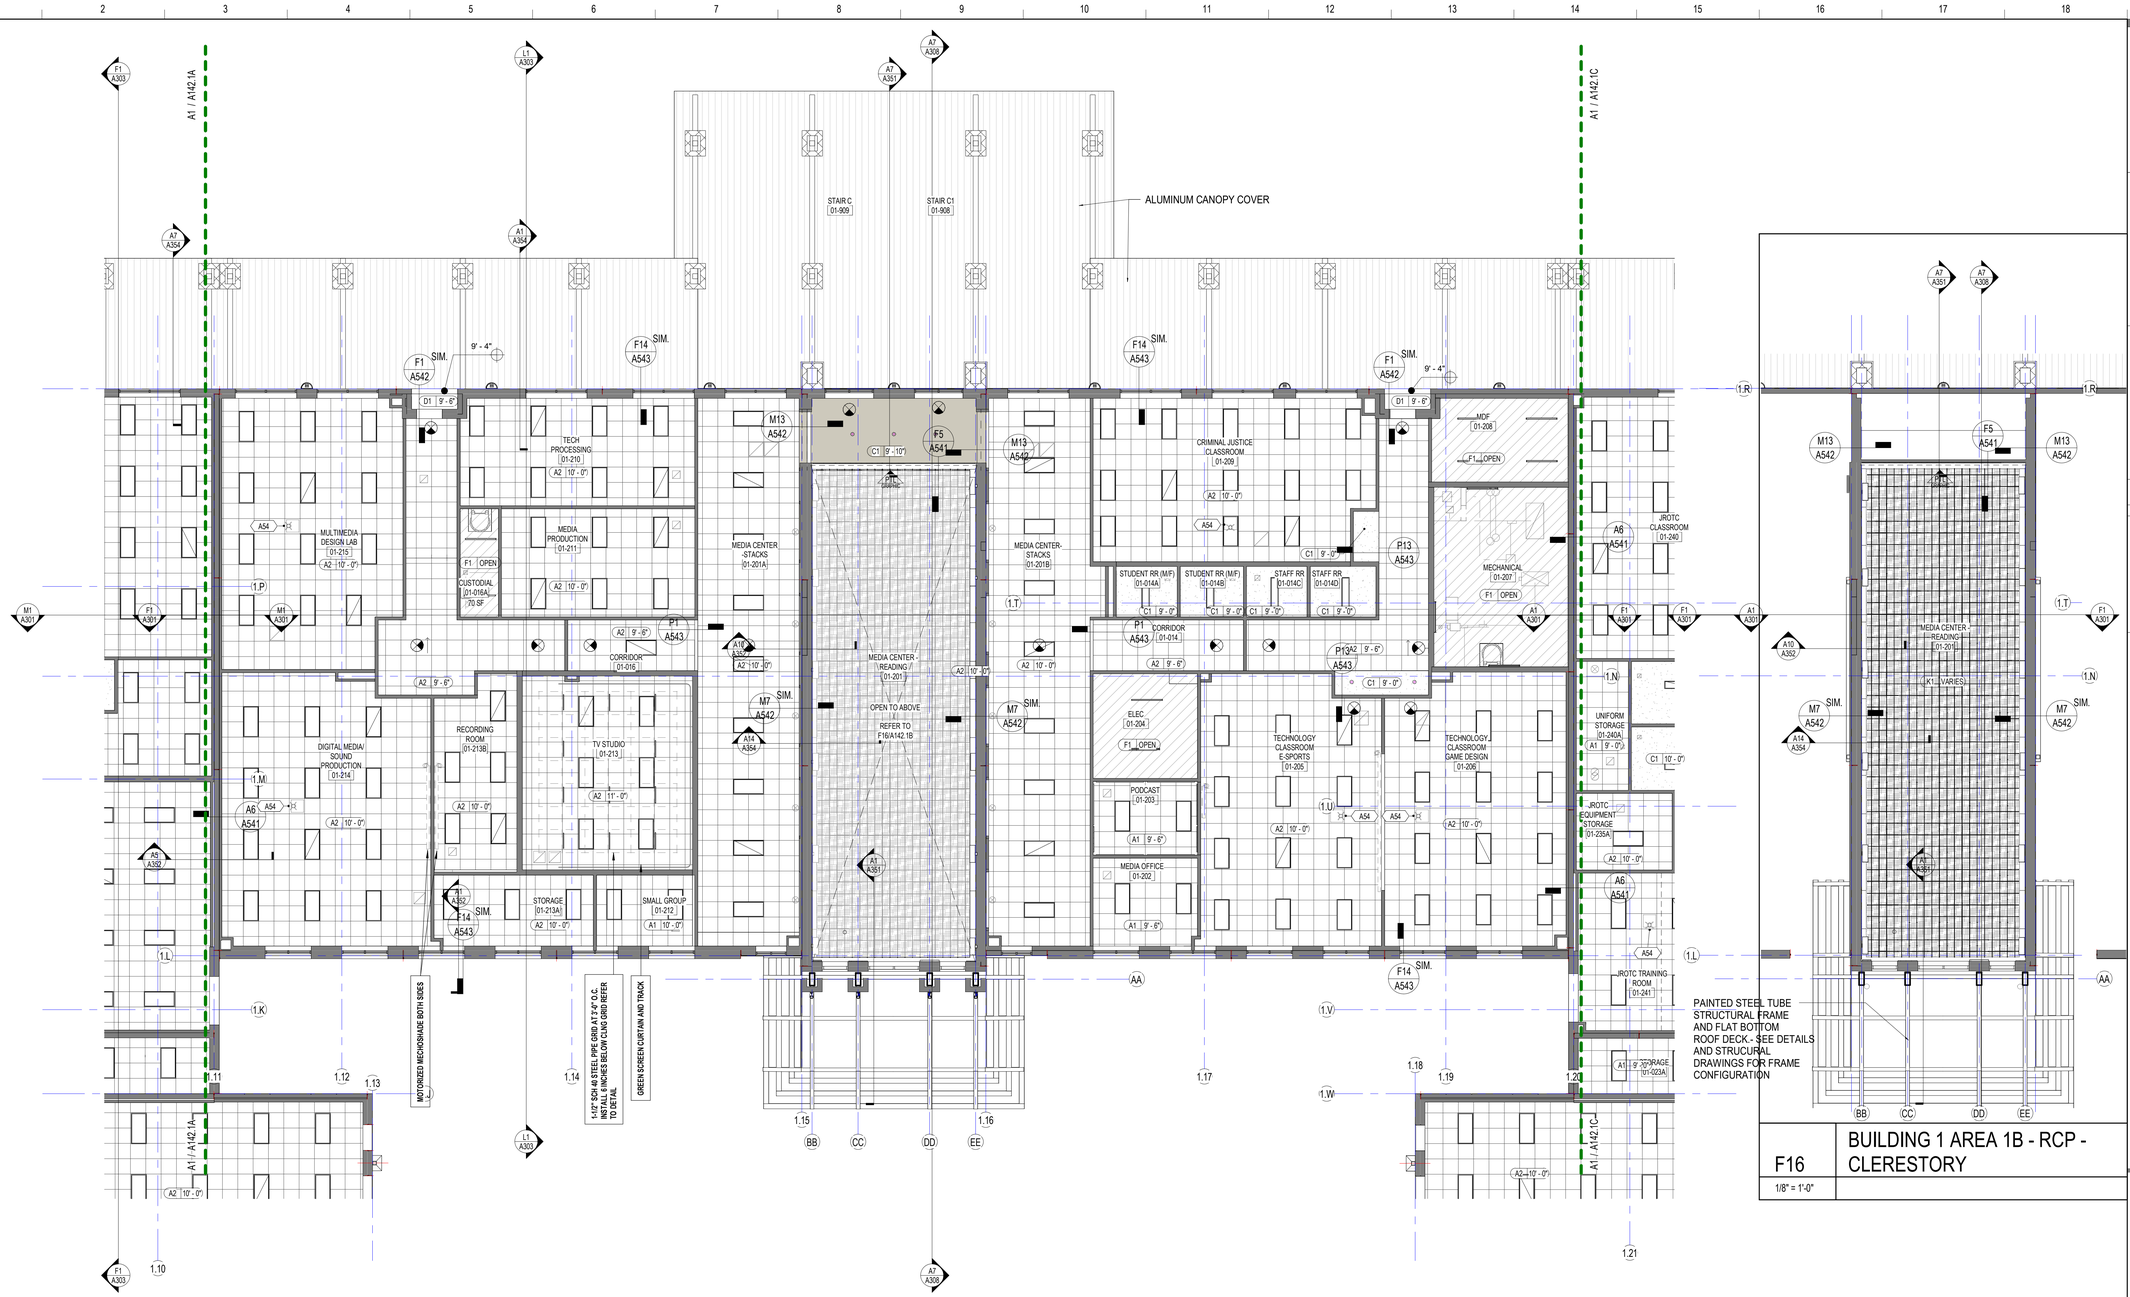

F16	BUILDING 1 AREA 1B - RCP - CLERESTORY
1/8" = 1'-0"	

A1	BUILDING 1 AREA 1B - REFLECTED CEILING PLAN - SECOND FLOOR
1/8" = 1'-0"	

SCHENKELSHULTZ
ARCHITECTURE

voice 407-872-3322
fax 407-872-3303
schenkelshultz.com
SS Lic. No. -AA-C000937

CONFIDENTIAL COPYRIGHT 2019 SCHENKEL & SHULTZ INC.
SEE WWW.SCHENKELSHULTZ.COM/COPYRIGHT FOR POLICY AND INFORMATION

REVISIONS

MARK	DESCRIPTION	DATE

CONFIDENTIAL COPYRIGHT 2020 SCHENKEL & SHULTZ INC.
SEE WWW.SCHENKELSHULTZ.COM/COPYRIGHT FOR POLICY AND INFORMATION

PURSUANT TO SECTION 102 OF THE COPYRIGHT ACT, 17 U.S.C. ALL CONCEPTS, IDEAS, DESIGNS, ARRANGEMENTS, DRAWINGS, AND PLANS INDICATED OR REPRESENTED BY THIS DOCUMENT ARE COPYRIGHTED AND OTHER PROPERTY RIGHTS OF SCHENKEL & SHULTZ, INC. ALL CONCEPTS, IDEAS, DESIGNS, ARRANGEMENTS, DRAWINGS, AND PLANS INDICATED OR REPRESENTED BY THIS DOCUMENT ARE OWNED BY AND ARE THE PROPERTY OF SCHENKEL&SHULTZ AND WERE CREATED, EVOLVED AND DEVELOPED FOR ITS OWN USE. NONE OF THE IDEAS, DESIGNS, ARRANGEMENTS, OR PLANS SHALL BE USED BY OR DISCLOSED TO ANY PERSON, ARCHITECTURAL OR ENGINEERING FIRM, CONSTRUCTION FIRM, SUBCONTRACTOR, CONTRACTING FIRM, SUPPLIER, OR CORPORATION FOR ANY PURPOSE WHATSOEVER WITHOUT THE WRITTEN PERMISSION OF SCHENKEL & SHULTZ INC. PURSUANT TO SECTION 102 OF THE COPYRIGHT ACT, 17 U.S.C. PROTECTION FOR AN ARCHITECTURAL WORK CREATED AS A WORK MADE FOR HIRE ON OR AFTER DECEMBER 1, 1990, LASTS FOR 95 YEARS FROM THE DATE OF PUBLICATION OF THE WORK OR FOR 120 YEARS FROM THE DATE OF CREATION OF THE UNPUBLISHED PLANS, WHICHEVER TERM IS LESS.

WARNING: REPRODUCTION HEREOF IS A CRIMINAL OFFENSE UNDER SECTION 102 OF THE COPYRIGHT ACT, 17 U.S.C., 18 U.S.C. SEC. 506. UNAUTHORIZED DISCLOSURE MAY CONSTITUTE TRADE SECRET MISAPPROPRIATION IN VIOLATION OF C.24-3.21-1ET SEQ. AND OTHER LAWS. THE CONCEPTS, IDEAS, DESIGNS, ARRANGEMENTS, DRAWINGS, AND PLANS DISCLOSED ARE COPYRIGHTED AND HEREIN MAY BE PATENTED OR BE THE SUBJECT OF PENDING PATENT APPLICATION. ANYONE VIOLATING THE INTENT OF THIS COPYRIGHT PROTECTION WILL BE PROSECUTED TO THE FULL EXTENT OF THE FEDERAL STATE AND LOCAL LAWS.

WRITTEN DIMENSIONS ON THESE DOCUMENTS SHALL HAVE PRECEDENCE OVER SCALE DIMENSIONS. CONTRACTORS SHALL VERIFY AND BE RESPONSIBLE FOR ALL DIMENSIONS AND CONDITIONS ON THE JOB AND THIS OFFICE MUST BE NOTIFIED OF ANY VARIATION FROM THE DIMENSIONS AND CONDITIONS SHOWN BY THESE DRAWINGS. SHOP DRAWINGS AND OR DETAILS MUST BE SUBMITTED TO THIS OFFICE FOR REVIEW BEFORE PROCEEDING WITH FABRICATION.

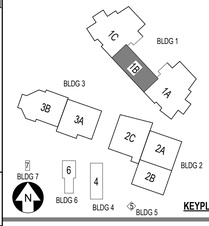

FORT PIERCE WESTWOOD ACADEMY

1801 Panther Ln , Fort Pierce, FL 34947

St. Lucie PUBLIC SCHOOLS

St. Lucie Public Schools
9461 Brandywine Ln
Port St. Lucie, FL 34986

ISSUE DATE: 10/31/2023
COMM. NO.: 2022108

DRAWN BY: SM,AC CHECKED BY: KT

BLDG 1 AREA 1B - RCP - 2ND FLR

A142.1B

PHASE III - CONSTRUCTION DOCUMENTS

SCHENKELSHULTZ
ARCHITECTURE

voice 407-872-3322
fax 407-872-3303
schenkelshultz.com
SS Lic. No. -AA-C000937

CONFIDENTIAL COPYRIGHT 2019 SCHENKEL & SHULTZ INC.
SEE WWW.SCHENKELSHULTZ.COM/COPYRIGHT FOR POLICY AND INFORMATION

REVISIONS

MARK	DESCRIPTION	DATE
1	ASI-18	01/15/2025

CORE Remnant
Current ASI: 18 Received on: 02/02/2025

CONFIDENTIAL COPYRIGHT 2020 SCHENKEL & SHULTZ INC.
SEE WWW.SCHENKELSHULTZ.COM/COPYRIGHT FOR POLICY AND INFORMATION

PURSUANT TO SECTION 102 OF THE COPYRIGHT ACT, 17 U.S.C., ALL CONCEPTS, IDEAS, DESIGNS, ARRANGEMENTS, DRAWINGS, AND PLANS INDICATED OR REPRESENTED BY THIS DOCUMENT ARE COPYRIGHTED BY SCHENKEL & SHULTZ INC. AS SUCH ALL CONCEPTS, IDEAS, DESIGNS, ARRANGEMENTS, DRAWINGS, AND PLANS INDICATED OR REPRESENTED BY THIS DOCUMENT ARE OWNED BY AND REMAIN THE PROPERTY OF SCHENKEL SHULTZ INC. UNLESS EXPRESSLY AUTHORIZED BY SCHENKEL SHULTZ INC. IN WRITING, NONE OF THE CONCEPTS, IDEAS, DESIGNS, ARRANGEMENTS, OR PLANS SHALL BE USED BY OR DISCLOSED TO ANY PERSON, ARCHITECTURAL OR ENGINEERING FIRM, CONSTRUCTION FIRM, SUBCONTRACTING FIRM, SUPPLIER, OR CORPORATION FOR ANY PURPOSE WHATSOEVER WITHOUT THE WRITTEN PERMISSION OF SCHENKEL & SHULTZ INC. PURSUANT TO SECTION 102 OF THE COPYRIGHT ACT, 17 U.S.C., PROTECTION FOR AN ARCHITECTURAL WORK CREATED AS A WORK MADE FOR HIRE ON OR AFTER DECEMBER 1, 1990, LASTS FOR 95 YEARS FROM THE DATE OF PUBLICATION OF THE WORK OR FOR 120 YEARS FROM THE DATE OF CREATION OF THE UNPUBLISHED PLANS, WHICHEVER TERM IS LESS.

WARNING: REPRODUCTION HEREOF IS A CRIMINAL OFFENSE UNDER SECTION 102 OF THE COPYRIGHT ACT, 17 U.S.C., 18 U.S.C. SEC. 506. UNAUTHORIZED DISCLOSURE MAY CONSTITUTE TRADE SECRET MISAPPROPRIATION IN VIOLATION OF 1C-24-3-1 ET. SEQ. AND OTHER LAWS. THE CONCEPTS, IDEAS, DESIGNS, ARRANGEMENTS, DRAWINGS, AND PLANS DISCLOSED ARE COPYRIGHTED AND HEREIN MAY BE PATENTED OR BE THE SUBJECT OF PENDING PATENT APPLICATION. ANYONE VIOLATING THE INTENT OF THIS COPYRIGHT PROTECTION WILL BE PROSECUTED TO THE FULL EXTENT OF THE FEDERAL STATE AND LOCAL LAWS.

WRITTEN DIMENSIONS ON THESE DOCUMENTS SHALL HAVE PRECEDENCE OVER SCALE DIMENSIONS. CONTRACTORS SHALL VERIFY AND BE RESPONSIBLE FOR ALL DIMENSIONS AND CONDITIONS ON THE JOB AND THIS OFFICE MUST BE NOTIFIED OF ANY VARIATION FROM THE DIMENSIONS AND CONDITIONS SHOWN BY THESE DRAWINGS. SHOP DRAWINGS AND OR DETAILS MUST BE SUBMITTED TO THIS OFFICE FOR REVIEW BEFORE PROCEEDING WITH FABRICATION.

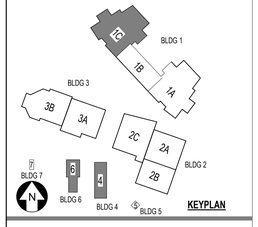

FORT PIERCE WESTWOOD ACADEMY

1801 Panther Ln , Fort Pierce, FL 34947

St. Lucie PUBLIC SCHOOLS

St. Lucie Public Schools
9461 Brandywine Ln
Port St. Lucie, FL 34986

ISSUE DATE: 10/31/2023
COMM. NO.: 2022108

DRAWN BY: SM,AC CHECKED BY: KT

BLDG 1 AREA 1C - RCP - 2ND FLR

A142.1C

A1
1/8" = 1'-0"

BUILDING 1 AREA 1C - REFLECTED CEILING PLAN - SECOND FLOOR

PHASE III - CONSTRUCTION DOCUMENTS

1/2/2025 4:56:15 PM
Autodesk Docs://2022108 Westwood Academy/SLPS_FPWA_HS_2023-A.rvt

GENERAL NOTES - ROOF

1. PROVIDE MANUF. STANDARD DETAILS FOR ROOF PENETRATIONS
2. SEE. MECH & PLUMBING EQUIP. PLANS FOR EXTENT OF ROOFTOP EQUIPMENT, CURBS, VENTS, PIPES, AND CONDUITS PENETRATING THE ROOF. NOTE: ADDITIONAL INFORMATION ON ROOF TOP EQUIPMENT LOCATION & SIZES WILL BE PROVIDED WITH 100% , PHASE III CONSTRUCTION DOCUMENT PACKAGE.
3. ALL ROOFS ARE SLOPED AT 1/4" PER FT. MINIMUM U.N.O.
4. PROVIDE CRICKETS TO PROVIDED POSITIVE DRAINAGE AROUND ALL ROOF TOP EQUIPMENT AND HATCHES. CRICKETS SHALL SLOPE AT 1/2" PER FT. MINIMUM.
5. OVERFLOW SCUPPERS (O.S.) SHALL BE INSTALLED WITH EACH CONDUCTOR HEAD AND DOWNSPOUT (CH/DS) UNLESS NOTED OTHERWISE.
6. PROVIDE SPLASH PADS WHERE DOWNSPOUTS DISCHARGE ONTO ROOF BELOW.
7. COORDINATE TILT-WALL OPENINGS WITH SCUPPER REQUIREMENTS.
8. COORDINATE WALL MTD. ITEMS WITH EXTERIOR ELEVATIONS.
9. COORDINATE ALL ROOF DRAINAGE WITH CIVIL.
10. ALL WALKPADS SHALL BOUND THE PERIMETER OF ROOF MTD. EQUIPMENT AND ROOF HATCHES A MINIMUM OF 4'-0" ON EACH SIDE. INSTALL WALKPADS SUCH THAT CROSS DRAINAGE IS NOT IMPEDED.
11. REFER TO A-5## SERIES DRAWINGS FOR ROOF DETAILS. REFER TO WALL SECTIONS & DETAILS FOR ADDITIONAL ROOF DETAILING. ALUMINUM CANOPIES PROVIDED FOR REFERENCE ONLY. CANOPIES WILL BE INCLUDED IN THE NEXT SUBMITTAL (100%, PHASE III CONSTRUCTION DOCUMENTS)
12. REFER TO FOR ROOF ACCESS LADDER DETAIL, F1 / A552
13. CONDUCTOR HEAD/DOWNSPOUT LOCATIONS TO BE COORDINATED WITH EXTERIOR ELEVATIONS.
14. FOR ROOF DRAINAGE D.S. CAPACITY CALCULATION PURPOSES SEE ROOF DRAINAGE AREAS SHOWN FOR EACH ROOF SECTION. EACH 6" X 6" D.S. PROVIDES FOR 563 GPM AND EACH 6" DIA. VERTICAL PIPE LEADER PROVIDES 538 GPM OF DISCHARGE.
15. COORDINATE OVERFLOW DRAINS FOR INTERNAL DRAINS W/ PLUMBING DRAWINGS.
16. NOTE: ALL ROOF ACCESS LADDERS SHOWN ON ROOF PLANS ARE FOR REFERENCE ONLY AND NOT PART OF ROOFING BID PACKAGE. ALL WALKWAY PADS SHOWN EXTENDING TO ROOF LADDERS ARE PART OF ROOFING SCOPE.
17. REFER TO STRUCTURAL DRAWINGS FOR SLOPED AND FLAT ROOF FRAMED AREAS.

ROOF LEGEND

SYMBOL	DESCRIPTION
	SINGLE PLY MEMBRANE ROOFING SYSTEM ON LIGHTWEIGHT INSULATING CONCRETE SYSTEM (R30 MIN.) ON SLOPED METAL DECK & ROOF STRUCTURE.
	SINGLE PLY MEMBRANE ROOFING SYSTEM ON LIGHTWEIGHT INSULATING CONCRETE SYSTEM (R-30 MIN.) ON METAL DECK. **NOTE:** 1/4" SLOPE IS ACHIEVED W/ BUILDING-UP AND SLOPING OF LIGHTWEIGHT INSULATING CONCRETE SYSTEM.
	CRICKET - SLOPED TO DRAIN AT 1/2" PER FT. TO PROVIDE POSITIVE DRAINAGE TO ROOF DRAINAGE SYSTEM
	PRE-ENGINEERED ALUM. CANOPY SYSTEM FOR REFERENCE ONLY. THESE WILL BE INCLUDED IN NEXT SUBMITTAL
	ADDITIONAL SHEET MEMBRANE FOR WALKWAY PADS, SPLASH PADS OR DRIPLINE REINFORCEMENT
O.S.	OVERFLOW SCUPPER - SEE TYPICAL DETAILS L1 / A551 & F5 / A552 .
D.S.	ALUM. DOWNSPOUT- 6" SQUARE, U.N.O. - SEE SPECS. AND SEE TYPICAL DETAIL A5 / A551
	SMOKE VENT CLEAR OPENING AREA = 5% OF STAGE AREA
OS CH/DS	CONDUCTOR HEAD AND DOWNSPOUT WITH OVERFLOW SCUPPER - SEE TYPICAL DETAIL A5 / A551
RAL.	ROOF ACCESS LADDER, SEE TYP. DETAILS F1 / A552
R.H.	36" x 36" ROOF HATCH WITH TELESCOPING SAFETY BAR, SEE TYP. DETAIL A1 / A552
G/DS	GUTTER WITH 6" SQUARE DOWNSPOUT, SEE SIMILAR DETAIL A1 / A553 PROVIDE 16" WIDE X 2'-0" DP ADDITIONAL LAYER OF ROOFING MEMBRANE AS SPLASH PAD, TYPICAL, U.N.O.
RD	PRIMARY ROOF DRAIN TO BE USED IN COMBINATION WITH OVERFLOW ROOF DRAIN, SEE TYP. DETAIL L15/A553
ORD	OVERFLOW ROOF DRAIN TO BE USED IN COMBINATION WITH PRIMARY ROOF DRAIN, SEE TYP. DETAIL L15/A553
	DIRECTION OF ROOF SLOPE

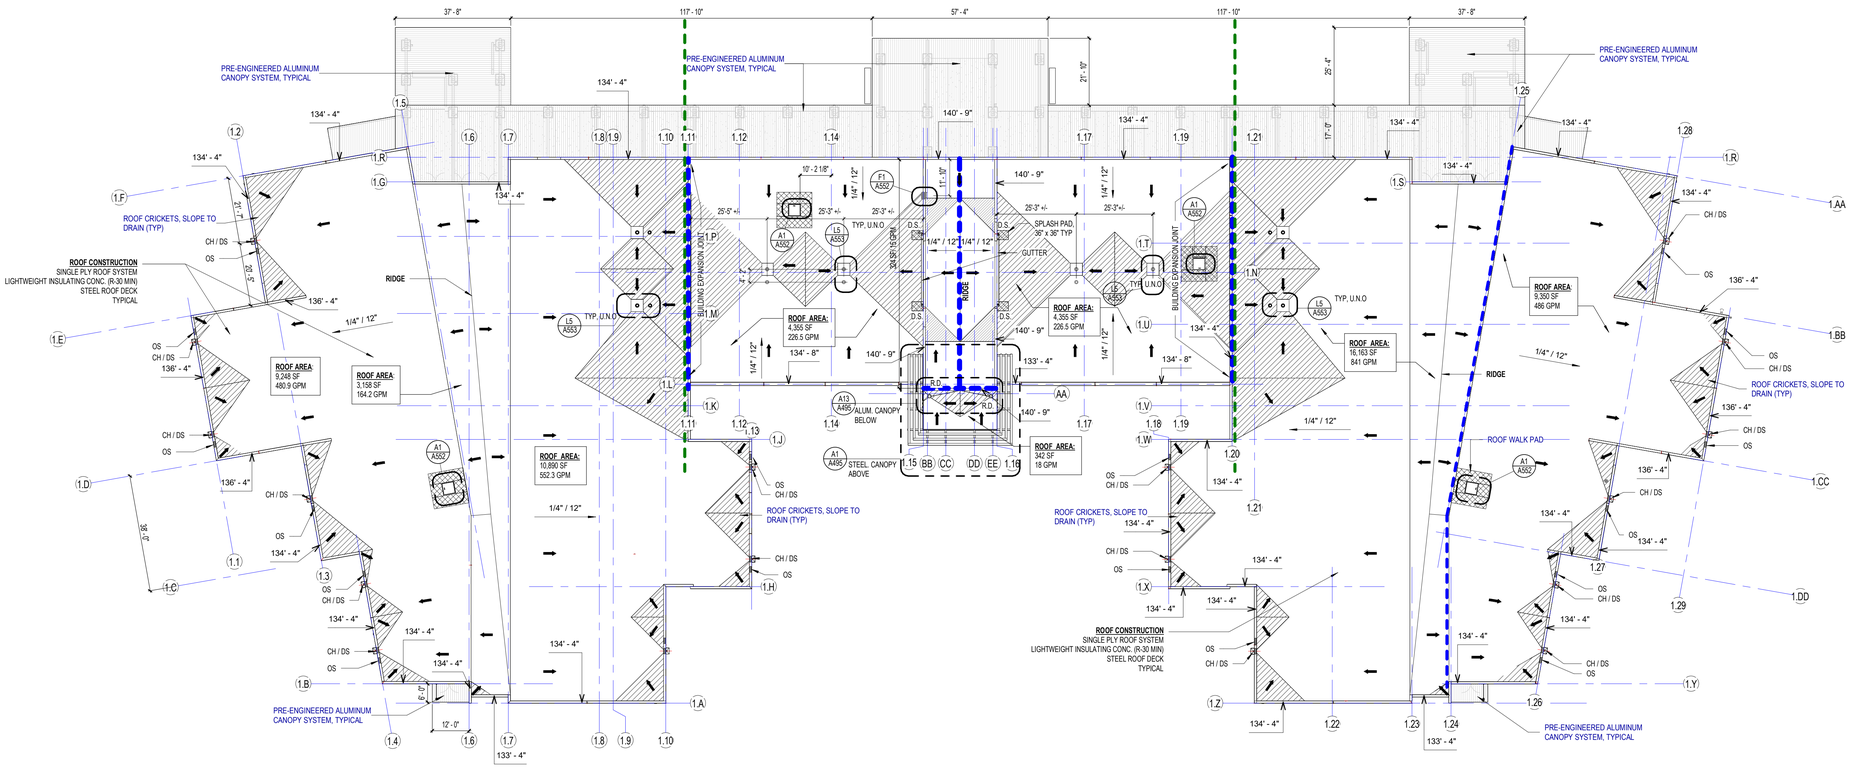

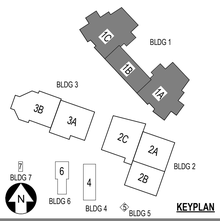

B1

A1 BUILDING 1 - OVERALL ROOF PLAN

1" = 20'-0"

SCHENKELSHULTZ ARCHITECTURE

voice 407-872-3322
fax 407-872-3303
schenkelshultz.com
SS Lic. No. -AA-C000937

CONFIDENTIAL COPYRIGHT 2019 SCHENKEL & SHULTZ INC.
SEE WWW.SCHENKELSHULTZ.COM/COPYRIGHT FOR POLICY AND INFORMATION

REVISIONS

MARK	DESCRIPTION	DATE

CONFIDENTIAL COPYRIGHT 2020 SCHENKEL & SHULTZ INC.
SEE WWW.SCHENKELSHULTZ.COM/COPYRIGHT FOR POLICY AND INFORMATION

PURSUANT TO SECTION 102 OF THE COPYRIGHT ACT, 17 U.S.C. ALL CONCEPTS, IDEAS, DESIGNS, ARRANGEMENTS, DRAWINGS, AND PLANS INDICATED OR REPRESENTED BY THIS DOCUMENT ARE COPYRIGHTED BY SCHENKEL & SHULTZ, P.A. AND OTHER CONSULTANTS. ALL CONCEPTS, IDEAS, DESIGNS, ARRANGEMENTS, AND PLANS INDICATED OR REPRESENTED BY THIS DOCUMENT ARE OWNED BY AND THE PROPERTY OF SCHENKEL&SHULTZ AND WERE CREATED, EVOLVED AND DEVELOPED FOR ITS OWN USE. NONE OF THE IDEAS, DESIGNS, ARRANGEMENTS, OR PLANS SHALL BE USED BY OR DISCLOSED TO ANY PERSON, ARCHITECTURAL OR ENGINEERING FIRM, CONSTRUCTION FIRM, SUBCONTRACTING FIRM, SUPPLIER, OR CORPORATION FOR ANY PURPOSE WHATSOEVER WITHOUT THE WRITTEN PERMISSION OF SCHENKEL & SHULTZ INC. PURSUANT TO SECTION 102 OF THE COPYRIGHT ACT, 17 U.S.C. PROTECTION FOR AN ARCHITECTURAL WORK CREATED AS A WORK MADE FOR HIRE ON OR AFTER DECEMBER 1, 1990, LASTS FOR 95 YEARS FROM THE DATE OF PUBLICATION OF THE WORK OR FOR 120 YEARS FROM THE DATE OF CREATION OF THE UNPUBLISHED PLANS, WHICHEVER TERM IS LESS.

WARNING: REPRODUCTION HEREOF IS A CRIMINAL OFFENSE UNDER SECTION 102 OF THE COPYRIGHT ACT, 17 U.S.C., 18 U.S.C. SEC. 506. UNAUTHORIZED DISCLOSURE MAY CONSTITUTE TRADE SECRET MISAPPROPRIATION IN VIOLATION OF LC-4-2-3-1-ET SEQ. AND OTHER LAWS. THE CONCEPTS, IDEAS, DESIGNS, ARRANGEMENTS, DRAWINGS, AND PLANS DISCLOSED ARE COPYRIGHTED AND HEREIN MAY BE PATENTED OR BE THE SUBJECT OF PENDING PATENT APPLICATION. ANYONE VIOLATING THE INTENT OF THIS COPYRIGHT PROTECTION WILL BE PROSECUTED TO THE FULL EXTENT OF THE FEDERAL STATE AND LOCAL LAWS.

WRITTEN DIMENSIONS ON THESE DOCUMENTS SHALL HAVE PRECEDENCE OVER SCALE DIMENSIONS. CONTRACTORS SHALL VERIFY AND BE RESPONSIBLE FOR ALL DIMENSIONS AND CONDITIONS ON THE JOB AND THIS OFFICE MUST BE NOTIFIED OF ANY VARIATION FROM THE DIMENSIONS AND CONDITIONS SHOWN BY THESE DRAWINGS. SHOP DRAWINGS AND OR DETAILS MUST BE SUBMITTED TO THIS OFFICE FOR REVIEW BEFORE PROCEEDING WITH FABRICATION.

FORT PIERCE WESTWOOD ACADEMY

1801 Panther Ln , Fort Pierce, FL 34947

St. Lucie PUBLIC SCHOOLS

St. Lucie Public Schools
9461 Brandywine Ln
Port St. Lucie, FL 34986

ISSUE DATE: 10/31/2023
COMM. NO.: 2022108

DRAWN BY: SM,AC CHECKED BY: KT

BLDG 1 - ROOF PLAN, LEGEND AND GENERAL NOTES

A151.1

PHASE III - CONSTRUCTION DOCUMENTS

11/1/2023 1:14:54 PM
Autodesk Docs://2022108 Westwood Academy/SLPS_FPWA_HS_2023-A.rvt

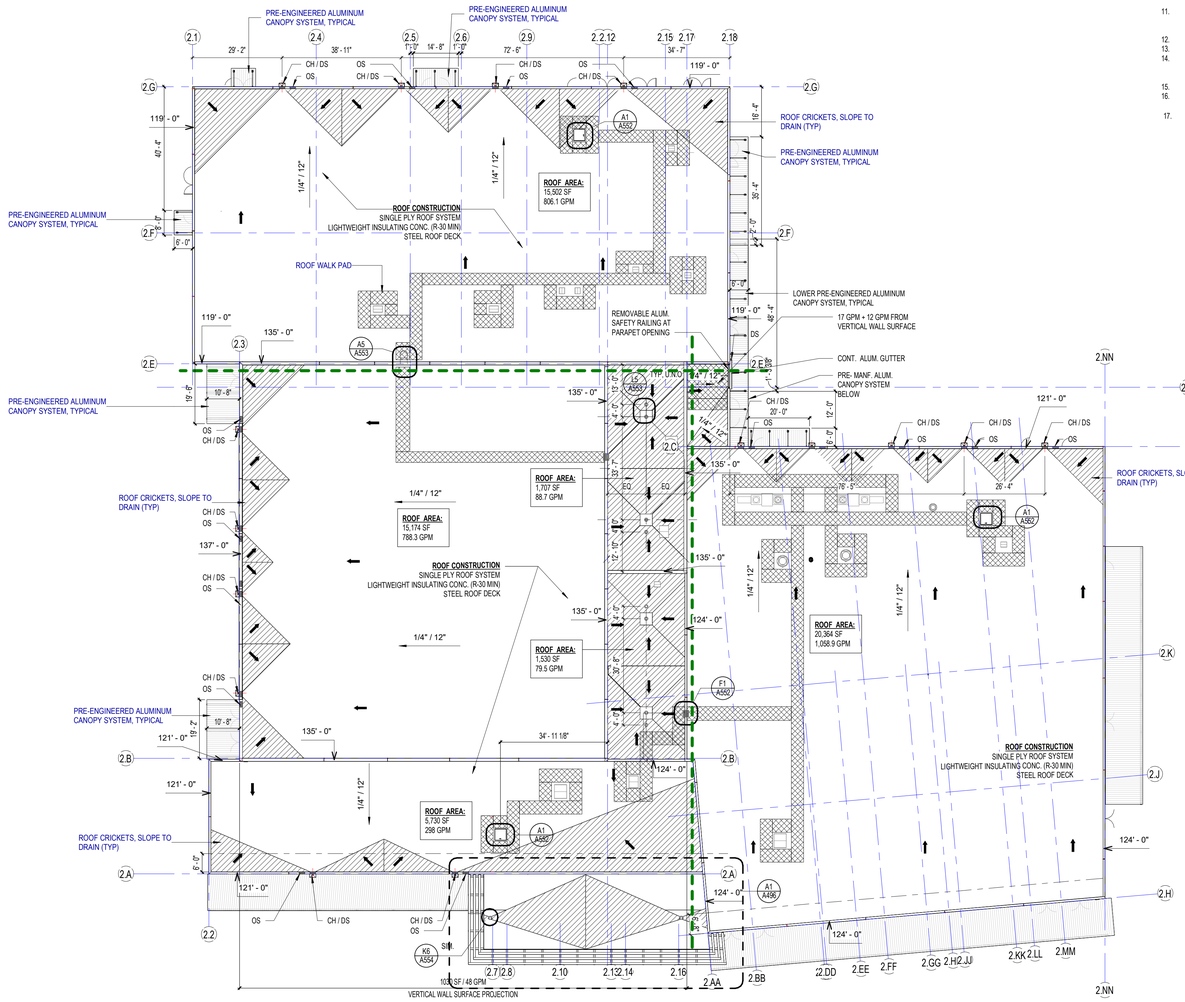

GENERAL NOTES - ROOF

1. PROVIDE MANUF. STANDARD DETAILS FOR ROOF PENETRATIONS
2. SEE..MECH & PLUMBING EQUIP. PLANS FOR EXTENT OF ROOFTOP EQUIPMENT, CURBS, VENTS, PIPES, AND CONDUITS PENETRATING THE ROOF. NOTE: ADDITIONAL INFORMATION ON ROOF TOP EQUIPMENT LOCATION & SIZES WILL BE PROVIDED WITH 100% PHASE III CONSTRUCTION DOCUMENT PACKAGE.
3. ALL ROOFS ARE SLOPED AT 1/4" PER FT. MINIMUM U.N.O.
4. PROVIDE CRICKETS TO PROVIDED POSITIVE DRAINAGE AROUND ALL ROOF TOP EQUIPMENT AND HATCHES. CRICKETS SHALL SLOPE AT 1/2" PER FT. MINIMUM
5. OVERFLOW SCUPPERS (O.S.) SHALL BE INSTALLED WITH EACH CONDUCTOR HEAD AND DOWNSPOUT (CH/DS) UNLESS NOTED OTHERWISE.
6. PROVIDE SPLASH PADS WHERE DOWNSPOUTS DISCHARGE ONTO ROOF BELOW.
7. COORDINATE TILT-WALL OPENINGS WITH SCUPPER REQUIREMENTS.
8. COORDINATE WALL MTD. ITEMS WITH EXTERIOR ELEVATIONS.
9. COORDINATE ALL ROOF DRAINAGE WITH CIVIL
10. ALL WALKPADS SHALL BOUND THE PERIMETER OF ROOF MTD. EQUIPMENT AND ROOF HATCHES A MINIMUM OF 4'-0" ON EACH SIDE INSTALL WALKPADS SUCH THAT CROSS DRAINAGE IS NOT IMPEDED.
11. REFER TO A-5# SERIES DRAWINGS FOR ROOF DETAILS REFER TO WALL SECTIONS & DETAILS FOR ADDITIONAL ROOF DETAILING. ALUMINUM CANOPIES PROVIDED FOR REFERENCE ONLY. CANOPIES WILL BE INCLUDED IN THE NEXT SUBMITTAL (100%, PHASE III CONSTRUCTION DOCUMENTS)
12. REFER TO FOR ROOF ACCESS LADDER DETAIL. F1 / A552
13. CONDUCTOR HEAD/DOWNSPOUT LOCATIONS TO BE COORDINATED WITH EXTERIOR ELEVATIONS.
14. FOR ROOF DRAINAGE D.S. CAPACITY CALCULATION PURPOSES SEE ROOF DRAINAGE AREAS SHOWN FOR EACH ROOF SECTION. EACH 6" X 6" D.S. PROVIDES FOR 563 GPM AND EACH 6" DIA. VERTICAL PIPE LEADER PROVIDES 538 GPM OF DISCHARGE
15. COORDINATE OVERFLOW DRAINS FOR INTERNAL DRAINS W/ PLUMBING DRAWINGS.
16. NOTE: ALL ROOF ACCESS LADDERS SHOWN ON ROOF PLANS ARE FOR REFERENCE ONLY AND NOT PART OF ROOFING BID PACKAGE. ALL WALKWAY PADS SHOWN EXTENDING TO ROOF LADDERS ARE PART OF ROOFING SCOPE.
17. REFER TO STRUCTURAL DRAWINGS FOR SLOPED AND FLAT ROOF FRAMED AREAS.

ROOF LEGEND

SYMBOL	DESCRIPTION
	SINGLE PLY MEMBRANE ROOFING SYSTEM ON LIGHTWEIGHT INSULATING CONCRETE SYSTEM (R30 MIN.) ON SLOPED METAL DECK & ROOF STRUCTURE.
	SINGLE PLY MEMBRANE ROOFING SYSTEM ON LIGHTWEIGHT INSULATING CONCRETE SYSTEM (R-30 MIN.) ON METAL DECK. **NOTE:** 1/4" SLOPE IS ACHIEVED W/ BUILDING-UP AND SLOPING OF LIGHTWEIGHT INSULATING CONCRETE SYSTEM.
	CRICKET - SLOPED TO DRAIN AT 1/2" PER FT. TO PROVIDE POSITIVE DRAINAGE TO ROOF DRAINAGE SYSTEM
	PRE-ENGINEERED ALUM. CANOPY SYSTEM FOR REFERENCE ONLY. THESE WILL BE INCLUDED IN NEXT SUBMITTAL
	ADDITIONAL SHEET MEMBRANE FOR WALKWAY PADS, SPLASH PADS OR DRIPLINE REINFORCEMENT
O.S.	OVERFLOW SCUPPER - SEE TYPICAL DETAILS L1 / A551 & F5 / A552
D.S.	ALUM. DOWNSPOUT- 6" SQUARE, U.N.O. - SEE SPECS. AND SEE TYPICAL DETAIL A5 / A551
	SMOKE VENT CLEAR OPENING AREA = 5% OF STAGE AREA
OS CH/DS	CONDUCTOR HEAD AND DOWNSPOUT WITH OVERFLOW SCUPPER - SEE TYPICAL DETAIL A5 / A551
RAL.	ROOF ACCESS LADDER, SEE TYP. DETAILS F1 / A552
R.H.	36" x 36" ROOF HATCH WITH TELESCOPING SAFETY BAR, SEE TYP. DETAIL A1 / A552
G/DS	GUTTER WITH 6" SQUARE DOWNSPOUT, SEE SIMILAR DETAIL A1 / A553 PROVIDE 16" WIDE X 2'-0" DP ADDITIONAL LAYER OF ROOFING MEMBRANE AS SPLASH PAD, TYPICAL, U.N.O.
RD	PRIMARY ROOF DRAIN TO BE USED IN COMBINATION WITH OVERFLOW ROOF DRAIN, SEE TYP. DETAIL L15/A553
ORD	OVERFLOW ROOF DRAIN TO BE USED IN COMBINATION WITH PRIMARY ROOF DRAIN, SEE TYP. DETAIL L15/A553
	DIRECTION OF ROOF SLOPE

B2

A1 BUILDING 2 - OVERALL ROOF PLAN

1" = 20'-0"

SCHENKELSHULTZ ARCHITECTURE

voice 407-872-3322
fax 407-872-3303
schenkelshultz.com
SS Lic. No. -AA-C000937

CONFIDENTIAL COPYRIGHT 2019 SCHENKEL & SHULTZ INC.
SEE WWW.SCHENKELSHULTZ.COM/COPYRIGHT FOR POLICY AND INFORMATION

REVISIONS

MARK	DESCRIPTION	DATE

CONFIDENTIAL COPYRIGHT 2020 SCHENKEL & SHULTZ INC.
SEE WWW.SCHENKELSHULTZ.COM/COPYRIGHT FOR POLICY AND INFORMATION

PURSUANT TO SECTION 102 OF THE COPYRIGHT ACT, 17 U.S.C. ALL CONCEPTS, IDEAS, DESIGNS, ARRANGEMENTS, DRAWINGS, AND PLANS INDICATED OR REPRESENTED BY THIS DOCUMENT ARE COPYRIGHTED BY SCHENKEL & SHULTZ P.A. AND CONSULTANTS. ALL CONCEPTS, IDEAS, DESIGNS, ARRANGEMENTS, DRAWINGS, AND PLANS INDICATED OR REPRESENTED BY THIS DOCUMENT ARE OWNED BY AND ARE PROPERTY OF SCHENKEL&SHULTZ AND WERE CREATED, EVOLVED AND DEVELOPED FOR ITS OWN USE. NONE OF THE IDEAS, DESIGNS, ARRANGEMENTS, OR PLANS SHALL BE USED BY OR DISCLOSED TO ANY PERSON, ARCHITECTURAL OR ENGINEERING FIRM, CONSTRUCTION FIRM, SUBCONTRACTING FIRM, SUPPLIER, OR CORPORATION FOR ANY PURPOSE WHATSOEVER WITHOUT THE WRITTEN PERMISSION OF SCHENKEL & SHULTZ INC. PURSUANT TO SECTION 102 OF THE COPYRIGHT ACT, 17 U.S.C. PROTECTION FOR AN ARCHITECTURAL WORK CREATED AS A WORK MADE FOR HIRE ON OR AFTER DECEMBER 1, 1990, LASTS FOR 95 YEARS FROM THE DATE OF PUBLICATION OF THE WORK OR FOR 120 YEARS FROM THE DATE OF CREATION OF THE UNPUBLISHED PLANS, WHICHEVER TERM IS LESS.

WARNING: REPRODUCTION HEREOF IS A CRIMINAL OFFENSE UNDER SECTION 102 OF THE COPYRIGHT ACT, 17 U.S.C., 18 U.S.C. SEC. 506. UNAUTHORIZED DISCLOSURE MAY CONSTITUTE TRADE SECRET MISAPPROPRIATION IN VIOLATION OF C.24-3.31-1ET SEQ. AND OTHER LAWS. THE CONCEPTS, IDEAS, DESIGNS, ARRANGEMENTS, DRAWINGS, AND PLANS DISCLOSED ARE COPYRIGHTED AND HEREIN MAY BE PATENTED OR BE THE SUBJECT OF PENDING PATENT APPLICATION. ANYONE VIOLATING THE INTENT OF THIS COPYRIGHT PROTECTION WILL BE PROSECUTED TO THE FULL EXTENT OF THE FEDERAL STATE AND LOCAL LAWS.

WRITTEN DIMENSIONS ON THESE DOCUMENTS SHALL HAVE PRECEDENCE OVER SCALE DIMENSIONS. CONTRACTORS SHALL VERIFY AND BE RESPONSIBLE FOR ALL DIMENSIONS AND CONDITIONS ON THE JOB AND THIS OFFICE MUST BE NOTIFIED OF ANY VARIATION FROM THE DIMENSIONS AND CONDITIONS SHOWN BY THESE DRAWINGS. SHOP DRAWINGS AND OR DETAILS MUST BE SUBMITTED TO THIS OFFICE FOR REVIEW BEFORE PROCEEDING WITH FABRICATION.

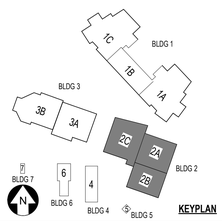

FORT PIERCE WESTWOOD ACADEMY

1801 Panther Ln , Fort Pierce, FL 34947

St. Lucie PUBLIC SCHOOLS

St. Lucie Public Schools
9461 Brandywine Ln
Port St. Lucie, FL 34986

ISSUE DATE: 10/31/2023
COMM. NO.: 2022108

DRAWN BY: SM,AC CHECKED BY: KT

BLDG 2 - ROOF PLAN

A151.2

11/1/2023 1:14:58 PM
Autodesk Docs://2022108 Westwood Academy/SLPS_FPWA_HS_2023-A.rvt

PHASE III - CONSTRUCTION DOCUMENTS

GENERAL NOTES - ROOF

1. PROVIDE MANUF. STANDARD DETAILS FOR ROOF PENETRATIONS
2. SEE. MECH & PLUMBING EQUIP. PLANS FOR EXTENT OF ROOFTOP EQUIPMENT, CURBS, VENTS, PIPES, AND CONDUITS PENETRATING THE ROOF. NOTE: ADDITIONAL INFORMATION ON ROOF TOP EQUIPMENT LOCATION & SIZES WILL BE PROVIDED WITH 100% . PHASE III CONSTRUCTION DOCUMENT PACKAGE.
3. ALL ROOFS ARE SLOPED AT 1/4" PER FT. MINIMUM U.N.O.
4. PROVIDE CRICKETS TO PROVIDED POSITIVE DRAINAGE AROUND ALL ROOF TOP EQUIPMENT AND HATCHES. CRICKETS SHALL SLOPE AT 1/2" PER FT. MINIMUM.
5. OVERFLOW SCUPPERS (O.S.) SHALL BE INSTALLED WITH EACH CONDUCTOR HEAD AND DOWNSPOUT (CH/DS) UNLESS NOTED OTHERWISE.
6. PROVIDE SPLASH PADS WHERE DOWNSPOUTS DISCHARGE ONTO ROOF BELOW.
7. COORDINATE TILT-WALL OPENINGS WITH SCUPPER REQUIREMENTS.
8. COORDINATE WALL MTD. ITEMS WITH EXTERIOR ELEVATIONS.
9. COORDINATE ALL ROOF DRAINAGE WITH CIVIL.
10. ALL WALKPADS SHALL BOUND THE PERIMETER OF ROOF MTD. EQUIPMENT AND ROOF HATCHES A MINIMUM OF 4'-0" ON EACH SIDE. INSTALL WALKPADS SUCH THAT CROSS DRAINAGE IS NOT IMPEDED.
11. REFER TO A-564 SERIES DRAWINGS FOR ROOF DETAILS. REFER TO WALL SECTIONS & DETAILS FOR ADDITIONAL ROOF DETAILING. ALUMINUM CANOPIES PROVIDED FOR REFERENCE ONLY. CANOPIES WILL BE INCLUDED IN THE NEXT SUBMITTAL (100%, PHASE III CONSTRUCTION DOCUMENTS)
12. REFER TO FOR ROOF ACCESS LADDER DETAIL F1 / A552
13. CONDUCTOR HEAD/DOWNSPOUT LOCATIONS TO BE COORDINATED WITH EXTERIOR ELEVATIONS.
14. FOR ROOF DRAINAGE D.S. CAPACITY CALCULATION PURPOSES SEE ROOF DRAINAGE AREAS SHOWN FOR EACH ROOF SECTION. EACH 6" X 6" D.S. PROVIDES FOR 563 GPM AND EACH 6" DIA. VERTICAL PIPE LEADER PROVIDES 538 GPM OF DISCHARGE.
15. COORDINATE OVERFLOW DRAINS FOR INTERNAL DRAINS W/ PLUMBING DRAWINGS.
16. NOTE: ALL ROOF ACCESS LADDERS SHOWN ON ROOF PLANS ARE FOR REFERENCE ONLY AND NOT PART OF ROOFING BID PACKAGE. ALL WALKWAY PADS SHOWN EXTENDING TO ROOF LADDERS ARE PART OF ROOFING SCOPE.
17. REFER TO STRUCTURAL DRAWINGS FOR SLOPED AND FLAT ROOF FRAMED AREAS.

ROOF LEGEND

SYMBOL	DESCRIPTION
	SINGLE PLY MEMBRANE ROOFING SYSTEM ON LIGHTWEIGHT INSULATING CONCRETE SYSTEM (R30 MIN.) ON SLOPED METAL DECK & ROOF STRUCTURE.
	SINGLE PLY MEMBRANE ROOFING SYSTEM ON LIGHTWEIGHT INSULATING CONCRETE SYSTEM (R-30 MIN.) ON METAL DECK. **NOTE:** 1/4" SLOPE IS ACHIEVED W/ BUILDING-UP AND SLOPING OF LIGHTWEIGHT INSULATING CONCRETE SYSTEM.
	CRICKET - SLOPED TO DRAIN AT 1/2" PER FT. TO PROVIDE POSITIVE DRAINAGE TO ROOF DRAINAGE SYSTEM
	PRE-ENGINEERED ALUM. CANOPY SYSTEM FOR REFERENCE ONLY. THESE WILL BE INCLUDED IN NEXT SUBMITTAL
	ADDITIONAL SHEET MEMBRANE FOR WALKWAY PADS, SPLASH PADS OR DRIPLINE REINFORCEMENT
O.S.	OVERFLOW SCUPPER - SEE TYPICAL DETAILS L1 / A551 & F5 / A552
D.S.	ALUM. DOWNSPOUT- 6" SQUARE. U.N.O. - SEE SPECS. AND SEE TYPICAL DETAIL A5 / A551
	SMOKE VENT CLEAR OPENING AREA = 5% OF STAGE AREA
OS CH/DS	CONDUCTOR HEAD AND DOWNSPOUT WITH OVERFLOW SCUPPER - SEE TYPICAL DETAIL A5 / A551
RAL.	ROOF ACCESS LADDER, SEE TYP. DETAILS F1 / A552
R.H.	36" x 36" ROOF HATCH WITH TELESCOPING SAFETY BAR, SEE TYP. DETAIL A1 / A552
G/DS	GUTTER WITH 6" SQUARE DOWNSPOUT, SEE SIMILAR DETAIL A1 / A553 PROVIDE 16" WIDE X 2'-0" DP ADDITIONAL LAYER OF ROOFING MEMBRANE AS SPLASH PAD, TYPICAL, U.N.O.
RD	PRIMARY ROOF DRAIN TO BE USED IN COMBINATION WITH OVERFLOW ROOF DRAIN, SEE TYP. DETAIL L15/A553
ORD	OVERFLOW ROOF DRAIN TO BE USED IN COMBINATION WITH PRIMARY ROOF DRAIN, SEE TYP. DETAIL L15/A553
	DIRECTION OF ROOF SLOPE

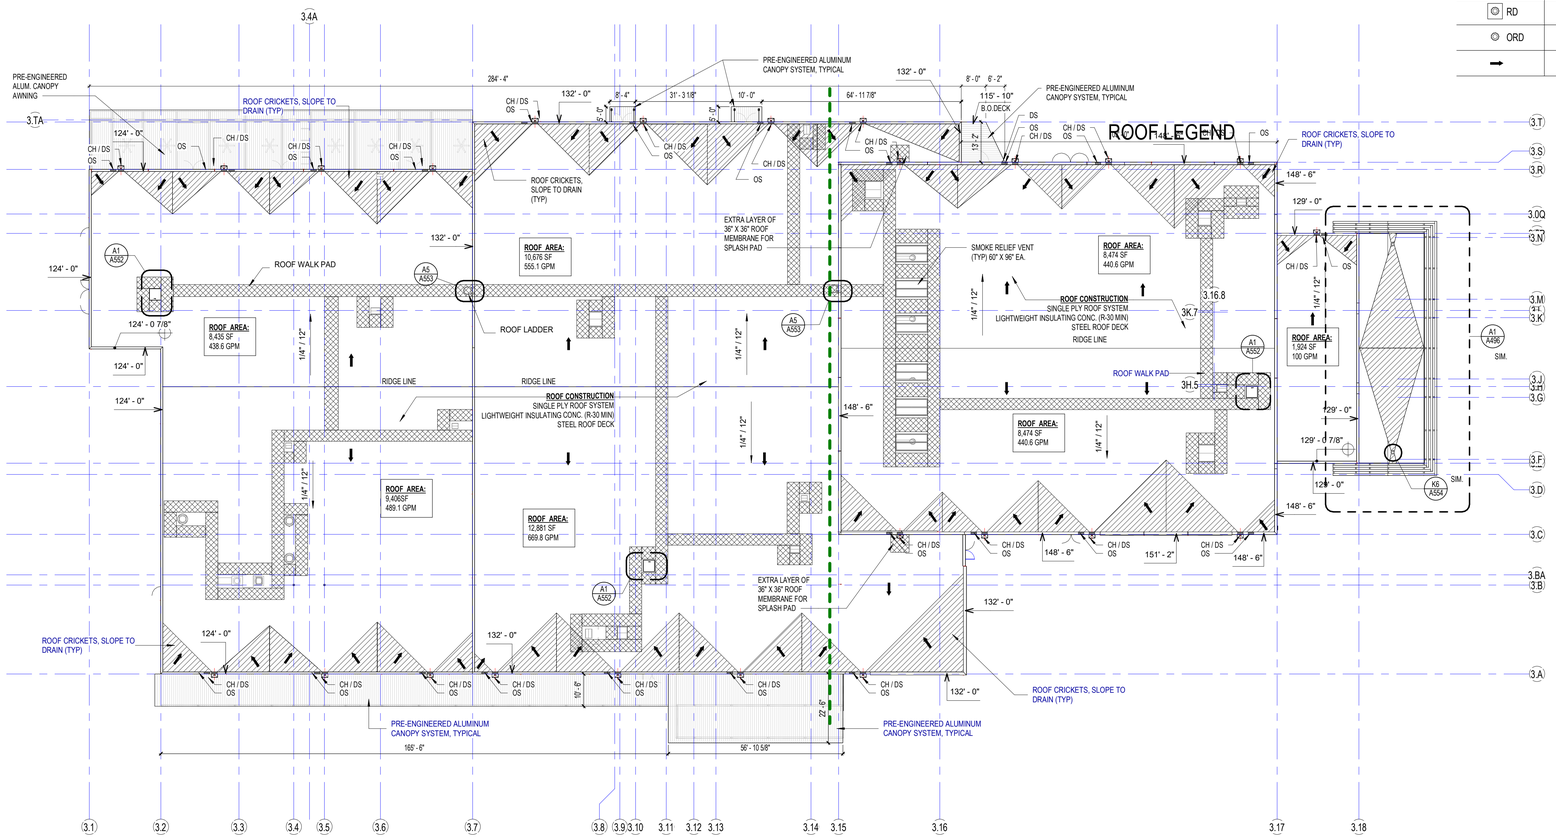

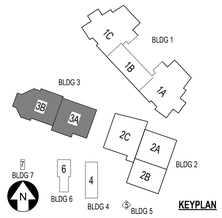

B3

A1 — BUILDING 3 - OVERALL ROOF PLAN

1" = 20'-0"

SCHENKELSHULTZ
ARCHITECTURE

voice 407-872-3322
fax 407-872-3303
schenkelshultz.com
SS Lic. No. -AA-C000937

CONFIDENTIAL COPYRIGHT 2019 SCHENKEL & SHULTZ INC.
SEE WWW.SCHENKELSHULTZ.COM/COPYRIGHT FOR POLICY AND INFORMATION

REVISIONS

MARK	DESCRIPTION	DATE

CONFIDENTIAL COPYRIGHT 2020 SCHENKEL & SHULTZ INC.
SEE WWW.SCHENKELSHULTZ.COM/COPYRIGHT FOR POLICY AND INFORMATION

PURSUANT TO SECTION 102 OF THE COPYRIGHT ACT, 17 U.S.C. ALL CONCEPTS, IDEAS, DESIGNS, ARRANGEMENTS, DRAWINGS, AND PLANS INDICATED OR REPRESENTED BY THIS DOCUMENT ARE COPYRIGHTED BY SCHENKEL & SHULTZ P.A. AND CONSTITUTE ORIGINAL, SPECIAL, DISTINCTIVE, IDEAS, DESIGNS, DRAWINGS, AND PLANS INDICATED OR REPRESENTED BY THIS DOCUMENT ARE OWNED BY AND THE PROPERTY OF SCHENKEL&SHULTZ AND WERE CREATED, EVOLVED AND DEVELOPED FOR ITS OWN USE. NONE OF THE IDEAS, DESIGNS, ARRANGEMENTS, OR PLANS SHALL BE USED BY OR DISCLOSED TO ANY PERSON, ARCHITECTURAL OR ENGINEERING FIRM, CONSTRUCTION FIRM, SUBCONTRACTING FIRM, SUPPLIER, OR CORPORATION FOR ANY PURPOSE WHATSOEVER WITHOUT THE WRITTEN PERMISSION OF SCHENKEL & SHULTZ INC. PURSUANT TO SECTION 102 OF THE COPYRIGHT ACT, 17 U.S.C. PROTECTION FOR AN ARCHITECTURAL WORK CREATED AS A WORK MADE FOR HIRE ON OR AFTER DECEMBER 1, 1990, LASTS FOR 95 YEARS FROM THE DATE OF PUBLICATION OF THE WORK OR FOR 120 YEARS FROM THE DATE OF CREATION OF THE UNPUBLISHED PLANS, WHICHEVER TERM IS LESS.

WARNING: REPRODUCTION HEREOF IS A CRIMINAL OFFENSE UNDER SECTION 102 OF THE COPYRIGHT ACT, 17 U.S.C., 18 U.S.C. SEC. 506. UNAUTHORIZED DISCLOSURE MAY CONSTITUTE TRADE SECRET MISAPPROPRIATION IN VIOLATION OF F.C.A-3-3-1-17. SEQ. AND OTHER LAWS. THE CONCEPTS, IDEAS, DESIGNS, ARRANGEMENTS, DRAWINGS, AND PLANS DISCLOSED ARE COPYRIGHTED AND HEREIN MAY BE PATENTED OR BE THE SUBJECT OF PENDING PATENT APPLICATION. ANYONE VIOLATING THE INTENT OF THIS COPYRIGHT PROTECTION WILL BE PROSECUTED TO THE FULL EXTENT OF THE FEDERAL STATE AND LOCAL LAWS.

WRITTEN DIMENSIONS ON THESE DOCUMENTS SHALL HAVE PRECEDENCE OVER SCALE DIMENSIONS. CONTRACTORS SHALL VERIFY AND BE RESPONSIBLE FOR ALL DIMENSIONS AND CONDITIONS ON THE JOB AND THIS OFFICE MUST BE NOTIFIED OF ANY VARIATION FROM THE DIMENSIONS AND CONDITIONS SHOWN BY THESE DRAWINGS. SHOP DRAWINGS AND OR DETAILS MUST BE SUBMITTED TO THIS OFFICE FOR REVIEW BEFORE PROCEEDING WITH FABRICATION.

St. Lucie PUBLIC SCHOOLS

St. Lucie Public Schools
9461 Brandywine Ln
Port St. Lucie, FL 34986

ISSUE DATE: 10/31/2023
COMM. NO.: 2022108

DRAWN BY: SM,AC CHECKED BY: KT

FORT PIERCE WESTWOOD ACADEMY

1801 Panther Ln , Fort Pierce, FL 34947

BLDG 3 - ROOF PLAN

A151.3

PHASE III - CONSTRUCTION DOCUMENTS

11/1/2023 1:15:02 PM
Autodesk Docs://2022108 Westwood Academy/SLPS_FPWA_HS_2023-A.rvt

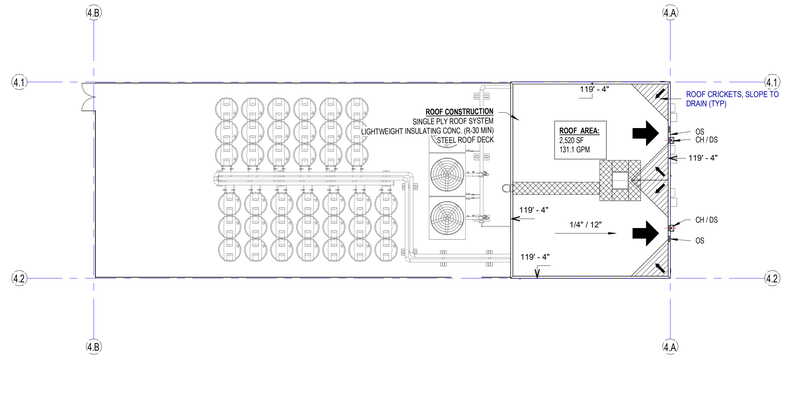

A1 BUILDING 4 - ROOF PLAN

1" = 20'-0"

SCHENKELSHULTZ
ARCHITECTURE

voice 407-872-3322
fax 407-872-3303
schenkelshultz.com
SS Lic. No. -AA-C000937

CONFIDENTIAL COPYRIGHT 2019 SCHENKEL & SHULTZ INC.
SEE **WWW.SCHENKELSHULTZ.COM/COPYRIGHT** FOR POLICY AND INFORMATION

REVISIONS

MARK	DESCRIPTION	DATE

CONFIDENTIAL COPYRIGHT 2020 SCHENKEL & SHULTZ INC.
SEE **WWW.SCHENKELSHULTZ.COM/COPYRIGHT** FOR POLICY AND INFORMATION

PURSUANT TO SECTION 102 OF THE COPYRIGHT ACT, 17 U.S.C. ALL CONCEPTS, IDEAS, DESIGNS, ARRANGEMENTS, DRAWINGS, AND PLANS INDICATED OR REPRESENTED BY THIS DOCUMENT ARE COPYRIGHTED BY SCHENKEL & SHULTZ INC. ALL RIGHTS IN SUCH CONCEPTS, IDEAS, DESIGNS, ARRANGEMENTS, DRAWINGS, AND PLANS INDICATED OR REPRESENTED BY THIS DOCUMENT ARE OWNED BY AND ARE PROPERTY OF SCHENKEL&SHULTZ AND WERE CREATED, EVOLVED AND DEVELOPED FOR ITS OWN USE. NONE OF THE IDEAS, DESIGNS, ARRANGEMENTS, OR PLANS SHALL BE USED BY OR DISCLOSED TO ANY PERSON, ARCHITECTURAL OR ENGINEERING FIRM, CONSTRUCTION FIRM, SUBCONTRACTING FIRM, SUPPLIER, OR CORPORATION FOR ANY PURPOSE WHATSOEVER WITHOUT THE WRITTEN PERMISSION OF SCHENKEL & SHULTZ INC. PURSUANT TO SECTION 102 OF THE COPYRIGHT ACT, 17 U.S.C. PROTECTION FOR AN ARCHITECTURAL WORK CREATED AS A WORK MADE FOR HIRE ON OR AFTER DECEMBER 1, 1990, LASTS FOR 95 YEARS FROM THE DATE OF PUBLICATION OF THE WORK OR FOR 120 YEARS FROM THE DATE OF CREATION OF THE UNPUBLISHED PLANS, WHICHEVER TERM IS LESS.

WARNING: REPRODUCTION HEREOF IS A CRIMINAL OFFENSE UNDER SECTION 102 OF THE COPYRIGHT ACT, 17 U.S.C., 18 U.S.C. SEC. 506. UNAUTHORIZED DISCLOSURE MAY CONSTITUTE TRADE SECRET MISAPPROPRIATION IN VIOLATION OF 12-A-2-31-1ST SEQ. AND OTHER LAWS. THE CONCEPTS, IDEAS, DESIGNS, ARRANGEMENTS, DRAWINGS, AND PLANS DISCLOSED ARE COPYRIGHTED AND HEREIN MAY BE PATENTED OR BE THE SUBJECT OF PENDING PATENT APPLICATION. ANYONE VIOLATING THE INTENT OF THIS COPYRIGHT PROTECTION WILL BE PROSECUTED TO THE FULL EXTENT OF THE FEDERAL STATE AND LOCAL LAWS.

WRITTEN DIMENSIONS ON THESE DOCUMENTS SHALL HAVE PRECEDENCE OVER SCALE DIMENSIONS. CONTRACTORS SHALL VERIFY AND BE RESPONSIBLE FOR ALL DIMENSIONS AND CONDITIONS ON THE JOB AND THIS OFFICE MUST BE NOTIFIED OF ANY VARIATION FROM THE DIMENSIONS AND CONDITIONS SHOWN BY THESE DRAWINGS. SHOP DRAWINGS AND OR DETAILS MUST BE SUBMITTED TO THIS OFFICE FOR REVIEW BEFORE PROCEEDING WITH FABRICATION.

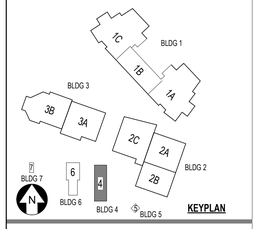

KEYPLAN

FORT PIERCE WESTWOOD ACADEMY

1801 Panther Ln , Fort Pierce, FL 34947

St. Lucie PUBLIC SCHOOLS

St. Lucie Public Schools
9461 Brandywine Ln
Port St. Lucie, FL 34986

ISSUE DATE: 10/31/2023
COMM. NO.: 2022108

DRAWN BY: SM,AC CHECKED BY: KT

BLDG 4 - ROOF PLAN

A151.4

PHASE III - CONSTRUCTION DOCUMENTS

11/1/2023 1:15:05 PM
Autodesk Docs://2022108 Westwood Academy/SLPS_FPWA_HS_2023-A.rvt

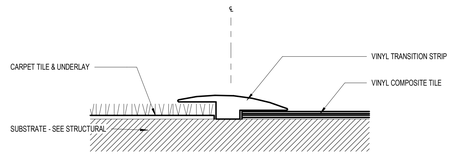

P1 TRANSITION DETAIL - VCT TO CPT

12" = 1'-0"

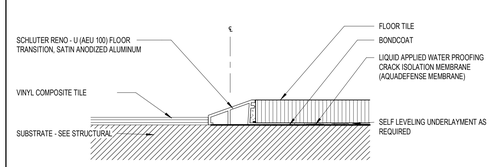

P5 TRANSITION DETAIL - VCT TO TILE

12" = 1'-0"

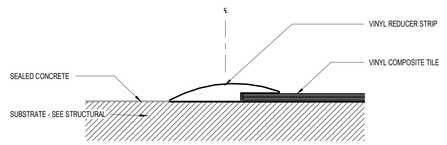

P9 TRANSITION DETAIL - VCT TO SC

12" = 1'-0"

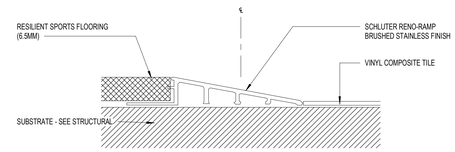

P14 TRANSITION DETAIL - SPORTS FLOOR TO VCT

12" = 1'-0"

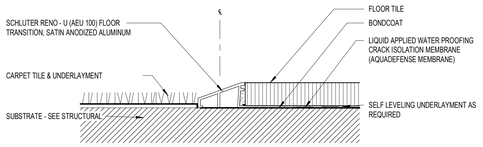

L1 TRANSITION DETAIL - CPT TO TILE

12" = 1'-0"

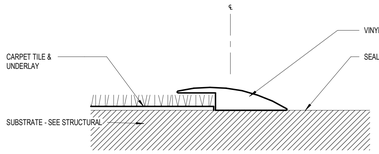

L5 TRANSITION DETAIL - CPT TO SC

12" = 1'-0"

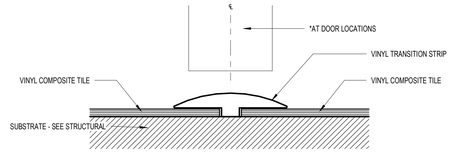

L9 TRANSITION DETAIL - VCT TO VCT

12" = 1'-0"

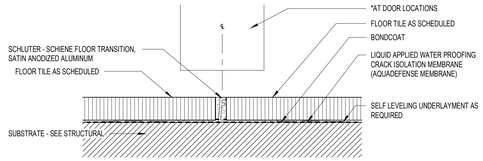

L14 TRANSITION DETAIL - TILE TO TILE

12" = 1'-0"

SCHENKELSHULTZ
ARCHITECTURE

voice 407-872-3322
fax 407-872-3303
schenkelshultz.com
SS Lic. No. -AA-C000937

CONFIDENTIAL COPYRIGHT 2019 SCHENKEL & SHULTZ INC.
SEE **WWW.SCHENKELSHULTZ.COM/COPYRIGHT** FOR POLICY AND INFORMATION

REVISIONS

MARK	DESCRIPTION	DATE

CONFIDENTIAL COPYRIGHT 2020 SCHENKEL & SHULTZ INC.
SEE **WWW.SCHENKELSHULTZ.COM/COPYRIGHT** FOR POLICY AND INFORMATION

PURSUANT TO SECTION 102 OF THE COPYRIGHT ACT, 17 U.S.C. ALL CONCEPTS, IDEAS, DESIGNS, ARRANGEMENTS, DRAWINGS, AND PLANS INDICATED OR REPRESENTED BY THIS DOCUMENT ARE COPYRIGHTED BY SCHENKEL & SHULTZ INC. AND CONSTITUTE ORIGINAL, SECRET, AND PROPRIETARY DESIGNS, DRAWINGS, AND PLANS INDICATED OR REPRESENTED BY THIS DOCUMENT ARE OWNED BY AND THE PROPERTY OF SCHENKELSHULTZ AND WERE CREATED, EVOLVED AND DEVELOPED FOR ITS OWN USE. NONE OF THE IDEAS, DESIGNS, ARRANGEMENTS, OR PLANS SHALL BE USED BY OR DISCLOSED TO ANY PERSON, ARCHITECTURAL OR ENGINEERING FIRM, CONSTRUCTION FIRM, SUBCONTRACTING FIRM, SUPPLIER, OR CORPORATION FOR ANY PURPOSE WHATSOEVER WITHOUT THE WRITTEN PERMISSION OF SCHENKEL & SHULTZ INC. PURSUANT TO SECTION 102 OF THE COPYRIGHT ACT, 17 U.S.C. PROTECTION FOR AN ARCHITECTURAL WORK CREATED AS A WORK MADE FOR HIRE ON OR AFTER DECEMBER 1, 1990, LASTS FOR 95 YEARS FROM THE DATE OF PUBLICATION OF THE WORK OR FOR 120 YEARS FROM THE DATE OF CREATION OF THE UNPUBLISHED PLANS, WHICHEVER TERM IS LESS.

WARNING: REPRODUCTION HEREOF IS A CRIMINAL OFFENSE UNDER SECTION 102 OF THE COPYRIGHT ACT, 17 U.S.C., 18 U.S.C. SEC. 506. UNAUTHORIZED DISCLOSURE MAY CONSTITUTE TRADE SECRET MISAPPROPRIATION IN VIOLATION OF (C.94-3-31-1ST SEQ. AND OTHER LAWS. THE CONCEPTS, IDEAS, DESIGNS, ARRANGEMENTS, DRAWINGS, AND PLANS DISCLOSED ARE COPYRIGHTED AND HEREIN MAY BE PATENTED OR BE THE SUBJECT OF PENDING PATENT APPLICATION. ANYONE VIOLATING THE INTENT OF THIS COPYRIGHT PROTECTION WILL BE PROSECUTED TO THE FULL EXTENT OF THE FEDERAL STATE AND LOCAL LAWS.

WRITTEN DIMENSIONS ON THESE DOCUMENTS SHALL HAVE PRECEDENCE OVER SCALE DIMENSIONS. CONTRACTORS SHALL VERIFY AND BE RESPONSIBLE FOR ALL DIMENSIONS AND CONDITIONS ON THE JOB AND THIS OFFICE MUST BE NOTIFIED OF ANY VARIATION FROM THE DIMENSIONS AND CONDITIONS SHOWN BY THESE DRAWINGS. SHOP DRAWINGS AND OR DETAILS MUST BE SUBMITTED TO THIS OFFICE FOR REVIEW BEFORE PROCEEDING WITH FABRICATION.

FORT PIERCE WESTWOOD ACADEMY

1801 Panther Ln , Fort Pierce, FL 34947

St. Lucie PUBLIC SCHOOLS

St. Lucie Public Schools
9461 Brandywine Ln
Port St. Lucie, FL 34986

ISSUE DATE: 10/31/2023
COMM. NO.: 2022108

DRAWN BY: SM,AC CHECKED BY: KT

DETAILS - INTERIOR

A160.1

PHASE III - CONSTRUCTION DOCUMENTS

ACOUSTICAL WALL PANEL FABRIC LEGEND

* NOTE: PANEL HATCH PATTERN IS DESIGNATING THE FABRIC (AWP) FINISH/COLOR AND NOT THE PANEL TYPE.
REFER TO PANEL TYPE SCHEDULE BELOW FOR PANEL TYPE DISCRIPTION AND LOCATIONS.

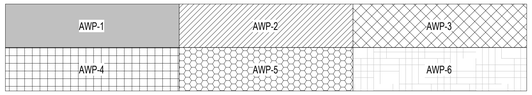

ACOUSTICAL WALL PANEL TYPE SCHEDULE

DESIGNATION TYPE	DESCRIPTION	LOCATION
PANEL TYPE 1	1.5" THICK LOW FREQUENCY ABSORPTION BARREL WALL DIFFUSERS (WDA) - FABRIC WRAPPED	BAND, VOCAL, ORCHESTRA & AUDITORIUM
PANEL TYPE 2	2" THICK ACOUSTI-IMPACT PANELS (AIP) - FABRIC WRAPPED	ALL LOCATIONS UNDER 7'-0" AFF U.N.O.
PANEL TYPE 3	2" THICK RANDOM ABSORPTION DIFFUSION PANELS (RAD) - FABRIC WRAPPED	VOCAL, VOCAL PRACTIC ROOMS & DRAMA LAB
PANEL TYPE 4	2" THICK SOUND ABSORBING EQUALIZER PANELS (SAE) - FABRIC WRAPPED	BAND AND BAND PRACTIC ROOMS
PANEL TYPE 5	2" THICK ACOUSTI-PANELS (AP) - FABRIC WRAPPED	ORCHESTRA
PANEL TYPE 6	2" THICK HIGH-IMPACT PANELS RESOLUTE (R) - FABRIC WRAPPED	AUDITORIUM CONTROL PROJ. BOOTH ROOM & 2ND FLOOR SOUND/LIGHT ROOM
PANEL TYPE 7	1" THICK ACOUSTI-IMPACT PANELS (AIP) - FABRIC WRAPPED	AUDITORIUM SOUND & LIGHT LOCKS
PANEL TYPE 8	1" THICK ACOUSTI-PANELS (AP) - FABRIC WRAPPED	MEDIA CENTER

FINISH LEGEND

CPT-1 U.N.O.
CPT-2
VCT-1 U.N.O.
VCT-1
VCT-2
VCT-3
VCT-4
VCT-5
VCT-6
VCT-7

FINISH PLAN GENERAL NOTES

1. REFER TO THE A100 SERIES PLANS FOR INTERIOR ELEVATION TAGS.
2. REFER TO ENLARGED RESTROOM PLANS FOR RESTROOM FINISH DESIGNATIONS & PATTERNS.
3. REFER TO FINISH LEGEND & CODE SCHEDULES FOR FINISH TAG DESIGNATIONS.
4. REFER TO G-001 FOR WALL FINISH TAG DESCRIPTION.
5. ROOMS LISTED WITH 'VCT' ARE TO BE VCT-1 UNLESS NOTED OTHERWISE ON FINISH PLANS.
6. ROOMS LISTED WITH 'PTL' ARE TO BE PTL-1 TYPICAL ON ALL WALLS UNLESS NOTED OTHERWISE WITH A WALL ACCENT TAG ON FINISH PLANS.
7. ALL TEACHING WALLS ARE TO BE PTL-2 UNLESS NOTED OTHERWISE ON FINISH PLANS.
8. RESTROOM WET WALLS TO RECIEVE CTW FULL HEIGHT. REFER TO A461 FOR TILE PATTERN DESIGN AND COLOR DESIGNATIONS. ALL OTHER WALLS ARE TO RECEIVE PTE-1.
9. SEE ELEVATIONS FOR ACOUSTICAL WALL PANEL FABRIC AND PANEL DESIGN.
10. WALL ACCENT PAINT IS TO ALIGN WITH FLOOR PATTERN.
11. ALL THREE SHOWER WALLS ARE TO BE CTW-5 FULL HEIGHT WITH A SCHLUTER RONDEC TRIM, COLOR ANODIZED ALUMINUM U.N.O. IN SCHEDULE.
12. ACCENT PAINT TO STOP AT BOTTOM OF REVEAL OR CEILING. SEE ELEVATIONS.
13. REFER TO THE A250 THRU A280 SHEETS FOR THE INTERIOR ELEVATIONS.
14. CTW VERTICAL WALL TILE WITH EXPOSED EDGES AND OUTSIDE CORNERS ARE TO BE FINISHED WITH A SCHLUTER RONDEC TRIM, COLOR ANODIZED ALUMINUM U.N.O.
15. PTW VERTICAL WALL TILE WITH EXPOSED EDGES AND OUTSIDE CORNERS ARE TO BE FINISHED WITH A SCHLUTER QUADEC TRIM, COLOR BRUSHED ANODIZED BRONZE FINISH.
16. REFER TO A160.1 FOR ALL INTERIOR FLOORING TRANSITION DETAILS.
17. ALL DRINKING FOUNTAINS ARE TO RECEIVE CTW. REFER TO A461 FOR DRINKING FOUNTAIN TILE PATTERN UNLESS NOTED OTHERWISE ON FINISH PLANS.
18. COUNTERTOPS AT ALL TEACHER DEMONSTRATION TABLES IN SCIENCE CLASSROOMS AND CTE LAB ROOMS SHALL HAVE EPOXY RESIN TOPS WITH INTEGRATED EPOXY SINKS, AN ACID DILUTION TANK SYSTEM SHALL BE PROVIDED AT ALL TEACHER DEMO TABLES AND SINKS.
19. ALL SCIENCE CLASSROOMS AND ART LABS SHALL HAVE CHEMICAL RESISTANT LAMINATE COUNTERTOPS.
20. ALL INTERIOR GYPSUM PARTITIONS SHALL HAVE PVC CORNER GUARDS.
21. FINISHED FACE OF TILT WALL TO BE TEX-COTE FINISH AND PAINT, TYPICAL.
22. UNLESS NOTED OTHERWISE, ALL INTERIOR SPACES SHALL RECEIVE VINYL BASE AT ALL WALLS.

ACOUSTICAL WALL PANEL FABRIC CODE SCHEDULE

FINISH CODE	MANUFACTURER	STYLE NAME	STYLE NO.	COLOR	WIDTH	FLAME SPREAD RATING	REMARKS
AWP-1	GUILFORD OF MAINE	STUDIO 54	2966-7041	SHIMMER	66"	CLASS I	MAIN
AWP-2	GUILFORD OF MAINE	ANCHORAGE / OPEN HOUSE	2335-2091	POPPY	66"	CLASS I	ACCENT
AWP-3	GUILFORD OF MAINE	REEDS	3078-030	IRON	66"	CLASS I	ACCENT
AWP-4	GUILFORD OF MAINE	ANCHORAGE / OPEN HOUSE	2335/2334-2016	ONYX	66"	CLASS I	STAGE, CONTROL ROOM & SOUND/LIGHT ROOM
AWP-5	GUILFORD OF MAINE	NOT USED	NOT USED	NOT USED	66"	CLASS I	SCHOOL COLOR 1
AWP-6	GUILFORD OF MAINE	NOT USED	NOT USED	NOT USED	66"	CLASS I	SCHOOL COLOR 2

WOOD CODE SCHEDULE

FINISH CODE	MANUFACTURER	MANUFACTURER LINE	SPECIES TYPE	FINISH	REMARKS
WD-1	EGGERS INDUSTRIES	FLUSH DOORS	MAPLE	CLEAR	DOORS
WD-2	ROBBINS 1ST	BIO-CUSHION CLASSIC	SEE SPECS	CLEAR	GYMNASIUM FLOORING
WD-3	HARLEQUIN SPRUNG	FLEXITY	SEE SPECS	HARLIQUIN - WITH HARDWOOD SURFACE	DANCE FLOOR
WD-4	HARLEQUIN SPRUNG	FLEXITY	SEE SPECS	PAINTED BLACK	STAGE FLOOR

MISCELLANEOUS CODE SCHEDULE

FINISH CODE	MANUFACTURER	MFG. LINE	TYPE	COLOR	LOCATION	REMARKS
MISC-1	KM FABRICS	PRESTIGE VELOUR, IFR	25 OZ, IFR, 100% POLYESTER, 54" WIDE	CRIMSON	STAGE	FRONT VALANCE AND CURTAINS
MISC-2	KM FABRICS	CHARISMA VELOUR, IFR	24 OZ, IFR, 100% POLYESTER, 54" WIDE	BLACK	STAGE	BACK DROP CURTAINS
MISC-3	KM FABRICS	CHARISMA VELOUR, IFR	24 OZ, IFR, 100% POLYESTER, 54" WIDE	BLACK	DANCE AND DRAMA	BACK DROP CURTAINS
MISC-4	GUILFORD OF MAINE	JANE 9085	UPHOLSTERY	POMEGRANATE 4081	SEATING	AUDITORIUM
MISC-5	AVL SYSTEMS	TONEWOOD	PLASTIC LAMINNATE - WILSONART	STUDIO TEAK - 7960K-18?	SEE ELEVS.	AUDITORIUM WOOD PANELS

CARPET CODE SCHEDULE

FINISH CODE	MANUFACTURER	STYLE NAME	STYLE NO.	COLOR	SIZE	TYPE	INSTALLATION	BACKING	FLAME SPREAD RATING	REMARKS
CPT-1	TARKETT	SAVEUR	11442-76201	QUINTESSENCE	18" X 36"	CARPET TILE	ASHLAR / DIRECT GLUE	ETHOS OMNICOAT TECH	CLASS I	ADMIN OFFICES
CPT-2	TARKETT	BALANCE	11339-30803	FLASHPOINT	18" X 36"	CARPET TILE	ASHLAR / DIRECT GLUE	ETHOS OMNICOAT TECH	CLASS I	BAND, VOCAL, DRAMA LAB, AUDITORIUM, MEDIA CENTER

VINYL COMPOSITE TILE CODE SCHEDULE

FINISH CODE	MANUFACTURER	MFG. LINE	STYLE NO.	COLOR	SIZE	THICKNESS	FLAME SPREAD RATING	REMARKS
VCT-1	TARKETT	TARKETT VCT II	480	PURE WHITE (FIELD) WHITE	12" X 12"	1/8"	CLASS I	TYPICAL THROUGHOUT U.N.O.
VCT-2	TARKETT	TARKETT VCT II	557	SHOOTING START	12" X 12"	1/8"	CLASS I	ACCENT - LIGHT GRAY
VCT-3	TARKETT	TARKETT VCT II	565	MATADOR	12" X 12"	1/8"	CLASS I	ACCENT - RED
VCT-4	TARKETT	TARKETT VCT II	569	EBONY	12" X 12"	1/8"	CLASS I	ACCENT - BLACK
VCT-5	TARKETT	TARKETT VCT II	522	STEEL WORKS	12" X 12"	1/8"	CLASS I	ACCENT - DARK GRAY

LUXURY VINYL TILE CODE SCHEDULE

FINISH CODE	MANUFACTURER	MFG. LINE	STYLE NAME	STYLE NO.	COLOR	SIZE	THICKNESS	INSTALLATION	FLAME SPREAD RATING	REMARKS
LVT-1	INTERFACE	LEVEL SET	TEXTURED WOOD GRAINS	A004-A00405	GREY DUNE	25CM X 1M	4.5MM	ASHLAR / DIRECT GLUE	CLASS I	

TILE CODE SCHEDULE

FINISH CODE	MANUFACTURER	MFG. LINE	LOCATION	TYPE	COLOR	SIZE	THICKNESS	GROUT MANUF	GROUT NO.	GROUT COLOR	SETTING METHOD	REMARKS
CTW-1	DALTILE	COLOR WHEEL CLASSIC	WALL	CERAMIC	X114 DESERT GRAY	4" x 4"	5/16"	MAPIE	93	WARM GRAY	THIN SET	FIELD U.N.O.
CTW-2	DALTILE	COLOR WHEEL CLASSIC	WALL	CERAMIC	0782 MATTE SUEDE GRAY	4" x 4"	5/16"	MAPIE	93	WARM GRAY	THIN SET	ACCENT
CTW-3	SPECIALTY TILE	COLOR STORY	WALL	CERAMIC	SHADOW	4" x 4"	5/16"	MAPIE	93	WARM GRAY	THIN SET	ACCENT - BOYS/MENS RESTROOMS
CTW-4	SPECIALTY TILE	COLOR STORY	WALL	CERAMIC	PASSION	4" x 4"	5/16"	MAPIE	93	WARM GRAY	THIN SET	ACCENT - GIRLS/WOMENS RESTROOMS
CTW-5	AMERICAN OLEAN	COLOR STORY	WALL	CERAMIC	0025 ICE WHITE	4" x 4"	5/16"	MAPIE	00	WHITE	THIN SET	KITCHEN FIELD & SHOWER WALLS
PTB-1	GARDEN STATE TILE	ARDOSIA	BASE	PORCELAIN	SILK GREY	6" X 24"	3/8"	MAPIE	107	IRON	THIN SET	CUT FROM 12" X 24" TILE; GROUT LINES TO ALIGN WITH FLOOR TILE GROUT LINES
PTB-2	DALTILE	VOLUME 1	BASE	PORCELAIN	VL73 STEREO GREY	6" X 12"	3/8"	MAPIE	107	IRON	THIN SET	COVE BASE P-36C9TB; GROUT LINES TO ALIGN WITH FLOOR TILE GROUT LINES
PTB-3	DALTILE	KEYSTONES	BASE	PORCELAIN	D208 SUEDE GRAY SPECKLE	2" X 2"	3/8"	MAPIE	107	IRON	THIN SET	RESTROOM SHOWERS COVE BASE
PTF-1	GARDEN STATE TILE	ARDOSIA	FLOOR	PORCELAIN	SILK GREY	12" X 24"	3/8"	MAPIE	107	IRON	THIN SET	ADMIN., GYMNASIUM, AND AUDITORIUM LOBBY; RUNNING BOND PATTERN - SEE PLAN FOR DIRECTION
PTF-2	DALTILE	VOLUME 1	FLOOR	PORCELAIN	VL73 STEREO GREY	12" X 12"	3/8"	MAPIE	107	IRON	THIN SET	RESTROOMS & LOCKER ROOMS U.N.O.
PTF-3	DALTILE	KEYSTONES	FLOOR	PORCELAIN	D208 SUEDE GRAY SPECKLE	2" X 2"	3/8"	MAPIE	107	IRON	THIN SET	RESTROOM SHOWERS FLOORS
PTW-1	GARDEN STATE TILE	SOLSTICE	WALL	PORCELAIN	ANTHRACITE- LINED DECO	12" X 24"	3/8"	MAPIE	10	BLACK	THIN SET	CAFETERIA COLUMNS, TROPHY/DISPLAY CASE - SEE ELEVATIONS
QT-1	DALTILE	QUARRY TEXTURE	FLOOR	QUARRY	0T01 DIABLO RED	6" X 6"	1/2"	MAPIE	113	BRICK RED	THIN SET	NON-ABRASIVE SURFACE
QT-2	DALTILE	QUARRY TEXTURE	FLOOR	QUARRY	0T01 DIABLO RED	6" X 6"	1/2"	MAPIE	113	BRICK RED	MUD SET	NON-ABRASIVE SURFACE - KITCHEN & DISH WASHING AREA
QTB	DALTILE	QUARRY TEXTURE	BASE	QUARRY	0T01 DIABLO RED	5" X 6"	1/2"	MAPIE	113	BRICK RED	THIN SET	NON-ABRASIVE SURFACE

SEALED / STAINED CONCRETE CODE SCHEDULE

FINISH CODE	MANUFACTURER	MFG. LINE	COLOR	SEALER	FLAME SPREAD RATING	REMARKS
SCS-1	SCOFIELD	.FORMULA ONE	G388 SOFT GRAY	Yes	CLASS I	TYPICAL
SCS-2	SCOFIELD	.FORMULA ONE	0510 BLACK	Yes	CLASS I	AUDITORIUM

RUBBER FLOORING CODE SCHEDULE

FINISH CODE	MANUFACTURER	TYPE	STYLE NO.	COLOR	SIZE	THICKNESS	FLAME SPREAD RATING	REMARKS
RBT-1	ECORE COMMERCIAL	ECOFIT RUBBER TILE	802	BEDROCK	24" X 24"	8 MM	CLASS I	WEIGHT & WRESTING ROOM
RBT-2	ECORE COMMERCIAL	COSMOS RX - RUBBER SPORTS FLOOR	9928	NEW MOON	72" X 30' ROLLS	7 MM	CLASS I	FITNESS ROOM

BASE CODE SCHEDULE

FINISH CODE	MANUFACTURER	TYPE	STYLE NO.	COLOR	SIZE	THICKNESS	FLAME SPREAD RATING	REMARKS
NB	NO BASE							LOCATIONS WHERE NO BASE IS USED
RB-1	ROPPE	700 SERIES RUBBER BASE	123	CHARCOAL	4"	1/8"	CLASS I	TYPICAL COVE BASE U.N.O.
RB-2	ROPPE	700 SERIES RUBBER BASE	100	BLACK	4"	1/8"	CLASS I	STAGE AT VCT
RB-3	ROPPE	VENTED COVE WALL BASE	VCO 100	BLACK	4" X 3" X 4'	5/16" & 3/8"	CLASS I	STAGE / GYMNASIUM AT WOOD FLOORING

PAINT CODE SCHEDULE

FINISH CODE	MANUFACTURER	STYLE NO.	COLOR	FINISH/SHEEN	TYPE	FLAME SPREAD RATING	REMARKS
PTE-1	SHERWIN WILLIAMS	SW 6252	ICE CUBE	SEMI-GLOSS	LOW VOC - EPOXY	CLASS I	RESTROOMS
PTL-1	SHERWIN WILLIAMS	SW 6252	ICE CUBE	SATIN	LOW VOC	CLASS I	TYPICAL THROUGHOUT U.N.O.
PTL-2	SHERWIN WILLIAMS	SW 2832	COLONIAL REVIVAL GRAY	SATIN	LOW VOC	CLASS I	ACCENT - TEACHING WALL - U.N.O.
PTL-3	SHERWIN WILLIAMS	SW 7660	EARL GREY	SATIN	LOW VOC	CLASS I	ACCENT - LIGHT GRAY
PTL-4	SHERWIN WILLIAMS	SW 7586	STOLEN KISS	SATIN	LOW VOC	CLASS I	ACCENT - RED
PTL-5	SHERWIN WILLIAMS	SW 6991	BLACK MAGIC	SATIN	LOW VOC	CLASS I	BLACK
PTL-6	SHERWIN WILLIAMS	SW 7070	SITE WHITE	FLAT	LOW VOC	CLASS I	GYP CEILING U.N.O.
PTL-7	SHERWIN WILLIAMS	SW 2849	WESTCHESTER GRAY	SATIN	LOW VOC	CLASS I	ACCENT - AT AUDITORIUM, MEDIA CENTER, CAFETERIA, MUSIC, GYM, AND SELECT SOFFITS, ALL INTERIOR HM DOOR AND FRAMES

PLASTIC LAMINATE CODE SCHEDULE

FINISH CODE	MANUFACTURER	STYLE NO.	COLOR	FINISH/SHEEN	LOCATION	FLAME SPREAD RATING	REMARKS
PL-1	WILSONART	5003-38	WHITE CASCADE	MATTE	SEE ELEVATIONS	CLASS I	COUNTER TOPS AT ALL DRY LOCATIONS - U.N.O.
PL-2	WILSONART	6281-419	PHANTOM CHARCOAL	MATTE	SEE ELEVATIONS	CLASS I	BASE & TOP CABINETS
PL-3	WILSONART	4926-390 TYPE 390	BLACK ALICANTE	MATTE - CHEMSURF	SEE ELEVATIONS	CLASS I	CHEMICAL RESISTANT COUNTER TOPS - SEE GENERAL NOTE #19
PL-4	WILSONART	8214	PHANTOM CHARCOAL	SOFT GRAIN	SEE ELEVATIONS	CLASS I	HORIZONTAL GRAIN ACCENT - SERVING LINE EQUIPMENT FACE
PL-5	WILSONART DECO METAL	6281-419	SATIN BRUSHED SMOKED		SEE ELEVATIONS	CLASS I	RECEPTION DESK
PL-6	WILSONART	4926K-07	BLACK ALICANTE	TEXTURED GLOSS WITH AEON	SEE ELEVATIONS	CLASS I	HORIZONTAL GRAIN - RECEPTION DESK

QUARTZ SURFACES CODE SCHEDULE

FINISH CODE	MANUFACTURER	TYPE	COLOR	EDGE PROFILE	THICKNESS	FLAME SPREAD RATING	REMARKS
QTZ-1	CORIAN	QUARTZ	GRIGIONE	EASED EDGE	2 CM	CLASS I	RECEPTION DESK

SOLID SURFACE CODE SCHEDULE

FINISH CODE	MANUFACTURER	TYPE	COLOR	EDGE PROFILE	THICKNESS	FLAME SPREAD RATING	REMARKS
SSM-1	WILSONART	SOLID SURFACE	KOLAMS Q4009	EASED EDGE	2 CM	CLASS I	COUNTER TOPS AT WET LOCATIONS - U.N.O.
SSM-2	WILSONART	SOLID SURFACE	GREY BEOLA 9218CM	PER MANUF.	PER MANUF.	CLASS I	SLOAN SINKS AT AUDITORIUM
SV-1	EPOXY TOPS	EPOXY RESIN	BLACK	PER MANUF.	PER MANUF.	CLASS I	COUNTER TOPS AT SCIENCE TEACHER DEMO STATION AND LABS IDENTIFIED ON INTERIOR ELEVATIONS U.N.O.

TOILET PARTITION CODE SCHEDULE

FINISH CODE	MANUFACTURER	MFG. LINE	COLOR	FINISH/SHEEN	FLAME SPREAD RATING	REMARKS
TP-1	SCRANTON PRODUCTS	HINY HIDERS	PAISLEY	ORANGE PEEL	CLASS B	GROUP RESTROOMS

WALL PROTECTION CODE SCHEDULE

FINISH CODE	MANUFACTURER	MFG. LINE	COLOR	FINISH/SHEEN	SIZE	FLAME SPREAD RATING	REMARKS
CG-1	CS PRODUCTS	ACROVYN	934 PEARL	STANDARD	2" W X 4' L	CLASS I	ALL INTERIOR GYMPSUM PARTITION CORNERS.
CG-2	SEE SPECS		STAINLESS	STANDARD	3" W X FULL HEIGHT	CLASS I	ALL EXPOSED OUTSIDE CORNERS IN THE KITCHEN AND SERVING LINES

EPOXY FLOORING CODE SCHEDULE

FINISH CODE	MANUFACTURER	MFG. LINE	COLOR	THICKNESS	FLAME SPREAD RATING	REMARKS
EPX	DUR-A-FLEX	DUR-A-QUARTZ	Q28-13	3/16" - 1/4"	CLASS I	WITH 6" INTEGRAL BASE

SCHENKELSHULTZ
ARCHITECTURE

voice 407-872-3322
fax 407-872-3303
schenkelshultz.com
SS Lic. No. -AA-C000937

CONFIDENTIAL COPYRIGHT 2019 SCHENKEL & SHULTZ INC.
SEE WWW.SCHENKELSHULTZ.COM/COPYRIGHT FOR POLICY AND INFORMATION

REVISIONS

MARK	DESCRIPTION	DATE
1	ASI-7	06/14/2024

CONFIDENTIAL COPYRIGHT 2020 SCHENKEL & SHULTZ INC.
SEE WWW.SCHENKELSHULTZ.COM/COPYRIGHT FOR POLICY AND INFORMATION

PURSUANT TO SECTION 102 OF THE COPYRIGHT ACT, 17 U.S.C., ALL CONCEPTS, IDEAS, DESIGNS, ARRANGEMENTS, DRAWINGS, AND PLANS INDICATED OR REPRESENTED BY THIS DOCUMENT ARE COPYRIGHTED BY SCHENKEL & SHULTZ INC. AS SUCH ALL CONCEPTS, IDEAS, DESIGNS, ARRANGEMENTS, DRAWINGS, AND PLANS INDICATED OR REPRESENTED BY THIS DOCUMENT ARE OWNED BY AND REMAIN THE PROPERTY OF SCHENKEL SHULTZ INC. AND WERE CREATED, EVOLVED AND DEVELOPED FOR USE ON AND IN CONNECTION WITH THE SPECIFIED PROJECT. NONE OF THE IDEAS, DESIGNS, ARRANGEMENTS, OR PLANS SHALL BE USED BY OR DISCLOSED TO ANY PERSON, ARCHITECTURAL OR ENGINEERING FIRM, CONSTRUCTION FIRM, SUBCONTRACTING FIRM, SUPPLIER, OR CORPORATION FOR ANY PURPOSE WHATSOEVER WITHOUT THE WRITTEN PERMISSION OF SCHENKEL & SHULTZ INC. PURSUANT TO SECTION 102 OF THE COPYRIGHT ACT, 17 U.S.C., PROTECTION FOR AN ARCHITECTURAL WORK CREATED AS A WORK MADE FOR HIRE ON OR AFTER DECEMBER 1, 1990, LASTS FOR 90 YEARS FROM THE DATE OF PUBLICATION OF THE WORK OR FOR 120 YEARS FROM THE DATE OF CREATION OF THE UNPUBLISHED PLANS, WHICHEVER TERM IS LESS.

WARNING: REPRODUCTION HEREOF IS A CRIMINAL OFFENSE UNDER SECTION 102 OF THE COPYRIGHT ACT, 17 U.S.C., 18 U.S.C. SEC. 506. UNAUTHORIZED DISCLOSURE MAY CONSTITUTE TRADE SECRET MISAPPROPRIATION IN VIOLATION OF 1C-24-3-1 ET. SEQ. AND OTHER LAWS. THE CONCEPTS, IDEAS, DESIGNS, ARRANGEMENTS, DRAWINGS, AND PLANS DISCLOSED ARE COPYRIGHTED AND HEREIN MAY BE PATENTED OR BE THE SUBJECT OF PENDING PATENT APPLICATION. ANYONE VIOLATING THE INTENT OF THIS COPYRIGHT PROTECTION WILL BE PROSECUTED TO THE FULL EXTENT OF THE FEDERAL STATE AND LOCAL LAWS.

WRITTEN DIMENSIONS ON THESE DOCUMENTS SHALL HAVE PRECEDENCE OVER SCALE DIMENSIONS. CONTRACTORS SHALL VERIFY AND BE RESPONSIBLE FOR ALL DIMENSIONS AND CONDITIONS ON THE JOB AND THIS OFFICE MUST BE NOTIFIED OF ANY VARIATION FROM THE DIMENSIONS AND CONDITIONS SHOWN BY THESE DRAWINGS. SHOP DRAWINGS AND OR DETAILS MUST BE SUBMITTED TO THIS OFFICE FOR REVIEW BEFORE PROCEEDING WITH FABRICATION.

FORT PIERCE WESTWOOD ACADEMY

1801 Panther Ln , Fort Pierce, FL 34947

St. Lucie PUBLIC SCHOOLS

St. Lucie Public Schools
9461 Brandywine Ln
Port St. Lucie, FL 34986

ISSUE DATE: 10/31/2023
COMM. NO.: 2022108

DRAWN BY: SM,AC CHECKED BY: KT

FINISH GENERAL NOTES, LEGEND, SCHEDULE AND DET.

A160

FINISH LEGEND

- CPT-1 U.N.O.
- CPT-2
- TEXTURED WALL FINISH /2
- VCT-1 U.N.O.
- VCT-1
- VCT-2
- VCT-3
- VCT-4
- VCT-5
- VCT-6
- VCT-7

FINISH PLAN GENERAL NOTES

1. REFER TO THE A100 SERIES PLANS FOR INTERIOR ELEVATION TAGS.
2. REFER TO ENLARGED RESTROOM PLANS FOR RESTROOM FINISH DESIGNATIONS & PATTERNS.
3. REFER TO FINISH LEGEND & CODE SCHEDULES FOR FINISH TAG DESIGNATIONS.
4. REFER TO G-001 FOR WALL FINISH TAG DESCRIPTION.
5. ROOMS LISTED WITH 'VCT' ARE TO BE VCT-1 UNLESS NOTED OTHERWISE ON FINISH PLANS.
6. ROOMS LISTED WITH 'PTL' ARE TO BE PTL-1 TYPICAL ON ALL WALLS UNLESS NOTED OTHERWISE WITH A WALL ACCENT TAG ON FINISH PLANS.
7. ALL TEACHING WALLS ARE TO BE PTL-2 UNLESS NOTED OTHERWISE ON FINISH PLANS.
8. RESTROOM WET WALLS TO RECIEVE CTW FULL HEIGHT. REFER TO A461 FOR TILE PATTERN DESIGN AND COLOR DESIGNATIONS. ALL OTHER WALLS ARE TO RECEIVE PTE-1.
9. SEE ELEVATIONS FOR ACOUSTICAL WALL PANEL FABRIC AND PANEL DESIGN.
10. WALL ACCENT PAINT IS TO ALIGN WITH FLOOR PATTERN.
11. ALL THREE SHOWER WALLS ARE TO BE CTW-5 FULL HEIGHT WITH A SCHLUTER RONDEC TRIM, COLOR ANODIZED ALUMINUM U.N.O. IN SCHEDULE.
12. ACCENT PAINT TO STOP AT BOTTOM OF REVEAL OR CEILING. SEE ELEVATIONS.
13. REFER TO THE A250 THRU A280 SHEETS FOR THE INTERIOR ELEVATIONS.
14. CTW VERTICAL WALL TILE WITH EXPOSED EDGES AND OUTSIDE CORNERS ARE TO BE FINISHED WITH A SCHLUTER RONDEC TRIM, COLOR ANODIZED ALUMINUM U.N.O.
15. PTW VERTICAL WALL TILE WITH EXPOSED EDGES AND OUTSIDE CORNERS ARE TO BE FINISHED WITH A SCHLUTER QUADEC TRIM, COLOR BRUSHED ANODIZED BRONZE FINISH.
16. REFER TO A160.1 FOR ALL INTERIOR FLOORING TRANSITION DETAILS.
17. ALL DRINKING FOUNTAINS ARE TO RECEIVE CTW. REFER TO A461 FOR DRINKING FOUNTAIN TILE PATTERN UNLESS NOTED OTHERWISE ON FINISH PLANS.
18. COUNTERTOPS AT ALL TEACHER DEMONSTRATION TABLES IN SCIENCE CLASSROOMS AND CTE LAB ROOMS SHALL HAVE EPOXY RESIN TOPS WITH INTEGRATED EPOXY SINKS, AN ACID DILUTION TANK SYSTEM SHALL BE PROVIDED AT ALL TEACHER DEMO TABLES AND SINKS.
19. ALL SCIENCE CLASSROOMS AND ART LABS SHALL HAVE CHEMICAL RESISTANT LAMINATE COUNTERTOPS.
20. ALL INTERIOR GYPSUM PARTITIONS SHALL HAVE PVC CORNER GUARDS.
21. FINISHED FACE OF TILT WALL TO BE TEX-COTE FINISH AND PAINT, TYPICAL.
22. UNLESS NOTED OTHERWISE, ALL INTERIOR SPACES SHALL RECEIVE VINYL BASE AT ALL WALLS.

B1

A1 | BUILDING 1 AREA 1A - FINISH PLAN - FIRST FLOOR

1/8" = 1'-0"

SCHENKELSHULTZ
ARCHITECTURE

voice 407-872-3322
fax 407-872-3303
schenkelshultz.com
SS Lic. No. -AA-C000937

CONFIDENTIAL COPYRIGHT 2019 SCHENKEL & SHULTZ INC.
SEE WWW.SCHENKELSHULTZ.COM/COPYRIGHT. FOR POLICY AND INFORMATION

REVISIONS

MARK	DESCRIPTION	DATE
1	ADDENDUM NO. 3	12/14/2023
2	ASI-16	01/07/2025

CORE Remnant
Current ASI:16 Received on: 02/02/2025

CONFIDENTIAL COPYRIGHT 2020 SCHENKEL & SHULTZ INC.
SEE WWW.SCHENKELSHULTZ.COM/COPYRIGHT. FOR POLICY AND INFORMATION

PURSUANT TO SECTION 102 OF THE COPYRIGHT ACT, 17 U.S.C., ALL CONCEPTS, IDEAS, DESIGNS, ARRANGEMENTS, DRAWINGS, AND PLANS INDICATED OR REPRESENTED BY THIS DOCUMENT ARE COPYRIGHTED BY SCHENKEL & SHULTZ INC. AS SUCH ALL CONCEPTS, IDEAS, DESIGNS, ARRANGEMENTS, DRAWINGS, AND PLANS INDICATED OR REPRESENTED BY THIS DOCUMENT CONSTITUTE THE ORIGINAL AND UNPUBLISHED WORK OF SCHENKEL SHULTZ AND SHALL NOT BE USED BY OR DISCLOSED TO ANY PERSON, ARCHITECTURAL OR ENGINEERING FIRM, CONSTRUCTION FIRM, SUBCONTRACTING FIRM, SUPPLIER, OR CORPORATION FOR ANY PURPOSE WHATSOEVER WITHOUT THE WRITTEN PERMISSION OF SCHENKEL & SHULTZ INC. PURSUANT TO SECTION 102 OF THE COPYRIGHT ACT, 17 U.S.C., PROTECTION FOR AN ARCHITECTURAL WORK CREATED AS A WORK MADE FOR HIRE ON OR AFTER DECEMBER 1, 1990, LASTS FOR 95 YEARS FROM THE DATE OF PUBLICATION OF THE WORK OR FOR 120 YEARS FROM THE DATE OF CREATION OF THE UNPUBLISHED PLANS, WHICHEVER TERM IS LESS.

WARNING: REPRODUCTION HEREOF IS A CRIMINAL OFFENSE UNDER SECTION 102 OF THE COPYRIGHT ACT, 17 U.S.C., 18 U.S.C. SEC. 506. UNAUTHORIZED DISCLOSURE MAY CONSTITUTE TRADE SECRET MISAPPROPRIATION IN VIOLATION OF 12-24-3-1 ET. SEQ. AND OTHER LAWS. THE CONCEPTS, IDEAS, DESIGNS, ARRANGEMENTS, DRAWINGS, AND PLANS DISCLOSED ARE COPYRIGHTED AND HEREIN MAY BE PATENTED OR BE THE SUBJECT OF PENDING PATENT APPLICATION. ANYONE VIOLATING THE INTENT OF THIS COPYRIGHT PROTECTION WILL BE PROSECUTED TO THE FULL EXTENT OF THE FEDERAL STATE AND LOCAL LAWS.

WRITTEN DIMENSIONS ON THESE DOCUMENTS SHALL HAVE PRECEDENCE OVER SCALE DIMENSIONS. CONTRACTORS SHALL VERIFY AND BE RESPONSIBLE FOR ALL DIMENSIONS AND CONDITIONS ON THE JOB AND THIS OFFICE MUST BE NOTIFIED OF ANY VARIATION FROM THE DIMENSIONS AND CONDITIONS SHOWN BY THESE DRAWINGS. SHOP DRAWINGS AND OR DETAILS MUST BE SUBMITTED TO THIS OFFICE FOR REVIEW BEFORE PROCEEDING WITH FABRICATION.

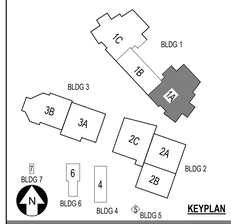

FORT PIERCE WESTWOOD ACADEMY

1801 Panther Ln , Fort Pierce, FL 34947

St. Lucie PUBLIC SCHOOLS

St. Lucie Public Schools
9461 Brandywine Ln
Port St. Lucie, FL 34986

ISSUE DATE: 10/31/2023
COMM. NO.: 2022108

DRAWN BY: SM,AC CHECKED BY: KT

BLDG 1 AREA 1A - FINISH PLAN - 1ST FLR

A161.1A

PHASE III - CONSTRUCTION DOCUMENTS

12/31/2024 7:46:37 AM
Autodesk Docs://2022108 Westwood Academy/SLPS_FPWA_HS_2023-A.rvt

FINISH LEGEND

- CPT-1 U.N.O.
- CPT-2
- TEXTURED WALL FINISH
- VCT-1 U.N.O.
- VCT-1
- VCT-2
- VCT-3
- VCT-4
- VCT-5
- VCT-6
- VCT-7

FINISH PLAN GENERAL NOTES

1. REFER TO THE A100 SERIES PLANS FOR INTERIOR ELEVATION TAGS.
2. REFER TO ENLARGED RESTROOM PLANS FOR RESTROOM FINISH DESIGNATIONS & PATTERNS.
3. REFER TO FINISH LEGEND & CODE SCHEDULES FOR FINISH TAG DESIGNATIONS.
4. REFER TO G-001 FOR WALL FINISH TAG DESCRIPTION.
5. ROOMS LISTED WITH 'VCT' ARE TO BE VCT-1 UNLESS NOTED OTHERWISE ON FINISH PLANS.
6. ROOMS LISTED WITH 'PTL' ARE TO BE PTL-1 TYPICAL ON ALL WALLS UNLESS NOTED OTHERWISE WITH A WALL ACCENT TAG ON FINISH PLANS.
7. ALL TEACHING WALLS ARE TO BE PTL-2 UNLESS NOTED OTHERWISE ON FINISH PLANS.
8. RESTROOM WET WALLS TO RECIEVE CTW FULL HEIGHT. REFER TO A461 FOR TILE PATTERN DESIGN AND COLOR DESIGNATIONS. ALL OTHER WALLS ARE TO RECEIVE PTE-1.
9. SEE ELEVATIONS FOR ACOUSTICAL WALL PANEL FABRIC AND PANEL DESIGN.
10. WALL ACCENT PAINT IS TO ALIGN WITH FLOOR PATTERN.
11. ALL THREE SHOWER WALLS ARE TO BE CTW-5 FULL HEIGHT WITH A SCHLUTER RONDEC TRIM, COLOR ANODIZED ALUMINUM U.N.O. IN SCHEDULE.
12. ACCENT PAINT TO STOP AT BOTTOM OF REVEAL OR CEILING. SEE ELEVATIONS.
13. REFER TO THE A250 THRU A280 SHEETS FOR THE INTERIOR ELEVATIONS.
14. CTW VERTICAL WALL TILE WITH EXPOSED EDGES AND OUTSIDE CORNERS ARE TO BE FINISHED WITH A SCHLUTER RONDEC TRIM, COLOR ANODIZED ALUMINUM U.N.O.
15. PTW VERTICAL WALL TILE WITH EXPOSED EDGES AND OUTSIDE CORNERS ARE TO BE FINISHED WITH A SCHLUTER QUADEC TRIM, COLOR BRUSHED ANODIZED BRONZE FINISH.
16. REFER TO A160.1 FOR ALL INTERIOR FLOORING TRANSITION DETAILS.
17. ALL DRINKING FOUNTAINS ARE TO RECEIVE CTW. REFER TO A461 FOR DRINKING FOUNTAIN TILE PATTERN UNLESS NOTED OTHERWISE ON FINISH PLANS.
18. COUNTERTOPS AT ALL TEACHER DEMONSTRATION TABLES IN SCIENCE CLASSROOMS AND CTE LAB ROOMS SHALL HAVE EPOXY RESIN TOPS WITH INTEGRATED EPOXY SINKS, AN ACID DILUTION TANK SYSTEM SHALL BE PROVIDED AT ALL TEACHER DEMO TABLES AND SINKS.
19. ALL SCIENCE CLASSROOMS AND ART LABS SHALL HAVE CHEMICAL RESISTANT LAMINATE COUNTERTOPS.
20. ALL INTERIOR GYPSUM PARTITIONS SHALL HAVE PVC CORNER GUARDS.
21. FINISHED FACE OF TILT WALL TO BE TEX-COTE FINISH AND PAINT, TYPICAL.
22. UNLESS NOTED OTHERWISE, ALL INTERIOR SPACES SHALL RECEIVE VINYL BASE AT ALL WALLS.

B1

A1 BUILDING 1 AREA 1B - FINISH PLAN - FIRST FLOOR

1/8" = 1'-0"

SCHENKELSHULTZ ARCHITECTURE

voice 407-872-3322
fax 407-872-3303
schenkelshultz.com
SS Lic. No. -AA-C000937

CONFIDENTIAL COPYRIGHT 2019 SCHENKEL & SHULTZ INC.
SEE WWW.SCHENKELSHULTZ.COM/COPYRIGHT. FOR POLICY AND INFORMATION

REVISIONS

MARK	DESCRIPTION	DATE
1	ASI-16	01/07/2025

CORE Remnant
Current ASI:16 Received on: 02/02/2025

CONFIDENTIAL COPYRIGHT 2020 SCHENKEL & SHULTZ INC.
SEE WWW.SCHENKELSHULTZ.COM/COPYRIGHT. FOR POLICY AND INFORMATION

PURSUANT TO SECTION 102 OF THE COPYRIGHT ACT, 17 U.S.C., ALL CONCEPTS, IDEAS, DESIGNS, ARRANGEMENTS, DRAWINGS, AND PLANS INDICATED OR REPRESENTED BY THIS DOCUMENT ARE COPYRIGHTED BY SCHENKEL & SHULTZ INC. AS SUCH ALL CONCEPTS, IDEAS, DESIGNS, ARRANGEMENTS, DRAWINGS, AND PLANS INDICATED OR REPRESENTED BY THIS DOCUMENT CONSTITUTE THE ORIGINAL AND UNPUBLISHED WORK OF SCHENKEL SHULTZ INC. AND THE SAME MAY NOT BE USED FOR ANY PURPOSE WHATSOEVER WITHOUT THE EXPRESS PRIOR WRITTEN CONSENT OF SCHENKEL SHULTZ INC. NONE OF THE IDEAS, DESIGNS, ARRANGEMENTS, OR PLANS SHALL BE USED BY OR DISCLOSED TO ANY PERSON, ARCHITECTURAL OR ENGINEERING FIRM, CONSTRUCTION FIRM, SUBCONTRACTING FIRM, SUPPLIER, OR CORPORATION FOR ANY PURPOSE WHATSOEVER WITHOUT THE WRITTEN PERMISSION OF SCHENKEL & SHULTZ INC. PURSUANT TO SECTION 102 OF THE COPYRIGHT ACT, 17 U.S.C., PROTECTION FOR AN ARCHITECTURAL WORK CREATED AS A WORK MADE FOR HIRE ON OR AFTER DECEMBER 1, 1990, LASTS FOR 95 YEARS FROM THE DATE OF PUBLICATION OF THE WORK OR FOR 120 YEARS FROM THE DATE OF CREATION OF THE UNPUBLISHED PLANS, WHICHEVER TERM IS LESS.

WARNING: REPRODUCTION HEREOF IS A CRIMINAL OFFENSE UNDER SECTION 102 OF THE COPYRIGHT ACT, 17 U.S.C., 18 U.S.C. SEC. 506. UNAUTHORIZED DISCLOSURE MAY CONSTITUTE TRADE SECRET MISAPPROPRIATION IN VIOLATION OF 1.C.24-2-3-1ET. SEQ. AND OTHER LAWS. THE CONCEPTS, IDEAS, DESIGNS, ARRANGEMENTS, DRAWINGS, AND PLANS DISCLOSED ARE COPYRIGHTED AND HEREIN MAY BE PATENTED OR BE THE SUBJECT OF PENDING PATENT APPLICATION. ANYONE VIOLATING THE INTENT OF THIS COPYRIGHT PROTECTION WILL BE PROSECUTED TO THE FULL EXTENT OF THE FEDERAL STATE AND LOCAL LAWS.

WRITTEN DIMENSIONS ON THESE DOCUMENTS SHALL HAVE PRECEDENCE OVER SCALE DIMENSIONS. CONTRACTORS SHALL VERIFY AND BE RESPONSIBLE FOR ALL DIMENSIONS AND CONDITIONS ON THE JOB AND THIS OFFICE MUST BE NOTIFIED OF ANY VARIATION FROM THE DIMENSIONS AND CONDITIONS SHOWN BY THESE DRAWINGS. SHOP DRAWINGS AND ORDETAILS MUST BE SUBMITTED TO THIS OFFICE FOR REVIEW BEFORE PROCEEDING WITH FABRICATION.

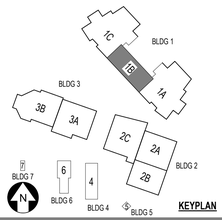

KEYPLAN

FORT PIERCE WESTWOOD ACADEMY

1801 Panther Ln , Fort Pierce, FL 34947

St. Lucie PUBLIC SCHOOLS

St. Lucie Public Schools
9461 Brandywine Ln
Port St. Lucie, FL 34986

ISSUE DATE: 10/31/2023
COMM. NO.: 2022108

DRAWN BY: SM,AC CHECKED BY: KT

BLDG 1 AREA 1B - FINISH PLAN - 1ST FLR

A161.1B

PHASE III - CONSTRUCTION DOCUMENTS

12/31/2024 7:48:42 AM
Autodesk Docs://2022108 Westwood Academy/SLPS_FPWA_HS_2023-A.rvt

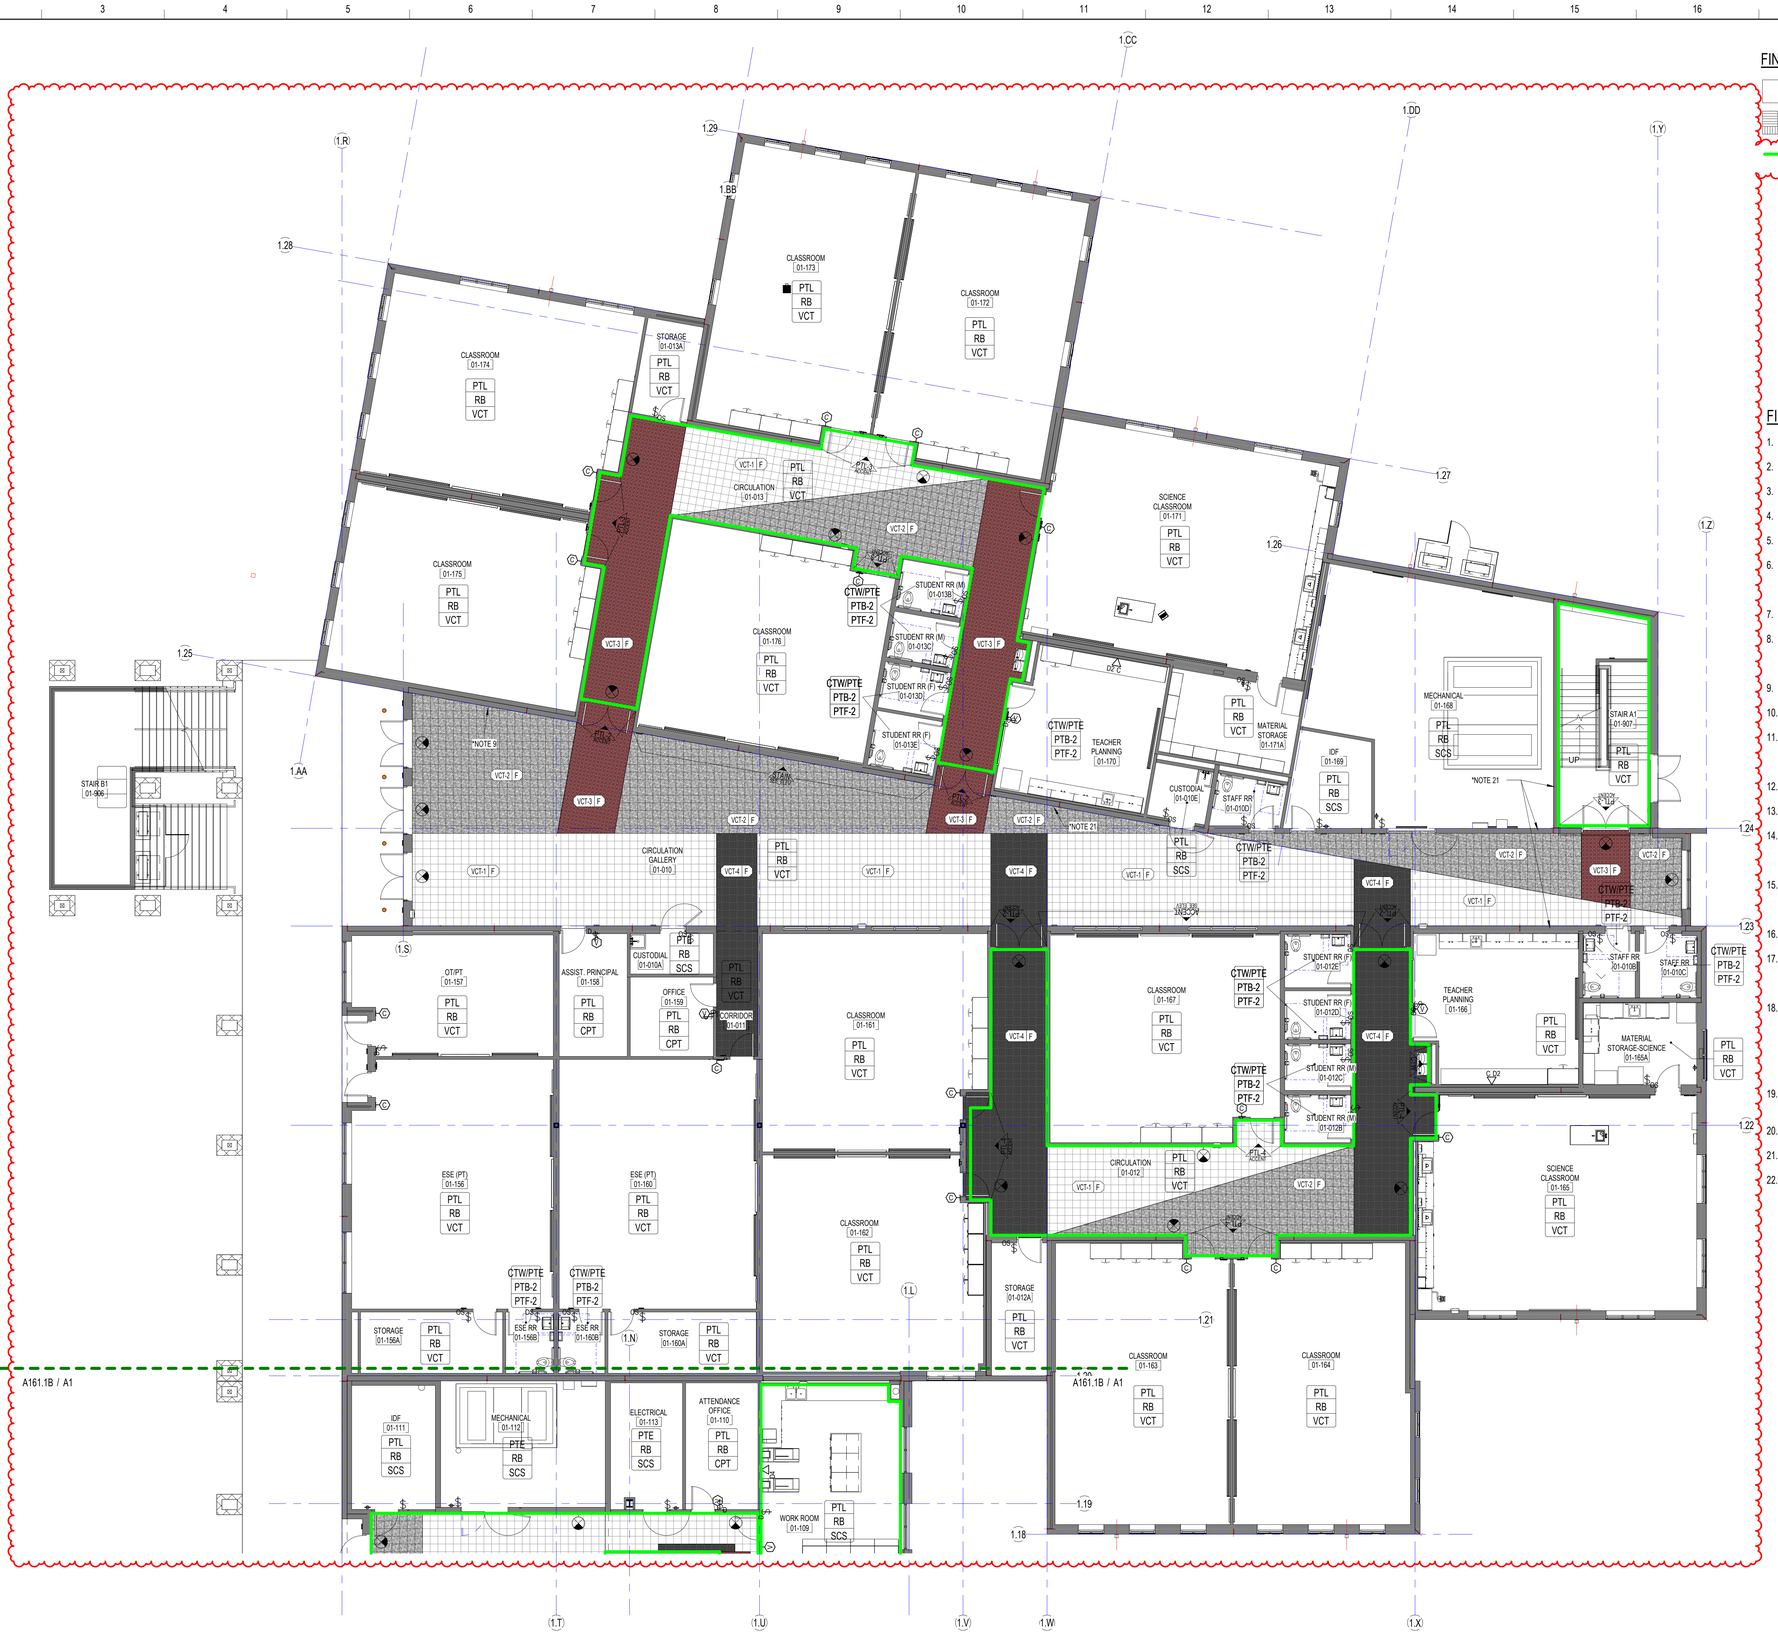

FINISH LEGEND

- CPT-1 U.N.O.
- CPT-2
- TEXTURED WALL FINISH
- VCT-1 U.N.O.
- VCT-1
- VCT-2
- VCT-3
- VCT-4
- VCT-5
- VCT-6
- VCT-7

FINISH PLAN GENERAL NOTES

1. REFER TO THE A100 SERIES PLANS FOR INTERIOR ELEVATION TAGS.
2. REFER TO ENLARGED RESTROOM PLANS FOR RESTROOM FINISH DESIGNATIONS & PATTERNS.
3. REFER TO FINISH LEGEND & CODE SCHEDULES FOR FINISH TAG DESIGNATIONS.
4. REFER TO G-001 FOR WALL FINISH TAG DESCRIPTION.
5. ROOMS LISTED WITH 'VCT' ARE TO BE VCT-1 UNLESS NOTED OTHERWISE ON FINISH PLANS.
6. ROOMS LISTED WITH 'PTL' ARE TO BE PTL-1 TYPICAL ON ALL WALLS UNLESS NOTED OTHERWISE WITH A WALL ACCENT TAG ON FINISH PLANS.
7. ALL TEACHING WALLS ARE TO BE PTL-2 UNLESS NOTED OTHERWISE ON FINISH PLANS.
8. RESTROOM WET WALLS TO RECIEVE CTW FULL HEIGHT. REFER TO A461 FOR TILE PATTERN DESIGN AND COLOR DESIGNATIONS. ALL OTHER WALLS ARE TO RECEIVE PTE-1.
9. SEE ELEVATIONS FOR ACOUSTICAL WALL PANEL FABRIC AND PANEL DESIGN.
10. WALL ACCENT PAINT IS TO ALIGN WITH FLOOR PATTERN.
11. ALL THREE SHOWER WALLS ARE TO BE CTW-5 FULL HEIGHT WITH A SCHLUTER RONDEC TRIM, COLOR ANODIZED ALUMINUM U.N.O. IN SCHEDULE.
12. ACCENT PAINT TO STOP AT BOTTOM OF REVEAL OR CEILING. SEE ELEVATIONS.
13. REFER TO THE A250 THRU A280 SHEETS FOR THE INTERIOR ELEVATIONS.
14. CTW VERTICAL WALL TILE WITH EXPOSED EDGES AND OUTSIDE CORNERS ARE TO BE FINISHED WITH A SCHLUTER RONDEC TRIM, COLOR ANODIZED ALUMINUM U.N.O.
15. PTW VERTICAL WALL TILE WITH EXPOSED EDGES AND OUTSIDE CORNERS ARE TO BE FINISHED WITH A SCHLUTER QUADEC TRIM, COLOR BRUSHED ANODIZED BRONZE FINISH.
16. REFER TO A160.1 FOR ALL INTERIOR FLOORING TRANSITION DETAILS.
17. ALL DRINKING FOUNTAINS ARE TO RECEIVE CTW. REFER TO A461 FOR DRINKING FOUNTAIN TILE PATTERN UNLESS NOTED OTHERWISE ON FINISH PLANS.
18. COUNTERTOPS AT ALL TEACHER DEMONSTRATION TABLES IN SCIENCE CLASSROOMS AND CTE LAB ROOMS SHALL HAVE EPOXY RESIN TOPS WITH INTEGRATED EPOXY SINKS. AN ACID DILUTION TANK SYSTEM SHALL BE PROVIDED AT ALL TEACHER DEMO TABLES AND SINKS.
19. ALL SCIENCE CLASSROOMS AND ART LABS SHALL HAVE CHEMICAL RESISTANT LAMINATE COUNTERTOPS.
20. ALL INTERIOR GYPSUM PARTITIONS SHALL HAVE PVC CORNER GUARDS.
21. FINISHED FACE OF TILT WALL TO BE TEX-COTE FINISH AND PAINT, TYPICAL.
22. UNLESS NOTED OTHERWISE, ALL INTERIOR SPACES SHALL RECEIVE VINYL BASE AT ALL WALLS.

B1

A1 — BUILDING 1 AREA 1C - FINISH PLAN - FIRST FLOOR

1/8" = 1'-0"

SCHENKELSHULTZ
ARCHITECTURE
voice 407-872-3322
fax 407-872-3303
schenkelshultz.com
SS Lic. No. -AA-C000937

CONFIDENTIAL COPYRIGHT 2019 SCHENKEL & SHULTZ INC.
SEE WWW.SCHENKELSHULTZ.COM/COPYRIGHT. FOR POLICY AND INFORMATION

REVISIONS

MARK	DESCRIPTION	DATE
1	ASI-16	01/07/2025

CORE Remnant
Current ASI:16 Received on: 02/02/2025

CONFIDENTIAL COPYRIGHT 2020 SCHENKEL & SHULTZ INC.
SEE WWW.SCHENKELSHULTZ.COM/COPYRIGHT. FOR POLICY AND INFORMATION

PURSUANT TO SECTION 102 OF THE COPYRIGHT ACT, 17 U.S.C., ALL CONCEPTS, IDEAS, DESIGNS, ARRANGEMENTS, DRAWINGS, AND PLANS INDICATED OR REPRESENTED BY THIS DOCUMENT ARE COPYRIGHTED BY SCHENKEL & SHULTZ INC. AS SUCH ALL CONCEPTS, IDEAS, DESIGNS, ARRANGEMENTS, DRAWINGS, AND PLANS INDICATED OR REPRESENTED IN THIS DOCUMENT ARE THE EXCLUSIVE PROPERTY OF SCHENKEL SHULTZ INC. AND SHALL NOT BE USED IN ANY WAY FOR ANY PURPOSE WHATSOEVER WITHOUT THE WRITTEN PERMISSION OF SCHENKEL & SHULTZ INC. PURSUANT TO SECTION 102 OF THE COPYRIGHT ACT, 17 U.S.C., PROTECTION FOR AN ARCHITECTURAL WORK CREATED AS A WORK MADE FOR HIRE ON OR AFTER DECEMBER 1, 1990, LASTS FOR 95 YEARS FROM THE DATE OF PUBLICATION OF THE WORK OR FOR 120 YEARS FROM THE DATE OF CREATION OF THE UNPUBLISHED PLANS, WHICHEVER TERM IS LESS.

WARNING: REPRODUCTION HEREOF IS A CRIMINAL OFFENSE UNDER SECTION 102 OF THE COPYRIGHT ACT, 17 U.S.C., 18 U.S.C. SEC. 506. UNAUTHORIZED DISCLOSURE MAY CONSTITUTE TRADE SECRET MISAPPROPRIATION IN VIOLATION OF C.24-3.31-1ET. SEQ. AND OTHER LAWS. THE CONCEPTS, IDEAS, DESIGNS, ARRANGEMENTS, DRAWINGS, AND PLANS DISCLOSED ARE COPYRIGHTED AND HEREIN MAY BE PATENTED OR BE THE SUBJECT OF PENDING PATENT APPLICATION. ANYONE VIOLATING THE INTENT OF THIS COPYRIGHT PROTECTION WILL BE PROSECUTED TO THE FULL EXTENT OF THE FEDERAL STATE AND LOCAL LAWS.

WRITTEN DIMENSIONS ON THESE DOCUMENTS SHALL HAVE PRECEDENCE OVER SCALE DIMENSIONS. CONTRACTORS SHALL VERIFY AND BE RESPONSIBLE FOR ALL DIMENSIONS AND CONDITIONS ON THE JOB AND THIS OFFICE MUST BE NOTIFIED OF ANY VARIATION FROM THE DIMENSIONS AND CONDITIONS SHOWN BY THESE DRAWINGS. SHOP DRAWINGS AND DETAILS MUST BE SUBMITTED TO THIS OFFICE FOR REVIEW BEFORE PROCEEDING WITH FABRICATION.

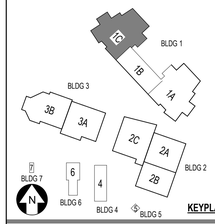

FORT PIERCE WESTWOOD ACADEMY

1801 Panther Ln , Fort Pierce, FL 34947

St. Lucie PUBLIC SCHOOLS

St. Lucie Public Schools
9461 Brandywine Ln
Port St. Lucie, FL 34986

ISSUE DATE: 10/31/2023
COMM. NO.: 2022108

DRAWN BY: SM,AC CHECKED BY: KT

BLDG 1 AREA 1C - FINISH PLAN - 1ST FLR

A161.1C

PHASE III - CONSTRUCTION DOCUMENTS

12/31/2024 7:46:47 AM
Autodesk Docs://2022108 Westwood Academy/SLPS_FPWA_HS_2023-A.rvt

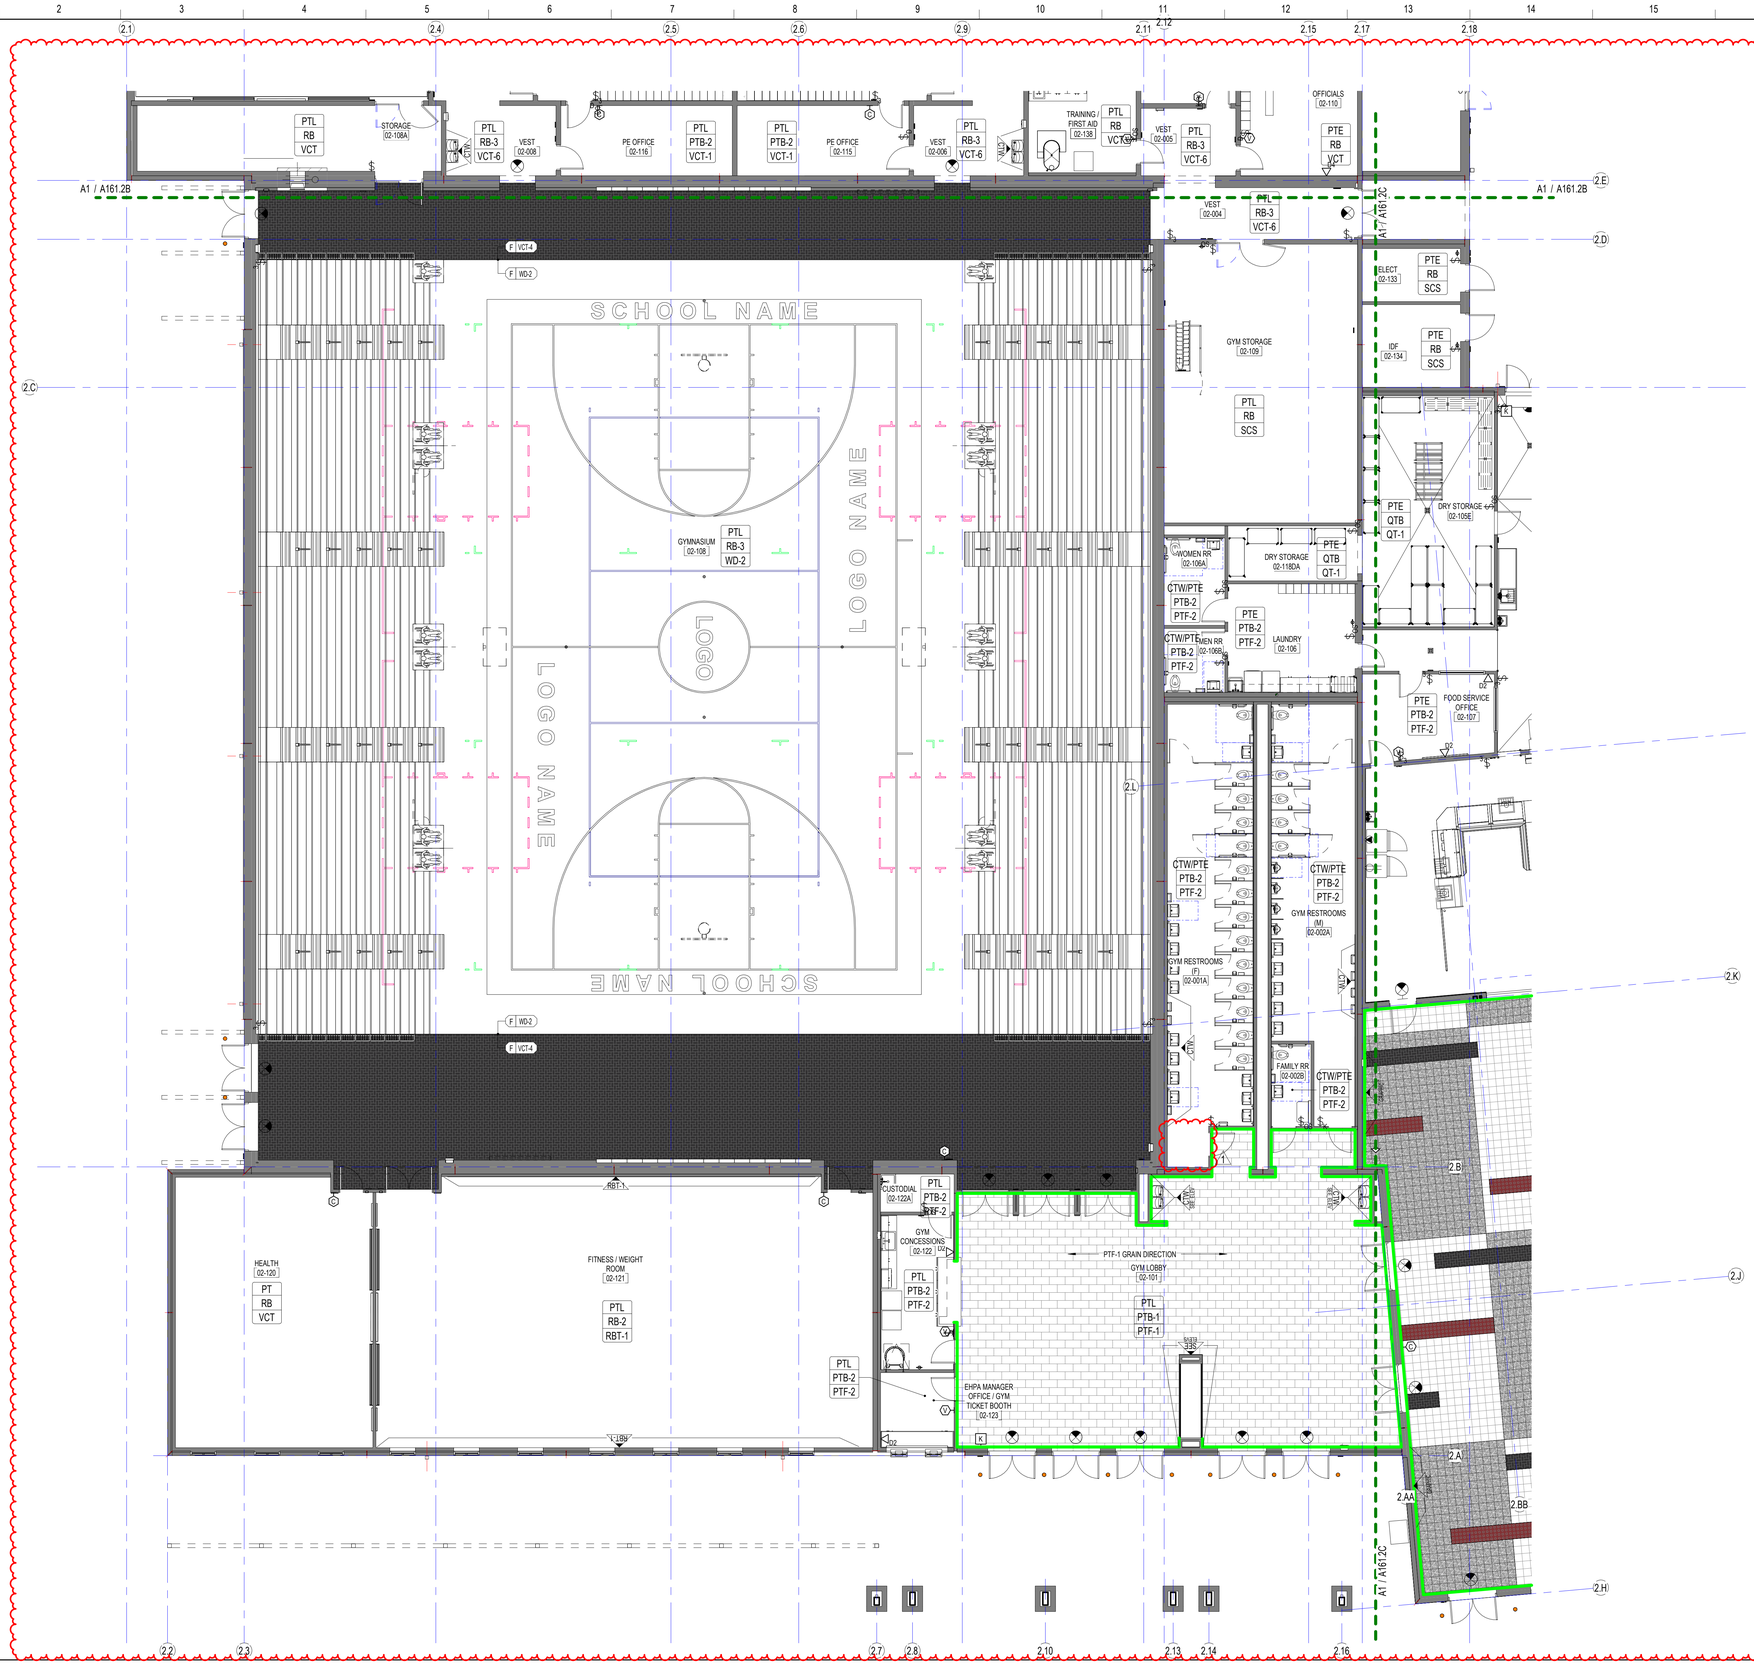

FINISH LEGEND

- CPT-1 U.N.O.
- CPT-2
- TEXTURED WALL FINISH
- VCT-1 U.N.O.
- VCT-1
- VCT-2
- VCT-3
- VCT-4
- VCT-5
- VCT-6
- VCT-7

FINISH PLAN GENERAL NOTES

1. REFER TO THE A100 SERIES PLANS FOR INTERIOR ELEVATION TAGS.
2. REFER TO ENLARGED RESTROOM PLANS FOR RESTROOM FINISH DESIGNATIONS & PATTERNS.
3. REFER TO FINISH LEGEND & CODE SCHEDULES FOR FINISH TAG DESIGNATIONS.
4. REFER TO G-001 FOR WALL FINISH TAG DESCRIPTION.
5. ROOMS LISTED WITH 'VCT' ARE TO BE VCT-1 UNLESS NOTED OTHERWISE ON FINISH PLANS.
6. ROOMS LISTED WITH 'PTL' ARE TO BE PTL-1 TYPICAL ON ALL WALLS UNLESS NOTED OTHERWISE WITH A WALL ACCENT TAG ON FINISH PLANS.
7. ALL TEACHING WALLS ARE TO BE PTL-2 UNLESS NOTED OTHERWISE ON FINISH PLANS.
8. RESTROOM WET WALLS TO RECIEVE CTW FULL HEIGHT. REFER TO A461 FOR TILE PATTERN DESIGN AND COLOR DESIGNATIONS. ALL OTHER WALLS ARE TO RECEIVE PTE-1.
9. SEE ELEVATIONS FOR ACOUSTICAL WALL PANEL FABRIC AND PANEL DESIGN.
10. WALL ACCENT PAINT IS TO ALIGN WITH FLOOR PATTERN.
11. ALL THREE SHOWER WALLS ARE TO BE CTW-5 FULL HEIGHT WITH A SCHLUTER RONDEC TRIM, COLOR ANODIZED ALUMINUM U.N.O. IN SCHEDULE.
12. ACCENT PAINT TO STOP AT BOTTOM OF REVEAL OR CEILING. SEE ELEVATIONS.
13. REFER TO THE A250 THRU A280 SHEETS FOR THE INTERIOR ELEVATIONS.
14. CTW VERTICAL WALL TILE WITH EXPOSED EDGES AND OUTSIDE CORNERS ARE TO BE FINISHED WITH A SCHLUTER RONDEC TRIM, COLOR ANODIZED ALUMINUM U.N.O.
15. PTW VERTICAL WALL TILE WITH EXPOSED EDGES AND OUTSIDE CORNERS ARE TO BE FINISHED WITH A SCHLUTER QUADEC TRIM, COLOR BRUSHED ANODIZED BRONZE FINISH.
16. REFER TO A160.1 FOR ALL INTERIOR FLOORING TRANSITION DETAILS.
17. ALL DRINKING FOUNTAINS ARE TO RECEIVE CTW. REFER TO A461 FOR DRINKING FOUNTAIN TILE PATTERN UNLESS NOTED OTHERWISE ON FINISH PLANS.
18. COUNTERTOPS AT ALL TEACHER DEMONSTRATION TABLES IN SCIENCE CLASSROOMS AND CTE LAB ROOMS SHALL HAVE EPOXY RESIN TOPS WITH INTEGRATED EPOXY SINKS, AN ACID DILUTION TANK SYSTEM SHALL BE PROVIDED AT ALL TEACHER DEMO TABLES AND SINKS.
19. ALL SCIENCE CLASSROOMS AND ART LABS SHALL HAVE CHEMICAL RESISTANT LAMINATE COUNTERTOPS.
20. ALL INTERIOR GYPSUM PARTITIONS SHALL HAVE PVC CORNER GUARDS.
21. FINISHED FACE OF TILT WALL TO BE TEX-COTE FINISH AND PAINT, TYPICAL.
22. UNLESS NOTED OTHERWISE, ALL INTERIOR SPACES SHALL RECEIVE VINYL BASE AT ALL WALLS.

SCHENKELSHULTZ ARCHITECTURE
voice 407-872-3322
fax 407-872-3303
schenkelshultz.com
SS Lic. No. -AA-C000937

CONFIDENTIAL COPYRIGHT 2019 SCHENKEL & SHULTZ INC.
SEE WWW.SCHENKELSHULTZ.COM/COPYRIGHT. FOR POLICY AND INFORMATION

REVISIONS

MARK	DESCRIPTION	DATE
1	ASI-16	01/07/2025

CORE Remnant
Current ASI: 16 Received on: 02/02/2025

CONFIDENTIAL COPYRIGHT 2020 SCHENKEL & SHULTZ INC.
SEE WWW.SCHENKELSHULTZ.COM/COPYRIGHT. FOR POLICY AND INFORMATION

PURSUANT TO SECTION 102 OF THE COPYRIGHT ACT, 17 U.S.C., ALL CONCEPTS, IDEAS, DESIGNS, ARRANGEMENTS, DRAWINGS, AND PLANS INDICATED OR REPRESENTED BY THIS DOCUMENT ARE COPYRIGHTED BY SCHENKEL & SHULTZ INC. AS SUCH ALL CONCEPTS, IDEAS, DESIGNS, ARRANGEMENTS, DRAWINGS, AND PLANS INDICATED OR REPRESENTED IN THIS DOCUMENT ARE THE EXCLUSIVE PROPERTY OF SCHENKEL SHULTZ INC. AND SHALL NOT BE USED IN ANY WAY FOR ANY PURPOSE WHATSOEVER WITHOUT THE EXPRESS PRIOR WRITTEN CONSENT OF SCHENKEL SHULTZ INC. NONE OF THE IDEAS, DESIGNS, ARRANGEMENTS, OR PLANS SHALL BE USED BY OR DISCLOSED TO ANY PERSON, ARCHITECTURAL OR ENGINEERING FIRM, CONSTRUCTION FIRM, SUBCONTRACTING FIRM, SUPPLIER, OR CORPORATION FOR ANY PURPOSE WHATSOEVER WITHOUT THE WRITTEN PERMISSION OF SCHENKEL & SHULTZ INC. PURSUANT TO SECTION 102 OF THE COPYRIGHT ACT, 17 U.S.C., PROTECTION FOR AN ARCHITECTURAL WORK CREATED AS A WORK MADE FOR HIRE ON OR AFTER DECEMBER 1, 1990, LASTS FOR 95 YEARS FROM THE DATE OF PUBLICATION OF THE WORK OR FOR 120 YEARS FROM THE DATE OF CREATION OF THE UNPUBLISHED PLANS, WHICHEVER TERM IS LESS.

WARNING: REPRODUCTION HEREOF IS A CRIMINAL OFFENSE UNDER SECTION 102 OF THE COPYRIGHT ACT, 17 U.S.C., 18 U.S.C. SEC. 506. UNAUTHORIZED DISCLOSURE MAY CONSTITUTE TRADE SECRET MISAPPROPRIATION IN VIOLATION OF C.24-3.21-1ET. SEQ. AND OTHER LAWS. THE CONCEPTS, IDEAS, DESIGNS, ARRANGEMENTS, DRAWINGS, AND PLANS DISCLOSED ARE COPYRIGHTED AND HEREIN MAY BE PATENTED OR BE THE SUBJECT OF PENDING PATENT APPLICATION. ANYONE VIOLATING THE INTENT OF THIS COPYRIGHT PROTECTION WILL BE PROSECUTED TO THE FULL EXTENT OF THE FEDERAL STATE AND LOCAL LAWS.

WRITTEN DIMENSIONS ON THESE DOCUMENTS SHALL HAVE PRECEDENCE OVER SCALE DIMENSIONS. CONTRACTORS SHALL VERIFY AND BE RESPONSIBLE FOR ALL DIMENSIONS AND CONDITIONS ON THE JOB AND THIS OFFICE MUST BE NOTIFIED OF ANY VARIATION FROM THE DIMENSIONS AND CONDITIONS SHOWN BY THESE DRAWINGS. SHOP DRAWINGS AND DETAILS MUST BE SUBMITTED TO THIS OFFICE FOR REVIEW BEFORE PROCEEDING WITH FABRICATION.

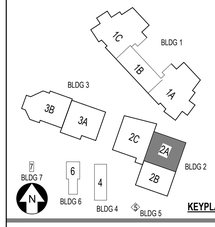

FORT PIERCE WESTWOOD ACADEMY

1801 Panther Ln , Fort Pierce, FL 34947

St. Lucie PUBLIC SCHOOLS

St. Lucie Public Schools
9461 Brandywine Ln
Port St. Lucie, FL 34986

ISSUE DATE: 10/31/2023
COMM. NO.: 2022108

DRAWN BY: SM,AC CHECKED BY: KT

BLDG 2 AREA 2A - FINISH PLAN - 1ST FLR

A161.2A

A1
1/8" = 1'-0"

BUILDING 2 AREA 2A - FINISH PLAN - FIRST FLOOR

PHASE III - CONSTRUCTION DOCUMENTS

12/31/2024 7:46:55 AM
Autodesk Docs://2022108 Westwood Academy/SLPS_FPWA_HS_2023-A.rvt

FINISH LEGEND

CPT-1 U.N.O.	VCT-1 U.N.O.
CPT-2	VCT-1
	VCT-2
	VCT-3
	VCT-4
	VCT-5
	VCT-6
	VCT-7

FINISH PLAN GENERAL NOTES

1. REFER TO THE A100 SERIES PLANS FOR INTERIOR ELEVATION TAGS.
2. REFER TO ENLARGED RESTROOM PLANS FOR RESTROOM FINISH DESIGNATIONS & PATTERNS.
3. REFER TO FINISH LEGEND & CODE SCHEDULES FOR FINISH TAG DESIGNATIONS.
4. REFER TO G-001 FOR WALL FINISH TAG DESCRIPTION.
5. ROOMS LISTED WITH 'VCT' ARE TO BE VCT-1 UNLESS NOTED OTHERWISE ON FINISH PLANS.
6. ROOMS LISTED WITH 'PTL' ARE TO BE PTL-1 TYPICAL ON ALL WALLS UNLESS NOTED OTHERWISE WITH A WALL ACCENT TAG ON FINISH PLANS.
7. ALL TEACHING WALLS ARE TO BE PTL-2 UNLESS NOTED OTHERWISE ON FINISH PLANS.
8. RESTROOM WET WALLS TO RECIEVE CTW FULL HEIGHT. REFER TO A461 FOR TILE PATTERN DESIGN AND COLOR DESIGNATIONS. ALL OTHER WALLS ARE TO RECEIVE PTE-1.
9. SEE ELEVATIONS FOR ACOUSTICAL WALL PANEL FABRIC AND PANEL DESIGN.
10. WALL ACCENT PAINT IS TO ALIGN WITH FLOOR PATTERN.
11. ALL THREE SHOWER WALLS ARE TO BE CTW-5 FULL HEIGHT WITH A SCHLUTER RONDEC TRIM, COLOR ANODIZED ALUMINUM U.N.O. IN SCHEDULE.
12. ACCENT PAINT TO STOP AT BOTTOM OF REVEAL OR CEILING. SEE ELEVATIONS.
13. REFER TO THE A250 THRU A280 SHEETS FOR THE INTERIOR ELEVATIONS.
14. CTW VERTICAL WALL TILE WITH EXPOSED EDGES AND OUTSIDE CORNERS ARE TO BE FINISHED WITH A SCHLUTER RONDEC TRIM, COLOR ANODIZED ALUMINUM U.N.O.
15. PTW VERTICAL WALL TILE WITH EXPOSED EDGES AND OUTSIDE CORNERS ARE TO BE FINISHED WITH A SCHLUTER QUADEC TRIM, COLOR BRUSHED ANODIZED BRONZE FINISH.
16. REFER TO A160.1 FOR ALL INTERIOR FLOORING TRANSITION DETAILS.
17. ALL DRINKING FOUNTAINS ARE TO RECEIVE CTW. REFER TO A461 FOR DRINKING FOUNTAIN TILE PATTERN UNLESS NOTED OTHERWISE ON FINISH PLANS.
18. COUNTERTOPS AT ALL TEACHER DEMONSTRATION TABLES IN SCIENCE CLASSROOMS AND CTE LAB ROOMS SHALL HAVE EPOXY RESIN TOPS WITH INTEGRATED EPOXY SINKS, AN ACID DILUTION TANK SYSTEM SHALL BE PROVIDED AT ALL TEACHER DEMO TABLES AND SINKS.
19. ALL SCIENCE CLASSROOMS AND ART LABS SHALL HAVE CHEMICAL RESISTANT LAMINATE COUNTERTOPS.
20. ALL INTERIOR GYPSUM PARTITIONS SHALL HAVE PVC CORNER GUARDS.
21. FINISHED FACE OF TILT WALL TO BE TEX-COTE FINISH AND PAINT, TYPICAL.
22. UNLESS NOTED OTHERWISE, ALL INTERIOR SPACES SHALL RECEIVE VINYL BASE AT ALL WALLS.

SCHENKELSHULTZ
ARCHITECTURE
voice 407-872-3322
fax 407-872-3303
schenkelshultz.com
SS Lic. No. -AA-C000937

CONFIDENTIAL COPYRIGHT 2019 SCHENKEL & SHULTZ INC.
SEE WWW.SCHENKELSHULTZ.COM/COPYRIGHT. FOR POLICY AND INFORMATION

REVISIONS

MARK	DESCRIPTION	DATE
1	ASI-7	06/14/2024

CONFIDENTIAL COPYRIGHT 2020 SCHENKEL & SHULTZ INC.
SEE WWW.SCHENKELSHULTZ.COM/COPYRIGHT. FOR POLICY AND INFORMATION
PURSUANT TO SECTION 102 OF THE COPYRIGHT ACT, 17 U.S.C., ALL CONCEPTS, IDEAS, DESIGNS, ARRANGEMENTS, DRAWINGS, AND PLANS INDICATED OR REPRESENTED BY THIS DOCUMENT ARE COPYRIGHTED BY SCHENKEL & SHULTZ INC. AS SUCH ALL CONCEPTS, IDEAS, DESIGNS, ARRANGEMENTS, DRAWINGS, AND PLANS INDICATED OR REPRESENTED BY THIS DOCUMENT CONSTITUTE THE ORIGINAL AND UNPUBLISHED WORK OF SCHENKEL SHULTZ ARCHITECTS AND MAY NOT BE DUPLICATED, USED OR DISCLOSED WITHOUT THE WRITTEN CONSENT OF SCHENKEL & SHULTZ, INC., NONE OF THE IDEAS, DESIGNS, ARRANGEMENTS, OR PLANS SHALL BE USED BY OR DISCLOSED TO ANY PERSON, ARCHITECTURAL OR ENGINEERING FIRM, CONSTRUCTION FIRM, SUBCONTRACTING FIRM, SUPPLIER, OR CORPORATION FOR ANY PURPOSE WHATSOEVER WITHOUT THE WRITTEN PERMISSION OF SCHENKEL & SHULTZ INC. PURSUANT TO SECTION 102 OF THE COPYRIGHT ACT, 17 U.S.C. PROTECTION FOR AN ARCHITECTURAL WORK CREATED AS A WORK MADE FOR HIRE ON OR AFTER DECEMBER 1, 1990, LASTS FOR 95 YEARS FROM THE DATE OF PUBLICATION OF THE WORK OR FOR 120 YEARS FROM THE DATE OF CREATION OF THE UNPUBLISHED PLANS, WHICHEVER TERM IS LESS.
WARNING: REPRODUCTION HEREOF IS A CRIMINAL OFFENSE UNDER SECTION 102 OF THE COPYRIGHT ACT, 17 U.S.C., 18 U.S.C. SEC. 506. UNAUTHORIZED DISCLOSURE MAY CONSTITUTE TRADE SECRET MISAPPROPRIATION IN VIOLATION OF 12-24-31-1ET. SEQ. AND OTHER LAWS. THE CONCEPTS, IDEAS, DESIGNS, ARRANGEMENTS, DRAWINGS, AND PLANS DISCLOSED ARE COPYRIGHTED AND HEREIN MAY BE PATENTED OR BE THE SUBJECT OF PENDING PATENT APPLICATION. ANYONE VIOLATING THE INTENT OF THIS COPYRIGHT PROTECTION WILL BE PROSECUTED TO THE FULL EXTENT OF THE FEDERAL STATE AND LOCAL LAWS.

WRITTEN DIMENSIONS ON THESE DOCUMENTS SHALL HAVE PRECEDENCE OVER SCALE DIMENSIONS. CONTRACTORS SHALL VERIFY AND BE RESPONSIBLE FOR ALL DIMENSIONS AND CONDITIONS ON THE JOB AND THIS OFFICE MUST BE NOTIFIED OF ANY VARIATION FROM THE DIMENSIONS AND CONDITIONS SHOWN BY THESE DRAWINGS. SHOP DRAWINGS AND DETAILS MUST BE SUBMITTED TO THIS OFFICE FOR REVIEW BEFORE PROCEEDING WITH FABRICATION.

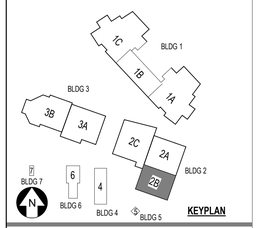

FORT PIERCE WESTWOOD ACADEMY

1801 Panther Ln , Fort Pierce, FL 34947

St. Lucie PUBLIC SCHOOLS

St. Lucie Public Schools
9461 Brandywine Ln
Port St. Lucie, FL 34986

ISSUE DATE: 10/31/2023
COMM. NO.: 2022108

DRAWN BY: SM,AC CHECKED BY: KT

BLDG 2 AREA 2B - FINISH PLAN - 1ST FLR

A161.2B

A1
1/8" = 1'-0"

BLDG 2B - FINISH PLAN - FIRST FLOOR

PHASE III - CONSTRUCTION DOCUMENTS

6/17/2024 12:46:18 AM
Autodesk Docs://2022108 Westwood Academy/SLPS_FPWA_HS_2023-A.rvt

FINISH LEGEND

CPT-1 U.N.O.	VCT-1 U.N.O.
CPT-2	VCT-1
TEXTURED WALL FINISH 2	VCT-2
	VCT-3
	VCT-4
	VCT-5
	VCT-6
	VCT-7

FINISH PLAN GENERAL NOTES

1. REFER TO THE A100 SERIES PLANS FOR INTERIOR ELEVATION TAGS.
2. REFER TO ENLARGED RESTROOM PLANS FOR RESTROOM FINISH DESIGNATIONS & PATTERNS.
3. REFER TO FINISH LEGEND & CODE SCHEDULES FOR FINISH TAG DESIGNATIONS.
4. REFER TO G-001 FOR WALL FINISH TAG DESCRIPTION.
5. ROOMS LISTED WITH 'VCT' ARE TO BE VCT-1 UNLESS NOTED OTHERWISE ON FINISH PLANS.
6. ROOMS LISTED WITH 'PTL' ARE TO BE PTL-1 TYPICAL ON ALL WALLS UNLESS NOTED OTHERWISE WITH A WALL ACCENT TAG ON FINISH PLANS.
7. ALL TEACHING WALLS ARE TO BE PTL-2 UNLESS NOTED OTHERWISE ON FINISH PLANS.
8. RESTROOM WET WALLS TO RECIEVE CTW FULL HEIGHT. REFER TO A461 FOR TILE PATTERN DESIGN AND COLOR DESIGNATIONS. ALL OTHER WALLS ARE TO RECEIVE PTE-1.
9. SEE ELEVATIONS FOR ACOUSTICAL WALL PANEL FABRIC AND PANEL DESIGN.
10. WALL ACCENT PAINT IS TO ALIGN WITH FLOOR PATTERN.
11. ALL THREE SHOWER WALLS ARE TO BE CTW-5 FULL HEIGHT WITH A SCHLUTER RONDEC TRIM, COLOR ANODIZED ALUMINUM U.N.O. IN SCHEDULE.
12. ACCENT PAINT TO STOP AT BOTTOM OF REVEAL OR CEILING. SEE ELEVATIONS.
13. REFER TO THE A250 THRU A280 SHEETS FOR THE INTERIOR ELEVATIONS.
14. CTW VERTICAL WALL TILE WITH EXPOSED EDGES AND OUTSIDE CORNERS ARE TO BE FINISHED WITH A SCHLUTER RONDEC TRIM, COLOR ANODIZED ALUMINUM U.N.O.
15. PTW VERTICAL WALL TILE WITH EXPOSED EDGES AND OUTSIDE CORNERS ARE TO BE FINISHED WITH A SCHLUTER QUADEC TRIM, COLOR BRUSHED ANODIZED BRONZE FINISH.
16. REFER TO A160.1 FOR ALL INTERIOR FLOORING TRANSITION DETAILS.
17. ALL DRINKING FOUNTAINS ARE TO RECEIVE CTW. REFER TO A461 FOR DRINKING FOUNTAIN TILE PATTERN UNLESS NOTED OTHERWISE ON FINISH PLANS.
18. COUNTERTOPS AT ALL TEACHER DEMONSTRATION TABLES IN SCIENCE CLASSROOMS AND CTE LAB ROOMS SHALL HAVE EPOXY RESIN TOPS WITH INTEGRATED EPOXY SINKS, AN ACID DILUTION TANK SYSTEM SHALL BE PROVIDED AT ALL TEACHER DEMO TABLES AND SINKS.
19. ALL SCIENCE CLASSROOMS AND ART LABS SHALL HAVE CHEMICAL RESISTANT LAMINATE COUNTERTOPS.
20. ALL INTERIOR GYPSUM PARTITIONS SHALL HAVE PVC CORNER GUARDS.
21. FINISHED FACE OF TILT WALL TO BE TEX-COTE FINISH AND PAINT, TYPICAL.
22. UNLESS NOTED OTHERWISE, ALL INTERIOR SPACES SHALL RECEIVE VINYL BASE AT ALL WALLS.

SCHENKELSHULTZ
ARCHITECTURE

voice 407-872-3322
fax 407-872-3303
schenkelshultz.com
SS Lic. No. -AA-C000937

CONFIDENTIAL COPYRIGHT 2019 SCHENKEL & SHULTZ INC.
SEE WWW.SCHENKELSHULTZ.COM/COPYRIGHT FOR POLICY AND INFORMATION

REVISIONS

MARK	DESCRIPTION	DATE
1	ASI-7	06/14/2024
2	ASI-16	01/07/2025

CORE Remnant
Current ASI:16 Received on: 02/02/2025

CONFIDENTIAL COPYRIGHT 2020 SCHENKEL & SHULTZ INC.
SEE WWW.SCHENKELSHULTZ.COM/COPYRIGHT FOR POLICY AND INFORMATION

PURSUANT TO SECTION 102 OF THE COPYRIGHT ACT, 17 U.S.C., ALL CONCEPTS, IDEAS, DESIGNS, ARRANGEMENTS, DRAWINGS, AND PLANS INDICATED OR REPRESENTED BY THIS DOCUMENT ARE COPYRIGHTED BY SCHENKEL & SHULTZ INC. AS SUCH ALL CONCEPTS, IDEAS, DESIGNS, ARRANGEMENTS, DRAWINGS, AND PLANS INDICATED OR REPRESENTED BY THIS DOCUMENT CONSTITUTE THE ORIGINAL AND UNPUBLISHED WORK OF SCHENKEL SHULTZ AND THE SAME MAY NOT BE USED, DISCLOSED OR REPRODUCED FOR OWNERSHIP, USE, NONE OF THE IDEAS, DESIGNS, ARRANGEMENTS, OR PLANS SHALL BE USED BY OR DISCLOSED TO ANY PERSON, ARCHITECTURAL OR ENGINEERING FIRM, CONSTRUCTION FIRM, SUBCONTRACTING FIRM, SUPPLIER, OR CORPORATION FOR ANY PURPOSE WHATSOEVER WITHOUT THE WRITTEN PERMISSION OF SCHENKEL & SHULTZ INC. PURSUANT TO SECTION 102 OF THE COPYRIGHT ACT, 17 U.S.C., PROTECTION FOR AN ARCHITECTURAL WORK CREATED AS A WORK MADE FOR HIRE ON OR AFTER DECEMBER 1, 1990, LASTS FOR 95 YEARS FROM THE DATE OF PUBLICATION OF THE WORK OR FOR 120 YEARS FROM THE DATE OF CREATION OF THE UNPUBLISHED PLANS, WHICHEVER TERM IS LESS.

WARNING: REPRODUCTION HEREOF IS A CRIMINAL OFFENSE UNDER SECTION 102 OF THE COPYRIGHT ACT, 17 U.S.C., 18 U.S.C. SEC. 506. UNAUTHORIZED DISCLOSURE MAY CONSTITUTE TRADE SECRET MISAPPROPRIATION IN VIOLATION OF 12-A-2-1-ET. SEQ. AND OTHER LAWS. THE CONCEPTS, IDEAS, DESIGNS, ARRANGEMENTS, DRAWINGS, AND PLANS DISCLOSED ARE COPYRIGHTED AND HEREIN MAY BE PATENTED OR BE THE SUBJECT OF PENDING PATENT APPLICATION. ANYONE VIOLATING THE INTENT OF THIS COPYRIGHT PROTECTION WILL BE PROSECUTED TO THE FULL EXTENT OF THE FEDERAL STATE AND LOCAL LAWS.

WRITTEN DIMENSIONS ON THESE DOCUMENTS SHALL HAVE PRECEDENCE OVER SCALE DIMENSIONS. CONTRACTORS SHALL VERIFY AND BE RESPONSIBLE FOR ALL DIMENSIONS AND CONDITIONS ON THE JOB AND THIS OFFICE MUST BE NOTIFIED OF ANY VARIATION FROM THE DIMENSIONS AND CONDITIONS SHOWN BY THESE DRAWINGS. SHOP DRAWINGS AND OR DETAILS MUST BE SUBMITTED TO THIS OFFICE FOR REVIEW BEFORE PROCEEDING WITH FABRICATION.

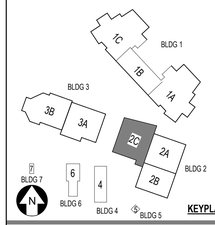

KEYPLAN

FORT PIERCE WESTWOOD ACADEMY

1801 Panther Ln , Fort Pierce, FL 34947

St. Lucie PUBLIC SCHOOLS

St. Lucie Public Schools
9461 Brandywine Ln
Port St. Lucie, FL 34986

ISSUE DATE: 10/31/2023
COMM. NO.: 2022108

DRAWN BY: SM,AC CHECKED BY: KT

BLDG 2 AREA 2C - FINISH PLAN - 1ST FLR

A161.2C

A1
1/8" = 1'-0"

BUILDING 2 AREA 2C - FINISH PLAN - FIRST FLOOR

PHASE III - CONSTRUCTION DOCUMENTS

12/31/2024 7:47:10 AM
Autodesk Docs://2022108 Westwood Academy/SLPS_FPWA_HS_2023-A.rvt

FINISH LEGEND

- CPT-1 U.N.O.
- CPT-2
- TEXTURED WALL FINISH
- VCT-1 U.N.O.
- VCT-1
- VCT-2
- VCT-3
- VCT-4
- VCT-5
- VCT-6
- VCT-7

FINISH PLAN GENERAL NOTES

1. REFER TO THE A100 SERIES PLANS FOR INTERIOR ELEVATION TAGS.
2. REFER TO ENLARGED RESTROOM PLANS FOR RESTROOM FINISH DESIGNATIONS & PATTERNS.
3. REFER TO FINISH LEGEND & CODE SCHEDULES FOR FINISH TAG DESIGNATIONS.
4. REFER TO G-001 FOR WALL FINISH TAG DESCRIPTION.
5. ROOMS LISTED WITH 'VCT' ARE TO BE VCT-1 UNLESS NOTED OTHERWISE ON FINISH PLANS.
6. ROOMS LISTED WITH 'PTL' ARE TO BE PTL-1 TYPICAL ON ALL WALLS UNLESS NOTED OTHERWISE WITH A WALL ACCENT TAG ON FINISH PLANS.
7. ALL TEACHING WALLS ARE TO BE PTL-2 UNLESS NOTED OTHERWISE ON FINISH PLANS.
8. RESTROOM WET WALLS TO RECIEVE CTW FULL HEIGHT. REFER TO A461 FOR TILE PATTERN DESIGN AND COLOR DESIGNATIONS. ALL OTHER WALLS ARE TO RECEIVE PTE-1.
9. SEE ELEVATIONS FOR ACOUSTICAL WALL PANEL FABRIC AND PANEL DESIGN.
10. WALL ACCENT PAINT IS TO ALIGN WITH FLOOR PATTERN.
11. ALL THREE SHOWER WALLS ARE TO BE CTW-5 FULL HEIGHT WITH A SCHLUTER RONDEC TRIM, COLOR ANODIZED ALUMINUM U.N.O. IN SCHEDULE.
12. ACCENT PAINT TO STOP AT BOTTOM OF REVEAL OR CEILING. SEE ELEVATIONS.
13. REFER TO THE A250 THRU A280 SHEETS FOR THE INTERIOR ELEVATIONS.
14. CTW VERTICAL WALL TILE WITH EXPOSED EDGES AND OUTSIDE CORNERS ARE TO BE FINISHED WITH A SCHLUTER RONDEC TRIM, COLOR ANODIZED ALUMINUM U.N.O.
15. PTW VERTICAL WALL TILE WITH EXPOSED EDGES AND OUTSIDE CORNERS ARE TO BE FINISHED WITH A SCHLUTER QUADEC TRIM, COLOR BRUSHED ANODIZED BRONZE FINISH.
16. REFER TO A160.1 FOR ALL INTERIOR FLOORING TRANSITION DETAILS.
17. ALL DRINKING FOUNTAINS ARE TO RECEIVE CTW. REFER TO A461 FOR DRINKING FOUNTAIN TILE PATTERN UNLESS NOTED OTHERWISE ON FINISH PLANS.
18. COUNTERTOPS AT ALL TEACHER DEMONSTRATION TABLES IN SCIENCE CLASSROOMS AND CTE LAB ROOMS SHALL HAVE EPOXY RESIN TOPS WITH INTEGRATED EPOXY SINKS, AN ACID DILUTION TANK SYSTEM SHALL BE PROVIDED AT ALL TEACHER DEMO TABLES AND SINKS.
19. ALL SCIENCE CLASSROOMS AND ART LABS SHALL HAVE CHEMICAL RESISTANT LAMINATE COUNTERTOPS.
20. ALL INTERIOR GYPSUM PARTITIONS SHALL HAVE PVC CORNER GUARDS.
21. FINISHED FACE OF TILT WALL TO BE TEX-COTE FINISH AND PAINT, TYPICAL.
22. UNLESS NOTED OTHERWISE, ALL INTERIOR SPACES SHALL RECEIVE VINYL BASE AT ALL WALLS.

SCHENKELSHULTZ
ARCHITECTURE
voice 407-872-3322
fax 407-872-3303
schenkelshultz.com
SS Lic. No. -AA-C000937

CONFIDENTIAL COPYRIGHT 2019 SCHENKEL & SHULTZ INC.
SEE WWW.SCHENKELSHULTZ.COM/COPYRIGHT. FOR POLICY AND INFORMATION

REVISIONS

MARK	DESCRIPTION	DATE
1	ASI-16	01/07/2025

CORE Remnant
Current ASI:16 Received on: 02/02/2025

CONFIDENTIAL COPYRIGHT 2020 SCHENKEL & SHULTZ INC.
SEE WWW.SCHENKELSHULTZ.COM/COPYRIGHT. FOR POLICY AND INFORMATION
PURSUANT TO SECTION 102 OF THE COPYRIGHT ACT, 17 U.S.C., ALL CONCEPTS, IDEAS, DESIGNS, ARRANGEMENTS, DRAWINGS, AND PLANS INDICATED OR REPRESENTED BY THIS DOCUMENT ARE COPYRIGHTED BY SCHENKEL & SHULTZ INC. AS SUCH ALL CONCEPTS, IDEAS, DESIGNS, ARRANGEMENTS, DRAWINGS, AND PLANS INDICATED OR REPRESENTED IN THIS DOCUMENT CONSTITUTE THE ORIGINAL AND UNPUBLISHED WORK OF SCHENKEL SHULTZ AND SHALL NOT BE USED BY ANY PERSON, ON PROJECTS OTHER THAN THIS PROJECT, WITHOUT THE EXPRESS PERMISSION OF SCHENKEL & SHULTZ INC. NONE OF THE IDEAS, DESIGNS, ARRANGEMENTS, OR PLANS SHALL BE USED BY OR DISCLOSED TO ANY PERSON, ARCHITECTURAL OR ENGINEERING FIRM, CONSTRUCTION FIRM, SUBCONTRACTING FIRM, SUPPLIER, OR CORPORATION FOR ANY PURPOSE WHATSOEVER WITHOUT THE WRITTEN PERMISSION OF SCHENKEL & SHULTZ INC. PURSUANT TO SECTION 102 OF THE COPYRIGHT ACT, 17 U.S.C., PROTECTION FOR AN ARCHITECTURAL WORK CREATED AS A WORK MADE FOR HIRE ON OR AFTER DECEMBER 1, 1990, LASTS FOR 95 YEARS FROM THE DATE OF PUBLICATION OF THE WORK OR FOR 120 YEARS FROM THE DATE OF CREATION OF THE UNPUBLISHED PLANS, WHICHEVER TERM IS LESS.
WARNING: REPRODUCTION HEREOF IS A CRIMINAL OFFENSE UNDER SECTION 102 OF THE COPYRIGHT ACT, 17 U.S.C., 18 U.S.C. SEC. 506. UNAUTHORIZED DISCLOSURE MAY CONSTITUTE TRADE SECRET MISAPPROPRIATION IN VIOLATION OF 1.C.24-2-3-1ET. SEQ. AND OTHER LAWS. THE CONCEPTS, IDEAS, DESIGNS, ARRANGEMENTS, DRAWINGS, AND PLANS DISCLOSED ARE COPYRIGHTED AND HEREIN MAY BE PATENTED OR BE THE SUBJECT OF PENDING PATENT APPLICATION. ANYONE VIOLATING THE INTENT OF THIS COPYRIGHT PROTECTION WILL BE PROSECUTED TO THE FULL EXTENT OF THE FEDERAL STATE AND LOCAL LAWS.

WRITTEN DIMENSIONS ON THESE DOCUMENTS SHALL HAVE PRECEDENCE OVER SCALE DIMENSIONS. CONTRACTORS SHALL VERIFY AND BE RESPONSIBLE FOR ALL DIMENSIONS AND CONDITIONS ON THE JOB AND THIS OFFICE MUST BE NOTIFIED OF ANY VARIATION FROM THE DIMENSIONS AND CONDITIONS SHOWN BY THESE DRAWINGS. SHOP DRAWINGS AND OR DETAILS MUST BE SUBMITTED TO THIS OFFICE FOR REVIEW BEFORE PROCEEDING WITH FABRICATION.

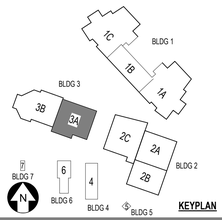

FORT PIERCE WESTWOOD ACADEMY

1801 Panther Ln , Fort Pierce, FL 34947

St. Lucie PUBLIC SCHOOLS

St. Lucie Public Schools
9461 Brandywine Ln
Port St. Lucie, FL 34986

ISSUE DATE: 10/31/2023
COMM. NO.: 2022108

DRAWN BY: SM,AC CHECKED BY: KT

BLDG 3 AREA 3A - FINISH PLAN - 1ST FLR

A161.3A

A1
1/8" = 1'-0"

BUILDING 3 AREA 3A - FINISH PLAN - FIRST FLOOR

PHASE III - CONSTRUCTION DOCUMENTS

12/31/2024 7:47:19 AM
Autodesk Docs://2022108 Westwood Academy/SLPS_FPWA_HS_2023-A.rvt

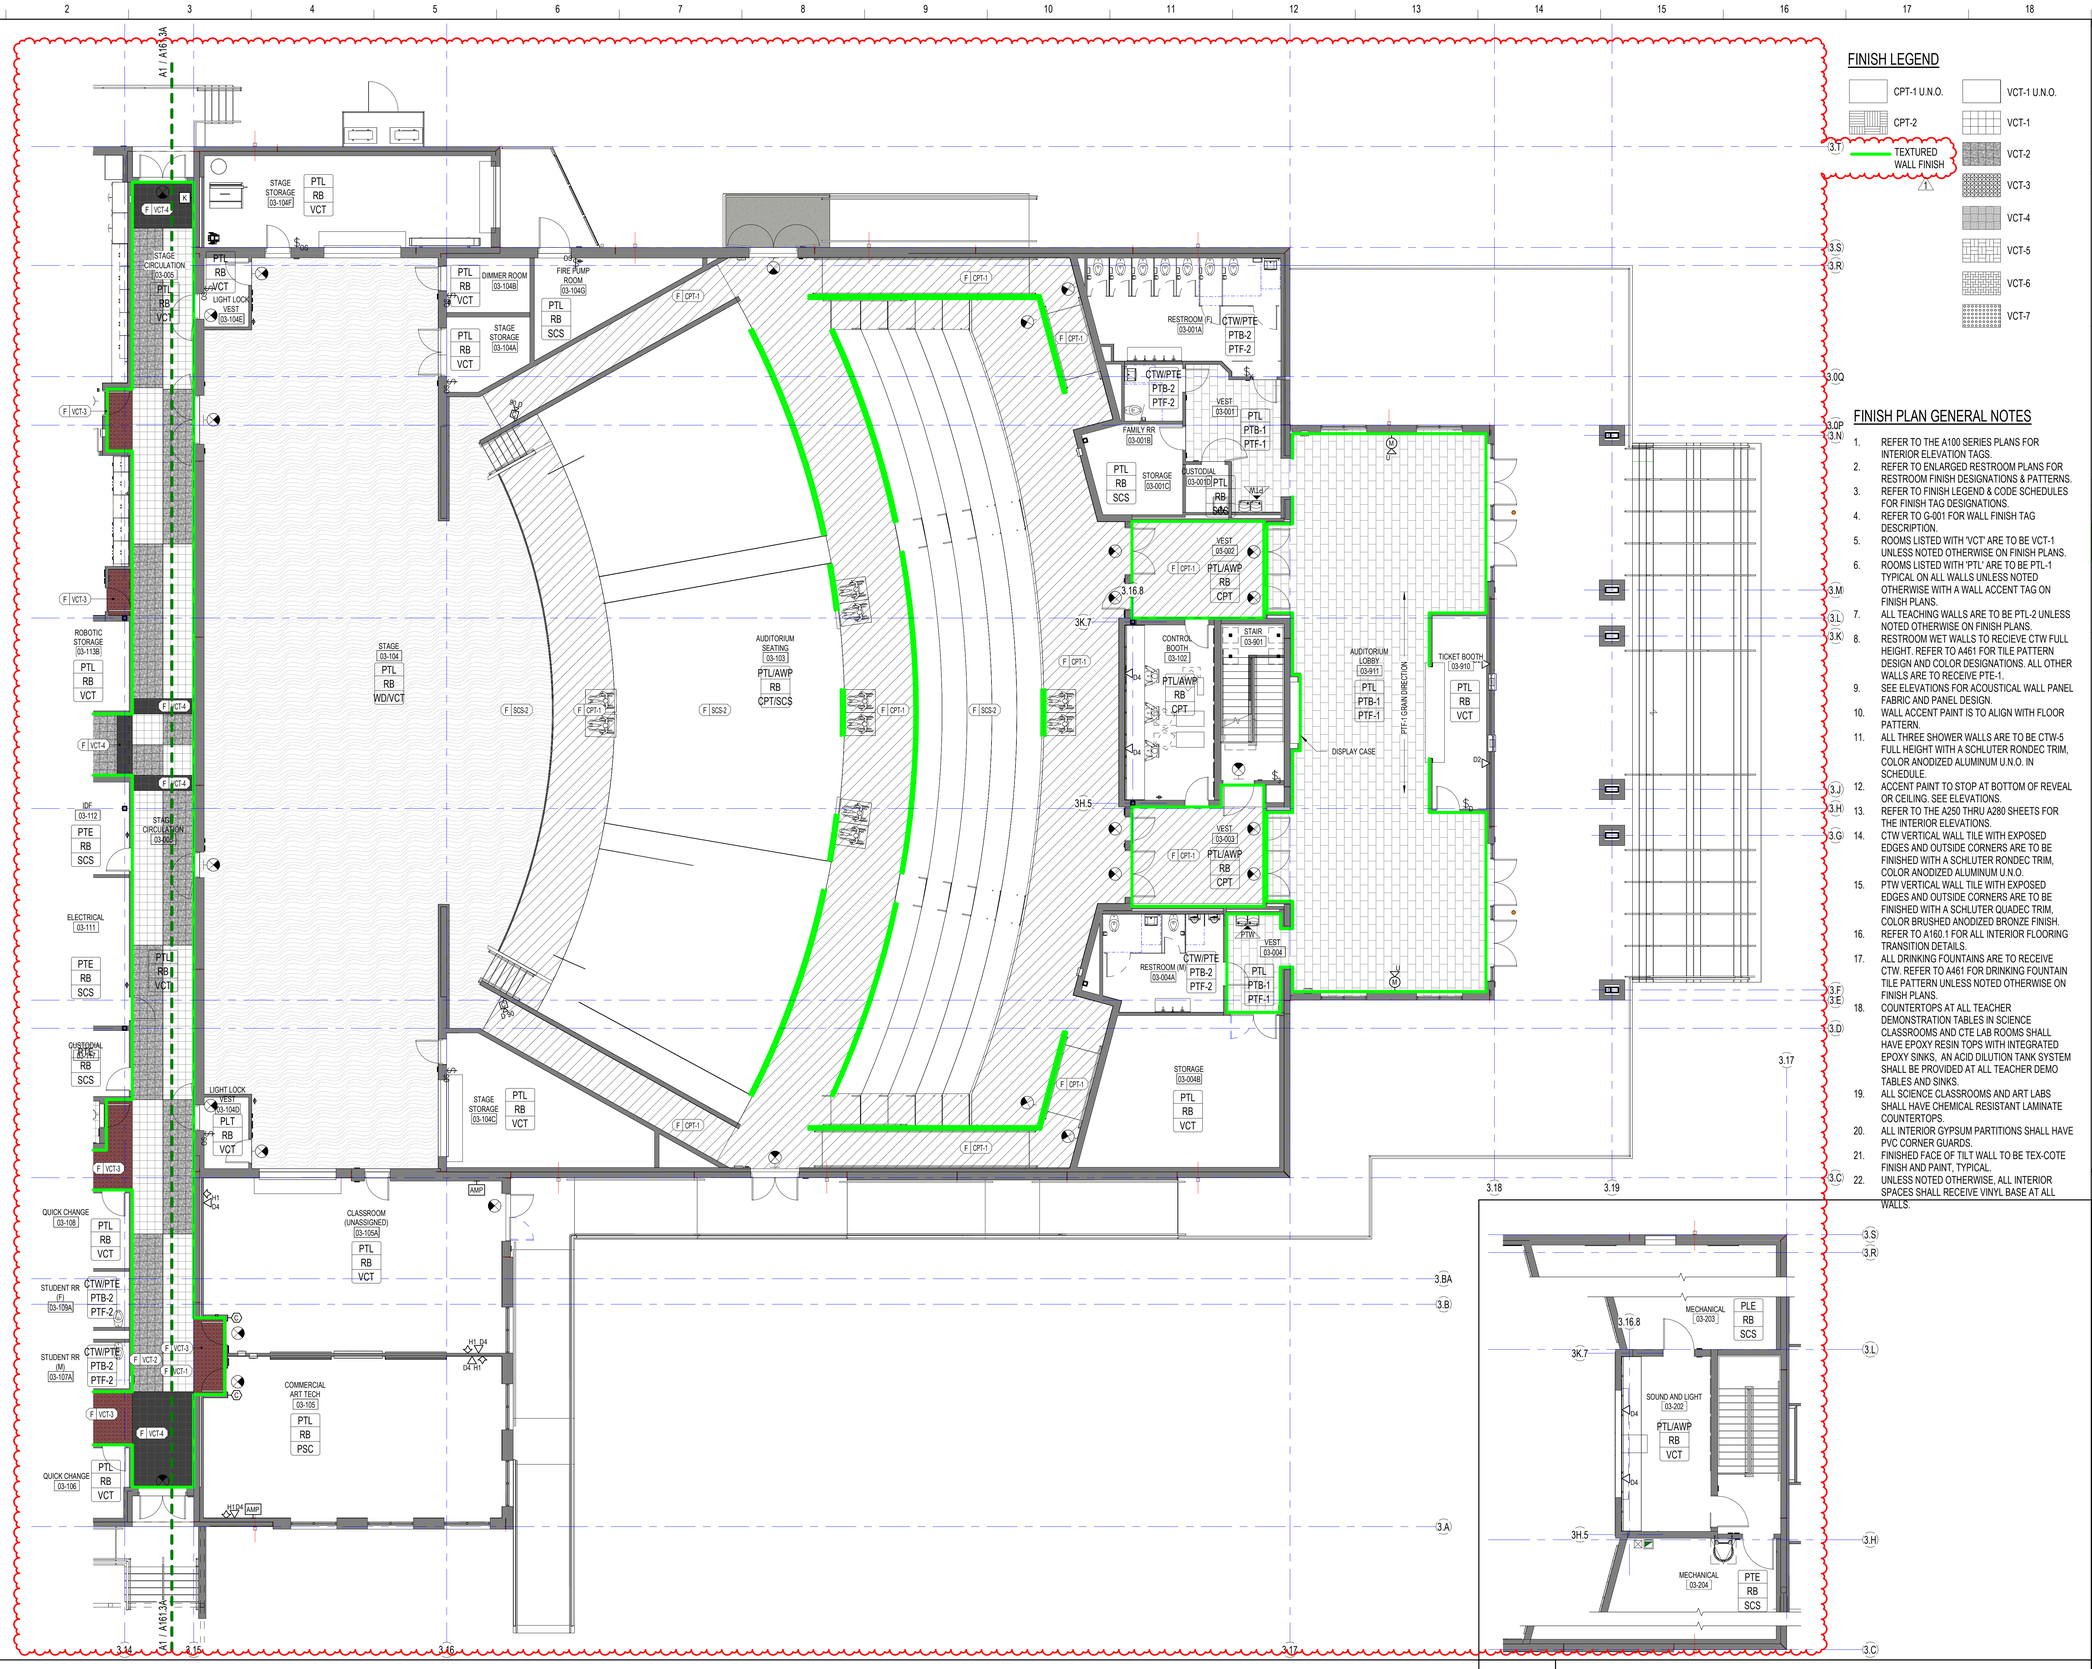

FINISH LEGEND

- CPT-1 U.N.O.
- CPT-2
- TEXTURED WALL FINISH
- VCT-1 U.N.O.
- VCT-1
- VCT-2
- VCT-3
- VCT-4
- VCT-5
- VCT-6
- VCT-7

FINISH PLAN GENERAL NOTES

1. REFER TO THE A100 SERIES PLANS FOR INTERIOR ELEVATION TAGS.
2. REFER TO ENLARGED RESTROOM PLANS FOR RESTROOM FINISH DESIGNATIONS & PATTERNS.
3. REFER TO FINISH LEGEND & CODE SCHEDULES FOR FINISH TAG DESIGNATIONS.
4. REFER TO G-001 FOR WALL FINISH TAG DESCRIPTION.
5. ROOMS LISTED WITH 'VCT' ARE TO BE VCT-1 UNLESS NOTED OTHERWISE ON FINISH PLANS.
6. ROOMS LISTED WITH 'PTL' ARE TO BE PTL-1 TYPICAL ON ALL WALLS UNLESS NOTED OTHERWISE WITH A WALL ACCENT TAG ON FINISH PLANS.
7. ALL TEACHING WALLS ARE TO BE PTL-2 UNLESS NOTED OTHERWISE ON FINISH PLANS.
8. RESTROOM WET WALLS TO RECIEVE CTW FULL HEIGHT. REFER TO A461 FOR TILE PATTERN DESIGN AND COLOR DESIGNATIONS. ALL OTHER WALLS ARE TO RECEIVE PTE-1.
9. SEE ELEVATIONS FOR ACOUSTICAL WALL PANEL FABRIC AND PANEL DESIGN.
10. WALL ACCENT PAINT IS TO ALIGN WITH FLOOR PATTERN.
11. ALL THREE SHOWER WALLS ARE TO BE CTW-5 FULL HEIGHT WITH A SCHLUTER RONDEC TRIM, COLOR ANODIZED ALUMINUM U.N.O. IN SCHEDULE.
12. ACCENT PAINT TO STOP AT BOTTOM OF REVEAL OR CEILING. SEE ELEVATIONS.
13. REFER TO THE A250 THRU A280 SHEETS FOR THE INTERIOR ELEVATIONS.
14. CTW VERTICAL WALL TILE WITH EXPOSED EDGES AND OUTSIDE CORNERS ARE TO BE FINISHED WITH A SCHLUTER RONDEC TRIM, COLOR ANODIZED ALUMINUM U.N.O.
15. PTW VERTICAL WALL TILE WITH EXPOSED EDGES AND OUTSIDE CORNERS ARE TO BE FINISHED WITH A SCHLUTER QUADEC TRIM, COLOR BRUSHED ANODIZED BRONZE FINISH.
16. REFER TO A160.1 FOR ALL INTERIOR FLOORING TRANSITION DETAILS.
17. ALL DRINKING FOUNTAINS ARE TO RECEIVE CTW. REFER TO A461 FOR DRINKING FOUNTAIN TILE PATTERN UNLESS NOTED OTHERWISE ON FINISH PLANS.
18. COUNTERTOPS AT ALL TEACHER DEMONSTRATION TABLES IN SCIENCE CLASSROOMS AND CTE LAB ROOMS SHALL HAVE EPOXY RESIN TOPS WITH INTEGRATED EPOXY SINKS, AN ACID DILUTION TANK SYSTEM SHALL BE PROVIDED AT ALL TEACHER DEMO TABLES AND SINKS.
19. ALL SCIENCE CLASSROOMS AND ART LABS SHALL HAVE CHEMICAL RESISTANT LAMINATE COUNTERTOPS.
20. ALL INTERIOR GYPSUM PARTITIONS SHALL HAVE PVC CORNER GUARDS.
21. FINISHED FACE OF TILT WALL TO BE TEX-COTE FINISH AND PAINT, TYPICAL.
22. UNLESS NOTED OTHERWISE, ALL INTERIOR SPACES SHALL RECEIVE VINYL BASE AT ALL WALLS.

SCHENKELSHULTZ
ARCHITECTURE

voice 407-872-3322
fax 407-872-3303
schenkelshultz.com
SS Lic. No. -AA-C000937

CONFIDENTIAL COPYRIGHT 2019 SCHENKEL & SHULTZ INC.
SEE WWW.SCHENKELSHULTZ.COM/COPYRIGHT. FOR POLICY AND INFORMATION

REVISIONS

MARK	DESCRIPTION	DATE
1	ASI-16	01/07/2025

CORE Remnant
Current ASI:16 Received on: 02/02/2025

CONFIDENTIAL COPYRIGHT 2020 SCHENKEL & SHULTZ INC.
SEE WWW.SCHENKELSHULTZ.COM/COPYRIGHT. FOR POLICY AND INFORMATION

PURSUANT TO SECTION 102 OF THE COPYRIGHT ACT, 17 U.S.C., ALL CONCEPTS, IDEAS, DESIGNS, ARRANGEMENTS, DRAWINGS, AND PLANS INDICATED OR REPRESENTED BY THIS DOCUMENT ARE COPYRIGHTED BY SCHENKEL & SHULTZ INC. AS SUCH ALL CONCEPTS, IDEAS, DESIGNS, ARRANGEMENTS, DRAWINGS, AND PLANS INDICATED OR REPRESENTED IN THIS DOCUMENT ARE THE EXCLUSIVE PROPERTY OF SCHENKEL SHULTZ INC. AND SHALL NOT BE USED BY OR DISCLOSED TO ANY PERSON, FOR OTHER THAN THE STATED, EXCLUSIVE PURPOSE FOR WHICH THEY WERE PREPARED OR MADE, NONE OF THE IDEAS, DESIGNS, ARRANGEMENTS, OR PLANS SHALL BE USED BY OR DISCLOSED TO ANY PERSON, ARCHITECTURAL OR ENGINEERING FIRM, CONSTRUCTION FIRM, SUBCONTRACTING FIRM, SUPPLIER, OR CORPORATION FOR ANY PURPOSE WHATSOEVER WITHOUT THE WRITTEN PERMISSION OF SCHENKEL & SHULTZ INC. PURSUANT TO SECTION 102 OF THE COPYRIGHT ACT, 17 U.S.C., PROTECTION FOR AN ARCHITECTURAL WORK CREATED AS A WORK MADE FOR HIRE ON OR AFTER DECEMBER 1, 1990, LASTS FOR 95 YEARS FROM THE DATE OF PUBLICATION OF THE WORK OR FOR 120 YEARS FROM THE DATE OF CREATION OF THE UNPUBLISHED PLANS, WHICHEVER TERM IS LESS.

WARNING: REPRODUCTION HEREOF IS A CRIMINAL OFFENSE UNDER SECTION 102 OF THE COPYRIGHT ACT, 17 U.S.C., 18 U.S.C. SEC. 506. UNAUTHORIZED DISCLOSURE MAY CONSTITUTE TRADE SECRET MISAPPROPRIATION IN VIOLATION OF C.24-3.21-1ET. SEQ. AND OTHER LAWS. THE CONCEPTS, IDEAS, DESIGNS, ARRANGEMENTS, DRAWINGS, AND PLANS DISCLOSED ARE COPYRIGHTED AND HEREIN MAY BE PATENTED OR BE THE SUBJECT OF PENDING PATENT APPLICATION. ANYONE VIOLATING THE INTENT OF THIS COPYRIGHT PROTECTION WILL BE PROSECUTED TO THE FULL EXTENT OF THE FEDERAL STATE AND LOCAL LAWS.

WRITTEN DIMENSIONS ON THESE DOCUMENTS SHALL HAVE PRECEDENCE OVER SCALE DIMENSIONS. CONTRACTORS SHALL VERIFY AND BE RESPONSIBLE FOR ALL DIMENSIONS AND CONDITIONS ON THE JOB AND THIS OFFICE MUST BE NOTIFIED OF ANY VARIATION FROM THE DIMENSIONS AND CONDITIONS SHOWN BY THESE DRAWINGS. SHOP DRAWINGS AND OR DETAILS MUST BE SUBMITTED TO THIS OFFICE FOR REVIEW BEFORE PROCEEDING WITH FABRICATION.

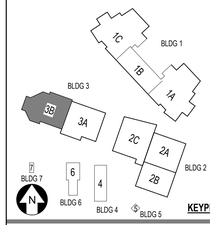

FORT PIERCE WESTWOOD ACADEMY

1801 Panther Ln , Fort Pierce, FL 34947

St. Lucie PUBLIC SCHOOLS

St. Lucie Public Schools
9461 Brandywine Ln
Port St. Lucie, FL 34986

ISSUE DATE: 10/31/2023
COMM. NO.: 2022108

DRAWN BY: SM,AC CHECKED BY: KT

BLDG 3 AREA 3B - FINISH PLAN - 1ST FLR & MEZZANINE

A161.3B

A1	BUILDING 3 AREA 3B - FINISH PLAN - FIRST FLOOR
1/8" = 1'-0"	

A14	BLDG 3 - FINISH PLAN - MECHANICAL FLOOR
1/8" = 1'-0"	

PHASE III - CONSTRUCTION DOCUMENTS

12/31/2024 7:47:25 AM
Autodesk Docs://2022108 Westwood Academy/SLPS_FPWA_HS_2023-A.rvt

FINISH LEGEND

- CPT-1 U.N.O.
- CPT-2
- TEXTURED WALL FINISH /1\
- VCT-1 U.N.O.
- VCT-1
- VCT-2
- VCT-3
- VCT-4
- VCT-5
- VCT-6
- VCT-7

FINISH PLAN GENERAL NOTES

1. REFER TO THE A100 SERIES PLANS FOR INTERIOR ELEVATION TAGS.
2. REFER TO ENLARGED RESTROOM PLANS FOR RESTROOM FINISH DESIGNATIONS & PATTERNS.
3. REFER TO FINISH LEGEND & CODE SCHEDULES FOR FINISH TAG DESIGNATIONS.
4. REFER TO G-001 FOR WALL FINISH TAG DESCRIPTION.
5. ROOMS LISTED WITH 'VCT' ARE TO BE VCT-1 UNLESS NOTED OTHERWISE ON FINISH PLANS.
6. ROOMS LISTED WITH 'PTL' ARE TO BE PTL-1 TYPICAL ON ALL WALLS UNLESS NOTED OTHERWISE WITH A WALL ACCENT TAG ON FINISH PLANS.
7. ALL TEACHING WALLS ARE TO BE PTL-2 UNLESS NOTED OTHERWISE ON FINISH PLANS.
8. RESTROOM WET WALLS TO RECIEVE CTW FULL HEIGHT. REFER TO A461 FOR TILE PATTERN DESIGN AND COLOR DESIGNATIONS. ALL OTHER WALLS ARE TO RECEIVE PTE-1.
9. SEE ELEVATIONS FOR ACOUSTICAL WALL PANEL FABRIC AND PANEL DESIGN.
10. WALL ACCENT PAINT IS TO ALIGN WITH FLOOR PATTERN.
11. ALL THREE SHOWER WALLS ARE TO BE CTW-5 FULL HEIGHT WITH A SCHLUTER RONDEC TRIM, COLOR ANODIZED ALUMINUM U.N.O. IN SCHEDULE.
12. ACCENT PAINT TO STOP AT BOTTOM OF REVEAL OR CEILING. SEE ELEVATIONS.
13. REFER TO THE A250 THRU A280 SHEETS FOR THE INTERIOR ELEVATIONS.
14. CTW VERTICAL WALL TILE WITH EXPOSED EDGES AND OUTSIDE CORNERS ARE TO BE FINISHED WITH A SCHLUTER RONDEC TRIM, COLOR ANODIZED ALUMINUM U.N.O.
15. PTW VERTICAL WALL TILE WITH EXPOSED EDGES AND OUTSIDE CORNERS ARE TO BE FINISHED WITH A SCHLUTER QUADEC TRIM, COLOR BRUSHED ANODIZED BRONZE FINISH.
16. REFER TO A160.1 FOR TRANSITION DETAILS.
17. ALL DRINKING FOUNTAINS ARE TO RECEIVE CTW. REFER TO A461 FOR DRINKING FOUNTAIN TILE PATTERN UNLESS NOTED OTHERWISE ON FINISH PLANS.
18. COUNTERTOPS AT ALL TEACHER DEMONSTRATION TABLES IN SCIENCE CLASSROOMS AND CTE LAB ROOMS SHALL HAVE EPOXY RESIN TOPS WITH INTEGRATED EPOXY SINKS, AN ACID DILUTION TANK SYSTEM SHALL BE PROVIDED AT ALL TEACHER DEMO TABLES AND SINKS.
19. ALL SCIENCE CLASSROOMS AND ART LABS SHALL HAVE CHEMICAL RESISTANT LAMINATE COUNTERTOPS.
20. ALL INTERIOR GYPSUM PARTITIONS SHALL HAVE PVC CORNER GUARDS.
21. FINISHED FACE OF TILT WALL TO BE TEX-COTE FINISH AND PAINT, TYPICAL.
22. UNLESS NOTED OTHERWISE, ALL INTERIOR SPACES SHALL RECEIVE VINYL BASE AT ALL WALLS.

B1

A1 BUILDING 1 AREA 1A - SECOND FLOOR FINISH PLAN

1/8" = 1'-0"

SCHENKELSHULTZ ARCHITECTURE

voice 407-872-3322
fax 407-872-3303
schenkelshultz.com
SS Lic. No. -AA-C000937

CONFIDENTIAL COPYRIGHT 2019 SCHENKEL & SHULTZ INC.
SEE WWW.SCHENKELSHULTZ.COM/COPYRIGHT. FOR POLICY AND INFORMATION

REVISIONS

MARK	DESCRIPTION	DATE
1	ASI-16	01/07/2025

CORE Remnant
Current ASI:16 Received on: 02/02/2025

CONFIDENTIAL COPYRIGHT 2020 SCHENKEL & SHULTZ INC.
SEE WWW.SCHENKELSHULTZ.COM/COPYRIGHT. FOR POLICY AND INFORMATION

PURSUANT TO SECTION 102 OF THE COPYRIGHT ACT, 17 U.S.C., ALL CONCEPTS, IDEAS, DESIGNS, ARRANGEMENTS, DRAWINGS, AND PLANS INDICATED OR REPRESENTED BY THIS DOCUMENT ARE COPYRIGHTED BY SCHENKEL & SHULTZ INC. AS SUCH ALL CONCEPTS, IDEAS, DESIGNS, ARRANGEMENTS, DRAWINGS, AND PLANS INDICATED OR REPRESENTED BY THIS DOCUMENT ARE OWNED BY AND THE PROPERTY OF SCHENKEL SHULTZ INC AND WERE CREATED, EVOLVED AND DEVELOPED FOR USE ON AND IN CONNECTION WITH THE SPECIFIED PROJECT. NONE OF THE IDEAS, DESIGNS, ARRANGEMENTS, OR PLANS SHALL BE USED BY OR DISCLOSED TO ANY PERSON, ARCHITECTURAL OR ENGINEERING FIRM, CONSTRUCTION FIRM, SUBCONTRACTING FIRM, SUPPLIER, OR CORPORATION FOR ANY PURPOSE WHATSOEVER WITHOUT THE WRITTEN PERMISSION OF SCHENKEL & SHULTZ INC. PURSUANT TO SECTION 102 OF THE COPYRIGHT ACT, 17 U.S.C., PROTECTION FOR AN ARCHITECTURAL WORK CREATED AS A WORK MADE FOR HIRE ON OR AFTER DECEMBER 1, 1990, LASTS FOR 95 YEARS FROM THE DATE OF PUBLICATION OF THE WORK OR FOR 120 YEARS FROM THE DATE OF CREATION OF THE UNPUBLISHED PLANS, WHICHEVER TERM IS LESS.

WARNING: REPRODUCTION HEREOF IS A CRIMINAL OFFENSE UNDER SECTION 102 OF THE COPYRIGHT ACT, 17 U.S.C., 18 U.S.C. SEC. 506. UNAUTHORIZED DISCLOSURE MAY CONSTITUTE TRADE SECRET MISAPPROPRIATION IN VIOLATION OF FLA 2-A-3-1-1ST SEQ. AND OTHER LAWS. THE CONCEPTS, IDEAS, DESIGNS, ARRANGEMENTS, DRAWINGS, AND PLANS DISCLOSED ARE COPYRIGHTED AND HEREIN MAY BE PATENTED OR BE THE SUBJECT OF PENDING PATENT APPLICATION. ANYONE VIOLATING THE INTENT OF THIS COPYRIGHT PROTECTION WILL BE PROSECUTED TO THE FULL EXTENT OF THE FEDERAL STATE AND LOCAL LAWS.

WRITTEN DIMENSIONS ON THESE DOCUMENTS SHALL HAVE PRECEDENCE OVER SCALE DIMENSIONS. CONTRACTORS SHALL VERIFY AND BE RESPONSIBLE FOR ALL DIMENSIONS AND CONDITIONS ON THE JOB AND THIS OFFICE MUST BE NOTIFIED OF ANY VARIATION FROM THE DIMENSIONS AND CONDITIONS SHOWN BY THESE DRAWINGS. SHOP DRAWINGS AND OR DETAILS MUST BE SUBMITTED TO THIS OFFICE FOR REVIEW BEFORE PROCEEDING WITH FABRICATION.

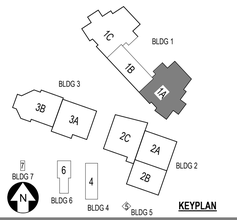

FORT PIERCE WESTWOOD ACADEMY

1801 Panther Ln , Fort Pierce, FL 34947

St. Lucie PUBLIC SCHOOLS

St. Lucie Public Schools
9461 Brandywine Ln
Port St. Lucie, FL 34986

ISSUE DATE: 10/31/2023
COMM. NO.: 2022108

DRAWN BY: SM,AC CHECKED BY: KT

BLDG 1 AREA 1A - FINISH PLAN - 2ND FLR

A162.1A

PHASE III - CONSTRUCTION DOCUMENTS

12/31/2024 7:47:30 AM
Autodesk Docs://2022108 Westwood Academy/SLPS_FPWA_HS_2023-A.rvt

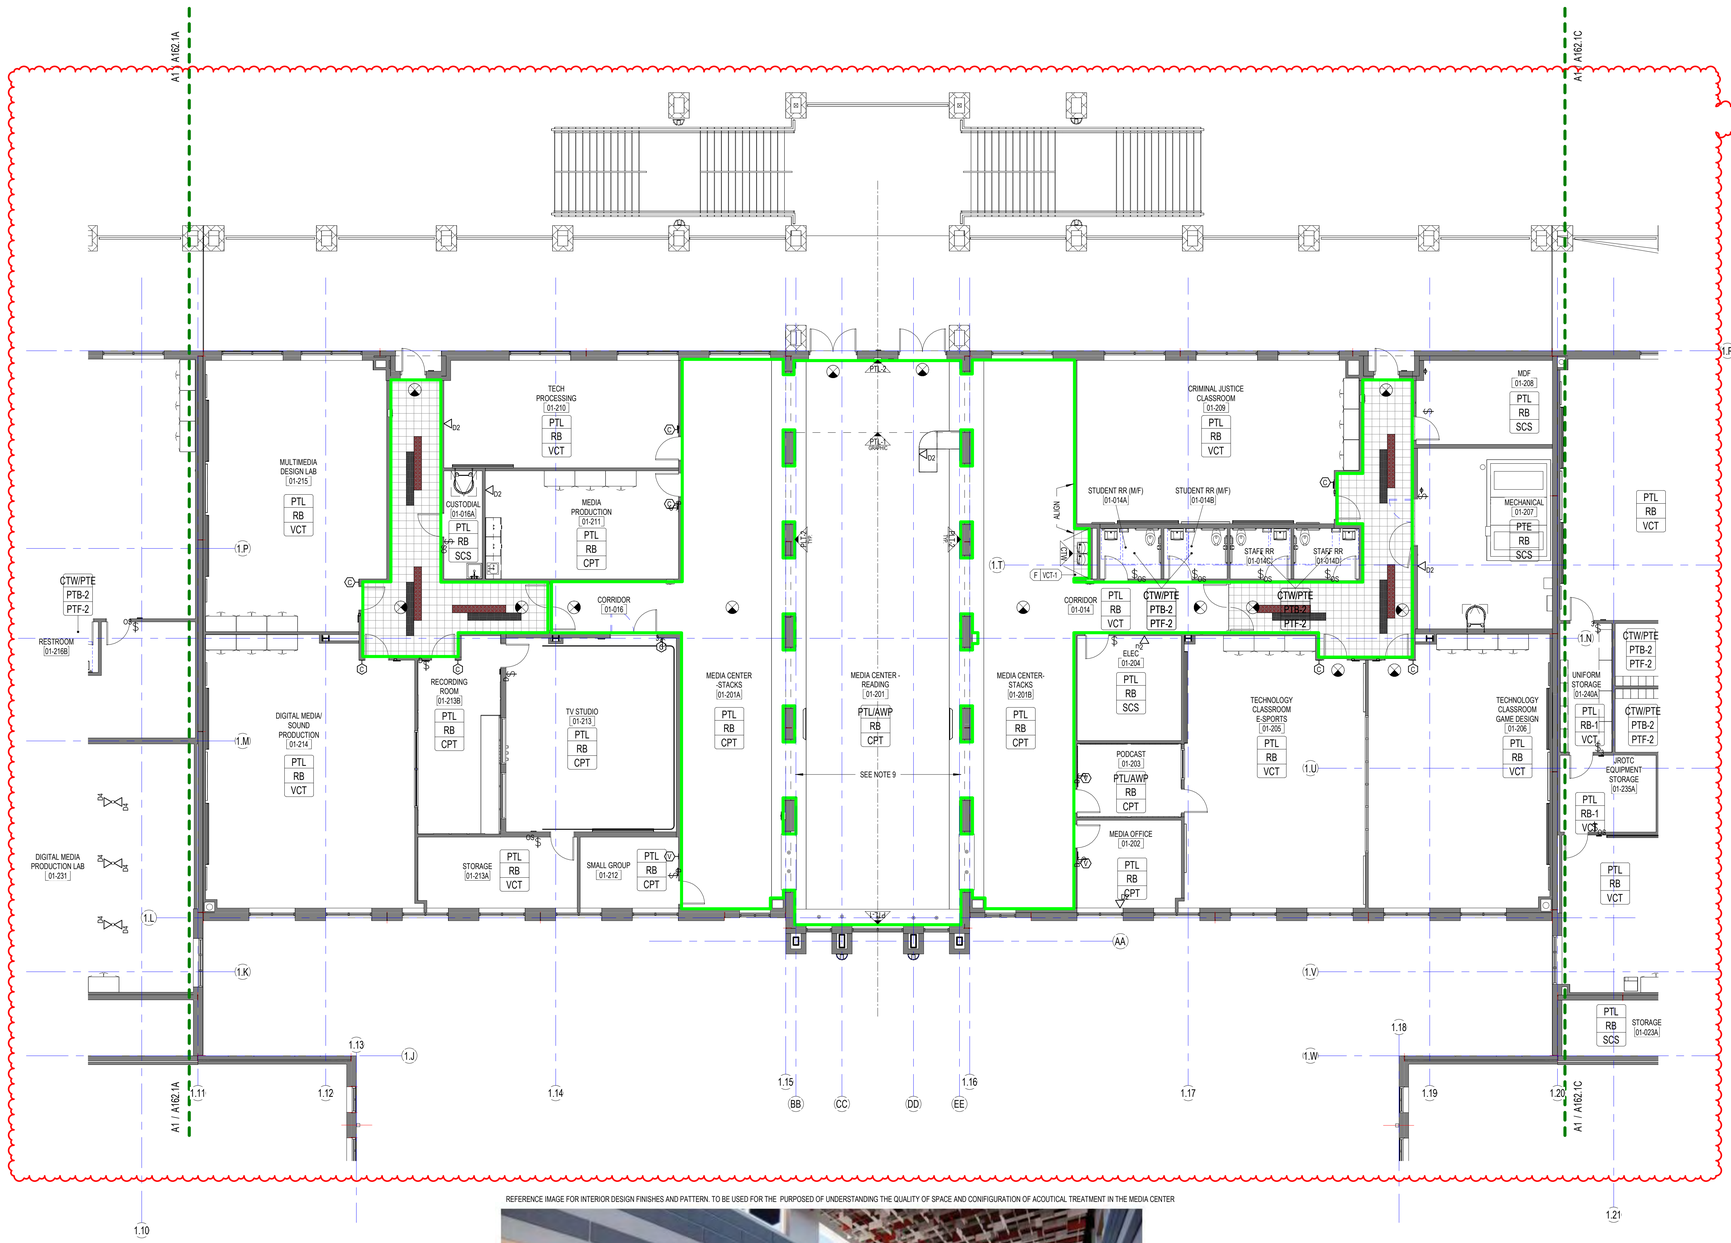

FINISH LEGEND

- CPT-1 U.N.O.
- CPT-2
- TEXTURED WALL FINISH
- VCT-1 U.N.O.
- VCT-1
- VCT-2
- VCT-3
- VCT-4
- VCT-5
- VCT-6
- VCT-7

FINISH PLAN GENERAL NOTES

1. REFER TO THE A100 SERIES PLANS FOR INTERIOR ELEVATION TAGS.
2. REFER TO ENLARGED RESTROOM PLANS FOR RESTROOM FINISH DESIGNATIONS & PATTERNS.
3. REFER TO FINISH LEGEND & CODE SCHEDULES FOR FINISH TAG DESIGNATIONS.
4. REFER TO G-001 FOR WALL FINISH TAG DESCRIPTION.
5. ROOMS LISTED WITH 'VCT' ARE TO BE VCT-1 UNLESS NOTED OTHERWISE ON FINISH PLANS.
6. ROOMS LISTED WITH 'PTL' ARE TO BE PTL-1 TYPICAL ON ALL WALLS UNLESS NOTED OTHERWISE WITH A WALL ACCENT TAG ON FINISH PLANS.
7. ALL TEACHING WALLS ARE TO BE PTL-2 UNLESS NOTED OTHERWISE ON FINISH PLANS.
8. RESTROOM WET WALLS TO RECIEVE CTW FULL HEIGHT. REFER TO A461 FOR TILE PATTERN DESIGN AND COLOR DESIGNATIONS. ALL OTHER WALLS ARE TO RECEIVE PTE-1.
9. SEE ELEVATIONS FOR ACOUSTICAL WALL PANEL FABRIC AND PANEL DESIGN.
10. WALL ACCENT PAINT IS TO ALIGN WITH FLOOR PATTERN.
11. ALL THREE SHOWER WALLS ARE TO BE CTW-5 FULL HEIGHT WITH A SCHLUTER RONDEC TRIM, COLOR ANODIZED ALUMINUM U.N.O. IN SCHEDULE.
12. ACCENT PAINT TO STOP AT BOTTOM OF REVEAL OR CEILING. SEE ELEVATIONS.
13. REFER TO THE A250 THRU A280 SHEETS FOR THE INTERIOR ELEVATIONS.
14. CTW VERTICAL WALL TILE WITH EXPOSED EDGES AND OUTSIDE CORNERS ARE TO BE FINISHED WITH A SCHLUTER RONDEC TRIM, COLOR ANODIZED ALUMINUM U.N.O.
15. PTW VERTICAL WALL TILE WITH EXPOSED EDGES AND OUTSIDE CORNERS ARE TO BE FINISHED WITH A SCHLUTER QUADEC TRIM, COLOR BRUSHED ANODIZED BRONZE FINISH.
16. REFER TO A160.1 FOR ALL INTERIOR FLOORING TRANSITION DETAILS.
17. ALL DRINKING FOUNTAINS ARE TO RECEIVE CTW. REFER TO A461 FOR DRINKING FOUNTAIN TILE PATTERN UNLESS NOTED OTHERWISE ON FINISH PLANS.
18. COUNTERTOPS AT ALL TEACHER DEMONSTRATION TABLES IN SCIENCE CLASSROOMS AND CTE LAB ROOMS SHALL HAVE EPOXY RESIN TOPS WITH INTEGRATED EPOXY SINKS, AN ACID DILUTION TANK SYSTEM SHALL BE PROVIDED AT ALL TEACHER DEMO TABLES AND SINKS.
19. ALL SCIENCE CLASSROOMS AND ART LABS SHALL HAVE CHEMICAL RESISTANT LAMINATE COUNTERTOPS.
20. ALL INTERIOR GYPSUM PARTITIONS SHALL HAVE PVC CORNER GUARDS.
21. FINISHED FACE OF TILT WALL TO BE TEX-COTE FINISH AND PAINT, TYPICAL.
22. UNLESS NOTED OTHERWISE, ALL INTERIOR SPACES SHALL RECEIVE VINYL BASE AT ALL WALLS.

REFERENCE IMAGE FOR INTERIOR DESIGN FINISHES AND PATTERN. TO BE USED FOR THE PURPOSED OF UNDERSTANDING THE QUALITY OF SPACE AND CONFIGURATION OF ACOUTICAL TREATMENT IN THE MEDIA CENTER

B1

A1 BUILDING 1 AREA 1B - SECOND FLOOR FINISH PLAN

1/8" = 1'-0"

SCHENKELSHULTZ ARCHITECTURE
voice 407-872-3322
fax 407-872-3303
schenkelshultz.com
SS Lic. No. -AA-C000937

CONFIDENTIAL COPYRIGHT 2019 SCHENKEL & SHULTZ INC.
SEE WWW.SCHENKELSHULTZ.COM/COPYRIGHT. FOR POLICY AND INFORMATION

REVISIONS

MARK	DESCRIPTION	DATE
1	ASI-16	01/07/2025

CORE Remnant
Current ASI:16 Received on: 02/02/2025

CONFIDENTIAL COPYRIGHT 2020 SCHENKEL & SHULTZ INC.
SEE WWW.SCHENKELSHULTZ.COM/COPYRIGHT. FOR POLICY AND INFORMATION
PURSUANT TO SECTION 102 OF THE COPYRIGHT ACT, 17 U.S.C., ALL CONCEPTS, IDEAS, DESIGNS, ARRANGEMENTS, DRAWINGS, AND PLANS INDICATED OR REPRESENTED BY THIS DOCUMENT ARE COPYRIGHTED BY SCHENKEL & SHULTZ INC. AS SUCH ALL CONCEPTS, IDEAS, DESIGNS, ARRANGEMENTS, DRAWINGS, AND PLANS INDICATED OR REPRESENTED BY THIS DOCUMENT ARE OWNED EXCLUSIVELY BY SCHENKEL SHULTZ INC. AND ARE NOT TO BE USED IN ANY WAY FOR ANY PURPOSE WHATSOEVER WITHOUT THE EXPRESS PRIOR WRITTEN CONSENT OF SCHENKEL SHULTZ INC. NONE OF THE IDEAS, DESIGNS, ARRANGEMENTS, OR PLANS SHALL BE USED BY OR DISCLOSED TO ANY PERSON, ARCHITECTURAL OR ENGINEERING FIRM, CONSTRUCTION FIRM, SUBCONTRACTING FIRM, SUPPLIER, OR CORPORATION FOR ANY PURPOSE WHATSOEVER WITHOUT THE WRITTEN PERMISSION OF SCHENKEL & SHULTZ INC. PURSUANT TO SECTION 102 OF THE COPYRIGHT ACT, 17 U.S.C., PROTECTION FOR AN ARCHITECTURAL WORK CREATED AS A WORK MADE FOR HIRE ON OR AFTER DECEMBER 1, 1990, LASTS FOR 95 YEARS FROM THE DATE OF PUBLICATION OF THE WORK OR FOR 120 YEARS FROM THE DATE OF CREATION OF THE UNPUBLISHED PLANS, WHICHEVER TERM IS LESS.
WARNING: REPRODUCTION HEREOF IS A CRIMINAL OFFENSE UNDER SECTION 102 OF THE COPYRIGHT ACT, 17 U.S.C., 18 U.S.C. SEC. 506. UNAUTHORIZED DISCLOSURE MAY CONSTITUTE TRADE SECRET MISAPPROPRIATION IN VIOLATION OF C.24-3.1-1ET. SEQ. AND OTHER LAWS. THE CONCEPTS, IDEAS, DESIGNS, ARRANGEMENTS, DRAWINGS, AND PLANS DISCLOSED ARE COPYRIGHTED AND HEREIN MAY BE PATENTED OR BE THE SUBJECT OF PENDING PATENT APPLICATION. ANYONE VIOLATING THE INTENT OF THIS COPYRIGHT PROTECTION WILL BE PROSECUTED TO THE FULL EXTENT OF THE FEDERAL STATE AND LOCAL LAWS.
WRITTEN DIMENSIONS ON THESE DOCUMENTS SHALL HAVE PRECEDENCE OVER SCALE DIMENSIONS. CONTRACTORS SHALL VERIFY AND BE RESPONSIBLE FOR ALL DIMENSIONS AND CONDITIONS ON THE JOB AND THIS OFFICE MUST BE NOTIFIED OF ANY VARIATION FROM THE DIMENSIONS AND CONDITIONS SHOWN BY THESE DRAWINGS. SHOP DRAWINGS AND OR DETAILS MUST BE SUBMITTED TO THIS OFFICE FOR REVIEW BEFORE PROCEEDING WITH FABRICATION.

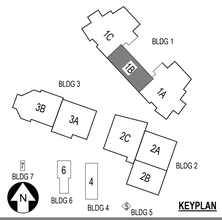

KEYPLAN

FORT PIERCE WESTWOOD ACADEMY

1801 Panther Ln , Fort Pierce, FL 34947

St. Lucie PUBLIC SCHOOLS

St. Lucie Public Schools
9461 Brandywine Ln
Port St. Lucie, FL 34986

ISSUE DATE: 10/31/2023
COMM. NO.: 2022108

DRAWN BY: SM,AC CHECKED BY: KT

BLDG 1 AREA 1B - FINISH PLAN - 2ND FLR

A162.1B

PHASE III - CONSTRUCTION DOCUMENTS

12/31/2024 7:47:34 AM
Autodesk Docs://2022108 Westwood Academy/SLPS_FPWA_HS_2023-A.rvt

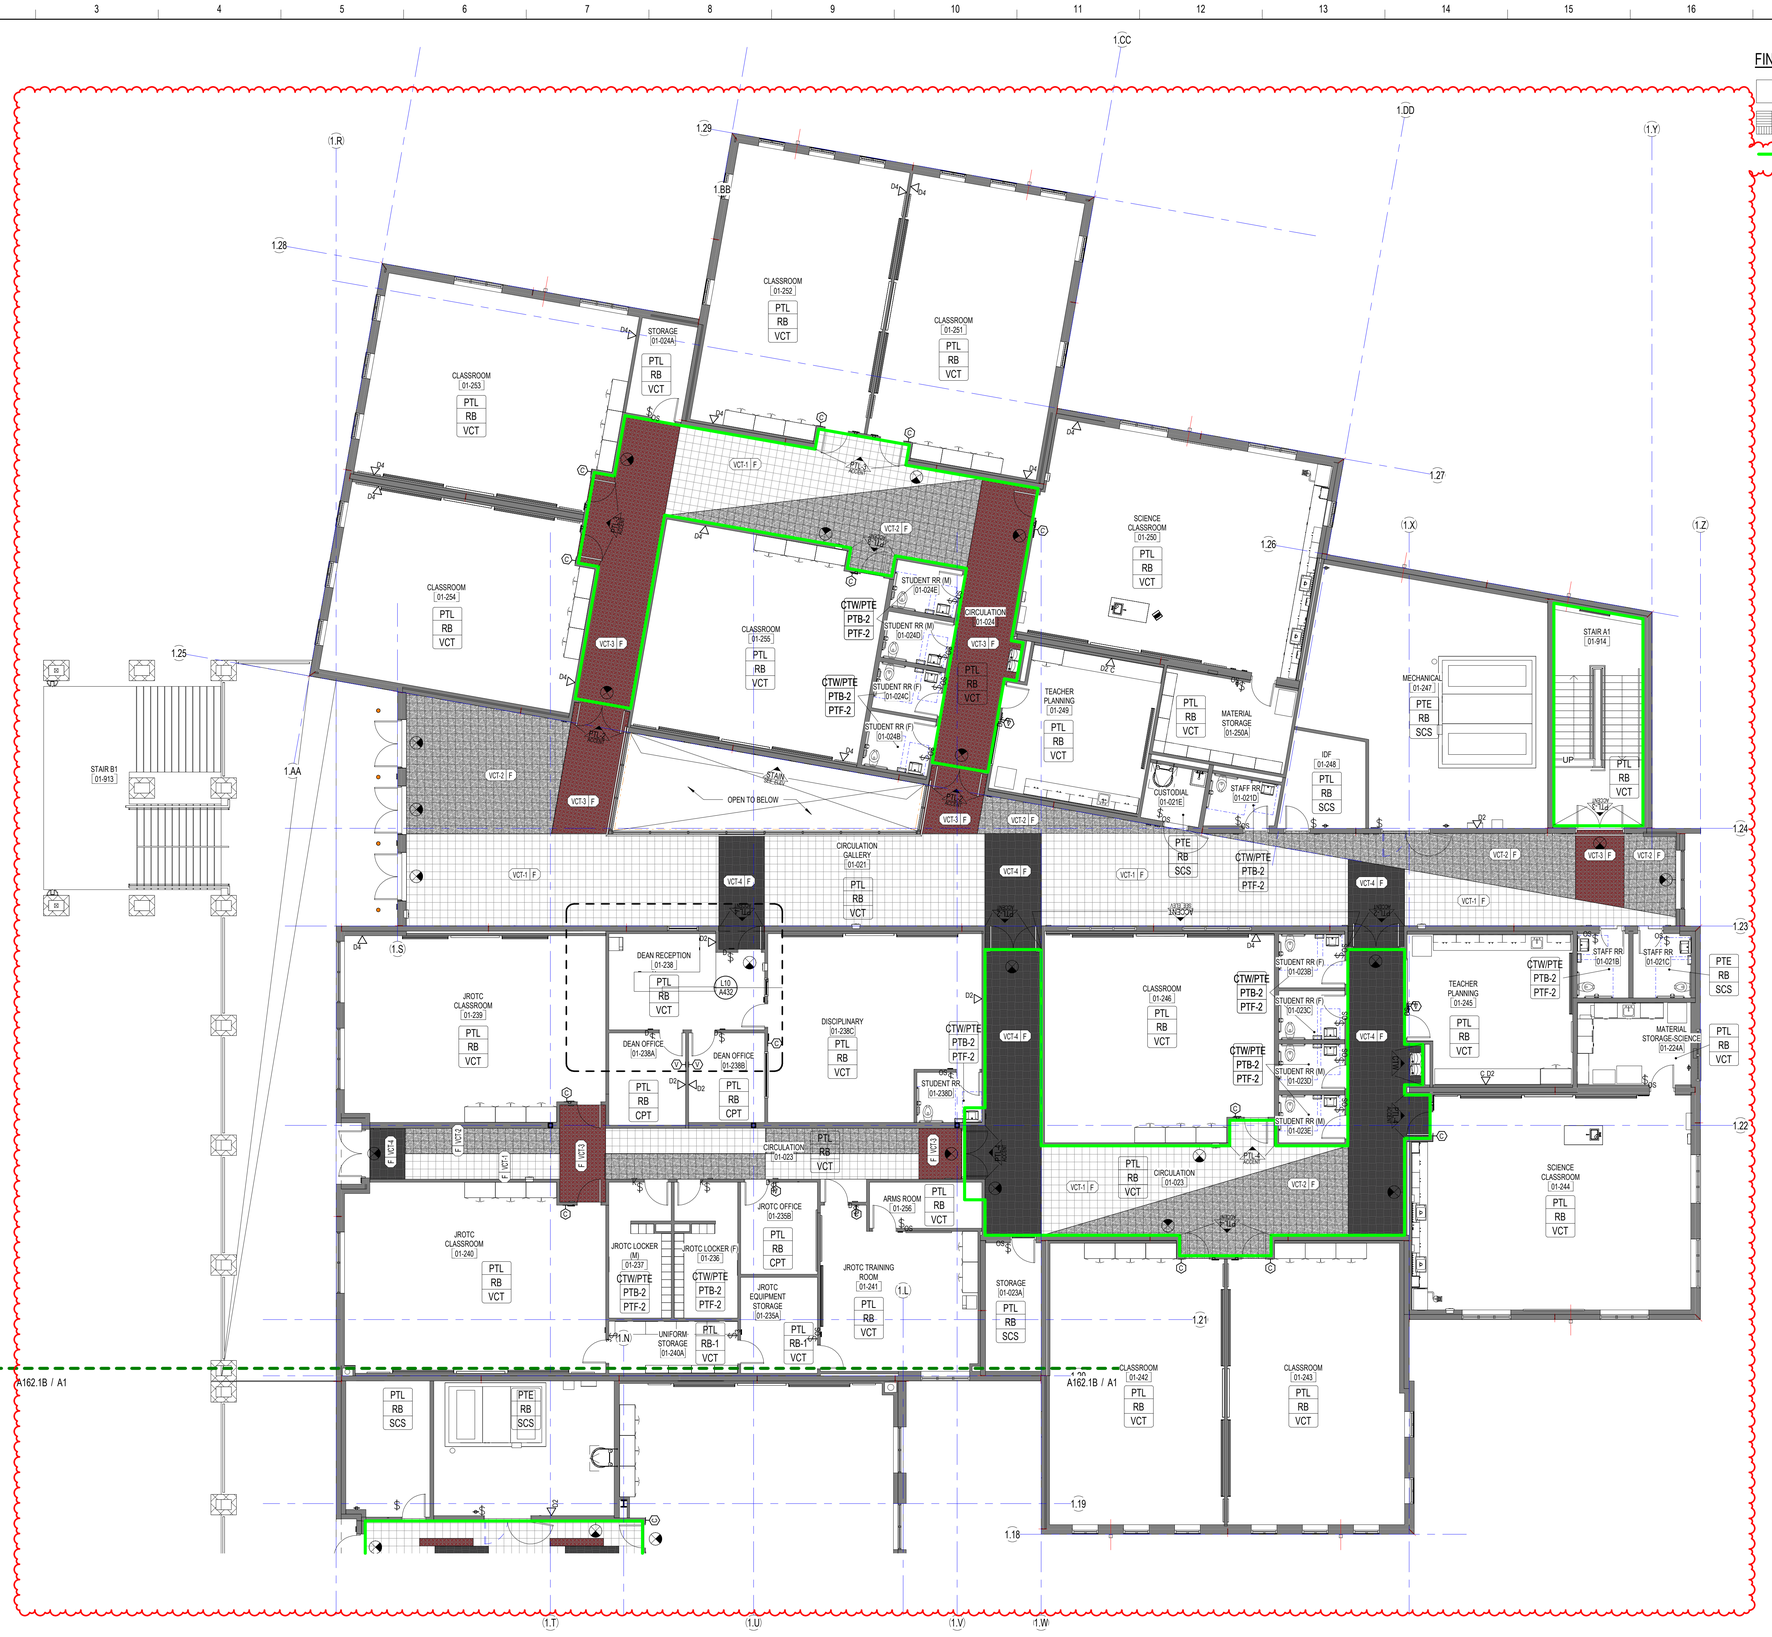

FINISH LEGEND

- CPT-1 U.N.O.
- CPT-2
- TEXTURED WALL FINISH 1
- VCT-1 U.N.O.
- VCT-1
- VCT-2
- VCT-3
- VCT-4
- VCT-5
- VCT-6
- VCT-7

FINISH PLAN GENERAL NOTES

1. REFER TO THE A100 SERIES PLANS FOR INTERIOR ELEVATION TAGS.
2. REFER TO ENLARGED RESTROOM PLANS FOR RESTROOM FINISH DESIGNATIONS & PATTERNS.
3. REFER TO FINISH LEGEND & CODE SCHEDULES FOR FINISH TAG DESIGNATIONS.
4. REFER TO G-001 FOR WALL FINISH TAG DESCRIPTION.
5. ROOMS LISTED WITH 'VCT' ARE TO BE VCT-1 UNLESS NOTED OTHERWISE ON FINISH PLANS.
6. ROOMS LISTED WITH 'PTL' ARE TO BE PTL-1 TYPICAL ON ALL WALLS UNLESS NOTED OTHERWISE WITH A WALL ACCENT TAG ON FINISH PLANS.
7. ALL TEACHING WALLS ARE TO BE PTL-2 UNLESS NOTED OTHERWISE ON FINISH PLANS.
8. RESTROOM WET WALLS TO RECIEVE CTW FULL HEIGHT. REFER TO A461 FOR TILE PATTERN DESIGN AND COLOR DESIGNATIONS. ALL OTHER WALLS ARE TO RECEIVE PTE-1.
9. SEE ELEVATIONS FOR ACOUSTICAL WALL PANEL FABRIC AND PANEL DESIGN.
10. WALL ACCENT PAINT IS TO ALIGN WITH FLOOR PATTERN.
11. ALL THREE SHOWER WALLS ARE TO BE CTW-5 FULL HEIGHT WITH A SCHLUTER RONDEC TRIM, COLOR ANODIZED ALUMINUM U.N.O. IN SCHEDULE.
12. ACCENT PAINT TO STOP AT BOTTOM OF REVEAL OR CEILING. SEE ELEVATIONS.
13. REFER TO THE A250 THRU A280 SHEETS FOR THE INTERIOR ELEVATIONS.
14. CTW VERTICAL WALL TILE WITH EXPOSED EDGES AND OUTSIDE CORNERS ARE TO BE FINISHED WITH A SCHLUTER RONDEC TRIM, COLOR ANODIZED ALUMINUM U.N.O.
15. PTW VERTICAL WALL TILE WITH EXPOSED EDGES AND OUTSIDE CORNERS ARE TO BE FINISHED WITH A SCHLUTER QUADEC TRIM, COLOR BRUSHED ANODIZED BRONZE FINISH.
16. REFER TO A160.1 FOR ALL INTERIOR FLOORING TRANSITION DETAILS.
17. ALL DRINKING FOUNTAINS ARE TO RECEIVE CTW. REFER TO A461 FOR DRINKING FOUNTAIN TILE PATTERN UNLESS NOTED OTHERWISE ON FINISH PLANS.
18. COUNTERTOPS AT ALL TEACHER DEMONSTRATION TABLES IN SCIENCE CLASSROOMS AND CTE LAB ROOMS SHALL HAVE EPOXY RESIN TOPS WITH INTEGRATED EPOXY SINKS, AN ACID DILUTION TANK SYSTEM SHALL BE PROVIDED AT ALL TEACHER DEMO TABLES AND SINKS.
19. ALL SCIENCE CLASSROOMS AND ART LABS SHALL HAVE CHEMICAL RESISTANT LAMINATE COUNTERTOPS.
20. ALL INTERIOR GYPSUM PARTITIONS SHALL HAVE PVC CORNER GUARDS.
21. FINISHED FACE OF TILT WALL TO BE TEX-COTE FINISH AND PAINT, TYPICAL.
22. UNLESS NOTED OTHERWISE, ALL INTERIOR SPACES SHALL RECEIVE VINYL BASE AT ALL WALLS.

SCHENKELSHULTZ
ARCHITECTURE

voice 407-872-3322
fax 407-872-3303
schenkelshultz.com
SS Lic. No. -AA-C000937

CONFIDENTIAL COPYRIGHT 2019 SCHENKEL & SHULTZ INC.
SEE WWW.SCHENKELSHULTZ.COM/COPYRIGHT FOR POLICY AND INFORMATION

REVISIONS

MARK	DESCRIPTION	DATE
1	ASI-16	01/07/2025

CORE Remnant
Current ASI:16 Received on: 02/02/2025

CONFIDENTIAL COPYRIGHT 2020 SCHENKEL & SHULTZ INC.
SEE WWW.SCHENKELSHULTZ.COM/COPYRIGHT FOR POLICY AND INFORMATION

PURSUANT TO SECTION 102 OF THE COPYRIGHT ACT, 17 U.S.C., ALL CONCEPTS, IDEAS, DESIGNS, ARRANGEMENTS, DRAWINGS, AND PLANS INDICATED OR REPRESENTED BY THIS DOCUMENT ARE COPYRIGHTED BY SCHENKEL & SHULTZ INC. AS SUCH ALL CONCEPTS, IDEAS, DESIGNS, ARRANGEMENTS, DRAWINGS, AND PLANS INDICATED OR REPRESENTED IN THIS DOCUMENT ARE THE PROPERTY OF SCHENKEL & SHULTZ INC. AND SHALL NOT BE USED, DISCLOSED OR REPRODUCED FOR OTHER USE. NONE OF THE IDEAS, DESIGNS, ARRANGEMENTS, OR PLANS SHALL BE USED BY OR DISCLOSED TO ANY PERSON, ARCHITECTURAL OR ENGINEERING FIRM, CONSTRUCTION FIRM, SUBCONTRACTING FIRM, SUPPLIER, OR CORPORATION FOR ANY PURPOSE WHATSOEVER WITHOUT THE WRITTEN PERMISSION OF SCHENKEL & SHULTZ INC. PURSUANT TO SECTION 102 OF THE COPYRIGHT ACT, 17 U.S.C., PROTECTION FOR AN ARCHITECTURAL WORK CREATED AS A WORK MADE FOR HIRE ON OR AFTER DECEMBER 1, 1990, LASTS FOR 95 YEARS FROM THE DATE OF PUBLICATION OF THE WORK OR FOR 120 YEARS FROM THE DATE OF CREATION OF THE UNPUBLISHED PLANS, WHICHEVER TERM IS LESS.

WARNING: REPRODUCTION HEREOF IS A CRIMINAL OFFENSE UNDER SECTION 102 OF THE COPYRIGHT ACT, 17 U.S.C., 18 U.S.C. SEC. 506. UNAUTHORIZED DISCLOSURE MAY CONSTITUTE TRADE SECRET MISAPPROPRIATION IN VIOLATION OF C.24-3.21-1ET. SEQ. AND OTHER LAWS. THE CONCEPTS, IDEAS, DESIGNS, ARRANGEMENTS, DRAWINGS, AND PLANS DISCLOSED ARE COPYRIGHTED AND HEREIN MAY BE PATENTED OR BE THE SUBJECT OF PENDING PATENT APPLICATION. ANYONE VIOLATING THE INTENT OF THIS COPYRIGHT PROTECTION WILL BE PROSECUTED TO THE FULL EXTENT OF THE FEDERAL STATE AND LOCAL LAWS.

WRITTEN DIMENSIONS ON THESE DOCUMENTS SHALL HAVE PRECEDENCE OVER SCALE DIMENSIONS. CONTRACTORS SHALL VERIFY AND BE RESPONSIBLE FOR ALL DIMENSIONS AND CONDITIONS ON THE JOB AND THIS OFFICE MUST BE NOTIFIED OF ANY VARIATION FROM THE DIMENSIONS AND CONDITIONS SHOWN BY THESE DRAWINGS. SHOP DRAWINGS AND DETAILS MUST BE SUBMITTED TO THIS OFFICE FOR REVIEW BEFORE PROCEEDING WITH FABRICATION.

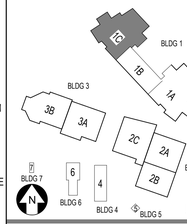

KEYPLAN

FORT PIERCE WESTWOOD ACADEMY

1801 Panther Ln , Fort Pierce, FL 34947

St. Lucie PUBLIC SCHOOLS

St. Lucie Public Schools
9461 Brandywine Ln
Port St. Lucie, FL 34986

ISSUE DATE: 10/31/2023
COMM. NO.: 2022108

DRAWN BY: SM,AC CHECKED BY: KT

BLDG 1 AREA 1C - FINISH PLAN - 2ND FLR

A162.1C

A1
1/8" = 1'-0"

BUILDING 1 AREA 1C - SECOND FLOOR FINISH PLAN

PHASE III - CONSTRUCTION DOCUMENTS

12/31/2024 7:47:39 AM
Autodesk Docs://2022108 Westwood Academy/SLPS_FPWA_HS_2023-A.rvt

LOCKER SCHEDULE

ROOM NAME	ROOM NUMBER	LOCKER TYPE	DESCRIPTION	WIDTH	DEPTH	HEIGHT	COUNT
LAUNDRY	02-106	L1	6-TIER ATHLETIC LOCKER	12"	15"	72"	9
PE LOCKER ROOM (F)	02-114	L1	6-TIER ATHLETIC LOCKER	12"	15"	72"	62
PE LOCKER ROOM (M)	02-117	L1	6-TIER ATHLETIC LOCKER	12"	15"	72"	62
AG MECHANICS LAB	03-128	L2	4-TIER ATHLETIC LOCKER	12"	15"	48"	10
PE LOCKER ROOM (F)	02-114	L3	2-TIER ATHLETIC LOCKER	12"	15"	48"	56
PE LOCKER ROOM (M)	02-117	L3	2-TIER ATHLETIC LOCKER	12"	15"	48"	56
PE LOCKER ROOM (F)	02-114	L4	6-TIER 72 Sentry Locker 12" ADA	12"	15"	72"	15
PE LOCKER ROOM (M)	02-117	L4	6-TIER 72 Sentry Locker 12" ADA	12"	15"	72"	15
LAUNDRY	02-106	L5	2-TIER ATHLETIC LOCKER (ADA)	12"	15"	72"	1
PE LOCKER ROOM (F)	02-114	L5	2-TIER ATHLETIC LOCKER (ADA)	12"	15"	72"	4
PE LOCKER ROOM (M)	02-117	L5	2-TIER ATHLETIC LOCKER (ADA)	12"	15"	72"	4
STAFF RR	02-007A	L6	2-TIER ATHLETIC LOCKER	15"	15"	72"	3
STAFF RR	02-009D	L6	2-TIER ATHLETIC LOCKER	15"	15"	72"	3
OFFICIALS	02-110	L6	2-TIER ATHLETIC LOCKER	15"	15"	72"	6
ATHLETIC DIRECTORS OFFICE	02-112	L6	2-TIER ATHLETIC LOCKER	15"	15"	72"	3
RECEIVING	02-130	L6	2-TIER ATHLETIC LOCKER	15"	15"	72"	6
STAFF RR	02-130A	L6	2-TIER ATHLETIC LOCKER	15"	15"	72"	6
		L7	FOOTBALL LOCKER	18"	18"	72"	1
ATHLETIC LOCKER ROOM (F)	02-113	L7	FOOTBALL LOCKER	18"	18"	72"	46
ATHLETIC LOCKER ROOM (M)	02-118	L7	FOOTBALL LOCKER	18"	18"	72"	45
ATHLETIC LOCKER ROOM (F)	02-113	L8	FOOTBALL LOCKER	24"	18"	72"	28
ATHLETIC LOCKER ROOM (M)	02-118	L8	FOOTBALL LOCKER	24"	18"	72"	28
2D/3D ART STUDIO	03-126	L9	3-TIER STANDARD LOCKER				13
JROTC LOCKER (F)	01-236	L10	2-TIER ATHLETIC LOCKER	12"	15"	72"	14
JROTC LOCKER (M)	01-237	L10	2-TIER ATHLETIC LOCKER	12"	15"	72"	14
DANCE/DRAMA	03-110	L10	2-TIER ATHLETIC LOCKER	12"	15"	72"	12

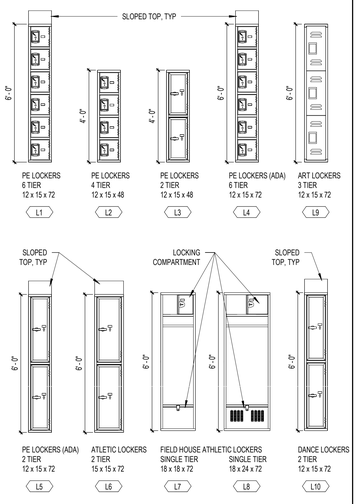

NOTE: REFER TO SHEET A564 FOR LOCKER DETAILS

LOCKER TYPES & SCHEDULE

1. REFER TO INTERIOR ELEVATIONS FOR ADDITIONAL EQUIPMENT (MARKERBOARDS, TACKBOARD, ETC.)
2. INSTRUCTIONAL AID EQUIPMENT / TEACHING WALLS SHALL BE CENTERED ON WALL U.N.O.
3. INSTRUCTIONAL AIDS SHALL BE INSTALLED AT 2'-10" A.F.F. TO BOTTOM U.N.O.
4. ALL N.I.C. EQUIMENT AND FURNITURE SHOWN IN THESE DOCUMENTS IS PROVIDED FOR REFERENCE AND COORDINATION PURPOSES ONLY. NEITHER THE OWNER NOR THE CONTRACTOR SHALL RELY ON THIS INFORMATION AS A COMPLETE AND COMPREHENSIVE LIST.
5. PROVIDE CONTINUOUS 2" TACK STRIP AROUND PERIMETER OF WALLS (EXCEPT AT WALL CABINETS) AT ALL INSTRUCTIONAL ROOMS, CLASSROOM CORRIDORS AND STUDENT DINING - MOUNT AT 6'-0" A.F.F.

GENERAL NOTES FOR OWNER FURNISHED EQUIPMENT

1. FLAT PANEL DISPLAYS AND INTERACTIVE FLAT PANEL DISPLAYS SHALL BE PROVIDED BY OWNER. CONTRACTOR SHALL PROVIDE BLOCKING FOR WALL BRACKET. COORDINATE MOUNTING HEIGHT WITH OWNER AND ADJACENT CASEWORK.
2.

GENERAL NOTES - EQUIPMENT PLANS

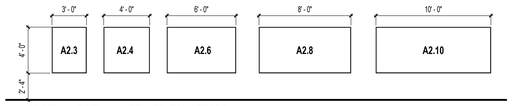

10 11 00 -VISUAL DISPLAY SURFACES -TACK BOARD

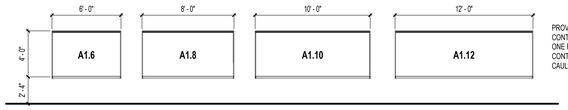

PROVIDE THE FOLLOWING AT ALL MARKER BOARDS:
CONT MAP RAIL, MAP HOOKS (1 PER 2'), TWO MAP HOLDERS, ONE FLAG HOLDER AND TWO SPRING LOADED CLIPS.
CONT. MARKER TRAY
CAULK ALONG TOP EDGE OF MARKER BOARD, TYP

10 11 00 -VISUAL DISPLAY SURFACES - WHITE BOARD

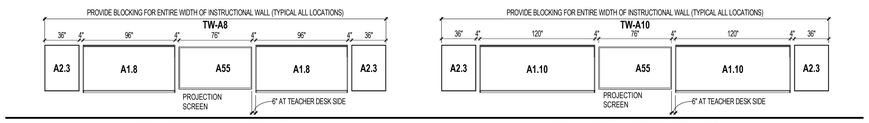

TW A8 (8 FT MARKER BOARDS + TB)

TW A10 (10 FT MARKER BOARDS + TB)

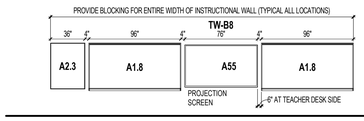

TW B8 (8 FT MARKER BOARD +RTB)

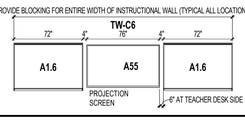

TW C6 (6 FT MARKER BOARD)

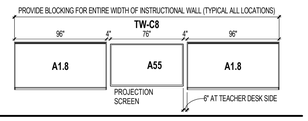

TW-C8 (8FT MARKER BOARD)

TEACHING WALL TYPES

3/16" = 1'-0"

FURNITURE SCHEDULE (OF/OI)

TYPE MARK	DESCRIPTION
F-1	U-SHAPED DESK WITH OVERHEAD
F-2	WORK TABLE 30" X 72"
F-3	LATERAL FILE CABINET
F-4	TASK CHAIR
F-5	GUEST CHAIR
F-6	STACKING CHAIR
F-7	LOUNGE CHAIR
F-8	TASK CHAIR - CONFERENCE
F-9	CONFERENCE TABLE - 120" X 48"
F-10	CREDENZA
F-11	L-SHAPE DESK
F-12	WORK TABLE 24" X 72"
F-14	42" ROUND TABLE
F-15	BOOKCASE 30" X 72"
F-16	30" ROUND TABLE
F-17	LATERAL FILE - 5 DRAWER
F-18	TEACHER DESK
F-19	TEACHER CHAIR
F-20	STUDENT SINGLE DESK
F-21	STUDENT CHAIR
F-22	54" ROUND TABLE
F-25	STUDENT SINGLE DESK ALT
F-26	TABLE - BEAN
F-27	36" ROUND TABLE
F-32	C-TABLE
F-33	TABLE - SMALL GROUP
F-34	COFFEE TABLE
F-37	BOOK SHELF - DOUBLE SIDED
F-38	BOOK SHELF - SINGLE SIDED
F-39	BOOK SHELF - END DISPLAY
F-40	FOLDING TABLE BENCH
F-41	30" ROUND BAR HEIGHT TABLE
F-45	BENCH WITH SCREEN
F-47	BENCH - CURVED
F-49	STABILITY BALL
F-50	STUDENT CHAIR W/ TABLET - MOBILE
F-52	STUDENT COMPUTER CHAIR
F-53	STUDENT POD BOOTH
F-55	<varies>
F-56	TEACHER DESK - 30" W x 60"
F-57	SCIENCE STOOL
F-59.1	TRASH RECEPTACLE - SINGLE
F-59.2	TRASH RECEPTACLE - DOUBLE
F-59.3	TRASH RECEPTACLE - TRIPLE
F-61	LATERAL FILE CABINET
F-62	<varies>
F-64	SIDE TABLE
F-65	COFFEE TABLE
F-67	COMPUTER TABLE - 24 X 42
F-69	SCIENCE TABLE - 24" X 60"
F-70	TREATMENT COT
F-76	WHIRLPOOL & TABLE
F-77	DINING TABLE - 36" x 54"
F-78	TREATMENT TABLE - ADJUSTABLE
F-79	WORK TABLE 24" X 60" X 34" H
F-81	ART TABLE - WOOD
F-84	METAL SHELVES - 36"W x 12"D x 72"H
F-87	MUSIC PODIUM
F-88	STUDENT CHAIR - MUSIC
F-94	PRINTER TABLE - 30 X 30
F-95	MUSIC STAND
F-98	CHORAL RISERS (PROVIDED BY OWNER)
F-99	DISPLAY CASE
F-100	END TABLE
F-101	MEDIA CHAIR
F-102	MEDIA TABLE
F-103	MEDIA SOFA SET
F-105	MEDIA LOUNGE CHAIR SET

WENGER CASEWORK SCHEDULE

TYPE MARK	MANUFACTURER	DESCRIPTION
01	Wenger Corporation	Standard Cabinet #1
03	Wenger Corporation	Standard Cabinet #3
04	Wenger Corporation	Standard Cabinet #4
05	Wenger Corporation	Standard Cabinet #5
07	Wenger Corporation	Standard Cabinet #7
09	Wenger Corporation	Standard Cabinet #9
10	Wenger Corporation	Standard Cabinet #10
11	Wenger Corporation	Standard Cabinet #11
12	Wenger Corporation	Standard Cabinet #12
15	Wenger Corporation	Standard Cabinet #15
17	Wenger Corporation	Standard Cabinet #17
20	Wenger Corporation	3-Column Band/Orchestra Folio Cabinet - Mobile
22	Wenger Corporation	Band/Orchestra Folio Cabinet - Tall
173	Wenger Corporation	173G600_6 Shelf Standard Library System

ALL FURNITURE INDICATED IN THE PLANS AND ON THIS SCHEDULE IS DIAGRAMMATIC AND FOR PLANNING
PURPOSES ONLY. FINAL FURNITURE TYPES, QUANTITIES AND LOCATIONS WILL BE SELECTED, PROVIDED
AND INSTALLED BY THE OWNER UNLESS OTHERWISE AGREED WITH ALL PARTIES.

FURNITURE SCHEDULE

EQUIPMENT SCHEDULE A (CF/CI)

TYPE MARK	DESCRIPTION	Manufacturer	Model
A1.6	WHITE BOARD 6'-0" W X 4'-0" H		<varies>
A1.6A	WHITE BOARD 4'-0" W X 6'-0" H		As Specified
A1.8	WHITE BOARD 8'-0" W X 4'-0" H		As Specified
A1.10	WHITE BOARD 10'-0" W X 4'-0" H		As Specified
A1.12	WHITE BOARD 12'-0" W X 4'-0" H		As Specified
A2.3	TACK BOARD 3'-0" W X 4'-0" H		As Specified
A2.4	TACK BOARD 4'-0" W X 4'-0" H		As Specified
A2.6	TACK BOARD 6'-0" W X 4'-0" H		As Specified
A2.8	TACK BOARD 8'-0" W X 4'-0" H	SEE SPECS	<varies>
A4	30" DROP IN RANGE		
A5	OVER-THE-RANGE HOOD		
A6	DISHWASHER		
A7	FRONT LOADING COMMERCIAL WASHING MACHINE (3.4 CU FT CAPACITY)		
A7A	TELESCOPIC MOTORIZED GYM BLEACHER AISLE - WALL ATTACHED - SEE SPECS	Hussey Seating Company	MAXAM
A8	FRONT LOADING COMMERCIAL DRYER (6.5 CU FT CAPACITY)		
A9	ICE MACHINE (15 INCH)	WHIRLPOOL	WUI75X15H
A11	COMMERCIAL WASHING MACHINE - 30 LB CAPACITY	DEXTER LAUNDRY	T-400 WASHER
A12	COMMERCIAL ICE CUBE MACHINE (430LB CAPACITY)		
A12A	COMMERCIAL FLAKE ICE MACHINE (430LB CAPACITY)		
A13	COMMERCIAL DRYER - 30LB CAPACITY	DEXTER LAUNDRY	T-30 DRYER
A14	UNDERCOUNTER REFRIGERATOR (32" HT. MAX.)	<varies>	<varies>
A15	TOP FREEZER REFRIGERATOR ICEMAKER (15 CU FT)	<varies>	<varies>
A16	TOP FREEZER REFRIGERATOR W/OUT ICEMAKER (15 CU FT)		
A17	MOP/BROOM HOLDER - 48" W	Bradley Corporation	9955
A18	MICROWAVE - COUNTER TOP 2.0 CU. FT.		
A20	INSTRUCTOR'S DEMONSTRATION BENCH		
A24	SAFETY GLASSES CABINET (SHELDON#31170 OR EQUAL)		
A25	PAINTING HOOD AND CABINET SYSTEM - BASIS OF DESIGN: DIVERSIFIED WOODCRAFTS - ITEM #8200M	SPRAY TECH JUNAIR	TABLETOP SINGLE SIDE BOOTH (SPEC 11 94 13)
A27	FIRST AID CABINET & SUPPLIES		
A28	FIRE BLANKET CABINET & BLANKET		
A30	2 DOOR CORROSIVE STORAGE CABINET	TMI SYSTEMS	A8768 - 22 GALLON
A31	AUTOCLAVE		
A33	CUBICLE CURTAIN AND TRACK - U SHAPED	Construction Specialties	6062
A33.2	GREEN SCREEN CURTAIN AND TRACK - U SHAPED	Construction Specialties	6062
A35	SOLID PLASTIC PEDESTAL BENCH	Bradley Corporation	LENOX PEDESTAL
A35.1	SOLID PLASTIC PEDESTAL BENCH - ADA	Bradley Corporation	LENOX PEDESTAL
A36	WHIRLPOOL & TABLE		
A37	WALL PADDING (24"W x 72"T)		
A38	VOLLEYBALL NET FLOOR INSERT		
A40	CEILING SUSPENDED FORWARD FOLD MOTOR OPERATED GLASS BACKSTOP, GOAL AND NET		
A41	MOTOR OPERATED GLASS BACKSTOP, GOAL AND NET		
A42	HOME ELECTRONIC SCOREBOARD, SEE SPECIFICATIONS	DAKTRONICS	BB-2103
A43	VISITOR ELECTRONIC SCOREBOARD, SEE SPECIFICATIONS	DAKTRONICS	BB-2103
A45	HEADWALL BED LOCATOR WITH 8 SERVICES - BASIS OF DESIGN: HSI MODEL NO. 216612	Hospital System, Inc (HSI)	216612
A46	WALL MOUNTED BALLET BARRE		
A47	ADA EYEWASH SAFETY CABINET		
A47.1	FREE STANDING EYE WASH SYSTEM	Bradley Corporation	S19314
A48	MANUAL ROLLER SHADE - SINGLE ROLL	HUNTER DOUGLAS	
A48.1	MANUAL ROLLER SHADE - DOUBLE ROLL BLACKOUT	HUNTER DOUGLAS	
A49	GARBAGE DISPOSAL	BIMsmith Generics	Garbage Disposal
A50	DRYING RACK WITH DRIP TRAY (SHELDON OR EQUAL)		SEE INTERIOR ELEVATION FOR SIZE AND LOCATION
A52	CORD REEL ON PIPE CEILING GRID, SEE SPECS	Reel Craft	L 4035 163 3
A54	Projector Mount Kit For projectors up to 50lbs	Peerless-AV	PRSS-455
A55	PROJECTION SCREEN	DA-LITE	B 52" 92" (HDTV)
A56	OUTDOOR CEILING MOUNTED FAN	BigAssFans	MK-I61-05
A57	SS GROOMING BATHTUB (50" VETERINARY ANIMAL WASH)	PAWBEST	PAWBEST 50" GROOMING TUB
A58	PASS-THROUGH SURGICAL CABINET	Woodwork Institute	412PT
A60	CEILING MOUNTED SURGICAL LIGHT FIXTURE WITH ROTATING ARM	BOVIE	XLDP-SC
A61	ISLAND SERVICE TOWER (VETERINARY EXAM)	PARAGON MEDICAL	ST2440
A62	STAINLESS STEEL DOG KENNEL 6'WX8LX8H' (7 STALLS)	K9 KENNEL STORE	SS KENNEL 7 STALLS
A63	MULTI-TIER UTILITY CART	Generic	Generic
A64	AED CABINET	Samaritan AED	As Specified
A65	DRINKING FOUNTAIN GRAB BAR	BREY KRUSE	D-7867-SS
A66	HORIZONTAL LOUVER BLINDS	SEE SPECS	SEE SPECS

EQUIPMENT SCHEDULE B (OF/CI)

TYPE MARK	DESCRIPTION	Manufacturer	Model
B06	RAINTREE CAT CONDO KENNEL 24"W X 25"D	MASON	RAINTREE CAT CONDO CAGE SYSTEM
B10	DOG CAGE 36"W X 30"D X 42"H		
B11	WELDING BOOTH	AG EDUCATIONAL SOLUTIONS	GB MODEL
B12	WOOD STORAGE STANDING RACK		
B13	METAL STORAGE STANDING RACK		
B14	ELECTRIC KILN	RELOCATE EXISTING KILN TO NEW SCHOOL LOCATION	SEE NOTE 2
B15	LASER CUTTER	RELOCATE EXISTING KILN TO NEW SCHOOL LOCATION	SEE NOTE 2

EQUIPMENT SCHEDULE C (OF/OI)

TYPE MARK	DESCRIPTION	Manufacturer	Model
C1	COPIER- FLOOR MODEL		
C2	PRINTER - COUNTERTOP		
C3	PRINTER - FLOOR		
C7	COMPUTER - MONITOR		
C8	COMPUTER - LAPTOP		
C9	COMPUTER - DOUBLE MONITOR		
C12	POTTERY WHEEL - MOTORIZED	SKUTT	CLASSIC
C25	3D SCANNER - COUNTERTOP		
C74	MOBILE DUCTLESS FUME HOOD CABINET WITH STURDY CART/TROLLEY WITH LOCKING CASTERS - TEACH AIDE CLASSROOM DEMONSTRATION WORKSTATION"	AIRCLEAN SYSTEMS	AC600 SERIES
C75	3D PRINTER - COUNTERTOP		
C76	86" ULTRA HD DISPLAY - 48" TO MTM.	LG	UM3C Series 86" Ultra HD Display
C101	ARTICULATING TV WALL MOUNT	Peerless-AV	ESA763PU
C102	WALL MOUNTED TV BY OWNER - SEE ELEV FOR MT HT		
C103	EXAM TABLE WITH GRATING OVER SINK (VETERINARY)	PARAGON MEDICAL	LTD750-60
C105	FOLD DOWN EXAM TABLE - WALL MOUNTED	MIDMARK	PATTERSON MIDMARK 8012-00-001
C107	FLAT TOP OPERATING TABLE 22"X60"	SHOR-LINE	903.40000.01
C108	ROBOTIC TESTING PLATFORM	VEX ROBOTICS	
C109	VENDING MACHINE		
C110	PORTABLE STAGE 8'X12'	PROFLEX STAGING	

NOTE:
1) CONTRACTOR TO PROVIDE AND INSTALL A CEILING PROJECTOR MOUNT AT EACH CLASSROOM OR SPACE THAT INCLUDES A TEACHING WALL. THE BASIS OF DESIGN FOR SLPS STANDRD IS Chief Above Tile Suspended Ceiling Kit - CMA-440 - CDW.com

2) RELOCATE EQUIPMENT FROM EXISTING WESTWOOD HS AND INSTALL AT THE NEW SCHOOL LOCATION. COORDINATE WITH OWNER FOR ELECTRICAL DISCONNECT AND POWER REQUIREMENTS AND OUTLET LOCATIONS.

EQUIPMENT SCHEDULES

SCHENKELSHULTZ
ARCHITECTURE
voice 407-872-3322
fax 407-872-3303
schenkelshultz.com
SS Lic. No. -AA-C000937

CONFIDENTIAL COPYRIGHT 2019 SCHENKEL & SHULTZ INC.
SEE WWW.SCHENKELSHULTZ.COM/COPYRIGHT FOR POLICY AND INFORMATION

REVISIONS

MARK	DESCRIPTION	DATE
1	ADDENDUM NO. 3	12/14/2023
2	ASI-7	06/14/2024
3	ASI-8	06/28/2024
4	ASI-17	01/14/2025

CORE Remnant
Current ASI: 17 Received on: 02/02/2025

CONFIDENTIAL COPYRIGHT 2020 SCHENKEL & SHULTZ INC.
SEE WWW.SCHENKELSHULTZ.COM/COPYRIGHT FOR POLICY AND INFORMATION

PURSUANT TO SECTION 102 OF THE COPYRIGHT ACT, 17 U.S.C., ALL CONCEPTS, IDEAS, DESIGNS, ARRANGEMENTS, DRAWINGS, AND PLANS INDICATED OR REPRESENTED BY THIS DOCUMENT ARE COPYRIGHTED BY SCHENKEL & SHULTZ INC. AS SUCH ALL CONCEPTS, IDEAS, DESIGNS, ARRANGEMENTS, DRAWINGS, AND PLANS INDICATED OR REPRESENTED BY THIS DOCUMENT CONSTITUTE THE ORIGINAL AND UNPUBLISHED WORK OF SCHENKEL SHULTZ AND MAY NOT BE DUPLICATED, USED OR DISCLOSED WITHOUT THE WRITTEN CONSENT OF SCHENKEL SHULTZ, INC. NONE OF THE CONCEPTS, IDEAS, DESIGNS, ARRANGEMENTS, OR PLANS SHALL BE USED BY OR DISCLOSED TO ANY PERSON, ARCHITECTURAL OR ENGINEERING FIRM, CONSTRUCTION FIRM, SUBCONTRACTING FIRM, SUPPLIER, OR CORPORATION FOR ANY PURPOSE WHATSOEVER WITHOUT THE WRITTEN PERMISSION OF SCHENKEL & SHULTZ INC. PURSUANT TO SECTION 102 OF THE COPYRIGHT ACT, 17 U.S.C., PROTECTION FOR AN ARCHITECTURAL WORK CREATED AS A WORK MADE FOR HIRE ON OR AFTER DECEMBER 1, 1990, LASTS FOR 95 YEARS FROM THE DATE OF PUBLICATION OF THE WORK OR FOR 120 YEARS FROM THE DATE OF CREATION OF THE UNPUBLISHED PLANS, WHICHEVER TERM IS LESS.
WARNING: REPRODUCTION HEREOF IS A CRIMINAL OFFENSE UNDER SECTION 102 OF THE COPYRIGHT ACT, 17 U.S.C., 18 U.S.C. SEC. 506. UNAUTHORIZED DISCLOSURE MAY CONSTITUTE TRADE SECRET MISAPPROPRIATION IN VIOLATION OF 1.C.A-2-31-1ET. SEQ. AND OTHER LAWS. THE CONCEPTS, IDEAS, DESIGNS, ARRANGEMENTS, DRAWINGS, AND PLANS DISCLOSED ARE COPYRIGHTED AND HEREIN MAY BE PATENTED OR BE THE SUBJECT OF PENDING PATENT APPLICATION. ANYONE VIOLATING THE INTENT OF THIS COPYRIGHT PROTECTION WILL BE PROSECUTED TO THE FULL EXTENT OF THE FEDERAL STATE AND LOCAL LAWS.

WRITTEN DIMENSIONS ON THESE DOCUMENTS SHALL HAVE PRECEDENCE OVER SCALE DIMENSIONS. CONTRACTORS SHALL VERIFY AND BE RESPONSIBLE FOR ALL DIMENSIONS AND CONDITIONS ON THE JOB AND THIS OFFICE MUST BE NOTIFIED OF ANY VARIATION FROM THE DIMENSIONS AND CONDITIONS SHOWN BY THESE DRAWINGS. SHOP DRAWINGS AND DR DETAILS MUST BE SUBMITTED TO THIS OFFICE FOR REVIEW BEFORE PROCEEDING WITH FABRICATION.

FORT PIERCE WESTWOOD ACADEMY

1801 Panther Ln , Fort Pierce, FL 34947

St. Lucie PUBLIC SCHOOLS

St. Lucie Public Schools
9461 Brandywine Ln
Port St. Lucie, FL 34986

ISSUE DATE: 10/31/2023
COMM. NO.: 2022108

DRAWN BY: SM,AC CHECKED BY: KT

EQUIPMENT & FURNITURE SCHEDULES AND LEGENDS

A180

PHASE III - CONSTRUCTION DOCUMENTS

SCHENKELSHULTZ
ARCHITECTURE

voice 407-872-3322
fax 407-872-3303
schenkelshultz.com
SS Lic. No. -AA-C000937

CONFIDENTIAL COPYRIGHT 2019 SCHENKEL & SHULTZ INC.
SEE WWW.SCHENKELSHULTZ.COM/COPYRIGHT. FOR POLICY AND INFORMATION

REVISIONS

MARK	DESCRIPTION	DATE
1	ADDENDUM NO. 3	12/14/2023
2	ASI-7	06/14/2024
3	ASI-17	01/14/2025

CORE Remnant
Current ASI: 17 Received on: 02/02/2025

CONFIDENTIAL COPYRIGHT 2020 SCHENKEL & SHULTZ INC.
SEE WWW.SCHENKELSHULTZ.COM/COPYRIGHT. FOR POLICY AND INFORMATION

PURSUANT TO SECTION 102 OF THE COPYRIGHT ACT, 17 U.S.C., ALL CONCEPTS, IDEAS, DESIGNS, ARRANGEMENTS, DRAWINGS, AND PLANS INDICATED OR REPRESENTED BY THIS DOCUMENT ARE COPYRIGHTED BY SCHENKEL & SHULTZ INC. AS SUCH ALL CONCEPTS, IDEAS, DESIGNS, ARRANGEMENTS, DRAWINGS, AND PLANS INDICATED OR REPRESENTED IN THIS DOCUMENT ARE OWNED BY AND THE PROPERTY OF SCHENKEL SHULTZ INC. AND WERE CREATED, EVOLVED AND DEVELOPED FOR USE ON AND IN CONNECTION WITH THE SPECIFIED PROJECT. NONE OF THE IDEAS, DESIGNS, ARRANGEMENTS, OR PLANS SHALL BE USED BY OR DISCLOSED TO ANY PERSON, ARCHITECTURAL OR ENGINEERING FIRM, CONSTRUCTION FIRM, SUBCONTRACTING FIRM, SUPPLIER, OR CORPORATION FOR ANY PURPOSE WHATSOEVER WITHOUT THE WRITTEN PERMISSION OF SCHENKEL & SHULTZ INC. PURSUANT TO SECTION 102 OF THE COPYRIGHT ACT, 17 U.S.C., PROTECTION FOR AN ARCHITECTURAL WORK CREATED AS A WORK MADE FOR HIRE ON OR AFTER DECEMBER 1, 1990, LASTS FOR 95 YEARS FROM THE DATE OF PUBLICATION OF THE WORK OR FOR 120 YEARS FROM THE DATE OF CREATION OF THE UNPUBLISHED PLANS, WHICHEVER TERM IS LESS.

WARNING: REPRODUCTION HEREOF IS A CRIMINAL OFFENSE UNDER SECTION 102 OF THE COPYRIGHT ACT, 17 U.S.C., 18 U.S.C. SEC. 506. UNAUTHORIZED DISCLOSURE MAY CONSTITUTE TRADE SECRET MISAPPROPRIATION IN VIOLATION OF 1.C.34-3-3-1ET. SEQ. AND OTHER LAWS. THE CONCEPTS, IDEAS, DESIGNS, ARRANGEMENTS, DRAWINGS, AND PLANS DISCLOSED ARE COPYRIGHTED AND HEREIN MAY BE PATENTED OR BE THE SUBJECT OF PENDING PATENT APPLICATION. ANYONE VIOLATING THE INTENT OF THIS COPYRIGHT PROTECTION WILL BE PROSECUTED TO THE FULL EXTENT OF THE FEDERAL STATE AND LOCAL LAWS.

WRITTEN DIMENSIONS ON THESE DOCUMENTS SHALL HAVE PRECEDENCE OVER SCALE DIMENSIONS. CONTRACTORS SHALL VERIFY AND BE RESPONSIBLE FOR ALL DIMENSIONS AND CONDITIONS ON THE JOB AND THIS OFFICE MUST BE NOTIFIED OF ANY VARIATION FROM THE DIMENSIONS AND CONDITIONS SHOWN BY THESE DRAWINGS. SHOP DRAWINGS AND OR DETAILS MUST BE SUBMITTED TO THIS OFFICE FOR REVIEW BEFORE PROCEEDING WITH FABRICATION.

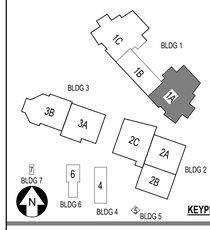

FORT PIERCE WESTWOOD ACADEMY

1801 Panther Ln , Fort Pierce, FL 34947

St. Lucie PUBLIC SCHOOLS

St. Lucie Public Schools
9461 Brandywine Ln
Port St. Lucie, FL 34986

ISSUE DATE: 10/31/2023
COMM. NO.: 2022108

DRAWN BY: SM,AC CHECKED BY: KT

BLDG 1 AREA 1A - EQUIPMENT & FURN PLAN - 1ST FLR

A181.1A

B1

A1
BUILDING 1 AREA 1A - EQUIPMENT & FURN PLAN - FIRST FLOOR
1/8" = 1'-0"

PHASE III - CONSTRUCTION DOCUMENTS

12/31/2024 3:46:02 PM
Autodesk Docs://2022108 Westwood Academy/SLPS_FPWA_HS_2023-A.rvt

SCHENKELSHULTZ
ARCHITECTURE

voice 407-872-3322
fax 407-872-3303
schenkelshultz.com
SS Lic. No. -AA-C000937

CONFIDENTIAL COPYRIGHT 2019 SCHENKEL & SHULTZ INC.
SEE WWW.SCHENKELSHULTZ.COM/COPYRIGHT FOR POLICY AND INFORMATION

REVISIONS

MARK	DESCRIPTION	DATE
1	ASI-7	06/14/2024
2	ASI-77	01/14/2025

CORE Remnant
Current ASI: 17 Received on: 02/02/2025

CONFIDENTIAL COPYRIGHT 2020 SCHENKEL & SHULTZ INC.
SEE WWW.SCHENKELSHULTZ.COM/COPYRIGHT FOR POLICY AND INFORMATION

PURSUANT TO SECTION 102 OF THE COPYRIGHT ACT, 17 U.S.C., ALL CONCEPTS, IDEAS, DESIGNS, ARRANGEMENTS, DRAWINGS, AND PLANS INDICATED OR REPRESENTED BY THIS DOCUMENT ARE COPYRIGHTED BY SCHENKEL & SHULTZ INC. AS SUCH ALL CONCEPTS, IDEAS, DESIGNS, ARRANGEMENTS, DRAWINGS, AND PLANS INDICATED OR REPRESENTED IN THIS DOCUMENT ARE THE PROPERTY OF SCHENKEL & SHULTZ INC. THEY ARE NOT TO BE USED IN WHOLE OR IN PART FOR ANY PURPOSE WHATSOEVER WITHOUT THE WRITTEN PERMISSION OF SCHENKEL & SHULTZ INC. PURSUANT TO SECTION 102 OF THE COPYRIGHT ACT, 17 U.S.C., PROTECTION FOR AN ARCHITECTURAL WORK CREATED AS A WORK MADE FOR HIRE ON OR AFTER DECEMBER 1, 1990, LASTS FOR 95 YEARS FROM THE DATE OF PUBLICATION OF THE WORK OR FOR 120 YEARS FROM THE DATE OF CREATION OF THE UNPUBLISHED PLANS, WHICHEVER TERM IS LESS.

WARNING: REPRODUCTION HEREOF IS A CRIMINAL OFFENSE UNDER SECTION 102 OF THE COPYRIGHT ACT, 17 U.S.C., 18 U.S.C. SEC. 506. UNAUTHORIZED DISCLOSURE MAY CONSTITUTE TRADE SECRET MISAPPROPRIATION IN VIOLATION OF 11.2-A-2-11-1ST. SEQ. AND OTHER LAWS. THE CONCEPTS, IDEAS, DESIGNS, ARRANGEMENTS, DRAWINGS, AND PLANS DISCLOSED ARE COPYRIGHTED AND HEREIN MAY BE PATENTED OR BE THE SUBJECT OF PENDING PATENT APPLICATION. ANYONE VIOLATING THE INTENT OF THIS COPYRIGHT PROTECTION WILL BE PROSECUTED TO THE FULL EXTENT OF THE FEDERAL STATE AND LOCAL LAWS.

WRITTEN DIMENSIONS ON THESE DOCUMENTS SHALL HAVE PRECEDENCE OVER SCALE DIMENSIONS. CONTRACTORS SHALL VERIFY AND BE RESPONSIBLE FOR ALL DIMENSIONS AND CONDITIONS ON THE JOB AND THIS OFFICE MUST BE NOTIFIED OF ANY VARIATION FROM THE DIMENSIONS AND CONDITIONS SHOWN BY THESE DRAWINGS. SHOP DRAWINGS AND OR DETAILS MUST BE SUBMITTED TO THIS OFFICE FOR REVIEW BEFORE PROCEEDING WITH FABRICATION.

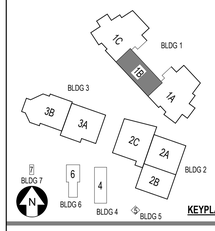

FORT PIERCE WESTWOOD ACADEMY

1801 Panther Ln , Fort Pierce, FL 34947

St. Lucie PUBLIC SCHOOLS

St. Lucie Public Schools
9461 Brandywine Ln
Port St. Lucie, FL 34986

ISSUE DATE: 10/31/2023
COMM. NO.: 2022108

DRAWN BY: SM,AC CHECKED BY: KT

BLDG 1 AREA 1B - EQUIPMENT & FURN PLAN - 1ST FLR

A181.1B

B1

A1
1/8" = 1'-0"

BUILDING 1 AREA 1B - EQUIPMENT & FURN PLAN - FIRST FLOOR

PHASE III - CONSTRUCTION DOCUMENTS

1/2/2025 8:21:44 AM
Autodesk Docs://2022108 Westwood Academy/SLPS_FPWA_HS_2023-A.rvt

SCHENKELSHULTZ
ARCHITECTURE

voice 407-872-3322
fax 407-872-3303
schenkelshultz.com
SS Lic. No. -AA-C000937

CONFIDENTIAL COPYRIGHT 2019 SCHENKEL & SHULTZ INC.
SEE WWW.SCHENKELSHULTZ.COM/COPYRIGHT FOR POLICY AND INFORMATION

REVISIONS

MARK	DESCRIPTION	DATE
1	ADDENDUM NO. 3	12/14/2023
2	ASI-17	01/14/2025

CORE Remnant
Current ASI:17 Received on: 02/02/2025

CONFIDENTIAL COPYRIGHT 2020 SCHENKEL & SHULTZ INC.
SEE WWW.SCHENKELSHULTZ.COM/COPYRIGHT FOR POLICY AND INFORMATION

PURSUANT TO SECTION 102 OF THE COPYRIGHT ACT, 17 U.S.C., ALL CONCEPTS, IDEAS, DESIGNS, ARRANGEMENTS, DRAWINGS, AND PLANS INDICATED OR REPRESENTED BY THIS DOCUMENT ARE COPYRIGHTED BY SCHENKEL & SHULTZ INC. AS SUCH ALL CONCEPTS, IDEAS, DESIGNS, ARRANGEMENTS, DRAWINGS, AND PLANS INDICATED OR REPRESENTED IN THIS DOCUMENT ARE THE PROPERTY OF SCHENKEL SHULTZ INCORPORATED AND SHALL NOT BE USED FOR ANY PURPOSE WHATSOEVER. NONE OF THE IDEAS, DESIGNS, ARRANGEMENTS, OR PLANS SHALL BE USED BY OR DISCLOSED TO ANY PERSON, ARCHITECTURAL OR ENGINEERING FIRM, CONSTRUCTION FIRM, SUBCONTRACTING FIRM, SUPPLIER, OR CORPORATION FOR ANY PURPOSE WHATSOEVER WITHOUT THE WRITTEN PERMISSION OF SCHENKEL & SHULTZ INC. PURSUANT TO SECTION 102 OF THE COPYRIGHT ACT, 17 U.S.C., PROTECTION FOR AN ARCHITECTURAL WORK CREATED AS A WORK MADE FOR HIRE ON OR AFTER DECEMBER 1, 1990, LASTS FOR 95 YEARS FROM THE DATE OF PUBLICATION OF THE WORK OR FOR 120 YEARS FROM THE DATE OF CREATION OF THE UNPUBLISHED PLANS, WHICHEVER TERM IS LESS.

WARNING: REPRODUCTION HEREOF IS A CRIMINAL OFFENSE UNDER SECTION 102 OF THE COPYRIGHT ACT, 17 U.S.C., 18 U.S.C. SEC. 506. UNAUTHORIZED DISCLOSURE MAY CONSTITUTE TRADE SECRET MISAPPROPRIATION IN VIOLATION OF 1-C-24-3-7-1ET SEQ. AND OTHER LAWS. THE CONCEPTS, IDEAS, DESIGNS, ARRANGEMENTS, DRAWINGS, AND PLANS DISCLOSED ARE COPYRIGHTED AND HEREIN MAY BE PATENTED OR BE THE SUBJECT OF PENDING PATENT APPLICATION. ANYONE VIOLATING THE INTENT OF THIS COPYRIGHT PROTECTION WILL BE PROSECUTED TO THE FULL EXTENT OF THE FEDERAL STATE AND LOCAL LAWS.

WRITTEN DIMENSIONS ON THESE DOCUMENTS SHALL HAVE PRECEDENCE OVER SCALE DIMENSIONS. CONTRACTORS SHALL VERIFY AND BE RESPONSIBLE FOR ALL DIMENSIONS AND CONDITIONS ON THE JOB AND THIS OFFICE MUST BE NOTIFIED OF ANY VARIATION FROM THE DIMENSIONS AND CONDITIONS SHOWN BY THESE DRAWINGS. SHOP DRAWINGS AND OR DETAILS MUST BE SUBMITTED TO THIS OFFICE FOR REVIEW BEFORE PROCEEDING WITH FABRICATION.

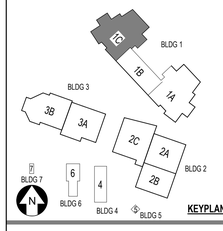

FORT PIERCE WESTWOOD ACADEMY

1801 Panther Ln , Fort Pierce, FL 34947

St. Lucie PUBLIC SCHOOLS

St. Lucie Public Schools
9461 Brandywine Ln
Port St. Lucie, FL 34986

ISSUE DATE: 10/31/2023
COMM. NO.: 2022108

DRAWN BY: SM,AC CHECKED BY: KT

BLDG 1 AREA 1C - EQUIPMENT & FURN PLAN - 1ST FLR

A181.1C

A1
1/8" = 1'-0"

BLDG 1C - FURNITURE PLAN - FIRST FLOOR

PHASE III - CONSTRUCTION DOCUMENTS

1/2/2025 8:21:45 AM
Autodesk Docs://2022108 Westwood Academy/SLPS_FPWA_HS_2023-A.rvt

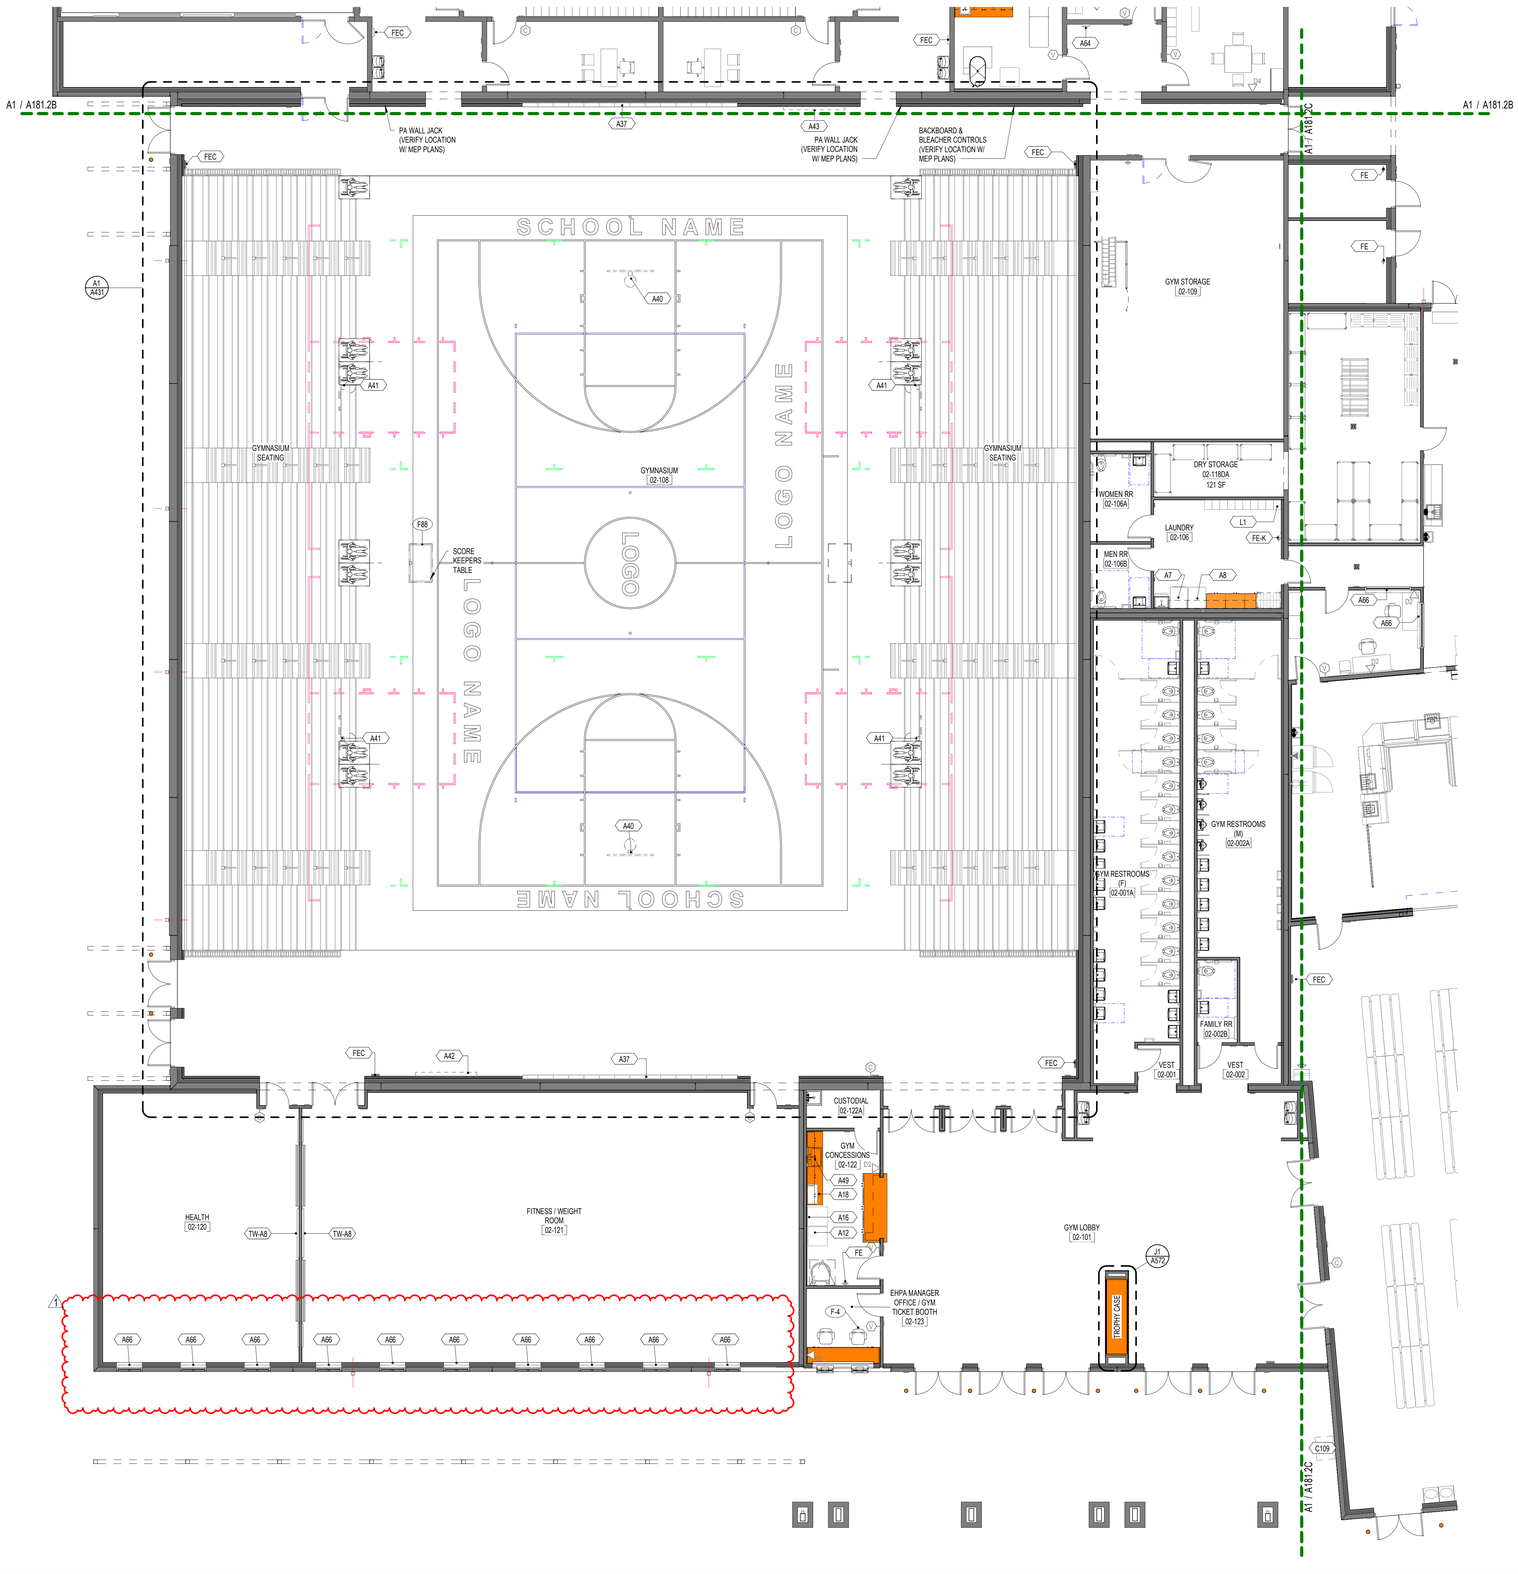

SCHENKELSHULTZ ARCHITECTURE

voice 407-872-3322
fax 407-872-3303
schenkelshultz.com
SS Lic. No. -AA-C000937

CONFIDENTIAL COPYRIGHT 2019 SCHENKEL & SHULTZ INC.
SEE WWW.SCHENKELSHULTZ.COM/COPYRIGHT. FOR POLICY AND INFORMATION

REVISIONS

MARK	DESCRIPTION	DATE
1	ASI-17	01/14/2025

CORE Remnant

Current ASI: 17 Received on: 02/02/2025

CONFIDENTIAL COPYRIGHT 2020 SCHENKEL & SHULTZ INC.
SEE WWW.SCHENKELSHULTZ.COM/COPYRIGHT. FOR POLICY AND INFORMATION

PURSUANT TO SECTION 102 OF THE COPYRIGHT ACT, 17 U.S.C., ALL CONCEPTS, IDEAS, DESIGNS, ARRANGEMENTS, DRAWINGS, AND PLANS INDICATED OR REPRESENTED BY THIS DOCUMENT ARE COPYRIGHTED BY SCHENKEL & SHULTZ INC. AS SUCH ALL CONCEPTS, IDEAS, DESIGNS, ARRANGEMENTS, DRAWINGS, AND PLANS INDICATED OR REPRESENTED IN THIS DOCUMENT ARE THE PROPERTY OF SCHENKEL SHULTZ INC. UNLESS OTHERWISE AGREED TO IN WRITING BY SCHENKEL SHULTZ INC., NONE OF THE CONCEPTS, IDEAS, DESIGNS, ARRANGEMENTS, OR PLANS SHALL BE USED BY OR DISCLOSED TO ANY PERSON, ARCHITECTURAL OR ENGINEERING FIRM, CONSTRUCTION FIRM, SUBCONTRACTING FIRM, SUPPLIER, OR CORPORATION FOR ANY PURPOSE WHATSOEVER WITHOUT THE WRITTEN PERMISSION OF SCHENKEL & SHULTZ INC. PURSUANT TO SECTION 102 OF THE COPYRIGHT ACT, 17 U.S.C., PROTECTION FOR AN ARCHITECTURAL WORK CREATED AS A WORK MADE FOR HIRE ON OR AFTER DECEMBER 1, 1990, LASTS FOR 95 YEARS FROM THE DATE OF PUBLICATION OF THE WORK OR FOR 120 YEARS FROM THE DATE OF CREATION OF THE UNPUBLISHED PLANS, WHICHEVER TERM IS LESS.

WARNING: REPRODUCTION HEREOF IS A CRIMINAL OFFENSE UNDER SECTION 102 OF THE COPYRIGHT ACT, 17 U.S.C., 18 U.S.C. SEC. 506. UNAUTHORIZED DISCLOSURE MAY CONSTITUTE TRADE SECRET MISAPPROPRIATION IN VIOLATION OF 1.C.24-2-3-1 ET. SEQ. AND OTHER LAWS. THE CONCEPTS, IDEAS, DESIGNS, ARRANGEMENTS, DRAWINGS, AND PLANS DISCLOSED ARE COPYRIGHTED AND HEREIN MAY BE PATENTED OR BE THE SUBJECT OF PENDING PATENT APPLICATION. ANYONE VIOLATING THE INTENT OF THIS COPYRIGHT PROTECTION WILL BE PROSECUTED TO THE FULL EXTENT OF THE FEDERAL STATE AND LOCAL LAWS.

WRITTEN DIMENSIONS ON THESE DOCUMENTS SHALL HAVE PRECEDENCE OVER SCALE DIMENSIONS. CONTRACTORS SHALL VERIFY AND BE RESPONSIBLE FOR ALL DIMENSIONS AND CONDITIONS ON THE JOB AND THIS OFFICE MUST BE NOTIFIED OF ANY VARIATION FROM THE DIMENSIONS AND CONDITIONS SHOWN BY THESE DRAWINGS. SHOP DRAWINGS AND OR DETAILS MUST BE SUBMITTED TO THIS OFFICE FOR REVIEW BEFORE PROCEEDING WITH FABRICATION.

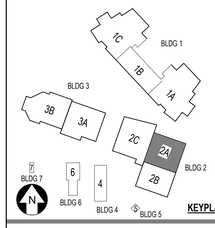

FORT PIERCE WESTWOOD ACADEMY

1801 Panther Ln , Fort Pierce, FL 34947

St. Lucie PUBLIC SCHOOLS

St. Lucie Public Schools
9461 Brandywine Ln
Port St. Lucie, FL 34986

ISSUE DATE: 10/31/2023
COMM. NO.: 2022108

DRAWN BY: SM,AC CHECKED BY: KT

BLDG 2 AREA 2A - EQUIPMENT & FURN PLAN - 1ST FLR

A181.2A

A1

BUILDING 2 AREA 2A - EQUIPMENT & FURN PLAN - FIRST FLOOR

1/8" = 1'-0"

PHASE III - CONSTRUCTION DOCUMENTS

1/2/2025 8:43:00 AM
Autodesk Docs://2022108 Westwood Academy/SLPS_FPWA_HS_2023-A.rvt

A1	BUILDING 2 AREA 2B - EQUIPMENT & FURN PLAN - FIRST FLOOR
1/8" = 1'-0"	

SCHENKELSHULTZ
ARCHITECTURE

voice 407-872-3322
fax 407-872-3303
schenkelshultz.com
SS Lic. No. -AA-C000937

CONFIDENTIAL COPYRIGHT 2019 SCHENKEL & SHULTZ INC.
SEE WWW.SCHENKELSHULTZ.COM/COPYRIGHT FOR POLICY AND INFORMATION

REVISIONS

MARK	DESCRIPTION	DATE
1	ASI-7	06/14/2024

CONFIDENTIAL COPYRIGHT 2020 SCHENKEL & SHULTZ INC.
SEE WWW.SCHENKELSHULTZ.COM/COPYRIGHT FOR POLICY AND INFORMATION

PURSUANT TO SECTION 102 OF THE COPYRIGHT ACT, 17 U.S.C., ALL CONCEPTS, IDEAS, DESIGNS, ARRANGEMENTS, DRAWINGS, AND PLANS INDICATED OR REPRESENTED BY THIS DOCUMENT ARE COPYRIGHTED BY SCHENKEL & SHULTZ INC. AS SUCH ALL CONCEPTS, IDEAS, DESIGNS, ARRANGEMENTS, DRAWINGS, AND PLANS INDICATED OR REPRESENTED BY THIS DOCUMENT CONSTITUTE THE ORIGINAL AND UNPUBLISHED WORK OF SCHENKEL SHULTZ INC. AND THE SAME MAY NOT BE USED, DISCLOSED OR COPIED FOR ANY OTHER USE. NONE OF THE CONCEPTS, IDEAS, DESIGNS, ARRANGEMENTS, OR PLANS SHALL BE USED BY OR DISCLOSED TO ANY PERSON, ARCHITECTURAL OR ENGINEERING FIRM, CONSTRUCTION FIRM, SUBCONTRACTING FIRM, SUPPLIER, OR CORPORATION FOR ANY PURPOSE WHATSOEVER WITHOUT THE WRITTEN PERMISSION OF SCHENKEL & SHULTZ INC. PURSUANT TO SECTION 102 OF THE COPYRIGHT ACT, 17 U.S.C., PROTECTION FOR AN ARCHITECTURAL WORK CREATED AS A WORK MADE FOR HIRE ON OR AFTER DECEMBER 1, 1990, LASTS FOR 95 YEARS FROM THE DATE OF PUBLICATION OF THE WORK OR FOR 120 YEARS FROM THE DATE OF CREATION OF THE UNPUBLISHED PLANS, WHICHEVER TERM IS LESS.

WARNING: REPRODUCTION HEREOF IS A CRIMINAL OFFENSE UNDER SECTION 102 OF THE COPYRIGHT ACT, 17 U.S.C., 18 U.S.C. SEC. 506. UNAUTHORIZED DISCLOSURE MAY CONSTITUTE TRADE SECRET MISAPPROPRIATION IN VIOLATION OF 812.-4-2-31-1ET. SEQ. AND OTHER LAWS. THE CONCEPTS, IDEAS, DESIGNS, ARRANGEMENTS, DRAWINGS, AND PLANS DISCLOSED ARE COPYRIGHTED AND HEREIN MAY BE PATENTED OR BE THE SUBJECT OF PENDING PATENT APPLICATION. ANYONE VIOLATING THE INTENT OF THIS COPYRIGHT PROTECTION WILL BE PROSECUTED TO THE FULL EXTENT OF THE FEDERAL STATE AND LOCAL LAWS.

WRITTEN DIMENSIONS ON THESE DOCUMENTS SHALL HAVE PRECEDENCE OVER SCALE DIMENSIONS. CONTRACTORS SHALL VERIFY AND BE RESPONSIBLE FOR ALL DIMENSIONS AND CONDITIONS ON THE JOB AND THIS OFFICE MUST BE NOTIFIED OF ANY VARIATION FROM THE DIMENSIONS AND CONDITIONS SHOWN BY THESE DRAWINGS. SHOP DRAWINGS AND OR DETAILS MUST BE SUBMITTED TO THIS OFFICE FOR REVIEW BEFORE PROCEEDING WITH FABRICATION.

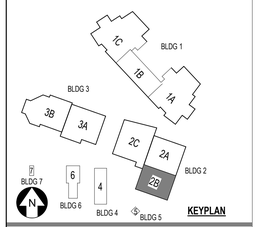

FORT PIERCE WESTWOOD ACADEMY

1801 Panther Ln , Fort Pierce, FL 34947

St. Lucie PUBLIC SCHOOLS

St. Lucie Public Schools
9461 Brandywine Ln
Port St. Lucie, FL 34986

ISSUE DATE: 10/31/2023
COMM. NO.: 2022108

DRAWN BY: SM,AC CHECKED BY: KT

BLDG 2 AREA 2B - EQUIPMENT & FURN PLAN - 1ST FLR

A181.2B

PHASE III - CONSTRUCTION DOCUMENTS

6/17/2024 12:46:34 AM
Autodesk Docs://2022108 Westwood Academy/SLPS_FPWA_HS_2023-A.rvt

GENERAL NOTES:
1. REFER TO FOOD SERVICE DRAWINGS FOR EQUIPMENT SCHEDULE

SCHENKELSHULTZ
ARCHITECTURE

voice 407-872-3322
fax 407-872-3303
schenkelshultz.com
SS Lic. No. -AA-C000937

CONFIDENTIAL COPYRIGHT 2019 SCHENKEL & SHULTZ INC.
SEE WWW.SCHENKELSHULTZ.COM/COPYRIGHT. FOR POLICY AND INFORMATION

REVISIONS

MARK	DESCRIPTION	DATE
1	ASI-17	01/14/2025

CORE Remnant
Current ASI: 17 Received on: 02/02/2025

CONFIDENTIAL COPYRIGHT 2020 SCHENKEL & SHULTZ INC.
SEE WWW.SCHENKELSHULTZ.COM/COPYRIGHT. FOR POLICY AND INFORMATION

PURSUANT TO SECTION 102 OF THE COPYRIGHT ACT, 17 U.S.C., ALL CONCEPTS, IDEAS, DESIGNS, ARRANGEMENTS, DRAWINGS, AND PLANS INDICATED OR REPRESENTED BY THIS DOCUMENT ARE COPYRIGHTED BY SCHENKEL & SHULTZ INC. AS SUCH ALL CONCEPTS, IDEAS, DESIGNS, ARRANGEMENTS, DRAWINGS, AND PLANS INDICATED OR REPRESENTED BY THIS DOCUMENT ARE OWNED BY AND ARE THE PROPERTY OF SCHENKEL SHULTZ INC. THEY ARE NOT TO BE USED IN ANY WAY FOR ANY PURPOSE WITHOUT THE EXPRESS WRITTEN CONSENT OF SCHENKEL SHULTZ INC. NONE OF THE CONCEPTS, IDEAS, DESIGNS, ARRANGEMENTS, OR PLANS SHALL BE USED BY OR DISCLOSED TO ANY PERSON, ARCHITECTURAL OR ENGINEERING FIRM, CONSTRUCTION FIRM, SUBCONTRACTING FIRM, SUPPLIER, OR CORPORATION FOR ANY PURPOSE WHATSOEVER WITHOUT THE WRITTEN PERMISSION OF SCHENKEL & SHULTZ INC. PURSUANT TO SECTION 102 OF THE COPYRIGHT ACT, 17 U.S.C., PROTECTION FOR AN ARCHITECTURAL WORK CREATED AS A WORK MADE FOR HIRE ON OR AFTER DECEMBER 1, 1990, LASTS FOR 95 YEARS. FROM THE DATE OF PUBLICATION OF THE WORK OR FOR 120 YEARS FROM THE DATE OF CREATION OF THE UNPUBLISHED PLANS, WHICHEVER TERM IS LESS.

WARNING: REPRODUCTION HEREOF IS A CRIMINAL OFFENSE UNDER SECTION 102 OF THE COPYRIGHT ACT, 17 U.S.C., 18 U.S.C. SEC. 506. UNAUTHORIZED DISCLOSURE MAY CONSTITUTE TRADE SECRET MISAPPROPRIATION IN VIOLATION OF C.24-3.01-1ET. SEQ. AND OTHER LAWS. THE CONCEPTS, IDEAS, DESIGNS, ARRANGEMENTS, DRAWINGS, AND PLANS DISCLOSED ARE COPYRIGHTED AND HEREIN MAY BE PATENTED OR BE THE SUBJECT OF PENDING PATENT APPLICATION. ANYONE VIOLATING THE INTENT OF THIS COPYRIGHT PROTECTION WILL BE PROSECUTED TO THE FULL EXTENT OF THE FEDERAL STATE AND LOCAL LAWS.

WRITTEN DIMENSIONS ON THESE DOCUMENTS SHALL HAVE PRECEDENCE OVER SCALE DIMENSIONS. CONTRACTORS SHALL VERIFY AND BE RESPONSIBLE FOR ALL DIMENSIONS AND CONDITIONS ON THE JOB AND THIS OFFICE MUST BE NOTIFIED OF ANY VARIATION FROM THE DIMENSIONS AND CONDITIONS SHOWN BY THESE DRAWINGS. SHOP DRAWINGS AND OR DETAILS MUST BE SUBMITTED TO THIS OFFICE FOR REVIEW BEFORE PROCEEDING WITH FABRICATION.

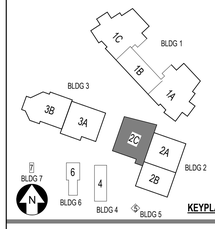

FORT PIERCE WESTWOOD ACADEMY

1801 Panther Ln , Fort Pierce, FL 34947

St. Lucie PUBLIC SCHOOLS

St. Lucie Public Schools
9461 Brandywine Ln
Port St. Lucie, FL 34986

ISSUE DATE: 10/31/2023
COMM. NO.: 2022108

DRAWN BY: SM,AC CHECKED BY: KT

BLDG 2 AREA 2C - EQUIPMENT & FURN PLAN - 1ST FLR

A181.2C

A1
1/8" = 1'-0"

BLDG 2 AREA C - FURNITURE PLAN

PHASE III - CONSTRUCTION DOCUMENTS

1/2/2025 8:43:09 AM
Autodesk Docs://2022108 Westwood Academy/SLPS_FPWA_HS_2023-A.rvt

B3

A1 BUILDING 3 AREA 3A - EQUIPMENT & FURN PLAN - FIRST FLOOR

1/8" = 1'-0"

SCHENKELSHULTZ ARCHITECTURE

voice 407-872-3322
fax 407-872-3303
schenkelshultz.com
SS Lic. No. -AA-C000937

CONFIDENTIAL COPYRIGHT 2019 SCHENKEL & SHULTZ INC.
SEE WWW.SCHENKELSHULTZ.COM/COPYRIGHT FOR POLICY AND INFORMATION

REVISIONS

MARK	DESCRIPTION	DATE
1	ADDENDUM NO. 3	12/14/2023
2	ASI-17	2/13/4/2025

CORE Remnant ARCHITECTURE

Current ASI:17 Received on: 02/02/2025

CONFIDENTIAL COPYRIGHT 2020 SCHENKEL & SHULTZ INC.
SEE WWW.SCHENKELSHULTZ.COM/COPYRIGHT FOR POLICY AND INFORMATION

PURSUANT TO SECTION 102 OF THE COPYRIGHT ACT, 17 U.S.C., ALL CONCEPTS, IDEAS, DESIGNS, ARRANGEMENTS, DRAWINGS, AND PLANS INDICATED OR REPRESENTED BY THIS DOCUMENT ARE COPYRIGHTED BY SCHENKEL & SHULTZ INC. AS SUCH ALL CONCEPTS, IDEAS, DESIGNS, ARRANGEMENTS, DRAWINGS, AND PLANS INDICATED OR REPRESENTED BY THIS DOCUMENT CONSTITUTE THE ORIGINAL AND UNPUBLISHED WORK OF SCHENKEL SHULTZ AND THE SAME MAY NOT BE USED, DISCLOSED OR REPRODUCED FOR ANY PURPOSE WHATSOEVER. NONE OF THE IDEAS, DESIGNS, ARRANGEMENTS, OR PLANS SHALL BE USED BY OR DISCLOSED TO ANY PERSON, ARCHITECTURAL OR ENGINEERING FIRM, CONSTRUCTION FIRM, SUBCONTRACTING FIRM, SUPPLIER, OR CORPORATION FOR ANY PURPOSE WHATSOEVER WITHOUT THE WRITTEN PERMISSION OF SCHENKEL & SHULTZ INC. PURSUANT TO SECTION 102 OF THE COPYRIGHT ACT, 17 U.S.C., PROTECTION FOR AN ARCHITECTURAL WORK CREATED AS A WORK MADE FOR HIRE ON OR AFTER DECEMBER 1, 1990, LASTS FOR 95 YEARS FROM THE DATE OF PUBLICATION OF THE WORK OR FOR 120 YEARS FROM THE DATE OF CREATION OF THE UNPUBLISHED PLANS, WHICHEVER TERM IS LESS.

WARNING: REPRODUCTION HEREOF IS A CRIMINAL OFFENSE UNDER SECTION 102 OF THE COPYRIGHT ACT, 17 U.S.C., 18 U.S.C. SEC. 506. UNAUTHORIZED DISCLOSURE MAY CONSTITUTE TRADE SECRET MISAPPROPRIATION IN VIOLATION OF 812-24-3-1 ET. SEQ. AND OTHER LAWS. THE CONCEPTS, IDEAS, DESIGNS, ARRANGEMENTS, DRAWINGS, AND PLANS DISCLOSED ARE COPYRIGHTED AND HEREIN MAY BE PATENTED OR BE THE SUBJECT OF PENDING PATENT APPLICATION. ANYONE VIOLATING THE INTENT OF THIS COPYRIGHT PROTECTION WILL BE PROSECUTED TO THE FULL EXTENT OF THE FEDERAL STATE AND LOCAL LAWS.

WRITTEN DIMENSIONS ON THESE DOCUMENTS SHALL HAVE PRECEDENCE OVER SCALE DIMENSIONS. CONTRACTORS SHALL VERIFY AND BE RESPONSIBLE FOR ALL DIMENSIONS AND CONDITIONS ON THE JOB AND THIS OFFICE MUST BE NOTIFIED OF ANY VARIATION FROM THE DIMENSIONS AND CONDITIONS SHOWN BY THESE DRAWINGS. SHOP DRAWINGS AND OR DETAILS MUST BE SUBMITTED TO THIS OFFICE FOR REVIEW BEFORE PROCEEDING WITH FABRICATION.

FORT PIERCE WESTWOOD ACADEMY

1801 Panther Ln , Fort Pierce, FL 34947

St. Lucie PUBLIC SCHOOLS

St. Lucie Public Schools
9461 Brandywine Ln
Port St. Lucie, FL 34986

ISSUE DATE: 10/31/2023
COMM. NO.: 2022108

DRAWN BY: SM,AC CHECKED BY: KT

BLDG 3 AREA 3A - EQUIPMENT & FURN PLAN - 1ST FLR

A181.3A

PHASE III - CONSTRUCTION DOCUMENTS

1/2/2025 9:04:38 AM
Autodesk Docs://2022108 Westwood Academy/SLPS_FPWA_HS_2023-A.rvt

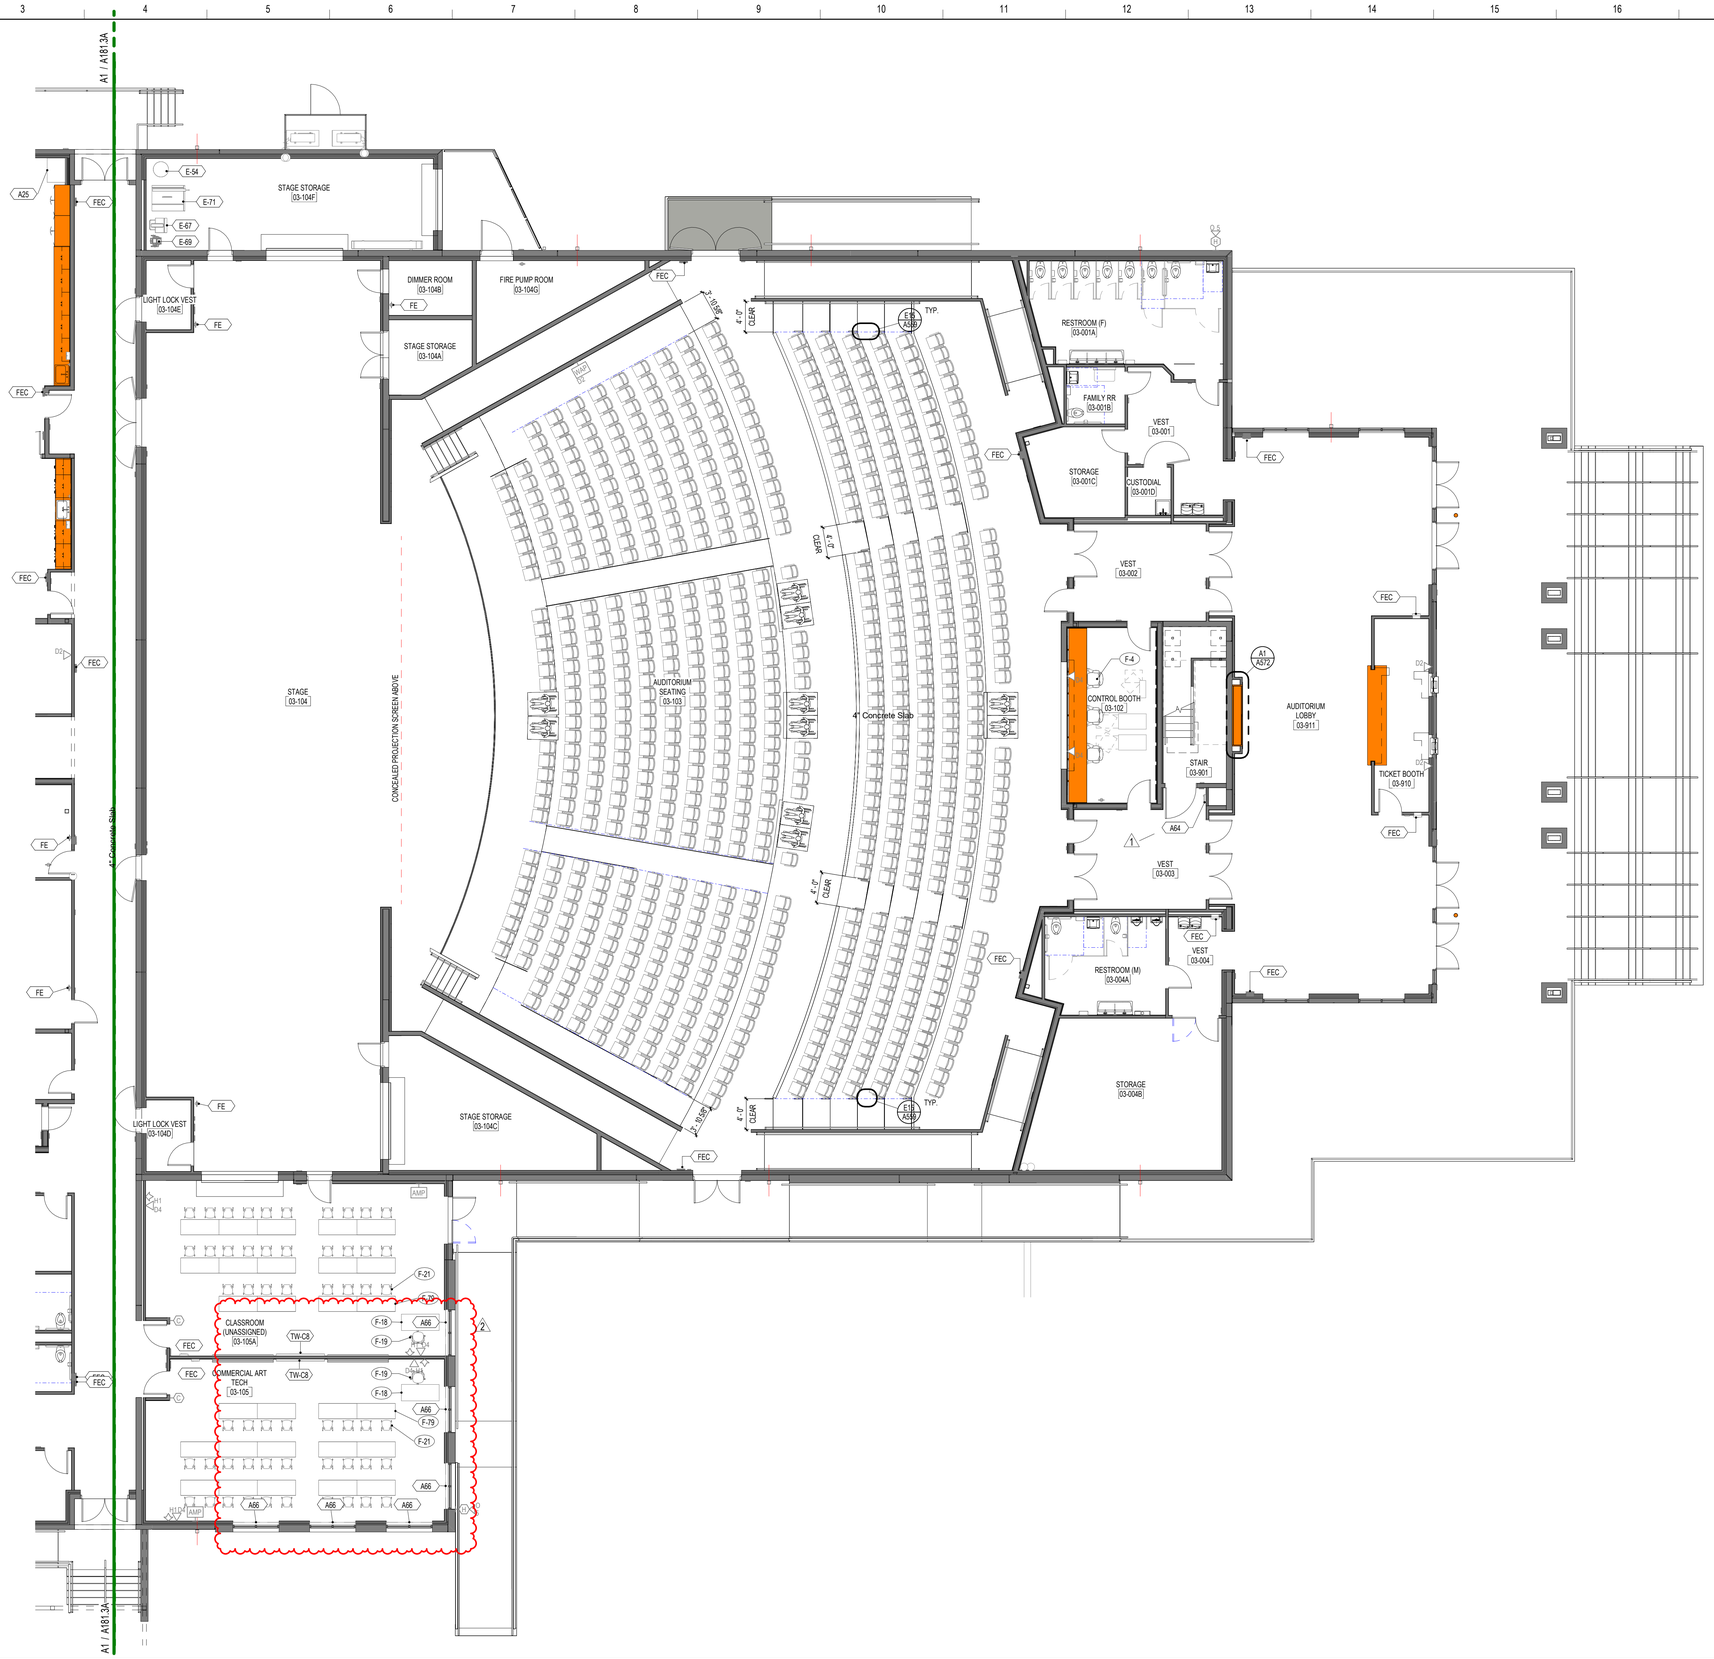

B3

A1
1/8" = 1'-0"

BUILDING 3 AREA 3B - EQUIPMENT & FURN PLAN - FIRST FLOOR

SCHENKELSHULTZ
ARCHITECTURE

voice 407-872-3322
fax 407-872-3303
schenkelshultz.com
SS Lic. No. -AA-C000937

CONFIDENTIAL COPYRIGHT 2019 SCHENKEL & SHULTZ INC.
SEE WWW.SCHENKELSHULTZ.COM/COPYRIGHT FOR POLICY AND INFORMATION

REVISIONS

MARK	DESCRIPTION	DATE
1	ASI-7	06/14/2024
2	ASI-17	01/14/2025

CORE Remnant
Current ASI:17 Received on: 02/02/2025

CONFIDENTIAL COPYRIGHT 2020 SCHENKEL & SHULTZ INC.
SEE WWW.SCHENKELSHULTZ.COM/COPYRIGHT FOR POLICY AND INFORMATION

PURSUANT TO SECTION 102 OF THE COPYRIGHT ACT, 17 U.S.C., ALL CONCEPTS, IDEAS, DESIGNS, ARRANGEMENTS, DRAWINGS, AND PLANS INDICATED OR REPRESENTED BY THIS DOCUMENT ARE COPYRIGHTED BY SCHENKEL & SHULTZ INC. AS SUCH ALL CONCEPTS, IDEAS, DESIGNS, ARRANGEMENTS, DRAWINGS, AND PLANS INDICATED OR REPRESENTED BY THIS DOCUMENT CONSTITUTE THE ORIGINAL AND UNPUBLISHED WORK OF SCHENKEL SHULTZ AND THE SAME MAY NOT BE USED, DISCLOSED FOR ANY OTHER USE, NONE OF THE IDEAS, DESIGNS, ARRANGEMENTS, OR PLANS SHALL BE USED BY OR DISCLOSED TO ANY PERSON, ARCHITECTURAL OR ENGINEERING FIRM, CONSTRUCTION FIRM, SUBCONTRACTING FIRM, SUPPLIER, OR CORPORATION FOR ANY PURPOSE WHATSOEVER WITHOUT THE WRITTEN PERMISSION OF SCHENKEL & SHULTZ INC. PURSUANT TO SECTION 102 OF THE COPYRIGHT ACT, 17 U.S.C., PROTECTION FOR AN ARCHITECTURAL WORK CREATED AS A WORK MADE FOR HIRE ON OR AFTER DECEMBER 1, 1990, LASTS FOR 95 YEARS FROM THE DATE OF PUBLICATION OF THE WORK OR FOR 120 YEARS FROM THE DATE OF CREATION OF THE UNPUBLISHED PLANS, WHICHEVER TERM IS LESS.

WARNING: REPRODUCTION HEREOF IS A CRIMINAL OFFENSE UNDER SECTION 102 OF THE COPYRIGHT ACT, 17 U.S.C., 18 U.S.C. SEC. 506. UNAUTHORIZED DISCLOSURE MAY CONSTITUTE TRADE SECRET MISAPPROPRIATION IN VIOLATION OF 1C.24-3.21-1ET. SEQ. AND OTHER LAWS. THE CONCEPTS, IDEAS, DESIGNS, ARRANGEMENTS, DRAWINGS, AND PLANS DISCLOSED ARE COPYRIGHTED AND HEREIN MAY BE PATENTED OR BE THE SUBJECT OF PENDING PATENT APPLICATION. ANYONE VIOLATING THE INTENT OF THIS COPYRIGHT PROTECTION WILL BE PROSECUTED TO THE FULL EXTENT OF THE FEDERAL STATE AND LOCAL LAWS.

WRITTEN DIMENSIONS ON THESE DOCUMENTS SHALL HAVE PRECEDENCE OVER SCALE DIMENSIONS. CONTRACTORS SHALL VERIFY AND BE RESPONSIBLE FOR ALL DIMENSIONS AND CONDITIONS ON THE JOB AND THIS OFFICE MUST BE NOTIFIED OF ANY VARIATION FROM THE DIMENSIONS AND CONDITIONS SHOWN BY THESE DRAWINGS. SHOP DRAWINGS AND OR DETAILS MUST BE SUBMITTED TO THIS OFFICE FOR REVIEW BEFORE PROCEEDING WITH FABRICATION.

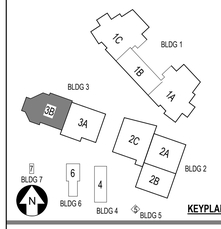

FORT PIERCE WESTWOOD ACADEMY

1801 Panther Ln , Fort Pierce, FL 34947

St. Lucie PUBLIC SCHOOLS

St. Lucie Public Schools
9461 Brandywine Ln
Port St. Lucie, FL 34986

ISSUE DATE: 10/31/2023
COMM. NO.: 2022108

DRAWN BY: SM,AC CHECKED BY: KT

BLDG 3 AREA 3B - EQUIPMENT & FURN PLAN - 1ST FLR

A181.3B

PHASE III - CONSTRUCTION DOCUMENTS

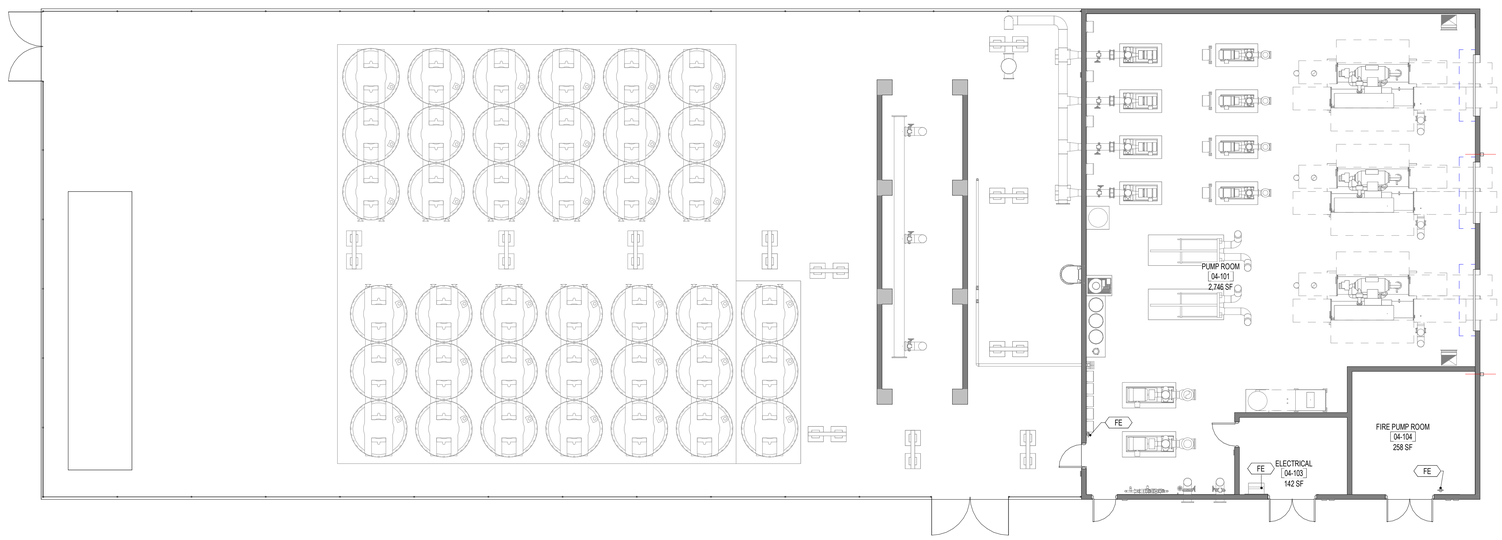

A1

BLDG 4 - EQUIPMENT & FURN PLAN - FIRST FLOOR

1/8" = 1'-0"

SCHENKELSHULTZ
ARCHITECTURE

voice 407-872-3322
fax 407-872-3303
schenkelshultz.com
SS Lic. No. -AA-C000937

CONFIDENTIAL COPYRIGHT 2019 SCHENKEL & SHULTZ INC.
SEE WWW.SCHENKELSHULTZ.COM/COPYRIGHT FOR POLICY AND INFORMATION

REVISIONS

MARK	DESCRIPTION	DATE

CONFIDENTIAL COPYRIGHT 2020 SCHENKEL & SHULTZ INC.
SEE WWW.SCHENKELSHULTZ.COM/COPYRIGHT FOR POLICY AND INFORMATION

PURSUANT TO SECTION 102 OF THE COPYRIGHT ACT, 17 U.S.C. ALL CONCEPTS, IDEAS, DESIGNS, ARRANGEMENTS, DRAWINGS, AND PLANS INDICATED OR REPRESENTED BY THIS DOCUMENT ARE COPYRIGHTED BY SCHENKEL & SHULTZ INC. ALL SUCH ALL CONCEPTS, IDEAS, DESIGNS, ARRANGEMENTS, DRAWINGS, AND PLANS INDICATED OR REPRESENTED BY THIS DOCUMENT ARE OWNED BY AND THE PROPERTY OF SCHENKEL/SHULTZ AND WERE CREATED, EVOLVED AND DEVELOPED FOR ITS OWN USE. NONE OF THE IDEAS, DESIGNS, ARRANGEMENTS, OR PLANS SHALL BE USED BY OR DISCLOSED TO ANY PERSON, ARCHITECTURAL OR ENGINEERING FIRM, CONSTRUCTION FIRM, SUBCONTRACTING FIRM, SUPPLIER, OR CORPORATION FOR ANY PURPOSE WHATSOEVER WITHOUT THE WRITTEN PERMISSION OF SCHENKEL & SHULTZ INC. PURSUANT TO SECTION 102 OF THE COPYRIGHT ACT, 17 U.S.C., PROTECTION FOR AN ARCHITECTURAL WORK CREATED AS A WORK MADE FOR HIRE ON OR AFTER DECEMBER 1, 1990, LASTS FOR 95 YEARS FROM THE DATE OF PUBLICATION OF THE WORK OR FOR 120 YEARS FROM THE DATE OF CREATION OF THE UNPUBLISHED PLANS, WHICHEVER TERM IS LESS.

WARNING: REPRODUCTION HEREOF IS A CRIMINAL OFFENSE UNDER SECTION 102 OF THE COPYRIGHT ACT, 17 U.S.C., 18 U.S.C. SEC. 506. UNAUTHORIZED DISCLOSURE MAY CONSTITUTE TRADE SECRET MISAPPROPRIATION IN VIOLATION OF C.R.A-3-31-1ET SEQ. AND OTHER LAWS. THE CONCEPTS, IDEAS, DESIGNS, ARRANGEMENTS, DRAWINGS, AND PLANS DISCLOSED ARE COPYRIGHTED AND HEREIN MAY BE PATENTED OR BE THE SUBJECT OF PENDING PATENT APPLICATION. ANYONE VIOLATING THE INTENT OF THIS COPYRIGHT PROTECTION WILL BE PROSECUTED TO THE FULL EXTENT OF THE FEDERAL STATE AND LOCAL LAWS.

WRITTEN DIMENSIONS ON THESE DOCUMENTS SHALL HAVE PRECEDENCE OVER SCALE DIMENSIONS. CONTRACTORS SHALL VERIFY AND BE RESPONSIBLE FOR ALL DIMENSIONS AND CONDITIONS ON THE JOB AND THIS OFFICE MUST BE NOTIFIED OF ANY VARIATION FROM THE DIMENSIONS AND CONDITIONS SHOWN BY THESE DRAWINGS. SHOP DRAWINGS AND OR DETAILS MUST BE SUBMITTED TO THIS OFFICE FOR REVIEW BEFORE PROCEEDING WITH FABRICATION.

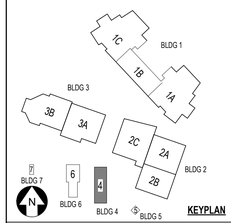

FORT PIERCE WESTWOOD ACADEMY

1801 Panther Ln , Fort Pierce, FL 34947

St. Lucie PUBLIC SCHOOLS

St. Lucie Public Schools
9461 Brandywine Ln
Port St. Lucie, FL 34986

ISSUE DATE: 10/31/2023
COMM. NO.: 2022108

DRAWN BY: SM,AC CHECKED BY: KT

BLDG 4 - EQUIPMENT & FURN PLANS - 1ST FLR

A181.4

PHASE III - CONSTRUCTION DOCUMENTS

11/1/2023 2:46:19 PM
Autodesk Docs://2022108 Westwood Academy/SLPS_FPWA_HS_2023-A.rvt

B1

A1
1/8" = 1'-0"

BUILDING 1 AREA 1A - EQUIPMENT & FURN PLAN - SECOND FLOOR

SCHENKELSHULTZ
ARCHITECTURE

voice 407-872-3322
fax 407-872-3303
schenkelshultz.com
SS Lic. No. -AA-C000937

CONFIDENTIAL COPYRIGHT 2019 SCHENKEL & SHULTZ INC.
SEE WWW.SCHENKELSHULTZ.COM/COPYRIGHT. FOR POLICY AND INFORMATION

REVISIONS

MARK	DESCRIPTION	DATE
1	ADDENDUM NO. 3	12/14/2023
2	ASI-17	01/14/2025

CORE Remnant
Current ASI:17 Received on: 02/02/2025

CONFIDENTIAL COPYRIGHT 2020 SCHENKEL & SHULTZ INC.
SEE WWW.SCHENKELSHULTZ.COM/COPYRIGHT. FOR POLICY AND INFORMATION

PURSUANT TO SECTION 102 OF THE COPYRIGHT ACT, 17 U.S.C., ALL CONCEPTS, IDEAS, DESIGNS, ARRANGEMENTS, DRAWINGS, AND PLANS INDICATED OR REPRESENTED BY THIS DOCUMENT ARE COPYRIGHTED BY SCHENKEL & SHULTZ INC. AS SUCH ALL CONCEPTS, IDEAS, DESIGNS, ARRANGEMENTS, DRAWINGS, AND PLANS INDICATED OR REPRESENTED IN THIS DOCUMENT ARE THE EXCLUSIVE PROPERTY OF SCHENKEL SHULTZ INC. AND SHALL NOT BE USED FOR ANY PURPOSE WHATSOEVER WITHOUT THE EXPRESS WRITTEN CONSENT OF SCHENKEL SHULTZ INC. NONE OF THE IDEAS, DESIGNS, ARRANGEMENTS, OR PLANS SHALL BE USED BY OR DISCLOSED TO ANY PERSON, ARCHITECTURAL OR ENGINEERING FIRM, CONSTRUCTION FIRM, SUBCONTRACTING FIRM, SUPPLIER, OR CORPORATION FOR ANY PURPOSE WHATSOEVER WITHOUT THE WRITTEN PERMISSION OF SCHENKEL & SHULTZ INC. PURSUANT TO SECTION 102 OF THE COPYRIGHT ACT, 17 U.S.C., PROTECTION FOR AN ARCHITECTURAL WORK CREATED AS A WORK MADE FOR HIRE ON OR AFTER DECEMBER 1, 1990, LASTS FOR 95 YEARS FROM THE DATE OF PUBLICATION OF THE WORK OR FOR 120 YEARS FROM THE DATE OF CREATION OF THE UNPUBLISHED PLANS, WHICHEVER TERM IS LESS.

WARNING: REPRODUCTION HEREOF IS A CRIMINAL OFFENSE UNDER SECTION 102 OF THE COPYRIGHT ACT, 17 U.S.C., 18 U.S.C. SEC. 506. UNAUTHORIZED DISCLOSURE MAY CONSTITUTE TRADE SECRET MISAPPROPRIATION IN VIOLATION OF C.24-3.71-1ET. SEQ. AND OTHER LAWS. THE CONCEPTS, IDEAS, DESIGNS, ARRANGEMENTS, DRAWINGS, AND PLANS DISCLOSED ARE COPYRIGHTED AND HEREIN MAY BE PATENTED OR BE THE SUBJECT OF PENDING PATENT APPLICATION. ANYONE VIOLATING THE INTENT OF THIS COPYRIGHT PROTECTION WILL BE PROSECUTED TO THE FULL EXTENT OF THE FEDERAL STATE AND LOCAL LAWS.

WRITTEN DIMENSIONS ON THESE DOCUMENTS SHALL HAVE PRECEDENCE OVER SCALE DIMENSIONS. CONTRACTORS SHALL VERIFY AND BE RESPONSIBLE FOR ALL DIMENSIONS AND CONDITIONS ON THE JOB AND THIS OFFICE MUST BE NOTIFIED OF ANY VARIATION FROM THE DIMENSIONS AND CONDITIONS SHOWN BY THESE DRAWINGS. SHOP DRAWINGS AND OR DETAILS MUST BE SUBMITTED TO THIS OFFICE FOR REVIEW BEFORE PROCEEDING WITH FABRICATION.

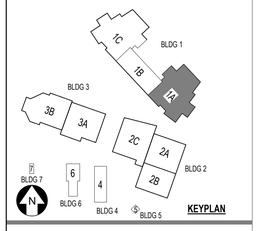

KEYPLAN

FORT PIERCE WESTWOOD ACADEMY

1801 Panther Ln , Fort Pierce, FL 34947

St. Lucie PUBLIC SCHOOLS

St. Lucie Public Schools
9461 Brandywine Ln
Port St. Lucie, FL 34986

ISSUE DATE: 10/31/2023
COMM. NO.: 2022108

DRAWN BY: SM,AC CHECKED BY: KT

BLDG 1 AREA 1A - EQUIPMENT & FURN PLAN - 2ND FLR

A182.1A

PHASE III - CONSTRUCTION DOCUMENTS

1/2/2025 9:44:17 AM
Autodesk Docs://2022108 Westwood Academy/SLPS_FPWA_HS_2023-A.rvt

SCHENKELSHULTZ
ARCHITECTURE

voice 407-872-3322
fax 407-872-3303
schenkelshultz.com
SS Lic. No. -AA-C000937

CONFIDENTIAL COPYRIGHT 2019 SCHENKEL & SHULTZ INC.
SEE WWW.SCHENKELSHULTZ.COM/COPYRIGHT FOR POLICY AND INFORMATION

REVISIONS

MARK	DESCRIPTION	DATE
1	ASI-17	01/14/2025

CORE Remnant
Current ASI: 17 Received on: 02/02/2025

CONFIDENTIAL COPYRIGHT 2020 SCHENKEL & SHULTZ INC.
SEE WWW.SCHENKELSHULTZ.COM/COPYRIGHT FOR POLICY AND INFORMATION

PURSUANT TO SECTION 102 OF THE COPYRIGHT ACT, 17 U.S.C., ALL CONCEPTS, IDEAS, DESIGNS, ARRANGEMENTS, DRAWINGS, AND PLANS INDICATED OR REPRESENTED BY THIS DOCUMENT ARE COPYRIGHTED BY SCHENKEL & SHULTZ INC. AS SUCH ALL CONCEPTS, IDEAS, DESIGNS, ARRANGEMENTS, DRAWINGS, AND PLANS INDICATED OR REPRESENTED IN THIS DOCUMENT ARE THE PROPERTY OF SCHENKEL SHULTZ INC. UNLESS OTHERWISE EXPLICITLY AGREED TO IN WRITING, NONE OF THE IDEAS, DESIGNS, ARRANGEMENTS, OR PLANS SHALL BE USED BY OR DISCLOSED TO ANY PERSON, ARCHITECTURAL OR ENGINEERING FIRM, CONSTRUCTION FIRM, SUBCONTRACTING FIRM, SUPPLIER, OR CORPORATION FOR ANY PURPOSE WHATSOEVER WITHOUT THE WRITTEN PERMISSION OF SCHENKEL & SHULTZ INC. PURSUANT TO SECTION 102 OF THE COPYRIGHT ACT, 17 U.S.C., PROTECTION FOR AN ARCHITECTURAL WORK CREATED AS A WORK MADE FOR HIRE ON OR AFTER DECEMBER 1, 1990, LASTS FOR 95 YEARS FROM THE DATE OF PUBLICATION OF THE WORK OR FOR 120 YEARS FROM THE DATE OF CREATION OF THE UNPUBLISHED PLANS, WHICHEVER TERM IS LESS.

WARNING: REPRODUCTION HEREOF IS A CRIMINAL OFFENSE UNDER SECTION 102 OF THE COPYRIGHT ACT, 17 U.S.C., 18 U.S.C. SEC. 506. UNAUTHORIZED DISCLOSURE MAY CONSTITUTE TRADE SECRET MISAPPROPRIATION IN VIOLATION OF 1.C.A-2-311-1ET SEQ. AND OTHER LAWS. THE CONCEPTS, IDEAS, DESIGNS, ARRANGEMENTS, DRAWINGS, AND PLANS DISCLOSED ARE COPYRIGHTED AND HEREIN MAY BE PATENTED OR BE THE SUBJECT OF PENDING PATENT APPLICATION. ANYONE VIOLATING THE INTENT OF THIS COPYRIGHT PROTECTION WILL BE PROSECUTED TO THE FULL EXTENT OF THE FEDERAL STATE AND LOCAL LAWS.

WRITTEN DIMENSIONS ON THESE DOCUMENTS SHALL HAVE PRECEDENCE OVER SCALE DIMENSIONS. CONTRACTORS SHALL VERIFY AND BE RESPONSIBLE FOR ALL DIMENSIONS AND CONDITIONS ON THE JOB AND THIS OFFICE MUST BE NOTIFIED OF ANY VARIATION FROM THE DIMENSIONS AND CONDITIONS SHOWN BY THESE DRAWINGS. SHOP DRAWINGS AND DRCETAILS MUST BE SUBMITTED TO THIS OFFICE FOR REVIEW BEFORE PROCEEDING WITH FABRICATION.

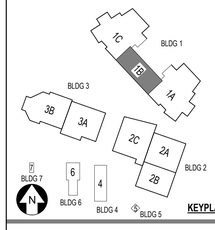

KEYPLAN

FORT PIERCE WESTWOOD ACADEMY

1801 Panther Ln , Fort Pierce, FL 34947

St. Lucie PUBLIC SCHOOLS

St. Lucie Public Schools
9461 Brandywine Ln
Port St. Lucie, FL 34986

ISSUE DATE: 10/31/2023
COMM. NO.: 2022108

DRAWN BY: SM,AC CHECKED BY: KT

BLDG 1 AREA 1B - EQUIPMENT & FURN PLAN - 2ND FLR

A182.1B

B1

A1
1/8" = 1'-0"

BUILDING 1 AREA 1B - EQUIPMENT & FURN PLAN - SECOND FLOOR

PHASE III - CONSTRUCTION DOCUMENTS

1/2/2025 9:44:19 AM
Autodesk Docs://2022108 Westwood Academy/SLPS_FPWA_HS_2023-A.rvt

SCHENKELSHULTZ
ARCHITECTURE

voice 407-872-3322
fax 407-872-3303
schenkelshultz.com
SS Lic. No. -AA-C000937

CONFIDENTIAL COPYRIGHT 2019 SCHENKEL & SHULTZ INC.
SEE WWW.SCHENKELSHULTZ.COM/COPYRIGHT FOR POLICY AND INFORMATION

REVISIONS

MARK	DESCRIPTION	DATE
1	ADDENDUM NO. 3	12/14/2023
2	ASI-17	01/14/2025

CORE Remnant
Current ASI:17 Received on: 02/02/2025

CONFIDENTIAL COPYRIGHT 2020 SCHENKEL & SHULTZ INC.
SEE WWW.SCHENKELSHULTZ.COM/COPYRIGHT FOR POLICY AND INFORMATION

PURSUANT TO SECTION 102 OF THE COPYRIGHT ACT, 17 U.S.C., ALL CONCEPTS, IDEAS, DESIGNS, ARRANGEMENTS, DRAWINGS, AND PLANS INDICATED OR REPRESENTED BY THIS DOCUMENT ARE COPYRIGHTED BY SCHENKEL & SHULTZ INC. AS SUCH ALL CONCEPTS, IDEAS, DESIGNS, ARRANGEMENTS, DRAWINGS, AND PLANS INDICATED OR REPRESENTED IN THIS DOCUMENT ARE OWNED BY AND THE PROPERTY OF SCHENKEL SHULTZ INC. AND WERE CREATED, EVOLVED AND DEVELOPED FOR USE ON, AND SPECIFICALLY FOR THIS PROJECT. NONE OF THE CONCEPTS, IDEAS, DESIGNS, ARRANGEMENTS, OR PLANS SHALL BE USED BY OR DISCLOSED TO ANY PERSON, ARCHITECTURAL OR ENGINEERING FIRM, CONSTRUCTION FIRM, SUBCONTRACTING FIRM, SUPPLIER, OR CORPORATION FOR ANY PURPOSE WHATSOEVER WITHOUT THE WRITTEN PERMISSION OF SCHENKEL & SHULTZ INC. PURSUANT TO SECTION 102 OF THE COPYRIGHT ACT, 17 U.S.C., PROTECTION FOR AN ARCHITECTURAL WORK CREATED AS A WORK MADE FOR HIRE ON OR AFTER DECEMBER 1, 1990, LASTS FOR 95 YEARS FROM THE DATE OF PUBLICATION OF THE WORK OR FOR 120 YEARS FROM THE DATE OF CREATION OF THE UNPUBLISHED PLANS, WHICHEVER TERM IS LESS.

WARNING: REPRODUCTION HEREOF IS A CRIMINAL OFFENSE UNDER SECTION 102 OF THE COPYRIGHT ACT, 17 U.S.C., 18 U.S.C. SEC. 506. UNAUTHORIZED DISCLOSURE MAY CONSTITUTE TRADE SECRET MISAPPROPRIATION IN VIOLATION OF C.24-3.21-1ET SEQ. AND OTHER LAWS. THE CONCEPTS, IDEAS, DESIGNS, ARRANGEMENTS, DRAWINGS, AND PLANS DISCLOSED ARE COPYRIGHTED AND HEREIN MAY BE PATENTED OR BE THE SUBJECT OF PENDING PATENT APPLICATION. ANYONE VIOLATING THE INTENT OF THIS COPYRIGHT PROTECTION WILL BE PROSECUTED TO THE FULL EXTENT OF THE FEDERAL STATE AND LOCAL LAWS.

WRITTEN DIMENSIONS ON THESE DOCUMENTS SHALL HAVE PRECEDENCE OVER SCALE DIMENSIONS. CONTRACTORS SHALL VERIFY AND BE RESPONSIBLE FOR ALL DIMENSIONS AND CONDITIONS ON THE JOB AND THIS OFFICE MUST BE NOTIFIED OF ANY VARIATION FROM THE DIMENSIONS AND CONDITIONS SHOWN BY THESE DRAWINGS. SHOP DRAWINGS AND ON SITE DETAILS MUST BE SUBMITTED TO THIS OFFICE FOR REVIEW BEFORE PROCEEDING WITH FABRICATION.

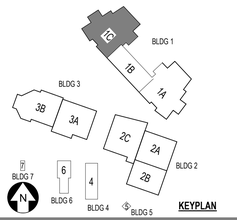

KEYPLAN

FORT PIERCE WESTWOOD ACADEMY

1801 Panther Ln , Fort Pierce, FL 34947

St. Lucie PUBLIC SCHOOLS

St. Lucie Public Schools
9461 Brandywine Ln
Port St. Lucie, FL 34986

ISSUE DATE: 10/31/2023
COMM. NO.: 2022108

DRAWN BY: SM,AC CHECKED BY: KT

BLDG 1 AREA 1C - EQUIPMENT & FURN PLAN - 2ND FLR

A182.1C

A1 BUILDING 1 AREA 1C - EQUIPMENT & FURN PLAN - SECOND FLOOR

1/8" = 1'-0"

PHASE III - CONSTRUCTION DOCUMENTS

1/2/2025 9:44:20 AM
Autodesk Docs://2022108 Westwood Academy/SLPS_FPWA_HS_2023-A.rvt

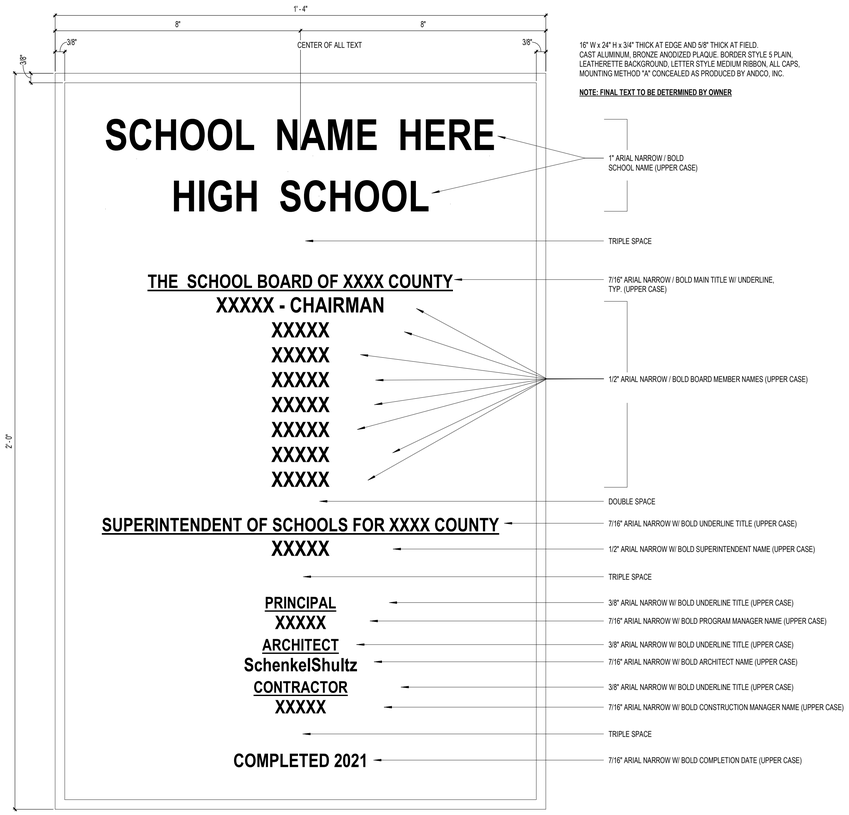

16" W x 24" H x 3/4" THICK AT EDGE AND 5/8" THICK AT FIELD.
CAST ALUMINUM, BRONZE ANODIZED PLAQUE. BORDER STYLE 5 PLAIN,
LEATHERETTE BACKGROUND. LETTER STYLE MEDIUM RIBBON, ALL CAPS,
MOUNTING METHOD "A" CONCEALED AS PRODUCED BY ANDCO, INC.

NOTE: FINAL TEXT TO BE DETERMINED BY OWNER

1" ARIAL NARROW / BOLD
SCHOOL NAME (UPPER CASE)

TRIPLE SPACE

7/16" ARIAL NARROW / BOLD MAIN TITLE W/ UNDERLINE,
TYP. (UPPER CASE)

1/2" ARIAL NARROW / BOLD BOARD MEMBER NAMES (UPPER CASE)

DOUBLE SPACE

7/16" ARIAL NARROW W/ BOLD UNDERLINE TITLE (UPPER CASE)

1/2" ARIAL NARROW W/ BOLD SUPERINTENDENT NAME (UPPER CASE)

TRIPLE SPACE

3/8" ARIAL NARROW W/ BOLD UNDERLINE TITLE (UPPER CASE)

7/16" ARIAL NARROW W/ BOLD PROGRAM MANAGER NAME (UPPER CASE)

3/8" ARIAL NARROW W/ BOLD UNDERLINE TITLE (UPPER CASE)

7/16" ARIAL NARROW W/ BOLD ARCHITECT NAME (UPPER CASE)

3/8" ARIAL NARROW W/ BOLD UNDERLINE TITLE (UPPER CASE)

7/16" ARIAL NARROW W/ BOLD CONSTRUCTION MANAGER NAME (UPPER CASE)

TRIPLE SPACE

7/16" ARIAL NARROW W/ BOLD COMPLETION DATE (UPPER CASE)

S-29 DEDICATION PLAQUE

6" = 1'-0"

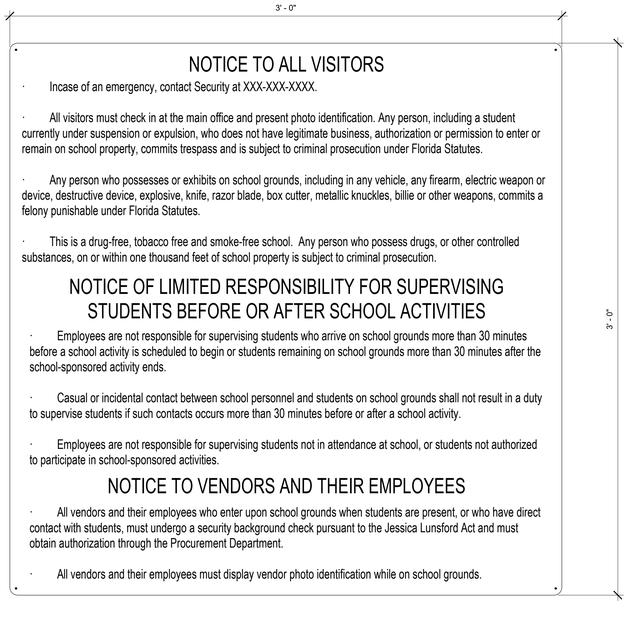

VISITOR NOTICE SIGN

SIZE: 36" W X 36" H

MOUNTING HEIGHT: 60" TO CENTER

FONT SIZE: VARIES

RADIUS CORNER: 1/2"

FONT: HELVETICA MEDIUM, UPPER & LOWER CASE

COLOR:
BACKGROUND: WHITE
LETTERS: BLACK

S-30 VISITOR NOTICE SIGN

3" = 1'-0"

1234

1 BUILDING NAME SIGN

MATERIAL: 1" DEEP ALUMINUM (CAST METAL) - PIN MOUNTED

MOUNTING HEIGHT: SEE EXTERIOR ELEVATIONS

STROKE: 3"

FONT SIZE: 24"

FONT: HELVETICA MEDIUM, UPPER CASE

COLOR: AS SELECTED FROM MANUF. COLOR CHART

S-31 SIGN EXTERIOR BUILDING NAMES & NUMBERS

3" = 1'-0"

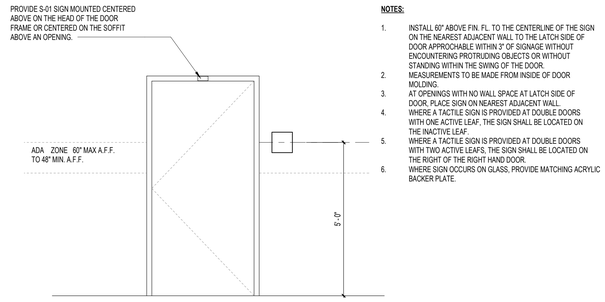

NOTES:

1. INSTALL 60" ABOVE FIN. FL. TO THE CENTERLINE OF THE SIGN ON THE NEAREST ADJACENT WALL TO THE LATCH SIDE OF DOOR APPROCHABLE WITHIN 3" OF SIGNAGE WITHOUT ENCOUNTERING PROTRUDING OBJECTS OR WITHOUT STANDING WITHIN THE SWING OF THE DOOR.
2. MEASUREMENTS TO BE MADE FROM INSIDE OF DOOR MOLDING.
3. AT OPENINGS WITH NO WALL SPACE AT LATCH SIDE OF DOOR, PLACE SIGN ON NEAREST ADJACENT WALL.
4. WHERE A TACTILE SIGN IS PROVIDED AT DOUBLE DOORS WITH ONE ACTIVE LEAF, THE SIGN SHALL BE LOCATED ON THE INACTIVE LEAF.
5. WHERE A TACTILE SIGN IS PROVIDED AT DOUBLE DOORS WITH TWO ACTIVE LEAFS, THE SIGN SHALL BE LOCATED ON THE RIGHT OF THE RIGHT HAND DOOR.
6. WHERE SIGN OCCURS ON GLASS, PROVIDE MATCHING ACRYLIC BACKER PLATE.

S-32 SIGN INSTALLATION DETAILS

1/2" = 1'-0"

1

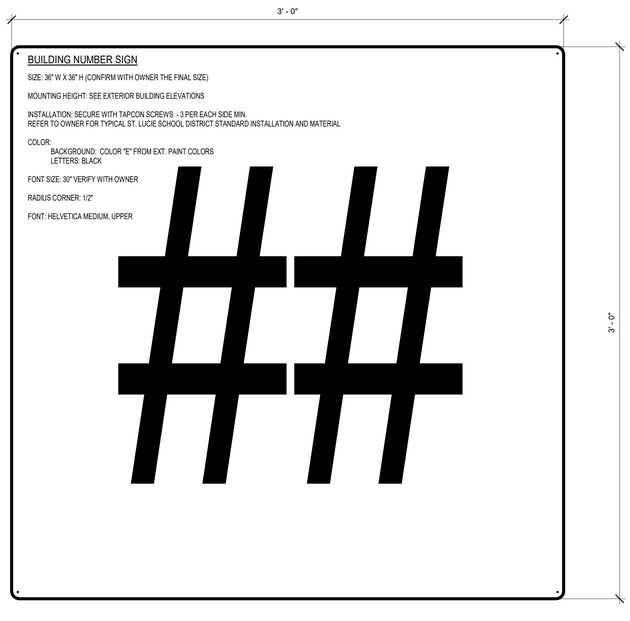

S-33 BUILDING NUMBER SIGN

3" = 1'-0"

SCHENKELSHULTZ
ARCHITECTURE
voice 407-872-3322
fax 407-872-3303
schenkelshultz.com
SS Lic. No. -AA-C000937

CONFIDENTIAL COPYRIGHT 2019 SCHENKEL & SHULTZ INC.
SEE WWW.SCHENKELSHULTZ.COM/COPYRIGHT FOR POLICY AND INFORMATION

REVISIONS

MARK	DESCRIPTION	DATE
1	ASI-15	12/27/2024

CORE Remnant
Current ASI:15 Received on: 02/02/2025

CONFIDENTIAL COPYRIGHT 2020 SCHENKEL & SHULTZ INC.
SEE WWW.SCHENKELSHULTZ.COM/COPYRIGHT FOR POLICY AND INFORMATION

PURSUANT TO SECTION 102 OF THE COPYRIGHT ACT, 17 U.S.C., ALL CONCEPTS, IDEAS, DESIGNS, ARRANGEMENTS, DRAWINGS, AND PLANS INDICATED OR REPRESENTED BY THIS DOCUMENT ARE COPYRIGHTED BY SCHENKEL & SHULTZ INC. AS SUCH ALL CONCEPTS, IDEAS, DESIGNS, ARRANGEMENTS, DRAWINGS, AND PLANS INDICATED OR REPRESENTED BY THIS DOCUMENT ARE OWNED BY AND THE PROPERTY OF SCHENKEL SHULTZ INC. AND WERE CREATED, EVOLVED AND DEVELOPED FOR USE ON AND IN CONNECTION WITH THE SPECIFIED PROJECT. NONE OF THE CONCEPTS, IDEAS, DESIGNS, ARRANGEMENTS, OR PLANS SHALL BE USED BY OR DISCLOSED TO ANY PERSON, ARCHITECTURAL OR ENGINEERING FIRM, CONSTRUCTION FIRM, SUBCONTRACTING FIRM, SUPPLIER, OR CORPORATION FOR ANY PURPOSE WHATSOEVER WITHOUT THE WRITTEN PERMISSION OF SCHENKEL & SHULTZ INC. PURSUANT TO SECTION 102 OF THE COPYRIGHT ACT, 17 U.S.C., PROTECTION FOR AN ARCHITECTURAL WORK CREATED AS A WORK MADE FOR HIRE ON OR AFTER DECEMBER 1, 1990, LASTS FOR 95 YEARS FROM THE DATE OF PUBLICATION OF THE WORK OR FOR 120 YEARS FROM THE DATE OF CREATION OF THE UNPUBLISHED PLANS, WHICHEVER TERM IS LESS.

WARNING: REPRODUCTION HEREOF IS A CRIMINAL OFFENSE UNDER SECTION 102 OF THE COPYRIGHT ACT, 17 U.S.C., 18 U.S.C. SEC. 506. UNAUTHORIZED DISCLOSURE MAY CONSTITUTE TRADE SECRET MISAPPROPRIATION IN VIOLATION OF 1.C.A-2-31-1ST. SEQ. AND OTHER LAWS. THE CONCEPTS, IDEAS, DESIGNS, ARRANGEMENTS, DRAWINGS, AND PLANS DISCLOSED ARE COPYRIGHTED AND HEREIN MAY BE PATENTED OR BE THE SUBJECT OF PENDING PATENT APPLICATION. ANYONE VIOLATING THE INTENT OF THIS COPYRIGHT PROTECTION WILL BE PROSECUTED TO THE FULL EXTENT OF THE FEDERAL STATE AND LOCAL LAWS.

WRITTEN DIMENSIONS ON THESE DOCUMENTS SHALL HAVE PRECEDENCE OVER SCALE DIMENSIONS. CONTRACTORS SHALL VERIFY AND BE RESPONSIBLE FOR ALL DIMENSIONS AND CONDITIONS ON THE JOB AND THIS OFFICE MUST BE NOTIFIED OF ANY VARIATION FROM THE DIMENSIONS AND CONDITIONS SHOWN BY THESE DRAWINGS. SHOP DRAWINGS AND OR DETAILS MUST BE SUBMITTED TO THIS OFFICE FOR REVIEW BEFORE PROCEEDING WITH FABRICATION.

FORT PIERCE WESTWOOD ACADEMY

1801 Panther Ln , Fort Pierce, FL 34947

St. Lucie PUBLIC SCHOOLS

St. Lucie Public Schools
9461 Brandywine Ln
Port St. Lucie, FL 34986

ISSUE DATE: 10/31/2023
COMM. NO.: 2022108

DRAWN BY: SM,AC CHECKED BY: KT

SIGNAGE TYPES & NOTES

A190.1

PHASE III - CONSTRUCTION DOCUMENTS

12/27/2024 2:38:38 PM
Autodesk Docs://2022108 Westwood Academy/SLPS_FPWA_HS_2023-A.rvt

S-01 F.I.S.H. ROOM NUMBER PLATE

3" = 1'-0"

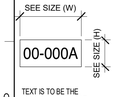

TEXT IS TO BE THE ROOM NUMBER THAT ONE IS ENTERING INTO

NAME PLATE SIGN

SIZE: 4" W X 1 3/4" H

MOUNTING HEIGHT: CENTERED ABOVE ON THE HEAD OF THE DOOR FRAME

FONT SIZE: 3/4"

RADIUS CORNER: 0"

FONT: HELVETICA MEDIUM, UPPER CASE, ENGRAVED

COLOR:
BACKGROUND: TBD
LETTERS: WHITE

S-02 ROOM NAME/FISH NUMBER SIGN W/ SLOT

3" = 1'-0"

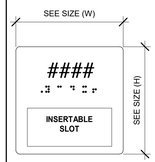

ROOM NAME & NUMBER SIGN W/ SLOT

SIZE: 7" W X 7" H

MOUNTING HEIGHT: 60" TO CENTER

FONT SIZE: 1 1/2" NUMERALS

RADIUS CORNER: 1/4"

FONT: HELVETICA MEDIUM, UPPER CASE

COLOR:
BACKGROUND: TBD
LETTERS: WHITE

BRAILLE: DOMED GRADE 2

S-03 ROOM NAME/FISH NUMBER SIGN

3" = 1'-0"

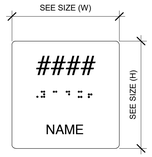

ROOM NAME & NUMBER SIGN

SIZE: 7" W X 7" H

MOUNTING HEIGHT: 60" TO CENTER

FONT SIZE: 5/8" W/ 1/16" RULE ROOM NAME & 1 1/2" NUMERALS

RADIUS CORNER: 1/2"

FONT: HELVETICA MEDIUM, UPPER CASE

COLOR:
BACKGROUND: TBD
LETTERS: WHITE

BRAILLE: DOMED GRADE 2

S-04 EVACUATION MAP SIGN

3" = 1'-0"

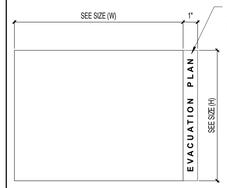

CLEAR ACRYLIC, BENT FOR 8 1/2" X 11" INSERT

MAXIMUM CAPACITY SIGN

SIZE: 11" W X 8 1/2" H

MOUNTING HEIGHT: 60" TO CENTER

FONT SIZE: 1/4"

FONT: HELVETICA MEDIUM, UPPER CASE

COLOR:
BACKGROUND: CLEAR ACRYLIC
LETTERS: RED

S-05 WOMENS, GIRLS OR VESTIBULE RESTROOM SIGN

3" = 1'-0"

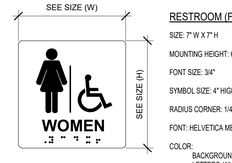

TEXT IS TO READ AS DESIGNATED PER ROOM AS SHOWN ON THE SIGNAGE FLOOR PLANS

RESTROOM (FEMALE) SIGN

SIZE: 7" W X 7" H

MOUNTING HEIGHT: 60" TO CENTER

FONT SIZE: 3/4"

SYMBOL SIZE: 4" HIGH

RADIUS CORNER: 1/4"

FONT: HELVETICA MEDIUM, UPPER CASE

COLOR:
BACKGROUND: TBD
LETTERS: WHITE

BRAILLE: DOMED GRADE 2

S-06 MEN, BOYS OR VESTIBULE RESTROOM SIGN

3" = 1'-0"

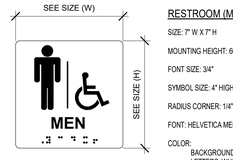

TEXT IS TO READ AS DESIGNATED PER ROOM AS SHOWN ON THE SIGNAGE FLOOR PLANS

RESTROOM (MALE) SIGN

SIZE: 7" W X 7" H

MOUNTING HEIGHT: 60" TO CENTER

FONT SIZE: 3/4"

SYMBOL SIZE: 4" HIGH

RADIUS CORNER: 1/4"

FONT: HELVETICA MEDIUM, UPPER CASE

COLOR:
BACKGROUND: TBD
LETTERS: WHITE

BRAILLE: DOMED GRADE 2

S-07 UNISEX STAFF OR FAMILY RESTROOM SIGN

3" = 1'-0"

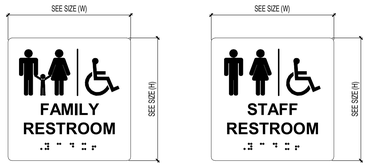

TEXT IS TO READ AS DESIGNATED PER ROOM AS SHOWN ON THE SIGNAGE FLOOR PLANS

RESTROOM (MALE) SIGN

SIZE: 7" W X 7" H

MOUNTING HEIGHT: 60" TO CENTER

FONT SIZE: 3/4"

SYMBOL SIZE: 3" HIGH

RADIUS CORNER: 1/4"

FONT: HELVETICA MEDIUM, UPPER CASE

COLOR:
BACKGROUND: TBD
LETTERS: WHITE

BRAILLE: DOMED GRADE 2

S-08 HC SYMBOL

3" = 1'-0"

HANDICAP WATER CLOSET SIGN

SIZE: 6" W X 8" H

MOUNTING HEIGHT: 48" TO CENTER

FONT SIZE: 3/4"

SYMBOL SIZE: 3" HIGH

RADIUS CORNER: 1/4"

FONT: HELVETICA MEDIUM, UPPER CASE

COLOR:
BACKGROUND: TBD
LETTERS: WHITE

S-09 IN CASE OF FIRE - STAIR SIGN

3" = 1'-0"

EGRESS SIGN

SIZE: 7" W X 7" H

MOUNTING HEIGHT: 60" TO CENTER

FONT SIZE: 3/4"

RADIUS CORNER: 1/4"

FONT: HELVETICA MEDIUM, UPPER CASE

COLOR:
BACKGROUND: TBD
LETTERS: WHITE

BRAILLE: DOMED GRADE 2

S-10 STAIR SIGN

3" = 1'-0"

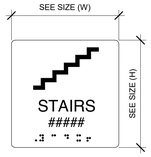

STAIR SIGN

SIZE: 7" W X 7" H

MOUNTING HEIGHT: 60" TO CENTER

FONT SIZE: 3/4"

RADIUS CORNER: 1/4"

FONT: HELVETICA MEDIUM, UPPER CASE

COLOR:
BACKGROUND: TBD
LETTERS: WHITE

BRAILLE: DOMED GRADE 2

S-11 MAX CAPACITY SIGN

3" = 1'-0"

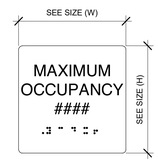

MAXIMUM CAPACITY SIGN

SIZE: 7" W X 7" H

MOUNTING HEIGHT: 60" TO CENTER

FONT SIZE: 3/4"

RADIUS CORNER: 1/4"

FONT: HELVETICA MEDIUM, UPPER CASE

COLOR:
BACKGROUND: TBD
LETTERS: WHITE

BRAILLE: DOMED GRADE 2

S-12 SEATING CAPACITY SIGN

3" = 1'-0"

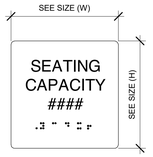

SEATING CAPACITY SIGN

SIZE: 7" W X 7" H

MOUNTING HEIGHT: 60" TO CENTER

FONT SIZE: 3/4"

RADIUS CORNER: 1/4"

FONT: HELVETICA MEDIUM, UPPER CASE

COLOR:
BACKGROUND: TBD
LETTERS: WHITE

BRAILLE: DOMED GRADE 2

S-13 EXIT SIGN

3" = 1'-0"

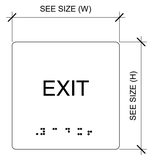

EXIT SIGN

SIZE: 7" W X 7" H

MOUNTING HEIGHT: 48" TO CENTER

FONT SIZE: 1"

RADIUS CORNER: 1/4"

FONT: HELVETICA MEDIUM, UPPER CASE

COLOR:
BACKGROUND: TBD
LETTERS: WHITE

S-14 NO COMBUSTIBLE STORAGE ALLOWED SIGN

3" = 1'-0"

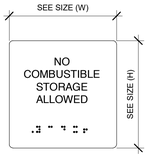

NO COMBUSTIBLE STORAGE SIGN

SIZE: 7" W X 7" H

MOUNTING HEIGHT: 60" TO CENTER

FONT SIZE: 1/2"

RADIUS CORNER: 1/4"

FONT: HELVETICA MEDIUM, UPPER CASE

COLOR:
BACKGROUND: TBD
LETTERS: WHITE

BRAILLE: DOMED GRADE 2

S-15 SECURED ACCESS DOOR SIGN

3" = 1'-0"

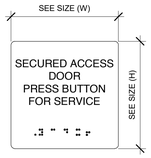

SECURED ACCESS DOOR

SIZE: 7" W X 7" H

MOUNTING HEIGHT: 60" TO CENTER

FONT SIZE: 1/2"

RADIUS CORNER: 1/4"

FONT: HELVETICA MEDIUM, UPPER CASE

COLOR:
BACKGROUND: TBD
LETTERS: WHITE

BRAILLE: DOMED GRADE 2

S-16 RESTRICTED SIGN

3" = 1'-0"

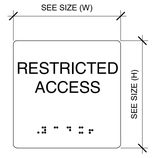

SECURED ACCESS DOOR

SIZE: 7" W X 7" H

MOUNTING HEIGHT: 60" TO CENTER

FONT SIZE: 3/4"

RADIUS CORNER: 1/4"

FONT: HELVETICA MEDIUM, UPPER CASE

COLOR:
BACKGROUND: TBD
LETTERS: WHITE

BRAILLE: DOMED GRADE 2

S-17 STAIR LEVEL SIGN

3" = 1'-0"

PROVIDE AT EACH RESPECTIVE LEVEL DOORS INSIDE STAIR & ON COLUMNS ON EXTERIOR STAIRS

FLOOR LEVEL SIGN

SIZE: 8" W X 14" H

MOUNTING HEIGHT: 60" TO CENTER

FONT SIZE: 3/4"

RADIUS CORNER: 1/2"

FONT: HELVETICA MEDIUM, UPPER CASE

COLOR:
BACKGROUND: TBD
LETTERS: WHITE

BRAILLE: DOMED GRADE 2

S-18 OPEN DOORS WHILE EXHAUST FAN OPERATING SIGN

3" = 1'-0"

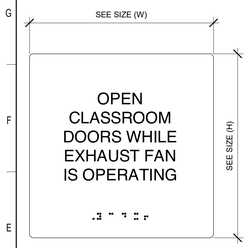

OPEN CLASSROOM DOORS WHILE EXHAUST FAN IS OPERATING SIGN

SIZE: 12" W X 12" H

MOUNTING HEIGHT: 60" TO CENTER

FONT SIZE: 3/4"

RADIUS CORNER: 1/4"

FONT: HELVETICA MEDIUM, UPPER CASE

COLOR:
BACKGROUND: TBD
LETTERS: WHITE

BRAILLE: DOMED GRADE 2

S-19 NO ACID DISPOSAL SIGN

3" = 1'-0"

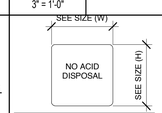

PROVIDE ONE AT EACH SINK IN SCIENCE CLASSROOMS, MATERIAL STORAGE, AND OTHER ALL LAB SPACES.

NO ACID DISPOSAL SIGN

SIZE: 4" W X 4" H

MOUNTING HEIGHT: 40" TO BOTTOM

FONT SIZE: 3/4"

RADIUS CORNER: 1/4"

FONT: HELVETICA MEDIUM, UPPER CASE

COLOR:
BACKGROUND: RED
LETTERS: WHITE

S-20 NO FOOD OR BEVERAGE SIGN

3" = 1'-0"

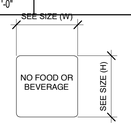

NO FOOD OR BEVERAGE SIGN

SIZE: 4" W X 4" H

MOUNTING HEIGHT: 60" TO CENTER

FONT SIZE: 3/4"

RADIUS CORNER: 1/4"

FONT: HELVETICA MEDIUM, UPPER CASE

COLOR:
BACKGROUND: RED
LETTERS: WHITE

S-21 FAAP SIGN

3" = 1'-0"

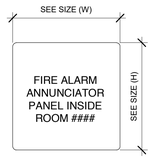

CONFIRM ROOM NUMBER TO BE USED ON SIGN

COORDINATE LOCATIONS WITH MEP & FIRE ALARM PLANS

FIRE ALARM ANNUNCIATOR PANEL

SIZE: 7" W X 7" H

MOUNTING HEIGHT: 60" TO CENTER

FONT SIZE: 1/2"

RADIUS CORNER: 1/4"

FONT: HELVETICA MEDIUM, UPPER CASE

COLOR:
BACKGROUND: TBD
LETTERS: WHITE

S-22 FACP SIGN

3" = 1'-0"

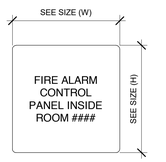

CONFIRM ROOM NUMBER TO BE USED ON SIGN

COORDINATE LOCATIONS WITH MEP & FIRE ALARM PLANS

FIRE ALARM CONTROL PANEL

SIZE: 7" W X 7" H

MOUNTING HEIGHT: 60" TO CENTER

FONT SIZE: 1/2"

RADIUS CORNER: 1/4"

FONT: HELVETICA MEDIUM, UPPER CASE

COLOR:
BACKGROUND: TBD
LETTERS: WHITE

S-23 FIRE ALARM PULL STATION INSIDE SIGN

3" = 1'-0"

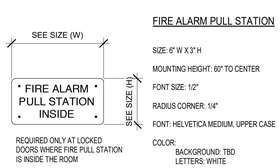

REQUIRED ONLY AT LOCKED DOORS WHERE FIRE PULL STATION IS INSIDE THE ROOM

COORDINATE LOCATIONS WITH MEP & FIRE ALARM PLANS

FIRE ALARM PULL STATION

SIZE: 6" W X 3" H

MOUNTING HEIGHT: 60" TO CENTER

FONT SIZE: 1/2"

RADIUS CORNER: 1/4"

FONT: HELVETICA MEDIUM, UPPER CASE

COLOR:
BACKGROUND: TBD
LETTERS: WHITE

S-24 FIRE DAMPER -MTD BLW CLG

3" = 1'-0"

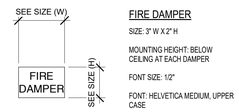

COORDINATE LOCATIONS WITH MEP & FIRE ALARM PLANS

FIRE DAMPER

SIZE: 3" W X 2" H

MOUNTING HEIGHT: BELOW CEILING AT EACH DAMPER

FONT SIZE: 1/2"

FONT: HELVETICA MEDIUM, UPPER CASE

COLOR:
BACKGROUND: TBD
LETTERS: WHITE

S-25 FIRE EXTINGUISHER INSIDE

3" = 1'-0"

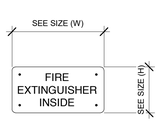

COORDINATE LOCATIONS WITH MEP & FIRE ALARM PLANS

FIRE EXTINGUISHER INSIDE

SIZE: 6" W X 3" H

MOUNTING HEIGHT: 60" TO CENTER

FONT SIZE: 1/2"

RADIUS CORNER: 1/4"

FONT: HELVETICA MEDIUM, UPPER CASE

COLOR:
BACKGROUND: TBD
LETTERS: WHITE

S-26 FIRE RISER INSIDE SIGN

3" = 1'-0"

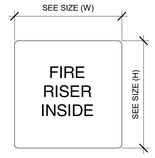

COORDINATE LOCATIONS WITH MEP & FIRE ALARM PLANS

FIRE RISER INSIDE

SIZE: 7" W X 7" H

MOUNTING HEIGHT: 60" TO CENTER

FONT SIZE: 3/4"

RADIUS CORNER: 1/4"

FONT: HELVETICA MEDIUM, UPPER CASE

COLOR:
BACKGROUND: TBD
LETTERS: WHITE

S-27 ROOF ACCESS INSIDE SIGN

3" = 1'-0"

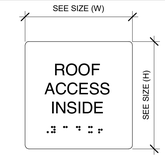

PROVIDE ONE AT EACH ROOM WHERE ROOF HATCH AND ACCESS LADDER HAS BEEN SHOWN.

ROOF ACCESS INSIDE SIGN

SIZE: 7" W X 7" H

MOUNTING HEIGHT: 60" TO CENTER

FONT SIZE: 3/4"

RADIUS CORNER: 1/4"

FONT: HELVETICA MEDIUM, UPPER CASE

COLOR:
BACKGROUND: TBD
LETTERS: WHITE

BRAILLE: DOMED GRADE 2

S-28 ROOF ACCESS SIGN

3" = 1'-0"

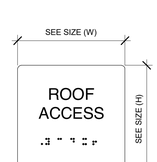

ROOF ACCESS SIGN

SIZE: 7" W X 7" H

MOUNTING HEIGHT: 60" TO CENTER

FONT SIZE: 3/4"

RADIUS CORNER: 1/4"

FONT: HELVETICA MEDIUM, UPPER CASE

COLOR:
BACKGROUND: TBD
LETTERS: WHITE

BRAILLE: DOMED GRADE 2

NOTES

1. BRAILLE INTERPRETATION OF THE SIGNAGE WILL BE IN THE CENTER OF THE PLAQUE DIRECTLY BELOW THE PICTOGRAM OR NUMBER.
2. MINIMUM FASTENERS PER SIGN:
   A. 1 3/4" OR LESS IN HEIGHT AND 4" OR LESS IN LENGTH: 2 FASTENERS; 1 NEAR EACH END OF SIGN.
   B. 1" TO 6" IN HEIGHT AND 6" OR LESS IN LENGTH: 4 FASTENERS; 1 NEAR EACH CORNER OF SIGN.
   C. 4" OR MORE IN HEIGHT AND OVER 6" IN LENGTH: 1 FASTENER NEAR EACH CORNER AND INTERMEDIATE FASTENERS EQUALLY SPACED AT SIGN PERIMETER NOT MORE THAN 4" O.C.
3. RAISED LETTERING: BACKGROUND : 1/8" PHENOLIC; CORNERS: 1/2" RADIUS U.N.O.
4. PAINTED SIGNS:
   A. MATERIAL: 2 COATS WATER BASE 100% ACRYLIC SUPERCOAT BY SCOTT PAINTS (OR EQUAL)
   B. LETTERS: 36" STENCIL CAPS SIGN
   C. COLOR: RED
5. SIGNS MUST BE MOUNTED ON THE HANDLE SIDE OF THE DOOR.
6. SIGNS CANNOT BE HIDDEN FROM VIEW. SIGNS CANNOT BE INSTALLED BEHIND A DOOR LEAF OR BE MOUNTED ON A SINGLE LEAF DOOR.
7. COORDINATE FINAL LOCATION OF ALL SIGNAGE WITH ARCHITECT.
8. SUBMIT SIGNAGE "TEXT" SCHEDULE FOR EACH SIGN PER SPECIFICATIONS FOR ARCHITECT'S REVIEW.
9. WHERE SIGNS MUST BE LOCATED ON STOREFRONT GLAING WITHOUT AN EQUAL SIZE SIGN ON THE OPPOSITE SURFACE, PROVIDE A BLANK SIGN OF EQUAL SIZE ON THE OPPOSITE SURFACE AND TO BE ADHERED WITH DOUBLE SIDED TAP OR SIMILAR FASTENING SYSTM.
10. WHERE THERE IS A VESTIBULE TO ANOTHER ROOM, THERE IS TO BE A "VESTIBULE" SIGN WHICH MUST MENTION THE NAME OF THE ROOM IT LEADS TO (IE: GIRLS RESTROOM VESITBULE)
11. SEE SHEE A190.1 FOR SIGNAGE DEDICATION PLAQUE S-29
12. PROVIDE AND INSTALL SIGN TYPE S-01, F.I.S.H. ROOM NUMBER, AT ALL DOORS AND ON BOTH SIDES OF EACH DOOR. INSTALL CENTERED ABOVE ON THE HEAD OF THE DOOR FRAME OR CENTERED ON THE SOFFIT ABOVE AN OPENING. ONLY ONE F.I.S.H. SIGN IS REQUIRED ON ENTRY SIDE OF THE TOILET ROOMS, STORAGE ROOMS, IDF, MDF, MECHANICAL ROOMS.

SCHENKELSHULTZ ARCHITECTURE

voice 407-872-3322
fax 407-872-3303
schenkelshultz.com
SS Lic. No. -AA-C000937

CONFIDENTIAL COPYRIGHT 2019 SCHENKEL & SHULTZ INC.
SEE WWW.SCHENKELSHULTZ.COM/COPYRIGHT FOR POLICY AND INFORMATION

REVISIONS

MARK	DESCRIPTION	DATE
1	XXXX	XXXX

CONFIDENTIAL COPYRIGHT 2020 SCHENKEL & SHULTZ INC.
SEE WWW.SCHENKELSHULTZ.COM/COPYRIGHT FOR POLICY AND INFORMATION

PURSUANT TO SECTION 102 OF THE COPYRIGHT ACT, 17 U.S.C. ALL CONCEPTS, IDEAS, DESIGNS, ARRANGEMENTS, DRAWINGS, AND PLANS INDICATED OR REPRESENTED BY THIS DOCUMENT ARE COPYRIGHTED BY SCHENKEL & SHULTZ INC. ALL CONCEPTS, IDEAS, DESIGNS, ARRANGEMENTS, DRAWINGS, AND PLANS INDICATED OR REPRESENTED BY THIS DOCUMENT ARE OWNED BY AND THE PROPERTY OF SCHENKEL&SHULTZ AND WERE CREATED, EVOLVED AND DEVELOPED FOR ITS OWN USE. NONE OF THE IDEAS, DESIGNS, ARRANGEMENTS, OR PLANS SHALL BE USED BY OR DISCLOSED TO ANY PERSON, ARCHITECTURAL OR ENGINEERING FIRM, CONSTRUCTION FIRM, SUBCONTRACTING FIRM, SUPPLIER, OR CORPORATION FOR ANY PURPOSE WHATSOEVER WITHOUT THE WRITTEN PERMISSION OF SCHENKEL & SHULTZ INC. PURSUANT TO SECTION 102 OF THE COPYRIGHT ACT, 17 U.S.C. PROTECTION FOR AN ARCHITECTURAL WORK CREATED AS A WORK MADE FOR HIRE ON OR AFTER DECEMBER 1, 1990, LASTS FOR 95 YEARS FROM THE DATE OF PUBLICATION OF THE WORK OR FOR 120 YEARS FROM THE DATE OF CREATION OF THE UNPUBLISHED PLANS, WHICHEVER TERM IS LESS.

WARNING: REPRODUCTION HEREOF IS A CRIMINAL OFFENSE UNDER SECTION 102 OF THE COPYRIGHT ACT, 17 U.S.C., 18 U.S.C. SEC. 506. UNAUTHORIZED DISCLOSURE MAY CONSTITUTE TRADE SECRET MISAPPROPRIATION IN VIOLATION OF C.34-3-311-ET SEQ. AND OTHER LAWS. THE CONCEPTS, IDEAS, DESIGNS, ARRANGEMENTS, DRAWINGS, AND PLANS DISCLOSED ARE COPYRIGHTED AND HEREIN MAY BE PATENTED OR BE THE SUBJECT OF PENDING PATENT APPLICATION. ANYONE VIOLATING THE INTENT OF THIS COPYRIGHT PROTECTION WILL BE PROSECUTED TO THE FULL EXTENT OF THE FEDERAL STATE AND LOCAL LAWS.

WRITTEN DIMENSIONS ON THESE DOCUMENTS SHALL HAVE PRECEDENCE OVER SCALE DIMENSIONS. CONTRACTORS SHALL VERIFY AND BE RESPONSIBLE FOR ALL DIMENSIONS AND CONDITIONS ON THE JOB AND THIS OFFICE MUST BE NOTIFIED OF ANY VARIATION FROM THE DIMENSIONS AND CONDITIONS SHOWN BY THESE DRAWINGS. SHOP DRAWINGS AND OR DETAILS MUST BE SUBMITTED TO THIS OFFICE FOR REVIEW BEFORE PROCEEDING WITH FABRICATION.

FORT PIERCE WESTWOOD ACADEMY

1801 Panther Ln , Fort Pierce, FL 34947

St. Lucie PUBLIC SCHOOLS

St. Lucie Public Schools
9461 Brandywine Ln
Port St. Lucie, FL 34986

ISSUE DATE: 10/31/2023
COMM. NO.: 2022108

DRAWN BY: Author CHECKED BY: Checker

SIGNAGE TYPES & NOTES

A190

11/1/2023 2:46:37 PM
Autodesk Docs://2022108 Westwood Academy/SLPS_FPWA_HS_2023-A.rvt

PHASE III - CONSTRUCTION DOCUMENTS

A1

1/8" = 1'-0"

BLDG 1A - SIGNAGE PLAN - FIRST FLOOR

SCHENKELSHULTZ
ARCHITECTURE

voice 407-872-3322
fax 407-872-3303
schenkelshultz.com
SS Lic. No. -AA-C000937

CONFIDENTIAL COPYRIGHT 2019 SCHENKEL & SHULTZ INC.
SEE WWW.SCHENKELSHULTZ.COM/COPYRIGHT FOR POLICY AND INFORMATION

REVISIONS

MARK	DESCRIPTION	DATE
1	ASI-15	12/27/2024

CORE Remnant

Current ASI#:15 Received on: 02/02/2025

CONFIDENTIAL COPYRIGHT 2020 SCHENKEL & SHULTZ INC.
SEE WWW.SCHENKELSHULTZ.COM/COPYRIGHT FOR POLICY AND INFORMATION

PURSUANT TO SECTION 102 OF THE COPYRIGHT ACT, 17 U.S.C., ALL CONCEPTS, IDEAS, DESIGNS, ARRANGEMENTS, DRAWINGS, AND PLANS INDICATED OR REPRESENTED BY THIS DOCUMENT ARE COPYRIGHTED BY SCHENKEL & SHULTZ INC. AS SUCH ALL CONCEPTS, IDEAS, DESIGNS, ARRANGEMENTS, DRAWINGS, AND PLANS INDICATED OR REPRESENTED BY THIS DOCUMENT ARE OWNED BY AND THE PROPERTY OF SCHENKEL SHULTZ INC. AND WERE CREATED, EVOLVED AND DEVELOPED FOR USE ON AND IN CONNECTION WITH THE SPECIFIED PROJECT. NONE OF THE CONCEPTS, IDEAS, DESIGNS, ARRANGEMENTS, OR PLANS SHALL BE USED BY OR DISCLOSED TO ANY PERSON, ARCHITECTURAL OR ENGINEERING FIRM, CONSTRUCTION FIRM, SUBCONTRACTING FIRM, SUPPLIER, OR CORPORATION FOR ANY PURPOSE WHATSOEVER WITHOUT THE WRITTEN PERMISSION OF SCHENKEL & SHULTZ INC. PURSUANT TO SECTION 102 OF THE COPYRIGHT ACT, 17 U.S.C., PROTECTION FOR AN ARCHITECTURAL WORK CREATED AS A WORK MADE FOR HIRE ON OR AFTER DECEMBER 1, 1990, LASTS FOR 95 YEARS FROM THE DATE OF PUBLICATION OF THE WORK OR FOR 120 YEARS FROM THE DATE OF CREATION OF THE UNPUBLISHED PLANS, WHICHEVER TERM IS LESS.

WARNING: REPRODUCTION HEREOF IS A CRIMINAL OFFENSE UNDER SECTION 102 OF THE COPYRIGHT ACT, 17 U.S.C., 18 U.S.C. SEC. 506. UNAUTHORIZED DISCLOSURE MAY CONSTITUTE TRADE SECRET MISAPPROPRIATION IN VIOLATION OF C.24-3.01-1ET. SEQ. AND OTHER LAWS. THE CONCEPTS, IDEAS, DESIGNS, ARRANGEMENTS, DRAWINGS, AND PLANS DISCLOSED ARE COPYRIGHTED AND HEREIN MAY BE PATENTED OR BE THE SUBJECT OF PENDING PATENT APPLICATION. ANYONE VIOLATING THE INTENT OF THIS COPYRIGHT PROTECTION WILL BE PROSECUTED TO THE FULL EXTENT OF THE FEDERAL STATE AND LOCAL LAWS.

WRITTEN DIMENSIONS ON THESE DOCUMENTS SHALL HAVE PRECEDENCE OVER SCALE DIMENSIONS. CONTRACTORS SHALL VERIFY AND BE RESPONSIBLE FOR ALL DIMENSIONS AND CONDITIONS ON THE JOB AND THIS OFFICE MUST BE NOTIFIED OF ANY VARIATION FROM THE DIMENSIONS AND CONDITIONS SHOWN BY THESE DRAWINGS. SHOP DRAWINGS AND OR DETAILS MUST BE SUBMITTED TO THIS OFFICE FOR REVIEW BEFORE PROCEEDING WITH FABRICATION.

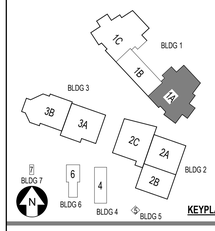

FORT PIERCE WESTWOOD ACADEMY

1801 Panther Ln , Fort Pierce, FL 34947

St. Lucie PUBLIC SCHOOLS

St. Lucie Public Schools
9461 Brandywine Ln
Port St. Lucie, FL 34986

ISSUE DATE: 10/31/2023
COMM. NO.: 2022108

DRAWN BY: SM,AC CHECKED BY: KT

BLDG 1 AREA 1A - SIGNAGE PLAN - 1ST FLR

A191.1A

PHASE III - CONSTRUCTION DOCUMENTS

12/27/2024 2:38:41 PM
Autodesk Docs://2022108 Westwood Academy/ELPS_FPWA_HS_2023-A.rvt

B1

A1 | BLDG 1B - SIGNAGE PLAN - FIRST FLOOR

1/8" = 1'-0"

SCHENKELSHULTZ
ARCHITECTURE

voice 407-872-3322
fax 407-872-3303
schenkelshultz.com
SS Lic. No. -AA-C000937

CONFIDENTIAL COPYRIGHT 2019 SCHENKEL & SHULTZ INC.
SEE WWW.SCHENKELSHULTZ.COM/COPYRIGHT FOR POLICY AND INFORMATION

REVISIONS

MARK	DESCRIPTION	DATE
1	ASI-15	12/27/2024

CORE Remnant

Current ASI:15 Received on: 02/02/2025

CONFIDENTIAL COPYRIGHT 2020 SCHENKEL & SHULTZ INC.
SEE WWW.SCHENKELSHULTZ.COM/COPYRIGHT FOR POLICY AND INFORMATION

PURSUANT TO SECTION 102 OF THE COPYRIGHT ACT, 17 U.S.C., ALL CONCEPTS, IDEAS, DESIGNS, ARRANGEMENTS, DRAWINGS, AND PLANS INDICATED OR REPRESENTED BY THIS DOCUMENT ARE COPYRIGHTED BY SCHENKEL & SHULTZ INC. AS SUCH ALL CONCEPTS, IDEAS, DESIGNS, ARRANGEMENTS, DRAWINGS, AND PLANS INDICATED OR REPRESENTED BY THIS DOCUMENT CONSTITUTE THE ORIGINAL AND UNPUBLISHED WORK OF SCHENKEL SHULTZ AND THE SAME MAY NOT BE USED, DISCLOSED OR COPIED FOR ANY PURPOSE WHATSOEVER. NONE OF THE CONCEPTS, IDEAS, DESIGNS, ARRANGEMENTS, OR PLANS SHALL BE USED BY OR DISCLOSED TO ANY PERSON, ARCHITECTURAL OR ENGINEERING FIRM, CONSTRUCTION FIRM, SUBCONTRACTING FIRM, SUPPLIER, OR CORPORATION FOR ANY PURPOSE WHATSOEVER WITHOUT THE WRITTEN PERMISSION OF SCHENKEL & SHULTZ INC. PURSUANT TO SECTION 102 OF THE COPYRIGHT ACT, 17 U.S.C., PROTECTION FOR AN ARCHITECTURAL WORK CREATED AS A WORK MADE FOR HIRE ON OR AFTER DECEMBER 1, 1990, LASTS FOR 95 YEARS FROM THE DATE OF PUBLICATION OF THE WORK OR FOR 120 YEARS FROM THE DATE OF CREATION OF THE UNPUBLISHED PLANS, WHICHEVER TERM IS LESS.

WARNING: REPRODUCTION HEREOF IS A CRIMINAL OFFENSE UNDER SECTION 102 OF THE COPYRIGHT ACT, 17 U.S.C., 18 U.S.C. SEC. 506. UNAUTHORIZED DISCLOSURE MAY CONSTITUTE TRADE SECRET MISAPPROPRIATION IN VIOLATION OF 1.C.24-2-3-1 ET. SEQ. AND OTHER LAWS. THE CONCEPTS, IDEAS, DESIGNS, ARRANGEMENTS, DRAWINGS, AND PLANS DISCLOSED ARE COPYRIGHTED AND HEREIN MAY BE PATENTED OR BE THE SUBJECT OF PENDING PATENT APPLICATION. ANYONE VIOLATING THE INTENT OF THIS COPYRIGHT PROTECTION WILL BE PROSECUTED TO THE FULL EXTENT OF THE FEDERAL STATE AND LOCAL LAWS.

WRITTEN DIMENSIONS ON THESE DOCUMENTS SHALL HAVE PRECEDENCE OVER SCALE DIMENSIONS. CONTRACTORS SHALL VERIFY AND BE RESPONSIBLE FOR ALL DIMENSIONS AND CONDITIONS ON THE JOB AND THIS OFFICE MUST BE NOTIFIED OF ANY VARIATION FROM THE DIMENSIONS AND CONDITIONS SHOWN BY THESE DRAWINGS. SHOP DRAWINGS AND OR DETAILS MUST BE SUBMITTED TO THIS OFFICE FOR REVIEW BEFORE PROCEEDING WITH FABRICATION.

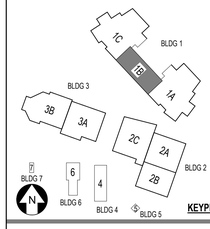

FORT PIERCE WESTWOOD ACADEMY

1801 Panther Ln , Fort Pierce, FL 34947

St. Lucie PUBLIC SCHOOLS

St. Lucie Public Schools
9461 Brandywine Ln
Port St. Lucie, FL 34986

ISSUE DATE: 10/31/2023
COMM. NO.: 2022108

DRAWN BY: SM,AC CHECKED BY: KT

BLDG 1 AREA 1B - SIGNAGE PLAN - 1ST FLR

A191.1B

PHASE III - CONSTRUCTION DOCUMENTS

12/27/2024 2:38:44 PM
Autodesk Docs://2022108 Westwood Academy/SLPS_FPWA_HS_2023-A.rvt

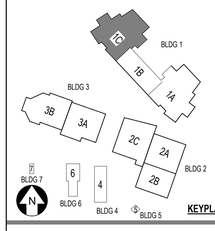

A1

1/8" = 1'-0"

BLDG 1C - SIGNAGE PLAN - FIRST FLOOR

SCHENKELSHULTZ
ARCHITECTURE

voice 407-872-3322
fax 407-872-3303
schenkelshultz.com
SS Lic. No. -AA-C000937

CONFIDENTIAL COPYRIGHT 2019 SCHENKEL & SHULTZ INC.
SEE WWW.SCHENKELSHULTZ.COM/COPYRIGHT FOR POLICY AND INFORMATION

REVISIONS

MARK	DESCRIPTION	DATE
1	ASI-15	12/27/2024

CORE Remnant

Current ASI:15 Received on: 02/02/2025

CONFIDENTIAL COPYRIGHT 2020 SCHENKEL & SHULTZ INC.
SEE WWW.SCHENKELSHULTZ.COM/COPYRIGHT FOR POLICY AND INFORMATION

PURSUANT TO SECTION 102 OF THE COPYRIGHT ACT, 17 U.S.C., ALL CONCEPTS, IDEAS, DESIGNS, ARRANGEMENTS, DRAWINGS, AND PLANS INDICATED OR REPRESENTED BY THIS DOCUMENT ARE COPYRIGHTED BY SCHENKEL & SHULTZ INC. AS SUCH ALL CONCEPTS, IDEAS, DESIGNS, ARRANGEMENTS, DRAWINGS, AND PLANS INDICATED OR REPRESENTED BY THIS DOCUMENT ARE OWNED BY AND REMAIN THE PROPERTY OF SCHENKEL SHULTZ INC. AND WERE CREATED, EVOLVED AND DEVELOPED FOR USE ON AND IN CONNECTION WITH THE SPECIFIED ARRANGEMENTS, OR PLANS SHALL BE USED BY OR DISCLOSED TO ANY PERSON, ARCHITECTURAL OR ENGINEERING FIRM, CONSTRUCTION FIRM, SUBCONTRACTING FIRM, SUPPLIER, OR CORPORATION FOR ANY PURPOSE WHATSOEVER WITHOUT THE WRITTEN PERMISSION OF SCHENKEL & SHULTZ INC. PURSUANT TO SECTION 102 OF THE COPYRIGHT ACT, 17 U.S.C., PROTECTION FOR AN ARCHITECTURAL WORK CREATED AS A WORK MADE FOR HIRE ON OR AFTER DECEMBER 1, 1990, LASTS FOR 95 YEARS FROM THE DATE OF PUBLICATION OF THE WORK OR FOR 120 YEARS FROM THE DATE OF CREATION OF THE UNPUBLISHED PLANS, WHICHEVER TERM IS LESS.

WARNING: REPRODUCTION HEREOF IS A CRIMINAL OFFENSE UNDER SECTION 102 OF THE COPYRIGHT ACT, 17 U.S.C., 18 U.S.C. SEC. 506. UNAUTHORIZED DISCLOSURE MAY CONSTITUTE TRADE SECRET MISAPPROPRIATION IN VIOLATION OF 1C-24.0-31-1ET. SEQ. AND OTHER LAWS. THE CONCEPTS, IDEAS, DESIGNS, ARRANGEMENTS, DRAWINGS, AND PLANS DISCLOSED ARE COPYRIGHTED AND HEREIN MAY BE PATENTED OR BE THE SUBJECT OF PENDING PATENT APPLICATION. ANYONE VIOLATING THE INTENT OF THIS COPYRIGHT PROTECTION WILL BE PROSECUTED TO THE FULL EXTENT OF THE FEDERAL STATE AND LOCAL LAWS.

WRITTEN DIMENSIONS ON THESE DOCUMENTS SHALL HAVE PRECEDENCE OVER SCALE DIMENSIONS. CONTRACTORS SHALL VERIFY AND BE RESPONSIBLE FOR ALL DIMENSIONS AND CONDITIONS ON THE JOB AND THIS OFFICE MUST BE NOTIFIED OF ANY VARIATION FROM THE DIMENSIONS AND CONDITIONS SHOWN BY THESE DRAWINGS. SHOP DRAWINGS AND DETAILS MUST BE SUBMITTED TO THIS OFFICE FOR REVIEW BEFORE PROCEEDING WITH FABRICATION.

FORT PIERCE WESTWOOD ACADEMY

1801 Panther Ln , Fort Pierce, FL 34947

St. Lucie PUBLIC SCHOOLS

St. Lucie Public Schools
9461 Brandywine Ln
Port St. Lucie, FL 34986

ISSUE DATE: 10/31/2023
COMM. NO.: 2022108

DRAWN BY: SM,AC CHECKED BY: KT

BLDG 1 AREA 1C - SIGNAGE PLAN - 1ST FLR

A191.1C

PHASE III - CONSTRUCTION DOCUMENTS

12/27/2024 2:38:48 PM
Autodesk Docs://2022108 Westwood Academy/SLPS_FPWA_HS_2023-A.rvt

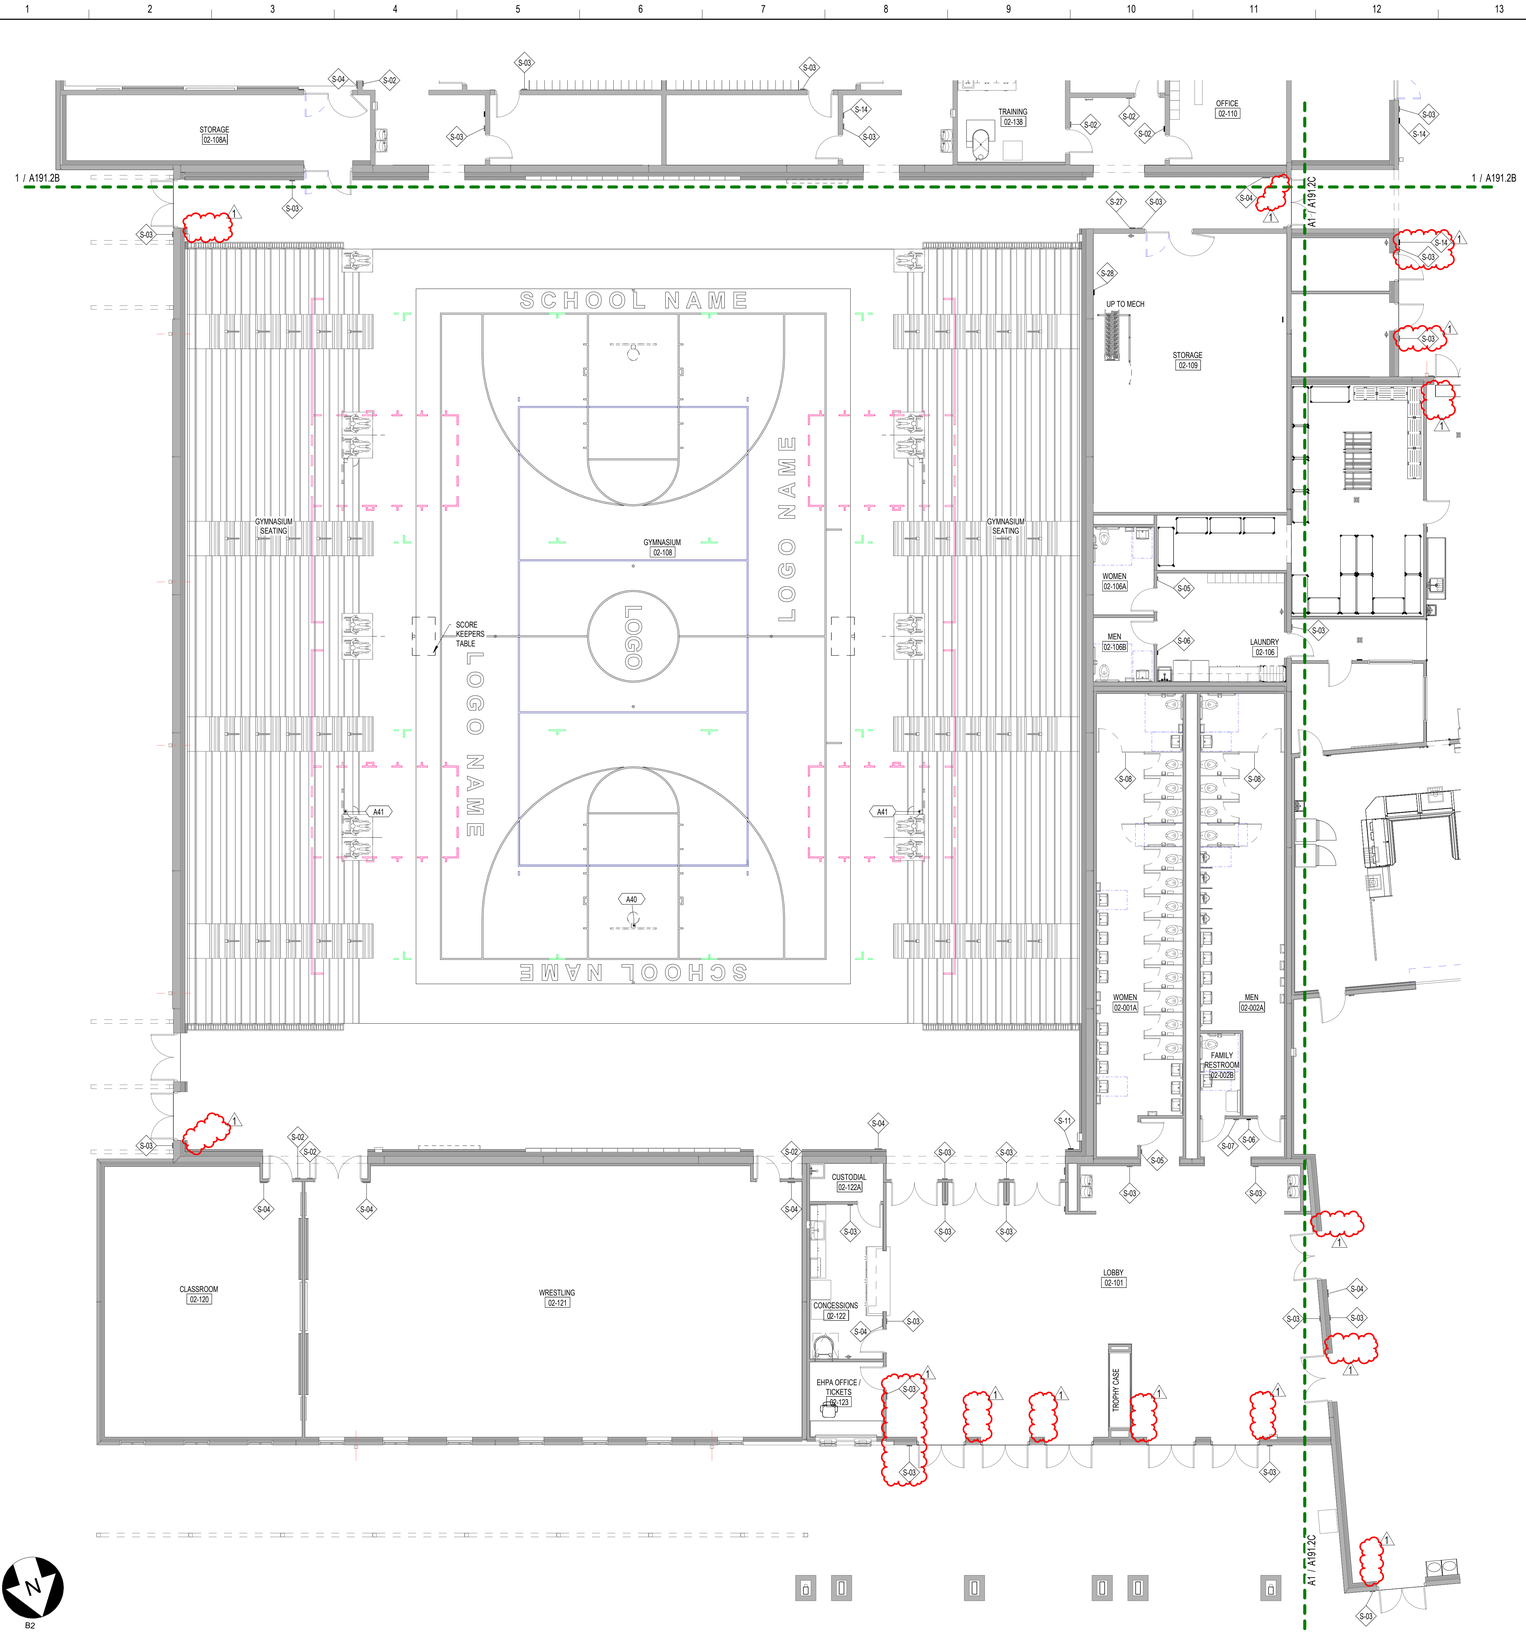

1 BLDG 2A - SIGNAGE PLAN

1/8" = 1'-0"

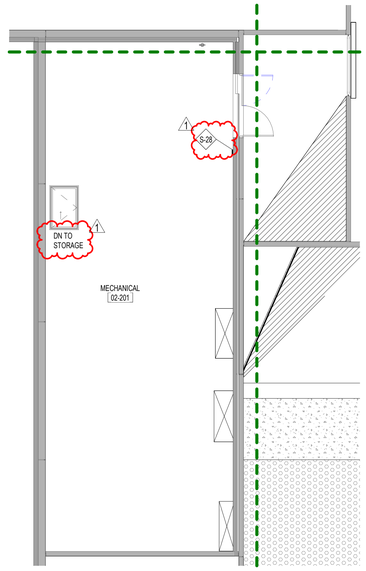

2 BLDG 2 - SIGNAGE PLAN - MECHANICAL MEZZANINE

1/8" = 1'-0"

SCHENKELSHULTZ
ARCHITECTURE

voice 407-872-3322
fax 407-872-3303
schenkelshultz.com
SS Lic. No. -AA-C000937

CONFIDENTIAL COPYRIGHT 2019 SCHENKEL & SHULTZ INC.
SEE WWW.SCHENKELSHULTZ.COM/COPYRIGHT FOR POLICY AND INFORMATION

REVISIONS

MARK	DESCRIPTION	DATE
1	ASI-15	12/27/2024

CORE Remnant
Current ASI#:15 Received on: 02/02/2025

CONFIDENTIAL COPYRIGHT 2020 SCHENKEL & SHULTZ INC.
SEE WWW.SCHENKELSHULTZ.COM/COPYRIGHT FOR POLICY AND INFORMATION

PURSUANT TO SECTION 102 OF THE COPYRIGHT ACT, 17 U.S.C., ALL CONCEPTS, IDEAS, DESIGNS, ARRANGEMENTS, DRAWINGS, AND PLANS INDICATED OR REPRESENTED BY THIS DOCUMENT ARE COPYRIGHTED BY SCHENKEL & SHULTZ INC. AS SUCH ALL CONCEPTS, IDEAS, DESIGNS, ARRANGEMENTS, DRAWINGS, AND PLANS INDICATED OR REPRESENTED BY THIS DOCUMENT CONSTITUTE THE ORIGINAL AND UNPUBLISHED WORK OF SCHENKEL SHULTZ AND THE SAME MAY NOT BE USED, DISCLOSED FOR ANY PURPOSE WHATSOEVER. NONE OF THE IDEAS, DESIGNS, ARRANGEMENTS, OR PLANS SHALL BE USED BY OR DISCLOSED TO ANY PERSON, ARCHITECTURAL OR ENGINEERING FIRM, CONSTRUCTION FIRM, SUBCONTRACTING FIRM, SUPPLIER, OR CORPORATION FOR ANY PURPOSE WHATSOEVER WITHOUT THE WRITTEN PERMISSION OF SCHENKEL & SHULTZ INC. PURSUANT TO SECTION 102 OF THE COPYRIGHT ACT, 17 U.S.C., PROTECTION FOR AN ARCHITECTURAL WORK CREATED AS A WORK MADE FOR HIRE ON OR AFTER DECEMBER 1, 1990, LASTS FOR 95 YEARS FROM THE DATE OF PUBLICATION OF THE WORK OR FOR 120 YEARS FROM THE DATE OF CREATION OF THE UNPUBLISHED PLANS, WHICHEVER TERM IS LESS.

WARNING: REPRODUCTION HEREOF IS A CRIMINAL OFFENSE UNDER SECTION 102 OF THE COPYRIGHT ACT, 17 U.S.C., 18 U.S.C. SEC. 506. UNAUTHORIZED DISCLOSURE MAY CONSTITUTE TRADE SECRET MISAPPROPRIATION IN VIOLATION OF 812-A-2-31-1ST SEQ. AND OTHER LAWS. THE CONCEPTS, IDEAS, DESIGNS, ARRANGEMENTS, DRAWINGS, AND PLANS DISCLOSED ARE COPYRIGHTED AND HEREIN MAY BE PATENTED OR BE THE SUBJECT OF PENDING PATENT APPLICATION. ANYONE VIOLATING THE INTENT OF THIS COPYRIGHT PROTECTION WILL BE PROSECUTED TO THE FULL EXTENT OF THE FEDERAL STATE AND LOCAL LAWS.

WRITTEN DIMENSIONS ON THESE DOCUMENTS SHALL HAVE PRECEDENCE OVER SCALE DIMENSIONS. CONTRACTORS SHALL VERIFY AND BE RESPONSIBLE FOR ALL DIMENSIONS AND CONDITIONS ON THE JOB AND THIS OFFICE MUST BE NOTIFIED OF ANY VARIATION FROM THE DIMENSIONS AND CONDITIONS SHOWN BY THESE DRAWINGS. SHOP DRAWINGS AND DETAILS MUST BE SUBMITTED TO THIS OFFICE FOR REVIEW BEFORE PROCEEDING WITH FABRICATION.

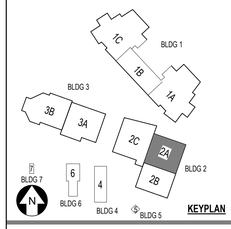

KEYPLAN

FORT PIERCE WESTWOOD ACADEMY

1801 Panther Ln , Fort Pierce, FL 34947

St. Lucie PUBLIC SCHOOLS

St. Lucie Public Schools
9461 Brandywine Ln
Port St. Lucie, FL 34986

ISSUE DATE: 10/31/2023
COMM. NO.: 2022108

DRAWN BY: SM,AC CHECKED BY: KT

BLDG 2 AREA 2A - SIGNAGE PLAN - 1ST FLR

A191.2A

PHASE III - CONSTRUCTION DOCUMENTS

12/31/2024 2:11:03 PM
Autodesk Docs://2022108 Westwood Academy/SLPS_FPWA_HS_2023-A.rvt

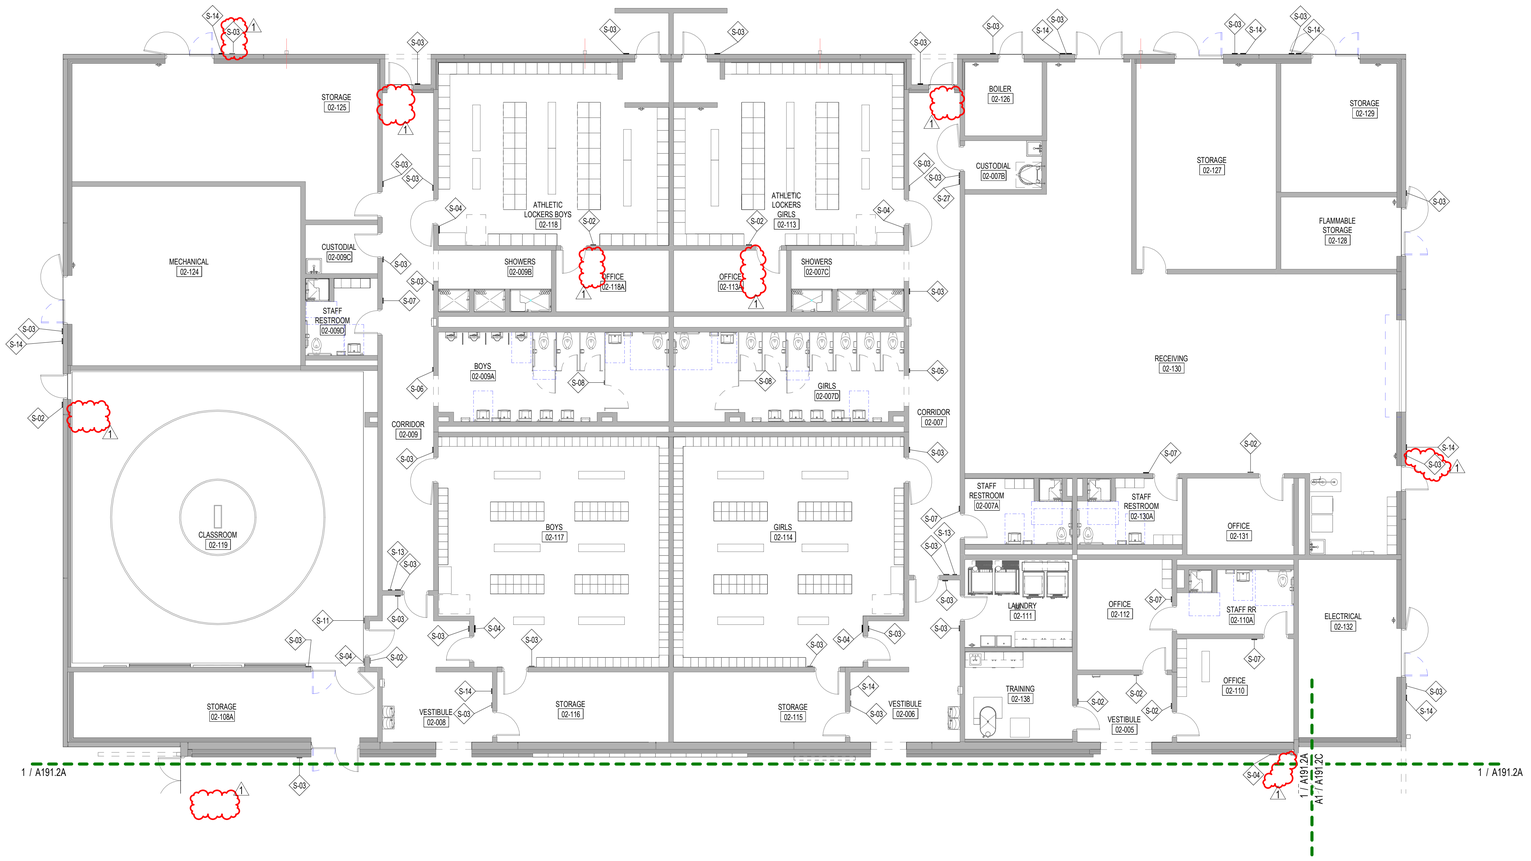

B2

1 BLDG 2B - SIGNAL PLAN

1/8" = 1'-0"

SCHENKELSHULTZ
ARCHITECTURE

voice 407-872-3322
fax 407-872-3303
schenkelshultz.com
SS Lic. No. -AA-C000937

CONFIDENTIAL COPYRIGHT 2019 SCHENKEL & SHULTZ INC.
SEE WWW.SCHENKELSHULTZ.COM/COPYRIGHT FOR POLICY AND INFORMATION

REVISIONS

MARK	DESCRIPTION	DATE
1	ASI-15	12/27/2024

CORE Remnant
Current ASI:15 Received on: 02/02/2025

CONFIDENTIAL COPYRIGHT 2020 SCHENKEL & SHULTZ INC.
SEE WWW.SCHENKELSHULTZ.COM/COPYRIGHT FOR POLICY AND INFORMATION

PURSUANT TO SECTION 102 OF THE COPYRIGHT ACT, 17 U.S.C., ALL CONCEPTS, IDEAS, DESIGNS, ARRANGEMENTS, DRAWINGS, AND PLANS INDICATED OR REPRESENTED BY THIS DOCUMENT ARE COPYRIGHTED BY SCHENKEL & SHULTZ INC. AS SUCH ALL CONCEPTS, IDEAS, DESIGNS, ARRANGEMENTS, DRAWINGS, AND PLANS INDICATED OR REPRESENTED BY THIS DOCUMENT ARE OWNED BY AND THE PROPERTY OF SCHENKEL SHULTZ INC. AND WERE CREATED, EVOLVED AND DEVELOPED FOR USE ON AND IN CONNECTION WITH THE SPECIFIED PROJECT. NONE OF THE CONCEPTS, IDEAS, DESIGNS, ARRANGEMENTS, OR PLANS SHALL BE USED BY OR DISCLOSED TO ANY PERSON, ARCHITECTURAL OR ENGINEERING FIRM, CONSTRUCTION FIRM, SUBCONTRACTING FIRM, SUPPLIER, OR CORPORATION FOR ANY PURPOSE WHATSOEVER WITHOUT THE WRITTEN PERMISSION OF SCHENKEL & SHULTZ INC. PURSUANT TO SECTION 102 OF THE COPYRIGHT ACT, 17 U.S.C., PROTECTION FOR AN ARCHITECTURAL WORK CREATED AS A WORK MADE FOR HIRE ON OR AFTER DECEMBER 1, 1990, LASTS FOR 95 YEARS FROM THE DATE OF PUBLICATION OF THE WORK OR FOR 120 YEARS FROM THE DATE OF CREATION OF THE UNPUBLISHED PLANS, WHICHEVER TERM IS LESS.

WARNING: REPRODUCTION HEREOF IS A CRIMINAL OFFENSE UNDER SECTION 102 OF THE COPYRIGHT ACT, 17 U.S.C., 18 U.S.C. SEC. 506. UNAUTHORIZED DISCLOSURE MAY CONSTITUTE TRADE SECRET MISAPPROPRIATION IN VIOLATION OF 812-A-3-1-1ST. SEQ. AND OTHER LAWS. THE CONCEPTS, IDEAS, DESIGNS, ARRANGEMENTS, DRAWINGS, AND PLANS DISCLOSED ARE COPYRIGHTED AND HEREIN MAY BE PATENTED OR BE THE SUBJECT OF PENDING PATENT APPLICATION. ANYONE VIOLATING THE INTENT OF THIS COPYRIGHT PROTECTION WILL BE PROSECUTED TO THE FULL EXTENT OF THE FEDERAL STATE AND LOCAL LAWS.

WRITTEN DIMENSIONS ON THESE DOCUMENTS SHALL HAVE PRECEDENCE OVER SCALE DIMENSIONS. CONTRACTORS SHALL VERIFY AND BE RESPONSIBLE FOR ALL DIMENSIONS AND CONDITIONS ON THE JOB AND THIS OFFICE MUST BE NOTIFIED OF ANY VARIATION FROM THE DIMENSIONS AND CONDITIONS SHOWN BY THESE DRAWINGS. SHOP DRAWINGS AND OR DETAILS MUST BE SUBMITTED TO THIS OFFICE FOR REVIEW BEFORE PROCEEDING WITH FABRICATION.

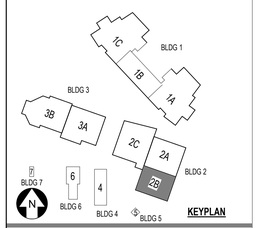

FORT PIERCE WESTWOOD ACADEMY

1801 Panther Ln , Fort Pierce, FL 34947

St. Lucie PUBLIC SCHOOLS

St. Lucie Public Schools
9461 Brandywine Ln
Port St. Lucie, FL 34986

ISSUE DATE: 10/31/2023
COMM. NO.: 2022108

DRAWN BY: SM,AC CHECKED BY: KT

BLDG 2 AREA 2B - SIGNAGE PLAN - 1ST FLR

A191.2B

PHASE III - CONSTRUCTION DOCUMENTS

12/27/2024 2:38:58 PM
Autodesk Docs://2022108 Westwood Academy/SLPS_FPWA_HS_2023-A.rvt

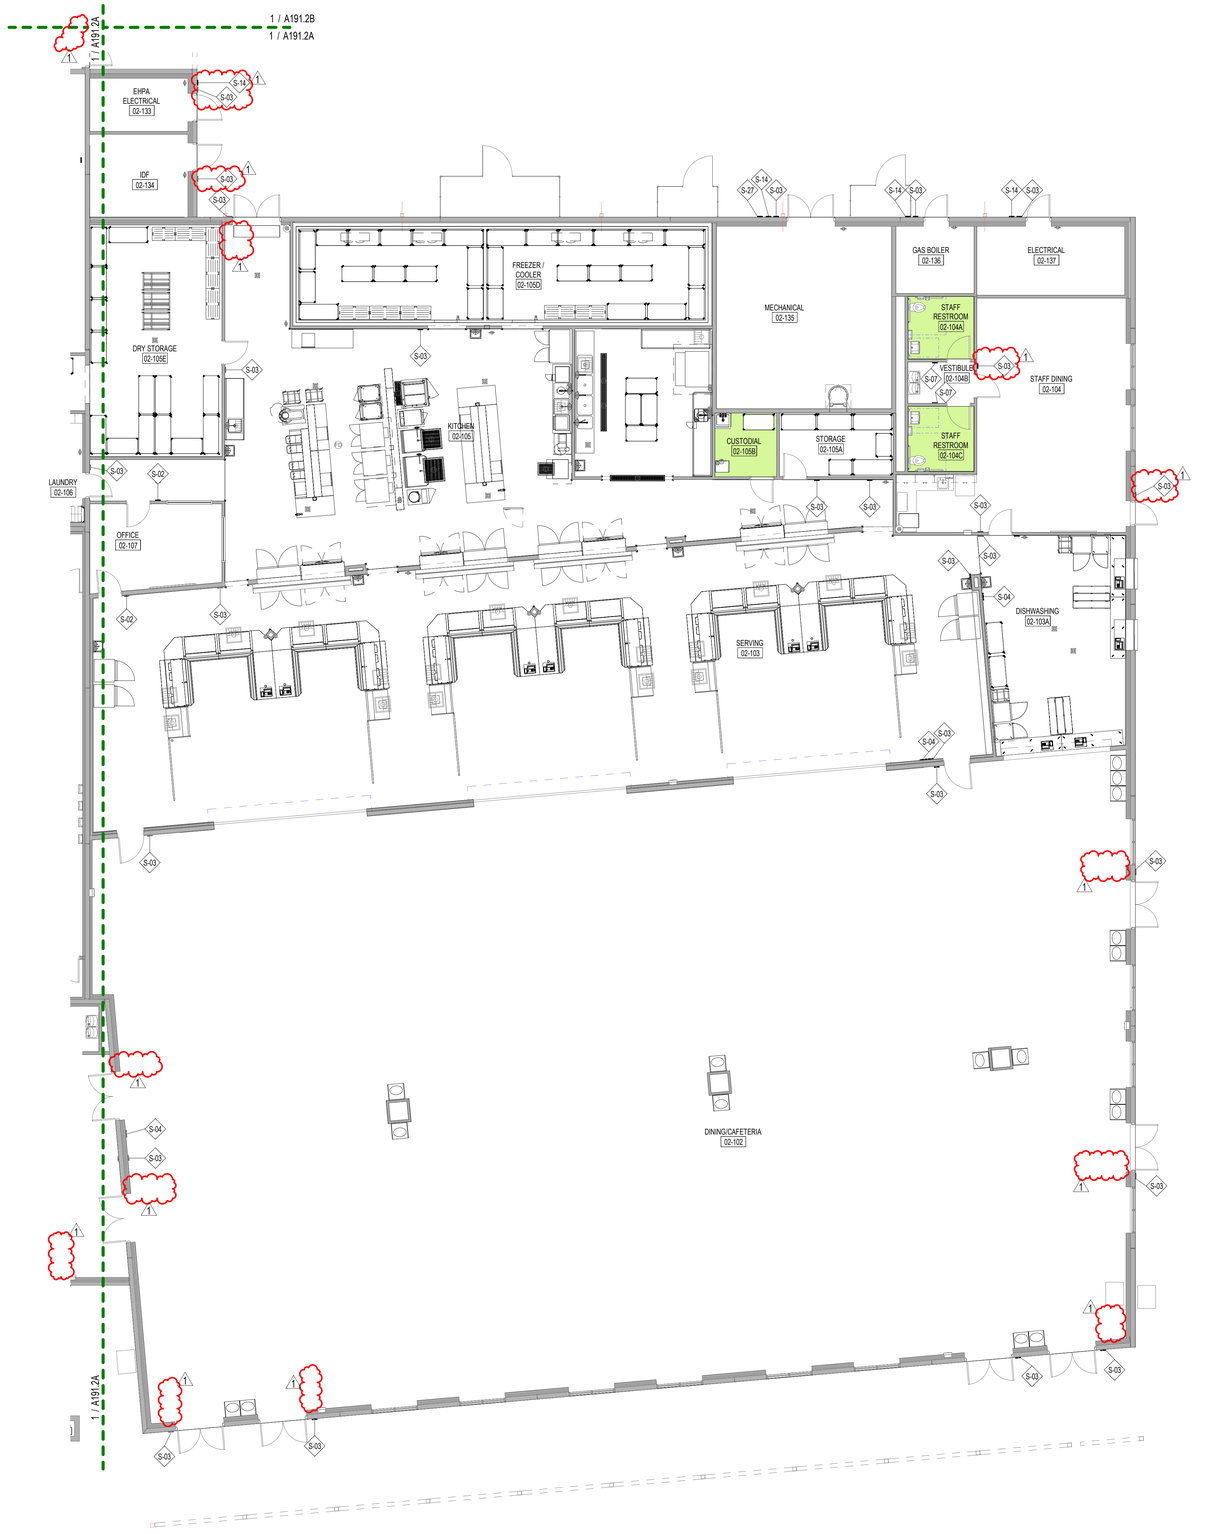

A1	BLDG 2C - SIGNAGE PLAN
1/8" = 1'-0"	

SCHENKELSHULTZ
ARCHITECTURE

voice 407-872-3322
fax 407-872-3303
schenkelshultz.com
SS Lic. No. -AA-C000937

CONFIDENTIAL COPYRIGHT 2019 SCHENKEL & SHULTZ INC.
SEE WWW.SCHENKELSHULTZ.COM/COPYRIGHT FOR POLICY AND INFORMATION

REVISIONS

MARK	DESCRIPTION	DATE
1	ASI-15	12/27/2024

CORE Remnant
Current ASI:15 Received on: 02/02/2025

CONFIDENTIAL COPYRIGHT 2020 SCHENKEL & SHULTZ INC.
SEE WWW.SCHENKELSHULTZ.COM/COPYRIGHT FOR POLICY AND INFORMATION

PURSUANT TO SECTION 102 OF THE COPYRIGHT ACT, 17 U.S.C., ALL CONCEPTS, IDEAS, DESIGNS, ARRANGEMENTS, DRAWINGS, AND PLANS INDICATED OR REPRESENTED BY THIS DOCUMENT ARE COPYRIGHTED BY SCHENKEL & SHULTZ INC. AS SUCH ALL CONCEPTS, IDEAS, DESIGNS, ARRANGEMENTS, DRAWINGS, AND PLANS INDICATED OR REPRESENTED BY THIS DOCUMENT ARE OWNED BY AND ARE THE EXCLUSIVE PROPERTY OF SCHENKEL SHULTZ INC. AND CANNOT BE USED, REPRODUCED, OR DISCLOSED FOR ANY PURPOSE WHATSOEVER. NONE OF THE IDEAS, DESIGNS, ARRANGEMENTS, OR PLANS SHALL BE USED BY OR DISCLOSED TO ANY PERSON, ARCHITECTURAL OR ENGINEERING FIRM, CONSTRUCTION FIRM, SUBCONTRACTING FIRM, SUPPLIER, OR CORPORATION FOR ANY PURPOSE WHATSOEVER WITHOUT THE WRITTEN PERMISSION OF SCHENKEL & SHULTZ INC. PURSUANT TO SECTION 102 OF THE COPYRIGHT ACT, 17 U.S.C., PROTECTION FOR AN ARCHITECTURAL WORK CREATED AS A WORK MADE FOR HIRE ON OR AFTER DECEMBER 1, 1990, LASTS FOR 95 YEARS FROM THE DATE OF PUBLICATION OF THE WORK OR FOR 120 YEARS FROM THE DATE OF CREATION OF THE UNPUBLISHED PLANS, WHICHEVER TERM IS LESS.

WARNING: REPRODUCTION HEREOF IS A CRIMINAL OFFENSE UNDER SECTION 102 OF THE COPYRIGHT ACT, 17 U.S.C., 18 U.S.C. SEC. 506. UNAUTHORIZED DISCLOSURE MAY CONSTITUTE TRADE SECRET MISAPPROPRIATION IN VIOLATION OF F.C.H-2-31-1ET. SEQ. AND OTHER LAWS. THE CONCEPTS, IDEAS, DESIGNS, ARRANGEMENTS, DRAWINGS, AND PLANS DISCLOSED ARE COPYRIGHTED AND HEREIN MAY BE PATENTED OR BE THE SUBJECT OF PENDING PATENT APPLICATION. ANYONE VIOLATING THE INTENT OF THIS COPYRIGHT PROTECTION WILL BE PROSECUTED TO THE FULL EXTENT OF THE FEDERAL STATE AND LOCAL LAWS.

WRITTEN DIMENSIONS ON THESE DOCUMENTS SHALL HAVE PRECEDENCE OVER SCALE DIMENSIONS. CONTRACTORS SHALL VERIFY AND BE RESPONSIBLE FOR ALL DIMENSIONS AND CONDITIONS ON THE JOB AND THIS OFFICE MUST BE NOTIFIED OF ANY VARIATION FROM THE DIMENSIONS AND CONDITIONS SHOWN BY THESE DRAWINGS. SHOP DRAWINGS AND OR DETAILS MUST BE SUBMITTED TO THIS OFFICE FOR REVIEW BEFORE PROCEEDING WITH FABRICATION.

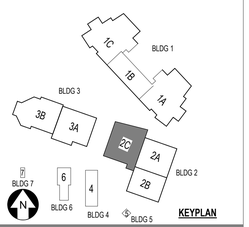

FORT PIERCE WESTWOOD ACADEMY

1801 Panther Ln , Fort Pierce, FL 34947

St. Lucie PUBLIC SCHOOLS

St. Lucie Public Schools
9461 Brandywine Ln
Port St. Lucie, FL 34986

ISSUE DATE: 10/31/2023
COMM. NO.: 2022108

DRAWN BY: SM,AC CHECKED BY: KT

BLDG 2 AREA 2C - SIGNAGE PLAN - 1ST FLR

A191.2C

PHASE III - CONSTRUCTION DOCUMENTS

12/27/2024 2:39:12 PM
Autodesk Docs://2022108 Westwood Academy/SLPS_FPWA_HS_2023-A.rvt

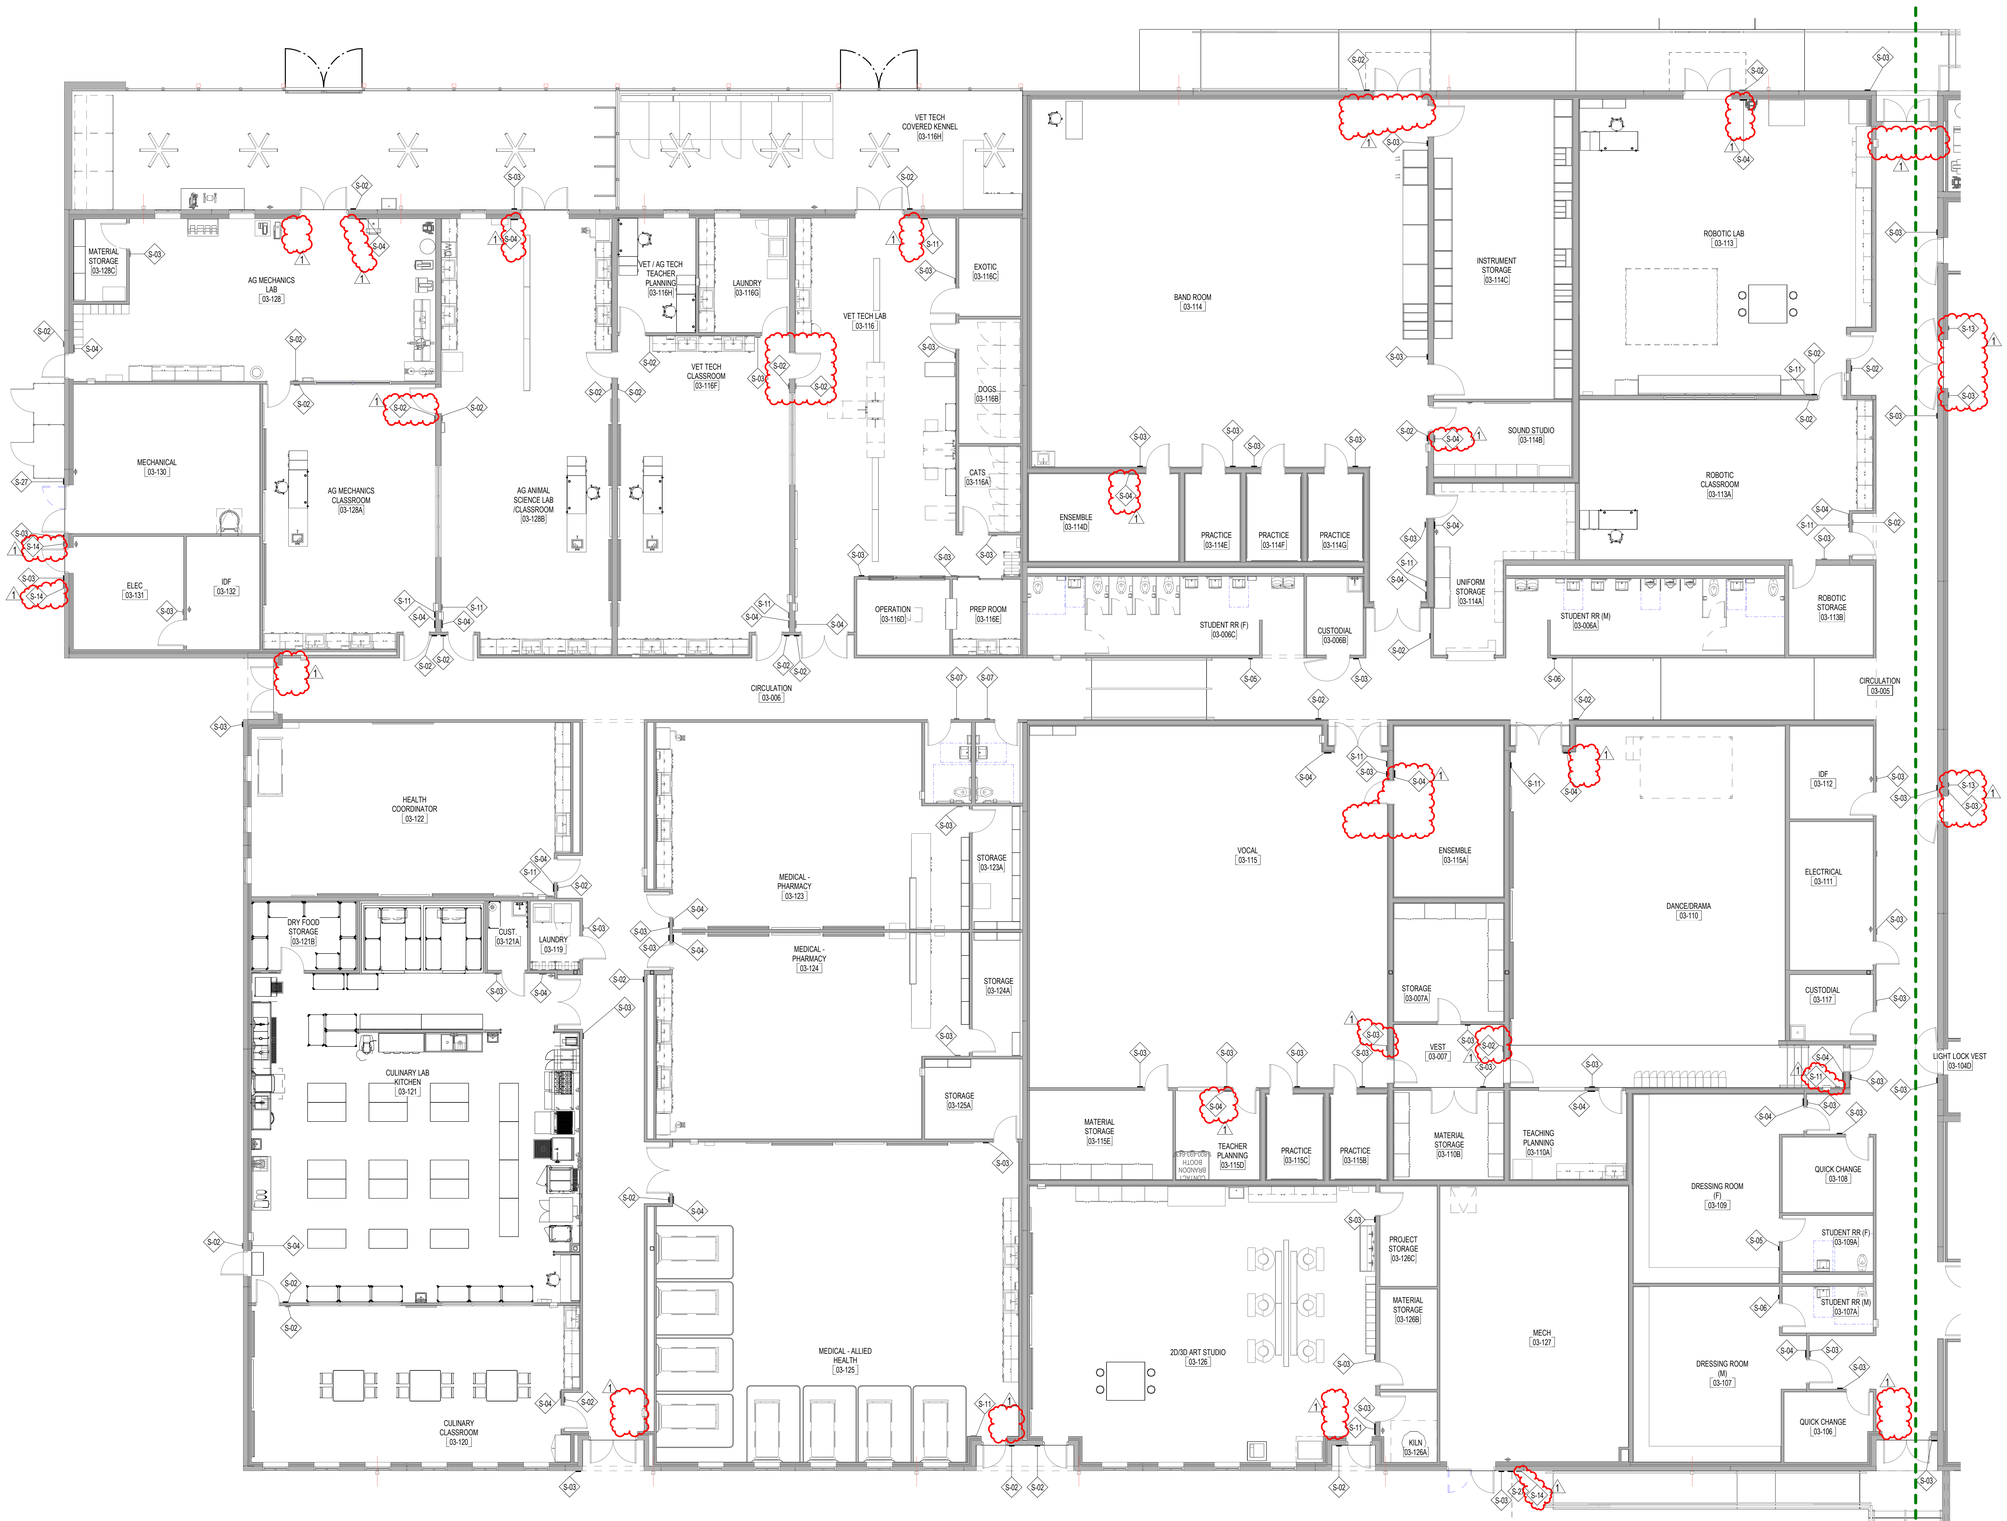

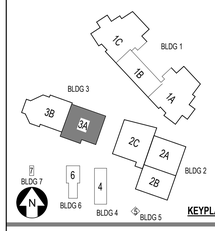

B3

A1

BLDG 3A - SIGNAGE PLAN

1/8" = 1'-0"

SCHENKELSHULTZ
ARCHITECTURE

voice 407-872-3322
fax 407-872-3303
schenkelshultz.com
SS Lic. No. -AA-C000937

CONFIDENTIAL COPYRIGHT 2019 SCHENKEL & SHULTZ INC.
SEE WWW.SCHENKELSHULTZ.COM/COPYRIGHT FOR POLICY AND INFORMATION

REVISIONS

MARK	DESCRIPTION	DATE
1	ASI-15	12/27/2024

CORE Remnant
Current ASI#:15 Received on: 02/02/2025

CONFIDENTIAL COPYRIGHT 2020 SCHENKEL & SHULTZ INC.
SEE WWW.SCHENKELSHULTZ.COM/COPYRIGHT FOR POLICY AND INFORMATION

PURSUANT TO SECTION 102 OF THE COPYRIGHT ACT, 17 U.S.C., ALL CONCEPTS, IDEAS, DESIGNS, ARRANGEMENTS, DRAWINGS, AND PLANS INDICATED OR REPRESENTED BY THIS DOCUMENT ARE COPYRIGHTED BY SCHENKEL & SHULTZ INC. AS SUCH ALL CONCEPTS, IDEAS, DESIGNS, ARRANGEMENTS, DRAWINGS, AND PLANS INDICATED OR REPRESENTED IN THIS DOCUMENT ARE THE EXCLUSIVE PROPERTY OF SCHENKEL SHULTZ INC. AND SHALL NOT BE USED FOR ANY PURPOSE WHATSOEVER WITHOUT THE EXPRESS WRITTEN CONSENT OF SCHENKEL SHULTZ INC. NONE OF THE CONCEPTS, IDEAS, DESIGNS, ARRANGEMENTS, OR PLANS SHALL BE USED BY OR DISCLOSED TO ANY PERSON, ARCHITECTURAL OR ENGINEERING FIRM, CONSTRUCTION FIRM, SUBCONTRACTING FIRM, SUPPLIER, OR CORPORATION FOR ANY PURPOSE WHATSOEVER WITHOUT THE WRITTEN PERMISSION OF SCHENKEL & SHULTZ INC. PURSUANT TO SECTION 102 OF THE COPYRIGHT ACT, 17 U.S.C., PROTECTION FOR AN ARCHITECTURAL WORK CREATED AS A WORK MADE FOR HIRE ON OR AFTER DECEMBER 1, 1990, LASTS FOR 95 YEARS FROM THE DATE OF PUBLICATION OF THE WORK OR FOR 120 YEARS FROM THE DATE OF CREATION OF THE UNPUBLISHED PLANS, WHICHEVER TERM IS LESS.

WARNING: REPRODUCTION HEREOF IS A CRIMINAL OFFENSE UNDER SECTION 102 OF THE COPYRIGHT ACT, 17 U.S.C., 18 U.S.C. SEC. 506. UNAUTHORIZED DISCLOSURE MAY CONSTITUTE TRADE SECRET MISAPPROPRIATION IN VIOLATION OF C.24-3.21-1ET. SEQ. AND OTHER LAWS. THE CONCEPTS, IDEAS, DESIGNS, ARRANGEMENTS, DRAWINGS, AND PLANS DISCLOSED ARE COPYRIGHTED AND HEREIN MAY BE PATENTED OR BE THE SUBJECT OF PENDING PATENT APPLICATION. ANYONE VIOLATING THE INTENT OF THIS COPYRIGHT PROTECTION WILL BE PROSECUTED TO THE FULL EXTENT OF THE FEDERAL STATE AND LOCAL LAWS.

WRITTEN DIMENSIONS ON THESE DOCUMENTS SHALL HAVE PRECEDENCE OVER SCALE DIMENSIONS. CONTRACTORS SHALL VERIFY AND BE RESPONSIBLE FOR ALL DIMENSIONS AND CONDITIONS ON THE JOB AND THIS OFFICE MUST BE NOTIFIED OF ANY VARIATION FROM THE DIMENSIONS AND CONDITIONS SHOWN BY THESE DRAWINGS. SHOP DRAWINGS AND DR DETAILS MUST BE SUBMITTED TO THIS OFFICE FOR REVIEW BEFORE PROCEEDING WITH FABRICATION.

FORT PIERCE WESTWOOD ACADEMY

1801 Panther Ln , Fort Pierce, FL 34947

St. Lucie PUBLIC SCHOOLS

St. Lucie Public Schools
9461 Brandywine Ln
Port St. Lucie, FL 34986

ISSUE DATE: 10/31/2023
COMM. NO.: 2022108

DRAWN BY: SM,AC CHECKED BY: KT

BLDG 3 AREA 3A - SIGNAGE PLAN - 1ST FLR

A191.3A

PHASE III - CONSTRUCTION DOCUMENTS

12/27/2024 2:39:20 PM
Autodesk Docs://2022108 Westwood Academy/SLPS_FPWA_HS_2023-A.rvt

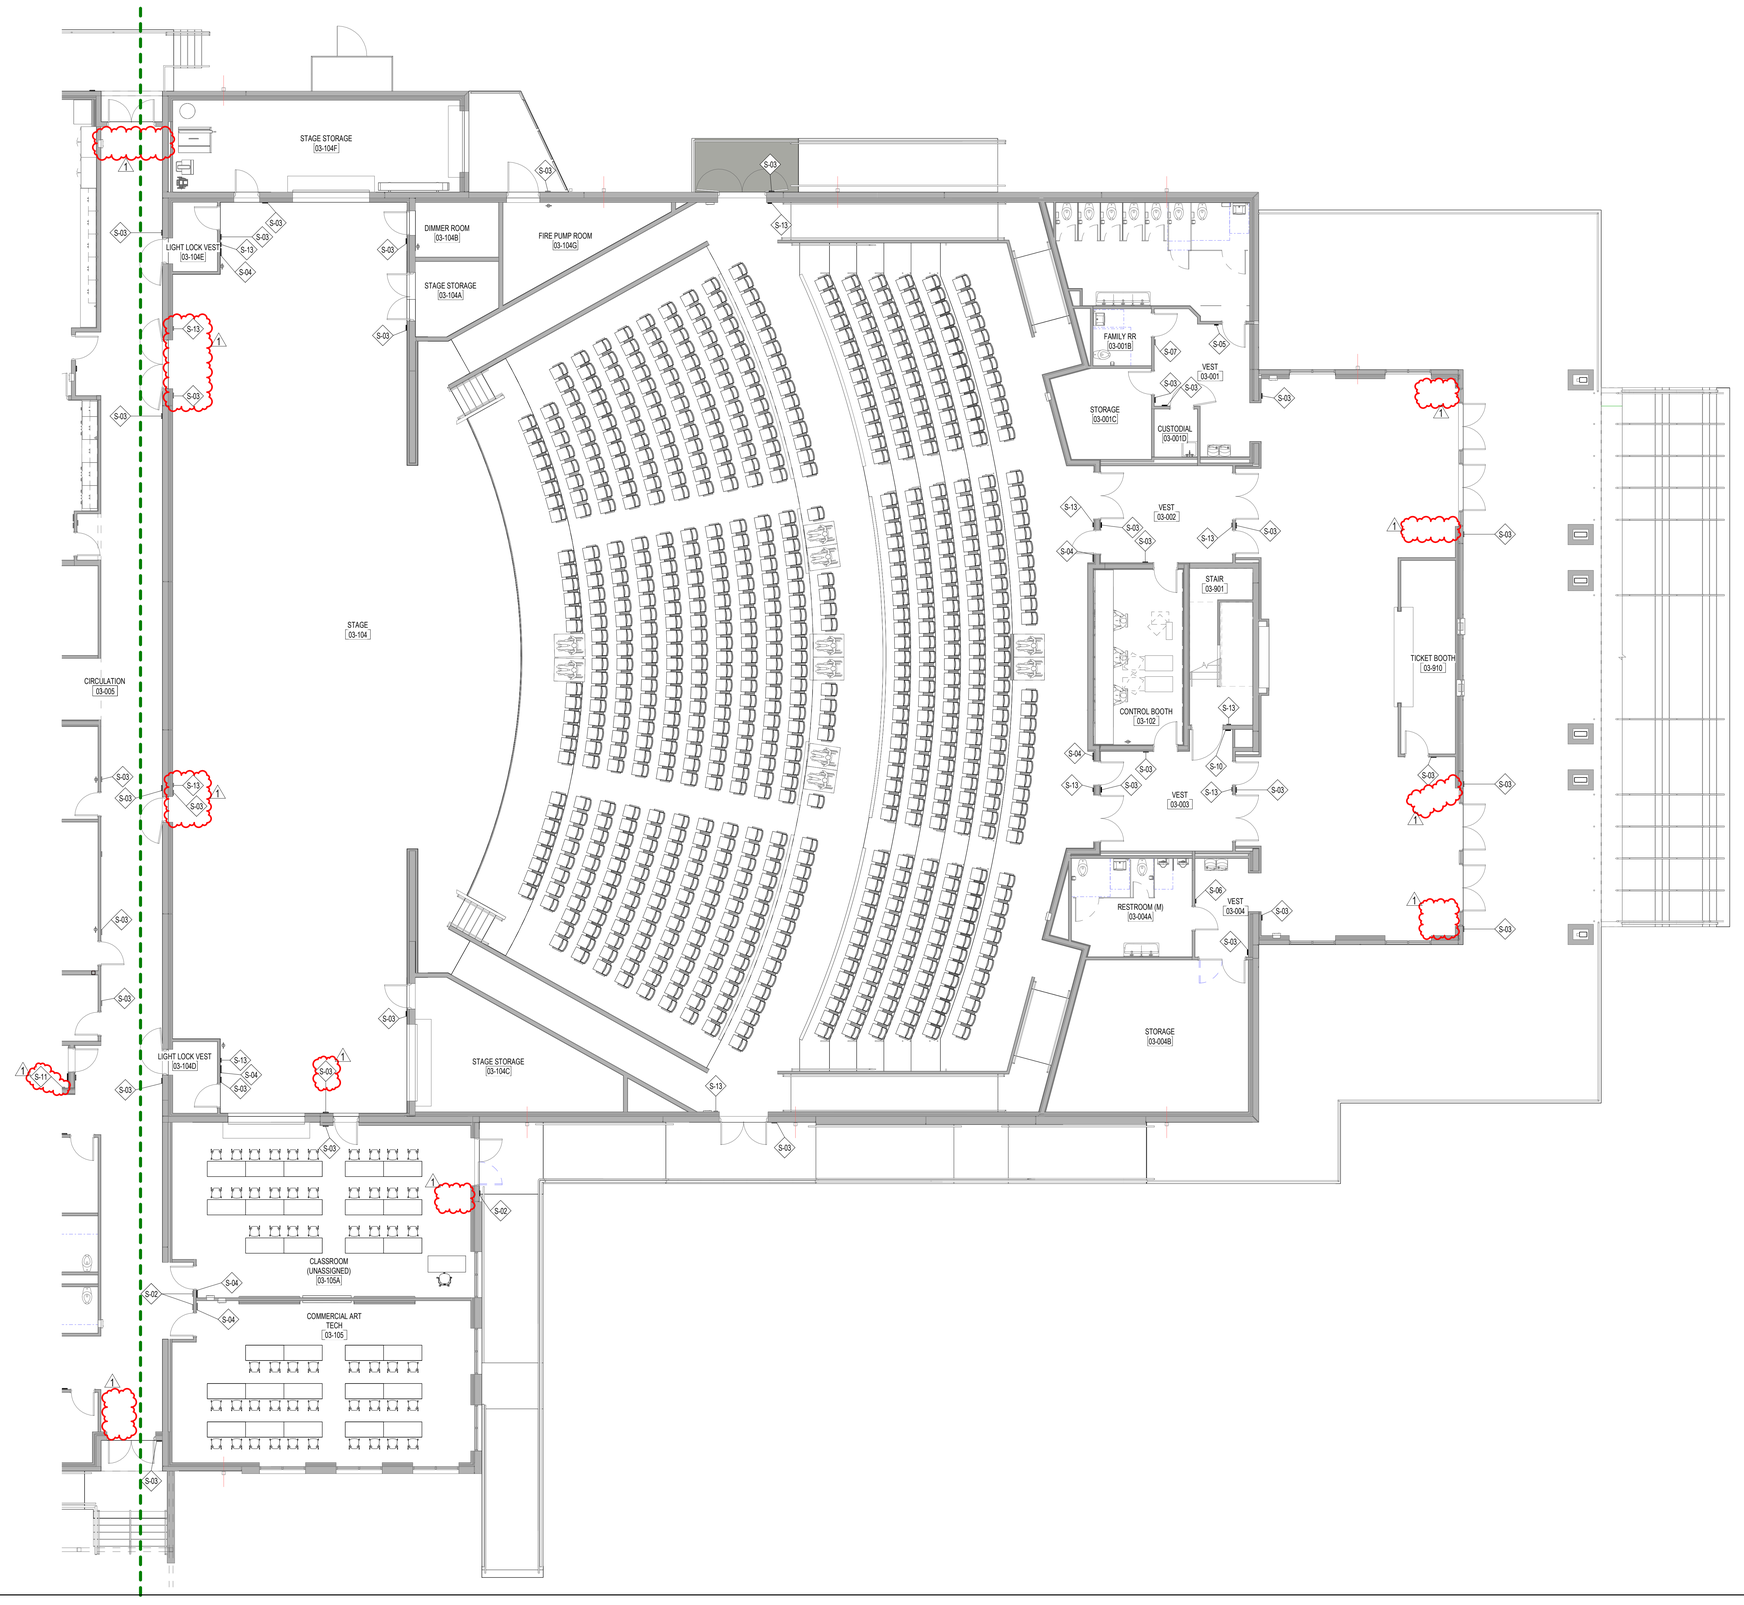

A1 BLDG 3B - SIGNAL PLAN

1/8" = 1'-0"

SCHENKELSHULTZ
ARCHITECTURE

voice 407-872-3322
fax 407-872-3303
schenkelshultz.com
SS Lic. No. -AA-C000937

CONFIDENTIAL COPYRIGHT 2019 SCHENKEL & SHULTZ INC.
SEE WWW.SCHENKELSHULTZ.COM/COPYRIGHT. FOR POLICY AND INFORMATION

REVISIONS

MARK	DESCRIPTION	DATE
1	ASI-15	12/27/2024

CORE Remnant
Current ASI:15 Received on: 02/02/2025

CONFIDENTIAL COPYRIGHT 2020 SCHENKEL & SHULTZ INC.
SEE WWW.SCHENKELSHULTZ.COM/COPYRIGHT. FOR POLICY AND INFORMATION

PURSUANT TO SECTION 102 OF THE COPYRIGHT ACT, 17 U.S.C., ALL CONCEPTS, IDEAS, DESIGNS, ARRANGEMENTS, DRAWINGS, AND PLANS INDICATED OR REPRESENTED BY THIS DOCUMENT ARE COPYRIGHTED BY SCHENKEL & SHULTZ INC. AS SUCH ALL CONCEPTS, IDEAS, DESIGNS, ARRANGEMENTS, DRAWINGS, AND PLANS INDICATED OR REPRESENTED BY THIS DOCUMENT CONSTITUTE THE ORIGINAL AND UNPUBLISHED WORK OF SCHENKEL SHULTZ INC. AND MAY NOT BE DUPLICATED, USED OR DISCLOSED WITHOUT THE WRITTEN CONSENT OF SCHENKEL SHULTZ INC., NONE OF THE IDEAS, DESIGNS, ARRANGEMENTS, OR PLANS SHALL BE USED BY OR DISCLOSED TO ANY PERSON, ARCHITECTURAL OR ENGINEERING FIRM, CONSTRUCTION FIRM, SUBCONTRACTING FIRM, SUPPLIER, OR CORPORATION FOR ANY PURPOSE WHATSOEVER WITHOUT THE WRITTEN PERMISSION OF SCHENKEL & SHULTZ INC. PURSUANT TO SECTION 102 OF THE COPYRIGHT ACT, 17 U.S.C., PROTECTION FOR AN ARCHITECTURAL WORK CREATED AS A WORK MADE FOR HIRE ON OR AFTER DECEMBER 1, 1990, LASTS FOR 95 YEARS, FROM THE DATE OF PUBLICATION OF THE WORK, OR FOR 120 YEARS FROM THE DATE OF CREATION OF THE UNPUBLISHED PLANS, WHICHEVER TERM IS LESS.

WARNING: REPRODUCTION HEREOF IS A CRIMINAL OFFENSE UNDER SECTION 102 OF THE COPYRIGHT ACT, 17 U.S.C., 18 U.S.C. SEC. 506. UNAUTHORIZED DISCLOSURE MAY CONSTITUTE TRADE SECRET MISAPPROPRIATION IN VIOLATION OF 12-24-3-1 ET. SEQ. AND OTHER LAWS. THE CONCEPTS, IDEAS, DESIGNS, ARRANGEMENTS, DRAWINGS, AND PLANS DISCLOSED ARE COPYRIGHTED AND HEREIN MAY BE PATENTED OR BE THE SUBJECT OF PENDING PATENT APPLICATION. ANYONE VIOLATING THE INTENT OF THIS COPYRIGHT PROTECTION WILL BE PROSECUTED TO THE FULL EXTENT OF THE FEDERAL STATE AND LOCAL LAWS.

WRITTEN DIMENSIONS ON THESE DOCUMENTS SHALL HAVE PRECEDENCE OVER SCALE DIMENSIONS. CONTRACTORS SHALL VERIFY AND BE RESPONSIBLE FOR ALL DIMENSIONS AND CONDITIONS ON THE JOB AND THIS OFFICE MUST BE NOTIFIED OF ANY VARIATION FROM THE DIMENSIONS AND CONDITIONS SHOWN BY THESE DRAWINGS. SHOP DRAWINGS AND OR DETAILS MUST BE SUBMITTED TO THIS OFFICE FOR REVIEW BEFORE PROCEEDING WITH FABRICATION.

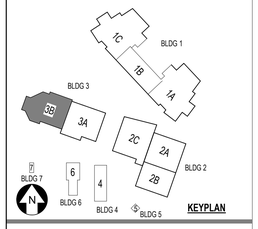

KEYPLAN

FORT PIERCE WESTWOOD ACADEMY

1801 Panther Ln , Fort Pierce, FL 34947

St. Lucie PUBLIC SCHOOLS

St. Lucie Public Schools
9461 Brandywine Ln
Port St. Lucie, FL 34986

ISSUE DATE: 10/31/2023
COMM. NO.: 2022108

DRAWN BY: SM,AC CHECKED BY: KT

BLDG 3 AREA 3B - SIGNAGE PLAN - 1ST FLR

A191.3B

PHASE III - CONSTRUCTION DOCUMENTS

A1

BUILDING 4 - SIGNAGE PLAN

1/8" = 1'-0"

FOR BUILDING 5 SIGNAGE PLAN SEE F15 / A101.5

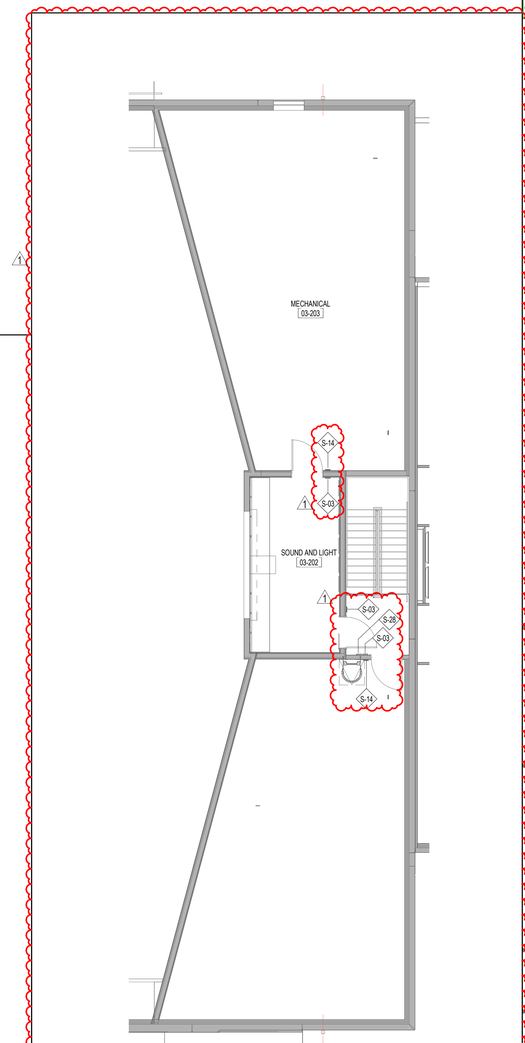

A15

BLDG 3 - SIGNAGE PLAN - MECHANICAL MEZZANINE

1/8" = 1'-0"

SCHENKELSHULTZ
ARCHITECTURE

voice 407-872-3322
fax 407-872-3303
schenkelshultz.com
SS Lic. No. -AA-C000937

CONFIDENTIAL COPYRIGHT 2019 SCHENKEL & SHULTZ INC.
SEE WWW.SCHENKELSHULTZ.COM/COPYRIGHT FOR POLICY AND INFORMATION

REVISIONS

MARK	DESCRIPTION	DATE
1	ASI-15	12/27/2024

CORE Remnant

Current ASI:15 Received on: 02/02/2025

CONFIDENTIAL COPYRIGHT 2020 SCHENKEL & SHULTZ INC.
SEE WWW.SCHENKELSHULTZ.COM/COPYRIGHT FOR POLICY AND INFORMATION

PURSUANT TO SECTION 102 OF THE COPYRIGHT ACT, 17 U.S.C., ALL CONCEPTS, IDEAS, DESIGNS, ARRANGEMENTS, DRAWINGS, AND PLANS INDICATED OR REPRESENTED BY THIS DOCUMENT ARE COPYRIGHTED BY SCHENKEL & SHULTZ INC. AS SUCH ALL CONCEPTS, IDEAS, DESIGNS, ARRANGEMENTS, DRAWINGS, AND PLANS INDICATED OR REPRESENTED BY THIS DOCUMENT ARE OWNED BY AND THE PROPERTY OF SCHENKEL SHULTZ INC. AND WERE CREATED, EVOLVED AND DEVELOPED FOR USE ON, AND IN CONNECTION WITH, THE SPECIFIED PROJECT. NONE OF THE CONCEPTS, IDEAS, DESIGNS, ARRANGEMENTS, OR PLANS SHALL BE USED BY OR DISCLOSED TO ANY PERSON, ARCHITECTURAL OR ENGINEERING FIRM, CONSTRUCTION FIRM, SUBCONTRACTING FIRM, SUPPLIER, OR CORPORATION FOR ANY PURPOSE WHATSOEVER WITHOUT THE WRITTEN PERMISSION OF SCHENKEL & SHULTZ INC. PURSUANT TO SECTION 102 OF THE COPYRIGHT ACT, 17 U.S.C. PROTECTION FOR AN ARCHITECTURAL WORK CREATED AS A WORK MADE FOR HIRE ON OR AFTER DECEMBER 1, 1990, LASTS FOR 95 YEARS FROM THE DATE OF PUBLICATION OF THE WORK OR FOR 120 YEARS FROM THE DATE OF CREATION OF THE UNPUBLISHED PLANS, WHICHEVER TERM IS LESS.

WARNING: REPRODUCTION HEREOF IS A CRIMINAL OFFENSE UNDER SECTION 102 OF THE COPYRIGHT ACT, 17 U.S.C., 18 U.S.C. SEC. 506. UNAUTHORIZED DISCLOSURE MAY CONSTITUTE TRADE SECRET MISAPPROPRIATION IN VIOLATION OF C.24-3.31-1ET. SEQ. AND OTHER LAWS. THE CONCEPTS, IDEAS, DESIGNS, ARRANGEMENTS, DRAWINGS, AND PLANS DISCLOSED ARE COPYRIGHTED AND HEREIN MAY BE PATENTED OR BE THE SUBJECT OF PENDING PATENT APPLICATION. ANYONE VIOLATING THE INTENT OF THIS COPYRIGHT PROTECTION WILL BE PROSECUTED TO THE FULL EXTENT OF THE FEDERAL STATE AND LOCAL LAWS.

WRITTEN DIMENSIONS ON THESE DOCUMENTS SHALL HAVE PRECEDENCE OVER SCALE DIMENSIONS. CONTRACTORS SHALL VERIFY AND BE RESPONSIBLE FOR ALL DIMENSIONS AND CONDITIONS ON THE JOB AND THIS OFFICE MUST BE NOTIFIED OF ANY VARIATION FROM THE DIMENSIONS AND CONDITIONS SHOWN BY THESE DRAWINGS. SHOP DRAWINGS AND OR DETAILS MUST BE SUBMITTED TO THIS OFFICE FOR REVIEW BEFORE PROCEEDING WITH FABRICATION.

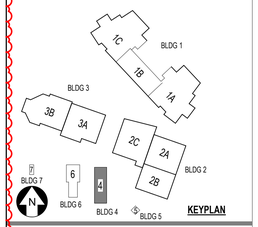

KEYPLAN

FORT PIERCE WESTWOOD ACADEMY

1801 Panther Ln , Fort Pierce, FL 34947

St. Lucie PUBLIC SCHOOLS

St. Lucie Public Schools
9461 Brandywine Ln
Port St. Lucie, FL 34986

ISSUE DATE: 10/31/2023
COMM. NO.: 2022108

DRAWN BY: SM,AC CHECKED BY: KT

BLDG 4 - SIGNAGE PLANS - 1ST FLR

A191.4

PHASE III - CONSTRUCTION DOCUMENTS

12/27/2024 2:39:25 PM
Autodesk Docs://2022108 Westwood Academy/SLPS_FPWA_HS_2023-A.rvt

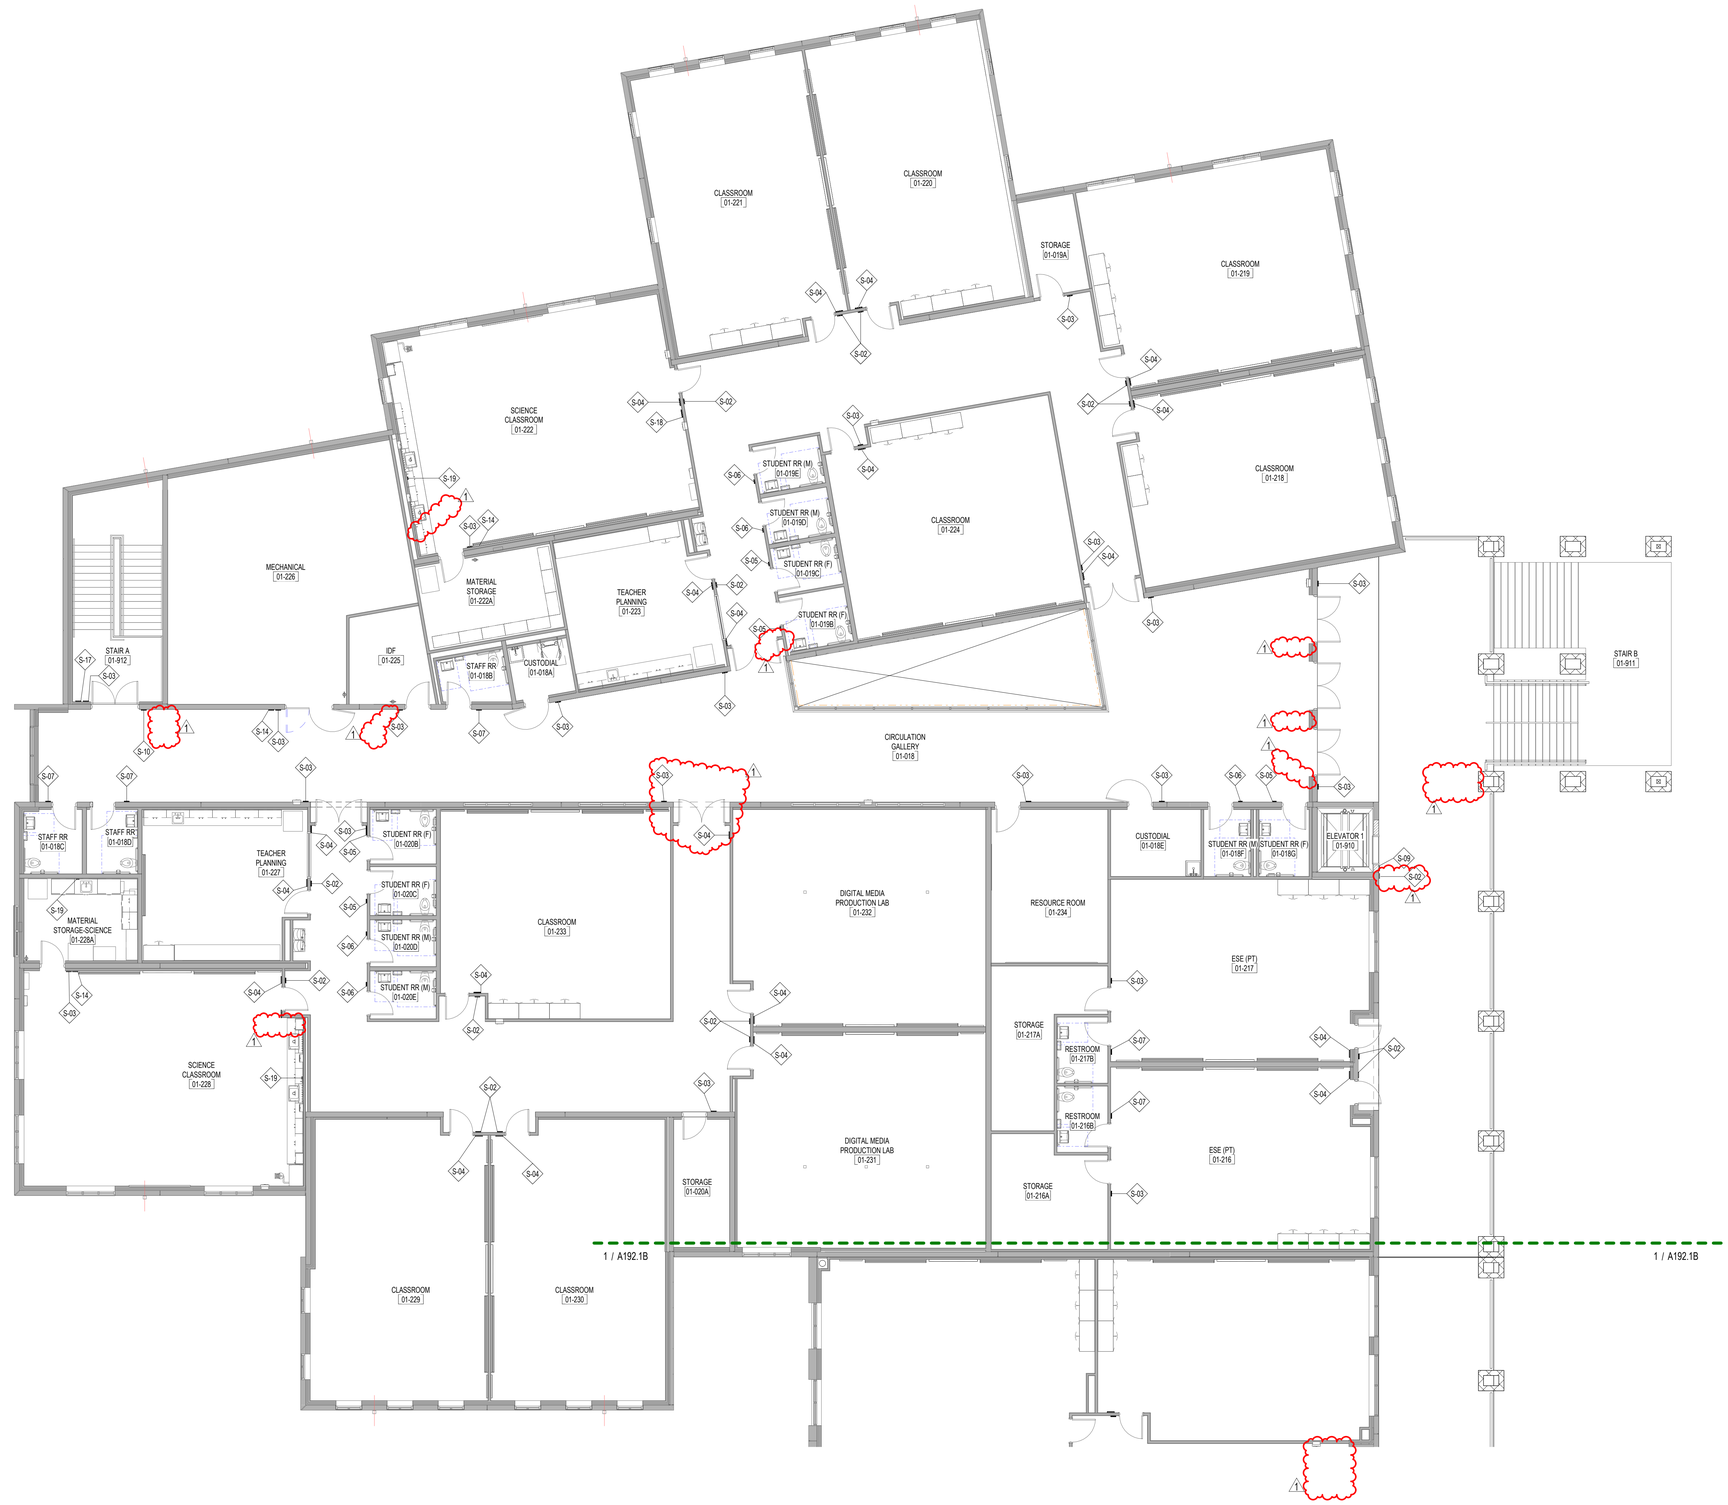

B1

1 BLDG 1A - SIGNAGE PLAN - SECOND FLOOR

1/8" = 1'-0"

SCHENKELSHULTZ
ARCHITECTURE

voice 407-872-3322
fax 407-872-3303
schenkelshultz.com
SS Lic. No. -AA-C000937

CONFIDENTIAL COPYRIGHT 2019 SCHENKEL & SHULTZ INC.
SEE WWW.SCHENKELSHULTZ.COM/COPYRIGHT FOR POLICY AND INFORMATION

REVISIONS

MARK	DESCRIPTION	DATE
1	ASI-15	12/27/2024

CORE Remnant

Current ASI#:15 Received on: 02/02/2025

CONFIDENTIAL COPYRIGHT 2020 SCHENKEL & SHULTZ INC.
SEE WWW.SCHENKELSHULTZ.COM/COPYRIGHT FOR POLICY AND INFORMATION

PURSUANT TO SECTION 102 OF THE COPYRIGHT ACT, 17 U.S.C., ALL CONCEPTS, IDEAS, DESIGNS, ARRANGEMENTS, DRAWINGS, AND PLANS INDICATED OR REPRESENTED BY THIS DOCUMENT ARE COPYRIGHTED BY SCHENKEL & SHULTZ INC. AS SUCH ALL CONCEPTS, IDEAS, DESIGNS, ARRANGEMENTS, DRAWINGS, AND PLANS INDICATED OR REPRESENTED BY THIS DOCUMENT ARE OWNED BY AND THE PROPERTY OF SCHENKEL SHULTZ INC. AND WERE CREATED, EVOLVED AND DEVELOPED FOR USE ON AND IN CONNECTION WITH THE SPECIFIED PROJECT. NONE OF THE CONCEPTS, IDEAS, DESIGNS, ARRANGEMENTS, OR PLANS SHALL BE USED BY OR DISCLOSED TO ANY PERSON, ARCHITECTURAL OR ENGINEERING FIRM, CONSTRUCTION FIRM, SUBCONTRACTING FIRM, SUPPLIER, OR CORPORATION FOR ANY PURPOSE WHATSOEVER WITHOUT THE WRITTEN PERMISSION OF SCHENKEL & SHULTZ INC. PURSUANT TO SECTION 102 OF THE COPYRIGHT ACT, 17 U.S.C., PROTECTION FOR AN ARCHITECTURAL WORK CREATED AS A WORK MADE FOR HIRE ON OR AFTER DECEMBER 1, 1990, LASTS FOR 95 YEARS FROM THE DATE OF PUBLICATION OF THE WORK OR FOR 120 YEARS FROM THE DATE OF CREATION OF THE UNPUBLISHED PLANS, WHICHEVER TERM IS LESS.

WARNING: REPRODUCTION HEREOF IS A CRIMINAL OFFENSE UNDER SECTION 102 OF THE COPYRIGHT ACT, 17 U.S.C., 18 U.S.C. SEC. 506. UNAUTHORIZED DISCLOSURE MAY CONSTITUTE TRADE SECRET MISAPPROPRIATION IN VIOLATION OF 812-A-2-311-1ST SEQ. AND OTHER LAWS. THE CONCEPTS, IDEAS, DESIGNS, ARRANGEMENTS, DRAWINGS, AND PLANS DISCLOSED ARE COPYRIGHTED AND HEREIN MAY BE PATENTED OR BE THE SUBJECT OF PENDING PATENT APPLICATION. ANYONE VIOLATING THE INTENT OF THIS COPYRIGHT PROTECTION WILL BE PROSECUTED TO THE FULL EXTENT OF THE FEDERAL STATE AND LOCAL LAWS.

WRITTEN DIMENSIONS ON THESE DOCUMENTS SHALL HAVE PRECEDENCE OVER SCALE DIMENSIONS. CONTRACTORS SHALL VERIFY AND BE RESPONSIBLE FOR ALL DIMENSIONS AND CONDITIONS ON THE JOB AND THIS OFFICE MUST BE NOTIFIED OF ANY VARIATION FROM THE DIMENSIONS AND CONDITIONS SHOWN BY THESE DRAWINGS. SHOP DRAWINGS AND OR DETAILS MUST BE SUBMITTED TO THIS OFFICE FOR REVIEW BEFORE PROCEEDING WITH FABRICATION.

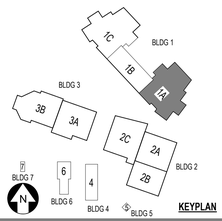

FORT PIERCE WESTWOOD ACADEMY

1801 Panther Ln , Fort Pierce, FL 34947

St. Lucie PUBLIC SCHOOLS

St. Lucie Public Schools
9461 Brandywine Ln
Port St. Lucie, FL 34986

ISSUE DATE: 10/31/2023
COMM. NO.: 2022108

DRAWN BY: SM,AC CHECKED BY: KT

BLDG 1 AREA 1A - SIGNAGE PLAN - 2ND FLR

A192.1A

PHASE III - CONSTRUCTION DOCUMENTS

12/27/2024 2:39:25 PM
Autodesk Docs://2022108 Westwood Academy/SLPS_FPWA_HS_2023-A.rvt

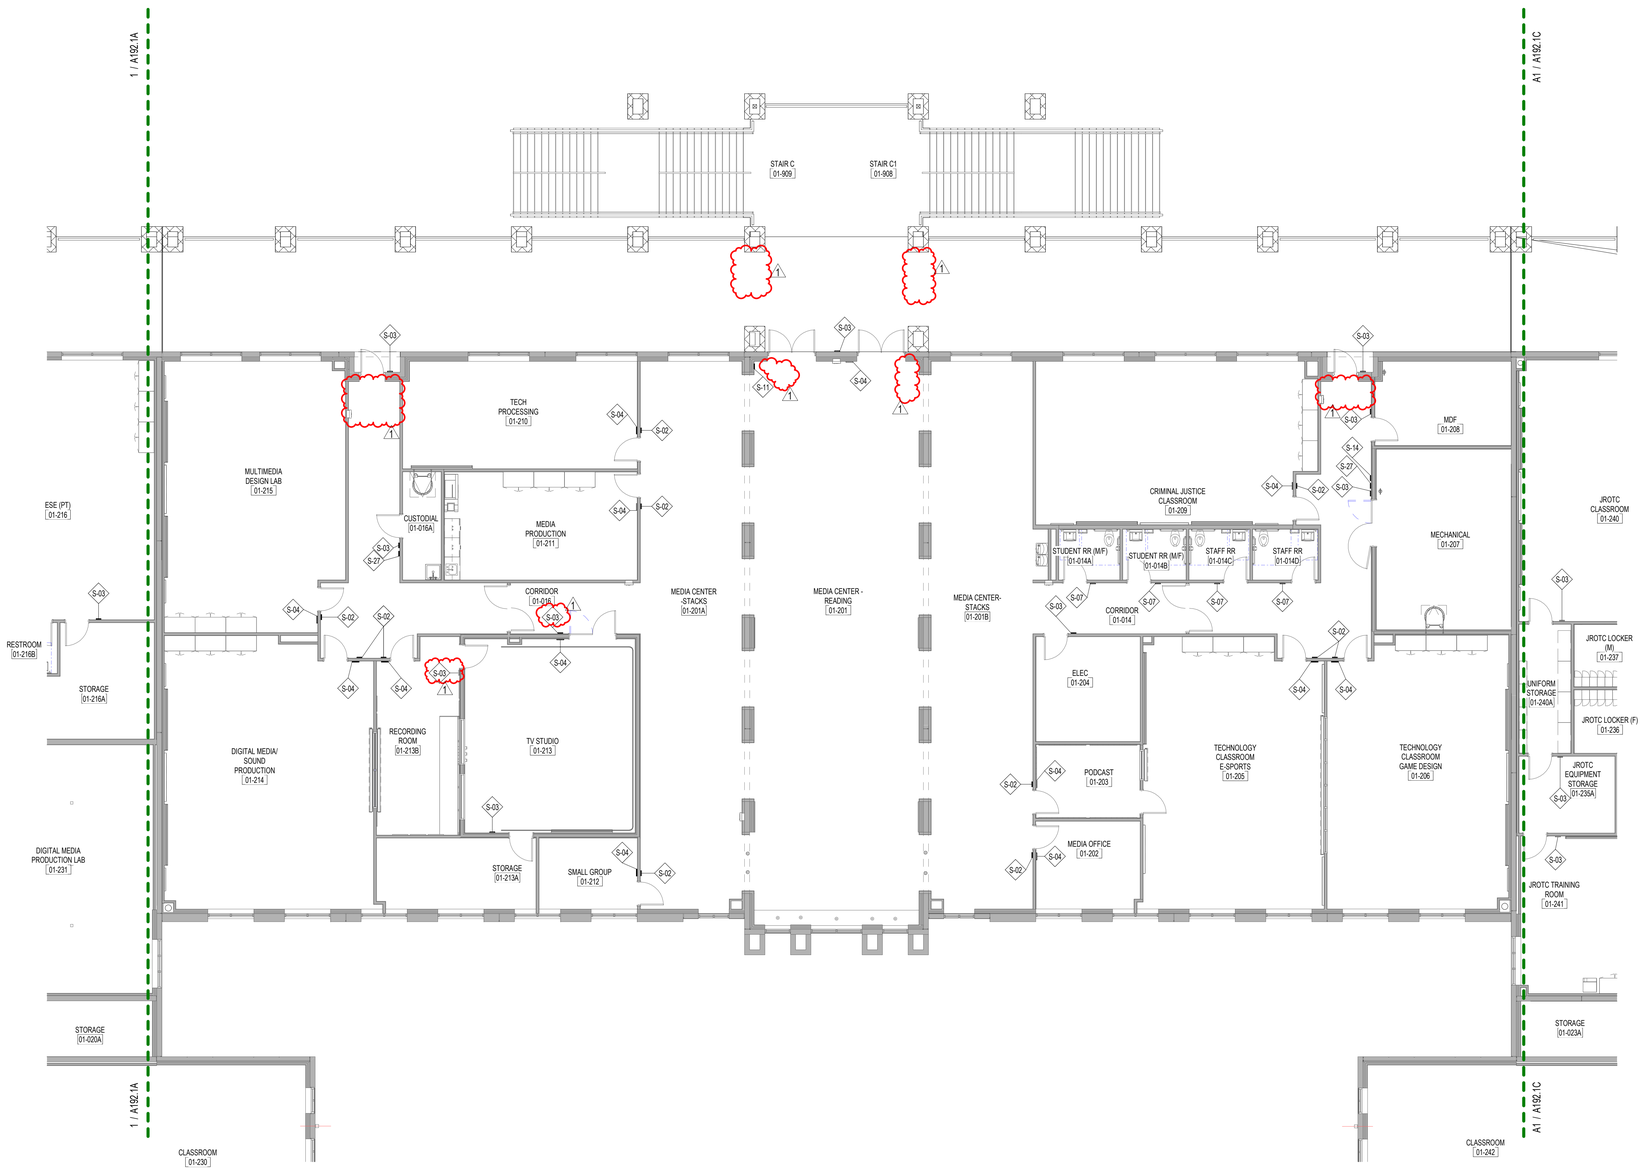

1 BLDG 1B - SIGNAGE PLAN - SECOND FLOOR

1/8" = 1'-0"

SCHENKELSHULTZ
ARCHITECTURE

voice 407-872-3322
fax 407-872-3303
schenkelshultz.com
SS Lic. No. -AA-C000937

CONFIDENTIAL COPYRIGHT 2019 SCHENKEL & SHULTZ INC.
SEE WWW.SCHENKELSHULTZ.COM/COPYRIGHT. FOR POLICY AND INFORMATION

REVISIONS

MARK	DESCRIPTION	DATE
1	ASI-15	12/27/2024

CORE Remnant
Current ASI#:15 Received on: 02/02/2025

CONFIDENTIAL COPYRIGHT 2020 SCHENKEL & SHULTZ INC.
SEE WWW.SCHENKELSHULTZ.COM/COPYRIGHT. FOR POLICY AND INFORMATION

PURSUANT TO SECTION 102 OF THE COPYRIGHT ACT, 17 U.S.C., ALL CONCEPTS, IDEAS, DESIGNS, ARRANGEMENTS, DRAWINGS, AND PLANS INDICATED OR REPRESENTED BY THIS DOCUMENT ARE COPYRIGHTED BY SCHENKEL & SHULTZ INC. AS SUCH ALL CONCEPTS, IDEAS, DESIGNS, ARRANGEMENTS, DRAWINGS, AND PLANS INDICATED OR REPRESENTED BY THIS DOCUMENT CONSTITUTE THE ORIGINAL AND UNPUBLISHED WORK OF SCHENKEL SHULTZ AND THE SAME MAY NOT BE USED, DISCLOSED OR REPRODUCED FOR ANY PURPOSE. NONE OF THE IDEAS, DESIGNS, ARRANGEMENTS, OR PLANS SHALL BE USED BY OR DISCLOSED TO ANY PERSON, ARCHITECTURAL OR ENGINEERING FIRM, CONSTRUCTION FIRM, SUBCONTRACTING FIRM, SUPPLIER, OR CORPORATION FOR ANY PURPOSE WHATSOEVER WITHOUT THE WRITTEN PERMISSION OF SCHENKEL & SHULTZ INC. PURSUANT TO SECTION 102 OF THE COPYRIGHT ACT, 17 U.S.C., PROTECTION FOR AN ARCHITECTURAL WORK CREATED AS A WORK MADE FOR HIRE ON OR AFTER DECEMBER 1, 1990, LASTS FOR 95 YEARS FROM THE DATE OF PUBLICATION OF THE WORK OR FOR 120 YEARS FROM THE DATE OF CREATION OF THE UNPUBLISHED PLANS, WHICHEVER TERM IS LESS.

WARNING: REPRODUCTION HEREOF IS A CRIMINAL OFFENSE UNDER SECTION 102 OF THE COPYRIGHT ACT, 17 U.S.C., 18 U.S.C. SEC. 506. UNAUTHORIZED DISCLOSURE MAY CONSTITUTE TRADE SECRET MISAPPROPRIATION IN VIOLATION OF 812-24-3-1 ET. SEQ. AND OTHER LAWS. THE CONCEPTS, IDEAS, DESIGNS, ARRANGEMENTS, DRAWINGS, AND PLANS DISCLOSED ARE COPYRIGHTED AND HEREIN MAY BE PATENTED OR BE THE SUBJECT OF PENDING PATENT APPLICATION. ANYONE VIOLATING THE INTENT OF THIS COPYRIGHT PROTECTION WILL BE PROSECUTED TO THE FULL EXTENT OF THE FEDERAL STATE AND LOCAL LAWS.

WRITTEN DIMENSIONS ON THESE DOCUMENTS SHALL HAVE PRECEDENCE OVER SCALE DIMENSIONS. CONTRACTORS SHALL VERIFY AND BE RESPONSIBLE FOR ALL DIMENSIONS AND CONDITIONS ON THE JOB AND THIS OFFICE MUST BE NOTIFIED OF ANY VARIATION FROM THE DIMENSIONS AND CONDITIONS SHOWN BY THESE DRAWINGS. SHOP DRAWINGS AND OR DETAILS MUST BE SUBMITTED TO THIS OFFICE FOR REVIEW BEFORE PROCEEDING WITH FABRICATION.

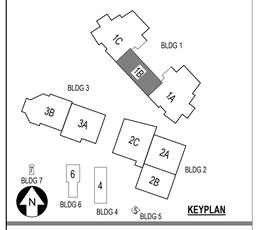

FORT PIERCE WESTWOOD ACADEMY

1801 Panther Ln , Fort Pierce, FL 34947

St. Lucie PUBLIC SCHOOLS

St. Lucie Public Schools
9461 Brandywine Ln
Port St. Lucie, FL 34986

ISSUE DATE: 10/31/2023
COMM. NO.: 2022108

DRAWN BY: SM,AC CHECKED BY: KT

BLDG 1 AREA 1B - SIGNAGE PLAN - 2ND FLR

A192.1B

PHASE III - CONSTRUCTION DOCUMENTS

B1

A1

1/8" = 1'-0"

BLDG 1C - SIGNAGE PLAN - SECOND FLOOR

SCHENKELSHULTZ
ARCHITECTURE

voice 407-872-3322
fax 407-872-3303
schenkelshultz.com
SS Lic. No. -AA-C000937

CONFIDENTIAL COPYRIGHT 2019 SCHENKEL & SHULTZ INC.
SEE WWW.SCHENKELSHULTZ.COM/COPYRIGHT. FOR POLICY AND INFORMATION

REVISIONS

MARK	DESCRIPTION	DATE
1	ASI-15	12/27/2024

CORE Remnant

Current ASI:15 Received on: 02/02/2025

CONFIDENTIAL COPYRIGHT 2020 SCHENKEL & SHULTZ INC.
SEE WWW.SCHENKELSHULTZ.COM/COPYRIGHT. FOR POLICY AND INFORMATION

PURSUANT TO SECTION 102 OF THE COPYRIGHT ACT, 17 U.S.C., ALL CONCEPTS, IDEAS, DESIGNS, ARRANGEMENTS, DRAWINGS, AND PLANS INDICATED OR REPRESENTED BY THIS DOCUMENT ARE COPYRIGHTED BY SCHENKEL & SHULTZ INC. AS SUCH ALL CONCEPTS, IDEAS, DESIGNS, ARRANGEMENTS, DRAWINGS, AND PLANS INDICATED OR REPRESENTED BY THIS DOCUMENT ARE OWNED BY AND THE PROPERTY OF SCHENKEL SHULTZ INC. AND WERE CREATED, EVOLVED AND DEVELOPED FOR USE ON AND IN CONNECTION WITH THE SPECIFIED PROJECT. NONE OF THE CONCEPTS, IDEAS, DESIGNS, ARRANGEMENTS, OR PLANS SHALL BE USED BY OR DISCLOSED TO ANY PERSON, ARCHITECTURAL OR ENGINEERING FIRM, CONSTRUCTION FIRM, SUBCONTRACTING FIRM, SUPPLIER, OR CORPORATION FOR ANY PURPOSE WHATSOEVER WITHOUT THE WRITTEN PERMISSION OF SCHENKEL & SHULTZ INC. PURSUANT TO SECTION 102 OF THE COPYRIGHT ACT, 17 U.S.C., PROTECTION FOR AN ARCHITECTURAL WORK CREATED AS A WORK MADE FOR HIRE ON OR AFTER DECEMBER 1, 1990, LASTS FOR 95 YEARS FROM THE DATE OF PUBLICATION OF THE WORK OR FOR 120 YEARS FROM THE DATE OF CREATION OF THE UNPUBLISHED PLANS, WHICHEVER TERM IS LESS.

WARNING: REPRODUCTION HEREOF IS A CRIMINAL OFFENSE UNDER SECTION 102 OF THE COPYRIGHT ACT, 17 U.S.C., 18 U.S.C. SEC. 506. UNAUTHORIZED DISCLOSURE MAY CONSTITUTE TRADE SECRET MISAPPROPRIATION IN VIOLATION OF 1.C.24-2-3-1 ET SEQ. AND OTHER LAWS. THE CONCEPTS, IDEAS, DESIGNS, ARRANGEMENTS, DRAWINGS, AND PLANS DISCLOSED ARE COPYRIGHTED AND HEREIN MAY BE PATENTED OR BE THE SUBJECT OF PENDING PATENT APPLICATION. ANYONE VIOLATING THE INTENT OF THIS COPYRIGHT PROTECTION WILL BE PROSECUTED TO THE FULL EXTENT OF THE FEDERAL STATE AND LOCAL LAWS.

WRITTEN DIMENSIONS ON THESE DOCUMENTS SHALL HAVE PRECEDENCE OVER SCALE DIMENSIONS. CONTRACTORS SHALL VERIFY AND BE RESPONSIBLE FOR ALL DIMENSIONS AND CONDITIONS ON THE JOB AND THIS OFFICE MUST BE NOTIFIED OF ANY VARIATION FROM THE DIMENSIONS AND CONDITIONS SHOWN BY THESE DRAWINGS. SHOP DRAWINGS AND OR DETAILS MUST BE SUBMITTED TO THIS OFFICE FOR REVIEW BEFORE PROCEEDING WITH FABRICATION.

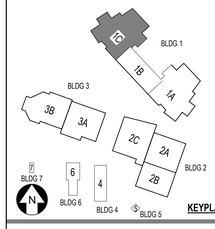

KEYPLAN

FORT PIERCE WESTWOOD ACADEMY

1801 Panther Ln , Fort Pierce, FL 34947

St. Lucie PUBLIC SCHOOLS

St. Lucie Public Schools
9461 Brandywine Ln
Port St. Lucie, FL 34986

ISSUE DATE: 10/31/2023
COMM. NO.: 2022108

DRAWN BY: SM,AC CHECKED BY: KT

BLDG 1 AREA 1C - SIGNAGE PLAN - 2ND FLR

A192.1C

PHASE III - CONSTRUCTION DOCUMENTS

12/27/2024 2:39:35 PM
Autodesk Docs://2022108 Westwood Academy/SLPS_FPWA_HS_2023-A.rvt

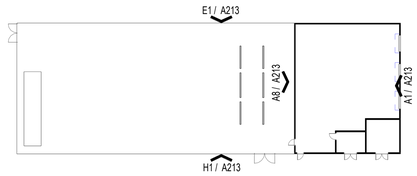

B4

G1 | BUILDING 4 - EXTERIOR ELEVATIONS REFERENCE PLAN

1" = 30'-0"

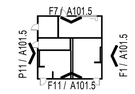

B5

G5 | BUILDING 5 - EXTERIOR ELEVATIONS REFERENCE PLAN

1" = 30'-0"

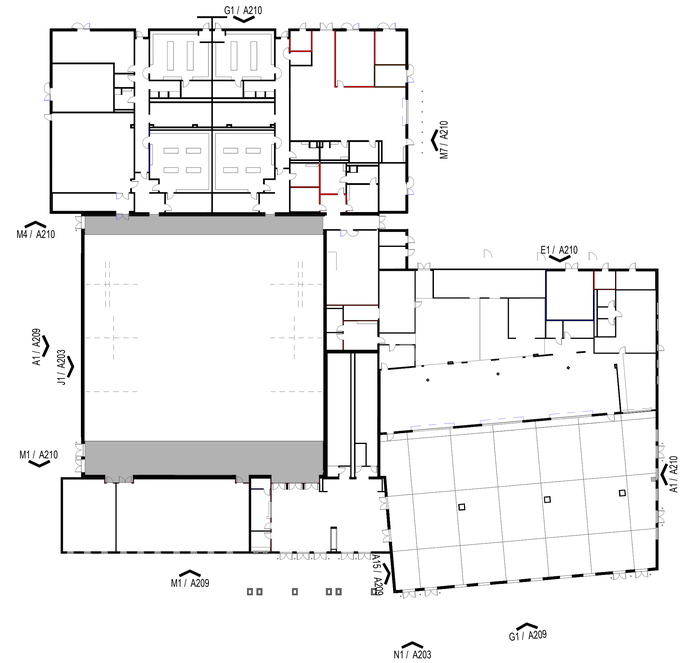

B2

G10 | BUILDING 2 - EXTERIOR ELEVATIONS REFERENCE PLAN

1" = 30'-0"

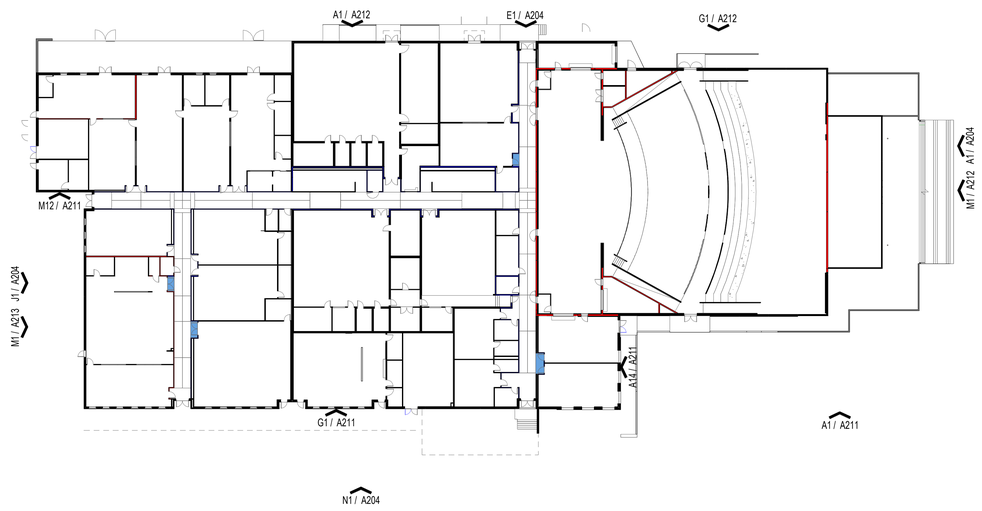

B3

A1 | BUILDING 3 - EXTERIOR ELEVATIONS REFERENCE PLAN

1" = 30'-0"

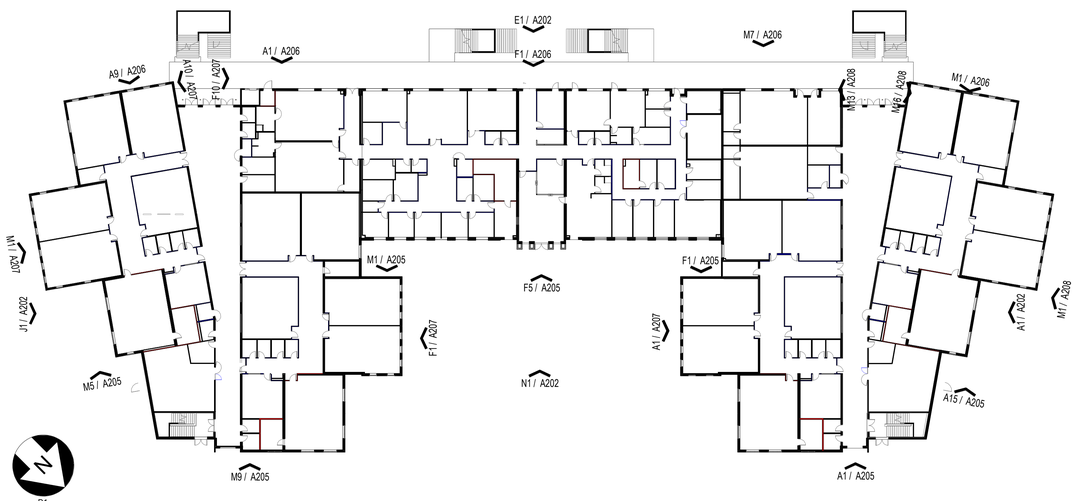

B1

A10 | BUILDING 1 - EXTERIOR ELEVATIONS REFERENCE PLAN

1" = 30'-0"

SCHENKELSHULTZ
ARCHITECTURE

voice 407-872-3322
fax 407-872-3303
schenkelshultz.com
SS Lic. No. -AA-C000937

CONFIDENTIAL COPYRIGHT 2019 SCHENKEL & SHULTZ INC.
SEE **WWW.SCHENKELSHULTZ.COM/COPYRIGHT** FOR POLICY AND INFORMATION

REVISIONS

MARK	DESCRIPTION	DATE

CONFIDENTIAL COPYRIGHT 2020 SCHENKEL & SHULTZ INC.
SEE **WWW.SCHENKELSHULTZ.COM/COPYRIGHT** FOR POLICY AND INFORMATION

PURSUANT TO SECTION 102 OF THE COPYRIGHT ACT, 17 U.S.C. ALL CONCEPTS, IDEAS, DESIGNS, ARRANGEMENTS, DRAWINGS, AND PLANS INDICATED OR REPRESENTED BY THIS DOCUMENT ARE COPYRIGHTED MATERIAL OF SCHENKEL & SHULTZ INC. ALL CONCEPTS, IDEAS, DESIGNS, ARRANGEMENTS, DRAWINGS, AND PLANS INDICATED OR REPRESENTED BY THIS DOCUMENT ARE OWNED BY AND THE PROPERTY OF SCHENKEL/SHULTZ AND WERE CREATED, EVOLVED AND DEVELOPED FOR ITS OWN USE. NONE OF THE IDEAS, DESIGNS, ARRANGEMENTS, OR PLANS SHALL BE USED BY OR DISCLOSED TO ANY PERSON, ARCHITECTURAL OR ENGINEERING FIRM, CONSTRUCTION FIRM, SUBCONTRACTING FIRM, SUPPLIER, OR CORPORATION FOR ANY PURPOSE WHATSOEVER WITHOUT THE WRITTEN PERMISSION OF SCHENKEL & SHULTZ INC. PURSUANT TO SECTION 102 OF THE COPYRIGHT ACT, 17 U.S.C. PROTECTION FOR AN ARCHITECTURAL WORK CREATED AS A WORK MADE FOR HIRE ON OR AFTER DECEMBER 1, 1990, LASTS FOR 95 YEARS FROM THE DATE OF PUBLICATION OF THE WORK OR FOR 120 YEARS FROM THE DATE OF CREATION OF THE UNPUBLISHED PLANS, WHICHEVER TERM IS LESS.

WARNING: REPRODUCTION HEREOF IS A CRIMINAL OFFENSE UNDER SECTION 102 OF THE COPYRIGHT ACT, 17 U.S.C., 18 U.S.C. SEC. 506. UNAUTHORIZED DISCLOSURE MAY CONSTITUTE TRADE SECRET MISAPPROPRIATION IN VIOLATION OF C.24-3.31-1ET. SEQ. AND OTHER LAWS. THE CONCEPTS, IDEAS, DESIGNS, ARRANGEMENTS, DRAWINGS, AND PLANS DISCLOSED ARE COPYRIGHTED AND HEREIN MAY BE PATENTED OR BE THE SUBJECT OF PENDING PATENT APPLICATION. ANYONE VIOLATING THE INTENT OF THIS COPYRIGHT PROTECTION WILL BE PROSECUTED TO THE FULL EXTENT OF THE FEDERAL STATE AND LOCAL LAWS.

WRITTEN DIMENSIONS ON THESE DOCUMENTS SHALL HAVE PRECEDENCE OVER SCALE DIMENSIONS. CONTRACTORS SHALL VERIFY AND BE RESPONSIBLE FOR ALL DIMENSIONS AND CONDITIONS ON THE JOB AND THIS OFFICE MUST BE NOTIFIED OF ANY VARIATION FROM THE DIMENSIONS AND CONDITIONS SHOWN BY THESE DRAWINGS. SHOP DRAWINGS AND OR DETAILS MUST BE SUBMITTED TO THIS OFFICE FOR REVIEW BEFORE PROCEEDING WITH FABRICATION.

FORT PIERCE WESTWOOD ACADEMY

1801 Panther Ln , Fort Pierce, FL 34947

St. Lucie PUBLIC SCHOOLS

St. Lucie Public Schools
9461 Brandywine Ln
Port St. Lucie, FL 34986

ISSUE DATE: 10/31/2023
COMM. NO.: 2022108

DRAWN BY: SM,AC CHECKED BY: KT

EXTERIOR ELEVATIONS REFERENCE PLANS

A200

PHASE III - CONSTRUCTION DOCUMENTS

11/1/2023 1:19:14 PM
Autodesk Docs://2022108 Westwood Academy/SLPS_FPWA_HS_2023-A.rvt

CONCRETE TILT WALL FINISH & TEXTURES

NOTE: COLORS PROVIDED FOR REFERENCE. PROVIDE ACTUAL SAMPLES FOR APPROVAL

FINISH TYPE 1:	FINISH TYPE 1:	FINISH TYPE 1:	FINISH TYPE 1:	FINISH TYPE 1:
ACRYLIC COATING SYSTEM OVER CONCRETE TILT WALL PANEL TEXTURE: FINE 1.0	ACRYLIC COATING SYSTEM OVER CONCRETE TILT WALL PANEL TEXTURE: FINE 1.0	ACRYLIC COATING SYSTEM OVER CONCRETE TILT WALL PANEL TEXTURE: FINE 1.0	ACRYLIC COATING SYSTEM OVER CONCRETE TILT WALL PANEL TEXTURE: FINE 1.0	ACRYLIC COATING SYSTEM OVER CONCRETE TILT WALL PANEL TEXTURE: FINE 1.0
COLOR A	**COLOR B**	**COLOR C**	**COLOR D**	**COLOR E**
MANUFACTURER TEX-COTE COLOR: SW 0037 - MORRIS ROOM GRAY	MANUFACTURER TEX-COTE COLOR: SW 7592 - CRAPPY APPLE	MANUFACTURER TEX-COTE COLOR: SW 7048 - URBANE BRONZE	MANUFACTURER TEX-COTE COLOR: SW 7066 - GRAY MATTERS	MANUFACTURER TEX-COTE COLOR: SW 6070 - HERON PLUME

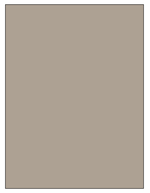

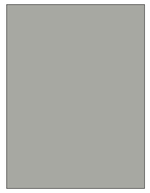
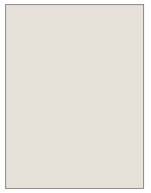

FINISH TYPE 3D:
TEXTURED PAINT CMU
BASIS OF DESIGN: ARCHITECTURAL MASONRY

FINISH TYPE 4D:
CEMENT PLASTER OVER CMU
BASIS OF DESIGN: ARCHITECTURAL MASONRY

EXTERIOR WALL LEGEND:

1A FINISH TYPE 1A:
ACRYLIC COATING SYSTEM - COLOR A
SMOOTH CONCRETE TILT WALL

1B FINISH TYPE 1B:
ACRYLIC COATING SYSTEM - COLOR B
SMOOTH CONCRETE TILT WALL

1C FINISH TYPE 1C:
ACRYLIC COATING SYSTEM - COLOR C
SMOOTH CONCRETE TILT WALL

1D FINISH TYPE 1D:
ACRYLIC COATING SYSTEM - COLOR D
SMOOTH CONCRETE TILT WALL AND CONCRETE WALL

1E FINISH TYPE 1E:
ACRYLIC COATING SYSTEM - COLOR E
CONCRETE TILT WALL

3D FINISH TYPE 3D:
CONCRETE MASONRY WITH TEXTURED PAINT FINISH - COLOR D
(ALL EXPOSED EXTERIOR MASONRY PILASTER COLUMNS OR WALLS)

4D FINISH TYPE 4D:
CEMENT PLASTER - PAINTED - COLOR D
(CEP BUILDING, FRONT OFFICE ENTRY COLUMNS, SCHOOLS SIGN)

OTHER MISC. ARCHITECTURAL COLORS & FINISHES

CURTAIN WALL FRAME COLOR:	DOWNSPOUTS & ALUMINUM CANOPY SYSTEM :	EXTERIOR HM DOORS AND WALL LOUVERS:
EXTERIOR FRAME (BASIS OF DESIGN): CLEAR ANODIZED ALUMINUM	CLEAR ANODIZED	MATCH ADJACENT WALL COLOR

1

EXTERIOR CONCEPTUAL RENDERINGS

RENDERINGS PROVIDED TO CONVEY OVERALL DESIGN CONCEPT ONLY

1

SCHENKELSHULTZ
ARCHITECTURE
voice 407-872-3322
fax 407-872-3303
schenkelshultz.com
SS Lic. No. -AA-C000937

CONFIDENTIAL COPYRIGHT 2019 SCHENKEL & SHULTZ INC.
SEE WWW.SCHENKELSHULTZ.COM/COPYRIGHT. FOR POLICY AND INFORMATION

REVISIONS

MARK	DESCRIPTION	DATE
1	ASI-7	06/14/2024

CONFIDENTIAL COPYRIGHT 2020 SCHENKEL & SHULTZ INC.
SEE WWW.SCHENKELSHULTZ.COM/COPYRIGHT. FOR POLICY AND INFORMATION

PURSUANT TO SECTION 102 OF THE COPYRIGHT ACT, 17 U.S.C., ALL CONCEPTS, IDEAS, DESIGNS, ARRANGEMENTS, DRAWINGS, AND PLANS INDICATED OR REPRESENTED BY THIS DOCUMENT ARE COPYRIGHTED BY SCHENKEL & SHULTZ INC. AS SUCH ALL CONCEPTS, IDEAS, DESIGNS, ARRANGEMENTS, DRAWINGS, AND PLANS INDICATED OR REPRESENTED BY THIS DOCUMENT CONSTITUTE THE ORIGINAL AND UNPUBLISHED WORK OF SCHENKEL SHULTZ AND ARE NOT TO BE USED BY ANY PERSON, FIRM OR CORPORATION FOR ANY PURPOSE WHATSOEVER WITHOUT THE WRITTEN PERMISSION OF SCHENKEL & SHULTZ INC. PURSUANT TO SECTION 102 OF THE COPYRIGHT ACT, 17 U.S.C., PROTECTION FOR AN ARCHITECTURAL WORK CREATED AS A WORK MADE FOR HIRE ON OR AFTER DECEMBER 1, 1990, LASTS FOR 95 YEARS FROM THE DATE OF PUBLICATION OF THE WORK OR FOR 120 YEARS FROM THE DATE OF CREATION OF THE UNPUBLISHED PLANS, WHICHEVER TERM IS LESS.

WARNING: REPRODUCTION HEREOF IS A CRIMINAL OFFENSE UNDER SECTION 102 OF THE COPYRIGHT ACT, 17 U.S.C., 18 U.S.C. SEC. 506. UNAUTHORIZED DISCLOSURE MAY CONSTITUTE TRADE SECRET MISAPPROPRIATION IN VIOLATION OF C.A.4-3.1-01 ET. SEQ. AND OTHER LAWS. THE CONCEPTS, IDEAS, DESIGNS, ARRANGEMENTS, DRAWINGS, AND PLANS DISCLOSED ARE COPYRIGHTED AND HEREIN MAY BE PATENTED OR BE THE SUBJECT OF PENDING PATENT APPLICATION. ANYONE VIOLATING THE INTENT OF THIS COPYRIGHT PROTECTION WILL BE PROSECUTED TO THE FULL EXTENT OF THE FEDERAL STATE AND LOCAL LAWS.

WRITTEN DIMENSIONS ON THESE DOCUMENTS SHALL HAVE PRECEDENCE OVER SCALE DIMENSIONS. CONTRACTORS SHALL VERIFY AND BE RESPONSIBLE FOR ALL DIMENSIONS AND CONDITIONS ON THE JOB AND THIS OFFICE MUST BE NOTIFIED OF ANY VARIATION FROM THE DIMENSIONS AND CONDITIONS SHOWN BY THESE DRAWINGS. SHOP DRAWINGS AND OR DETAILS MUST BE SUBMITTED TO THIS OFFICE FOR REVIEW BEFORE PROCEEDING WITH FABRICATION.

FORT PIERCE WESTWOOD ACADEMY

1801 Panther Ln , Fort Pierce, FL 34947

St. Lucie PUBLIC SCHOOLS

St. Lucie Public Schools
9461 Brandywine Ln
Port St. Lucie, FL 34986

ISSUE DATE: 10/31/2023
COMM. NO.: 2022108

DRAWN BY: SM,AC CHECKED BY: KT

EXTERIOR VIEWS & EXTERIOR MATERIAL LEGEND

A201

PHASE III - CONSTRUCTION DOCUMENTS

6/17/2024 12:46:37 AM
Autodesk Docs://2022108 Westwood Academy/SLPS_FPWA_HS_2023-A.rvt

REFER TO A201 FOR BUILDING ELEVATION COLOR AND FINISHES LEGEND

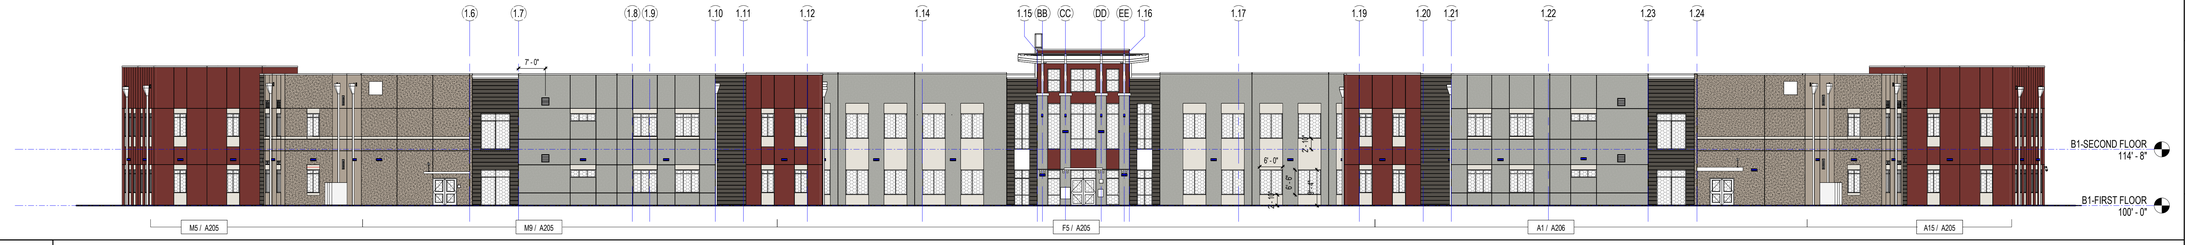

N1 BUILDING 1 OVERALL EXTERIOR ELEVATION - SOUTH

1/16" = 1'-0"

J1 BUILDING 1 OVERALL EXTERIOR ELEVATION - WEST

1/16" = 1'-0"

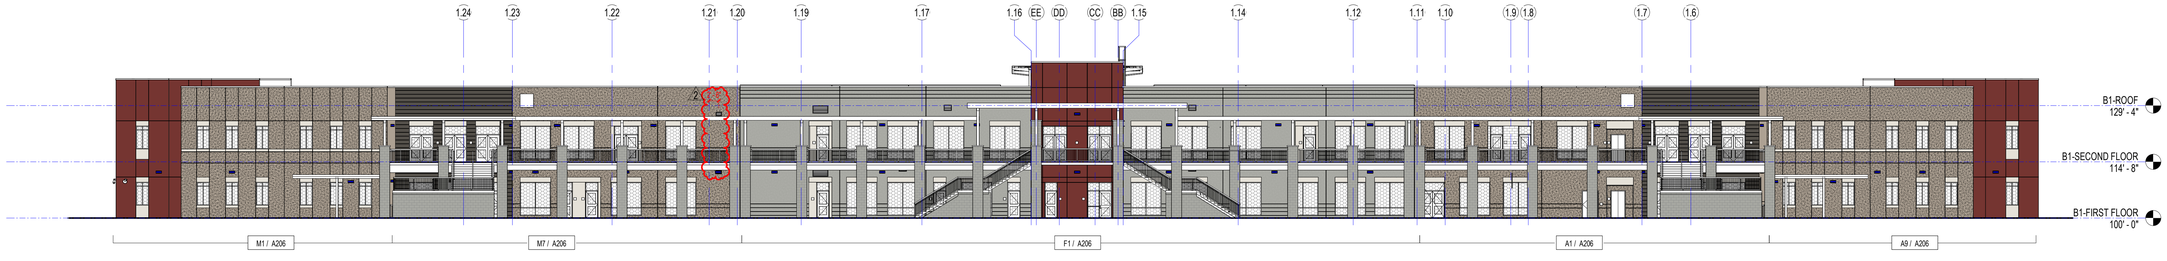

E1 BUILDING 1 OVERALL EXTERIOR ELEVATION - NORTH

1/16" = 1'-0"

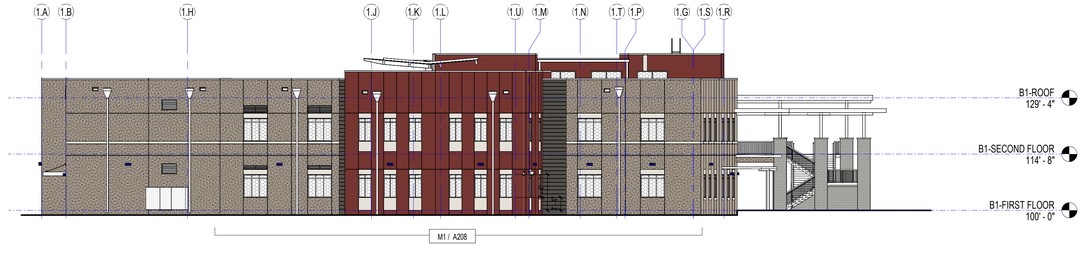

1

A1 BUILDING 1 OVERALL EXTERIOR ELEVATION - EAST

1/16" = 1'-0"

SCHENKELSHULTZ
ARCHITECTURE

voice 407-872-3322
fax 407-872-3303
schenkelshultz.com
SS Lic. No. -AA-C000937

CONFIDENTIAL COPYRIGHT 2019 SCHENKEL & SHULTZ INC.
SEE WWW.SCHENKELSHULTZ.COM/COPYRIGHT. FOR POLICY AND INFORMATION

REVISIONS

MARK	DESCRIPTION	DATE
1	ASI-7	09/14/2024
2	ASI-14	10/29/2024

CORE Remnant
Current ASI:14 Received on: 02/02/2025

CONFIDENTIAL COPYRIGHT 2020 SCHENKEL & SHULTZ INC.
SEE WWW.SCHENKELSHULTZ.COM/COPYRIGHT. FOR POLICY AND INFORMATION

PURSUANT TO SECTION 102 OF THE COPYRIGHT ACT, 17 U.S.C., ALL CONCEPTS, IDEAS, DESIGNS, ARRANGEMENTS, DRAWINGS, AND PLANS INDICATED OR REPRESENTED BY THIS DOCUMENT ARE COPYRIGHTED BY SCHENKEL & SHULTZ INC. AS SUCH ALL CONCEPTS, IDEAS, DESIGNS, ARRANGEMENTS, DRAWINGS, AND PLANS INDICATED OR REPRESENTED BY THIS DOCUMENT CONSTITUTE THE EXCLUSIVE PROPERTY OF SCHENKEL SHULTZ INC. UNPUBLISHED, EXCLUSIVELY OWNED BY SCHENKEL SHULTZ INC. NONE OF THE CONCEPTS, IDEAS, DESIGNS, ARRANGEMENTS, OR PLANS SHALL BE USED BY OR DISCLOSED TO ANY PERSON, ARCHITECTURAL OR ENGINEERING FIRM, CONSTRUCTION FIRM, SUBCONTRACTING FIRM, SUPPLIER, OR CORPORATION FOR ANY PURPOSE WHATSOEVER WITHOUT THE WRITTEN PERMISSION OF SCHENKEL & SHULTZ INC. PURSUANT TO SECTION 102 OF THE COPYRIGHT ACT, 17 U.S.C., PROTECTION FOR AN ARCHITECTURAL WORK CREATED AS A WORK MADE FOR HIRE ON OR AFTER DECEMBER 1, 1990, LASTS FOR 95 YEARS. FROM THE DATE OF PUBLICATION OF THE WORK OR FOR 120 YEARS FROM THE DATE OF CREATION OF THE UNPUBLISHED PLANS, WHICHEVER TERM IS LESS.

WARNING: REPRODUCTION HEREOF IS A CRIMINAL OFFENSE UNDER SECTION 102 OF THE COPYRIGHT ACT, 17 U.S.C., 18 U.S.C. SEC. 506. UNAUTHORIZED DISCLOSURE MAY CONSTITUTE TRADE SECRET MISAPPROPRIATION IN VIOLATION OF C.24-3.31-1ET. SEQ. AND OTHER LAWS. THE CONCEPTS, IDEAS, DESIGNS, ARRANGEMENTS, DRAWINGS, AND PLANS DISCLOSED ARE COPYRIGHTED AND HEREIN MAY BE PATENTED OR BE THE SUBJECT OF PENDING PATENT APPLICATION. ANYONE VIOLATING THE INTENT OF THIS COPYRIGHT PROTECTION WILL BE PROSECUTED TO THE FULL EXTENT OF THE FEDERAL STATE AND LOCAL LAWS.

WRITTEN DIMENSIONS ON THESE DOCUMENTS SHALL HAVE PRECEDENCE OVER SCALE DIMENSIONS. CONTRACTORS SHALL VERIFY AND BE RESPONSIBLE FOR ALL DIMENSIONS AND CONDITIONS ON THE JOB AND THIS OFFICE MUST BE NOTIFIED OF ANY VARIATION FROM THE DIMENSIONS AND CONDITIONS SHOWN BY THESE DRAWINGS. SHOP DRAWINGS AND OR DETAILS MUST BE SUBMITTED TO THIS OFFICE FOR REVIEW BEFORE PROCEEDING WITH FABRICATION.

FORT PIERCE WESTWOOD ACADEMY

1801 Panther Ln , Fort Pierce, FL 34947

St. Lucie PUBLIC SCHOOLS

St. Lucie Public Schools
9461 Brandywine Ln
Port St. Lucie, FL 34986

ISSUE DATE: 10/31/2023
COMM. NO.: 2022108

DRAWN BY: SM,AC CHECKED BY: KT

BLDG 1 - OVERALL EXTERIOR ELEVATIONS

A202

REFER TO A201 FOR BUILDING ELEVATION COLOR AND FINISHES LEGEND

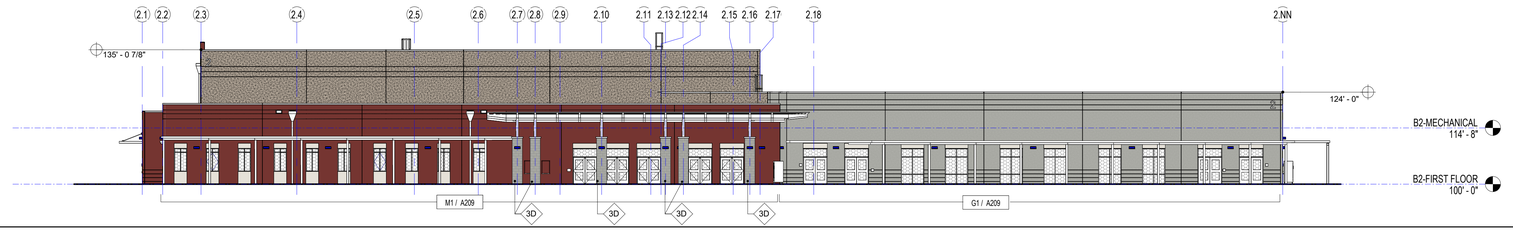

N1 BUILDING 2 OVERALL EXTERIOR ELEVATION - SOUTH

1/16" = 1'-0"

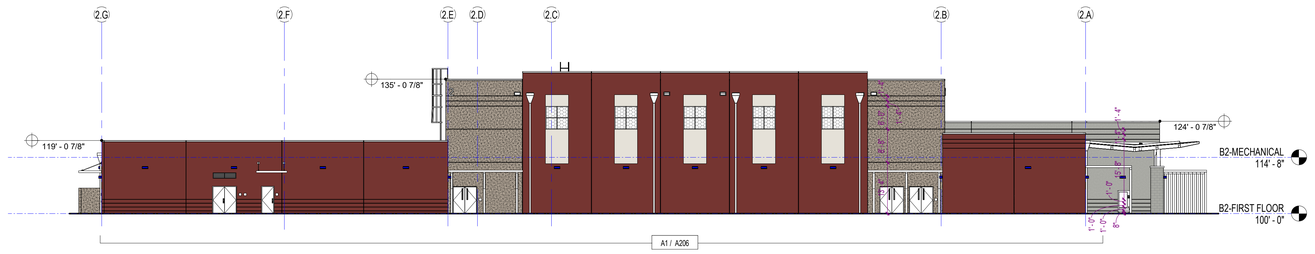

J1 BUILDING 2 OVERALL EXTERIOR ELEVATION - WEST

1/16" = 1'-0"

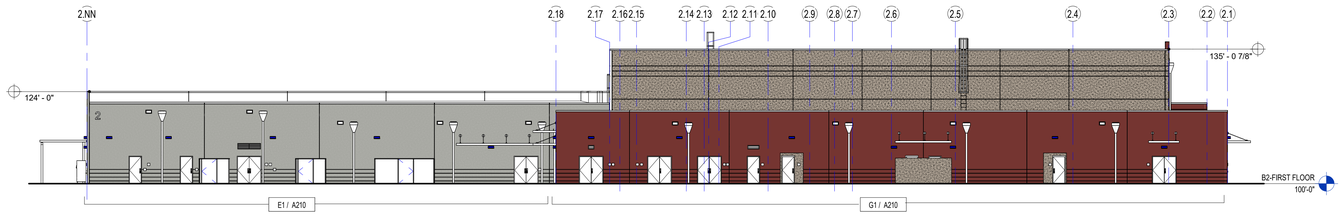

E1 BUILDING 2 OVERALL EXTERIOR ELEVATION - NORTH

1/16" = 1'-0"

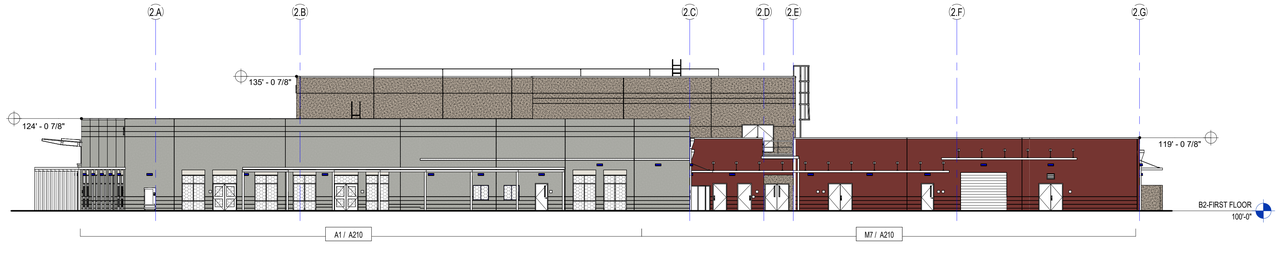

A1 BUILDING 2 OVERALL EXTERIOR ELEVATION - EAST

1/16" = 1'-0"

SCHENKELSHULTZ
ARCHITECTURE

voice 407-872-3322
fax 407-872-3303
schenkelshultz.com
SS Lic. No. -AA-C000937

CONFIDENTIAL COPYRIGHT 2019 SCHENKEL & SHULTZ INC.
SEE WWW.SCHENKELSHULTZ.COM/COPYRIGHT FOR POLICY AND INFORMATION

REVISIONS

MARK	DESCRIPTION	DATE
1	ASI-7	06/14/2024

CONFIDENTIAL COPYRIGHT 2020 SCHENKEL & SHULTZ INC.
SEE WWW.SCHENKELSHULTZ.COM/COPYRIGHT FOR POLICY AND INFORMATION

PURSUANT TO SECTION 102 OF THE COPYRIGHT ACT, 17 U.S.C., ALL CONCEPTS, IDEAS, DESIGNS, ARRANGEMENTS, DRAWINGS, AND PLANS INDICATED OR REPRESENTED BY THIS DOCUMENT ARE COPYRIGHTED BY SCHENKEL & SHULTZ INC. AS SUCH ALL CONCEPTS, IDEAS, DESIGNS, ARRANGEMENTS, DRAWINGS, AND PLANS INDICATED OR REPRESENTED BY THIS DOCUMENT ARE PROPRIETARY AND CONFIDENTIAL. SCHENKEL SHULTZ INC. EXPRESSLY LIMITS THE USE AND DISCLOSURE OF THESE PLANS AND SPECIFICATIONS. NONE OF THE IDEAS, DESIGNS, ARRANGEMENTS, OR PLANS SHALL BE USED BY OR DISCLOSED TO ANY PERSON, ARCHITECTURAL OR ENGINEERING FIRM, CONSTRUCTION FIRM, SUBCONTRACTING FIRM, SUPPLIER, OR CORPORATION FOR ANY PURPOSE WHATSOEVER WITHOUT THE WRITTEN PERMISSION OF SCHENKEL & SHULTZ INC. PURSUANT TO SECTION 102 OF THE COPYRIGHT ACT, 17 U.S.C., PROTECTION FOR AN ARCHITECTURAL WORK CREATED AS A WORK MADE FOR HIRE ON OR AFTER DECEMBER 1, 1990, LASTS FOR 95 YEARS FROM THE DATE OF PUBLICATION OF THE WORK OR FOR 120 YEARS FROM THE DATE OF CREATION OF THE UNPUBLISHED PLANS, WHICHEVER TERM IS LESS.

WARNING: REPRODUCTION HEREOF IS A CRIMINAL OFFENSE UNDER SECTION 102 OF THE COPYRIGHT ACT, 17 U.S.C., 18 U.S.C. SEC. 506. UNAUTHORIZED DISCLOSURE MAY CONSTITUTE TRADE SECRET MISAPPROPRIATION IN VIOLATION OF C.24-3.01-1ET. SEQ. AND OTHER LAWS. THE CONCEPTS, IDEAS, DESIGNS, ARRANGEMENTS, DRAWINGS, AND PLANS DISCLOSED ARE COPYRIGHTED AND HEREIN MAY BE PATENTED OR BE THE SUBJECT OF PENDING PATENT APPLICATION. ANYONE VIOLATING THE INTENT OF THIS COPYRIGHT PROTECTION WILL BE PROSECUTED TO THE FULL EXTENT OF THE FEDERAL STATE AND LOCAL LAWS.

WRITTEN DIMENSIONS ON THESE DOCUMENTS SHALL HAVE PRECEDENCE OVER SCALE DIMENSIONS. CONTRACTORS SHALL VERIFY AND BE RESPONSIBLE FOR ALL DIMENSIONS AND CONDITIONS ON THE JOB AND THIS OFFICE MUST BE NOTIFIED OF ANY VARIATION FROM THE DIMENSIONS AND CONDITIONS SHOWN BY THESE DRAWINGS. SHOP DRAWINGS AND OR DETAILS MUST BE SUBMITTED TO THIS OFFICE FOR REVIEW BEFORE PROCEEDING WITH FABRICATION.

FORT PIERCE WESTWOOD ACADEMY

1801 Panther Ln , Fort Pierce, FL 34947

St. Lucie PUBLIC SCHOOLS

St. Lucie Public Schools
9461 Brandywine Ln
Port St. Lucie, FL 34986

ISSUE DATE: 10/31/2023
COMM. NO.: 2022108

DRAWN BY: SM,AC CHECKED BY: KT

BLDG 2 - OVERALL EXTERIOR ELEVATIONS

A203

PHASE III - CONSTRUCTION DOCUMENTS

REFER TO A201 FOR BUILDING ELEVATION COLOR AND FINISHES LEGEND

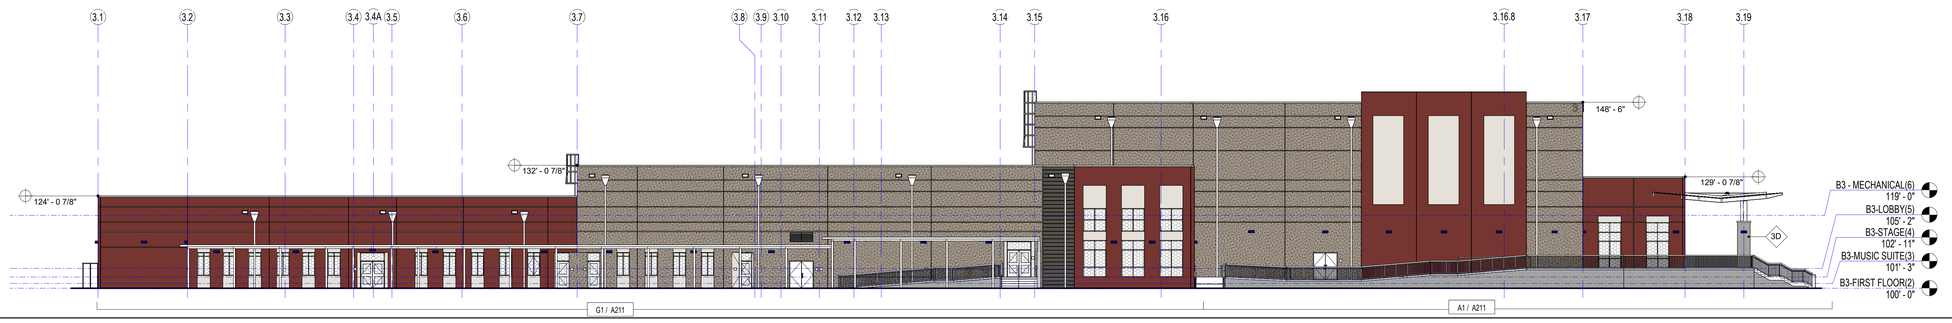

N1 BUILDING 3 OVERALL EXTERIOR ELEVATION - SOUTH

1/16" = 1'-0"

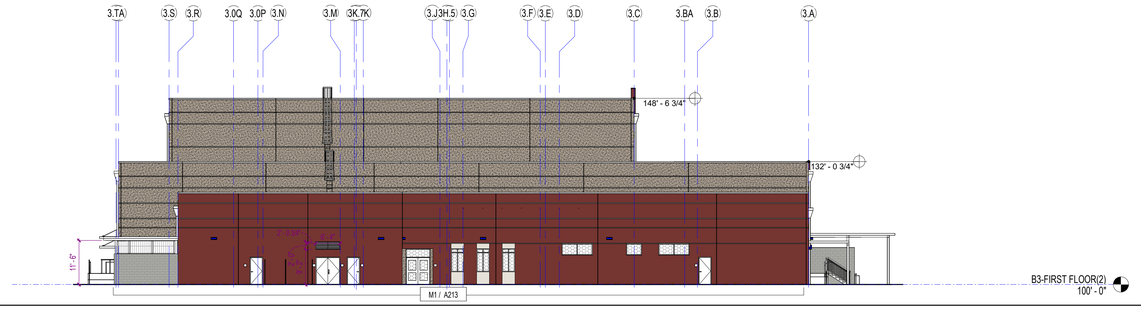

J1 BUILDING 3 OVERALL EXTERIOR ELEVATION - WEST

1/16" = 1'-0"

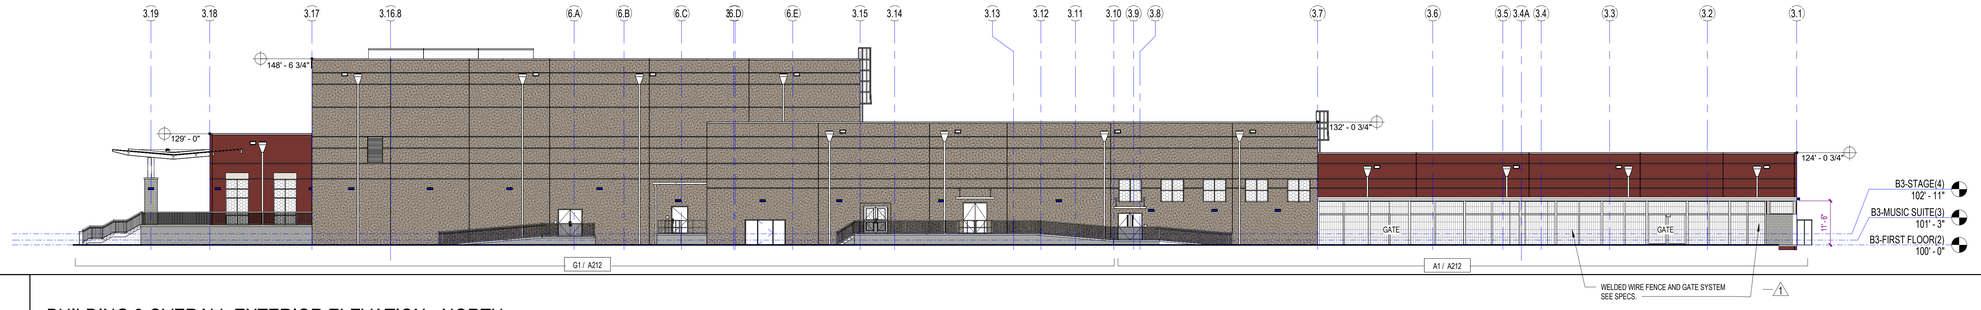

E1 BUILDING 3 OVERALL EXTERIOR ELEVATION - NORTH

1/16" = 1'-0"

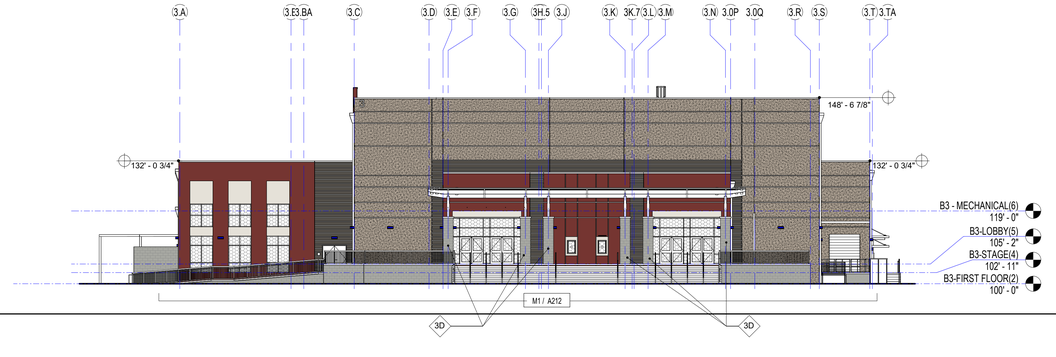

A1 BUILDING 3 OVERALL EXTERIOR ELEVATION - EAST

1/16" = 1'-0"

SCHENKELSHULTZ
ARCHITECTURE

voice 407-872-3322
fax 407-872-3303
schenkelshultz.com
SS Lic. No. -AA-C000937

CONFIDENTIAL COPYRIGHT 2019 SCHENKEL & SHULTZ INC.
SEE WWW.SCHENKELSHULTZ.COM/COPYRIGHT FOR POLICY AND INFORMATION

REVISIONS

MARK	DESCRIPTION	DATE
1	ADDENDUM NO. 3	03/25/2024
2	ASI-7	06/14/2024

CONFIDENTIAL COPYRIGHT 2020 SCHENKEL & SHULTZ INC.
SEE WWW.SCHENKELSHULTZ.COM/COPYRIGHT FOR POLICY AND INFORMATION

PURSUANT TO SECTION 102 OF THE COPYRIGHT ACT, 17 U.S.C., ALL CONCEPTS, IDEAS, DESIGNS, ARRANGEMENTS, DRAWINGS, AND PLANS INDICATED OR REPRESENTED BY THIS DOCUMENT ARE COPYRIGHTED BY SCHENKEL & SHULTZ INC. AS SUCH ALL CONCEPTS, IDEAS, DESIGNS, ARRANGEMENTS, DRAWINGS, AND PLANS INDICATED OR REPRESENTED BY THIS DOCUMENT ARE OWNED BY AND THE PROPERTY OF SCHENKEL SHULTZ INC. AND WERE CREATED, EVOLVED AND DEVELOPED FOR USE ON AND IN CONNECTION WITH THE SPECIFIED PROJECT. NONE OF THE CONCEPTS, IDEAS, DESIGNS, ARRANGEMENTS, OR PLANS SHALL BE USED BY OR DISCLOSED TO ANY PERSON, ARCHITECTURAL OR ENGINEERING FIRM, CONSTRUCTION FIRM, SUBCONTRACTING FIRM, SUPPLIER, OR CORPORATION FOR ANY PURPOSE WHATSOEVER WITHOUT THE WRITTEN PERMISSION OF SCHENKEL & SHULTZ INC. PURSUANT TO SECTION 102 OF THE COPYRIGHT ACT, 17 U.S.C., PROTECTION FOR AN ARCHITECTURAL WORK CREATED AS A WORK MADE FOR HIRE ON OR AFTER DECEMBER 1, 1990, LASTS FOR 95 YEARS FROM THE DATE OF PUBLICATION OF THE WORK OR FOR 120 YEARS FROM THE DATE OF CREATION OF THE UNPUBLISHED PLANS, WHICHEVER TERM IS LESS.

WARNING: REPRODUCTION HEREOF IS A CRIMINAL OFFENSE UNDER SECTION 102 OF THE COPYRIGHT ACT, 17 U.S.C., 18 U.S.C. SEC. 506. UNAUTHORIZED DISCLOSURE MAY CONSTITUTE TRADE SECRET MISAPPROPRIATION IN VIOLATION OF C.24-3.21-1ET. SEQ. AND OTHER LAWS. THE CONCEPTS, IDEAS, DESIGNS, ARRANGEMENTS, DRAWINGS, AND PLANS DISCLOSED ARE COPYRIGHTED AND HEREIN MAY BE PATENTED OR BE THE SUBJECT OF PENDING PATENT APPLICATION. ANYONE VIOLATING THE INTENT OF THIS COPYRIGHT PROTECTION WILL BE PROSECUTED TO THE FULL EXTENT OF THE FEDERAL STATE AND LOCAL LAWS.

WRITTEN DIMENSIONS ON THESE DOCUMENTS SHALL HAVE PRECEDENCE OVER SCALE DIMENSIONS. CONTRACTORS SHALL VERIFY AND BE RESPONSIBLE FOR ALL DIMENSIONS AND CONDITIONS ON THE JOB AND THIS OFFICE MUST BE NOTIFIED OF ANY VARIATION FROM THE DIMENSIONS AND CONDITIONS SHOWN BY THESE DRAWINGS. SHOP DRAWINGS AND OR DETAILS MUST BE SUBMITTED TO THIS OFFICE FOR REVIEW BEFORE PROCEEDING WITH FABRICATION.

FORT PIERCE WESTWOOD ACADEMY

1801 Panther Ln , Fort Pierce, FL 34947

St. Lucie PUBLIC SCHOOLS

St. Lucie Public Schools
9461 Brandywine Ln
Port St. Lucie, FL 34986

ISSUE DATE: 10/31/2023
COMM. NO.: 2022108

DRAWN BY: SM,AC CHECKED BY: KT

BLDG 3 - OVERALL EXTERIOR ELEVATIONS

A204

PHASE III - CONSTRUCTION DOCUMENTS

6/17/2024 12:47:17 AM
Autodesk Docs://2022108 Westwood Academy/SLPS_FPWA_HS_2023-A.rvt

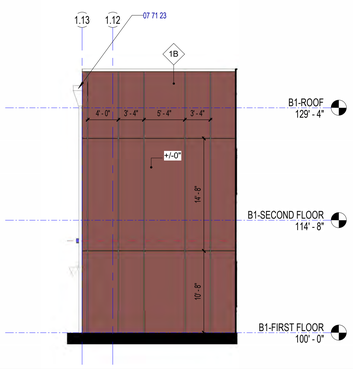

M1	BUILDING 1 AREA A PARTIAL EXTERIOR ELEVATION - NORTH
1/8" = 1'-0"	

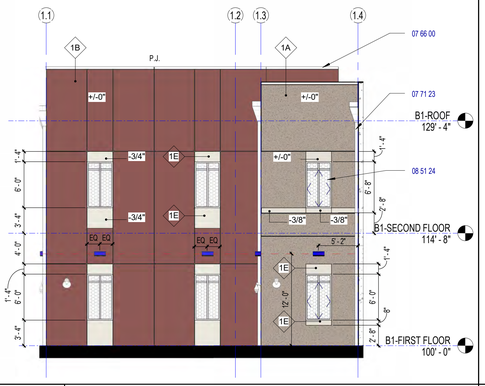

M5	BUILDING 1 AREA A PARTIAL EXTERIOR ELEVATION - SOUTH
1/8" = 1'-0"	

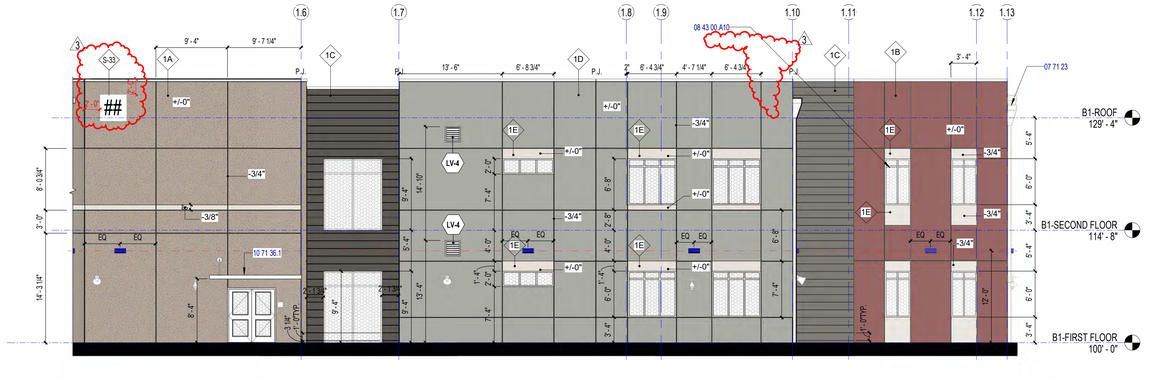

M9	BUILDING 1 AREA A EXTERIOR ELEVATION - SOUTH
1/8" = 1'-0"	

F1	BUILDING 1 AREA A PARTIAL EXTERIOR ELEVATION - NORTH
1/8" = 1'-0"	

F5	BUILDING 1 AREA B EXTERIOR ELEVATION - SOUTH
1/8" = 1'-0"	

KEYNOTE LEGEND	
KEYNOTE	DESCRIPTION
07 66 00	PERFORMED METAL COPING CAP
07 71 23	MANUFACTURED GUTTERS AND DOWNSPOUTS
08 43 00.A10	GLAZED ALUMINUM STOREFRONT

A1	BUILDING 1 AREA C EXTERIOR ELEVATION - SOUTH
1/8" = 1'-0"	

A15	BUILDING 1 AREA C PARTIAL EXTERIOR ELEVATION - SOUTH
1/8" = 1'-0"	

SCHENKELSHULTZ
ARCHITECTURE
voice 407-872-3322
fax 407-872-3303
schenkelshultz.com
SS Lic. No. -AA-C000937

CONFIDENTIAL COPYRIGHT 2019 SCHENKEL & SHULTZ INC.
SEE WWW.SCHENKELSHULTZ.COM/COPYRIGHT FOR POLICY AND INFORMATION

REVISIONS

MARK	DESCRIPTION	DATE
1	ADDENDUM NO. 3	12/14/2023
2	ASI-7	06/14/2024
3	ASI-15	12/27/2024

CORE Remnant
Current ASI:15 Received on: 02/02/2025

CONFIDENTIAL COPYRIGHT 2020 SCHENKEL & SHULTZ INC.
SEE WWW.SCHENKELSHULTZ.COM/COPYRIGHT FOR POLICY AND INFORMATION

PURSUANT TO SECTION 102 OF THE COPYRIGHT ACT, 17 U.S.C., ALL CONCEPTS, IDEAS, DESIGNS, ARRANGEMENTS, DRAWINGS, AND PLANS INDICATED OR REPRESENTED BY THIS DOCUMENT ARE COPYRIGHTED BY SCHENKEL & SHULTZ INC. AS SUCH ALL CONCEPTS, IDEAS, DESIGNS, ARRANGEMENTS, DRAWINGS, AND PLANS INDICATED OR REPRESENTED BY THIS DOCUMENT ARE OWNED BY AND THE PROPERTY OF SCHENKEL SHULTZ INC. AND WERE CREATED, EVOLVED AND DEVELOPED FOR USE ON AND IN CONNECTION WITH THE SPECIFIED PROJECT. NONE OF THE CONCEPTS, IDEAS, DESIGNS, ARRANGEMENTS, OR PLANS SHALL BE USED BY OR DISCLOSED TO ANY PERSON, ARCHITECTURAL OR ENGINEERING FIRM, CONSTRUCTION FIRM, SUBCONTRACTING FIRM, SUPPLIER, OR CORPORATION FOR ANY PURPOSE WHATSOEVER WITHOUT THE WRITTEN PERMISSION OF SCHENKEL & SHULTZ INC. PURSUANT TO SECTION 102 OF THE COPYRIGHT ACT, 17 U.S.C., PROTECTION FOR AN ARCHITECTURAL WORK CREATED AS A WORK MADE FOR HIRE ON OR AFTER DECEMBER 1, 1990, LASTS FOR 95 YEARS FROM THE DATE OF PUBLICATION OF THE WORK OR FOR 120 YEARS FROM THE DATE OF CREATION OF THE UNPUBLISHED PLANS, WHICHEVER TERM IS LESS.

WARNING: REPRODUCTION HEREOF IS A CRIMINAL OFFENSE UNDER SECTION 102 OF THE COPYRIGHT ACT, 17 U.S.C., 18 U.S.C. SEC. 506. UNAUTHORIZED DISCLOSURE MAY CONSTITUTE TRADE SECRET MISAPPROPRIATION IN VIOLATION OF I.C.24-2-3-1 ET. SEQ. AND OTHER LAWS. THE CONCEPTS, IDEAS, DESIGNS, ARRANGEMENTS, DRAWINGS, AND PLANS DISCLOSED ARE COPYRIGHTED AND HEREIN MAY BE PATENTED OR BE THE SUBJECT OF PENDING PATENT APPLICATION. ANYONE VIOLATING THE INTENT OF THIS COPYRIGHT PROTECTION WILL BE PROSECUTED TO THE FULL EXTENT OF THE FEDERAL STATE AND LOCAL LAWS.

WRITTEN DIMENSIONS ON THESE DOCUMENTS SHALL HAVE PRECEDENCE OVER SCALE DIMENSIONS. CONTRACTORS SHALL VERIFY AND BE RESPONSIBLE FOR ALL DIMENSIONS AND CONDITIONS ON THE JOB AND THIS OFFICE MUST BE NOTIFIED OF ANY VARIATION FROM THE DIMENSIONS AND CONDITIONS SHOWN BY THESE DRAWINGS. SHOP DRAWINGS AND OR DETAILS MUST BE SUBMITTED TO THIS OFFICE FOR REVIEW BEFORE PROCEEDING WITH FABRICATION.

FORT PIERCE WESTWOOD ACADEMY

1801 Panther Ln , Fort Pierce, FL 34947

St. Lucie PUBLIC SCHOOLS

St. Lucie Public Schools
9461 Brandywine Ln
Port St. Lucie, FL 34986

ISSUE DATE: 10/31/2023
COMM. NO.: 2022108

DRAWN BY: SM,AC CHECKED BY: KT

BLDG 1 - EXTERIOR ELEVATIONS

A205

PHASE III - CONSTRUCTION DOCUMENTS

12/27/2024 2:45:28 PM
Autodesk Docs://2022108 Westwood Academy/SLPS_FPWA_HS_2023-A.rvt

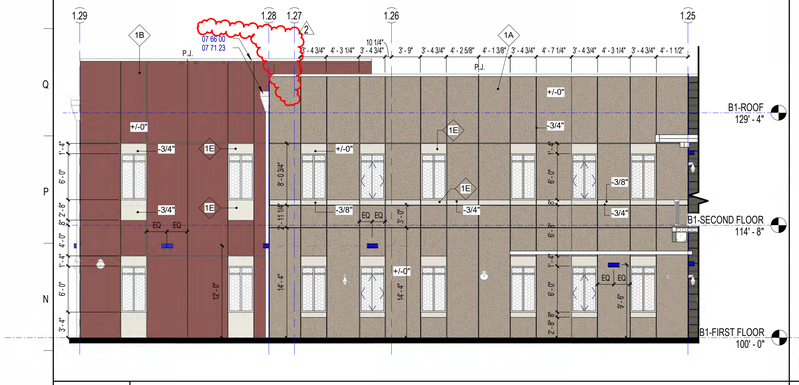

M1 — BUILDING 1 AREA C PARTIAL EXTERIOR ELEVATION - NORTH

1/8" = 1'-0"

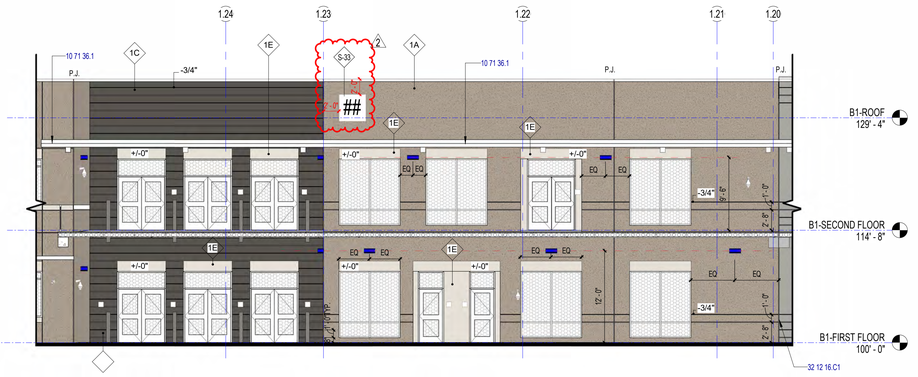

M7 — BUILDING 1 AREA C EXTERIOR ELEVATION - NORTH

1/8" = 1'-0"

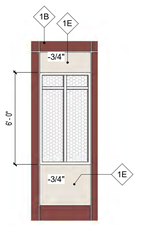

M15 — W-A ELEVATION

1/4" = 1'-0"

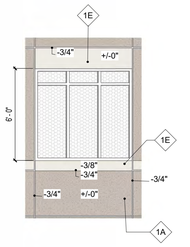

M17 — W-B ELEVATION

1/4" = 1'-0"

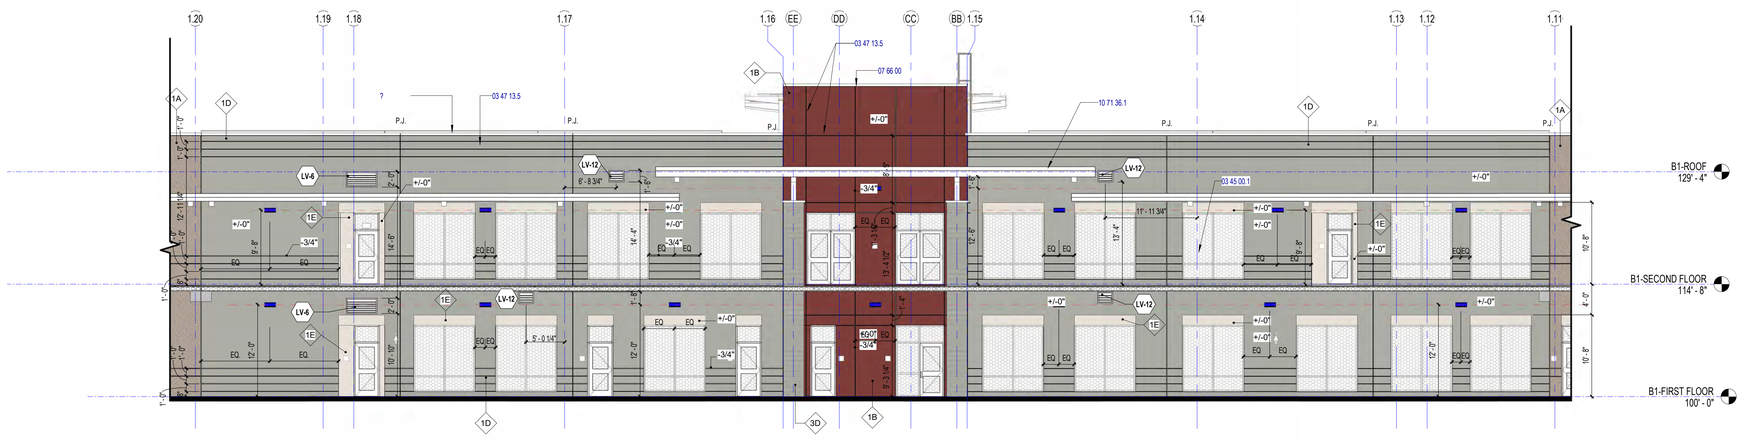

F1 — BUILDING 1 AREA B EXTERIOR ELEVATION - NORTH

1/8" = 1'-0"

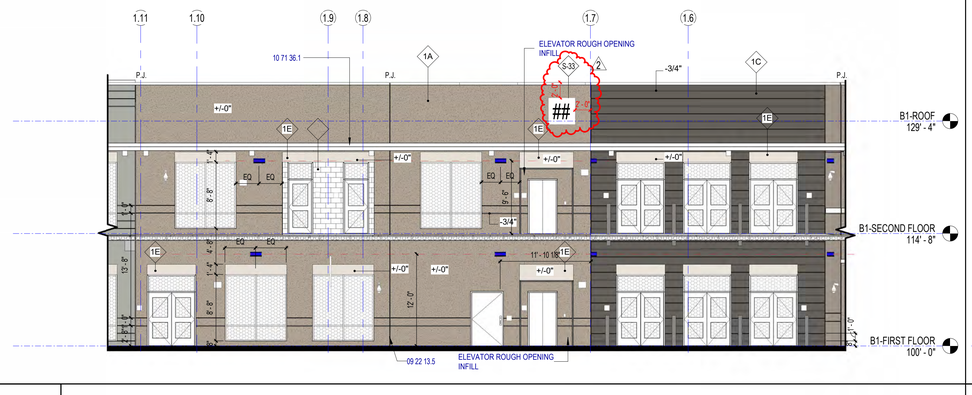

A1 — BUILDING 1 AREA A EXTERIOR ELEVATION - NORTH

1/8" = 1'-0"

A9 — BUILDING 1 AREA A EXTERIOR ELEVATION - NORTH

1/8" = 1'-0"

REFER TO A201 FOR BUILDING ELEVATION COLOR AND FINISHES LEGEND

KEYNOTE LEGEND	
KEYNOTE	DESCRIPTION
07 66 00	PERFORMED METAL COPING CAP
07 71 23	MANUFACTURED GUTTERS AND DOWNSPOUTS
09 22 13.5	EXPANSION JOINT
32 12 16.C1	EXPANSION JOINT

SCHENKELSHULTZ
ARCHITECTURE

voice 407-872-3322
fax 407-872-3303
schenkelshultz.com
SS Lic. No. -AA-C000937

CONFIDENTIAL COPYRIGHT 2019 SCHENKEL & SHULTZ INC.
SEE WWW.SCHENKELSHULTZ.COM/COPYRIGHT FOR POLICY AND INFORMATION

REVISIONS

MARK	DESCRIPTION	DATE
1	ASI-7	06/14/2024
2	ASI-15	10/21/2024

CORE Remnant — Current ASI:15 Received on: 02/02/2025

CONFIDENTIAL COPYRIGHT 2020 SCHENKEL & SHULTZ INC.
SEE WWW.SCHENKELSHULTZ.COM/COPYRIGHT FOR POLICY AND INFORMATION

PURSUANT TO SECTION 102 OF THE COPYRIGHT ACT, 17 U.S.C., ALL CONCEPTS, IDEAS, DESIGNS, ARRANGEMENTS, DRAWINGS, AND PLANS INDICATED OR REPRESENTED BY THIS DOCUMENT ARE COPYRIGHTED BY SCHENKEL & SHULTZ INC. AS SUCH ALL CONCEPTS, IDEAS, DESIGNS, ARRANGEMENTS, DRAWINGS, AND PLANS INDICATED OR REPRESENTED IN THIS DOCUMENT ARE THE PROPERTY OF SCHENKEL SHULTZ INCORPORATED AND SHALL NOT BE USED FOR ANY PURPOSE WHATSOEVER WITHOUT THE WRITTEN PERMISSION OF SCHENKEL & SHULTZ INC. PURSUANT TO SECTION 102 OF THE COPYRIGHT ACT, 17 U.S.C., PROTECTION FOR AN ARCHITECTURAL WORK CREATED AS A WORK MADE FOR HIRE ON OR AFTER DECEMBER 1, 1990, LASTS FOR 95 YEARS FROM THE DATE OF PUBLICATION OF THE WORK OR FOR 120 YEARS FROM THE DATE OF CREATION OF THE UNPUBLISHED PLANS, WHICHEVER TERM IS LESS.

WARNING: REPRODUCTION HEREOF IS A CRIMINAL OFFENSE UNDER SECTION 102 OF THE COPYRIGHT ACT, 17 U.S.C., 18 U.S.C. SEC. 506. UNAUTHORIZED DISCLOSURE MAY CONSTITUTE TRADE SECRET MISAPPROPRIATION IN VIOLATION OF 1.C.24-2-3-1 ET SEQ. AND OTHER LAWS. THE CONCEPTS, IDEAS, DESIGNS, ARRANGEMENTS, DRAWINGS, AND PLANS DISCLOSED ARE COPYRIGHTED AND HEREIN MAY BE PATENTED OR BE THE SUBJECT OF PENDING PATENT APPLICATION. ANYONE VIOLATING THE INTENT OF THIS COPYRIGHT PROTECTION WILL BE PROSECUTED TO THE FULL EXTENT OF THE FEDERAL STATE AND LOCAL LAWS.

WRITTEN DIMENSIONS ON THESE DOCUMENTS SHALL HAVE PRECEDENCE OVER SCALE DIMENSIONS. CONTRACTORS SHALL VERIFY AND BE RESPONSIBLE FOR ALL DIMENSIONS AND CONDITIONS ON THE JOB AND THIS OFFICE MUST BE NOTIFIED OF ANY VARIATION FROM THE DIMENSIONS AND CONDITIONS SHOWN BY THESE DRAWINGS. SHOP DRAWINGS AND OR DETAILS MUST BE SUBMITTED TO THIS OFFICE FOR REVIEW BEFORE PROCEEDING WITH FABRICATION.

FORT PIERCE WESTWOOD ACADEMY

1801 Panther Ln , Fort Pierce, FL 34947

St. Lucie PUBLIC SCHOOLS

St. Lucie Public Schools
9461 Brandywine Ln
Port St. Lucie, FL 34986

ISSUE DATE: 10/31/2023
COMM. NO.: 2022108

DRAWN BY: SM,AC CHECKED BY: KT

BLDG 1 - EXTERIOR ELEVATIONS

A206

PHASE III - CONSTRUCTION DOCUMENTS

12/27/2024 2:50:41 PM
Autodesk Docs://2022108 Westwood Academy/SLPS_FPWA_HS_2023-A.rvt

REFER TO A201 FOR BUILDING ELEVATION COLOR AND FINISHES LEGEND

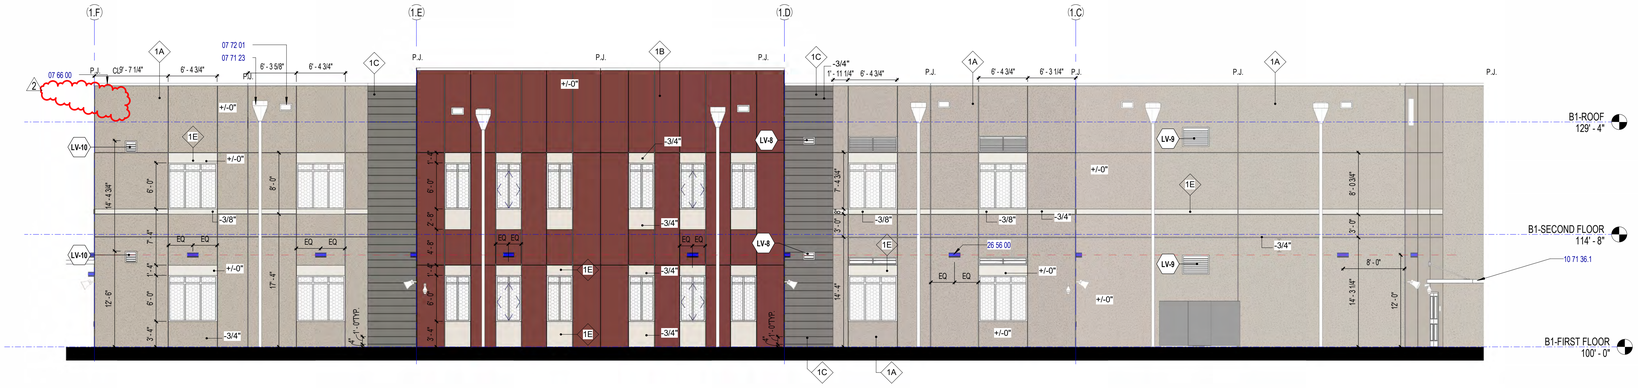

M1 BUILDING 1 AREA A EXTERIOR ELEVATION - WEST

1/8" = 1'-0"

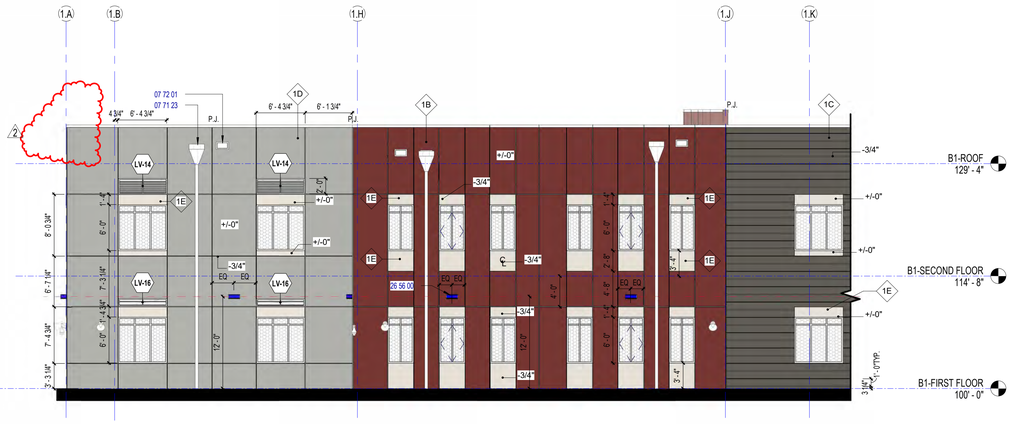

F1 BUILDING 1 AREA A EXTERIOR ELEVATION - EAST

1/8" = 1'-0"

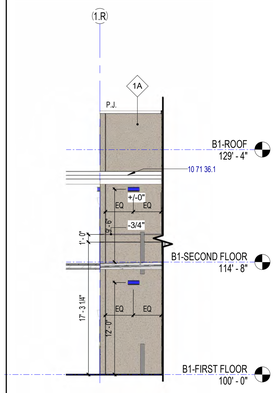

F10 BUILDING 1 AREA A PARTIAL EXTERIOR ELEVATION - WEST

1/8" = 1'-0"

A1 BUILDING 1 AREA C EXTERIOR ELEVATION - WEST

1/8" = 1'-0"

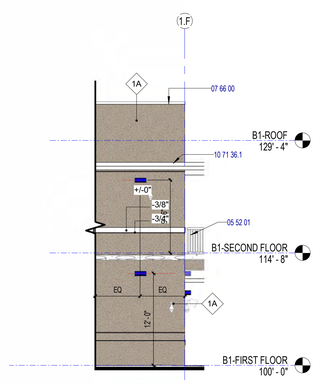

A10 BUILDING 1 AREA A PARTIAL EXTERIOR ELEVATION - EAST

1/8" = 1'-0"

KEYNOTE LEGEND	
KEYNOTE	DESCRIPTION
07 66 00	PERFORMED METAL COPING CAP
07 71 23	MANUFACTURED GUTTERS AND DOWNSPOUTS
07 72 01	ROOF DRAIN W OVERFLOW

SCHENKELSHULTZ ARCHITECTURE

voice 407-872-3322
fax 407-872-3303
schenkelshultz.com
SS Lic. No. -AA-C000937

CONFIDENTIAL COPYRIGHT 2019 SCHENKEL & SHULTZ INC.
SEE WWW.SCHENKELSHULTZ.COM/COPYRIGHT FOR POLICY AND INFORMATION

REVISIONS

MARK	DESCRIPTION	DATE
1	ASI-7	06/14/2024
2	ASI-15	10/21/2024

CORE Remnant
Current ASI:15 Received on: 02/02/2025

CONFIDENTIAL COPYRIGHT 2020 SCHENKEL & SHULTZ INC.
SEE WWW.SCHENKELSHULTZ.COM/COPYRIGHT FOR POLICY AND INFORMATION

PURSUANT TO SECTION 102 OF THE COPYRIGHT ACT, 17 U.S.C., ALL CONCEPTS, IDEAS, DESIGNS, ARRANGEMENTS, DRAWINGS, AND PLANS INDICATED OR REPRESENTED BY THIS DOCUMENT ARE COPYRIGHTED BY SCHENKEL & SHULTZ INC. AS SUCH ALL CONCEPTS, IDEAS, DESIGNS, ARRANGEMENTS, DRAWINGS, AND PLANS INDICATED OR REPRESENTED BY THIS DOCUMENT ARE OWNED BY AND ARE THE EXCLUSIVE PROPERTY OF SCHENKEL SHULTZ INC. THEY ARE NOT TO BE USED IN WHOLE OR IN PART FOR ANY PURPOSE. NONE OF THE CONCEPTS, IDEAS, DESIGNS, ARRANGEMENTS, OR PLANS SHALL BE USED BY OR DISCLOSED TO ANY PERSON, ARCHITECTURAL OR ENGINEERING FIRM, CONSTRUCTION FIRM, SUBCONTRACTING FIRM, SUPPLIER, OR CORPORATION FOR ANY PURPOSE WHATSOEVER WITHOUT THE WRITTEN PERMISSION OF SCHENKEL & SHULTZ INC. PURSUANT TO SECTION 102 OF THE COPYRIGHT ACT, 17 U.S.C., PROTECTION FOR AN ARCHITECTURAL WORK CREATED AS A WORK MADE FOR HIRE ON OR AFTER DECEMBER 1, 1990, LASTS FOR 95 YEARS FROM THE DATE OF PUBLICATION OF THE WORK OR FOR 120 YEARS FROM THE DATE OF CREATION OF THE UNPUBLISHED PLANS, WHICHEVER TERM IS LESS.

WARNING: REPRODUCTION HEREOF IS A CRIMINAL OFFENSE UNDER SECTION 102 OF THE COPYRIGHT ACT, 17 U.S.C., 18 U.S.C. SEC. 506. UNAUTHORIZED DISCLOSURE MAY CONSTITUTE TRADE SECRET MISAPPROPRIATION IN VIOLATION OF 1.C.34-3-3-1 ET. SEQ. AND OTHER LAWS. THE CONCEPTS, IDEAS, DESIGNS, ARRANGEMENTS, DRAWINGS, AND PLANS DISCLOSED ARE COPYRIGHTED AND HEREIN MAY BE PATENTED OR BE THE SUBJECT OF PENDING PATENT APPLICATION. ANYONE VIOLATING THE INTENT OF THIS COPYRIGHT PROTECTION WILL BE PROSECUTED TO THE FULL EXTENT OF THE FEDERAL STATE AND LOCAL LAWS.

WRITTEN DIMENSIONS ON THESE DOCUMENTS SHALL HAVE PRECEDENCE OVER SCALE DIMENSIONS. CONTRACTORS SHALL VERIFY AND BE RESPONSIBLE FOR ALL DIMENSIONS AND CONDITIONS ON THE JOB AND THIS OFFICE MUST BE NOTIFIED OF ANY VARIATION FROM THE DIMENSIONS AND CONDITIONS SHOWN BY THESE DRAWINGS. SHOP DRAWINGS AND OR DETAILS MUST BE SUBMITTED TO THIS OFFICE FOR REVIEW BEFORE PROCEEDING WITH FABRICATION.

FORT PIERCE WESTWOOD ACADEMY

1801 Panther Ln , Fort Pierce, FL 34947

St. Lucie PUBLIC SCHOOLS

St. Lucie Public Schools
9461 Brandywine Ln
Port St. Lucie, FL 34986

ISSUE DATE: 10/31/2023
COMM. NO.: 2022108

DRAWN BY: SM,AC CHECKED BY: KT

BLDG 1 - EXTERIOR ELEVATIONS

A207

PHASE III - CONSTRUCTION DOCUMENTS

12/27/2024 2:53:10 PM
Autodesk Docs://2022108 Westwood Academy/SLPS_FPWA_HS_2023-A.rvt

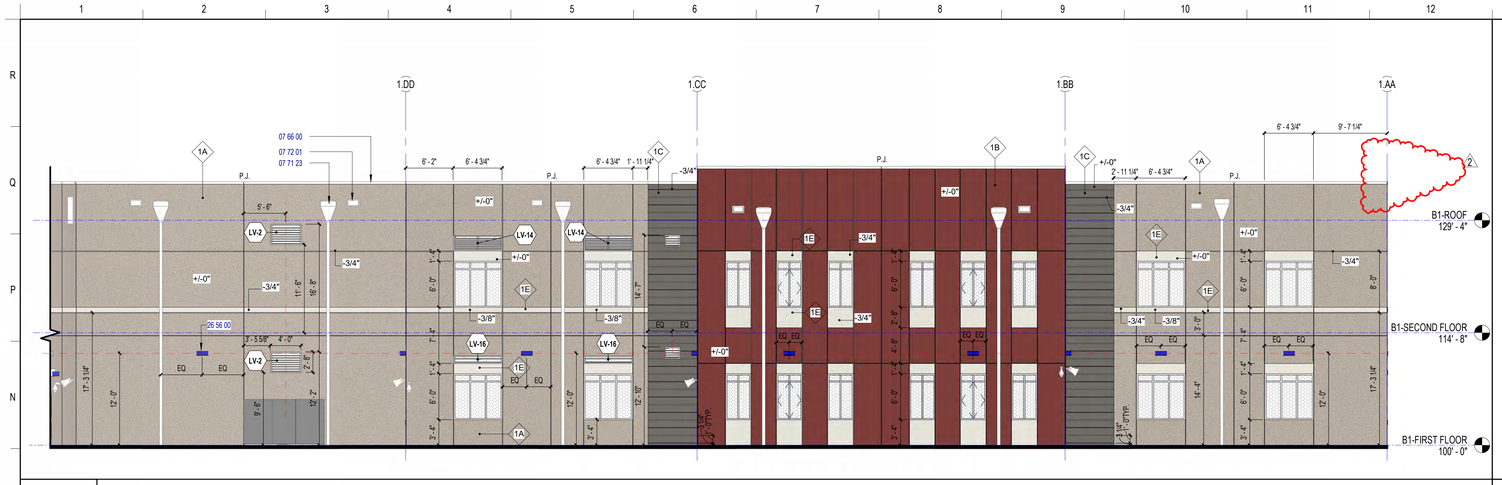

M1 BUILDING 1 AREA C EXTERIOR ELEVATION - EAST

1/8" = 1'-0"

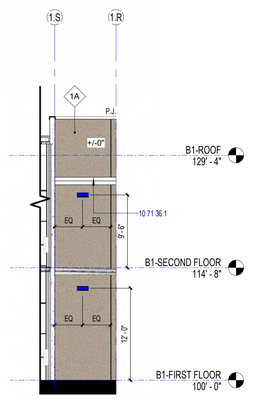

M13 BLDG. 1 AREA C PARTIAL EXTERIOR ELEV. - EAST

1/8" = 1'-0"

REFER TO A201 FOR BUILDING ELEVATION COLOR AND FINISHES LEGEND

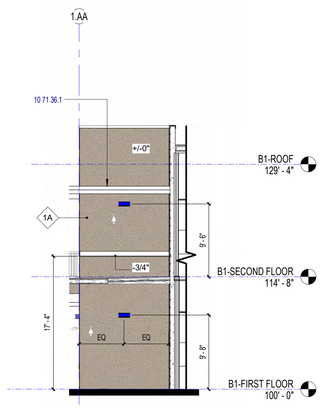

M16 BUILDING 1 AREA C PARTIAL EXT. ELEVATION - WEST

1/8" = 1'-0"

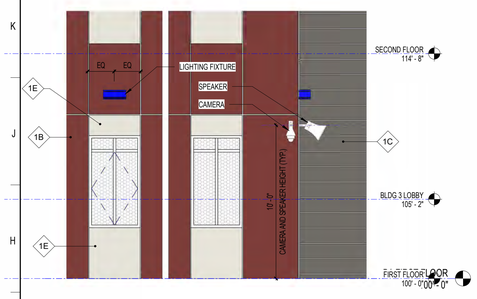

G1 TYPICAL EXTERIOR ELEVATION - CAMERA AND SPEAKER HEIGHTS

1/4" = 1'-0"

KEYNOTE LEGEND	
KEYNOTE	DESCRIPTION
07 66 00	PERFORMED METAL COPING CAP
07 71 23	MANUFACTURED GUTTERS AND DOWNSPOUTS
07 72 01	ROOF DRAIN W OVERFLOW

1

SCHENKELSHULTZ
ARCHITECTURE

voice 407-872-3322
fax 407-872-3303
schenkelshultz.com
SS Lic. No. -AA-C000937

CONFIDENTIAL COPYRIGHT 2019 SCHENKEL & SHULTZ INC.
SEE WWW.SCHENKELSHULTZ.COM/COPYRIGHT. FOR POLICY AND INFORMATION

REVISIONS

MARK	DESCRIPTION	DATE
1	ASI-7	06/14/2024
2	ASI-15	10/21/2024

CORE Remnant
Current ASI:15 Received on: 02/02/2025

CONFIDENTIAL COPYRIGHT 2020 SCHENKEL & SHULTZ INC.
SEE WWW.SCHENKELSHULTZ.COM/COPYRIGHT. FOR POLICY AND INFORMATION

PURSUANT TO SECTION 102 OF THE COPYRIGHT ACT, 17 U.S.C., ALL CONCEPTS, IDEAS, DESIGNS, ARRANGEMENTS, DRAWINGS, AND PLANS INDICATED OR REPRESENTED BY THIS DOCUMENT ARE COPYRIGHTED BY SCHENKEL & SHULTZ INC. AS SUCH ALL CONCEPTS, IDEAS, DESIGNS, ARRANGEMENTS, DRAWINGS, AND PLANS INDICATED OR REPRESENTED IN THIS DOCUMENT ARE THE EXCLUSIVE PROPERTY OF SCHENKEL SHULTZ INC. AND SHALL NOT BE USED IN ANY WAY FOR ANY PURPOSE WHATSOEVER WITHOUT THE WRITTEN PERMISSION OF SCHENKEL & SHULTZ INC. PURSUANT TO SECTION 102 OF THE COPYRIGHT ACT, 17 U.S.C., PROTECTION FOR AN ARCHITECTURAL WORK CREATED AS A WORK MADE FOR HIRE ON OR AFTER DECEMBER 1, 1990, LASTS FOR 95 YEARS FROM THE DATE OF PUBLICATION OF THE WORK OR FOR 120 YEARS FROM THE DATE OF CREATION OF THE UNPUBLISHED PLANS, WHICHEVER TERM IS LESS.

WARNING: REPRODUCTION HEREOF IS A CRIMINAL OFFENSE UNDER SECTION 102 OF THE COPYRIGHT ACT, 17 U.S.C., 18 U.S.C. SEC. 506. UNAUTHORIZED DISCLOSURE MAY CONSTITUTE TRADE SECRET MISAPPROPRIATION IN VIOLATION OF F.C.44-3.31-1ET. SEQ. AND OTHER LAWS. THE CONCEPTS, IDEAS, DESIGNS, ARRANGEMENTS, DRAWINGS, AND PLANS DISCLOSED ARE COPYRIGHTED AND HEREIN MAY BE PATENTED OR BE THE SUBJECT OF PENDING PATENT APPLICATION. ANYONE VIOLATING THE INTENT OF THIS COPYRIGHT PROTECTION WILL BE PROSECUTED TO THE FULL EXTENT OF THE FEDERAL STATE AND LOCAL LAWS.

WRITTEN DIMENSIONS ON THESE DOCUMENTS SHALL HAVE PRECEDENCE OVER SCALE DIMENSIONS. CONTRACTORS SHALL VERIFY AND BE RESPONSIBLE FOR ALL DIMENSIONS AND CONDITIONS ON THE JOB AND THIS OFFICE MUST BE NOTIFIED OF ANY VARIATION FROM THE DIMENSIONS AND CONDITIONS SHOWN BY THESE DRAWINGS. SHOP DRAWINGS AND OR DETAILS MUST BE SUBMITTED TO THIS OFFICE FOR REVIEW BEFORE PROCEEDING WITH FABRICATION.

FORT PIERCE WESTWOOD ACADEMY

1801 Panther Ln , Fort Pierce, FL 34947

St. Lucie PUBLIC SCHOOLS

St. Lucie Public Schools
9461 Brandywine Ln
Port St. Lucie, FL 34986

ISSUE DATE: 10/31/2023
COMM. NO.: 2022108

DRAWN BY: SM,AC CHECKED BY: KT

BLDG 1 - EXTERIOR ELEVATIONS

A208

PHASE III - CONSTRUCTION DOCUMENTS

12/27/2024 2:54:41 PM
Autodesk Docs://2022108 Westwood Academy/SLPS_FPWA_HS_2023-A.rvt

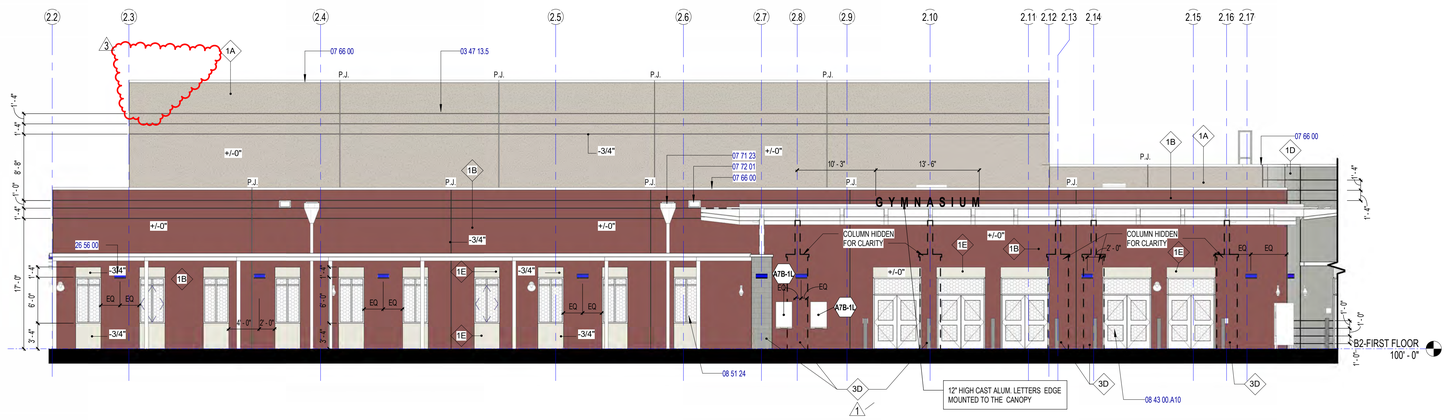

M1 BUILDING 2 AREA A PARTIAL EXTERIOR ELEVATION - SOUTH

1/8" = 1'-0"

REFER TO A201 FOR BUILDING ELEVATION COLOR AND FINISHES LEGEND

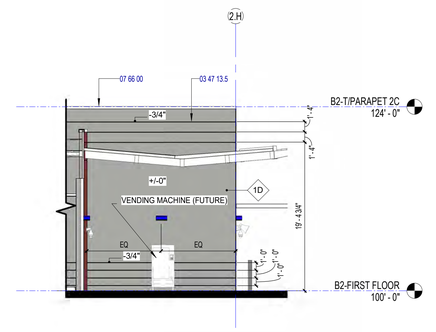

A15 BUILDING 2 AREA C PARTIAL EXTERIOR ELEVATION - WEST

1/8" = 1'-0"

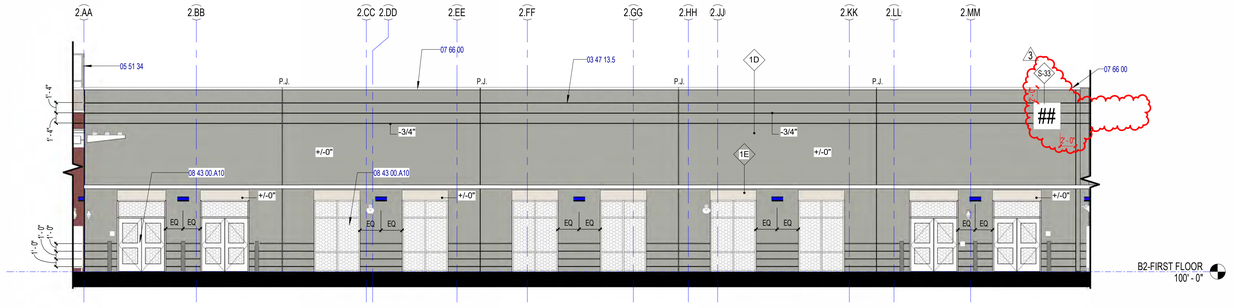

G1 BUILDING 2 AREA C PARTIAL EXTERIOR ELEVATION - SOUTH

1/8" = 1'-0"

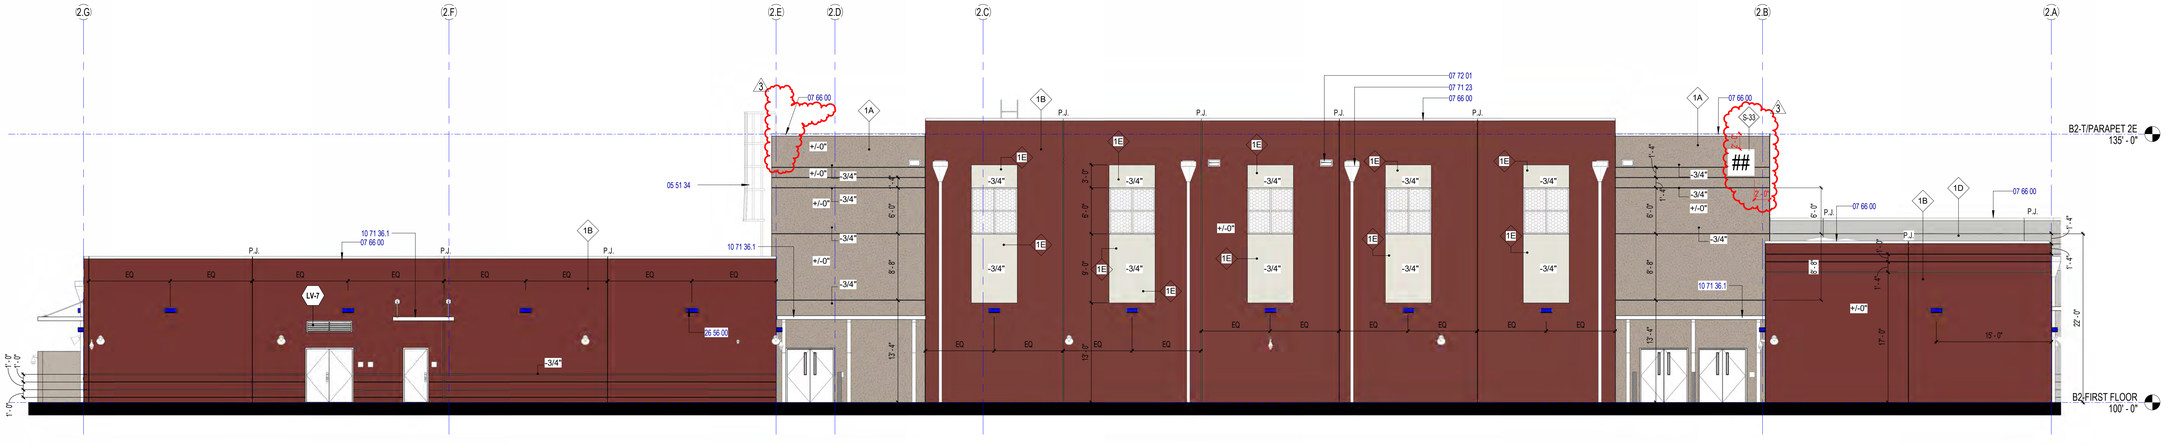

A1 BUILDING 2 AREAS A & B EXTERIOR ELEVATION - WEST

1/8" = 1'-0"

KEYNOTE LEGEND	
KEYNOTE	DESCRIPTION
07 66 00	PERFORMED METAL COPING CAP
07 71 23	MANUFACTURED GUTTERS AND DOWNSPOUTS
07 72 01	ROOF DRAIN W OVERFLOW
08 43 00.A10	GLAZED ALUMINUM STOREFRONT

LOUVER REQUIREMENTS

1. LOUVER MANUFACTURERS AT A MINIMUM SHALL SUBMIT PRODUCTS THAT MEET THE REQUIREMENTS FOR STRUCTURAL WIND DESIGN CRITERIA AS DEFINED ON SHEET S603 FOR BUILDING 02 (EHPA BUILDING). THE PRODUCTS MUST MEET THE SPECIFIED DESIGN WIND PRESSURES AND MUST BE TESTED **FOR LEVEL E MISSILE IMPACT,** AND THEY SHALL HAVE FLORIDA PRODUCT APPROVAL CERTIFICATE.

SCHENKELSHULTZ
ARCHITECTURE

voice 407-872-3322
fax 407-872-3303
schenkelshultz.com
SS Lic. No. -AA-C000937

CONFIDENTIAL COPYRIGHT 2019 SCHENKEL & SHULTZ INC.
SEE WWW.SCHENKELSHULTZ.COM/COPYRIGHT FOR POLICY AND INFORMATION

REVISIONS

MARK	DESCRIPTION	DATE
1	ADDENDUM NO. 3	12/14/2023
2	ASI-7	06/14/2024
3	ASI-15	12/27/2024

CORE Remnant

Current ASI#:15 Received on: 02/02/2025

CONFIDENTIAL COPYRIGHT 2020 SCHENKEL & SHULTZ INC.
SEE WWW.SCHENKELSHULTZ.COM/COPYRIGHT FOR POLICY AND INFORMATION

PURSUANT TO SECTION 102 OF THE COPYRIGHT ACT, 17 U.S.C., ALL CONCEPTS, IDEAS, DESIGNS, ARRANGEMENTS, DRAWINGS, AND PLANS INDICATED OR REPRESENTED BY THIS DOCUMENT ARE COPYRIGHTED BY SCHENKEL & SHULTZ INC. AS SUCH ALL CONCEPTS, IDEAS, DESIGNS, ARRANGEMENTS, DRAWINGS, AND PLANS INDICATED OR REPRESENTED IN THIS DOCUMENT ARE OWNED BY AND ARE THE PROPERTY OF SCHENKEL SHULTZ INC. THEY ARE NOT TO BE USED IN ANY WAY FOR ANY PURPOSE WITHOUT THE EXPRESS WRITTEN CONSENT OF SCHENKEL SHULTZ INC. NONE OF THE CONCEPTS, IDEAS, DESIGNS, ARRANGEMENTS, OR PLANS SHALL BE USED BY OR DISCLOSED TO ANY PERSON, ARCHITECTURAL OR ENGINEERING FIRM, CONSTRUCTION FIRM, SUBCONTRACTING FIRM, SUPPLIER, OR CORPORATION FOR ANY PURPOSE WHATSOEVER WITHOUT THE WRITTEN PERMISSION OF SCHENKEL & SHULTZ INC. PURSUANT TO SECTION 102 OF THE COPYRIGHT ACT, 17 U.S.C., PROTECTION FOR AN ARCHITECTURAL WORK CREATED AS A WORK MADE FOR HIRE ON OR AFTER DECEMBER 1, 1990, LASTS FOR 95 YEARS FROM THE DATE OF PUBLICATION OF THE WORK OR FOR 120 YEARS FROM THE DATE OF CREATION OF THE UNPUBLISHED PLANS, WHICHEVER TERM IS LESS.

WARNING: REPRODUCTION HEREOF IS A CRIMINAL OFFENSE UNDER SECTION 102 OF THE COPYRIGHT ACT, 17 U.S.C., 18 U.S.C. SEC. 506. UNAUTHORIZED DISCLOSURE MAY CONSTITUTE TRADE SECRET MISAPPROPRIATION IN VIOLATION OF 1C-24.0-31-1ET. SEQ. AND OTHER LAWS. THE CONCEPTS, IDEAS, DESIGNS, ARRANGEMENTS, DRAWINGS, AND PLANS DISCLOSED ARE COPYRIGHTED AND HEREIN MAY BE PATENTED OR BE THE SUBJECT OF PENDING PATENT APPLICATION. ANYONE VIOLATING THE INTENT OF THIS COPYRIGHT PROTECTION WILL BE PROSECUTED TO THE FULL EXTENT OF THE FEDERAL STATE AND LOCAL LAWS.

WRITTEN DIMENSIONS ON THESE DOCUMENTS SHALL HAVE PRECEDENCE OVER SCALE DIMENSIONS. CONTRACTORS SHALL VERIFY AND BE RESPONSIBLE FOR ALL DIMENSIONS AND CONDITIONS ON THE JOB AND THIS OFFICE MUST BE NOTIFIED OF ANY VARIATION FROM THE DIMENSIONS AND CONDITIONS SHOWN BY THESE DRAWINGS. SHOP DRAWINGS AND OR DETAILS MUST BE SUBMITTED TO THIS OFFICE FOR REVIEW BEFORE PROCEEDING WITH FABRICATION.

FORT PIERCE WESTWOOD ACADEMY

1801 Panther Ln , Fort Pierce, FL 34947

St. Lucie PUBLIC SCHOOLS

St. Lucie Public Schools
9461 Brandywine Ln
Port St. Lucie, FL 34986

ISSUE DATE: 10/31/2023
COMM. NO.: 2022108

DRAWN BY: SM,AC CHECKED BY: KT

BLDG 2 - EXTERIOR ELEVATIONS

A209

PHASE III - CONSTRUCTION DOCUMENTS

12/27/2024 2:57:11 PM
Autodesk Docs://2022108 Westwood Academy/SLPS_FPWA_HS_2023-A.rvt

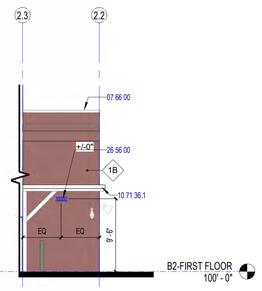

M1 — BLDG 2 AREA A PARTIAL EXT. ELEVATION - NORTH

1/8" = 1'-0"

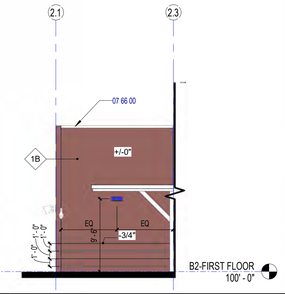

M4 — BLDG 2 AREA B PARTIAL EXT. ELEVATION - SOUTH

1/8" = 1'-0"

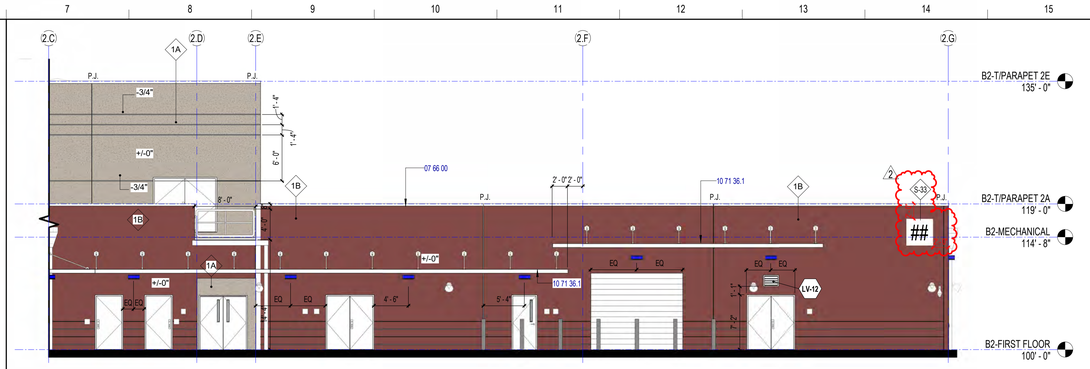

M7 — BUILDING 2 AREA B PARTIAL EXTERIOR ELEVATION - EAST

1/8" = 1'-0"

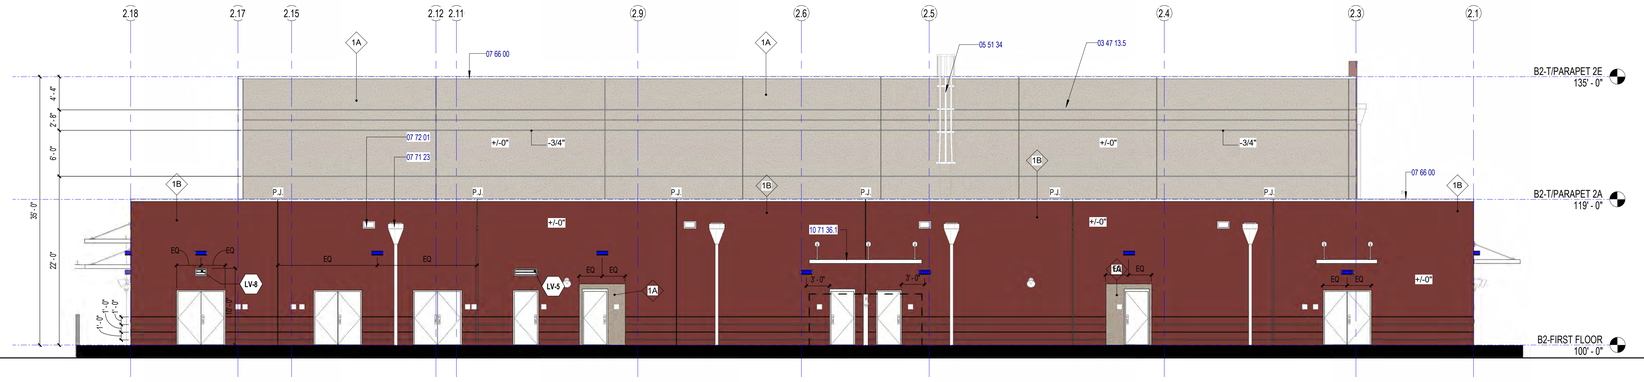

G1 — BUILDING 2 AREA B PARTIAL EXTERIOR ELEVATION - NORTH

1/8" = 1'-0"

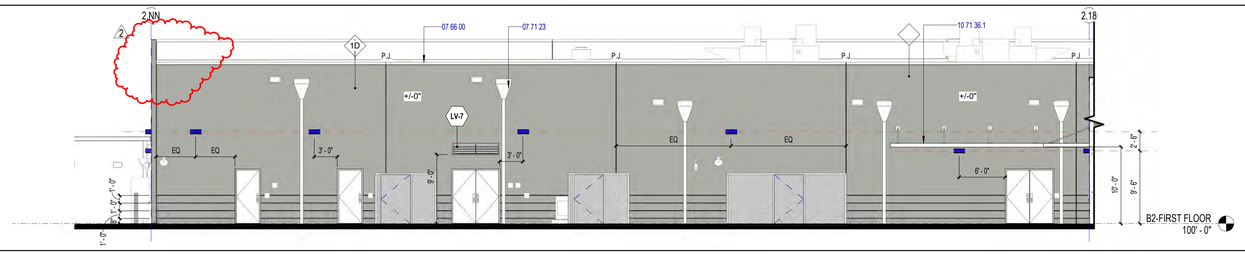

E1 — BUILDING 2 AREA C PARTIAL EXTERIOR ELEVATION - NORTH

1/8" = 1'-0"

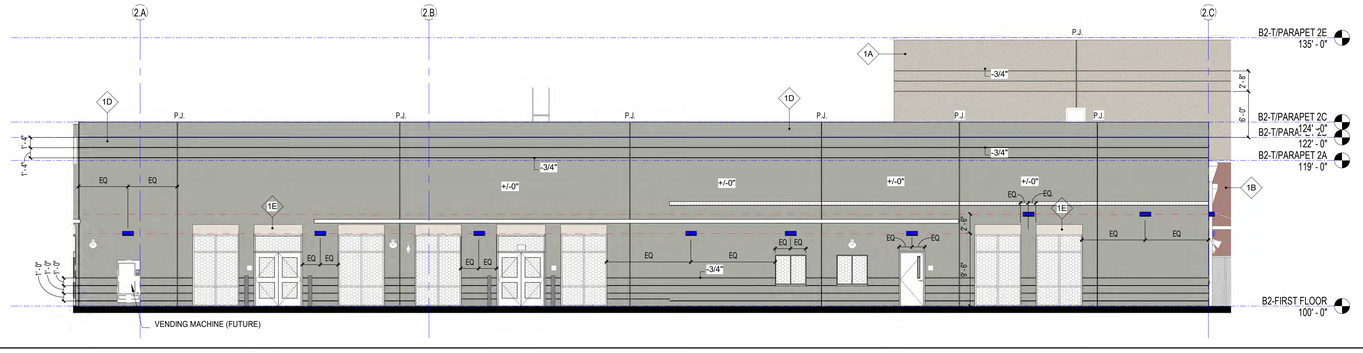

A1 — BUILDING 2 AREA C PARTIAL EXTERIOR ELEVATION - EAST

1/8" = 1'-0"

REFER TO A201 FOR BUILDING ELEVATION COLOR AND FINISHES LEGEND

KEYNOTE LEGEND	
KEYNOTE	DESCRIPTION
07 66 00	PERFORMED METAL COPING CAP
07 71 23	MANUFACTURED GUTTERS AND DOWNSPOUTS
07 72 01	ROOF DRAIN W OVERFLOW

LOUVER REQUIREMENTS

1. LOUVER MANUFACTURERS AT A MINIMUM SHALL SUBMIT PRODUCTS THAT MEET THE REQUIREMENTS FOR STRUCTURAL WIND DESIGN CRITERIA AS DEFINED ON SHEET S603 FOR BUILDING 02 (EHPA BUILDING). THE PRODUCTS MUST MEET THE SPECIFIED DESIGN WIND PRESSURES AND MUST BE TESTED **FOR LEVEL E MISSILE IMPACT,** AND THEY SHALL HAVE FLORIDA PRODUCT APPROVAL CERTIFICATE.

SCHENKELSHULTZ
ARCHITECTURE

voice 407-872-3322
fax 407-872-3303
schenkelshultz.com
SS Lic. No. -AA-C000937

CONFIDENTIAL COPYRIGHT 2019 SCHENKEL & SHULTZ INC.
SEE WWW.SCHENKELSHULTZ.COM/COPYRIGHT FOR POLICY AND INFORMATION

REVISIONS

MARK	DESCRIPTION	DATE
1	ASI-7	06/14/2024
2	ASI-15	10/21/2024

CORE Remnant ARCHITECTURE
Current ASI:15 Received on: 02/02/2025

CONFIDENTIAL COPYRIGHT 2020 SCHENKEL & SHULTZ INC.
SEE WWW.SCHENKELSHULTZ.COM/COPYRIGHT FOR POLICY AND INFORMATION

PURSUANT TO SECTION 102 OF THE COPYRIGHT ACT, 17 U.S.C., ALL CONCEPTS, IDEAS, DESIGNS, ARRANGEMENTS, DRAWINGS, AND PLANS INDICATED OR REPRESENTED BY THIS DOCUMENT ARE COPYRIGHTED BY SCHENKEL & SHULTZ INC. AS SUCH ALL CONCEPTS, IDEAS, DESIGNS, ARRANGEMENTS, DRAWINGS, AND PLANS INDICATED OR REPRESENTED BY THIS DOCUMENT ARE OWNED BY AND REMAIN THE PROPERTY OF SCHENKEL SHULTZ INC. UNPUBLISHED WORKS INCLUDED IN THIS DOCUMENT ARE ALSO SUBJECT TO TRADE SECRET PROTECTION. NONE OF THE IDEAS, DESIGNS, ARRANGEMENTS, OR PLANS SHALL BE USED BY OR DISCLOSED TO ANY PERSON, ARCHITECTURAL OR ENGINEERING FIRM, CONSTRUCTION FIRM, SUBCONTRACTING FIRM, SUPPLIER, OR CORPORATION FOR ANY PURPOSE WHATSOEVER WITHOUT THE WRITTEN PERMISSION OF SCHENKEL & SHULTZ INC. PURSUANT TO SECTION 102 OF THE COPYRIGHT ACT, 17 U.S.C., PROTECTION FOR AN ARCHITECTURAL WORK CREATED AS A WORK MADE FOR HIRE ON OR AFTER DECEMBER 1, 1990, LASTS FOR 95 YEARS. FROM THE DATE OF PUBLICATION OF THE WORK OR FOR 120 YEARS FROM THE DATE OF CREATION OF THE UNPUBLISHED PLANS, WHICHEVER TERM IS LESS.

WARNING: REPRODUCTION HEREOF IS A CRIMINAL OFFENSE UNDER SECTION 102 OF THE COPYRIGHT ACT, 17 U.S.C., 18 U.S.C. SEC. 506. UNAUTHORIZED DISCLOSURE MAY CONSTITUTE TRADE SECRET MISAPPROPRIATION IN VIOLATION OF 1.C.24-2-3-1 ET. SEQ. AND OTHER LAWS. THE CONCEPTS, IDEAS, DESIGNS, ARRANGEMENTS, DRAWINGS, AND PLANS DISCLOSED ARE COPYRIGHTED AND HEREIN MAY BE PATENTED OR BE THE SUBJECT OF PENDING PATENT APPLICATION. ANYONE VIOLATING THE INTENT OF THIS COPYRIGHT PROTECTION WILL BE PROSECUTED TO THE FULL EXTENT OF THE FEDERAL STATE AND LOCAL LAWS.

WRITTEN DIMENSIONS ON THESE DOCUMENTS SHALL HAVE PRECEDENCE OVER SCALE DIMENSIONS. CONTRACTORS SHALL VERIFY AND BE RESPONSIBLE FOR ALL DIMENSIONS AND CONDITIONS ON THE JOB AND THIS OFFICE MUST BE NOTIFIED OF ANY VARIATION FROM THE DIMENSIONS AND CONDITIONS SHOWN BY THESE DRAWINGS. SHOP DRAWINGS AND OR DETAILS MUST BE SUBMITTED TO THIS OFFICE FOR REVIEW BEFORE PROCEEDING WITH FABRICATION.

FORT PIERCE WESTWOOD ACADEMY

1801 Panther Ln , Fort Pierce, FL 34947

St. Lucie PUBLIC SCHOOLS

St. Lucie Public Schools
9461 Brandywine Ln
Port St. Lucie, FL 34986

ISSUE DATE: 10/31/2023
COMM. NO.: 2022108

DRAWN BY: SM,AC CHECKED BY: KT

BLDG 2 - EXTERIOR ELEVATIONS

A210

PHASE III - CONSTRUCTION DOCUMENTS

12/27/2024 2:59:44 PM
Autodesk Docs://2022108 Westwood Academy/SLPS_FPWA_HS_2023-A.rvt

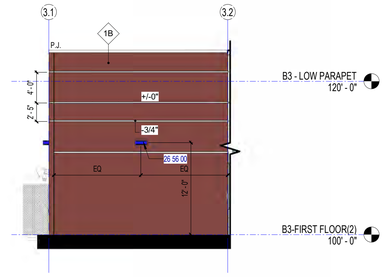

REFER TO A201 FOR BUILDING ELEVATION COLOR AND FINISHES LEGEND

KEYNOTE LEGEND	
KEYNOTE	DESCRIPTION
07 66 00	PERFORMED METAL COPING CAP
07 71 23	MANUFACTURED GUTTERS AND DOWNSPOUTS
07 72 01	ROOF DRAIN W OVERFLOW

M12 — BUILDING 3 AREA A PARTIAL EXTERIOR ELEVATION - EAST

1/8" = 1'-0"

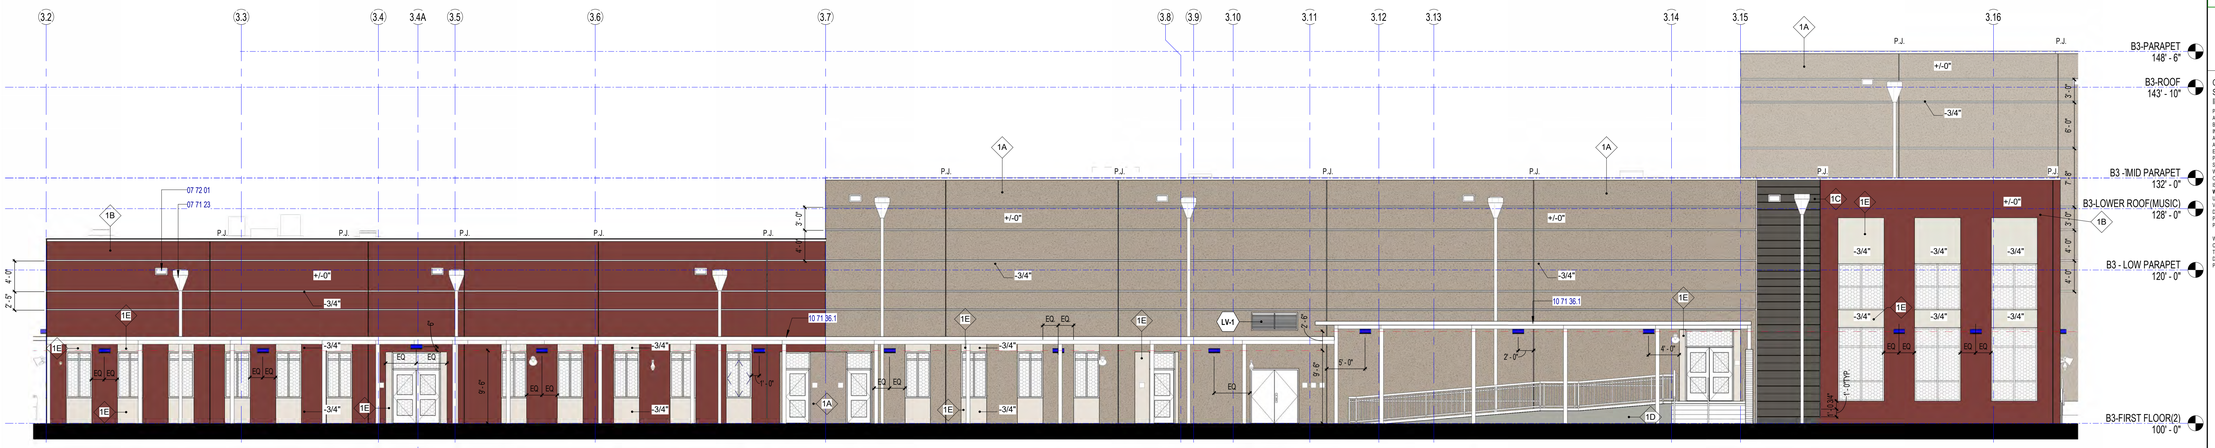

G1 — BUILDING 3 AREAS A & B PARTIAL EXTERIOR ELEVATION - SOUTH

1/8" = 1'-0"

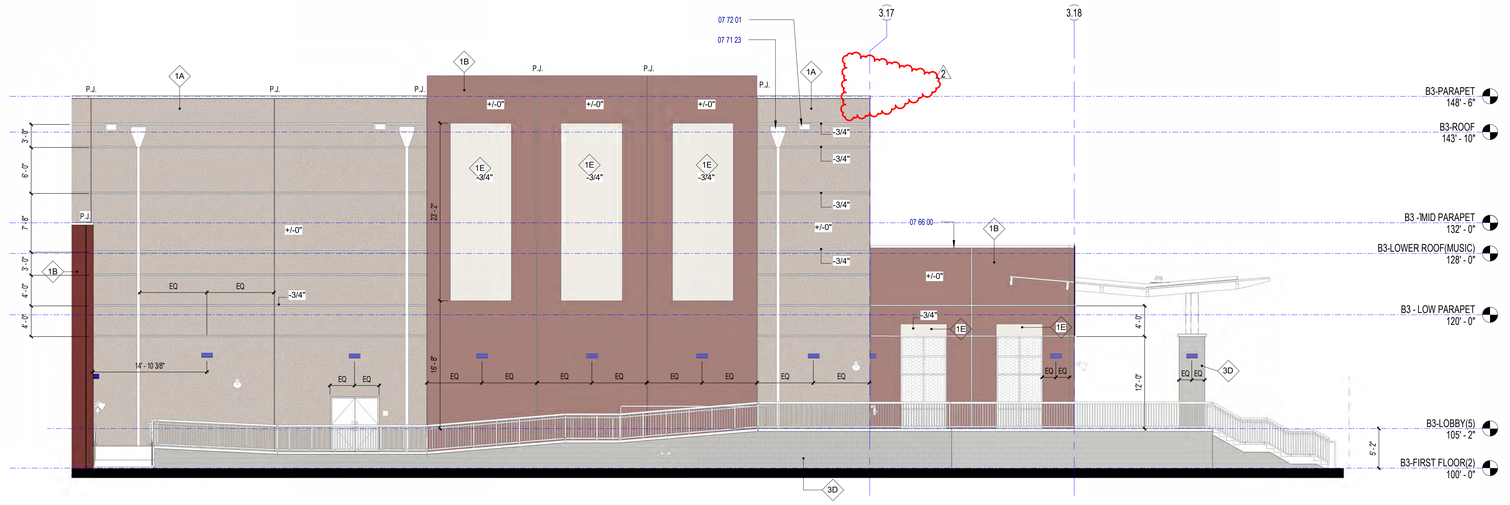

A1 — BUILDING 3 AREA B PARTIAL EXTERIOR ELEVATION - SOUTH

1/8" = 1'-0"

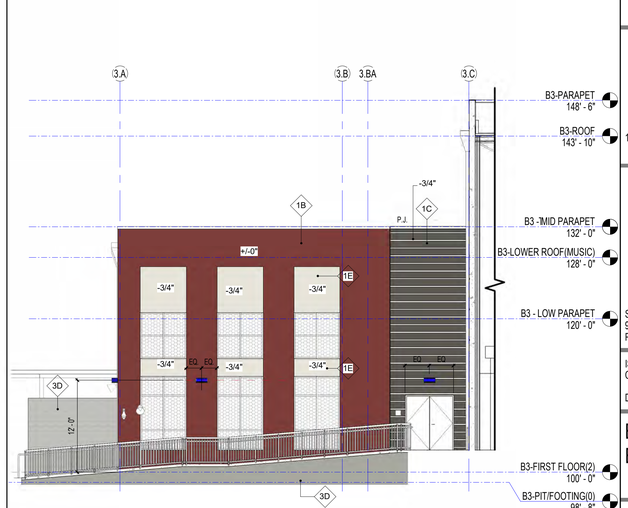

A14 — BUILDING 3 AREA B PARTIAL EXTERIOR ELEVATION - EAST

1/8" = 1'-0"

SCHENKELSHULTZ
ARCHITECTURE

voice 407-872-3322
fax 407-872-3303
schenkelshultz.com
SS Lic. No. -AA-C000937

CONFIDENTIAL COPYRIGHT 2019 SCHENKEL & SHULTZ INC.
SEE WWW.SCHENKELSHULTZ.COM/COPYRIGHT FOR POLICY AND INFORMATION

REVISIONS

MARK	DESCRIPTION	DATE
1	ASI-7	06/14/2024
2	ASI-15	10/21/2024

CORE Remnant ARCHITECTURE
Current ASI:15 Received on: 02/02/2025

CONFIDENTIAL COPYRIGHT 2020 SCHENKEL & SHULTZ INC.
SEE WWW.SCHENKELSHULTZ.COM/COPYRIGHT FOR POLICY AND INFORMATION

PURSUANT TO SECTION 102 OF THE COPYRIGHT ACT, 17 U.S.C., ALL CONCEPTS, IDEAS, DESIGNS, ARRANGEMENTS, DRAWINGS, AND PLANS INDICATED OR REPRESENTED BY THIS DOCUMENT ARE COPYRIGHTED BY SCHENKEL & SHULTZ INC. AS SUCH ALL CONCEPTS, IDEAS, DESIGNS, ARRANGEMENTS, DRAWINGS, AND PLANS INDICATED OR REPRESENTED BY THIS DOCUMENT ARE OWNED BY AND THE PROPERTY OF SCHENKEL SHULTZ INC. AND WERE CREATED, EVOLVED AND DEVELOPED FOR USE ON AND IN CONNECTION WITH THE SPECIFIED PROJECT. NONE OF THE CONCEPTS, IDEAS, DESIGNS, ARRANGEMENTS, OR PLANS SHALL BE USED BY OR DISCLOSED TO ANY PERSON, ARCHITECTURAL OR ENGINEERING FIRM, CONSTRUCTION FIRM, SUBCONTRACTING FIRM, SUPPLIER, OR CORPORATION FOR ANY PURPOSE WHATSOEVER WITHOUT THE WRITTEN PERMISSION OF SCHENKEL & SHULTZ INC. PURSUANT TO SECTION 102 OF THE COPYRIGHT ACT, 17 U.S.C., PROTECTION FOR AN ARCHITECTURAL WORK CREATED AS A WORK MADE FOR HIRE ON OR AFTER DECEMBER 1, 1990, LASTS FOR 95 YEARS FROM THE DATE OF PUBLICATION OF THE WORK OR FOR 120 YEARS FROM THE DATE OF CREATION OF THE UNPUBLISHED PLANS, WHICHEVER TERM IS LESS.

WARNING: REPRODUCTION HEREOF IS A CRIMINAL OFFENSE UNDER SECTION 102 OF THE COPYRIGHT ACT, 17 U.S.C., 18 U.S.C. SEC. 506. UNAUTHORIZED DISCLOSURE MAY CONSTITUTE TRADE SECRET MISAPPROPRIATION IN VIOLATION OF 1.C.A-2-31-1ET. SEQ. AND OTHER LAWS. THE CONCEPTS, IDEAS, DESIGNS, ARRANGEMENTS, DRAWINGS, AND PLANS DISCLOSED ARE COPYRIGHTED AND HEREIN MAY BE PATENTED OR BE THE SUBJECT OF PENDING PATENT APPLICATION. ANYONE VIOLATING THE INTENT OF THIS COPYRIGHT PROTECTION WILL BE PROSECUTED TO THE FULL EXTENT OF THE FEDERAL STATE AND LOCAL LAWS.

WRITTEN DIMENSIONS ON THESE DOCUMENTS SHALL HAVE PRECEDENCE OVER SCALE DIMENSIONS. CONTRACTORS SHALL VERIFY AND BE RESPONSIBLE FOR ALL DIMENSIONS AND CONDITIONS ON THE JOB AND THIS OFFICE MUST BE NOTIFIED OF ANY VARIATION FROM THE DIMENSIONS AND CONDITIONS SHOWN BY THESE DRAWINGS. SHOP DRAWINGS AND DETAILS MUST BE SUBMITTED TO THIS OFFICE FOR REVIEW BEFORE PROCEEDING WITH FABRICATION.

FORT PIERCE WESTWOOD ACADEMY

1801 Panther Ln , Fort Pierce, FL 34947

St. Lucie PUBLIC SCHOOLS

St. Lucie Public Schools
9461 Brandywine Ln
Port St. Lucie, FL 34986

ISSUE DATE: 10/31/2023
COMM. NO.: 2022108

DRAWN BY: SM,AC CHECKED BY: KT

BLDG 3 - EXTERIOR ELEVATIONS

A211

1

12/27/2024 3:01:43 PM
Autodesk Docs://2022108 Westwood Academy/SLPS_FPWA_HS_2023-A.rvt

PHASE III - CONSTRUCTION DOCUMENTS

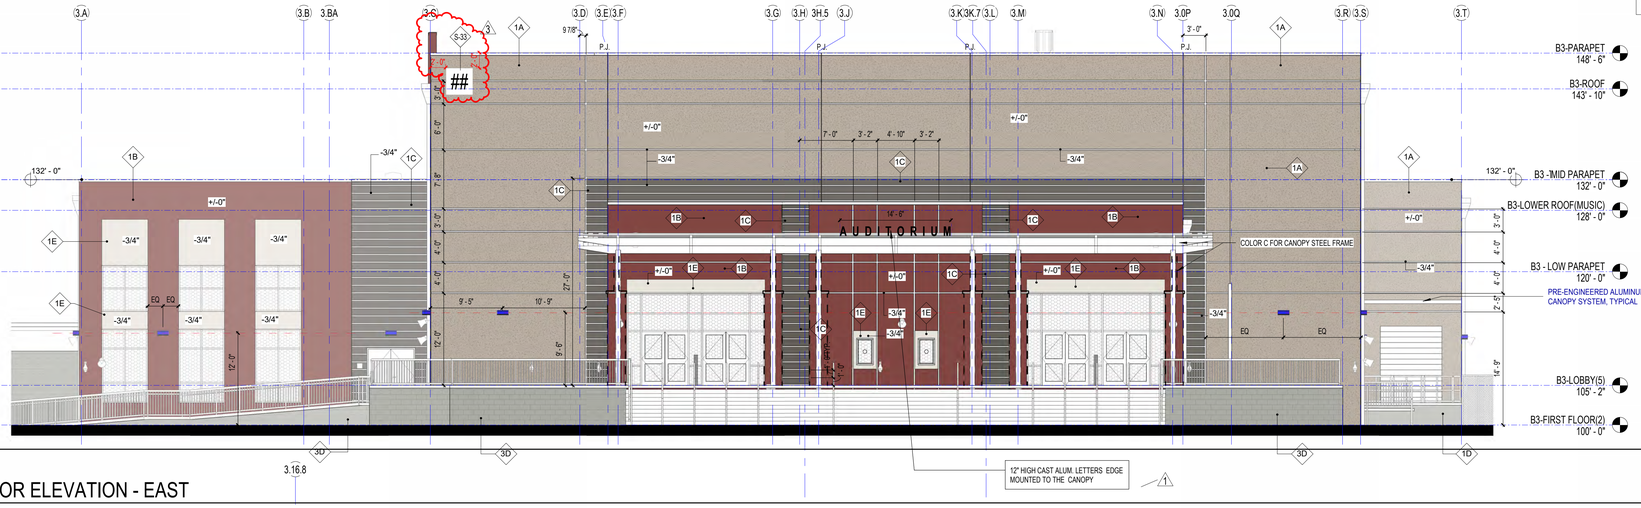

M1 BUILDING 3 AREA B EXTERIOR ELEVATION - EAST

1/8" = 1'-0"

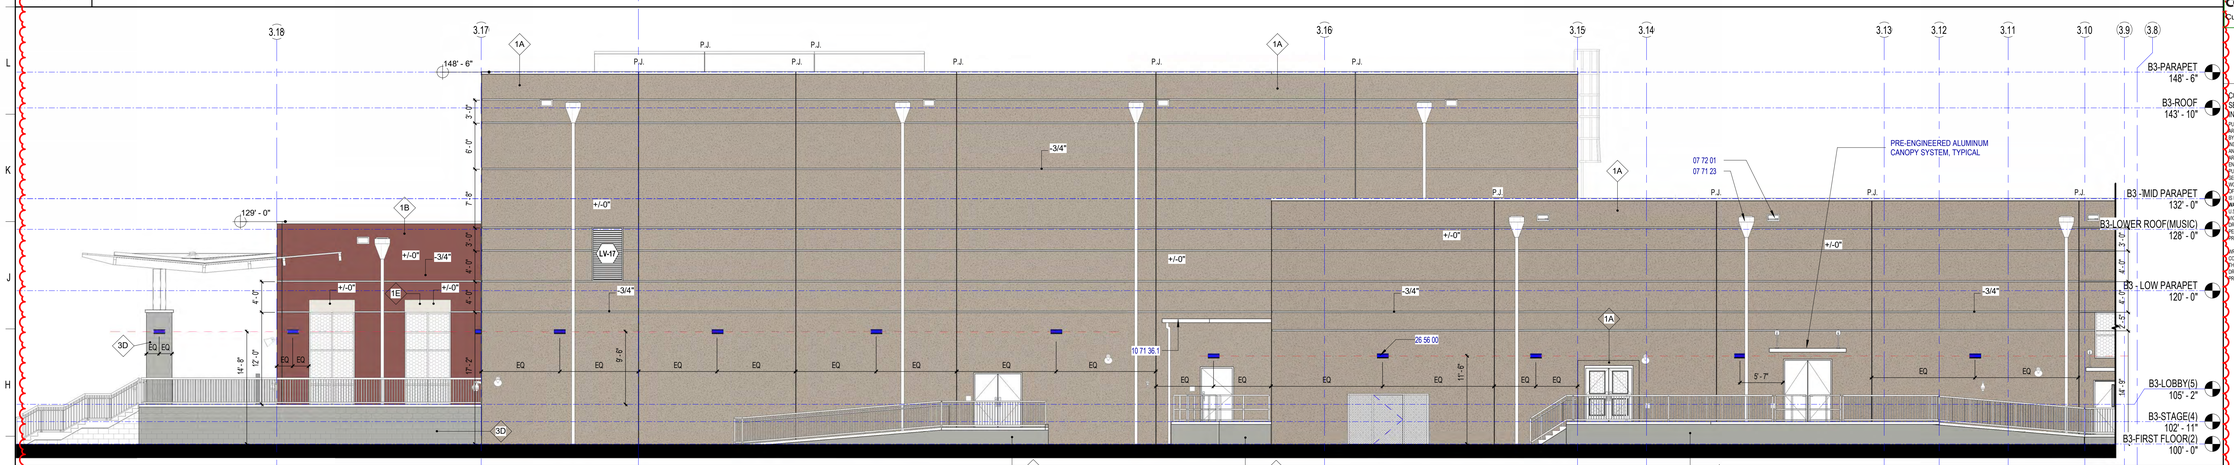

G1 BUILDING 3 AREA B PARTIAL EXTERIOR ELEVATION - NORTH

1/8" = 1'-0"

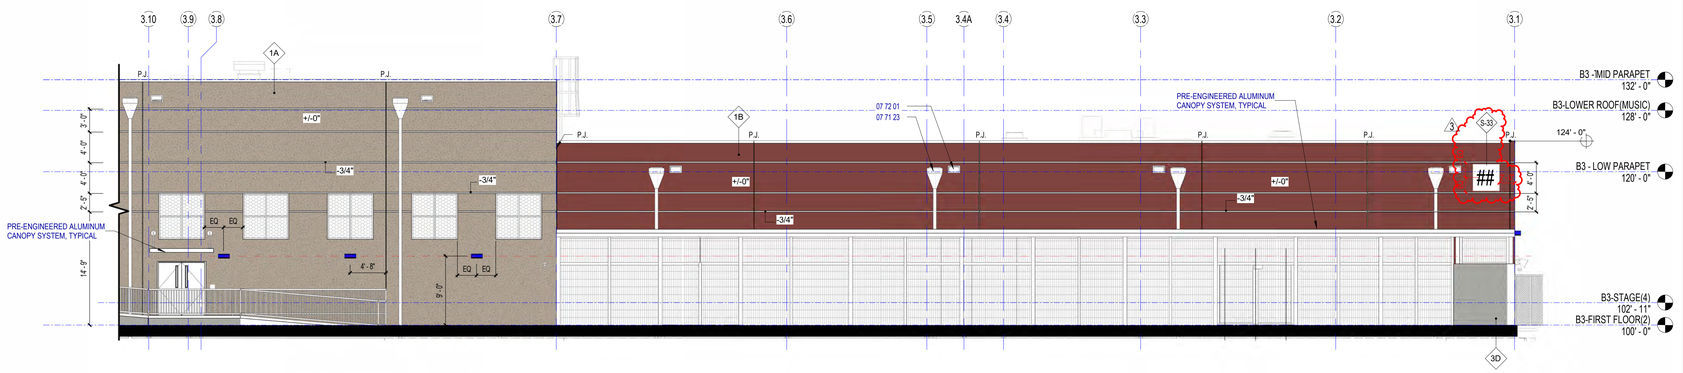

A1 BUILDING 3 AREA A PARTIAL EXTERIOR ELEVATION - NORTH

1/8" = 1'-0"

KEYNOTE LEGEND	
KEYNOTE	DESCRIPTION
07 71 23	MANUFACTURED GUTTERS AND DOWNSPOUTS
07 72 01	ROOF DRAIN W OVERFLOW

SCHENKELSHULTZ
ARCHITECTURE
voice 407-872-3322
fax 407-872-3303
schenkelshultz.com
SS Lic. No. -AA-C000937

CONFIDENTIAL COPYRIGHT 2019 SCHENKEL & SHULTZ INC.
SEE WWW.SCHENKELSHULTZ.COM/COPYRIGHT FOR POLICY AND INFORMATION

REVISIONS

MARK	DESCRIPTION	DATE
	ADDENDUM NO. 3	12/14/2023
	ASI-7	06/14/2024
	ASI-15	12/27/2024

CORE Remnant

Current ASI:15 Received on: 02/02/2025

CONFIDENTIAL COPYRIGHT 2020 SCHENKEL & SHULTZ INC.
SEE WWW.SCHENKELSHULTZ.COM/COPYRIGHT FOR POLICY AND INFORMATION
PURSUANT TO SECTION 102 OF THE COPYRIGHT ACT, 17 U.S.C., ALL CONCEPTS, IDEAS, DESIGNS, ARRANGEMENTS, DRAWINGS, AND PLANS INDICATED OR REPRESENTED BY THIS DOCUMENT ARE COPYRIGHTED BY SCHENKEL & SHULTZ INC. AS SUCH ALL CONCEPTS, IDEAS, DESIGNS, ARRANGEMENTS, DRAWINGS, AND PLANS INDICATED OR REPRESENTED BY THIS DOCUMENT CONSTITUTE THE PROPRIETARY WORK PRODUCT OF SCHENKEL SHULTZ INC. AND SHALL NOT BE USED BY OR DISCLOSED TO ANY PERSON, FIRM OR CORPORATION FOR ANY PURPOSE WHATSOEVER, NONE OF THE CONCEPTS, IDEAS, DESIGNS, ARRANGEMENTS, OR PLANS SHALL BE USED BY OR DISCLOSED TO ANY PERSON, ARCHITECTURAL OR ENGINEERING FIRM, CONSTRUCTION FIRM, SUBCONTRACTING FIRM, SUPPLIER, OR CORPORATION FOR ANY PURPOSE WHATSOEVER WITHOUT THE WRITTEN PERMISSION OF SCHENKEL & SHULTZ INC. PURSUANT TO SECTION 102 OF THE COPYRIGHT ACT, 17 U.S.C., PROTECTION FOR AN ARCHITECTURAL WORK CREATED AS A WORK MADE FOR HIRE ON OR AFTER DECEMBER 1, 1990, LASTS FOR 95 YEARS FROM THE DATE OF PUBLICATION OF THE WORK OR FOR 120 YEARS FROM THE DATE OF CREATION OF THE UNPUBLISHED PLANS, WHICHEVER TERM IS LESS.
WARNING: REPRODUCTION HEREOF IS A CRIMINAL OFFENSE UNDER SECTION 102 OF THE COPYRIGHT ACT, 17 U.S.C., 18 U.S.C. SEC. 506. UNAUTHORIZED DISCLOSURE MAY CONSTITUTE TRADE SECRET MISAPPROPRIATION IN VIOLATION OF C.24-3-1-1ET. SEQ. AND OTHER LAWS. THE CONCEPTS, IDEAS, DESIGNS, ARRANGEMENTS, DRAWINGS, AND PLANS DISCLOSED ARE COPYRIGHTED AND HEREIN MAY BE PATENTED OR BE THE SUBJECT OF PENDING PATENT APPLICATION. ANYONE VIOLATING THE INTENT OF THIS COPYRIGHT PROTECTION WILL BE PROSECUTED TO THE FULL EXTENT OF THE FEDERAL STATE AND LOCAL LAWS.

WRITTEN DIMENSIONS ON THESE DOCUMENTS SHALL HAVE PRECEDENCE OVER SCALE DIMENSIONS. CONTRACTORS SHALL VERIFY AND BE RESPONSIBLE FOR ALL DIMENSIONS AND CONDITIONS ON THE JOB AND THIS OFFICE MUST BE NOTIFIED OF ANY VARIATION FROM THE DIMENSIONS AND CONDITIONS SHOWN BY THESE DRAWINGS. SHOP DRAWINGS AND OR DETAILS MUST BE SUBMITTED TO THIS OFFICE FOR REVIEW BEFORE PROCEEDING WITH FABRICATION.

FORT PIERCE WESTWOOD ACADEMY

1801 Panther Ln , Fort Pierce, FL 34947

St. Lucie PUBLIC SCHOOLS

St. Lucie Public Schools
9461 Brandywine Ln
Port St. Lucie, FL 34986

ISSUE DATE: 10/31/2023
COMM. NO.: 2022108

DRAWN BY: SM,AC CHECKED BY: KT

BLDG 3 - EXTERIOR ELEVATIONS

A212

PHASE III - CONSTRUCTION DOCUMENTS

12/31/2024 11:15:34 AM
Autodesk Docs://2022108 Westwood Academy/SLPS_FPWA_HS_2023-A.rvt

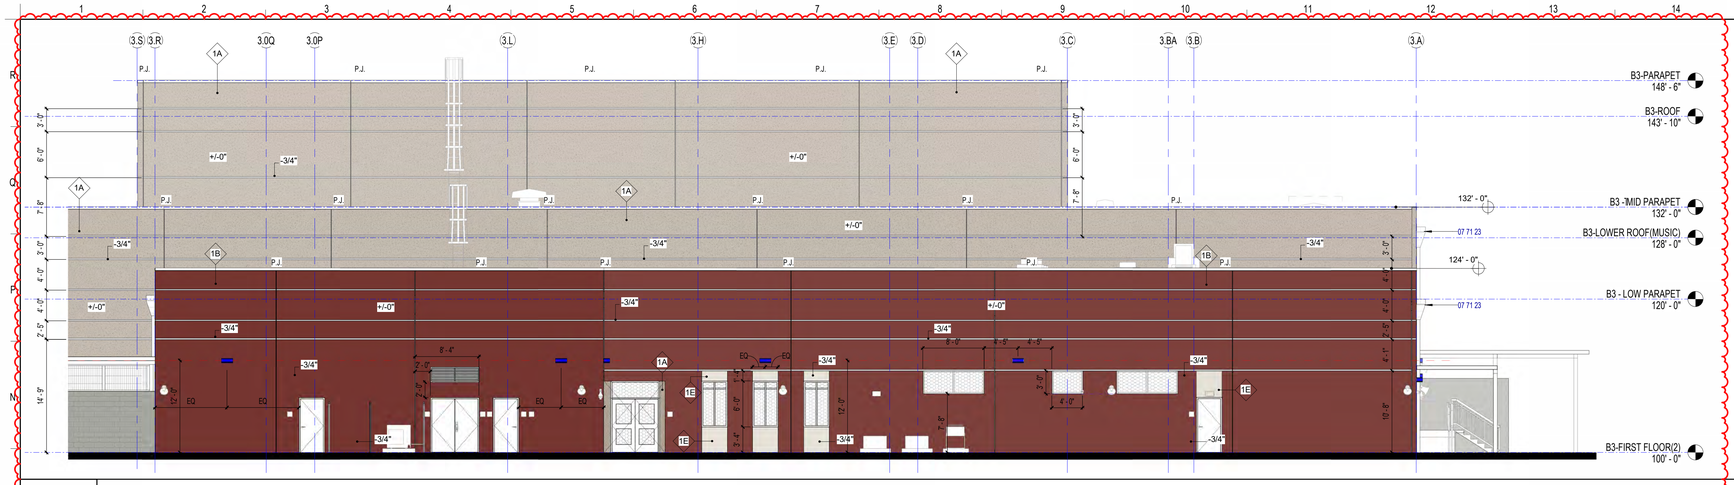

M1 BUILDING 3 AREA A EXTERIOR ELEVATION - SOUTH

1/8" = 1'-0"

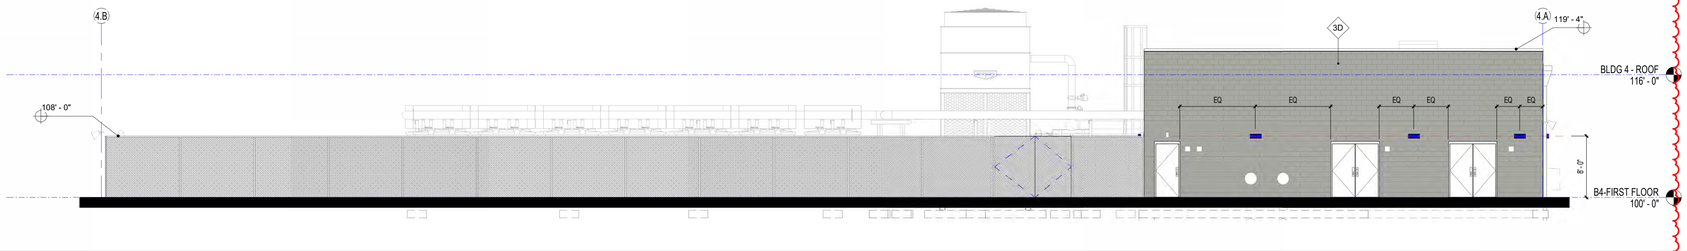

H1 BUILDING 4 EXTERIOR ELEVATION - SOUTH

1/8" = 1'-0"

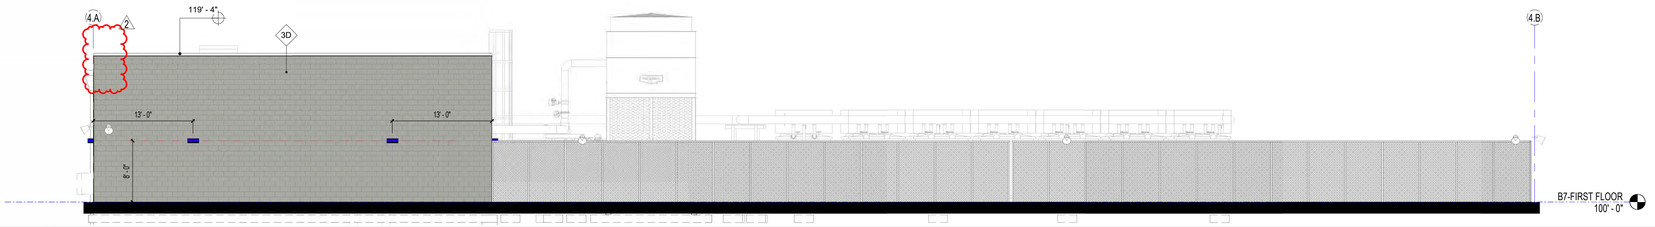

E1 BUILDING 4 EXTERIOR ELEVATION - NORTH

1/8" = 1'-0"

A1 BUILDING 4 EXTERIOR ELEVATION - EAST

1/8" = 1'-0"

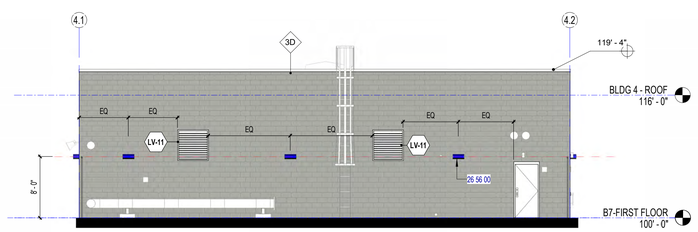

A8 BUILDING 4 EXTERIOR ELEVATION - WEST

1/8" = 1'-0"

REFER TO A201 FOR BUILDING ELEVATION COLOR AND FINISHES LEGEND

KEYNOTE LEGEND

KEYNOTE	DESCRIPTION
07 71 23	MANUFACTURED GUTTERS AND DOWNSPOUTS
07 72 01	ROOF DRAIN W OVERFLOW

SCHENKELSHULTZ
ARCHITECTURE

voice 407-872-3322
fax 407-872-3303
schenkelshultz.com
SS Lic. No. -AA-C000937

CONFIDENTIAL COPYRIGHT 2019 SCHENKEL & SHULTZ INC.
SEE WWW.SCHENKELSHULTZ.COM/COPYRIGHT FOR POLICY AND INFORMATION

REVISIONS

MARK	DESCRIPTION	DATE
1	ASI-7	06/14/2024
2	ASI-15	10/27/2024

CORE Remnant

Current ASI:15 Received on: 02/02/2025

CONFIDENTIAL COPYRIGHT 2020 SCHENKEL & SHULTZ INC.
SEE WWW.SCHENKELSHULTZ.COM/COPYRIGHT FOR POLICY AND INFORMATION

PURSUANT TO SECTION 102 OF THE COPYRIGHT ACT, 17 U.S.C., ALL CONCEPTS, IDEAS, DESIGNS, ARRANGEMENTS, DRAWINGS, AND PLANS INDICATED OR REPRESENTED BY THIS DOCUMENT ARE COPYRIGHTED BY SCHENKEL & SHULTZ INC. AS SUCH ALL CONCEPTS, IDEAS, DESIGNS, ARRANGEMENTS, DRAWINGS, AND PLANS INDICATED OR REPRESENTED BY THIS DOCUMENT ARE OWNED BY AND REMAIN THE PROPERTY OF SCHENKEL SHULTZ INC. AND WERE CREATED, EVOLVED AND DEVELOPED FOR USE ON AND IN CONNECTION WITH THE SPECIFIED PROJECT. NONE OF THE IDEAS, DESIGNS, ARRANGEMENTS, OR PLANS SHALL BE USED BY OR DISCLOSED TO ANY PERSON, ARCHITECTURAL OR ENGINEERING FIRM, CONSTRUCTION FIRM, SUBCONTRACTING FIRM, SUPPLIER, OR CORPORATION FOR ANY PURPOSE WHATSOEVER WITHOUT THE WRITTEN PERMISSION OF SCHENKEL & SHULTZ INC. PURSUANT TO SECTION 102 OF THE COPYRIGHT ACT, 17 U.S.C., PROTECTION FOR AN ARCHITECTURAL WORK CREATED AS A WORK MADE FOR HIRE ON OR AFTER DECEMBER 1, 1990, LASTS FOR 95 YEARS FROM THE DATE OF PUBLICATION OF THE WORK OR FOR 120 YEARS FROM THE DATE OF CREATION OF THE UNPUBLISHED PLANS, WHICHEVER TERM IS LESS.

WARNING: REPRODUCTION HEREOF IS A CRIMINAL OFFENSE UNDER SECTION 102 OF THE COPYRIGHT ACT, 17 U.S.C., 18 U.S.C. SEC. 506. UNAUTHORIZED DISCLOSURE MAY CONSTITUTE TRADE SECRET MISAPPROPRIATION IN VIOLATION OF 812-A-2-31-1ST. SEQ. AND OTHER LAWS. THE CONCEPTS, IDEAS, DESIGNS, ARRANGEMENTS, DRAWINGS, AND PLANS DISCLOSED ARE COPYRIGHTED AND HEREIN MAY BE PATENTED OR BE THE SUBJECT OF PENDING PATENT APPLICATION. ANYONE VIOLATING THE INTENT OF THIS COPYRIGHT PROTECTION WILL BE PROSECUTED TO THE FULL EXTENT OF THE FEDERAL STATE AND LOCAL LAWS.

WRITTEN DIMENSIONS ON THESE DOCUMENTS SHALL HAVE PRECEDENCE OVER SCALE DIMENSIONS. CONTRACTORS SHALL VERIFY AND BE RESPONSIBLE FOR ALL DIMENSIONS AND CONDITIONS ON THE JOB AND THIS OFFICE MUST BE NOTIFIED OF ANY VARIATION FROM THE DIMENSIONS AND CONDITIONS SHOWN BY THESE DRAWINGS. SHOP DRAWINGS AND OR DETAILS MUST BE SUBMITTED TO THIS OFFICE FOR REVIEW BEFORE PROCEEDING WITH FABRICATION.

FORT PIERCE WESTWOOD ACADEMY

1801 Panther Ln , Fort Pierce, FL 34947

St. Lucie PUBLIC SCHOOLS

St. Lucie Public Schools
9461 Brandywine Ln
Port St. Lucie, FL 34986

ISSUE DATE: 10/31/2023
COMM. NO.: 2022108

DRAWN BY: SM,AC CHECKED BY: KT

BLDG 3 AND 4 - EXTERIOR ELEVATIONS

A213

PHASE III - CONSTRUCTION DOCUMENTS

12/31/2024 11:12:22 AM
Autodesk Docs://2022108 Westwood Academy/SLPS_FPWA_HS_2023-A.rvt

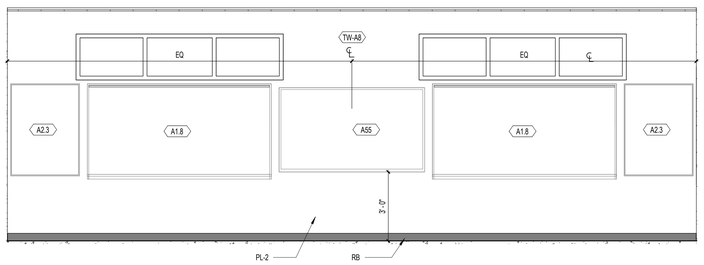

N1 CLASSROOM ELEVATION - TYPICAL
3/8" = 1'-0" 01-153

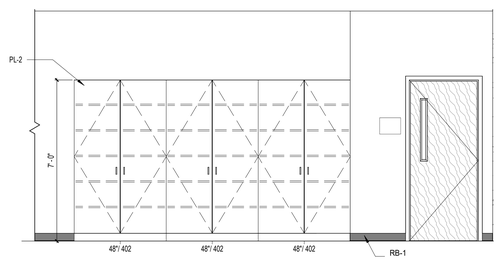

N7 CLASSROOM ELEVATION - TYPICAL
3/8" = 1'-0" 01-153

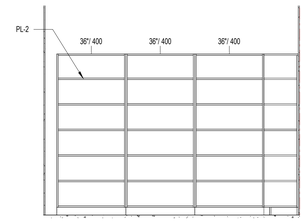

N12 SCIENCE CLASSROOM -STORAGE
3/8" = 1'-0" 01-142A

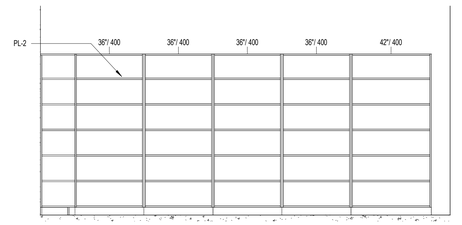

N15 SCIENCE CLASSROOM -STORAGE
3/8" = 1'-0" 01-142A

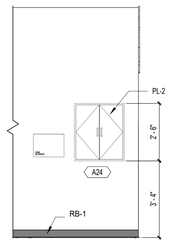

J1 SCIENCE CLASSROOM
3/8" = 1'-0" 01-148

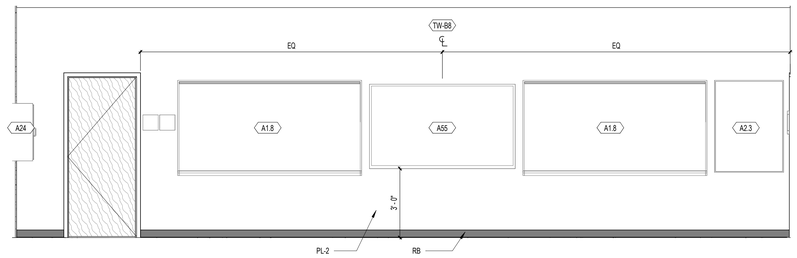

J4 SCIENCE CLASSROOM - TEATCHING WALL
3/8" = 1'-0" 01-148

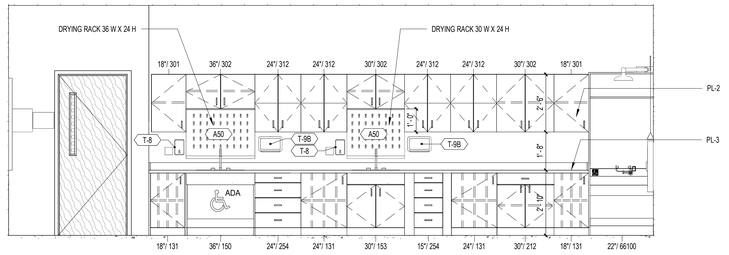

J12 SCIENCE CLASSROOM ELEVATION
3/8" = 1'-0" 01-148

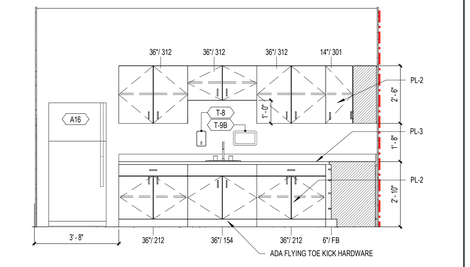

E1 MATERIAL SCIENCE STORAGE - TYPICAL
3/8" = 1'-0" 01-148A

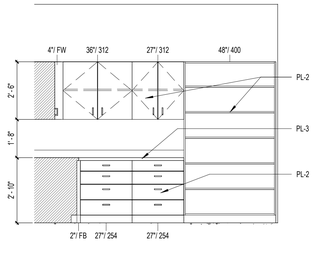

E5 MATERIAL STORAGE - TYPICAL
3/8" = 1'-0" 01-148A

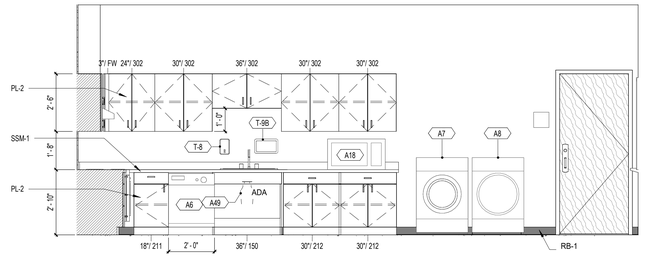

E9 ESE FULL TIME
3/8" = 1'-0" 01-125

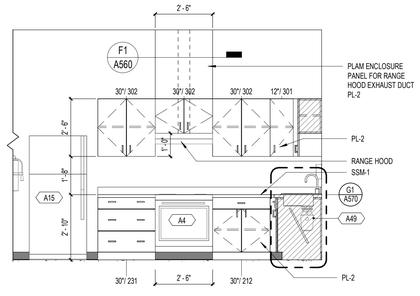

E15 ESE FULL TIME
3/8" = 1'-0" 01-125

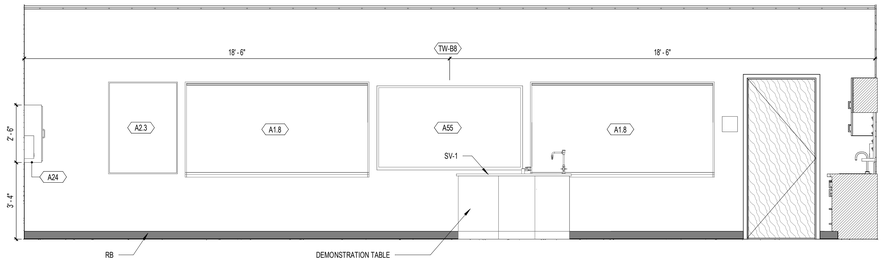

A1 SCIENCE CLASSROOM - TEACHING WALL
3/8" = 1'-0" 01-142

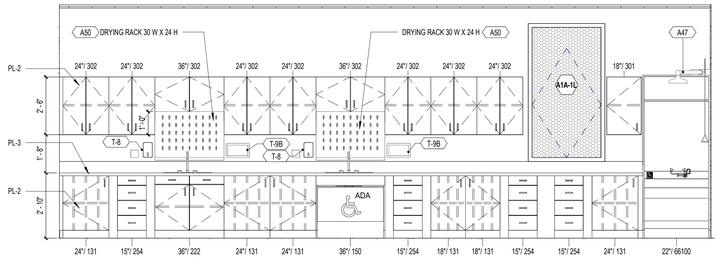

A9 SCIENCE CLASSROOM ELEVATION
3/8" = 1'-0" 01-142

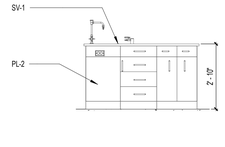

A16 SCIENCE DEMONSTRATION CASEWORK
3/8" = 1'-0" 01-142

SCHENKELSHULTZ
ARCHITECTURE

voice 407-872-3322
fax 407-872-3303
schenkelshultz.com
SS Lic. No. -AA-C000937

CONFIDENTIAL COPYRIGHT 2019 SCHENKEL & SHULTZ INC.
SEE **WWW.SCHENKELSHULTZ.COM/COPYRIGHT** FOR POLICY AND INFORMATION

REVISIONS

MARK	DESCRIPTION	DATE

CONFIDENTIAL COPYRIGHT 2020 SCHENKEL & SHULTZ INC.
SEE **WWW.SCHENKELSHULTZ.COM/COPYRIGHT** FOR POLICY AND INFORMATION

PURSUANT TO SECTION 102 OF THE COPYRIGHT ACT, 17 U.S.C. ALL CONCEPTS, IDEAS, DESIGNS, ARRANGEMENTS, DRAWINGS, AND PLANS INDICATED OR REPRESENTED BY THIS DOCUMENT ARE COPYRIGHTED BY SCHENKEL & SHULTZ INC. ALL CONCEPTS, IDEAS, DESIGNS, ARRANGEMENTS, DRAWINGS, AND PLANS INDICATED OR REPRESENTED BY THIS DOCUMENT ARE OWNED BY AND THE PROPERTY OF SCHENKEL&SHULTZ AND WERE CREATED, EVOLVED AND DEVELOPED FOR ITS OWN USE. NONE OF THE IDEAS, DESIGNS, ARRANGEMENTS, OR PLANS SHALL BE USED BY OR DISCLOSED TO ANY PERSON, ARCHITECTURAL OR ENGINEERING FIRM, CONSTRUCTION FIRM, SUBCONTRACTING FIRM, SUPPLIER, OR CORPORATION FOR ANY PURPOSE WHATSOEVER WITHOUT THE WRITTEN PERMISSION OF SCHENKEL & SHULTZ INC. PURSUANT TO SECTION 102 OF THE COPYRIGHT ACT, 17 U.S.C. PROTECTION FOR AN ARCHITECTURAL WORK CREATED AS A WORK MADE FOR HIRE ON OR AFTER DECEMBER 1, 1990, LASTS FOR 95 YEARS FROM THE DATE OF PUBLICATION OF THE WORK OR FOR 120 YEARS FROM THE DATE OF CREATION OF THE UNPUBLISHED PLANS, WHICHEVER TERM IS LESS.

WARNING: REPRODUCTION HEREOF IS A CRIMINAL OFFENSE UNDER SECTION 102 OF THE COPYRIGHT ACT, 17 U.S.C., 18 U.S.C. SEC. 506. UNAUTHORIZED DISCLOSURE MAY CONSTITUTE TRADE SECRET MISAPPROPRIATION IN VIOLATION OF LC-A-2-31-1ET SEQ. AND OTHER LAWS. THE CONCEPTS, IDEAS, DESIGNS, ARRANGEMENTS, DRAWINGS, AND PLANS DISCLOSED ARE COPYRIGHTED AND HEREIN MAY BE PATENTED OR BE THE SUBJECT OF PENDING PATENT APPLICATION. ANYONE VIOLATING THE INTENT OF THIS COPYRIGHT PROTECTION WILL BE PROSECUTED TO THE FULL EXTENT OF THE FEDERAL STATE AND LOCAL LAWS.

WRITTEN DIMENSIONS ON THESE DOCUMENTS SHALL HAVE PRECEDENCE OVER SCALE DIMENSIONS. CONTRACTORS SHALL VERIFY AND BE RESPONSIBLE FOR ALL DIMENSIONS AND CONDITIONS ON THE JOB AND THIS OFFICE MUST BE NOTIFIED OF ANY VARIATION FROM THE DIMENSIONS AND CONDITIONS SHOWN BY THESE DRAWINGS. SHOP DRAWINGS AND OR DETAILS MUST BE SUBMITTED TO THIS OFFICE FOR REVIEW BEFORE PROCEEDING WITH FABRICATION.

FORT PIERCE WESTWOOD ACADEMY

1801 Panther Ln , Fort Pierce, FL 34947

St. Lucie PUBLIC SCHOOLS

St. Lucie Public Schools
9461 Brandywine Ln
Port St. Lucie, FL 34986

ISSUE DATE: 10/31/2023
COMM. NO.: 2022108

DRAWN BY: SM,AC CHECKED BY: KT

BLDG 1 - INTERIOR ELEVATIONS

A251

PHASE III - CONSTRUCTION DOCUMENTS

11/1/2023 1:22:23 PM
Autodesk Docs://2022108 Westwood Academy/SLPS_FPWA_HS_2023-A.rvt

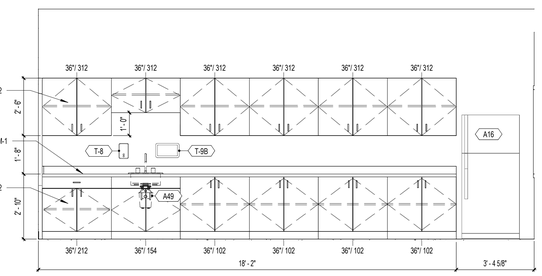

N1	TEACHER PLANNING - TYPICAL	
3/8" = 1'-0"		01-147

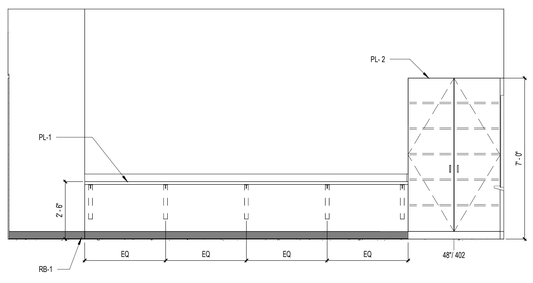

N6	TEACHER PLANNING - TYPICAL	
3/8" = 1'-0"		01-147

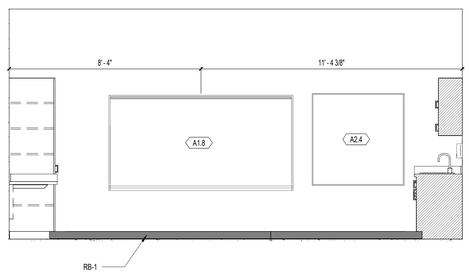

N11	TEACHER PLANNING - TYPICAL	
3/8" = 1'-0"		01-147

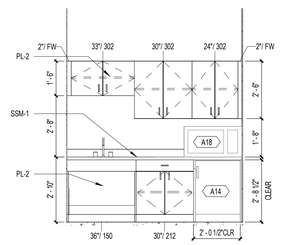

N16	LACTATION ROOM	
3/8" = 1'-0"		01-137

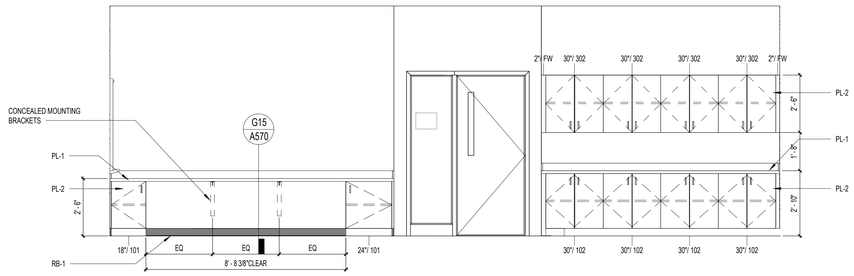

J1	GUIDANCE CAREER & WORK FORCE CENTER	
3/8" = 1'-0"		01-121

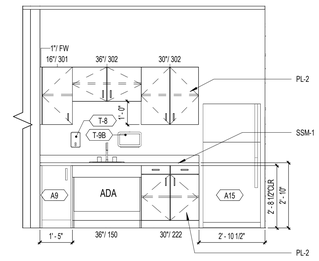

J9	CLINIC	
3/8" = 1'-0"		01-103

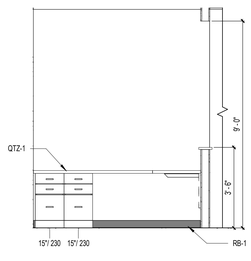

J12	ATTENDANCE DESK	
3/8" = 1'-0"		01-001A

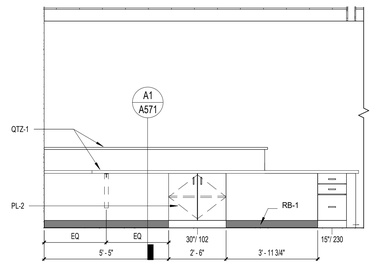

J15	ATTENDANCE DESK	
3/8" = 1'-0"		01-001A

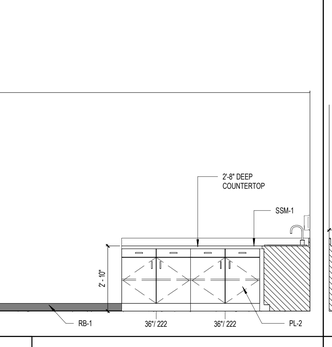

E1	ADMIN WORK ROOM	
3/8" = 1'-0"		01-109

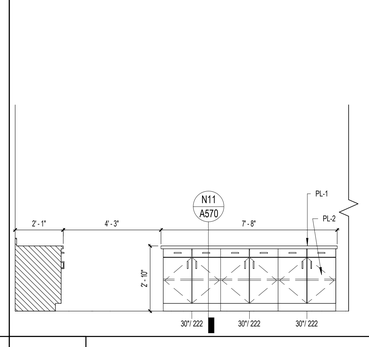

E4	ADMIN WORK ROOM - ISLAND	
3/8" = 1'-0"		01-109

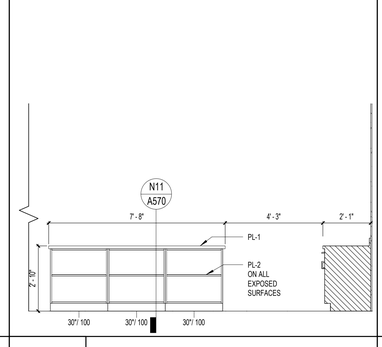

E7	ADMIN WORK ROOM - ISLAND	
3/8" = 1'-0"		01-109

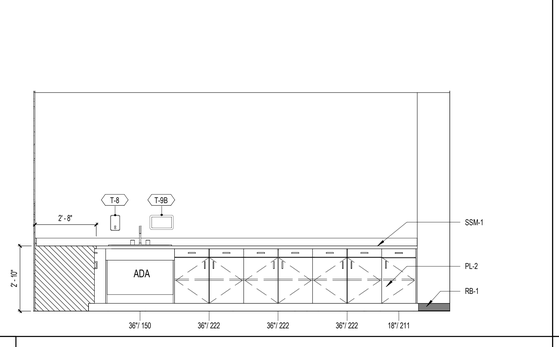

E10	ADMIN WORK ROOM	
3/8" = 1'-0"		01-109

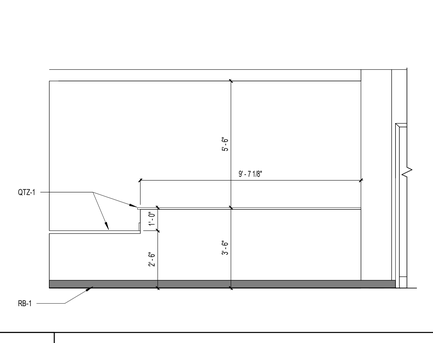

E15	ATTENDANCE DESK	
3/8" = 1'-0"		01-001

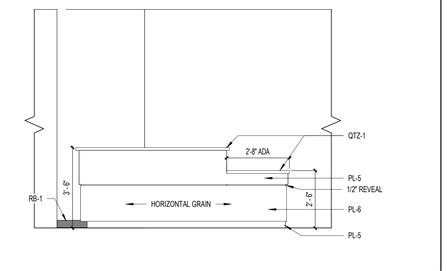

A1	GUIDANCE RECEPTION DESK	
3/8" = 1'-0"		01-127

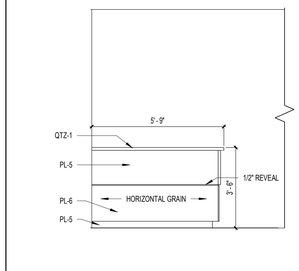

A5	GUIDANCE RECEPTION DESK	
3/8" = 1'-0"		01-004

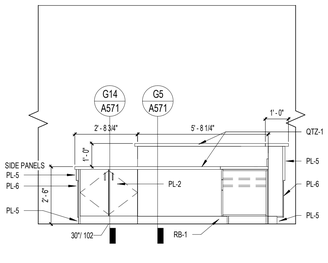

A8	GUIDANCE RECEPTION DESK	
3/8" = 1'-0"		01-127

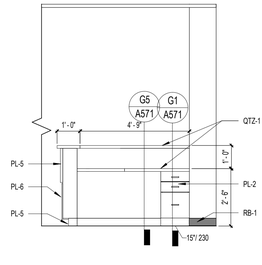

A12	GUIDANCE RECEPTION DESK	
3/8" = 1'-0"		01-127

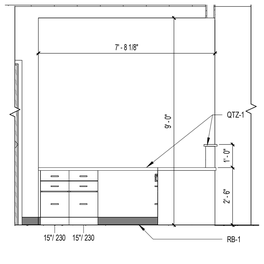

A15	ATTENDANCE DESK	
3/8" = 1'-0"		01-001

SCHENKELSHULTZ
ARCHITECTURE

voice 407-872-3322
fax 407-872-3303
schenkelshultz.com
SS Lic. No. -AA-C000937

CONFIDENTIAL COPYRIGHT 2019 SCHENKEL & SHULTZ INC.
SEE **WWW.SCHENKELSHULTZ.COM/COPYRIGHT** FOR POLICY AND INFORMATION

REVISIONS

MARK	DESCRIPTION	DATE

CONFIDENTIAL COPYRIGHT 2020 SCHENKEL & SHULTZ INC.
SEE **WWW.SCHENKELSHULTZ.COM/COPYRIGHT** FOR POLICY AND INFORMATION

PURSUANT TO SECTION 102 OF THE COPYRIGHT ACT, 17 U.S.C. ALL CONCEPTS, IDEAS, DESIGNS, ARRANGEMENTS, DRAWINGS, AND PLANS INDICATED OR REPRESENTED BY THIS DOCUMENT ARE COPYRIGHTED BY SCHENKEL & SHULTZ INC. ALL CONCEPTS, IDEAS, DESIGNS, ARRANGEMENTS, DRAWINGS, AND PLANS INDICATED OR REPRESENTED BY THIS DOCUMENT ARE OWNED BY AND THE PROPERTY OF SCHENKEL&SHULTZ AND WERE CREATED, EVOLVED AND DEVELOPED FOR ITS OWN USE. NONE OF THE IDEAS, DESIGNS, ARRANGEMENTS, OR PLANS SHALL BE USED BY OR DISCLOSED TO ANY PERSON, ARCHITECTURAL OR ENGINEERING FIRM, CONSTRUCTION FIRM, SUBCONTRACTING FIRM, SUPPLIER, OR CORPORATION FOR ANY PURPOSE WHATSOEVER WITHOUT THE WRITTEN PERMISSION OF SCHENKEL & SHULTZ INC. PURSUANT TO SECTION 102 OF THE COPYRIGHT ACT, 17 U.S.C. PROTECTION FOR AN ARCHITECTURAL WORK CREATED AS A WORK MADE FOR HIRE ON OR AFTER DECEMBER 1, 1990, LASTS FOR 95 YEARS FROM THE DATE OF PUBLICATION OF THE WORK OR FOR 120 YEARS FROM THE DATE OF CREATION OF THE UNPUBLISHED PLANS, WHICHEVER TERM IS LESS.

WARNING: REPRODUCTION HEREOF IS A CRIMINAL OFFENSE UNDER SECTION 102 OF THE COPYRIGHT ACT, 17 U.S.C., 18 U.S.C. SEC. 506. UNAUTHORIZED DISCLOSURE MAY CONSTITUTE TRADE SECRET MISAPPROPRIATION IN VIOLATION OF C.34-3.31-1ET SEQ. AND OTHER LAWS. THE CONCEPTS, IDEAS, DESIGNS, ARRANGEMENTS, DRAWINGS, AND PLANS DISCLOSED ARE COPYRIGHTED AND HEREIN MAY BE PATENTED OR BE THE SUBJECT OF PENDING PATENT APPLICATION. ANYONE VIOLATING THE INTENT OF THIS COPYRIGHT PROTECTION WILL BE PROSECUTED TO THE FULL EXTENT OF THE FEDERAL STATE AND LOCAL LAWS.

WRITTEN DIMENSIONS ON THESE DOCUMENTS SHALL HAVE PRECEDENCE OVER SCALE DIMENSIONS. CONTRACTORS SHALL VERIFY AND BE RESPONSIBLE FOR ALL DIMENSIONS AND CONDITIONS ON THE JOB AND THIS OFFICE MUST BE NOTIFIED OF ANY VARIATION FROM THE DIMENSIONS AND CONDITIONS SHOWN BY THESE DRAWINGS. SHOP DRAWINGS AND OR DETAILS MUST BE SUBMITTED TO THIS OFFICE FOR REVIEW BEFORE PROCEEDING WITH FABRICATION.

FORT PIERCE WESTWOOD ACADEMY

1801 Panther Ln , Fort Pierce, FL 34947

St. Lucie PUBLIC SCHOOLS

St. Lucie Public Schools
9461 Brandywine Ln
Port St. Lucie, FL 34986

ISSUE DATE: 10/31/2023
COMM. NO.: 2022108

DRAWN BY: SM,AC CHECKED BY: KT

BLDG 1 - INTERIOR ELEVATIONS

A252

PHASE III - CONSTRUCTION DOCUMENTS

11/1/2023 1:22:35 PM
Autodesk Docs://2022108 Westwood Academy/SLPS_FPWA_HS_2023-A.rvt

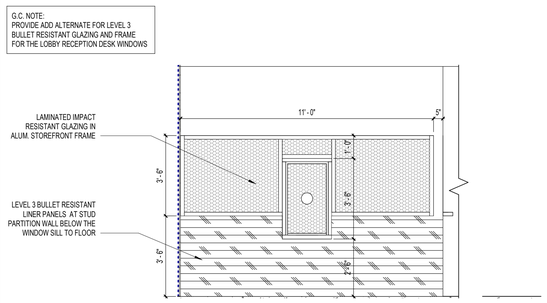

N1 LOBBY RECEPTION DESK - 01-101
3/8" = 1'-0" 01-101

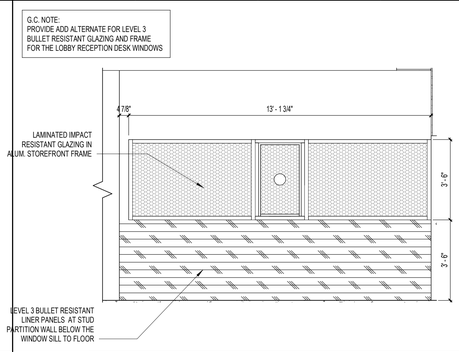

N6 LOBBY RECEPTION DESK - 01-101
3/8" = 1'-0" 01-101

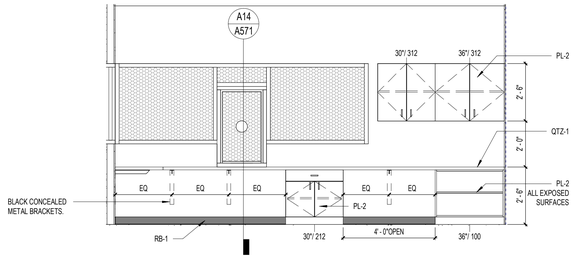

N10 LOBBY RECEPTION DESK - 01-101
3/8" = 1'-0" 01-102

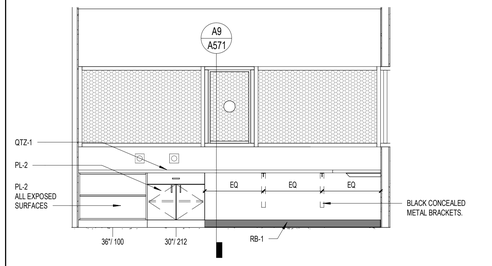

N15 LOBBY RECEPTION DESK - 01-101
3/8" = 1'-0" 01-102

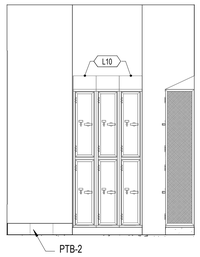

J1 BLDG 1 - JROTC LOCKER (M) NORTH ELEV
3/8" = 1'-0" 01-237

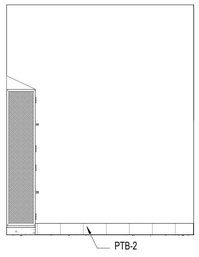

J4 BLDG 1 - JROTC LOCKER (M) SOUTH ELEV
3/8" = 1'-0" 01-237

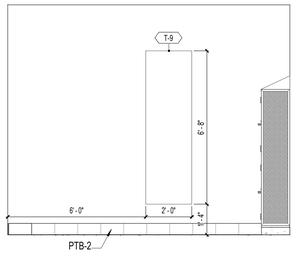

J7 BLDG 1 - JROTC LOCKER (M) WEST ELEV
3/8" = 1'-0" 01-237

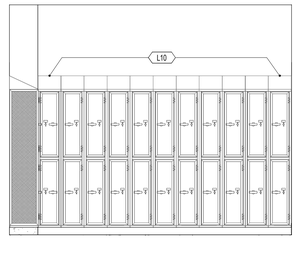

J10 BLDG 1 - JROTC LOCKER (M) EAST ELEV
3/8" = 1'-0" 01-237

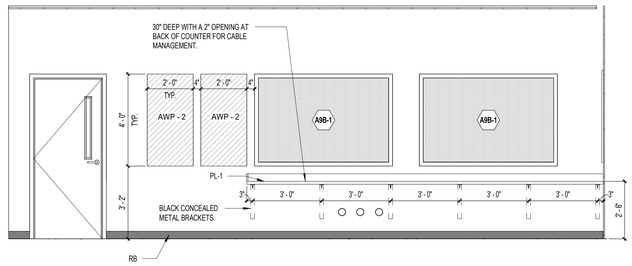

J13 BLDG 1 - RECORDING ROOM EAST
3/8" = 1'-0" 01-213B

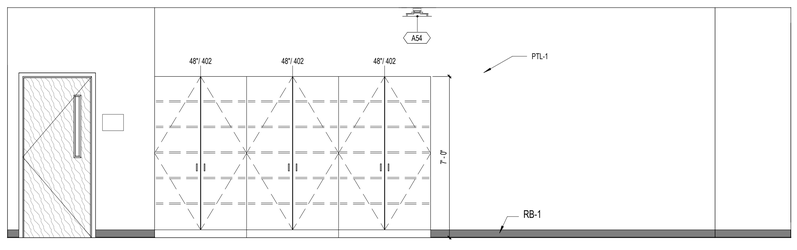

E1 BLDG 1 - JROTC CLASSROOM SOUTH ELEV
3/8" = 1'-0" 01-239

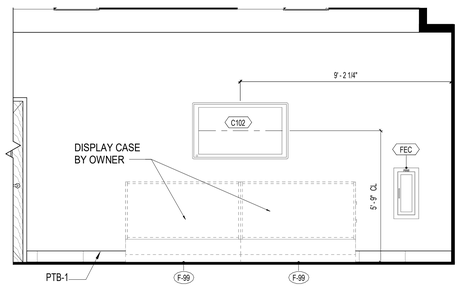

E8 LOBBY TV WALL
3/8" = 1'-0" 01-101

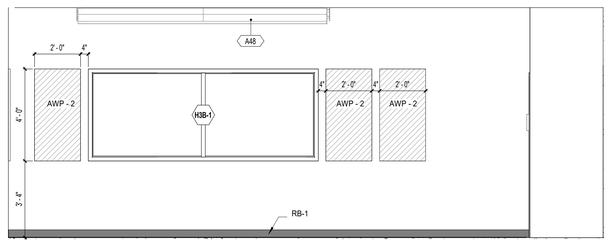

E13 RECORDING ROOM WEST
3/8" = 1'-0" 01-213B

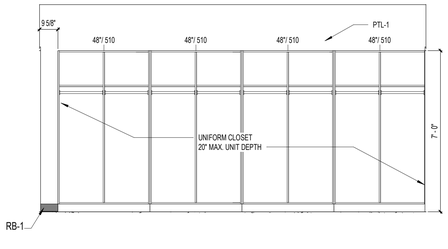

A1 BLDG 1 - JROTC UNIFORM STORAGE VIEW 1
3/8" = 1'-0" 01-240A

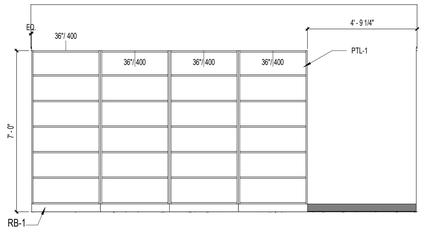

A5 BLDG 1 - JROTC UNIFORM STORAGE VIEW 2
3/8" = 1'-0" 01-240A

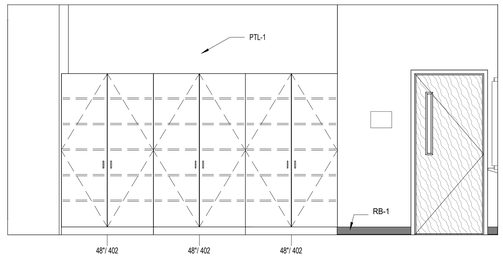

A9 BLDG 1 - ESPORTS EAST ELEV
3/8" = 1'-0" 01-209

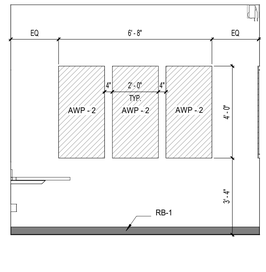

A14 RECORDING ROOM SOUTH
3/8" = 1'-0" 01-213B

SCHENKELSHULTZ
ARCHITECTURE

voice 407-872-3322
fax 407-872-3303
schenkelshultz.com
SS Lic. No. -AA-C000937

CONFIDENTIAL COPYRIGHT 2019 SCHENKEL & SHULTZ INC.
SEE **WWW.SCHENKELSHULTZ.COM/COPYRIGHT** FOR POLICY AND INFORMATION

REVISIONS

MARK	DESCRIPTION	DATE

CONFIDENTIAL COPYRIGHT 2020 SCHENKEL & SHULTZ INC.
SEE **WWW.SCHENKELSHULTZ.COM/COPYRIGHT** FOR POLICY AND INFORMATION

PURSUANT TO SECTION 102 OF THE COPYRIGHT ACT, 17 U.S.C. ALL CONCEPTS, IDEAS, DESIGNS, ARRANGEMENTS, DRAWINGS, AND PLANS INDICATED OR REPRESENTED BY THIS DOCUMENT ARE COPYRIGHTED AND PROPRIETARY INFORMATION OF SCHENKEL & SHULTZ INC. EXCEPT FOR ANY CONCEPTS, IDEAS, DESIGNS, ARRANGEMENTS, DRAWINGS, AND PLANS INDICATED OR REPRESENTED BY THIS DOCUMENT ARE OWNED BY AND THE PROPERTY OF SCHENKEL&SHULTZ AND WERE CREATED, EVOLVED AND DEVELOPED FOR ITS OWN USE. NONE OF THE IDEAS, DESIGNS, ARRANGEMENTS, OR PLANS SHALL BE USED BY OR DISCLOSED TO ANY PERSON, ARCHITECTURAL OR ENGINEERING FIRM, CONSTRUCTION FIRM, SUBCONTRACTING FIRM, SUPPLIER, OR CORPORATION FOR ANY PURPOSE WHATSOEVER WITHOUT THE WRITTEN PERMISSION OF SCHENKEL & SHULTZ INC. PURSUANT TO SECTION 102 OF THE COPYRIGHT ACT, 17 U.S.C., PROTECTION FOR AN ARCHITECTURAL WORK CREATED AS A WORK MADE FOR HIRE ON OR AFTER DECEMBER 1, 1990, LASTS FOR 95 YEARS FROM THE DATE OF PUBLICATION OF THE WORK OR FOR 120 YEARS FROM THE DATE OF CREATION OF THE UNPUBLISHED PLANS, WHICHEVER TERM IS LESS.

WARNING: REPRODUCTION HEREOF IS A CRIMINAL OFFENSE UNDER SECTION 102 OF THE COPYRIGHT ACT, 17 U.S.C., 18 U.S.C. SEC. 506. UNAUTHORIZED DISCLOSURE MAY CONSTITUTE TRADE SECRET MISAPPROPRIATION IN VIOLATION OF I.C.34-3-31-1ET. SEQ. AND OTHER LAWS. THE CONCEPTS, IDEAS, DESIGNS, ARRANGEMENTS, DRAWINGS, AND PLANS DISCLOSED ARE COPYRIGHTED AND HEREIN MAY BE PATENTED OR BE THE SUBJECT OF PENDING PATENT APPLICATION. ANYONE VIOLATING THE INTENT OF THIS COPYRIGHT PROTECTION WILL BE PROSECUTED TO THE FULL EXTENT OF THE FEDERAL STATE AND LOCAL LAWS.

WRITTEN DIMENSIONS ON THESE DOCUMENTS SHALL HAVE PRECEDENCE OVER SCALE DIMENSIONS. CONTRACTORS SHALL VERIFY AND BE RESPONSIBLE FOR ALL DIMENSIONS AND CONDITIONS ON THE JOB AND THIS OFFICE MUST BE NOTIFIED OF ANY VARIATION FROM THE DIMENSIONS AND CONDITIONS SHOWN BY THESE DRAWINGS. SHOP DRAWINGS AND OR DETAILS MUST BE SUBMITTED TO THIS OFFICE FOR REVIEW BEFORE PROCEEDING WITH FABRICATION.

FORT PIERCE WESTWOOD ACADEMY

1801 Panther Ln , Fort Pierce, FL 34947

St. Lucie PUBLIC SCHOOLS

St. Lucie Public Schools
9461 Brandywine Ln
Port St. Lucie, FL 34986

ISSUE DATE: 10/31/2023
COMM. NO.: 2022108

DRAWN BY: SM,AC CHECKED BY: KT

BLDG 1 - INTERIOR ELEVATIONS

A253

PHASE III - CONSTRUCTION DOCUMENTS

11/1/2023 1:22:46 PM
Autodesk Docs://2022108 Westwood Academy/SLPS_FPWA_HS_2023-A.rvt

*REFER TO ACOUSTICAL PANEL FABRIC LEGEND AND PANEL TYPE SCHEDULE ON A160.

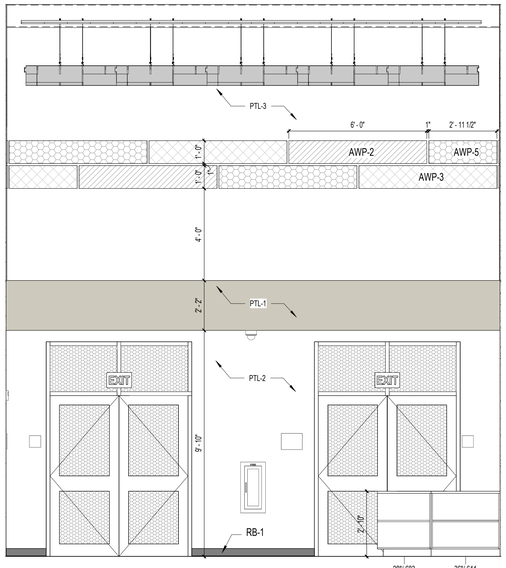

J1 MEDIA CENTER / RESEARCH / READING - NORTH

3/8" = 1'-0"

*REFER TO ACOUSTICAL PANEL FABRIC LEGEND AND PANEL TYPE SCHEDULE ON A160.

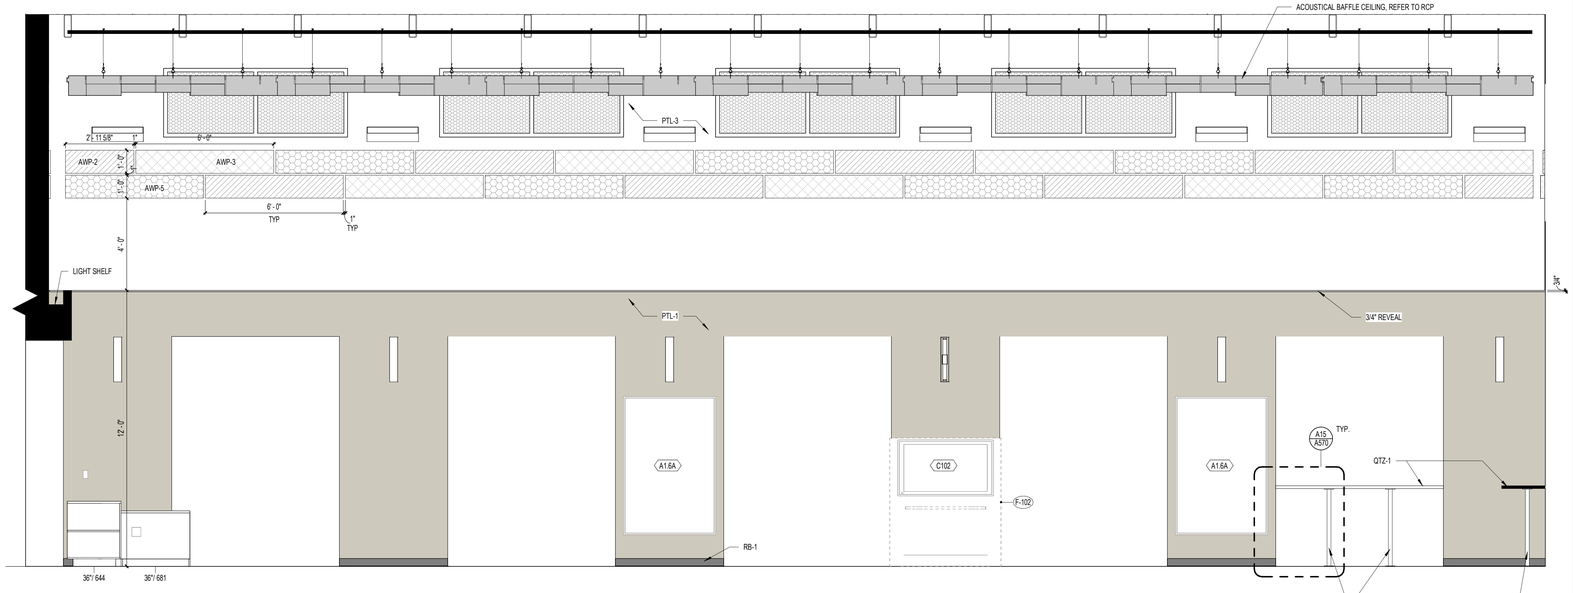

J6 MEDIA CENTER / RESEARCH / READING - EAST

3/8" = 1'-0"

*REFER TO ACOUSTICAL PANEL FABRIC LEGEND AND PANEL TYPE SCHEDULE ON A160.

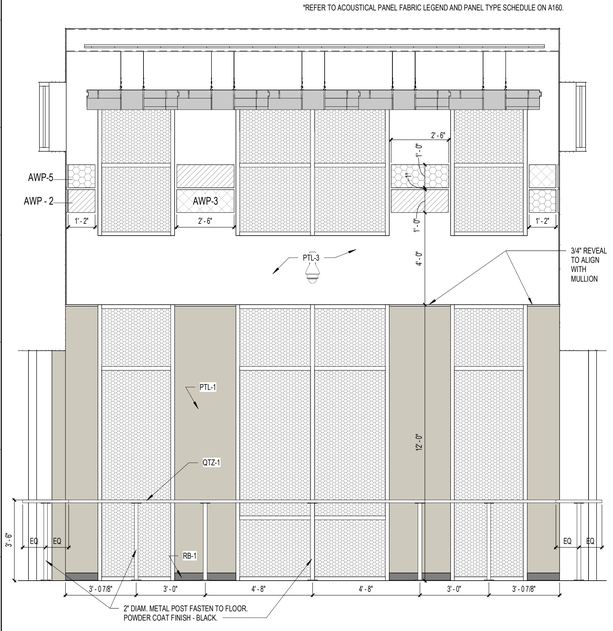

A1 MEDIA CENTER / RESEARCH / READING - SOUTH

3/8" = 1'-0"

*REFER TO ACOUSTICAL PANEL FABRIC LEGEND AND PANEL TYPE SCHEDULE ON A160.

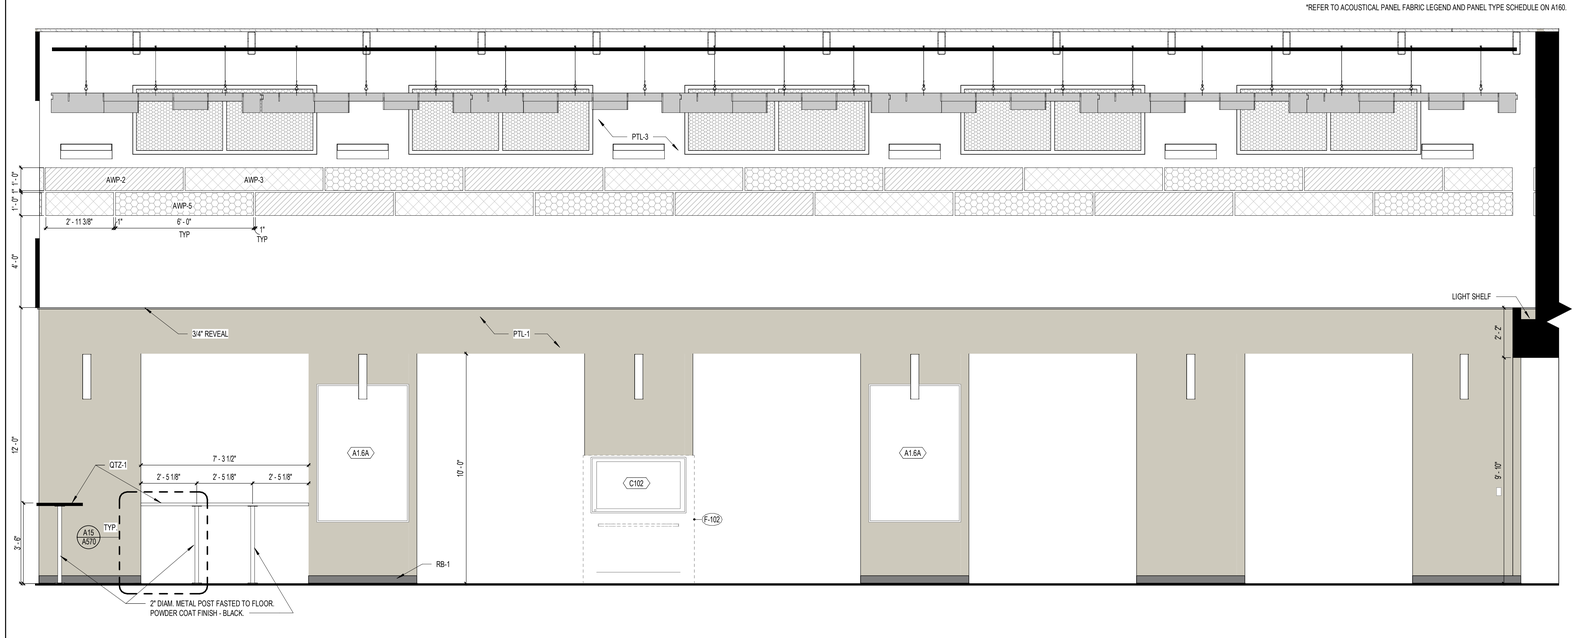

A6 MEDIA CENTER / RESEARCH / READING - WEST

3/8" = 1'-0"

SCHENKELSHULTZ
ARCHITECTURE

voice 407-872-3322
fax 407-872-3303
schenkelshultz.com
SS Lic. No. -AA-C000937

CONFIDENTIAL COPYRIGHT 2019 SCHENKEL & SHULTZ INC.
SEE WWW.SCHENKELSHULTZ.COM/COPYRIGHT FOR POLICY AND INFORMATION

REVISIONS

MARK	DESCRIPTION	DATE

CONFIDENTIAL COPYRIGHT 2020 SCHENKEL & SHULTZ INC.
SEE WWW.SCHENKELSHULTZ.COM/COPYRIGHT FOR POLICY AND INFORMATION

PURSUANT TO SECTION 102 OF THE COPYRIGHT ACT, 17 U.S.C. ALL CONCEPTS, IDEAS, DESIGNS, ARRANGEMENTS, DRAWINGS, AND PLANS INDICATED OR REPRESENTED BY THIS DOCUMENT ARE COPYRIGHTED BY SCHENKEL SHULTZ INC. ALL CONCEPTS, IDEAS, DESIGNS, ARRANGEMENTS, DRAWINGS, AND PLANS INDICATED OR REPRESENTED BY THIS DOCUMENT ARE OWNED BY AND ARE THE PROPERTY OF SCHENKELSHULTZ AND WERE CREATED, EVOLVED AND DEVELOPED FOR ITS OWN USE. NONE OF THE IDEAS, DESIGNS, ARRANGEMENTS, OR PLANS SHALL BE USED BY OR DISCLOSED TO ANY PERSON, ARCHITECTURAL OR ENGINEERING FIRM, CONSTRUCTION FIRM, SUBCONTRACTING FIRM, SUPPLIER, OR CORPORATION FOR ANY PURPOSE WHATSOEVER WITHOUT THE WRITTEN PERMISSION OF SCHENKEL & SHULTZ INC. PURSUANT TO SECTION 102 OF THE COPYRIGHT ACT, 17 U.S.C. PROTECTION FOR AN ARCHITECTURAL WORK CREATED AS A WORK MADE FOR HIRE ON OR AFTER DECEMBER 1, 1990, LASTS FOR 95 YEARS FROM THE DATE OF PUBLICATION OF THE WORK OR FOR 120 YEARS FROM THE DATE OF CREATION OF THE UNPUBLISHED PLANS, WHICHEVER TERM IS LESS.

WARNING: REPRODUCTION HEREOF IS A CRIMINAL OFFENSE UNDER SECTION 102 OF THE COPYRIGHT ACT, 17 U.S.C., 18 U.S.C. SEC. 506. UNAUTHORIZED DISCLOSURE MAY CONSTITUTE TRADE SECRET MISAPPROPRIATION IN VIOLATION OF LC-34-3-31-1ET. SEQ. AND OTHER LAWS. THE CONCEPTS, IDEAS, DESIGNS, ARRANGEMENTS, DRAWINGS, AND PLANS DISCLOSED ARE COPYRIGHTED AND HEREIN MAY BE PATENTED OR BE THE SUBJECT OF PENDING PATENT APPLICATION. ANYONE VIOLATING THE INTENT OF THIS COPYRIGHT PROTECTION WILL BE PROSECUTED TO THE FULL EXTENT OF THE FEDERAL STATE AND LOCAL LAWS.

WRITTEN DIMENSIONS ON THESE DOCUMENTS SHALL HAVE PRECEDENCE OVER SCALE DIMENSIONS. CONTRACTORS SHALL VERIFY AND BE RESPONSIBLE FOR ALL DIMENSIONS AND CONDITIONS ON THE JOB AND THIS OFFICE MUST BE NOTIFIED OF ANY VARIATION FROM THE DIMENSIONS AND CONDITIONS SHOWN BY THESE DRAWINGS. SHOP DRAWINGS AND OR DETAILS MUST BE SUBMITTED TO THIS OFFICE FOR REVIEW BEFORE PROCEEDING WITH FABRICATION.

FORT PIERCE WESTWOOD ACADEMY

1801 Panther Ln , Fort Pierce, FL 34947

St. Lucie PUBLIC SCHOOLS

St. Lucie Public Schools
9461 Brandywine Ln
Port St. Lucie, FL 34986

ISSUE DATE: 10/31/2023
COMM. NO.: 2022108

DRAWN BY: SM,AC CHECKED BY: KT

BLDG 1 - INTERIOR ELEVATIONS

A254

PHASE III - CONSTRUCTION DOCUMENTS

11/1/2023 1:23:07 PM
Autodesk Docs://2022108 Westwood Academy/SLPS_FPWA_HS_2023-A.rvt

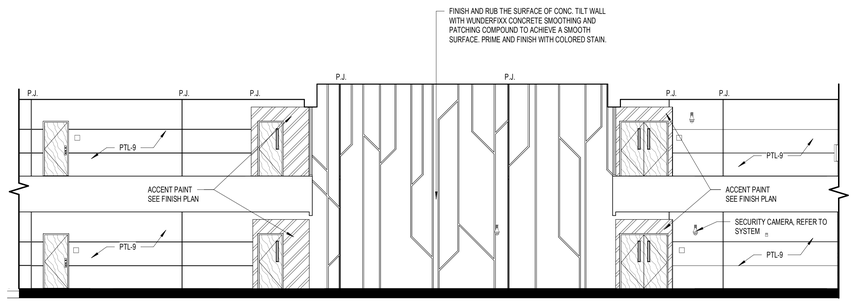

N1 BLDG 1 INTERIOR CIRCULATION GALLERY AT WING A ELEVATION

1/8" = 1'-0" 01-007

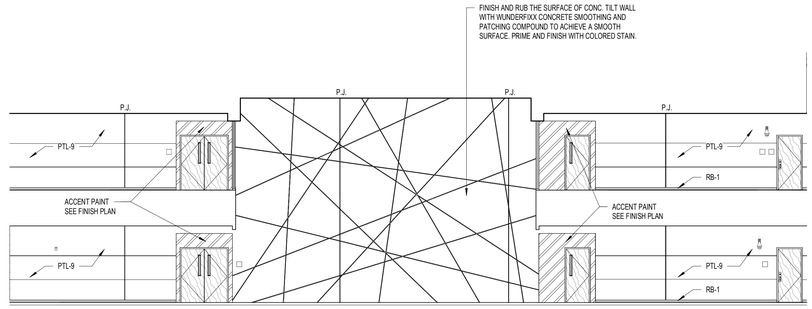

N9 BLDG 1 INTERIOR CIRCULATION GALLERY AT WING C ELEVATION

1/8" = 1'-0" 01-010

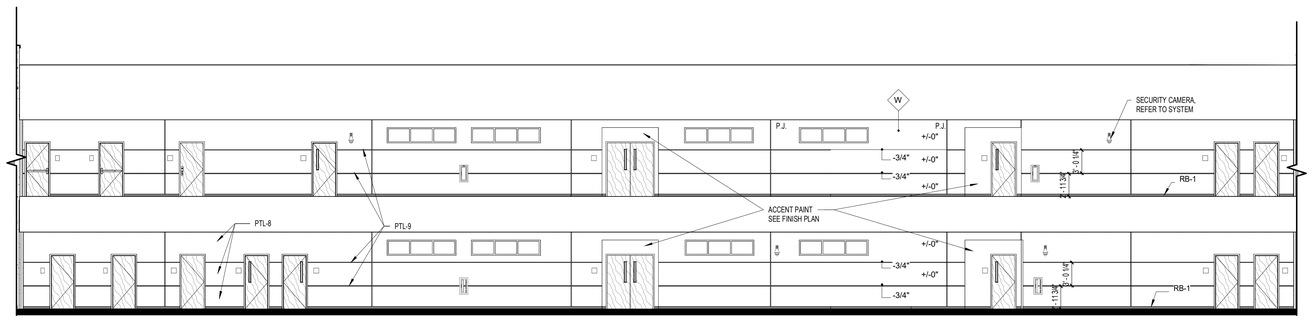

J1 BLDG 1 INTERIOR CIRCULATION GALLERY AT WINGS A AND C ELEVATION

1/8" = 1'-0" 01-007

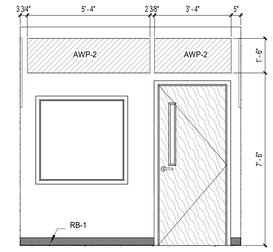

J15 BLDG 1 - PODCAST - EAST

3/8" = 1'-0" 01-203

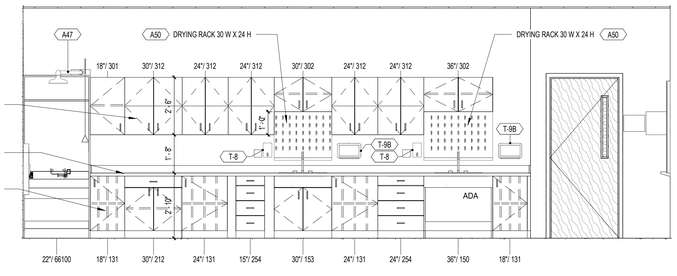

E1 BLDG 1 - SCIENCE CLASSROOM 01-165

3/8" = 1'-0" 01-165

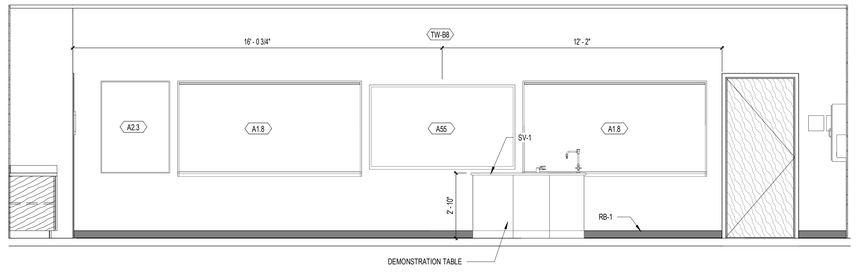

E8 BLDG 1 - SCIENCE CLASSROOM 01-165

3/8" = 1'-0" 01-165

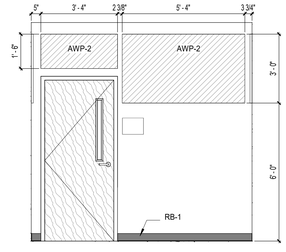

E15 BLDG 1 - PODCAST - WEST

3/8" = 1'-0" 01-203

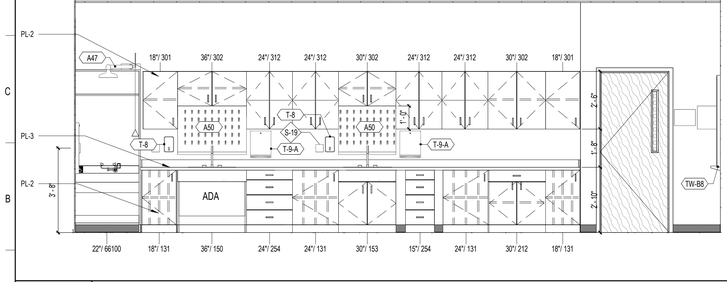

A1 BLDG 1 - SCIENCE CLASSROOM 01-244

3/8" = 1'-0" 01-244

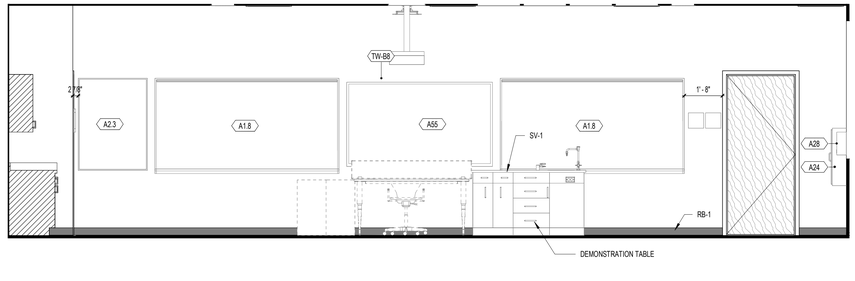

A8 BLDG 1 - SCIENCE CLASSROOM 01-244

3/8" = 1'-0" 01-244

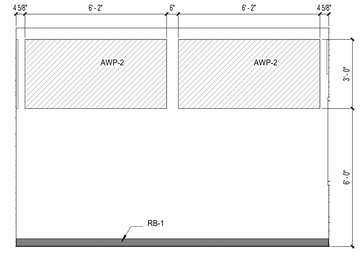

*NOTE: MIRROR LAYOUT ON OPPOSITE WALL

A15 BLDG 1 - PODCAST - NORTH

3/8" = 1'-0" 01-203

SCHENKELSHULTZ
ARCHITECTURE

voice 407-872-3322
fax 407-872-3303
schenkelshultz.com
SS Lic. No. -AA-C000937

CONFIDENTIAL COPYRIGHT 2019 SCHENKEL & SHULTZ INC.
SEE WWW.SCHENKELSHULTZ.COM/COPYRIGHT FOR POLICY AND INFORMATION

REVISIONS

MARK	DESCRIPTION	DATE

CONFIDENTIAL COPYRIGHT 2020 SCHENKEL & SHULTZ INC.
SEE WWW.SCHENKELSHULTZ.COM/COPYRIGHT FOR POLICY AND INFORMATION

PURSUANT TO SECTION 102 OF THE COPYRIGHT ACT, 17 U.S.C. ALL CONCEPTS, IDEAS, DESIGNS, ARRANGEMENTS, DRAWINGS, AND PLANS INDICATED OR REPRESENTED BY THIS DOCUMENT ARE COPYRIGHTED AND HEREBY LEGALLY PROTECTED. ALL CONCEPTS, IDEAS, DESIGNS, ARRANGEMENTS, DRAWINGS, AND PLANS INDICATED OR REPRESENTED BY THIS DOCUMENT ARE OWNED BY AND THE PROPERTY OF SCHENKEL|SHULTZ AND WERE CREATED, EVOLVED AND DEVELOPED FOR ITS OWN USE. NONE OF THE IDEAS, DESIGNS, ARRANGEMENTS, OR PLANS SHALL BE USED BY OR DISCLOSED TO ANY PERSON, ARCHITECTURAL OR ENGINEERING FIRM, CONSTRUCTION FIRM, SUBCONTRACTING FIRM, SUPPLIER, OR CORPORATION FOR ANY PURPOSE WHATSOEVER WITHOUT THE WRITTEN PERMISSION OF SCHENKEL & SHULTZ INC. PURSUANT TO SECTION 102 OF THE COPYRIGHT ACT, 17 U.S.C., PROTECTION FOR AN ARCHITECTURAL WORK CREATED AS A WORK MADE FOR HIRE ON OR AFTER DECEMBER 1, 1990, LASTS FOR 95 YEARS FROM THE DATE OF PUBLICATION OF THE WORK OR FOR 120 YEARS FROM THE DATE OF CREATION OF THE UNPUBLISHED PLANE, WHICHEVER TERM IS LESS.

WARNING: REPRODUCTION HEREOF IS A CRIMINAL OFFENSE UNDER SECTION 102 OF THE COPYRIGHT ACT, 17 U.S.C., 18 U.S.C. SEC. 506. UNAUTHORIZED DISCLOSURE MAY CONSTITUTE TRADE SECRET MISAPPROPRIATION IN VIOLATION OF C.24-3.31-.07 SEQ. AND OTHER LAWS. THE CONCEPTS, IDEAS, DESIGNS, ARRANGEMENTS, DRAWINGS, AND PLANS DISCLOSED ARE COPYRIGHTED AND HEREIN MAY BE PATENTED OR BE THE SUBJECT OF PENDING PATENT APPLICATION. ANYONE VIOLATING THE INTENT OF THIS COPYRIGHT PROTECTION WILL BE PROSECUTED TO THE FULL EXTENT OF THE FEDERAL STATE AND LOCAL LAWS.

WRITTEN DIMENSIONS ON THESE DOCUMENTS SHALL HAVE PRECEDENCE OVER SCALE DIMENSIONS. CONTRACTORS SHALL VERIFY AND BE RESPONSIBLE FOR ALL DIMENSIONS AND CONDITIONS ON THE JOB AND THIS OFFICE MUST BE NOTIFIED OF ANY VARIATION FROM THE DIMENSIONS AND CONDITIONS SHOWN BY THESE DRAWINGS. SHOP DRAWINGS AND OR DETAILS MUST BE SUBMITTED TO THIS OFFICE FOR REVIEW BEFORE PROCEEDING WITH FABRICATION.

FORT PIERCE WESTWOOD ACADEMY

1801 Panther Ln , Fort Pierce, FL 34947

St. Lucie PUBLIC SCHOOLS

St. Lucie Public Schools
9461 Brandywine Ln
Port St. Lucie, FL 34986

ISSUE DATE: 10/31/2023
COMM. NO.: 2022108

DRAWN BY: SM,AC CHECKED BY: KT

BLDG 1 - INTERIOR ELEVATIONS

A255

PHASE III - CONSTRUCTION DOCUMENTS

11/1/2023 1:23:17 PM
Autodesk Docs://2022108 Westwood Academy/SLPS_FPWA_HS_2023-A.rvt

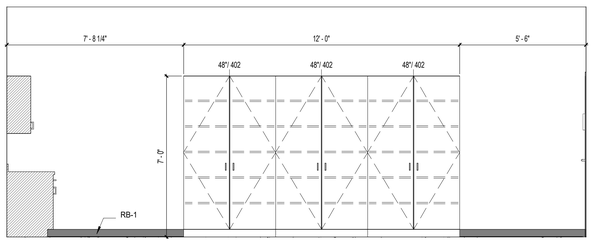

G1 — BLDG 1 - MEDIA PRODUCTION NORTH

3/8" = 1'-0"

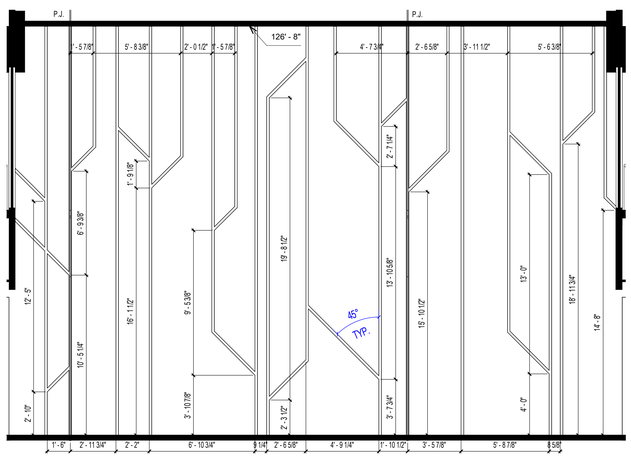

NOTES:
1. ALL RECESSES ON THIS WALL ARE 2" WIDE.
2. ALL ANGLES FOR THE DIAGONAL RECESSES ARE 45 DEGREES.
3. FINISH AND RUB THE SURFACE OF CONC. TILT WALL WITH WUNDERFIXX CONCRETE SMOOTHING AND PATCHING COMPOUND TO ACHIEVE A SMOOTH SURFACE. PRIME AND FINISH WITH COLORED STAIN.

A1 — BLDG 1 WING A GALLERY ACCENT WALL

1/4" = 1'-0"

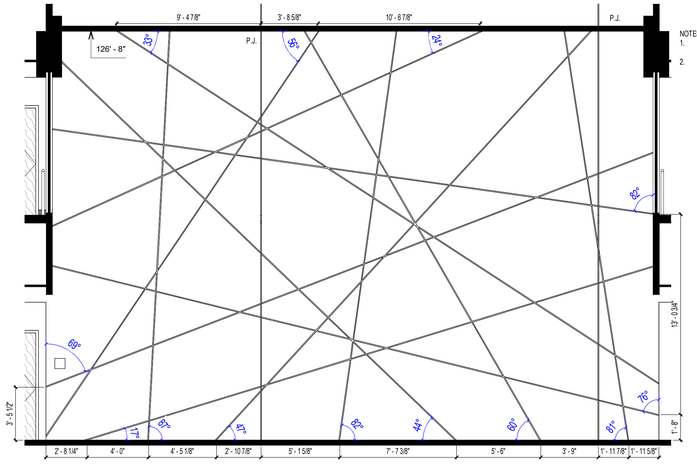

NOTES:
1. ALL RECESSES ON THIS WALL ARE 3/4" WIDE.
2. FINISH AND RUB THE SURFACE OF CONC. TILT WALL WITH WUNDERFIXX CONCRETE SMOOTHING AND PATCHING COMPOUND TO ACHIEVE A SMOOTH SURFACE. PRIME AND FINISH WITH COLORED STAIN.

A8 — BLDG 1 WING C GALLERY ACCENT WALL

1/4" = 1'-0"

01-010

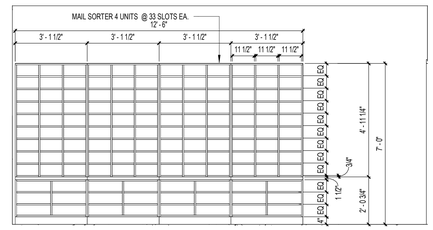

J8 — WORKROOM (01-109)

3/8" = 1'-0"

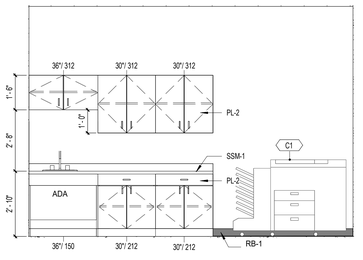

E15 — BLDG 1 - MEDIA PRODUCTION WEST

3/8" = 1'-0"

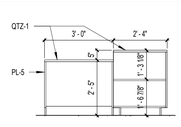

C15 — MEDIA CIRC. DESK

3/8" = 1'-0"

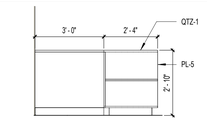

C17 — MEDIA CIRC. DESK

3/8" = 1'-0"

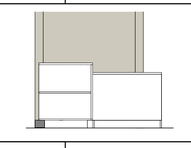

A15 — MEDIA CIRC. DESK

3/8" = 1'-0"

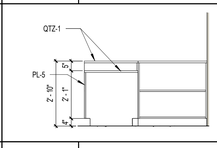

A17 — MEDIA CIRC. DESK

3/8" = 1'-0"

SCHENKELSHULTZ
ARCHITECTURE

voice 407-872-3322
fax 407-872-3303
schenkelshultz.com
SS Lic. No. -AA-C000937

CONFIDENTIAL COPYRIGHT 2019 SCHENKEL & SHULTZ INC.
SEE WWW.SCHENKELSHULTZ.COM/COPYRIGHT FOR POLICY AND INFORMATION

REVISIONS

MARK	DESCRIPTION	DATE

CONFIDENTIAL COPYRIGHT 2020 SCHENKEL & SHULTZ INC.
SEE WWW.SCHENKELSHULTZ.COM/COPYRIGHT FOR POLICY AND INFORMATION

PURSUANT TO SECTION 102 OF THE COPYRIGHT ACT, 17 U.S.C. ALL CONCEPTS, IDEAS, DESIGNS, ARRANGEMENTS, DRAWINGS, AND PLANS INDICATED OR REPRESENTED BY THIS DOCUMENT ARE COPYRIGHTED BY SCHENKEL & SHULTZ INC. ALL CONCEPTS, IDEAS, DESIGNS, ARRANGEMENTS, DRAWINGS, AND PLANS INDICATED OR REPRESENTED BY THIS DOCUMENT ARE OWNED BY AND THE PROPERTY OF SCHENKEL&SHULTZ AND WERE CREATED, EVOLVED AND DEVELOPED FOR ITS OWN USE. NONE OF THE IDEAS, DESIGNS, ARRANGEMENTS, OR PLANS SHALL BE USED BY OR DISCLOSED TO ANY PERSON, ARCHITECTURAL OR ENGINEERING FIRM, CONSTRUCTION FIRM, SUBCONTRACTING FIRM, SUPPLIER, OR CORPORATION FOR ANY PURPOSE WHATSOEVER WITHOUT THE WRITTEN PERMISSION OF SCHENKEL & SHULTZ INC. PURSUANT TO SECTION 102 OF THE COPYRIGHT ACT, 17 U.S.C. PROTECTION FOR AN ARCHITECTURAL WORK CREATED AS A WORK MADE FOR HIRE ON OR AFTER DECEMBER 1, 1990, LASTS FOR 95 YEARS FROM THE DATE OF PUBLICATION OF THE WORK OR FOR 120 YEARS FROM THE DATE OF CREATION OF THE UNPUBLISHED PLANS, WHICHEVER TERM IS LESS.

WARNING: REPRODUCTION HEREOF IS A CRIMINAL OFFENSE UNDER SECTION 102 OF THE COPYRIGHT ACT, 17 U.S.C., 18 U.S.C. SEC. 506. UNAUTHORIZED DISCLOSURE MAY CONSTITUTE TRADE SECRET MISAPPROPRIATION IN VIOLATION OF C.R.A-3-31-1ET SEQ. AND OTHER LAWS. THE CONCEPTS, IDEAS, DESIGNS, ARRANGEMENTS, DRAWINGS, AND PLANS DISCLOSED ARE COPYRIGHTED AND HEREIN MAY BE PATENTED OR BE THE SUBJECT OF PENDING PATENT APPLICATION. ANYONE VIOLATING THE INTENT OF THIS COPYRIGHT PROTECTION WILL BE PROSECUTED TO THE FULL EXTENT OF THE FEDERAL STATE AND LOCAL LAWS.

WRITTEN DIMENSIONS ON THESE DOCUMENTS SHALL HAVE PRECEDENCE OVER SCALE DIMENSIONS. CONTRACTORS SHALL VERIFY AND BE RESPONSIBLE FOR ALL DIMENSIONS AND CONDITIONS ON THE JOB AND THIS OFFICE MUST BE NOTIFIED OF ANY VARIATION FROM THE DIMENSIONS AND CONDITIONS SHOWN BY THESE DRAWINGS. SHOP DRAWINGS AND OR DETAILS MUST BE SUBMITTED TO THIS OFFICE FOR REVIEW BEFORE PROCEEDING WITH FABRICATION.

FORT PIERCE WESTWOOD ACADEMY

1801 Panther Ln , Fort Pierce, FL 34947

St. Lucie PUBLIC SCHOOLS

St. Lucie Public Schools
9461 Brandywine Ln
Port St. Lucie, FL 34986

ISSUE DATE: 10/31/2023
COMM. NO.: 2022108

DRAWN BY: SM,AC CHECKED BY: KT

BLDG 1 - INTERIOR ELEVATIONS

A258

PHASE III - CONSTRUCTION DOCUMENTS

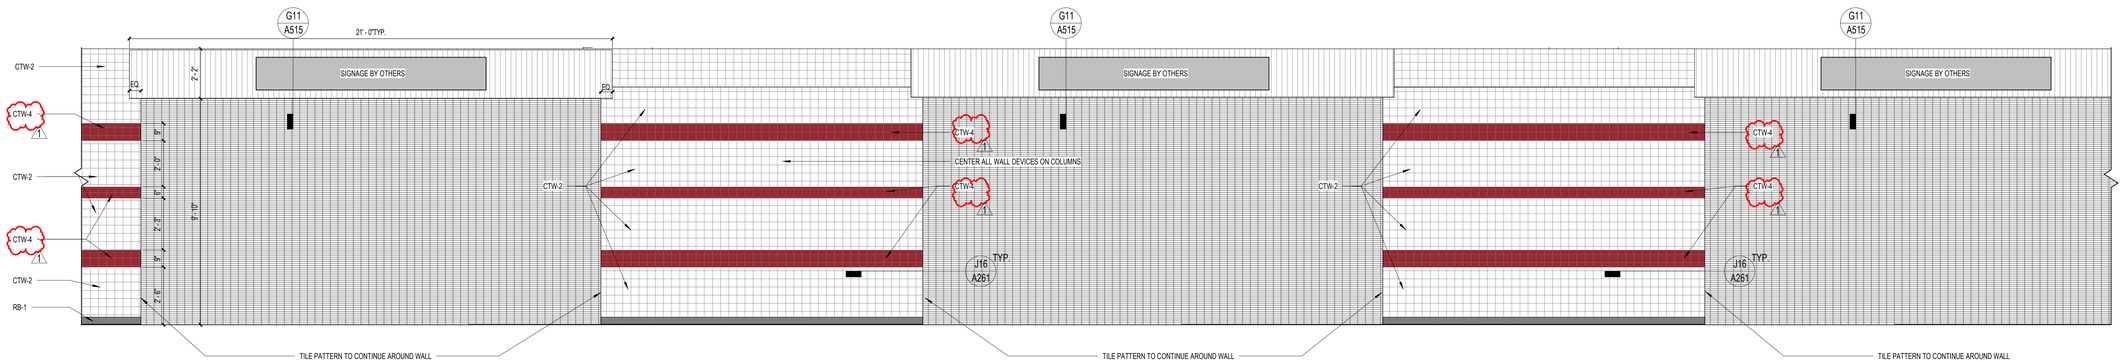

L1 CAFETERIA / DINING - CENTER

3/8" = 1'-0"

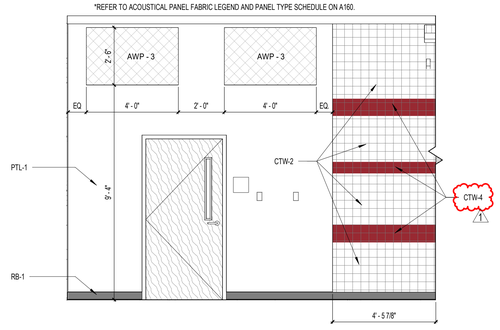

F1 CAFETERIA / DINING - LEFT

3/8" = 1'-0"

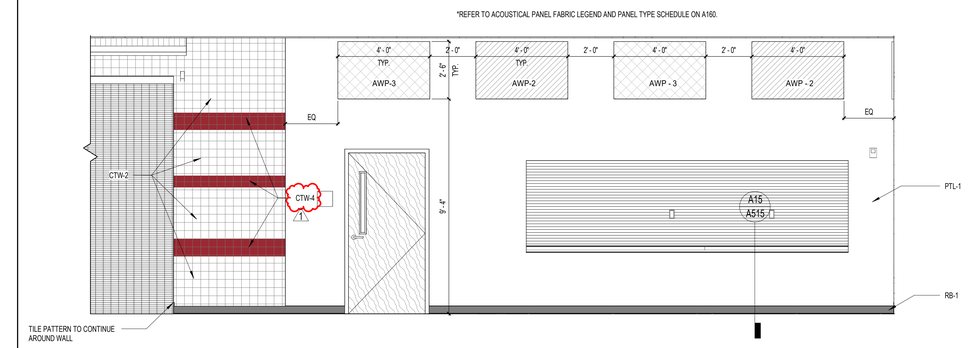

F6 CAFETERIA / DINING - RIGHT

3/8" = 1'-0"

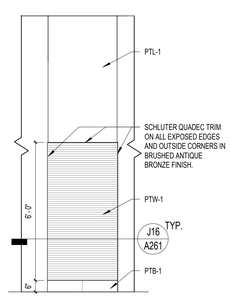

F14 CAFETERIA / DINING - TYPICAL COLUMNS

3/8" = 1'-0"

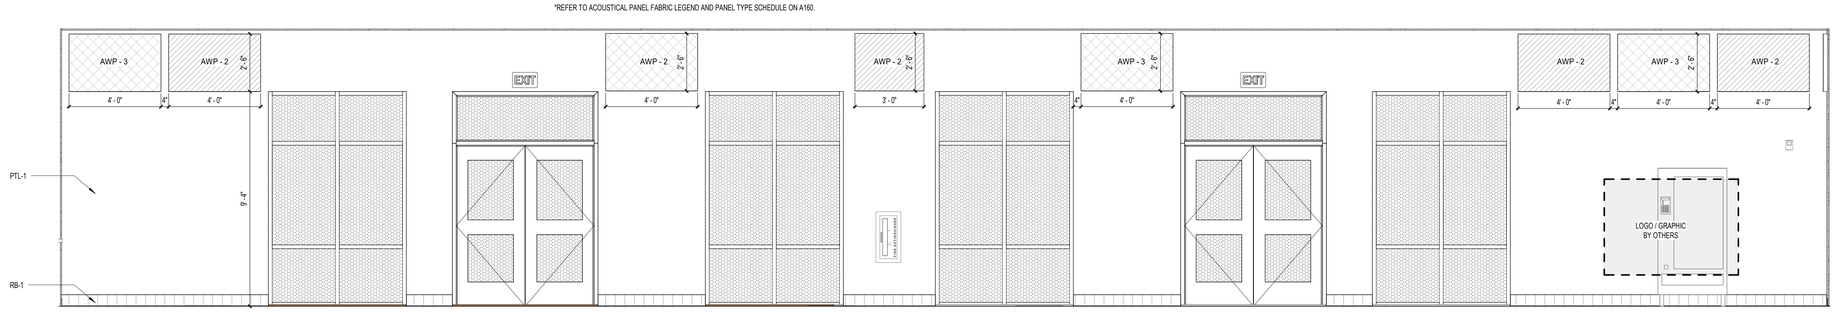

A1 CAFETERIA / DINING

3/8" = 1'-0"

SCHENKELSHULTZ
ARCHITECTURE

voice 407-872-3322
fax 407-872-3303
schenkelshultz.com
SS Lic. No. -AA-C000937

CONFIDENTIAL COPYRIGHT 2019 SCHENKEL & SHULTZ INC.
SEE WWW.SCHENKELSHULTZ.COM/COPYRIGHT. FOR POLICY AND INFORMATION

REVISIONS

MARK	DESCRIPTION	DATE
1	ASI-16	01/07/2025

CORE Remnant
Current ASI:16 Received on: 02/02/2025

CONFIDENTIAL COPYRIGHT 2020 SCHENKEL & SHULTZ INC.
SEE WWW.SCHENKELSHULTZ.COM/COPYRIGHT. FOR POLICY AND INFORMATION

PURSUANT TO SECTION 102 OF THE COPYRIGHT ACT, 17 U.S.C., ALL CONCEPTS, IDEAS, DESIGNS, ARRANGEMENTS, DRAWINGS, AND PLANS INDICATED OR REPRESENTED BY THIS DOCUMENT ARE COPYRIGHTED BY SCHENKEL & SHULTZ INC. AS SUCH ALL CONCEPTS, IDEAS, DESIGNS, ARRANGEMENTS, DRAWINGS, AND PLANS INDICATED OR REPRESENTED BY THIS DOCUMENT ARE OWNED AND SHALL REMAIN THE PROPERTY OF SCHENKEL SHULTZ INC. THEY ARE NOT TO BE USED IN WHOLE OR IN PART, AT THE SITE OR ELSEWHERE, FOR ANY PURPOSE WHATSOEVER WITHOUT THE WRITTEN PERMISSION OF SCHENKEL & SHULTZ INC. PURSUANT TO SECTION 102 OF THE COPYRIGHT ACT, 17 U.S.C., PROTECTION FOR AN ARCHITECTURAL WORK CREATED AS A WORK MADE FOR HIRE ON OR AFTER DECEMBER 1, 1990, LASTS FOR 95 YEARS FROM THE DATE OF PUBLICATION OF THE WORK OR FOR 120 YEARS FROM THE DATE OF CREATION OF THE UNPUBLISHED PLANS, WHICHEVER TERM IS LESS.

WARNING: REPRODUCTION HEREOF IS A CRIMINAL OFFENSE UNDER SECTION 102 OF THE COPYRIGHT ACT, 17 U.S.C., 18 U.S.C. SEC. 506. UNAUTHORIZED DISCLOSURE MAY CONSTITUTE TRADE SECRET MISAPPROPRIATION IN VIOLATION OF I.C.34-3-31-1ET. SEQ. AND OTHER LAWS. THE CONCEPTS, IDEAS, DESIGNS, ARRANGEMENTS, DRAWINGS, AND PLANS DISCLOSED ARE COPYRIGHTED AND HEREIN MAY BE PATENTED OR BE THE SUBJECT OF PENDING PATENT APPLICATION. ANYONE VIOLATING THE INTENT OF THIS COPYRIGHT PROTECTION WILL BE PROSECUTED TO THE FULL EXTENT OF THE FEDERAL STATE AND LOCAL LAWS.

WRITTEN DIMENSIONS ON THESE DOCUMENTS SHALL HAVE PRECEDENCE OVER SCALE DIMENSIONS. CONTRACTORS SHALL VERIFY AND BE RESPONSIBLE FOR ALL DIMENSIONS AND CONDITIONS ON THE JOB AND THIS OFFICE MUST BE NOTIFIED OF ANY VARIATION FROM THE DIMENSIONS AND CONDITIONS SHOWN BY THESE DRAWINGS. SHOP DRAWINGS AND OR DETAILS MUST BE SUBMITTED TO THIS OFFICE FOR REVIEW BEFORE PROCEEDING WITH FABRICATION.

FORT PIERCE WESTWOOD ACADEMY

1801 Panther Ln , Fort Pierce, FL 34947

St. Lucie PUBLIC SCHOOLS

St. Lucie Public Schools
9461 Brandywine Ln
Port St. Lucie, FL 34986

ISSUE DATE: 10/31/2023
COMM. NO.: 2022108

DRAWN BY: SM,AC CHECKED BY: KT

BLDG 2 - INTERIOR ELEVATIONS

A259

PHASE III - CONSTRUCTION DOCUMENTS

*REFER TO ACOUSTICAL PANEL FABRIC LEGEND AND PANEL TYPE SCHEDULE ON A160.

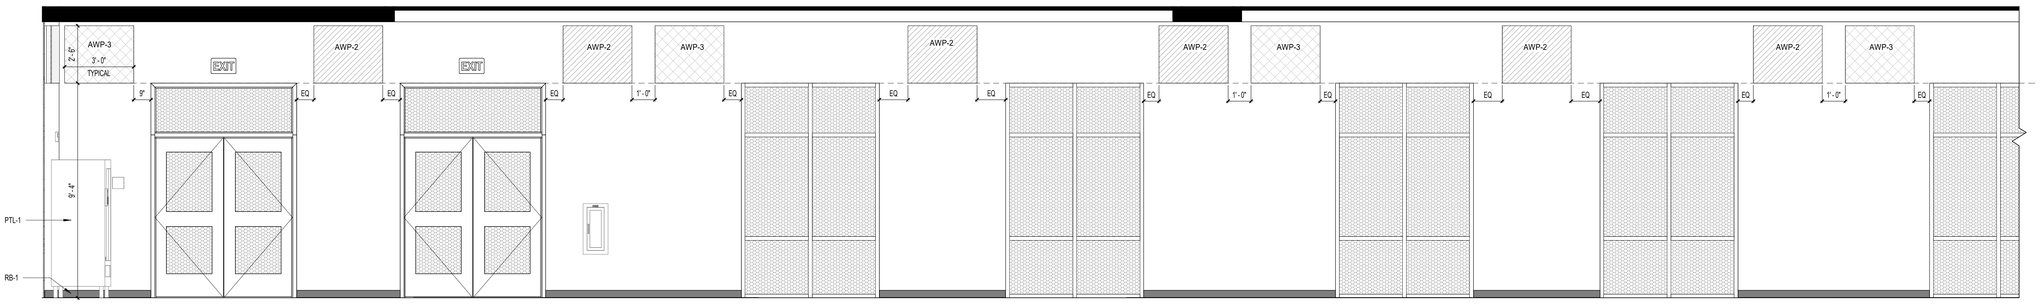

L1 CAFETERIA / DINING 3 LEFT

3/8" = 1'-0"

*REFER TO ACOUSTICAL PANEL FABRIC LEGEND AND PANEL TYPE SCHEDULE ON A160.

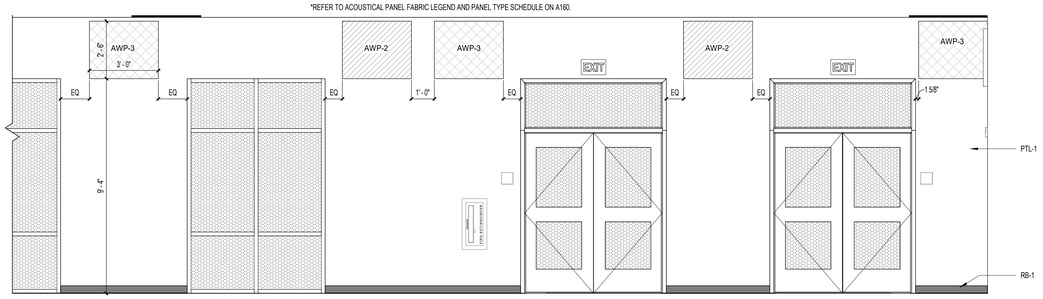

F1 CAFETERIA / DINING 3 RIGHT

3/8" = 1'-0"

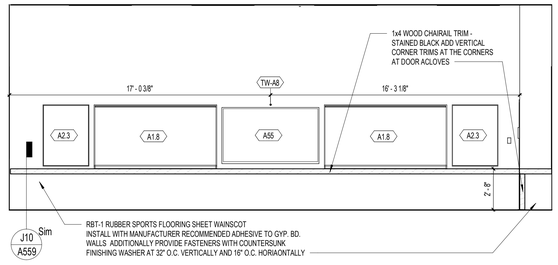

F11 WEIGHT ROOM- BLDG 02 - WEST

1/4" = 1'-0"

*REFER TO ACOUSTICAL PANEL FABRIC LEGEND AND PANEL TYPE SCHEDULE ON A160.

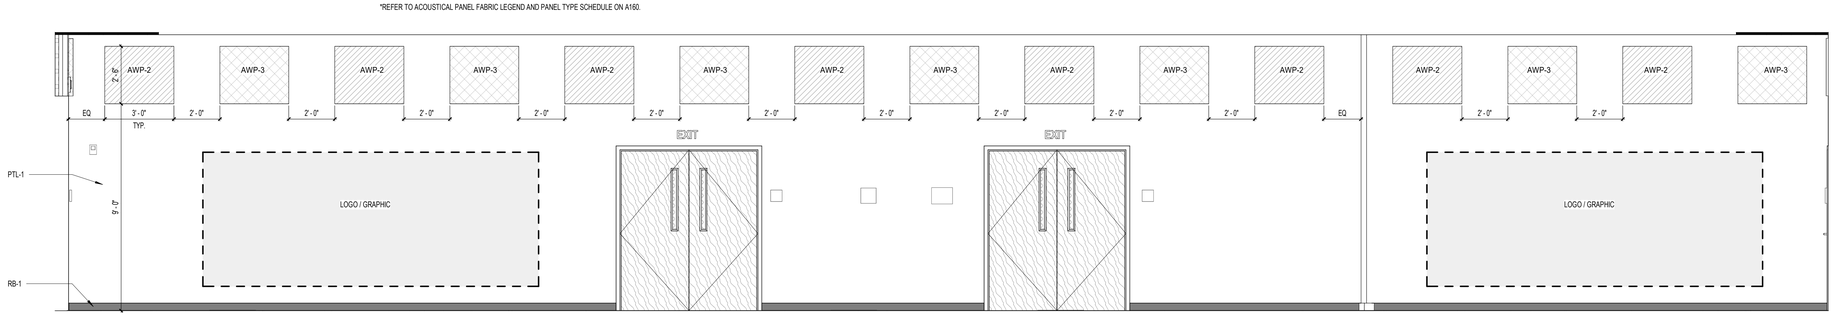

A1 CAFETERIA / DINING 4

3/8" = 1'-0"

SCHENKELSHULTZ
ARCHITECTURE

voice 407-872-3322
fax 407-872-3303
schenkelshultz.com
SS Lic. No. -AA-C000937

CONFIDENTIAL COPYRIGHT 2019 SCHENKEL & SHULTZ INC.
SEE **WWW.SCHENKELSHULTZ.COM/COPYRIGHT** FOR POLICY AND INFORMATION

REVISIONS

MARK	DESCRIPTION	DATE

CONFIDENTIAL COPYRIGHT 2020 SCHENKEL & SHULTZ INC.
SEE **WWW.SCHENKELSHULTZ.COM/COPYRIGHT** FOR POLICY AND INFORMATION

PURSUANT TO SECTION 102 OF THE COPYRIGHT ACT, 17 U.S.C. ALL CONCEPTS, IDEAS, DESIGNS, ARRANGEMENTS, DRAWINGS, AND PLANS INDICATED OR REPRESENTED BY THIS DOCUMENT ARE COPYRIGHTED BY SCHENKEL & SHULTZ P.A. AND CONSTITUTE ITS SOLE, EXISTING, AND EXCLUSIVE CONCEPTS, IDEAS, AND PLANS INDICATED OR REPRESENTED BY THIS DOCUMENT ARE OWNED BY AND THE PROPERTY OF SCHENKELSHULTZ AND WERE CREATED, EVOLVED AND DEVELOPED FOR ITS OWN USE. NONE OF THE IDEAS, DESIGNS, ARRANGEMENTS, OR PLANS SHALL BE USED BY OR DISCLOSED TO ANY PERSON, ARCHITECTURAL OR ENGINEERING FIRM, CONSTRUCTION FIRM, SUBCONTRACTING FIRM, SUPPLIER, OR CORPORATION FOR ANY PURPOSE WHATSOEVER WITHOUT THE WRITTEN PERMISSION OF SCHENKEL & SHULTZ INC. PURSUANT TO SECTION 102 OF THE COPYRIGHT ACT, 17 U.S.C. PROTECTION FOR AN ARCHITECTURAL WORK CREATED AS A WORK MADE FOR HIRE ON OR AFTER DECEMBER 1, 1990, LASTS FOR 95 YEARS FROM THE DATE OF PUBLICATION OF THE WORK OR FOR 120 YEARS FROM THE DATE OF CREATION OF THE UNPUBLISHED PLANS, WHICHEVER TERM IS LESS.

WARNING: REPRODUCTION HEREOF IS A CRIMINAL OFFENSE UNDER SECTION 102 OF THE COPYRIGHT ACT, 17 U.S.C., 18 U.S.C. SEC. 506. UNAUTHORIZED DISCLOSURE MAY CONSTITUTE TRADE SECRET MISAPPROPRIATION IN VIOLATION OF I.C.34-3-3-1 ET SEQ. AND OTHER LAWS. THE CONCEPTS, IDEAS, DESIGNS, ARRANGEMENTS, DRAWINGS, AND PLANS DISCLOSED ARE COPYRIGHTED AND HEREIN MAY BE PATENTED OR BE THE SUBJECT OF PENDING PATENT APPLICATION. ANYONE VIOLATING THE INTENT OF THIS COPYRIGHT PROTECTION WILL BE PROSECUTED TO THE FULL EXTENT OF THE FEDERAL STATE AND LOCAL LAWS.

WRITTEN DIMENSIONS ON THESE DOCUMENTS SHALL HAVE PRECEDENCE OVER SCALE DIMENSIONS. CONTRACTORS SHALL VERIFY AND BE RESPONSIBLE FOR ALL DIMENSIONS AND CONDITIONS ON THE JOB AND THIS OFFICE MUST BE NOTIFIED OF ANY VARIATION FROM THE DIMENSIONS AND CONDITIONS SHOWN BY THESE DRAWINGS. SHOP DRAWINGS AND OR DETAILS MUST BE SUBMITTED TO THIS OFFICE FOR REVIEW BEFORE PROCEEDING WITH FABRICATION.

FORT PIERCE WESTWOOD ACADEMY

1801 Panther Ln , Fort Pierce, FL 34947

St. Lucie PUBLIC SCHOOLS

St. Lucie Public Schools
9461 Brandywine Ln
Port St. Lucie, FL 34986

ISSUE DATE: 10/31/2023
COMM. NO.: 2022108

DRAWN BY: SM,AC CHECKED BY: KT

BLDG 2 - INTERIOR ELEVATIONS

A260

PHASE III - CONSTRUCTION DOCUMENTS

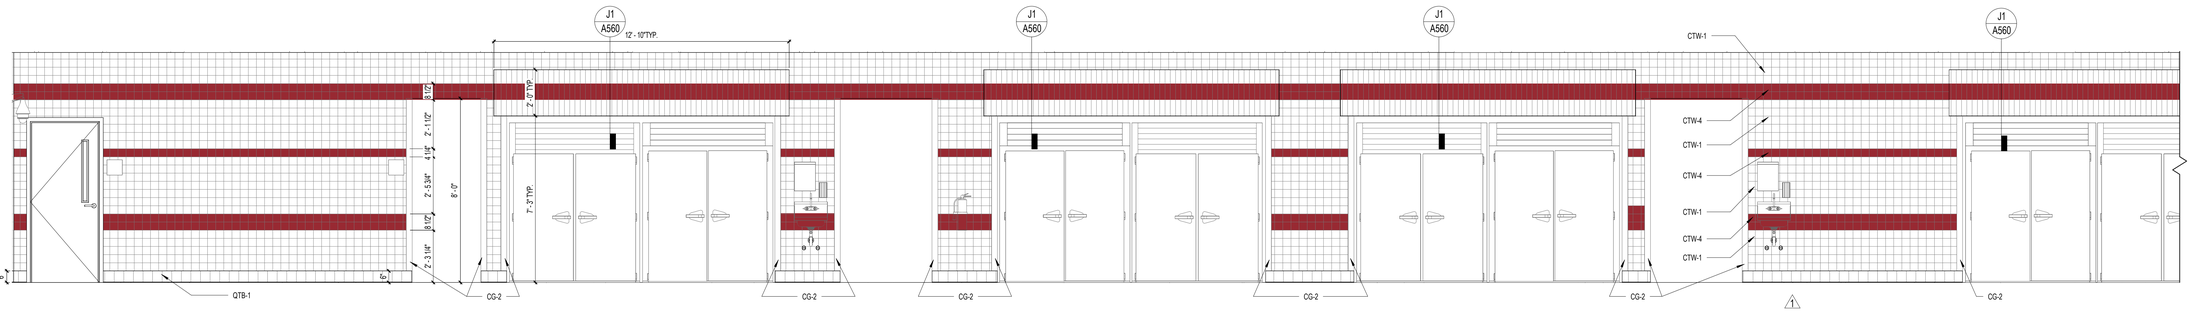

N1 CAFETERIA / SERVING LINE 2 LEFT

3/8" = 1'-0" 02-103

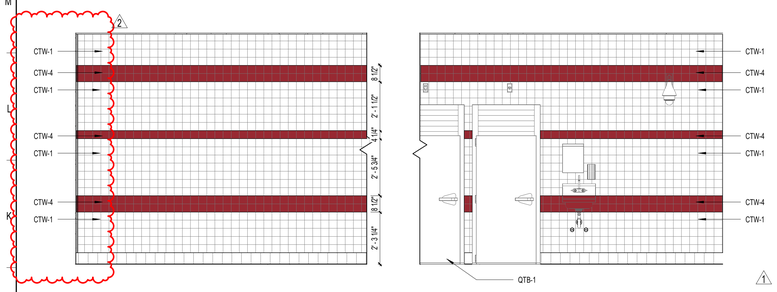

J1 CAFETERIA / SERVING LINE 1

3/8" = 1'-0" 02-103

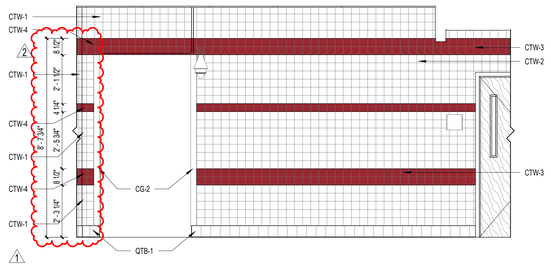

J8 CAFETERIA / SERVING LINE

3/8" = 1'-0" 02-103

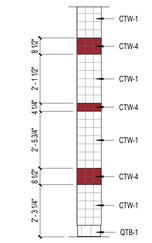

J13 CAFETERIA SERVING - UTILITY COLUMN (TYPICAL)

3/8" = 1'-0"

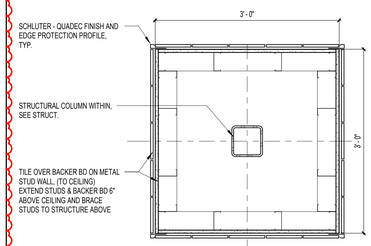

J16 TILE WRAPPED COLUMN AT CAFETERIA

1" = 1'-0"

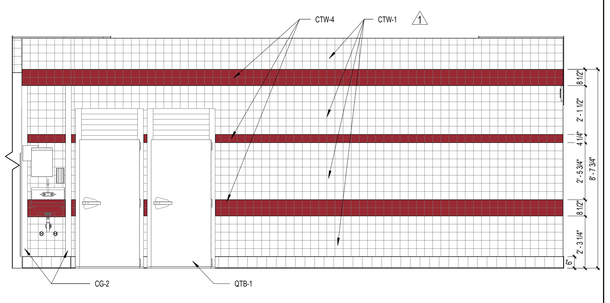

E1 CAFETERIA / SERVING LINE 4

3/8" = 1'-0" 02-103

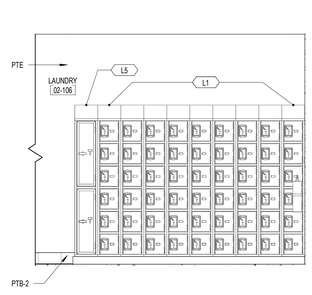

E6 LAUNDRY / STAFF LOCKERS

3/8" = 1'-0" 02-106

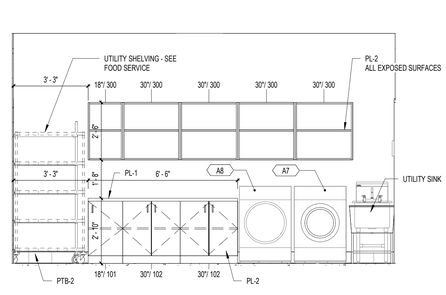

E9 WASHER AND DRYER CASEWORK ELEVATION

3/8" = 1'-0" 02-106

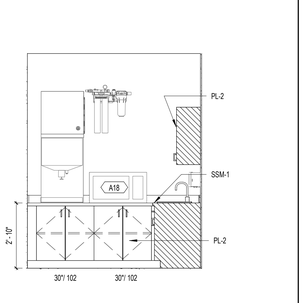

E13 STAFF LOUNGE/DINING

3/8" = 1'-0" 02-104

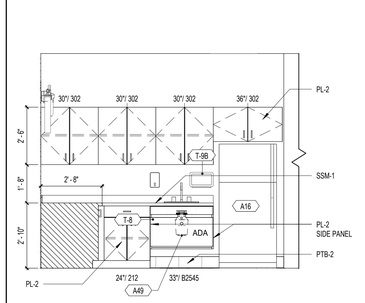

E16 STAFF LOUNGE/DINING

3/8" = 1'-0" 02-104

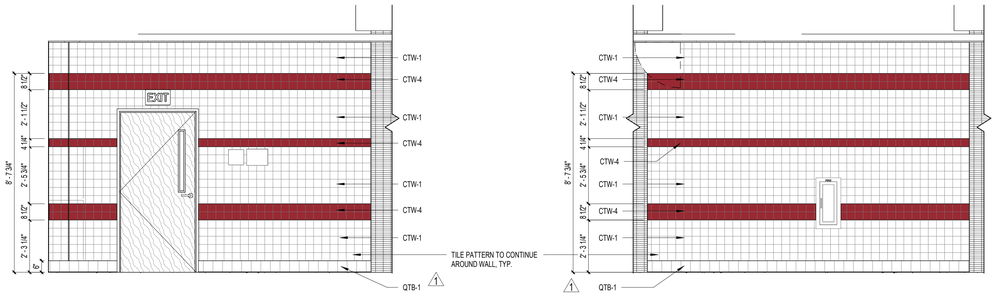

A1 CAFETERIA / SERVING LINE 5

3/8" = 1'-0" 02-103

SCHENKELSHULTZ
ARCHITECTURE
voice 407-872-3322
fax 407-872-3303
schenkelshultz.com
SS Lic. No. -AA-C000937

CONFIDENTIAL COPYRIGHT 2019 SCHENKEL & SHULTZ INC.
SEE WWW.SCHENKELSHULTZ.COM/COPYRIGHT FOR POLICY AND INFORMATION

REVISIONS

MARK	DESCRIPTION	DATE
1	ASI-7	06/14/2024
2	ASI-16	01/07/2025

CORE Remnant
Current ASI:16 Received on: 02/02/2025

CONFIDENTIAL COPYRIGHT 2020 SCHENKEL & SHULTZ INC.
SEE WWW.SCHENKELSHULTZ.COM/COPYRIGHT FOR POLICY AND INFORMATION

PURSUANT TO SECTION 102 OF THE COPYRIGHT ACT, 17 U.S.C., ALL CONCEPTS, IDEAS, DESIGNS, ARRANGEMENTS, DRAWINGS, AND PLANS INDICATED OR REPRESENTED BY THIS DOCUMENT ARE COPYRIGHTED BY SCHENKEL & SHULTZ INC. AS SUCH ALL CONCEPTS, IDEAS, DESIGNS, ARRANGEMENTS, DRAWINGS, AND PLANS INDICATED OR REPRESENTED BY THIS DOCUMENT CONSTITUTE THE ORIGINAL AND UNPUBLISHED WORK OF SCHENKEL SHULTZ AND ARE NOT TO BE USED FOR ANY PURPOSE WHATSOEVER WITHOUT THE WRITTEN PERMISSION OF SCHENKEL SHULTZ INC. PURSUANT TO SECTION 102 OF THE COPYRIGHT ACT, 17 U.S.C., PROTECTION FOR AN ARCHITECTURAL WORK CREATED AS A WORK MADE FOR HIRE ON OR AFTER DECEMBER 1, 1990, LASTS FOR 95 YEARS FROM THE DATE OF PUBLICATION OF THE WORK OR FOR 120 YEARS FROM THE DATE OF CREATION OF THE UNPUBLISHED PLANS, WHICHEVER TERM IS LESS.

WARNING: REPRODUCTION HEREOF IS A CRIMINAL OFFENSE UNDER SECTION 102 OF THE COPYRIGHT ACT, 17 U.S.C., 18 U.S.C. SEC. 506. UNAUTHORIZED DISCLOSURE MAY CONSTITUTE TRADE SECRET MISAPPROPRIATION IN VIOLATION OF C.24-3.21-1ET. SEQ. AND OTHER LAWS. THE CONCEPTS, IDEAS, DESIGNS, ARRANGEMENTS, DRAWINGS, AND PLANS DISCLOSED ARE COPYRIGHTED AND HEREIN MAY BE PATENTED OR BE THE SUBJECT OF PENDING PATENT APPLICATION. ANYONE VIOLATING THE INTENT OF THIS COPYRIGHT PROTECTION WILL BE PROSECUTED TO THE FULL EXTENT OF THE FEDERAL STATE AND LOCAL LAWS.

WRITTEN DIMENSIONS ON THESE DOCUMENTS SHALL HAVE PRECEDENCE OVER SCALE DIMENSIONS. CONTRACTORS SHALL VERIFY AND BE RESPONSIBLE FOR ALL DIMENSIONS AND CONDITIONS ON THE JOB AND THIS OFFICE MUST BE NOTIFIED OF ANY VARIATION FROM THE DIMENSIONS AND CONDITIONS SHOWN BY THESE DRAWINGS. SHOP DRAWINGS AND DETAILS MUST BE SUBMITTED TO THIS OFFICE FOR REVIEW BEFORE PROCEEDING WITH FABRICATION.

FORT PIERCE WESTWOOD ACADEMY

1801 Panther Ln , Fort Pierce, FL 34947

St. Lucie PUBLIC SCHOOLS

St. Lucie Public Schools
9461 Brandywine Ln
Port St. Lucie, FL 34986

ISSUE DATE: 10/31/2023
COMM. NO.: 2022108

DRAWN BY: SM,AC CHECKED BY: KT

BLDG 2 - INTERIOR ELEVATIONS

A261

PHASE III - CONSTRUCTION DOCUMENTS

12/31/2024 7:47:53 AM
Autodesk Docs://2022108 Westwood Academy/SLPS_FPWA_HS_2023-A.rvt

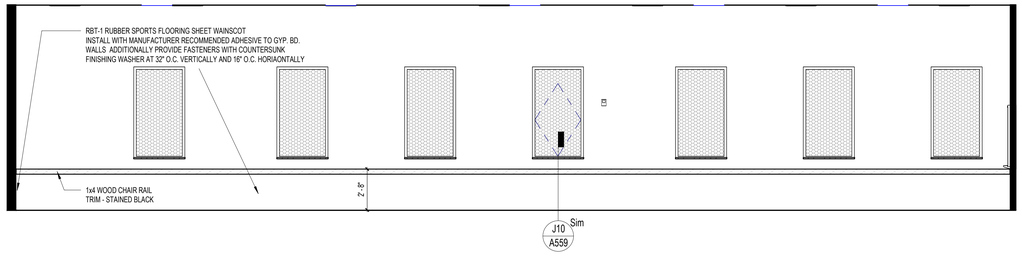

N1 — WEIGHT ROOM - BLDG 02

1/4" = 1'-0"

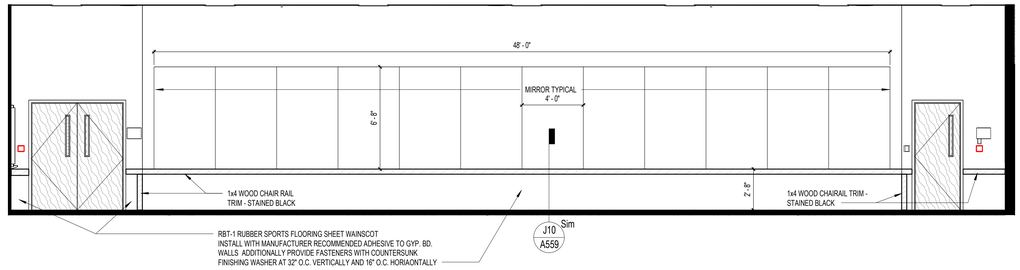

N10 — WEIGHT ROOM- BLDG 02 - NORTH

1/4" = 1'-0"

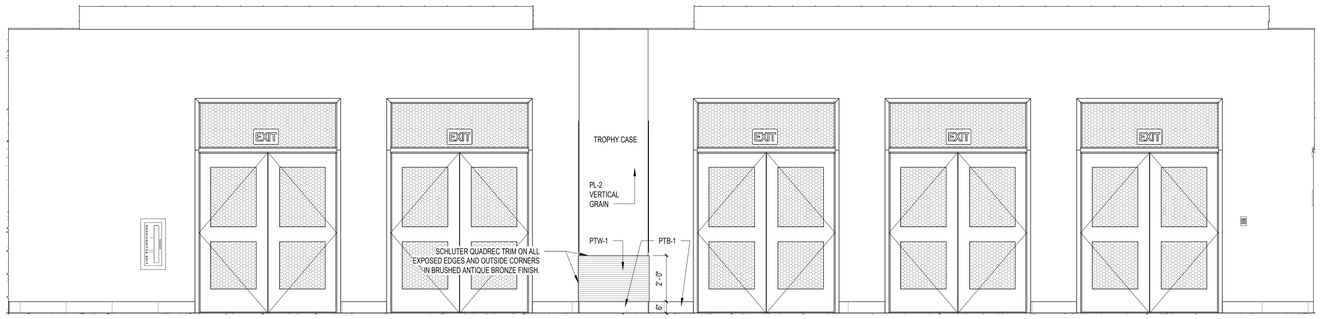

J1 — GYM LOBBY

3/8" = 1'-0"

02-101

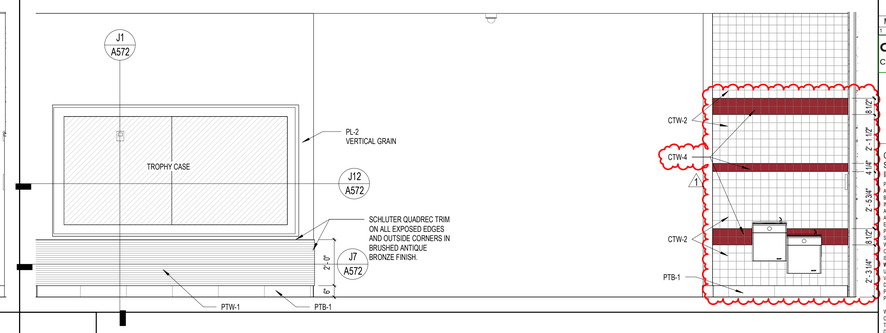

J12 — GYM LOBBY

3/8" = 1'-0"

02-101

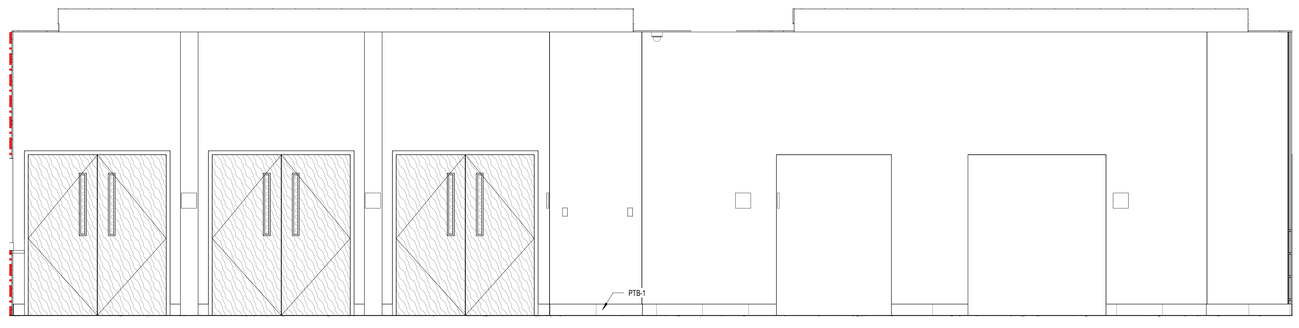

E1 — GYM LOBBY

3/8" = 1'-0"

02-101

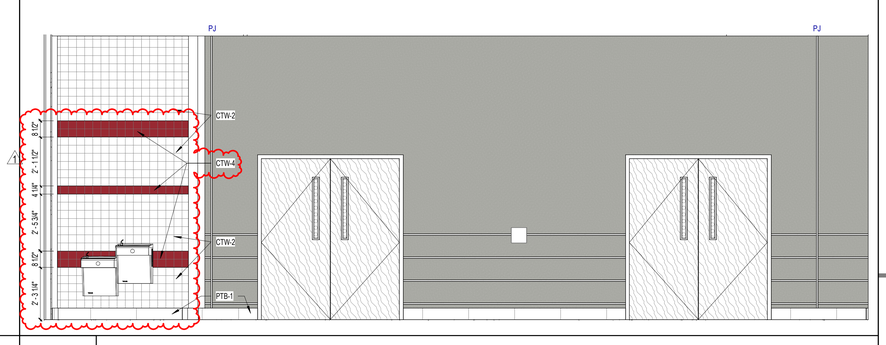

E12 — GYM LOBBY

3/8" = 1'-0"

02-101

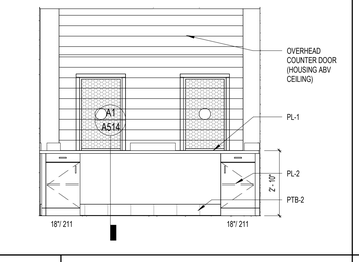

A1 — GYM TICKET BOOTH

3/8" = 1'-0"

02-123

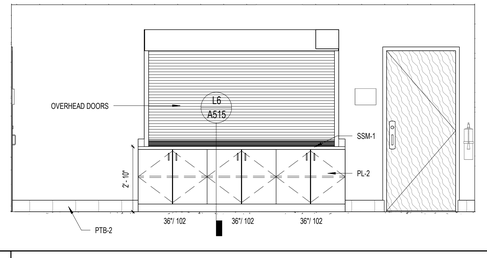

A4 — GYM CONCESSIONS

3/8" = 1'-0"

02-122

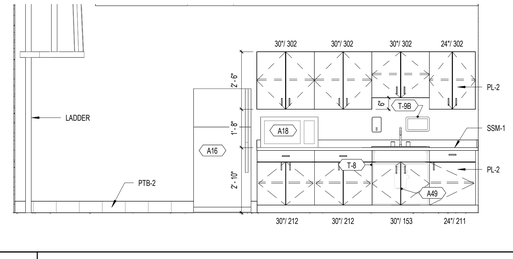

A9 — GYM CONCESSIONS

3/8" = 1'-0"

02-122

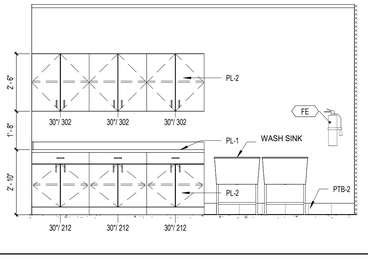

A14 — LAUNDRY / GYM

3/8" = 1'-0"

02-111

SCHENKELSHULTZ
ARCHITECTURE

voice 407-872-3322
fax 407-872-3303
schenkelshultz.com
SS Lic. No. -AA-C000937

CONFIDENTIAL COPYRIGHT 2019 SCHENKEL & SHULTZ INC.
SEE WWW.SCHENKELSHULTZ.COM/COPYRIGHT FOR POLICY AND INFORMATION

REVISIONS

MARK	DESCRIPTION	DATE
1	ASI-16	01/07/2025

CORE Remnant

Current ASI:16 Received on: 02/02/2025

CONFIDENTIAL COPYRIGHT 2020 SCHENKEL & SHULTZ INC.
SEE WWW.SCHENKELSHULTZ.COM/COPYRIGHT FOR POLICY AND INFORMATION

PURSUANT TO SECTION 102 OF THE COPYRIGHT ACT, 17 U.S.C., ALL CONCEPTS, IDEAS, DESIGNS, ARRANGEMENTS, DRAWINGS, AND PLANS INDICATED OR REPRESENTED BY THIS DOCUMENT ARE COPYRIGHTED BY SCHENKEL & SHULTZ INC. AS SUCH ALL CONCEPTS, IDEAS, DESIGNS, ARRANGEMENTS, DRAWINGS, AND PLANS INDICATED OR REPRESENTED BY THIS DOCUMENT ARE OWNED BY AND THE PROPERTY OF SCHENKEL SHULTZ INC. AND WERE CREATED, EVOLVED AND DEVELOPED FOR USE ON AND IN CONNECTION WITH THE SPECIFIED PROJECT. NONE OF THE CONCEPTS, IDEAS, DESIGNS, ARRANGEMENTS, OR PLANS SHALL BE USED BY OR DISCLOSED TO ANY PERSON, ARCHITECTURAL OR ENGINEERING FIRM, CONSTRUCTION FIRM, SUBCONTRACTING FIRM, SUPPLIER, OR CORPORATION FOR ANY PURPOSE WHATSOEVER WITHOUT THE WRITTEN PERMISSION OF SCHENKEL & SHULTZ INC. PURSUANT TO SECTION 102 OF THE COPYRIGHT ACT, 17 U.S.C., PROTECTION FOR AN ARCHITECTURAL WORK CREATED AS A WORK MADE FOR HIRE ON OR AFTER DECEMBER 1, 1990, LASTS FOR 95 YEARS FROM THE DATE OF PUBLICATION OF THE WORK OR FOR 120 YEARS FROM THE DATE OF CREATION OF THE UNPUBLISHED PLANS, WHICHEVER TERM IS LESS.

WARNING: REPRODUCTION HEREOF IS A CRIMINAL OFFENSE UNDER SECTION 102 OF THE COPYRIGHT ACT, 17 U.S.C., 18 U.S.C. SEC. 506. UNAUTHORIZED DISCLOSURE MAY CONSTITUTE TRADE SECRET MISAPPROPRIATION IN VIOLATION OF 1.C.24-2-3-1 ET. SEQ. AND OTHER LAWS. THE CONCEPTS, IDEAS, DESIGNS, ARRANGEMENTS, DRAWINGS, AND PLANS DISCLOSED ARE COPYRIGHTED AND HEREIN MAY BE PATENTED OR BE THE SUBJECT OF PENDING PATENT APPLICATION. ANYONE VIOLATING THE INTENT OF THIS COPYRIGHT PROTECTION WILL BE PROSECUTED TO THE FULL EXTENT OF THE FEDERAL STATE AND LOCAL LAWS.

WRITTEN DIMENSIONS ON THESE DOCUMENTS SHALL HAVE PRECEDENCE OVER SCALE DIMENSIONS. CONTRACTORS SHALL VERIFY AND BE RESPONSIBLE FOR ALL DIMENSIONS AND CONDITIONS ON THE JOB AND THIS OFFICE MUST BE NOTIFIED OF ANY VARIATION FROM THE DIMENSIONS AND CONDITIONS SHOWN BY THESE DRAWINGS. SHOP DRAWINGS AND OR DETAILS MUST BE SUBMITTED TO THIS OFFICE FOR REVIEW BEFORE PROCEEDING WITH FABRICATION.

FORT PIERCE WESTWOOD ACADEMY

1801 Panther Ln , Fort Pierce, FL 34947

St. Lucie PUBLIC SCHOOLS

St. Lucie Public Schools
9461 Brandywine Ln
Port St. Lucie, FL 34986

ISSUE DATE: 10/31/2023
COMM. NO.: 2022108

DRAWN BY: SM,AC CHECKED BY: KT

BLDG 2 - INTERIOR ELEVATIONS

A262

PHASE III - CONSTRUCTION DOCUMENTS

12/31/2024 7:48:01 AM
Autodesk Docs://2022108 Westwood Academy/SLPS_FPWA_HS_2023-A.rvt

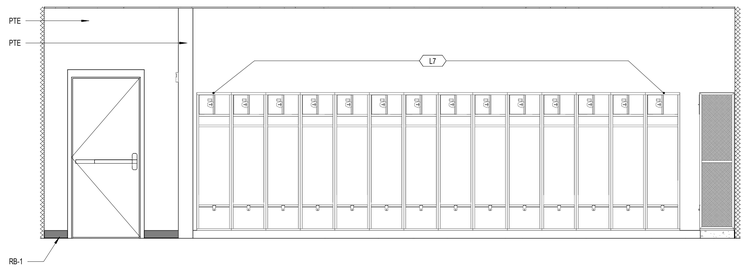

N1 — ALTHETIC LOCKER ROOM EXTERIOR WALL

3/8" = 1'-0" — 02-113

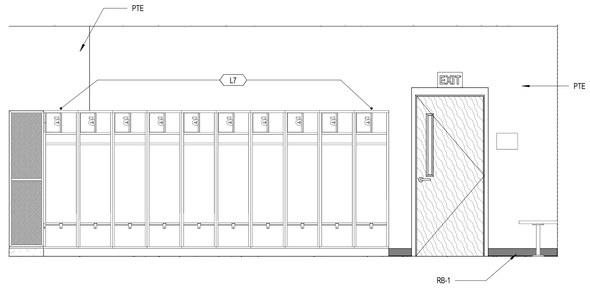

N8 — ALTHETIC LOCKER ROOM EXTERIOR WALL

3/8" = 1'-0" — 02-113

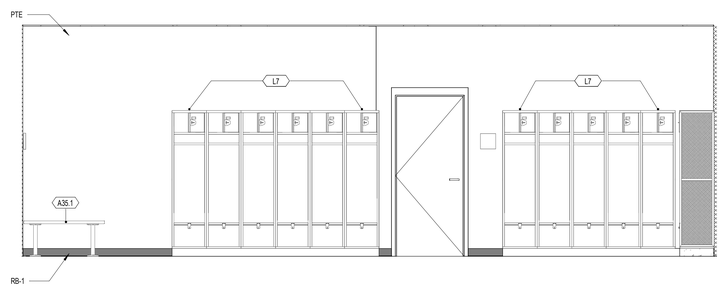

N13 — ALTHETIC LOCKER ROOM EXTERIOR WALL

3/8" = 1'-0" — 02-113

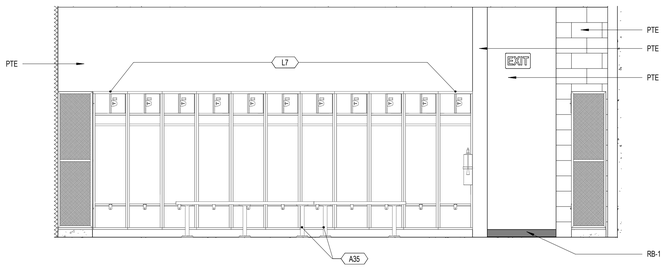

J1 — ALTHETIC LOCKER ROOM EXTERIOR WALL

3/8" = 1'-0" — 02-113

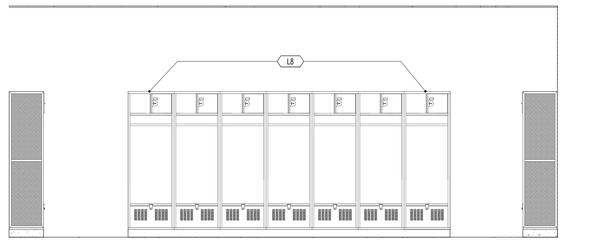

J8 — ALTHETIC LOCKER ROOM INSIDE LOCKER

3/8" = 1'-0" — 02-113

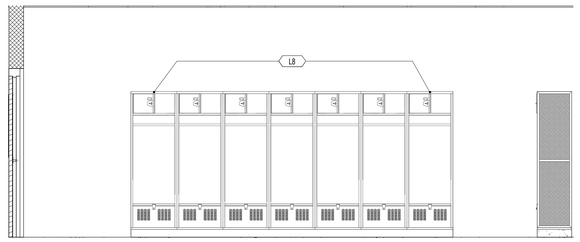

J13 — ALTHETIC LOCKER ROOM INSIDE LOCKER

3/8" = 1'-0" — 02-113

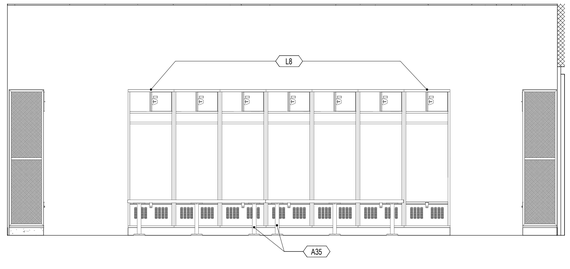

E1 — ALTHETIC LOCKER ROOM INSIDE LOCKER

3/8" = 1'-0" — 02-113

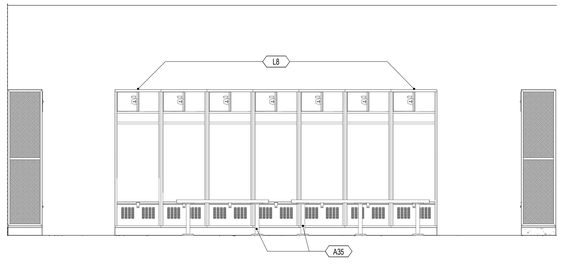

E8 — ALTHETIC LOCKER ROOM INSIDE LOCKER

3/8" = 1'-0" — 02-113

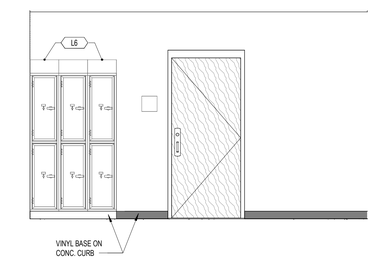

E13 — ATHLETIC DIRECTORS

3/8" = 1'-0"

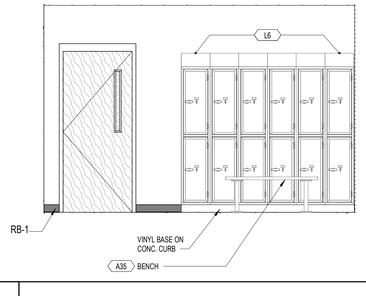

A1 — OFFICIALS - LOCKERS

3/8" = 1'-0"

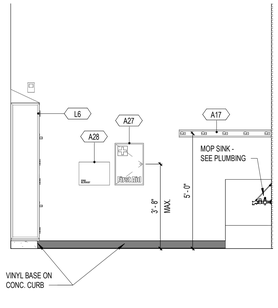

A5 — BLDG 2 - RECEIVING

3/8" = 1'-0"

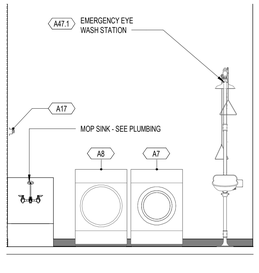

A8 — BLDG 2 - RECEIVING

3/8" = 1'-0"

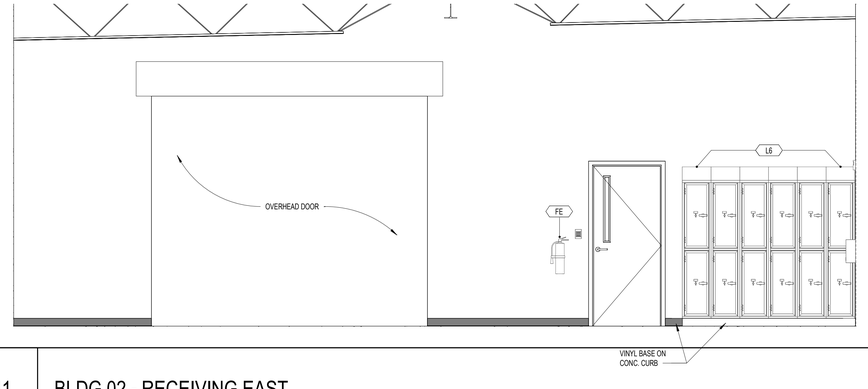

A11 — BLDG 02 - RECEIVING EAST

3/8" = 1'-0"

SCHENKELSHULTZ
ARCHITECTURE

voice 407-872-3322
fax 407-872-3303
schenkelshultz.com
SS Lic. No. -AA-C000937

CONFIDENTIAL COPYRIGHT 2019 SCHENKEL & SHULTZ INC.
SEE WWW.SCHENKELSHULTZ.COM/COPYRIGHT FOR POLICY AND INFORMATION

REVISIONS

MARK	DESCRIPTION	DATE

CONFIDENTIAL COPYRIGHT 2020 SCHENKEL & SHULTZ INC.
SEE WWW.SCHENKELSHULTZ.COM/COPYRIGHT FOR POLICY AND INFORMATION

PURSUANT TO SECTION 102 OF THE COPYRIGHT ACT, 17 U.S.C. ALL CONCEPTS, IDEAS, DESIGNS, ARRANGEMENTS, DRAWINGS, AND PLANS INDICATED OR REPRESENTED BY THIS DOCUMENT ARE COPYRIGHTED AND OTHER PROPERTIES OF SCHENKEL & SHULTZ INC. ALL CONCEPTS, IDEAS, DESIGNS, ARRANGEMENTS, DRAWINGS, AND PLANS INDICATED OR REPRESENTED BY THIS DOCUMENT ARE OWNED BY AND THE PROPERTY OF SCHENKEL&SHULTZ AND WERE CREATED, EVOLVED AND DEVELOPED FOR ITS OWN USE. NONE OF THE IDEAS, DESIGNS, ARRANGEMENTS, OR PLANS SHALL BE USED BY OR DISCLOSED TO ANY PERSON, ARCHITECTURAL OR ENGINEERING FIRM, CONSTRUCTION FIRM, SUBCONTRACTING FIRM, SUPPLIER, OR CORPORATION FOR ANY PURPOSE WHATSOEVER WITHOUT THE WRITTEN PERMISSION OF SCHENKEL & SHULTZ INC. PURSUANT TO SECTION 102 OF THE COPYRIGHT ACT, 17 U.S.C. PROTECTION FOR AN ARCHITECTURAL WORK CREATED AS A WORK MADE FOR HIRE ON OR AFTER DECEMBER 1, 1990, LASTS FOR 95 YEARS FROM THE DATE OF PUBLICATION OF THE WORK OR FOR 120 YEARS FROM THE DATE OF CREATION OF THE UNPUBLISHED PLANS, WHICHEVER TERM IS LESS.

WARNING: REPRODUCTION HEREOF IS A CRIMINAL OFFENSE UNDER SECTION 102 OF THE COPYRIGHT ACT, 17 U.S.C., 18 U.S.C. SEC. 506. UNAUTHORIZED DISCLOSURE MAY CONSTITUTE TRADE SECRET MISAPPROPRIATION IN VIOLATION OF I.C.34-3-31-1ET SEQ. AND OTHER LAWS. THE CONCEPTS, IDEAS, DESIGNS, ARRANGEMENTS, DRAWINGS, AND PLANS DISCLOSED ARE COPYRIGHTED AND HEREIN MAY BE PATENTED OR BE THE SUBJECT OF PENDING PATENT APPLICATION. ANYONE VIOLATING THE INTENT OF THIS COPYRIGHT PROTECTION WILL BE PROSECUTED TO THE FULL EXTENT OF THE FEDERAL STATE AND LOCAL LAWS.

WRITTEN DIMENSIONS ON THESE DOCUMENTS SHALL HAVE PRECEDENCE OVER SCALE DIMENSIONS. CONTRACTORS SHALL VERIFY AND BE RESPONSIBLE FOR ALL DIMENSIONS AND CONDITIONS ON THE JOB AND THIS OFFICE MUST BE NOTIFIED OF ANY VARIATION FROM THE DIMENSIONS AND CONDITIONS SHOWN BY THESE DRAWINGS. SHOP DRAWINGS AND OR DETAILS MUST BE SUBMITTED TO THIS OFFICE FOR REVIEW BEFORE PROCEEDING WITH FABRICATION.

FORT PIERCE WESTWOOD ACADEMY

1801 Panther Ln , Fort Pierce, FL 34947

St. Lucie PUBLIC SCHOOLS

St. Lucie Public Schools
9461 Brandywine Ln
Port St. Lucie, FL 34986

ISSUE DATE: 10/31/2023
COMM. NO.: 2022108

DRAWN BY: SM,AC CHECKED BY: KT

BLDG 2 - INTERIOR ELEVATIONS

A263

PHASE III - CONSTRUCTION DOCUMENTS

11/1/2023 1:24:02 PM
Autodesk Docs://2022108 Westwood Academy/SLPS_FPWA_HS_2023-A.rvt

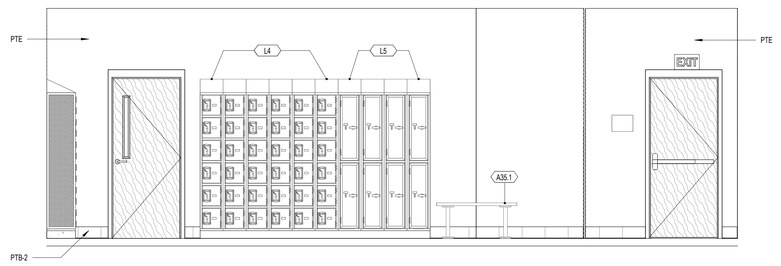

N1 PE LOCKER ROOM (GIRLS) 1 / (BOYS OPP)

3/8" = 1'-0" 02-114

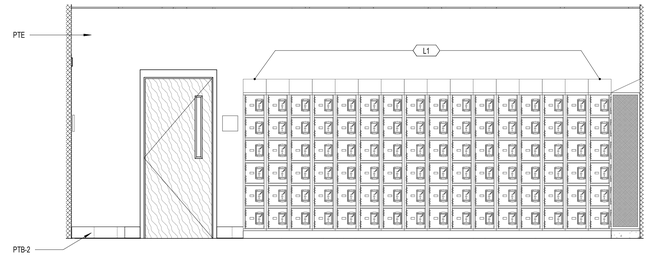

N10 PE LOCKER ROOM (GIRLS) 2 / (BOYS OPP)

3/8" = 1'-0" 02-114

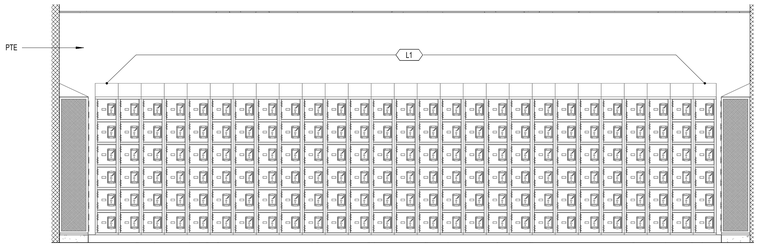

J1 PE LOCKER ROOM (GIRLS) 3 / (BOYS OPP)

3/8" = 1'-0" 02-114

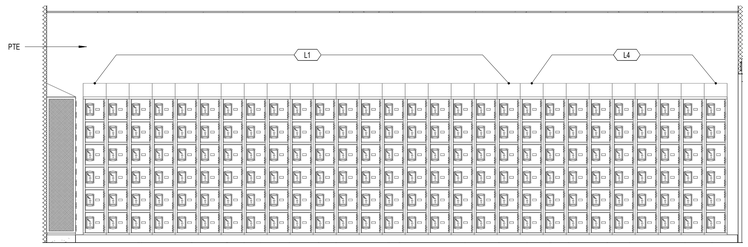

J10 PE LOCKER ROOM (GIRLS) 4 / (BOYS OPP)

3/8" = 1'-0" 02-114

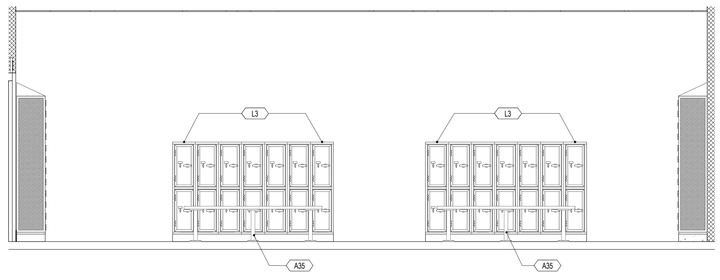

E1 PE LOCKER ROOM (GIRLS) 5 / (BOYS OPP)

3/8" = 1'-0" 02-114

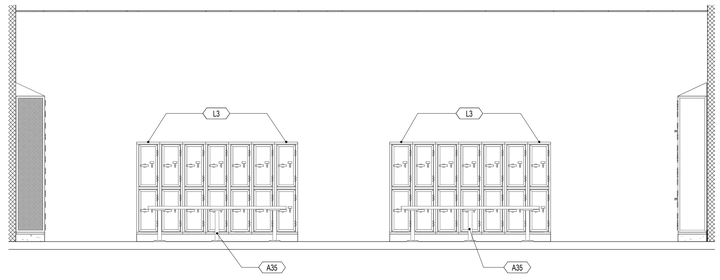

E10 PE LOCKER ROOM (GIRLS) 6 / (BOYS OPP)

3/8" = 1'-0" 02-114

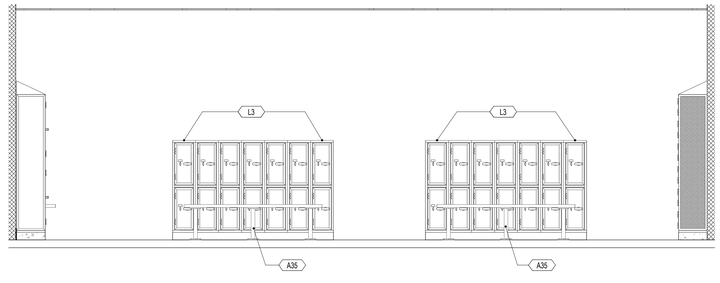

A1 PE LOCKER ROOM (GIRLS) 7 / (BOYS OPP)

3/8" = 1'-0" 02-114

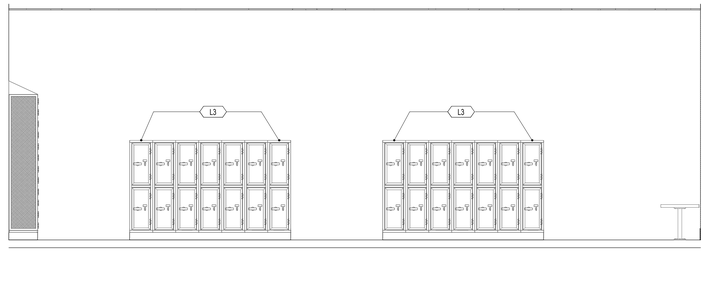

A10 PE LOCKER ROOM (GIRLS) 8 / (BOYS OPP)

3/8" = 1'-0" 02-114

SCHENKELSHULTZ
ARCHITECTURE

voice 407-872-3322
fax 407-872-3303
schenkelshultz.com
SS Lic. No. -AA-C000937

CONFIDENTIAL COPYRIGHT 2019 SCHENKEL & SHULTZ INC.
SEE WWW.SCHENKELSHULTZ.COM/COPYRIGHT FOR POLICY AND INFORMATION

REVISIONS

MARK	DESCRIPTION	DATE

CONFIDENTIAL COPYRIGHT 2020 SCHENKEL & SHULTZ INC.
SEE WWW.SCHENKELSHULTZ.COM/COPYRIGHT FOR POLICY AND INFORMATION

PURSUANT TO SECTION 102 OF THE COPYRIGHT ACT, 17 U.S.C. ALL CONCEPTS, IDEAS, DESIGNS, ARRANGEMENTS, DRAWINGS, AND PLANS INDICATED OR REPRESENTED BY THIS DOCUMENT ARE COPYRIGHTED (ARCHITECTURAL WORKS). ALL CONCEPTS, IDEAS, DESIGNS, ARRANGEMENTS, DRAWINGS, AND PLANS INDICATED OR REPRESENTED BY THIS DOCUMENT ARE OWNED BY AND THE PROPERTY OF SCHENKELSHULTZ AND WERE CREATED, EVOLVED AND DEVELOPED FOR ITS OWN USE. NONE OF THE IDEAS, DESIGNS, ARRANGEMENTS, OR PLANS SHALL BE USED BY OR DISCLOSED TO ANY PERSON, ARCHITECTURAL OR ENGINEERING FIRM, CONSTRUCTION FIRM, SUBCONTRACTING FIRM, SUPPLIER, OR CORPORATION FOR ANY PURPOSE WHATSOEVER WITHOUT THE WRITTEN PERMISSION OF SCHENKEL & SHULTZ INC. PURSUANT TO SECTION 102 OF THE COPYRIGHT ACT, 17 U.S.C. PROTECTION FOR AN ARCHITECTURAL WORK CREATED AS A WORK MADE FOR HIRE ON OR AFTER DECEMBER 1, 1990, LASTS FOR 95 YEARS FROM THE DATE OF PUBLICATION OF THE WORK OR FOR 120 YEARS FROM THE DATE OF CREATION OF THE UNPUBLISHED PLANE, WHICHEVER TERM IS LESS.

WARNING: REPRODUCTION HEREOF IS A CRIMINAL OFFENSE UNDER SECTION 102 OF THE COPYRIGHT ACT, 17 U.S.C., 18 U.S.C. SEC. 506. UNAUTHORIZED DISCLOSURE MAY CONSTITUTE TRADE SECRET MISAPPROPRIATION IN VIOLATION OF 1C.34-3.31-1ET SEQ. AND OTHER LAWS. THE CONCEPTS, IDEAS, DESIGNS, ARRANGEMENTS, DRAWINGS, AND PLANS DISCLOSED ARE COPYRIGHTED AND HEREIN MAY BE PATENTED OR BE THE SUBJECT OF PENDING PATENT APPLICATION. ANYONE VIOLATING THE INTENT OF THIS COPYRIGHT PROTECTION WILL BE PROSECUTED TO THE FULL EXTENT OF THE FEDERAL STATE AND LOCAL LAWS.

WRITTEN DIMENSIONS ON THESE DOCUMENTS SHALL HAVE PRECEDENCE OVER SCALE DIMENSIONS. CONTRACTORS SHALL VERIFY AND BE RESPONSIBLE FOR ALL DIMENSIONS AND CONDITIONS ON THE JOB AND THIS OFFICE MUST BE NOTIFIED OF ANY VARIATION FROM THE DIMENSIONS AND CONDITIONS SHOWN BY THESE DRAWINGS. SHOP DRAWINGS AND OR DETAILS MUST BE SUBMITTED TO THIS OFFICE FOR REVIEW BEFORE PROCEEDING WITH FABRICATION.

FORT PIERCE WESTWOOD ACADEMY

1801 Panther Ln , Fort Pierce, FL 34947

St. Lucie PUBLIC SCHOOLS

St. Lucie Public Schools
9461 Brandywine Ln
Port St. Lucie, FL 34986

ISSUE DATE: 10/31/2023
COMM. NO.: 2022108

DRAWN BY: SM,AC CHECKED BY: KT

BLDG 2 - INTERIOR ELEVATIONS

A264

PHASE III - CONSTRUCTION DOCUMENTS

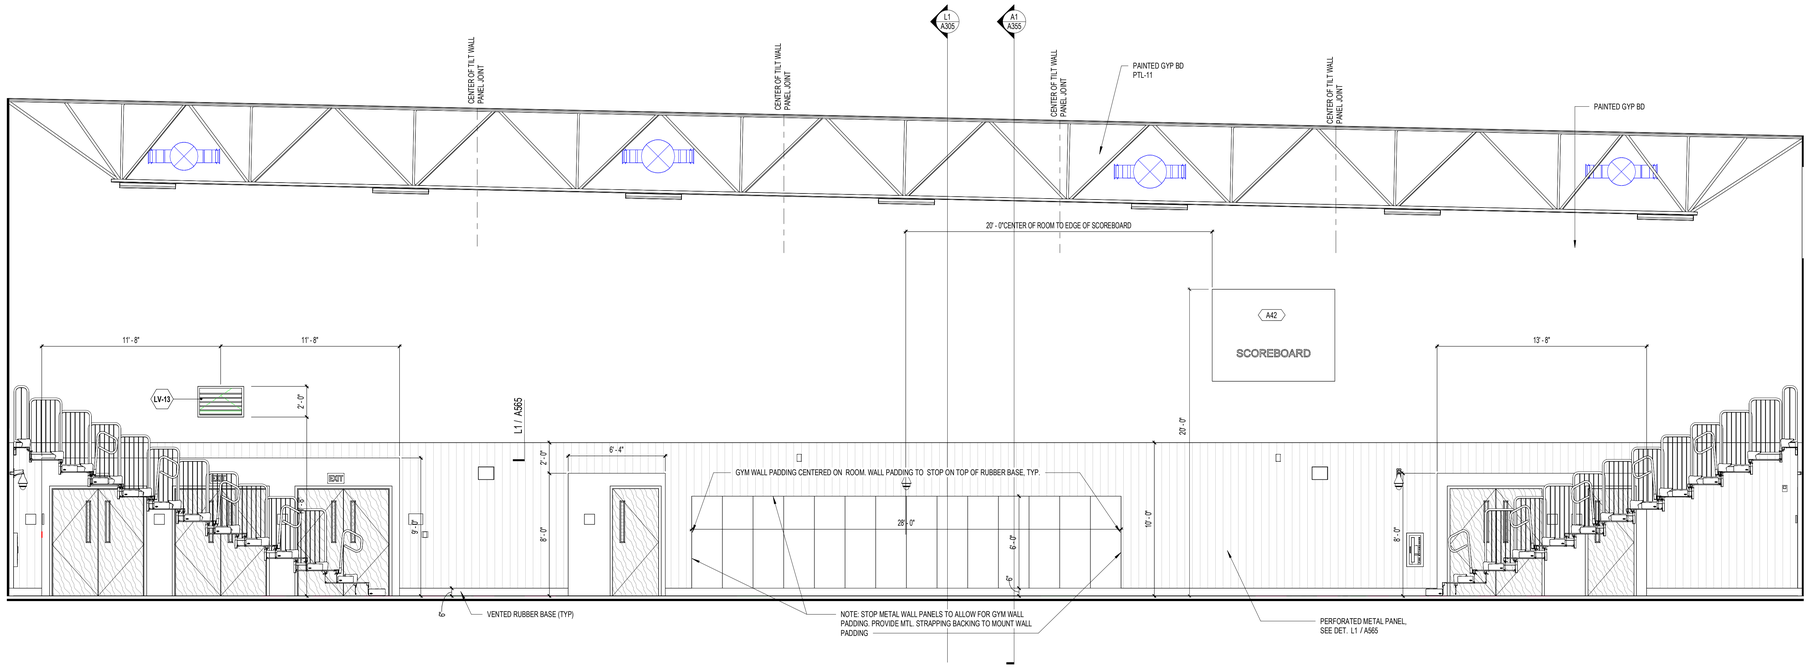

J1 GYM - SOUTH

1/4" = 1'-0"

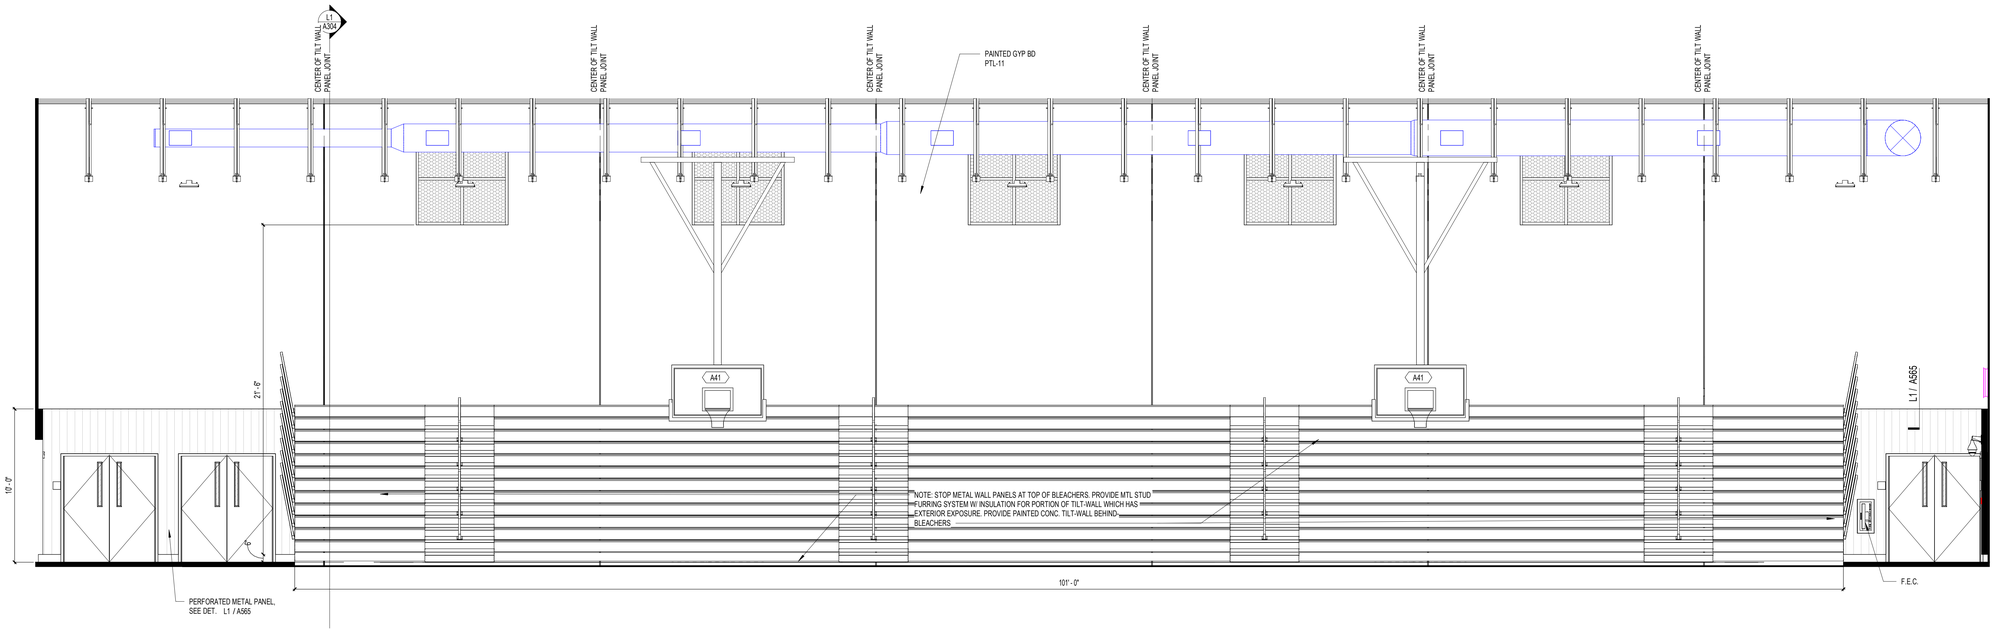

A1 GYM - WEST

1/4" = 1'-0"

SCHENKELSHULTZ
ARCHITECTURE

voice 407-872-3322
fax 407-872-3303
schenkelshultz.com
SS Lic. No. -AA-C000937

CONFIDENTIAL COPYRIGHT 2019 SCHENKEL & SHULTZ INC.
SEE **WWW.SCHENKELSHULTZ.COM/COPYRIGHT** FOR POLICY AND INFORMATION

REVISIONS

MARK	DESCRIPTION	DATE

CONFIDENTIAL COPYRIGHT 2020 SCHENKEL & SHULTZ INC.
SEE **WWW.SCHENKELSHULTZ.COM/COPYRIGHT** FOR POLICY AND INFORMATION

PURSUANT TO SECTION 102 OF THE COPYRIGHT ACT, 17 U.S.C. ALL CONCEPTS, IDEAS, DESIGNS, ARRANGEMENTS, DRAWINGS, AND PLANS INDICATED OR REPRESENTED BY THIS DOCUMENT ARE COPYRIGHTED BY SCHENKEL & SHULTZ INC. ALL RIGHTS RESERVED. ALL CONCEPTS, IDEAS, DESIGNS, ARRANGEMENTS, DRAWINGS, AND PLANS INDICATED OR REPRESENTED BY THIS DOCUMENT ARE OWNED BY AND ARE PROPERTY OF SCHENKEL&SHULTZ AND WERE CREATED, EVOLVED AND DEVELOPED FOR ITS OWN USE. NONE OF THE IDEAS, DESIGNS, ARRANGEMENTS, OR PLANS SHALL BE USED BY OR DISCLOSED TO ANY PERSON, ARCHITECTURAL OR ENGINEERING FIRM, CONSTRUCTION FIRM, SUBCONTRACTING FIRM, SUPPLIER, OR CORPORATION FOR ANY PURPOSE WHATSOEVER WITHOUT THE WRITTEN PERMISSION OF SCHENKEL & SHULTZ INC. PURSUANT TO SECTION 102 OF THE COPYRIGHT ACT, 17 U.S.C. PROTECTION FOR AN ARCHITECTURAL WORK CREATED AS A WORK MADE FOR HIRE ON OR AFTER DECEMBER 1, 1990, LASTS FOR 95 YEARS FROM THE DATE OF PUBLICATION OF THE WORK OR FOR 120 YEARS FROM THE DATE OF CREATION OF THE UNPUBLISHED PLANS, WHICHEVER TERM IS LESS.

WARNING: REPRODUCTION HEREOF IS A CRIMINAL OFFENSE UNDER SECTION 102 OF THE COPYRIGHT ACT, 17 U.S.C., 18 U.S.C. SEC. 506. UNAUTHORIZED DISCLOSURE MAY CONSTITUTE TRADE SECRET MISAPPROPRIATION IN VIOLATION OF LC-34-2-31-1ET SEQ. AND OTHER LAWS. THE CONCEPTS, IDEAS, DESIGNS, ARRANGEMENTS, DRAWINGS, AND PLANS DISCLOSED ARE COPYRIGHTED AND HEREIN MAY BE PATENTED OR BE THE SUBJECT OF PENDING PATENT APPLICATION. ANYONE VIOLATING THE INTENT OF THIS COPYRIGHT PROTECTION WILL BE PROSECUTED TO THE FULL EXTENT OF THE FEDERAL STATE AND LOCAL LAWS.

WRITTEN DIMENSIONS ON THESE DOCUMENTS SHALL HAVE PRECEDENCE OVER SCALE DIMENSIONS. CONTRACTORS SHALL VERIFY AND BE RESPONSIBLE FOR ALL DIMENSIONS AND CONDITIONS ON THE JOB AND THIS OFFICE MUST BE NOTIFIED OF ANY VARIATION FROM THE DIMENSIONS AND CONDITIONS SHOWN BY THESE DRAWINGS. SHOP DRAWINGS AND OR DETAILS MUST BE SUBMITTED TO THIS OFFICE FOR REVIEW BEFORE PROCEEDING WITH FABRICATION.

FORT PIERCE WESTWOOD ACADEMY

1801 Panther Ln , Fort Pierce, FL 34947

St. Lucie PUBLIC SCHOOLS

St. Lucie Public Schools
9461 Brandywine Ln
Port St. Lucie, FL 34986

ISSUE DATE: 10/31/2023
COMM. NO.: 2022108

DRAWN BY: SM,AC CHECKED BY: KT

BLDG 2 - INTERIOR ELEVATIONS

A265

PHASE III - CONSTRUCTION DOCUMENTS

11/1/2023 1:24:17 PM
Autodesk Docs://2022108 Westwood Academy/SLPS_FPWA_HS_2023-A.rvt

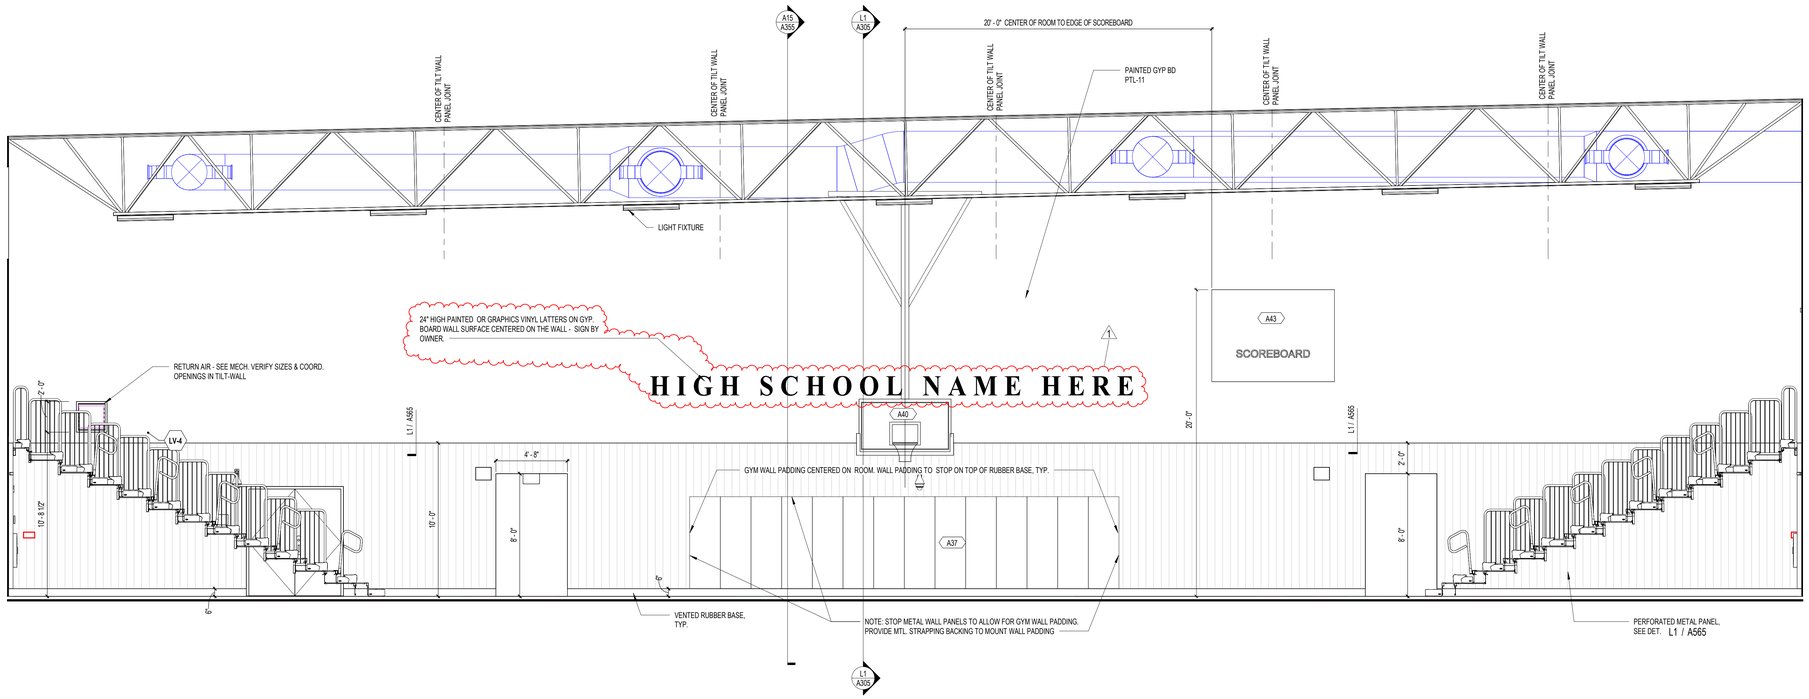

J1 GYM - NORTH

1/4" = 1'-0"

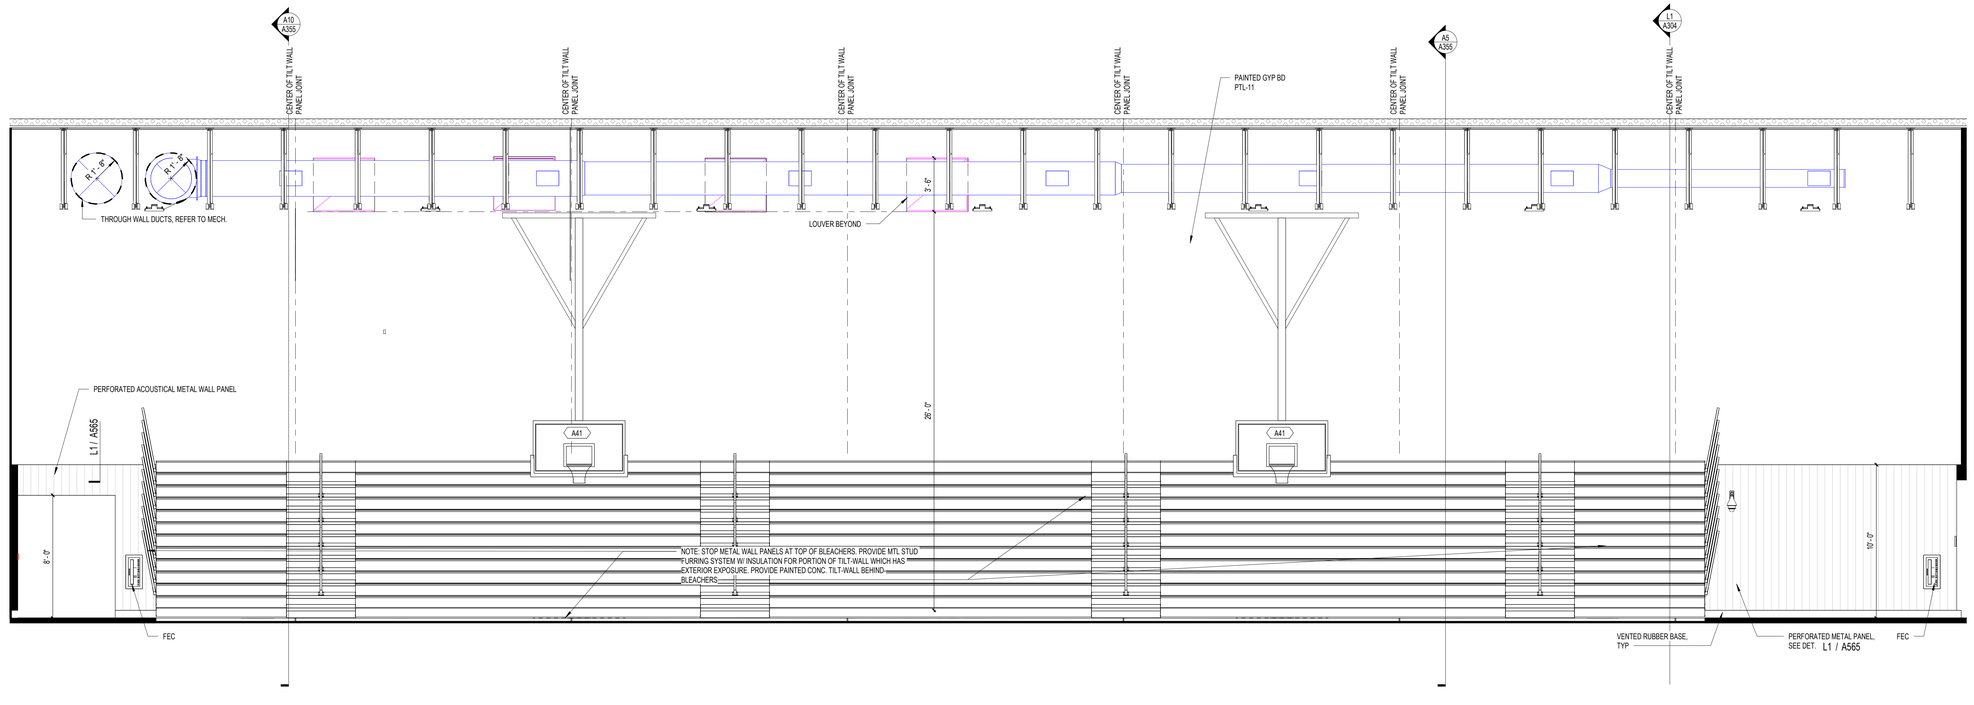

A1 GYM - EAST

1/4" = 1'-0"

SCHENKELSHULTZ
ARCHITECTURE

voice 407-872-3322
fax 407-872-3303
schenkelshultz.com
SS Lic. No. -AA-C000937

CONFIDENTIAL COPYRIGHT 2019 SCHENKEL & SHULTZ INC.
SEE WWW.SCHENKELSHULTZ.COM/COPYRIGHT FOR POLICY AND INFORMATION

REVISIONS

MARK	DESCRIPTION	DATE
1	ADDENDUM NO. 3	12/14/2023

CONFIDENTIAL COPYRIGHT 2020 SCHENKEL & SHULTZ INC.
SEE WWW.SCHENKELSHULTZ.COM/COPYRIGHT FOR POLICY AND INFORMATION

PURSUANT TO SECTION 102 OF THE COPYRIGHT ACT, 17 U.S.C., ALL CONCEPTS, IDEAS, DESIGNS, ARRANGEMENTS, DRAWINGS, AND PLANS INDICATED OR REPRESENTED BY THIS DOCUMENT ARE COPYRIGHTED BY SCHENKEL & SHULTZ INC. AS SUCH ALL CONCEPTS, IDEAS, DESIGNS, ARRANGEMENTS, DRAWINGS, AND PLANS INDICATED OR REPRESENTED BY THIS DOCUMENT CONSTITUTE THE ORIGINAL AND UNPUBLISHED WORK OF SCHENKEL SHULTZ ARCHITECTURE AND MAY NOT BE DUPLICATED, USED OR DISCLOSED WITHOUT THE WRITTEN CONSENT OF SCHENKEL & SHULTZ INC., NONE OF THE IDEAS, DESIGNS, ARRANGEMENTS, OR PLANS SHALL BE USED BY OR DISCLOSED TO ANY PERSON, ARCHITECTURAL OR ENGINEERING FIRM, CONSTRUCTION FIRM, SUBCONTRACTING FIRM, SUPPLIER, OR CORPORATION FOR ANY PURPOSE WHATSOEVER WITHOUT THE WRITTEN PERMISSION OF SCHENKEL & SHULTZ INC. PURSUANT TO SECTION 102 OF THE COPYRIGHT ACT, 17 U.S.C., PROTECTION FOR AN ARCHITECTURAL WORK CREATED AS A WORK MADE FOR HIRE ON OR AFTER DECEMBER 1, 1990, LASTS FOR 95 YEARS FROM THE DATE OF PUBLICATION OF THE WORK OR FOR 120 YEARS FROM THE DATE OF CREATION OF THE UNPUBLISHED PLANS, WHICHEVER TERM IS LESS.

WARNING: REPRODUCTION HEREOF IS A CRIMINAL OFFENSE UNDER SECTION 102 OF THE COPYRIGHT ACT, 17 U.S.C., 18 U.S.C. SEC. 506. UNAUTHORIZED DISCLOSURE MAY CONSTITUTE TRADE SECRET MISAPPROPRIATION IN VIOLATION OF C.24-3.21-1ET. SEQ. AND OTHER LAWS. THE CONCEPTS, IDEAS, DESIGNS, ARRANGEMENTS, DRAWINGS, AND PLANS DISCLOSED ARE COPYRIGHTED AND HEREIN MAY BE PATENTED OR BE THE SUBJECT OF PENDING PATENT APPLICATION. ANYONE VIOLATING THE INTENT OF THIS COPYRIGHT PROTECTION WILL BE PROSECUTED TO THE FULL EXTENT OF THE FEDERAL STATE AND LOCAL LAWS.

WRITTEN DIMENSIONS ON THESE DOCUMENTS SHALL HAVE PRECEDENCE OVER SCALE DIMENSIONS. CONTRACTORS SHALL VERIFY AND BE RESPONSIBLE FOR ALL DIMENSIONS AND CONDITIONS ON THE JOB AND THIS OFFICE MUST BE NOTIFIED OF ANY VARIATION FROM THE DIMENSIONS AND CONDITIONS SHOWN BY THESE DRAWINGS. SHOP DRAWINGS AND OR DETAILS MUST BE SUBMITTED TO THIS OFFICE FOR REVIEW BEFORE PROCEEDING WITH FABRICATION.

FORT PIERCE WESTWOOD ACADEMY

1801 Panther Ln , Fort Pierce, FL 34947

St. Lucie PUBLIC SCHOOLS

St. Lucie Public Schools
9461 Brandywine Ln
Port St. Lucie, FL 34986

ISSUE DATE: 10/31/2023
COMM. NO.: 2022108

DRAWN BY: SM,AC CHECKED BY: KT

BLDG 2 - INTERIOR ELEVATIONS

A266

PHASE III - CONSTRUCTION DOCUMENTS

12/11/2023 8:29:16 AM
Autodesk Docs://2022108 Westwood Academy/SLPS_FPWA_HS_2023-A.rvt

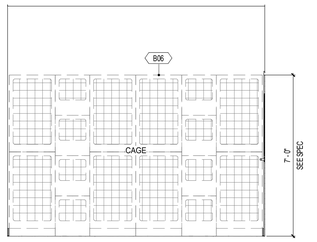

N1 BLDG 3 - VET TECH CATS EAST

3/8" = 1'-0" 03-116A

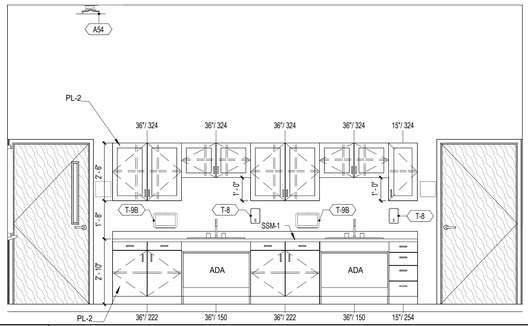

N5 BLDG 3 - VET TECH CLASSROOM NORTH ELEV

3/8" = 1'-0" 03-116F

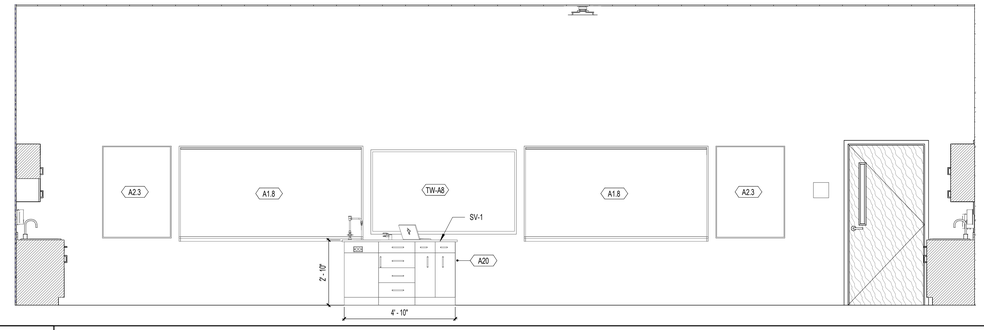

N9 BLDG 3 - VET TECH CLASSROOM WEST ELEV

3/8" = 1'-0" 03-116F

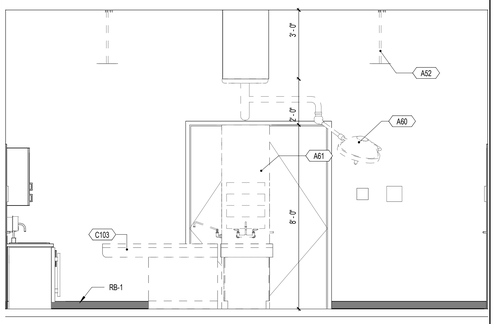

J1 BLDG 3 - VET TECH LAB NORTH ELEV

3/8" = 1'-0" 03-116

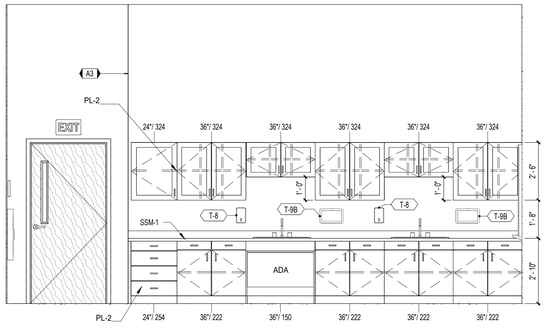

J5 BLDG 3 - VET TECH CLASSROOM SOUTH ELEV

3/8" = 1'-0" 03-116F

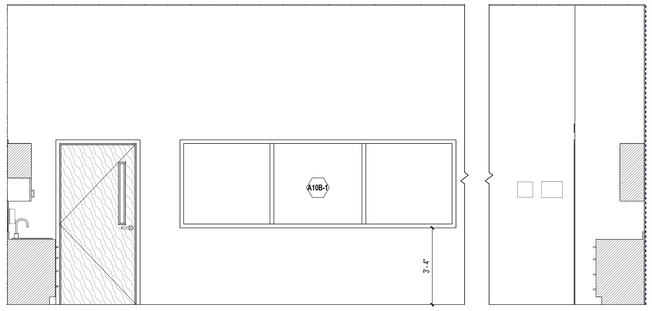

J9 BLDG 3 - VET TECH CLASSROOM EAST ELEV

3/8" = 1'-0" 03-116F

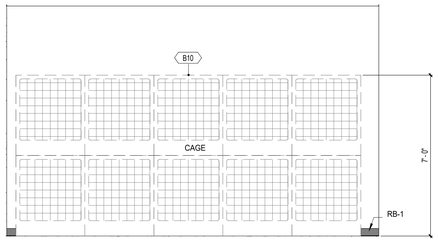

E1 BLDG 3 - VET TECH DOGS EAST

3/8" = 1'-0" 03-116B

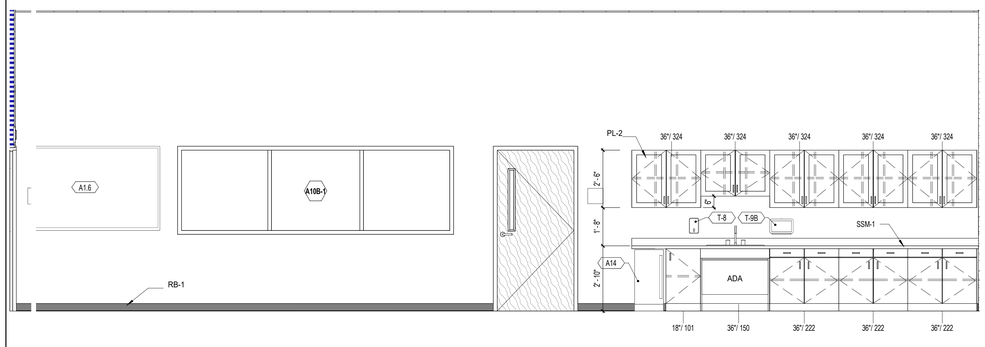

E4 BLDG 3 -VET TECH LAB WEST ELEV

3/8" = 1'-0" 03-116

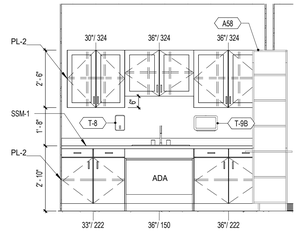

E12 BLDG 3 - VET TECH PREP ROOM

3/8" = 1'-0" 03-116E

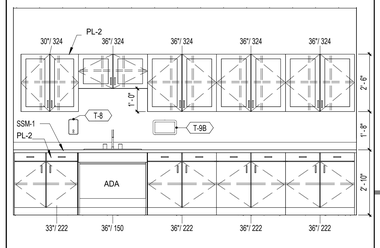

E16 BLDG 3 - VET TECH LAUNDRY ELEVATION

3/8" = 1'-0" 03-116G

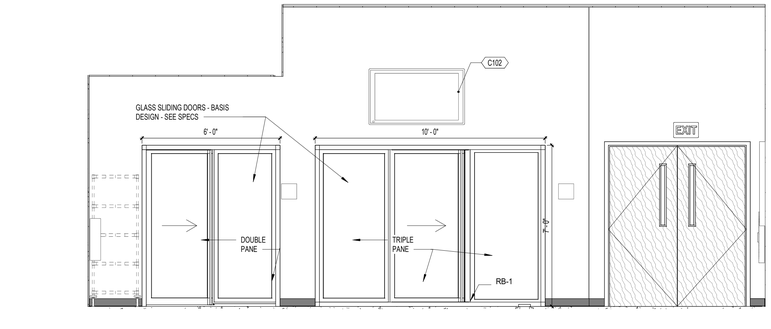

A1 BLDG 3 - VET TECH LAB SOUTH ELEV

3/8" = 1'-0"

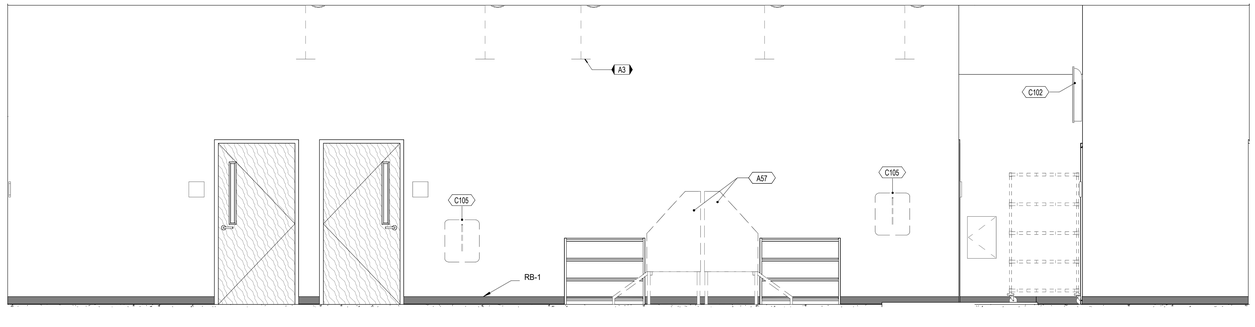

A8 BLDG 3 - VET TECH LAB EAST ELEV

3/8" = 1'-0" 03-116

SCHENKELSHULTZ
ARCHITECTURE

voice 407-872-3322
fax 407-872-3303
schenkelshultz.com
SS Lic. No. -AA-C000937

CONFIDENTIAL COPYRIGHT 2019 SCHENKEL & SHULTZ INC.
SEE WWW.SCHENKELSHULTZ.COM/COPYRIGHT FOR POLICY AND INFORMATION

REVISIONS

MARK	DESCRIPTION	DATE

CONFIDENTIAL COPYRIGHT 2020 SCHENKEL & SHULTZ INC.
SEE WWW.SCHENKELSHULTZ.COM/COPYRIGHT FOR POLICY AND INFORMATION

PURSUANT TO SECTION 102 OF THE COPYRIGHT ACT, 17 U.S.C. ALL CONCEPTS, IDEAS, DESIGNS, ARRANGEMENTS, DRAWINGS, AND PLANS INDICATED OR REPRESENTED BY THIS DOCUMENT ARE COPYRIGHTED BY SCHENKEL & SHULTZ INC. ALL CONCEPTS, IDEAS, DESIGNS, ARRANGEMENTS, DRAWINGS, AND PLANS INDICATED OR REPRESENTED BY THIS DOCUMENT ARE OWNED BY AND THE PROPERTY OF SCHENKEL&SHULTZ AND WERE CREATED, EVOLVED AND DEVELOPED FOR ITS OWN USE. NONE OF THE IDEAS, DESIGNS, ARRANGEMENTS, OR PLANS SHALL BE USED BY OR DISCLOSED TO ANY PERSON, ARCHITECTURAL OR ENGINEERING FIRM, CONSTRUCTION FIRM, SUBCONTRACTING FIRM, SUPPLIER, OR CORPORATION FOR ANY PURPOSE WHATSOEVER WITHOUT THE WRITTEN PERMISSION OF SCHENKEL & SHULTZ INC. PURSUANT TO SECTION 102 OF THE COPYRIGHT ACT, 17 U.S.C. PROTECTION FOR AN ARCHITECTURAL WORK CREATED AS A WORK MADE FOR HIRE ON OR AFTER DECEMBER 1, 1990, LASTS FOR 95 YEARS FROM THE DATE OF PUBLICATION OF THE WORK OR FOR 120 YEARS FROM THE DATE OF CREATION OF THE UNPUBLISHED PLANS, WHICHEVER TERM IS LESS.

WARNING: REPRODUCTION HEREOF IS A CRIMINAL OFFENSE UNDER SECTION 102 OF THE COPYRIGHT ACT, 17 U.S.C., 18 U.S.C. SEC. 506. UNAUTHORIZED DISCLOSURE MAY CONSTITUTE TRADE SECRET MISAPPROPRIATION IN VIOLATION OF C.34-3-311 ET SEQ. AND OTHER LAWS. THE CONCEPTS, IDEAS, DESIGNS, ARRANGEMENTS, DRAWINGS, AND PLANS DISCLOSED ARE COPYRIGHTED AND HEREIN MAY BE PATENTED OR BE THE SUBJECT OF PENDING PATENT APPLICATION. ANYONE VIOLATING THE INTENT OF THIS COPYRIGHT PROTECTION WILL BE PROSECUTED TO THE FULL EXTENT OF THE FEDERAL STATE AND LOCAL LAWS.

WRITTEN DIMENSIONS ON THESE DOCUMENTS SHALL HAVE PRECEDENCE OVER SCALE DIMENSIONS. CONTRACTORS SHALL VERIFY AND BE RESPONSIBLE FOR ALL DIMENSIONS AND CONDITIONS ON THE JOB AND THIS OFFICE MUST BE NOTIFIED OF ANY VARIATION FROM THE DIMENSIONS AND CONDITIONS SHOWN BY THESE DRAWINGS. SHOP DRAWINGS AND OR DETAILS MUST BE SUBMITTED TO THIS OFFICE FOR REVIEW BEFORE PROCEEDING WITH FABRICATION.

FORT PIERCE WESTWOOD ACADEMY

1801 Panther Ln , Fort Pierce, FL 34947

St. Lucie PUBLIC SCHOOLS

St. Lucie Public Schools
9461 Brandywine Ln
Port St. Lucie, FL 34986

ISSUE DATE: 10/31/2023
COMM. NO.: 2022108

DRAWN BY: SM,AC CHECKED BY: KT

BLDG 3 - INTERIOR ELEVATIONS (VET TECH)

A267

PHASE III - CONSTRUCTION DOCUMENTS

11/1/2023 1:24:33 PM
Autodesk Docs://2022108 Westwood Academy/SLPS_FPWA_HS_2023-A.rvt

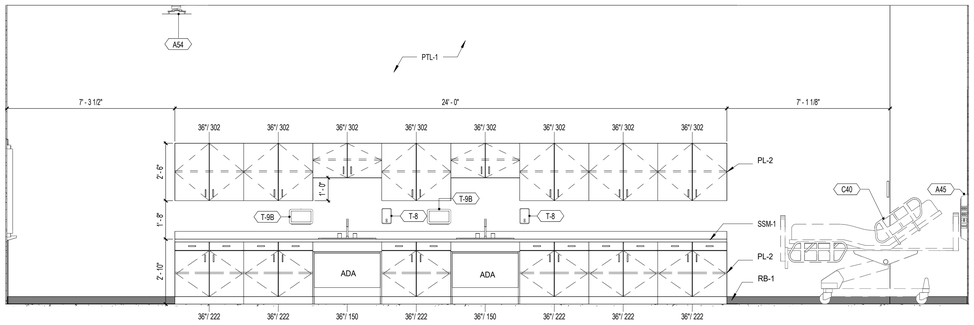

N1 — BLDG 3 - MEDICAL - ALLIED HEALTH EAST ELEV

3/8" = 1'-0" — 03-125

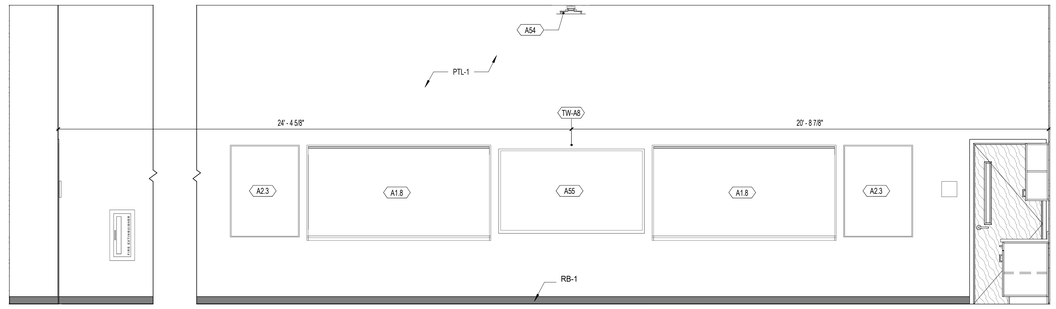

A10 — BLDG 3 - MEDICAL - ALLIED HEALTH NORTH ELEV

3/8" = 1'-0"

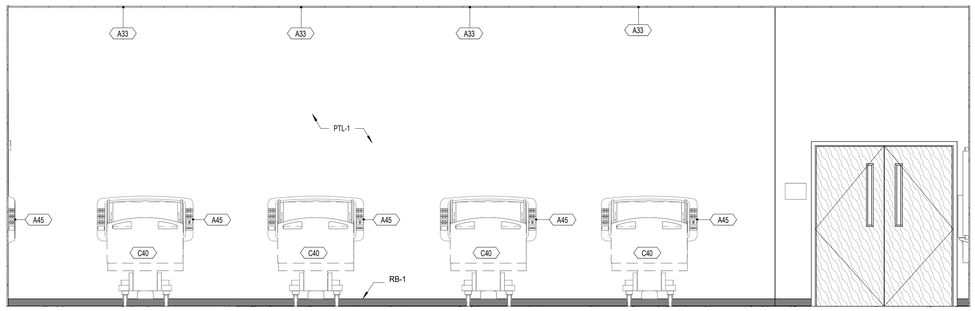

J1 — BLDG 3 - MEDICAL ALLIED HEALTH WEST ELEV

3/8" = 1'-0" — 03-125

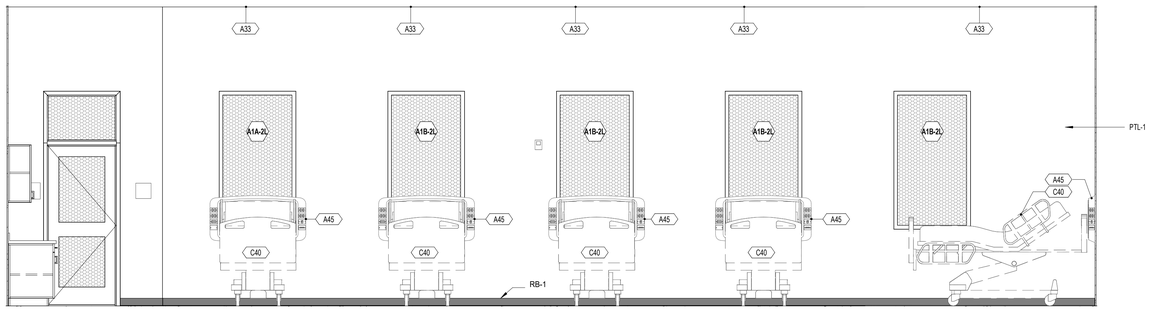

E1 — BLDG 3 - MEDICAL - ALLIED HEALTH SOUTH ELEV

3/8" = 1'-0" — 03-125

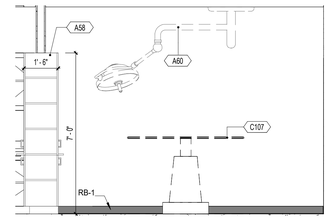

E16 — BLDG 3 - VET TECH OPERATING ROOM

3/8" = 1'-0" — 03-116D

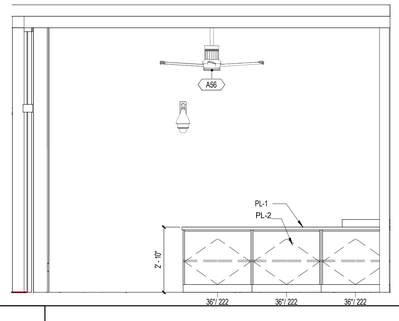

A1 — BLDG 3 - VET TECH KENNEL EAST ELEV

3/8" = 1'-0" — 03-116H

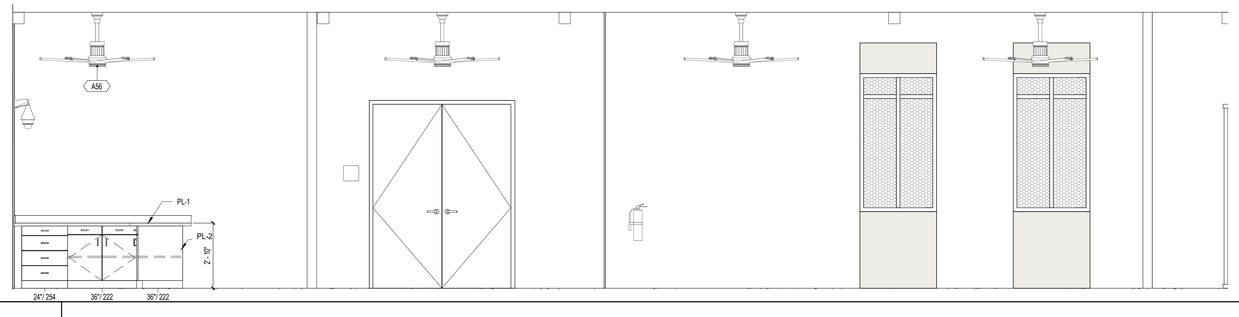

A5 — BLDG 3 - VET TECH KENNEL SOUTH ELEV

3/8" = 1'-0" — 03-116H

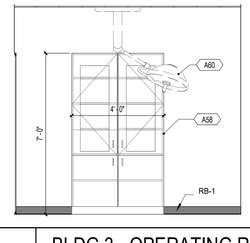

A16 — BLDG 3 - OPERATING ROOM AT PASSTHRU CABINET

3/8" = 1'-0"

REVISIONS

MARK	DESCRIPTION	DATE

SCHENKELSHULTZ
ARCHITECTURE

voice 407-872-3322
fax 407-872-3303
schenkelshultz.com
SS Lic. No. -AA-C000937

CONFIDENTIAL COPYRIGHT 2019 SCHENKEL & SHULTZ INC.
SEE WWW.SCHENKELSHULTZ.COM/COPYRIGHT FOR POLICY AND INFORMATION

CONFIDENTIAL COPYRIGHT 2020 SCHENKEL & SHULTZ INC.
SEE WWW.SCHENKELSHULTZ.COM/COPYRIGHT FOR POLICY AND INFORMATION

PURSUANT TO SECTION 102 OF THE COPYRIGHT ACT, 17 U.S.C. ALL CONCEPTS, IDEAS, DESIGNS, ARRANGEMENTS, DRAWINGS, AND PLANS INDICATED OR REPRESENTED BY THIS DOCUMENT ARE COPYRIGHTED AND PROTECTED BY 17 U.S.C. AND OTHER APPLICABLE LEGAL DEBATES. BY THIS DOCUMENT, DRAWINGS, AND PLANS INDICATED OR REPRESENTED BY THIS DOCUMENT ARE OWNED BY AND THE PROPERTY OF SCHENKELSHULTZ AND WERE CREATED, EVOLVED AND DEVELOPED FOR ITS OWN USE. NONE OF THE IDEAS, DESIGNS, ARRANGEMENTS, OR PLANS SHALL BE USED BY OR DISCLOSED TO ANY PERSON, ARCHITECTURAL OR ENGINEERING FIRM, CONSTRUCTION FIRM, SUBCONTRACTING FIRM, SUPPLIER, OR CORPORATION FOR ANY PURPOSE WHATSOEVER WITHOUT THE WRITTEN PERMISSION OF SCHENKEL & SHULTZ INC. PURSUANT TO SECTION 102 OF THE COPYRIGHT ACT, 17 U.S.C. PROTECTION FOR AN ARCHITECTURAL WORK CREATED AS A WORK MADE FOR HIRE ON OR AFTER DECEMBER 1, 1990, LASTS FOR 95 YEARS FROM THE DATE OF PUBLICATION OF THE WORK OR FOR 120 YEARS FROM THE DATE OF CREATION OF THE UNPUBLISHED PLANS, WHICHEVER TERM IS LESS.

WARNING: REPRODUCTION HEREOF IS A CRIMINAL OFFENSE UNDER SECTION 102 OF THE COPYRIGHT ACT, 17 U.S.C., 18 U.S.C. SEC. 506. UNAUTHORIZED DISCLOSURE MAY CONSTITUTE TRADE SECRET MISAPPROPRIATION IN VIOLATION OF I.C.34-3-31-ET SEQ. AND OTHER LAWS. THE CONCEPTS, IDEAS, DESIGNS, ARRANGEMENTS, DRAWINGS, AND PLANS DISCLOSED ARE COPYRIGHTED AND HEREIN MAY BE PATENTED OR BE THE SUBJECT OF PENDING PATENT APPLICATION. ANYONE VIOLATING THE INTENT OF THIS COPYRIGHT PROTECTION WILL BE PROSECUTED TO THE FULL EXTENT OF THE FEDERAL STATE AND LOCAL LAWS.

WRITTEN DIMENSIONS ON THESE DOCUMENTS SHALL HAVE PRECEDENCE OVER SCALE DIMENSIONS. CONTRACTORS SHALL VERIFY AND BE RESPONSIBLE FOR ALL DIMENSIONS AND CONDITIONS ON THE JOB AND THIS OFFICE MUST BE NOTIFIED OF ANY VARIATION FROM THE DIMENSIONS AND CONDITIONS SHOWN BY THESE DRAWINGS. SHOP DRAWINGS AND OR DETAILS MUST BE SUBMITTED TO THIS OFFICE FOR REVIEW BEFORE PROCEEDING WITH FABRICATION.

FORT PIERCE WESTWOOD ACADEMY

1801 Panther Ln , Fort Pierce, FL 34947

St. Lucie PUBLIC SCHOOLS

St. Lucie Public Schools
9461 Brandywine Ln
Port St. Lucie, FL 34986

ISSUE DATE: 10/31/2023
COMM. NO.: 2022108

DRAWN BY: SM,AC CHECKED BY: KT

BLDG 3 - INTERIOR ELEVATIONS

A268

PHASE III - CONSTRUCTION DOCUMENTS

11/1/2023 1:24:40 PM
Autodesk Docs://2022108 Westwood Academy/SLPS_FPWA_HS_2023-A.rvt

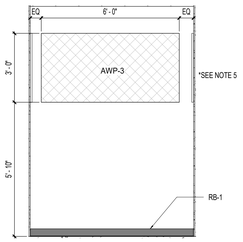

M1 PRACTICE

3/8" = 1'-0" 03-114E

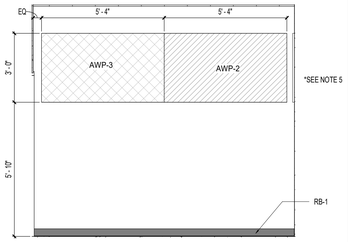

M4 PRACTICE EAST

3/8" = 1'-0" 03-114E

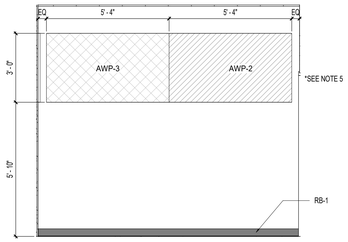

M7 PRACTICE WEST

3/8" = 1'-0" 03-114E

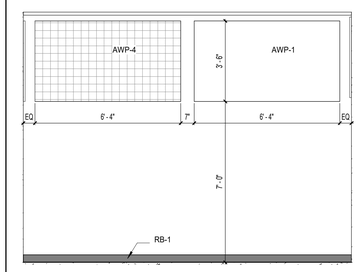

M11 BLDG 3 - ENSEMBLE 03-115A - SOUTH

3/8" = 1'-0" 03-115A

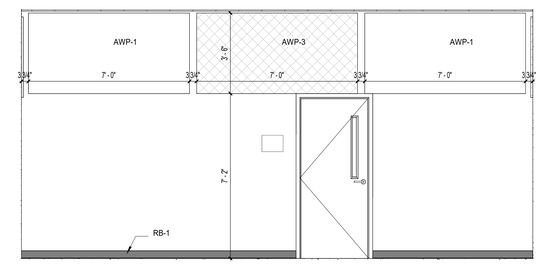

M14 BLDG 3 - ENSEMBLE 03-115A - WEST

3/8" = 1'-0" 03-115A

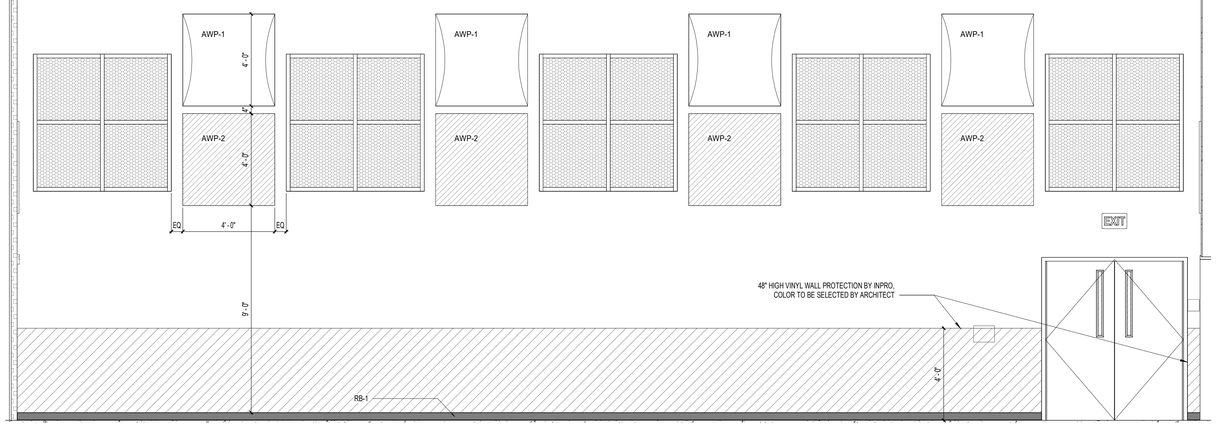

G1 BAND ROOM NORTH

3/8" = 1'-0" 03-114

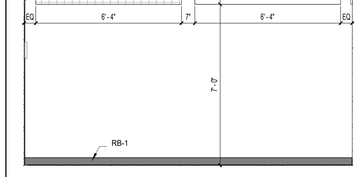

G11 BLDG 3 - ENSEMBLE 03-115A - NORTH

3/8" = 1'-0" 03-115A

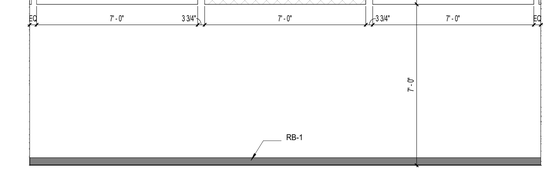

G14 BLDG 3 - ENSEMBLE 03-115A - EAST

3/8" = 1'-0" 03-115A

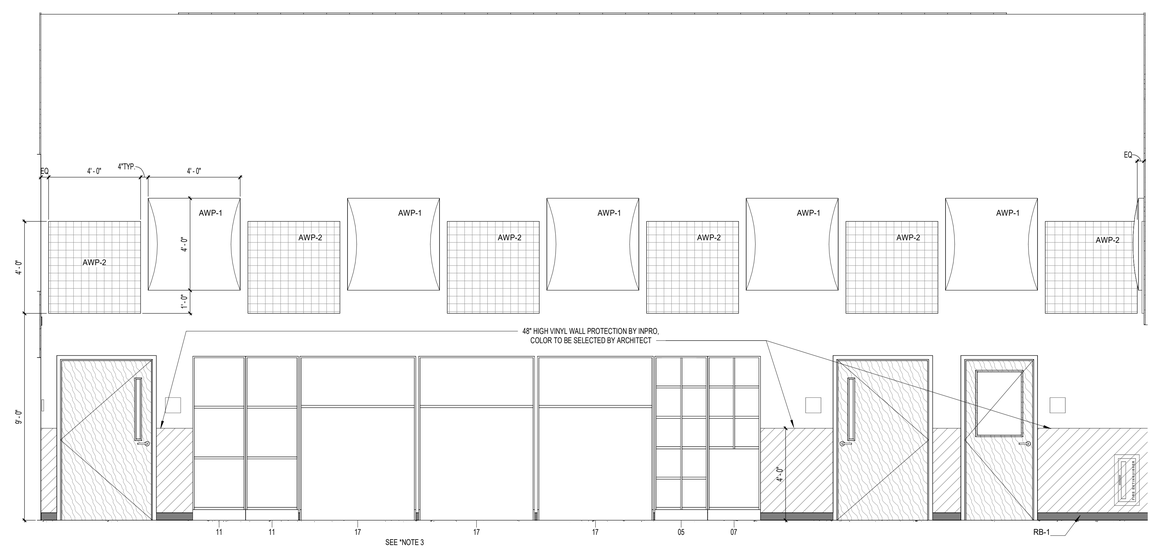

A1 BAND ROOM EAST

3/8" = 1'-0" 03-114

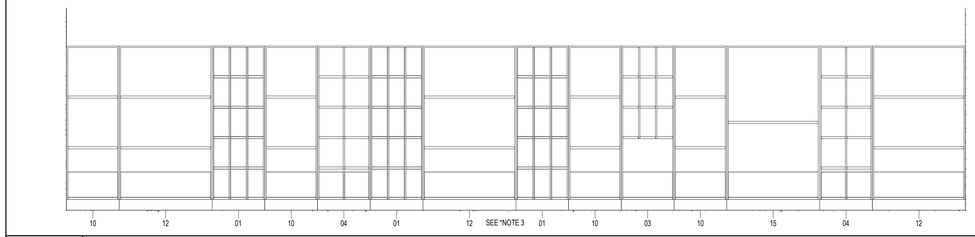

D11 BAND ROOM INSTRUMENT STORAGE EAST

3/8" = 1'-0" 03-114C

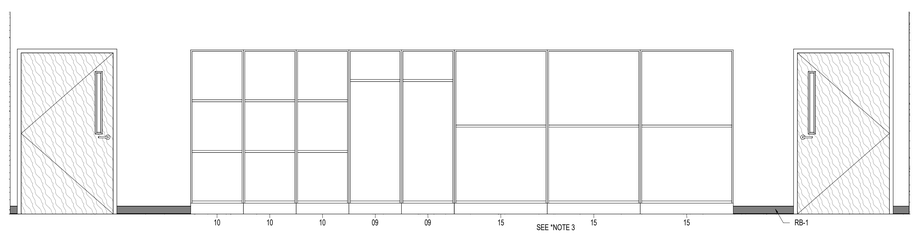

A11 BAND ROOM INSTRUMENT STORAGE WEST

3/8" = 1'-0" 03-114C

SCHENKELSHULTZ
ARCHITECTURE

voice 407-872-3322
fax 407-872-3303
schenkelshultz.com
SS Lic. No. -AA-C000937

CONFIDENTIAL COPYRIGHT 2019 SCHENKEL & SHULTZ INC.
SEE **WWW.SCHENKELSHULTZ.COM/COPYRIGHT** FOR POLICY AND INFORMATION

REVISIONS

MARK	DESCRIPTION	DATE

CONFIDENTIAL COPYRIGHT 2020 SCHENKEL & SHULTZ INC.
SEE **WWW.SCHENKELSHULTZ.COM/COPYRIGHT** FOR POLICY AND INFORMATION

PURSUANT TO SECTION 102 OF THE COPYRIGHT ACT, 17 U.S.C. ALL CONCEPTS, IDEAS, DESIGNS, ARRANGEMENTS, DRAWINGS, AND PLANS INDICATED OR REPRESENTED BY THIS DOCUMENT ARE COPYRIGHTED BY SCHENKEL & SHULTZ P.A. AND CONSULTANTS. ALL CONCEPTS, IDEAS, DESIGNS, ARRANGEMENTS, DRAWINGS, AND PLANS INDICATED OR REPRESENTED BY THIS DOCUMENT ARE OWNED BY AND THE PROPERTY OF SCHENKEL/SHULTZ AND WERE CREATED, EVOLVED AND DEVELOPED FOR ITS OWN USE. NONE OF THE IDEAS, DESIGNS, ARRANGEMENTS, OR PLANS SHALL BE USED BY OR DISCLOSED TO ANY PERSON, ARCHITECTURAL OR ENGINEERING FIRM, CONSTRUCTION FIRM, SUBCONTRACTING FIRM, SUPPLIER, OR CORPORATION FOR ANY PURPOSE WHATSOEVER WITHOUT THE WRITTEN PERMISSION OF SCHENKEL & SHULTZ INC. PURSUANT TO SECTION 102 OF THE COPYRIGHT ACT, 17 U.S.C. PROTECTION FOR AN ARCHITECTURAL WORK CREATED AS A WORK MADE FOR HIRE ON OR AFTER DECEMBER 1, 1990, LASTS FOR 95 YEARS FROM THE DATE OF PUBLICATION OF THE WORK OR FOR 120 YEARS FROM THE DATE OF CREATION OF THE UNPUBLISHED PLANS, WHICHEVER TERM IS LESS.

WARNING: REPRODUCTION HEREOF IS A CRIMINAL OFFENSE UNDER SECTION 102 OF THE COPYRIGHT ACT, 17 U.S.C., 18 U.S.C. SEC. 506. UNAUTHORIZED DISCLOSURE MAY CONSTITUTE TRADE SECRET MISAPPROPRIATION IN VIOLATION OF 12-A-2-31-ET SEQ. AND OTHER LAWS. THE CONCEPTS, IDEAS, DESIGNS, ARRANGEMENTS, DRAWINGS, AND PLANS DISCLOSED ARE COPYRIGHTED AND HEREIN MAY BE PATENTED OR BE THE SUBJECT OF PENDING PATENT APPLICATION. ANYONE VIOLATING THE INTENT OF THIS COPYRIGHT PROTECTION WILL BE PROSECUTED TO THE FULL EXTENT OF THE FEDERAL STATE AND LOCAL LAWS.

WRITTEN DIMENSIONS ON THESE DOCUMENTS SHALL HAVE PRECEDENCE OVER SCALE DIMENSIONS. CONTRACTORS SHALL VERIFY AND BE RESPONSIBLE FOR ALL DIMENSIONS AND CONDITIONS ON THE JOB AND THIS OFFICE MUST BE NOTIFIED OF ANY VARIATION FROM THE DIMENSIONS AND CONDITIONS SHOWN BY THESE DRAWINGS. SHOP DRAWINGS AND OR DETAILS MUST BE SUBMITTED TO THIS OFFICE FOR REVIEW BEFORE PROCEEDING WITH FABRICATION.

FORT PIERCE WESTWOOD ACADEMY

1801 Panther Ln , Fort Pierce, FL 34947

St. Lucie PUBLIC SCHOOLS

St. Lucie Public Schools
9461 Brandywine Ln
Port St. Lucie, FL 34986

ISSUE DATE: 10/31/2023
COMM. NO.: 2022108

DRAWN BY: SM,AC CHECKED BY: KT

BLDG 3 - INTERIOR ELEVATIONS

A269

PHASE III - CONSTRUCTION DOCUMENTS

11/1/2023 1:24:48 PM
Autodesk Docs://2022108 Westwood Academy/SLPS_FPWA_HS_2023-A.rvt

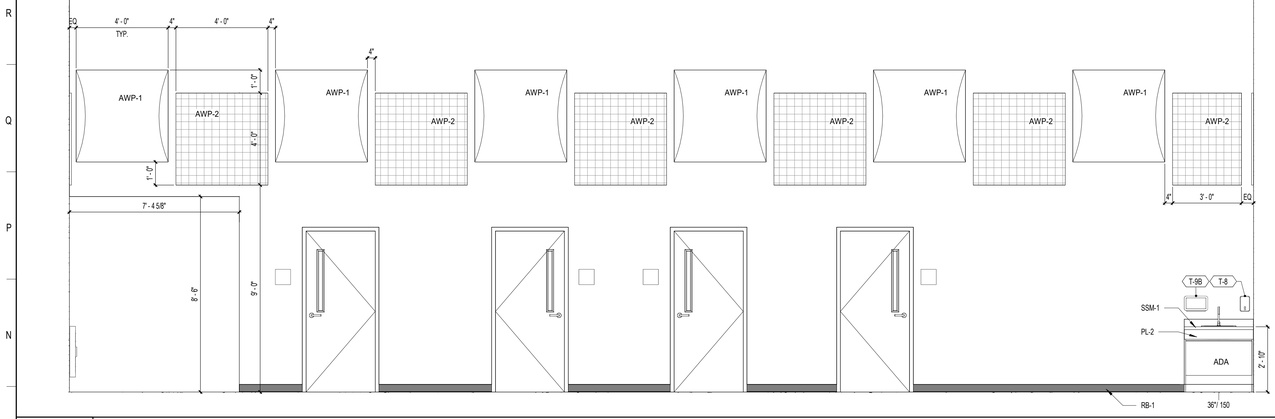

M1 BAND ROOM SOUTH

3/8" = 1'-0" 03-114

GENERAL NOTES:
1. REFER TO ACOUSTICAL PANEL FABRIC LEGEND AND PANEL TYPE SCHEDULE ON A160.
2. REFER TO ACOUSTICAL PANEL FABRIC LEGEND AND PANEL TYPE SCHEDULE ON A160.
3. REFER TO SCHEDULE ON A180 SHEET FOR WENGER CASEWORK DISCRIPTION
4. PRACTICE ROOMS 03-107C & 03-107D ARE SIMILAR EXCEPT ACCENT ACOUSTICAL FABRIC IS TO BE AWP-5.
5. PRACTICE ROOMS 03-113E & 03-114D ARE SIMILAR

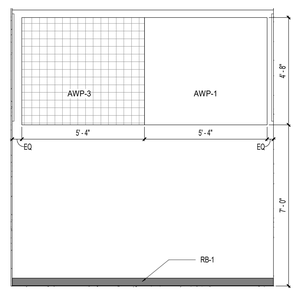

M12 ENSEMBLE WEST

3/8" = 1'-0" 03-114D

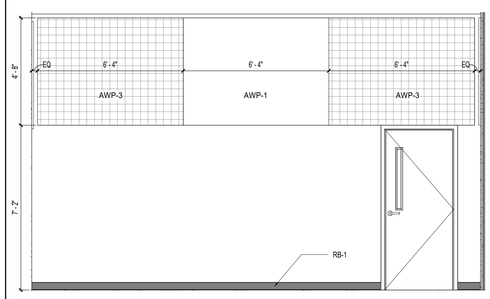

M15 ENSEMBLE NORTH

3/8" = 1'-0" 03-114D

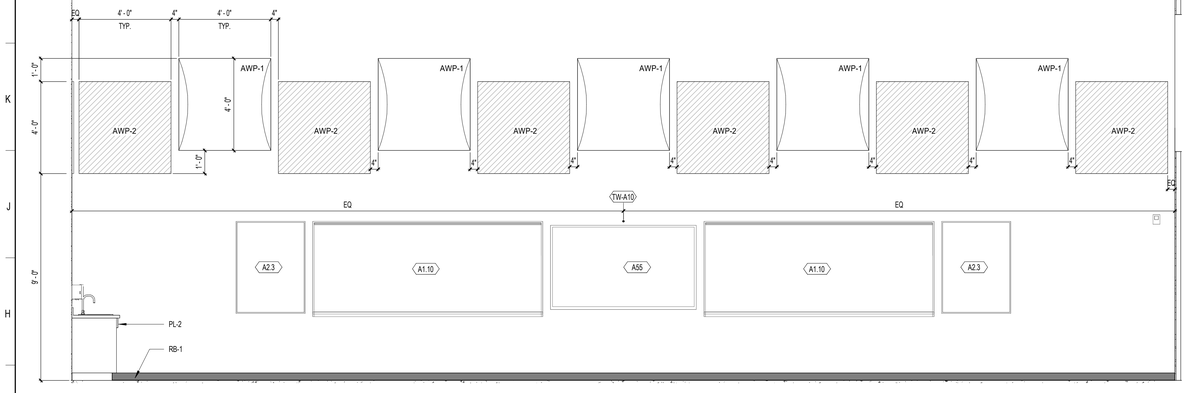

G1 BAND ROOM WEST

3/8" = 1'-0" 03-114

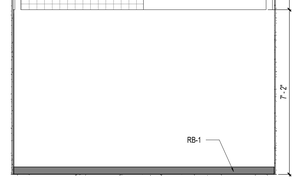

G12 ENSEMBLE EAST

3/8" = 1'-0" 03-114D

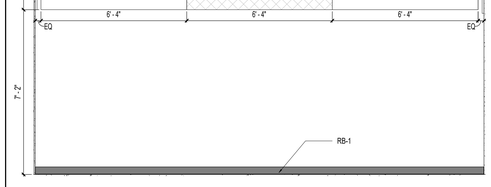

G15 ENSEMBLE SOUTH

3/8" = 1'-0" 03-114D

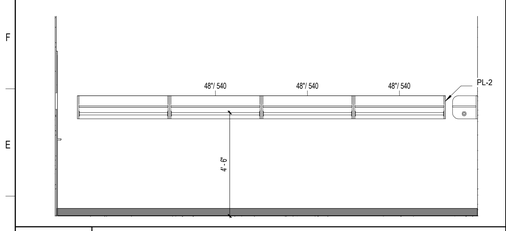

D1 BAND UNIFORM STORAGE NORTH

3/8" = 1'-0" 03-114A

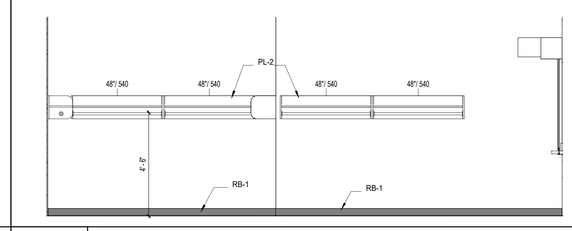

D5 BAND UNIFORM STORAGE EAST

3/8" = 1'-0" 03-114A

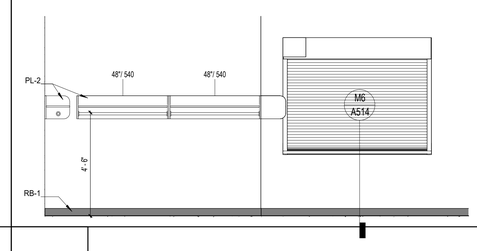

D10 BAND UNIFORM STORAGE SOUTH

3/8" = 1'-0" 03-114A

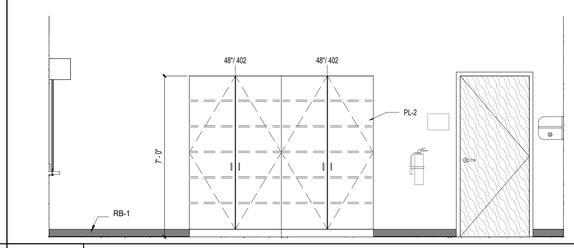

D14 BAND UNIFORM STORAGE WEST

3/8" = 1'-0" 03-114A

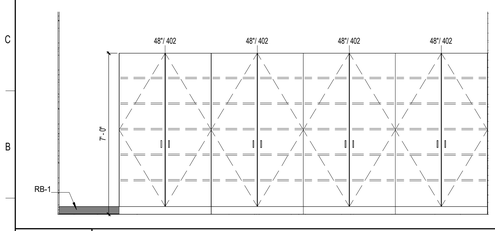

A1 BLDG 3 - MATERIAL STORAGE 03-115E

3/8" = 1'-0" 03-115E

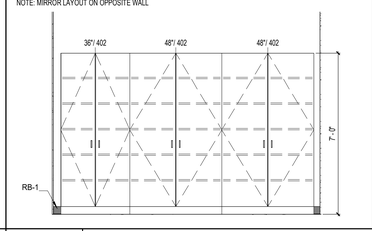

A5 BLDG 3 - MATERIAL STORAGE 03-110B

3/8" = 1'-0" 03-110B

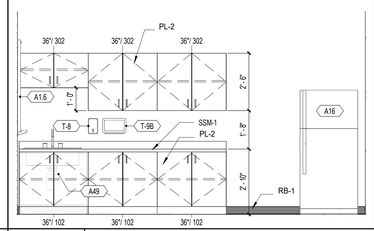

A8 BLDG 3 -TEACHER PLANNING 03-110A

3/8" = 1'-0" 03-110A

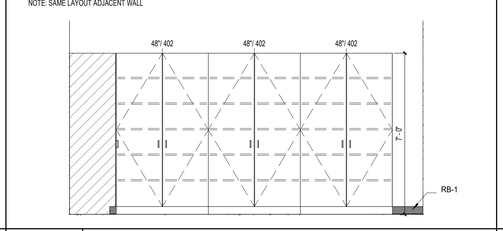

A11 BLDG 3 - STORAGE 03-007A

3/8" = 1'-0" 03-007A

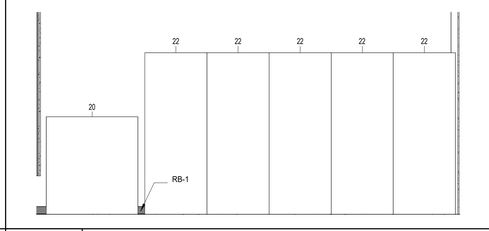

A15 SOUND STUDIO

3/8" = 1'-0" 03-114B

SCHENKELSHULTZ
ARCHITECTURE

voice 407-872-3322
fax 407-872-3303
schenkelshultz.com
SS Lic. No. -AA-C000937

CONFIDENTIAL COPYRIGHT 2019 SCHENKEL & SHULTZ INC.
SEE WWW.SCHENKELSHULTZ.COM/COPYRIGHT FOR POLICY AND INFORMATION

REVISIONS

MARK	DESCRIPTION	DATE

CONFIDENTIAL COPYRIGHT 2020 SCHENKEL & SHULTZ INC.
SEE WWW.SCHENKELSHULTZ.COM/COPYRIGHT FOR POLICY AND INFORMATION

PURSUANT TO SECTION 102 OF THE COPYRIGHT ACT, 17 U.S.C. ALL CONCEPTS, IDEAS, DESIGNS, ARRANGEMENTS, DRAWINGS, AND PLANS INDICATED OR REPRESENTED BY THIS DOCUMENT ARE COPYRIGHTED AND TRADE SECRET INFORMATION. ALL CONCEPTS, IDEAS, DESIGNS, ARRANGEMENTS, DRAWINGS, AND PLANS INDICATED OR REPRESENTED BY THIS DOCUMENT ARE OWNED BY AND THE PROPERTY OF SCHENKELSHULTZ AND WERE CREATED, EVOLVED AND DEVELOPED FOR ITS OWN USE. NONE OF THE IDEAS, DESIGNS, ARRANGEMENTS, OR PLANS SHALL BE USED BY OR DISCLOSED TO ANY PERSON, ARCHITECTURAL OR ENGINEERING FIRM, CONSTRUCTION FIRM, SUBCONTRACTING FIRM, SUPPLIER, OR CORPORATION FOR ANY PURPOSE WHATSOEVER WITHOUT THE WRITTEN PERMISSION OF SCHENKEL & SHULTZ INC. PURSUANT TO SECTION 102 OF THE COPYRIGHT ACT, 17 U.S.C., PROTECTION FOR AN ARCHITECTURAL WORK CREATED AS A WORK MADE FOR HIRE ON OR AFTER DECEMBER 1, 1990, LASTS FOR 95 YEARS FROM THE DATE OF PUBLICATION OF THE WORK OR FOR 120 YEARS FROM THE DATE OF CREATION OF THE UNPUBLISHED PLANE, WHICHEVER TERM IS LESS.
WARNING: REPRODUCTION HEREOF IS A CRIMINAL OFFENSE UNDER SECTION 102 OF THE COPYRIGHT ACT, 17 U.S.C., 18 U.S.C. SEC. 506. UNAUTHORIZED DISCLOSURE MAY CONSTITUTE TRADE SECRET MISAPPROPRIATION IN VIOLATION OF 12-A-2-31-1ST. SEQ. AND OTHER LAWS. THE CONCEPTS, IDEAS, DESIGNS, ARRANGEMENTS, DRAWINGS, AND PLANS DISCLOSED ARE COPYRIGHTED AND HEREIN MAY BE PATENTED OR BE THE SUBJECT OF PENDING PATENT APPLICATION. ANYONE VIOLATING THE INTENT OF THIS COPYRIGHT PROTECTION WILL BE PROSECUTED TO THE FULL EXTENT OF THE FEDERAL STATE AND LOCAL LAWS.

WRITTEN DIMENSIONS ON THESE DOCUMENTS SHALL HAVE PRECEDENCE OVER SCALE DIMENSIONS. CONTRACTORS SHALL VERIFY AND BE RESPONSIBLE FOR ALL DIMENSIONS AND CONDITIONS ON THE JOB AND THIS OFFICE MUST BE NOTIFIED OF ANY VARIATION FROM THE DIMENSIONS AND CONDITIONS SHOWN BY THESE DRAWINGS. SHOP DRAWINGS AND OR DETAILS MUST BE SUBMITTED TO THIS OFFICE FOR REVIEW BEFORE PROCEEDING WITH FABRICATION.

FORT PIERCE WESTWOOD ACADEMY

1801 Panther Ln , Fort Pierce, FL 34947

St. Lucie PUBLIC SCHOOLS

St. Lucie Public Schools
9461 Brandywine Ln
Port St. Lucie, FL 34986

ISSUE DATE: 10/31/2023
COMM. NO.: 2022108

DRAWN BY: SM,AC CHECKED BY: KT

BLDG 3 - INTERIOR ELEVATIONS

A270

PHASE III - CONSTRUCTION DOCUMENTS

11/1/2023 1:24:58 PM
Autodesk Docs://2022108 Westwood Academy/SLPS_FPWA_HS_2023-A.rvt

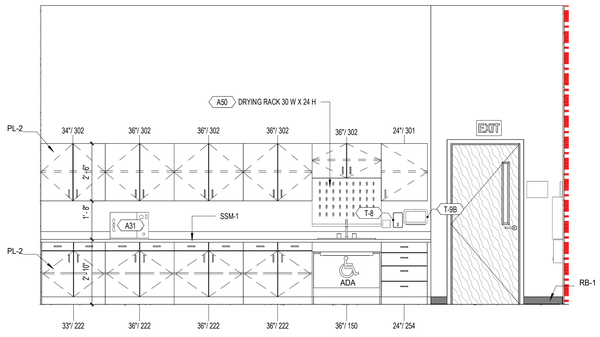

N1 BLDG 3 - HEALTH COORDINATOR EAST ELEV

3/8" = 1'-0" 03-122

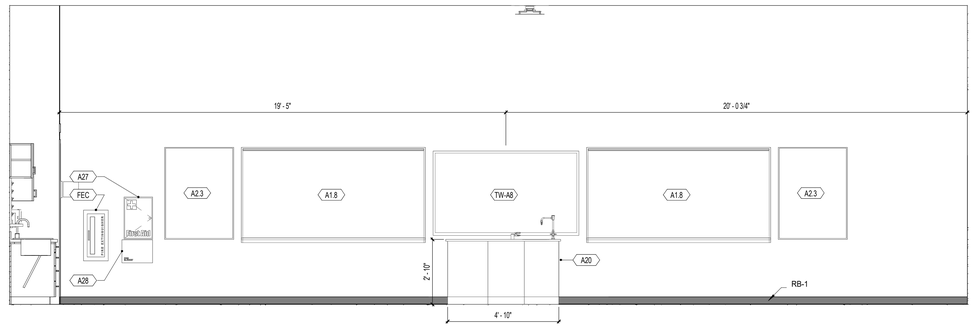

N7 BLDG 3 - HEALTH COORDINATOR SOUTH ELEV

3/8" = 1'-0" 03-122

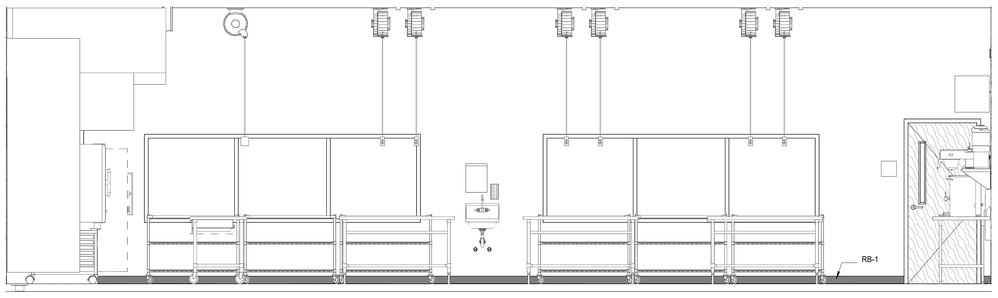

J1 BLDG 3 - CULINARY LAB KITCHEN SOUTH ELEV

3/8" = 1'-0" 03-121

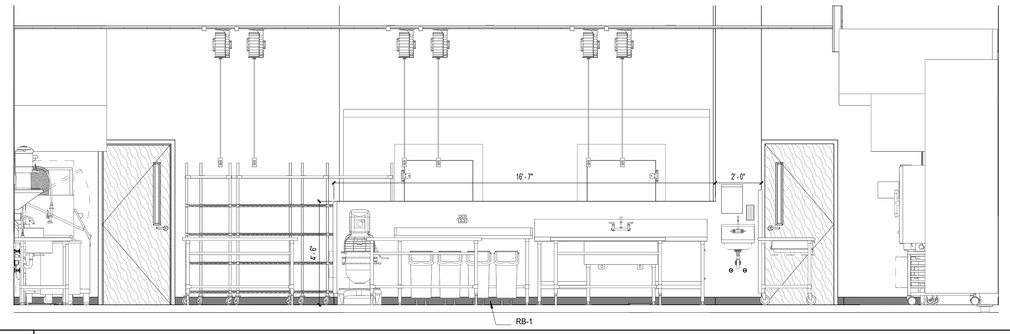

J10 BLDG 3 - CULINARY LAB KITCHEN NORTH ELEV

3/8" = 1'-0" 03-121

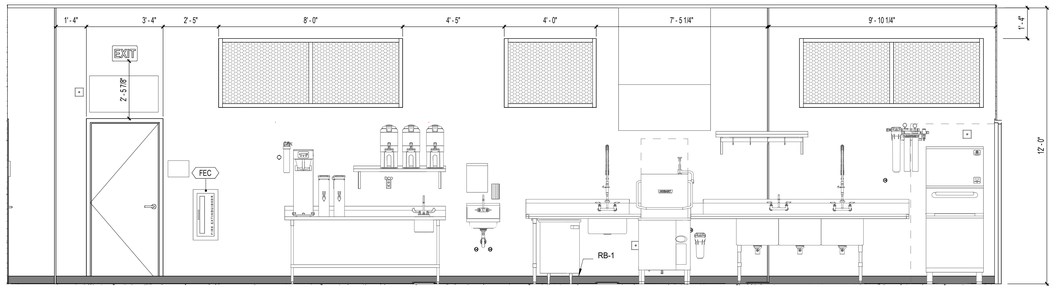

E1 BLDG 3 - CULINARY LAB KITCHEN WEST ELEV

3/8" = 1'-0" 03-121

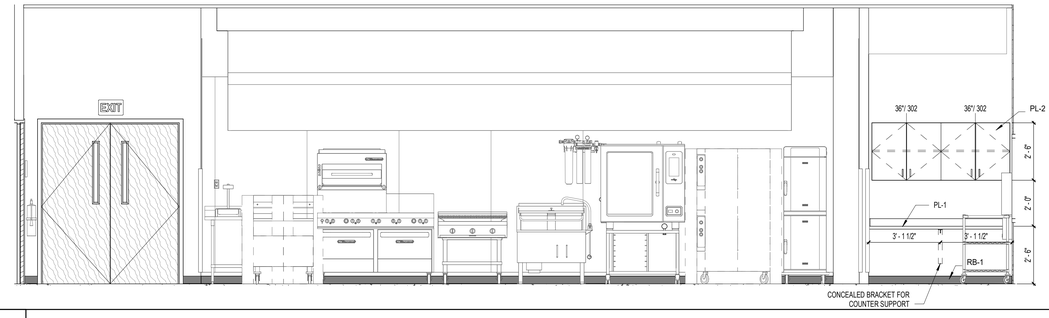

E10 BLDG 3 - CULINARY LAB KITCHEN EAST ELEV

3/8" = 1'-0" 03-121

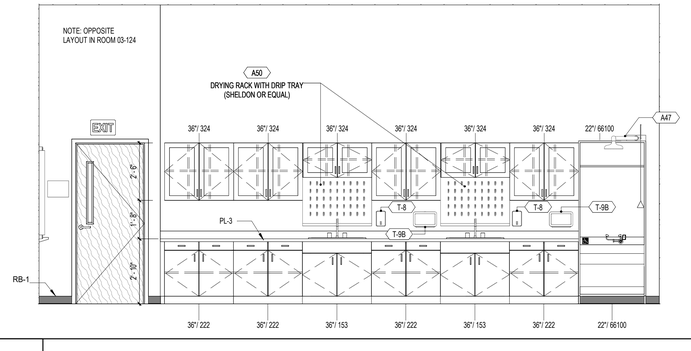

A1 BLDG 3 - PHARMACY WEST ELEV

3/8" = 1'-0" 03-123

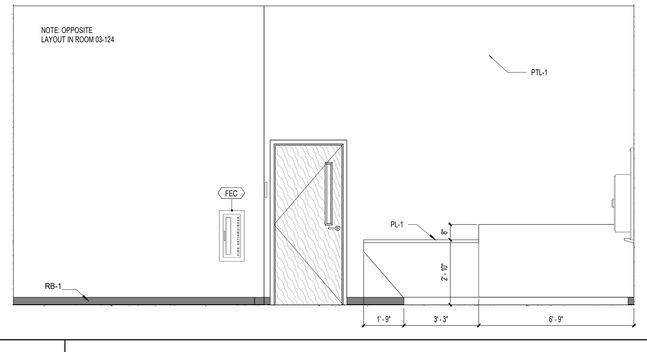

A7 BLDG 3 - PHARMACY EAST ELEV

3/8" = 1'-0" 03-123

SCHENKELSHULTZ
ARCHITECTURE

voice 407-872-3322
fax 407-872-3303
schenkelshultz.com
SS Lic. No. -AA-C000937

CONFIDENTIAL COPYRIGHT 2019 SCHENKEL & SHULTZ INC.
SEE WWW.SCHENKELSHULTZ.COM/COPYRIGHT FOR POLICY AND INFORMATION

REVISIONS

MARK	DESCRIPTION	DATE

CONFIDENTIAL COPYRIGHT 2020 SCHENKEL & SHULTZ INC.
SEE WWW.SCHENKELSHULTZ.COM/COPYRIGHT FOR POLICY AND INFORMATION

PURSUANT TO SECTION 102 OF THE COPYRIGHT ACT, 17 U.S.C. ALL CONCEPTS, IDEAS, DESIGNS, ARRANGEMENTS, DRAWINGS, AND PLANS INDICATED OR REPRESENTED BY THIS DOCUMENT ARE COPYRIGHTED MATERIAL SUBJECT TO THE U.S. COPYRIGHT LAWS. ALL CONCEPTS, IDEAS, DESIGNS, DRAWINGS, AND PLANS INDICATED OR REPRESENTED BY THIS DOCUMENT ARE OWNED BY AND ARE THE PROPERTY OF SCHENKELSHULTZ AND WERE CREATED, EVOLVED AND DEVELOPED FOR ITS OWN USE. NONE OF THE IDEAS, DESIGNS, ARRANGEMENTS, OR PLANS SHALL BE USED BY OR DISCLOSED TO ANY PERSON, ARCHITECTURAL OR ENGINEERING FIRM, CONSTRUCTION FIRM, SUBCONTRACTING FIRM, SUPPLIER, OR CORPORATION FOR ANY PURPOSE WHATSOEVER WITHOUT THE WRITTEN PERMISSION OF SCHENKEL & SHULTZ INC. PURSUANT TO SECTION 102 OF THE COPYRIGHT ACT, 17 U.S.C. PROTECTION FOR AN ARCHITECTURAL WORK CREATED AS A WORK MADE FOR HIRE ON OR AFTER DECEMBER 1, 1990, LASTS FOR 95 YEARS FROM THE DATE OF PUBLICATION OF THE WORK OR FOR 120 YEARS FROM THE DATE OF CREATION OF THE UNPUBLISHED PLANS, WHICHEVER TERM IS LESS.

WARNING: REPRODUCTION HEREOF IS A CRIMINAL OFFENSE UNDER SECTION 102 OF THE COPYRIGHT ACT, 17 U.S.C., 18 U.S.C. SEC. 506. UNAUTHORIZED DISCLOSURE MAY CONSTITUTE TRADE SECRET MISAPPROPRIATION IN VIOLATION OF C.34-3-311 ET SEQ. AND OTHER LAWS. THE CONCEPTS, IDEAS, DESIGNS, ARRANGEMENTS, DRAWINGS, AND PLANS DISCLOSED ARE COPYRIGHTED AND HEREIN MAY BE PATENTED OR BE THE SUBJECT OF PENDING PATENT APPLICATION. ANYONE VIOLATING THE INTENT OF THIS COPYRIGHT PROTECTION WILL BE PROSECUTED TO THE FULL EXTENT OF THE FEDERAL STATE AND LOCAL LAWS.

WRITTEN DIMENSIONS ON THESE DOCUMENTS SHALL HAVE PRECEDENCE OVER SCALE DIMENSIONS. CONTRACTORS SHALL VERIFY AND BE RESPONSIBLE FOR ALL DIMENSIONS AND CONDITIONS ON THE JOB AND THIS OFFICE MUST BE NOTIFIED OF ANY VARIATION FROM THE DIMENSIONS AND CONDITIONS SHOWN BY THESE DRAWINGS. SHOP DRAWINGS AND OR DETAILS MUST BE SUBMITTED TO THIS OFFICE FOR REVIEW BEFORE PROCEEDING WITH FABRICATION.

FORT PIERCE WESTWOOD ACADEMY

1801 Panther Ln , Fort Pierce, FL 34947

St. Lucie PUBLIC SCHOOLS

St. Lucie Public Schools
9461 Brandywine Ln
Port St. Lucie, FL 34986

ISSUE DATE: 10/31/2023
COMM. NO.: 2022108

DRAWN BY: SM,AC CHECKED BY: KT

BLDG 3 - INTERIOR ELEVATIONS (PHARM)

A271

PHASE III - CONSTRUCTION DOCUMENTS

11/1/2023 1:25:09 PM
Autodesk Docs://2022108 Westwood Academy/SLPS_FPWA_HS_2023-A.rvt

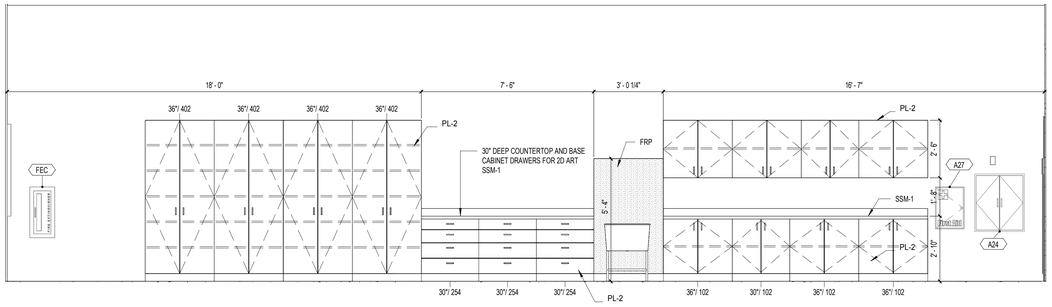

N1

BLDG 3 - ART ROOM NORTH ELEV

3/8" = 1'-0"

03-126

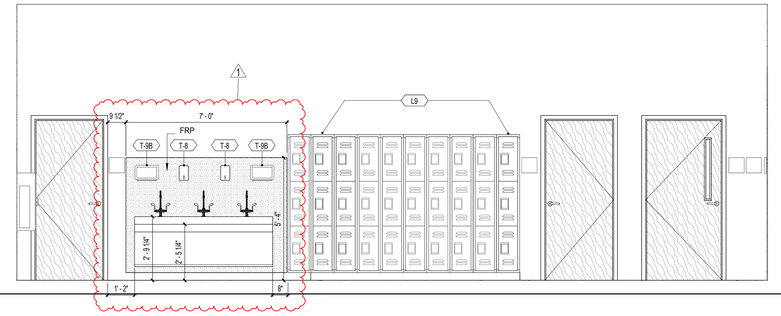

N11

BLDG 3 - ART ROOM EAST ELEV

3/8" = 1'-0"

03-126

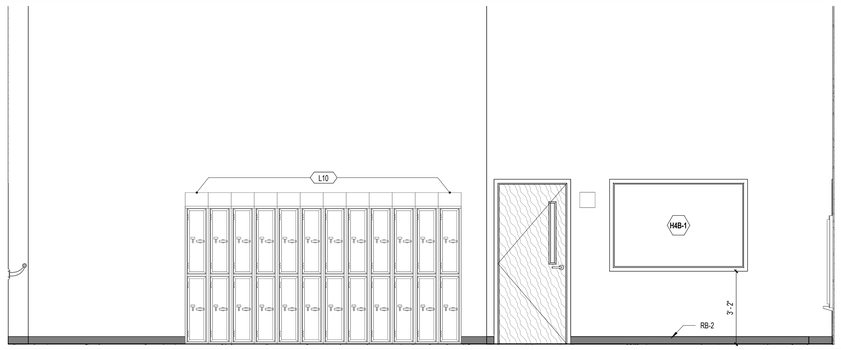

J1

BLDG 3 - DANCE SOUTH ELEV

3/8" = 1'-0"

03-110

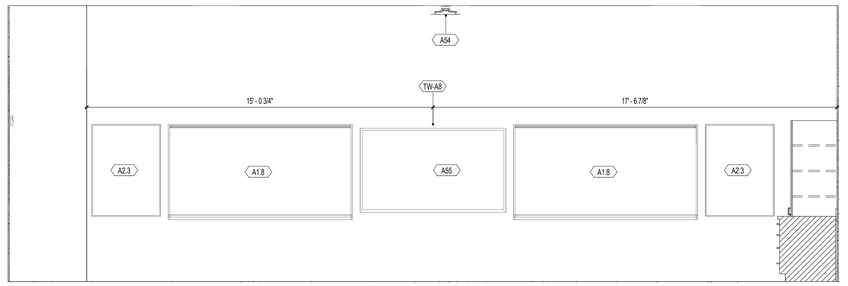

J11

BLDG 3 - ART ROOM WEST ELEV

3/8" = 1'-0"

03-126

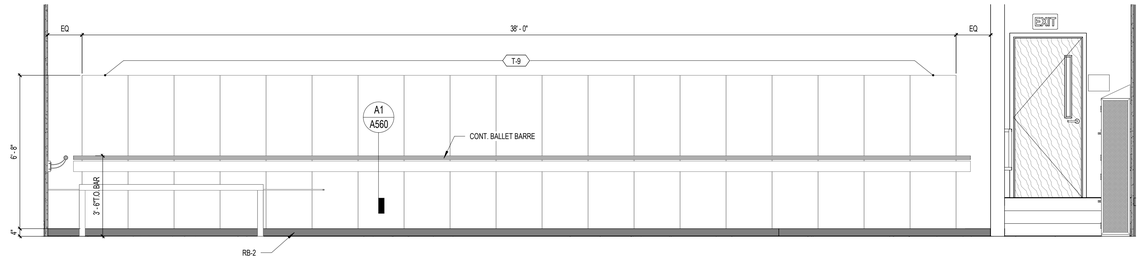

E1

BLDG 3 - DANCE EAST ELEV

3/8" = 1'-0"

03-110

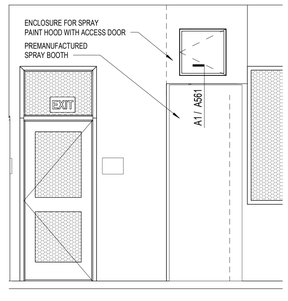

E11

PARTIAL ELEVATION FOR SPRAY PAINT HOOD WITH ENCLOSURE AT ART STUDIO

3/8" = 1'-0"

03-126

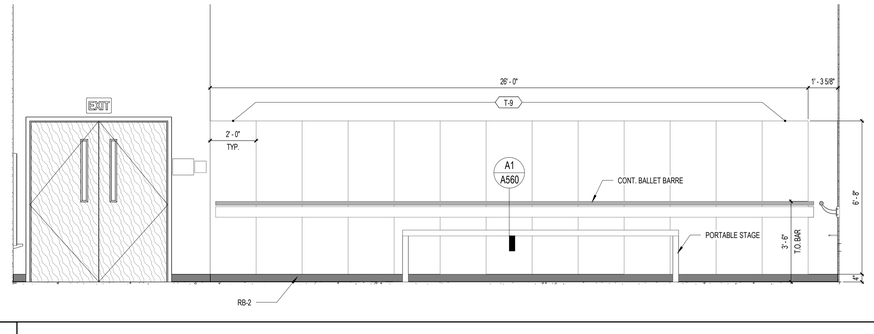

A1

BLDG 3 - DANCE NORTH ELEV

3/8" = 1'-0"

03-110

SCHENKELSHULTZ
ARCHITECTURE

voice 407-872-3322
fax 407-872-3303
schenkelshultz.com
SS Lic. No. -AA-C000937

CONFIDENTIAL COPYRIGHT 2019 SCHENKEL & SHULTZ INC.
SEE WWW.SCHENKELSHULTZ.COM/COPYRIGHT FOR POLICY AND INFORMATION

REVISIONS

MARK	DESCRIPTION	DATE
1	ADDENDUM NO. 3	03/26/2024

CONFIDENTIAL COPYRIGHT 2020 SCHENKEL & SHULTZ INC.
SEE WWW.SCHENKELSHULTZ.COM/COPYRIGHT FOR POLICY AND INFORMATION

PURSUANT TO SECTION 102 OF THE COPYRIGHT ACT, 17 U.S.C., ALL CONCEPTS, IDEAS, DESIGNS, ARRANGEMENTS, DRAWINGS, AND PLANS INDICATED OR REPRESENTED BY THIS DOCUMENT ARE COPYRIGHTED BY SCHENKEL & SHULTZ INC. AS SUCH ALL CONCEPTS, IDEAS, DESIGNS, ARRANGEMENTS, DRAWINGS, AND PLANS INDICATED OR REPRESENTED BY THIS DOCUMENT ARE OWNED BY AND THE PROPERTY OF SCHENKEL SHULTZ INC. AND WERE CREATED, EVOLVED AND DEVELOPED FOR USE ON AND IN CONNECTION WITH THE SPECIFIED ARRANGEMENTS, OR PLANS SHALL BE USED BY OR DISCLOSED TO ANY PERSON, ARCHITECTURAL OR ENGINEERING FIRM, CONSTRUCTION FIRM, SUBCONTRACTING FIRM, SUPPLIER, OR CORPORATION FOR ANY PURPOSE WHATSOEVER WITHOUT THE WRITTEN PERMISSION OF SCHENKEL & SHULTZ INC. PURSUANT TO SECTION 102 OF THE COPYRIGHT ACT, 17 U.S.C., PROTECTION FOR AN ARCHITECTURAL WORK CREATED AS A WORK MADE FOR HIRE ON OR AFTER DECEMBER 1, 1990, LASTS FOR 95 YEARS FROM THE DATE OF PUBLICATION OF THE WORK OR FOR 120 YEARS FROM THE DATE OF CREATION OF THE UNPUBLISHED PLANS, WHICHEVER TERM IS LESS.

WARNING: REPRODUCTION HEREOF IS A CRIMINAL OFFENSE UNDER SECTION 102 OF THE COPYRIGHT ACT, 17 U.S.C., 18 U.S.C. SEC. 506. UNAUTHORIZED DISCLOSURE MAY CONSTITUTE TRADE SECRET MISAPPROPRIATION IN VIOLATION OF C.24-3.01-1ET. SEQ. AND OTHER LAWS. THE CONCEPTS, IDEAS, DESIGNS, ARRANGEMENTS, DRAWINGS, AND PLANS DISCLOSED ARE COPYRIGHTED AND HEREIN MAY BE PATENTED OR BE THE SUBJECT OF PENDING PATENT APPLICATION. ANYONE VIOLATING THE INTENT OF THIS COPYRIGHT PROTECTION WILL BE PROSECUTED TO THE FULL EXTENT OF THE FEDERAL STATE AND LOCAL LAWS.

WRITTEN DIMENSIONS ON THESE DOCUMENTS SHALL HAVE PRECEDENCE OVER SCALE DIMENSIONS. CONTRACTORS SHALL VERIFY AND BE RESPONSIBLE FOR ALL DIMENSIONS AND CONDITIONS ON THE JOB AND THIS OFFICE MUST BE NOTIFIED OF ANY VARIATION FROM THE DIMENSIONS AND CONDITIONS SHOWN BY THESE DRAWINGS. SHOP DRAWINGS AND OR DETAILS MUST BE SUBMITTED TO THIS OFFICE FOR REVIEW BEFORE PROCEEDING WITH FABRICATION.

FORT PIERCE WESTWOOD ACADEMY

1801 Panther Ln , Fort Pierce, FL 34947

St. Lucie PUBLIC SCHOOLS

St. Lucie Public Schools
9461 Brandywine Ln
Port St. Lucie, FL 34986

ISSUE DATE: 10/31/2023
COMM. NO.: 2022108

DRAWN BY: SM,AC CHECKED BY: KT

BLDG 3 - INTERIOR ELEVATIONS (ARTS / DANCE)

A272

PHASE III - CONSTRUCTION DOCUMENTS

3/29/2024 6:11:36 PM
Autodesk Docs://2022108 Westwood Academy/SLPS_FPWA_HS_2023-A.rvt

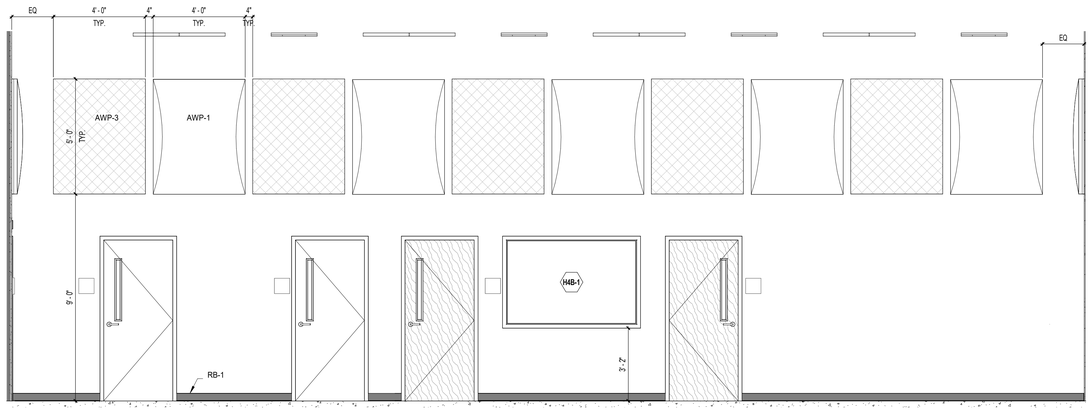

M1 VOCAL SOUTH ELEV

3/8" = 1'-0" 03-115

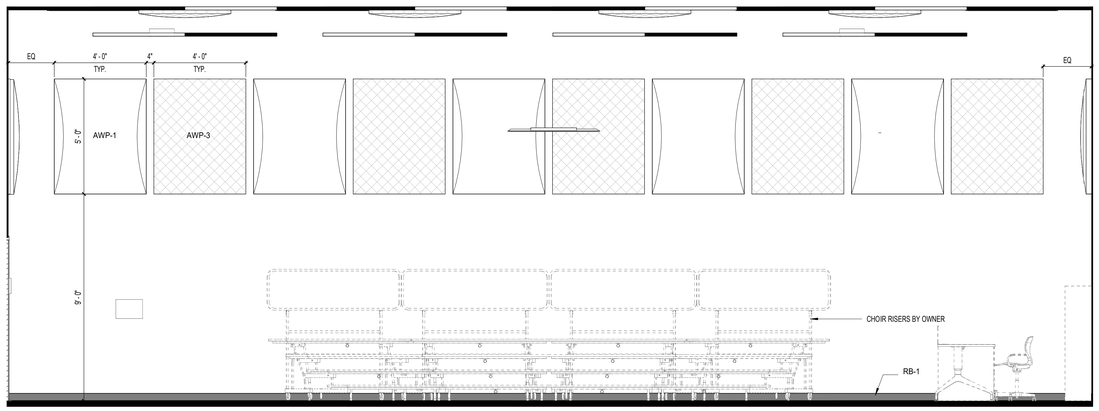

M10 VOCAL WEST ELEV

3/8" = 1'-0" 03-115

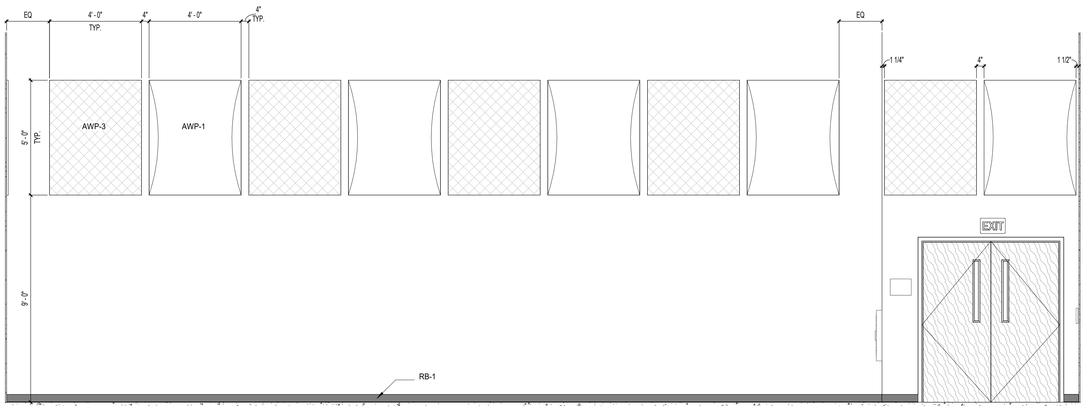

G1 VOCAL NORTH ELEV

3/8" = 1'-0" 03-115

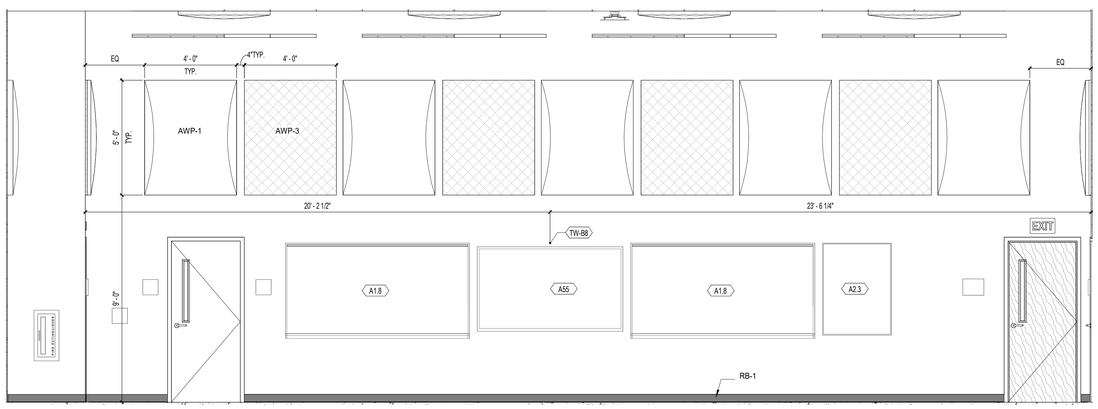

G10 VOCAL EAST ELEV

3/8" = 1'-0" 03-115

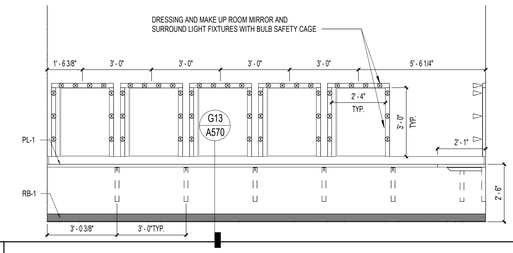

D1 DANCE DRESSING ROOM GIRLS

3/8" = 1'-0" 03-109

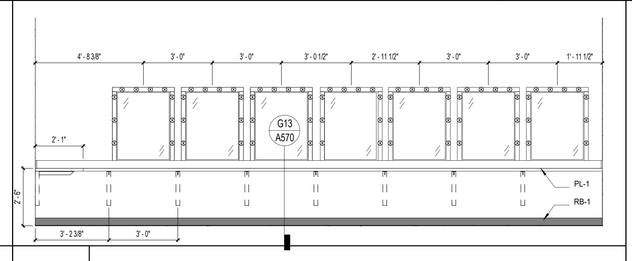

D7 DANCE DRESSING ROOM GIRLS

3/8" = 1'-0" 03-109

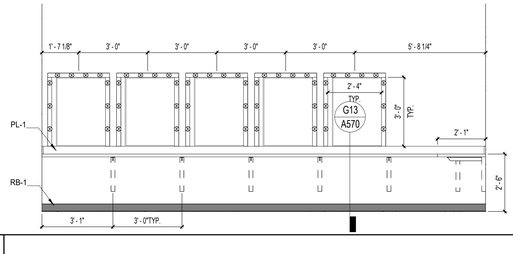

A1 DANCE DRESSING ROOM BOYS

3/8" = 1'-0" 03-107

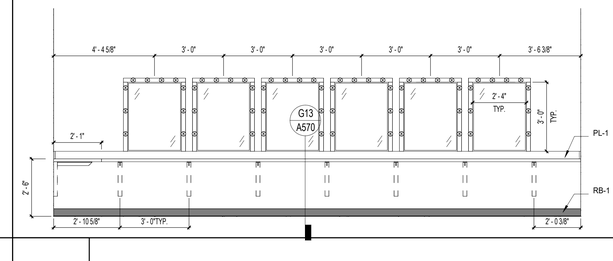

A7 DANCE DRESSING ROOM BOYS

3/8" = 1'-0" 03-107

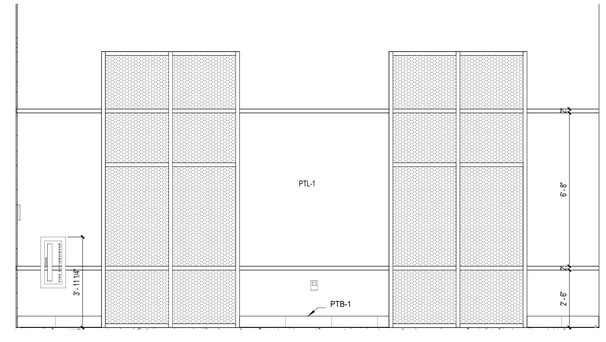

A14 BLDG 3 - LOBBY 1

3/8" = 1'-0" 03-911

SCHENKELSHULTZ
ARCHITECTURE

voice 407-872-3322
fax 407-872-3303
schenkelshultz.com
SS Lic. No. -AA-C000937

CONFIDENTIAL COPYRIGHT 2019 SCHENKEL & SHULTZ INC.
SEE **WWW.SCHENKELSHULTZ.COM/COPYRIGHT** FOR POLICY AND INFORMATION

REVISIONS

MARK	DESCRIPTION	DATE

CONFIDENTIAL COPYRIGHT 2020 SCHENKEL & SHULTZ INC.
SEE **WWW.SCHENKELSHULTZ.COM/COPYRIGHT** FOR POLICY AND INFORMATION

PURSUANT TO SECTION 102 OF THE COPYRIGHT ACT, 17 U.S.C. ALL CONCEPTS, IDEAS, DESIGNS, ARRANGEMENTS, DRAWINGS, AND PLANS INDICATED OR REPRESENTED BY THIS DOCUMENT ARE COPYRIGHTED AND PROTECTED BY 17 U.S.C. SEC. 102 AND OTHER FEDERAL STATE, DISTRICT, AND TERRITORIAL STATUTES, AND PLANS INDICATED OR REPRESENTED BY THIS DOCUMENT ARE OWNED BY AND THE PROPERTY OF SCHENKEL/SHULTZ AND WERE CREATED, EVOLVED AND DEVELOPED FOR ITS OWN USE. NONE OF THE IDEAS, DESIGNS, ARRANGEMENTS, OR PLANS SHALL BE USED BY OR DISCLOSED TO ANY PERSON, ARCHITECTURAL OR ENGINEERING FIRM, CONSTRUCTION FIRM, SUBCONTRACTOR, FIRM, SUPPLIER, OR CORPORATION FOR ANY PURPOSE WHATSOEVER WITHOUT THE WRITTEN PERMISSION OF SCHENKEL & SHULTZ INC. PURSUANT TO SECTION 102 OF THE COPYRIGHT ACT, 17 U.S.C. PROTECTION FOR AN ARCHITECTURAL WORK CREATED AS A WORK MADE FOR HIRE ON OR AFTER DECEMBER 1, 1990, LASTS FOR 95 YEARS FROM THE DATE OF PUBLICATION OF THE WORK OR FOR 120 YEARS FROM THE DATE OF CREATION OF THE UNPUBLISHED PLANS, WHICHEVER TERM IS LESS.

WARNING: REPRODUCTION HEREOF IS A CRIMINAL OFFENSE UNDER SECTION 102 OF THE COPYRIGHT ACT, 17 U.S.C., 18 U.S.C. SEC. 506. UNAUTHORIZED DISCLOSURE MAY CONSTITUTE TRADE SECRET MISAPPROPRIATION IN VIOLATION OF LC-A-2-31-1ET SEQ. AND OTHER LAWS. THE CONCEPTS, IDEAS, DESIGNS, ARRANGEMENTS, DRAWINGS, AND PLANS DISCLOSED ARE COPYRIGHTED AND HEREIN MAY BE PATENTED OR BE THE SUBJECT OF PENDING PATENT APPLICATION. ANYONE VIOLATING THE INTENT OF THIS COPYRIGHT PROTECTION WILL BE PROSECUTED TO THE FULL EXTENT OF THE FEDERAL STATE AND LOCAL LAWS.

WRITTEN DIMENSIONS ON THESE DOCUMENTS SHALL HAVE PRECEDENCE OVER SCALE DIMENSIONS. CONTRACTORS SHALL VERIFY AND BE RESPONSIBLE FOR ALL DIMENSIONS AND CONDITIONS ON THE JOB AND THIS OFFICE MUST BE NOTIFIED OF ANY VARIATION FROM THE DIMENSIONS AND CONDITIONS SHOWN BY THESE DRAWINGS. SHOP DRAWINGS AND OR DETAILS MUST BE SUBMITTED TO THIS OFFICE FOR REVIEW BEFORE PROCEEDING WITH FABRICATION.

FORT PIERCE WESTWOOD ACADEMY

1801 Panther Ln , Fort Pierce, FL 34947

St. Lucie PUBLIC SCHOOLS

St. Lucie Public Schools
9461 Brandywine Ln
Port St. Lucie, FL 34986

ISSUE DATE: 10/31/2023
COMM. NO.: 2022108

DRAWN BY: SM,AC CHECKED BY: KT

BLDG 3 - INTERIOR ELEVATIONS (MUSIC)

A273

PHASE III - CONSTRUCTION DOCUMENTS

11/1/2023 1:25:23 PM
Autodesk Docs://2022108 Westwood Academy/SLPS_FPWA_HS_2023-A.rvt

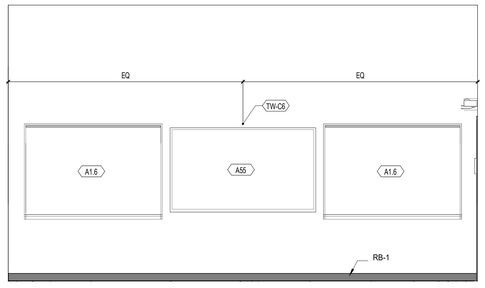

E1 BLDG 3 - CULINARY CLASSROOM WEST ELEV

3/8" = 1'-0" 03-120

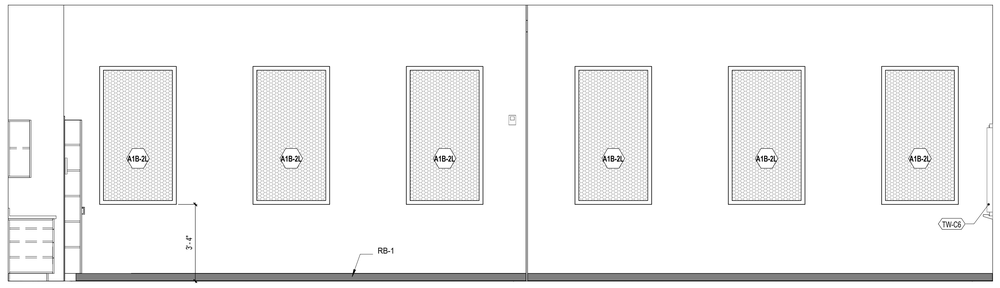

E6 BLDG 3 - CULINARY CLASSROOM SOUTH ELEV

3/8" = 1'-0" 03-120

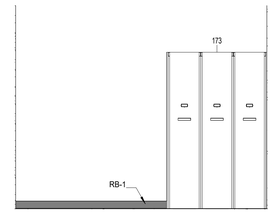

E15 TEACHER PLANNING

3/8" = 1'-0" 03-115D

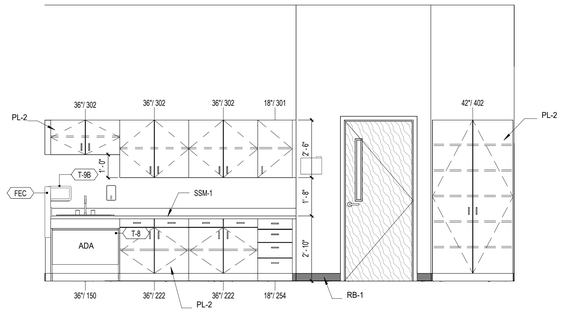

A1 BLDG 3 - CULINARY CLASSROOM EAST ELEV

3/8" = 1'-0" 03-120

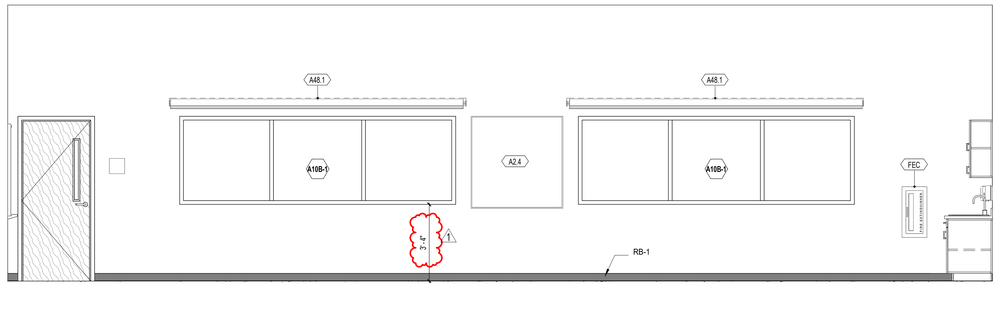

A6 BLDG 3 - CULINARY CLASSROOM NORTH ELEV

3/8" = 1'-0" 03-120

SCHENKELSHULTZ
ARCHITECTURE

voice 407-872-3322
fax 407-872-3303
schenkelshultz.com
SS Lic. No. -AA-C000937

CONFIDENTIAL COPYRIGHT 2019 SCHENKEL & SHULTZ INC.
SEE WWW.SCHENKELSHULTZ.COM/COPYRIGHT FOR POLICY AND INFORMATION

REVISIONS

MARK	DESCRIPTION	DATE
1	ASI-16	01/07/2025

CORE Remnant

Current ASI:16 Received on: 02/02/2025

CONFIDENTIAL COPYRIGHT 2020 SCHENKEL & SHULTZ INC.
SEE WWW.SCHENKELSHULTZ.COM/COPYRIGHT FOR POLICY AND INFORMATION

PURSUANT TO SECTION 102 OF THE COPYRIGHT ACT, 17 U.S.C., ALL CONCEPTS, IDEAS, DESIGNS, ARRANGEMENTS, DRAWINGS, AND PLANS INDICATED OR REPRESENTED BY THIS DOCUMENT ARE COPYRIGHTED BY SCHENKEL & SHULTZ INC. AS SUCH ALL CONCEPTS, IDEAS, DESIGNS, ARRANGEMENTS, DRAWINGS, AND PLANS INDICATED OR REPRESENTED BY THIS DOCUMENT ARE OWNED BY AND THE PROPERTY OF SCHENKEL SHULTZ ARCHITECTURE, INC. AND WERE CREATED, EVOLVED AND DEVELOPED FOR USE ON AND IN CONNECTION WITH THE SPECIFIED ARRANGEMENTS, OR PLANS SHALL BE USED BY OR DISCLOSED TO ANY PERSON, ARCHITECTURAL OR ENGINEERING FIRM, CONSTRUCTION FIRM, SUBCONTRACTING FIRM, SUPPLIER, OR CORPORATION FOR ANY PURPOSE WHATSOEVER WITHOUT THE WRITTEN PERMISSION OF SCHENKEL & SHULTZ INC. PURSUANT TO SECTION 102 OF THE COPYRIGHT ACT, 17 U.S.C., PROTECTION FOR AN ARCHITECTURAL WORK CREATED AS A WORK MADE FOR HIRE ON OR AFTER DECEMBER 1, 1990, LASTS FOR 95 YEARS FROM THE DATE OF PUBLICATION OF THE WORK OR FOR 120 YEARS FROM THE DATE OF CREATION OF THE UNPUBLISHED PLANS, WHICHEVER TERM IS LESS.

WARNING: REPRODUCTION HEREOF IS A CRIMINAL OFFENSE UNDER SECTION 102 OF THE COPYRIGHT ACT, 17 U.S.C., 18 U.S.C. SEC. 506. UNAUTHORIZED DISCLOSURE MAY CONSTITUTE TRADE SECRET MISAPPROPRIATION IN VIOLATION OF 812-24-3-31-1ET. SEQ. AND OTHER LAWS. THE CONCEPTS, IDEAS, DESIGNS, ARRANGEMENTS, DRAWINGS, AND PLANS DISCLOSED ARE COPYRIGHTED AND HEREIN MAY BE PATENTED OR BE THE SUBJECT OF PENDING PATENT APPLICATION. ANYONE VIOLATING THE INTENT OF THIS COPYRIGHT PROTECTION WILL BE PROSECUTED TO THE FULL EXTENT OF THE FEDERAL STATE AND LOCAL LAWS.

WRITTEN DIMENSIONS ON THESE DOCUMENTS SHALL HAVE PRECEDENCE OVER SCALE DIMENSIONS. CONTRACTORS SHALL VERIFY AND BE RESPONSIBLE FOR ALL DIMENSIONS AND CONDITIONS ON THE JOB AND THIS OFFICE MUST BE NOTIFIED OF ANY VARIATION FROM THE DIMENSIONS AND CONDITIONS SHOWN BY THESE DRAWINGS. SHOP DRAWINGS AND OR DETAILS MUST BE SUBMITTED TO THIS OFFICE FOR REVIEW BEFORE PROCEEDING WITH FABRICATION.

FORT PIERCE WESTWOOD ACADEMY

1801 Panther Ln , Fort Pierce, FL 34947

St. Lucie PUBLIC SCHOOLS

St. Lucie Public Schools
9461 Brandywine Ln
Port St. Lucie, FL 34986

ISSUE DATE: 10/31/2023
COMM. NO.: 2022108

DRAWN BY: SM,AC CHECKED BY: KT

BLDG 3 - INTERIOR ELEVATIONS

A274

PHASE III - CONSTRUCTION DOCUMENTS

12/31/2024 7:48:06 AM
Autodesk Docs://2022108 Westwood Academy/SLPS_FPWA_HS_2023-A.rvt

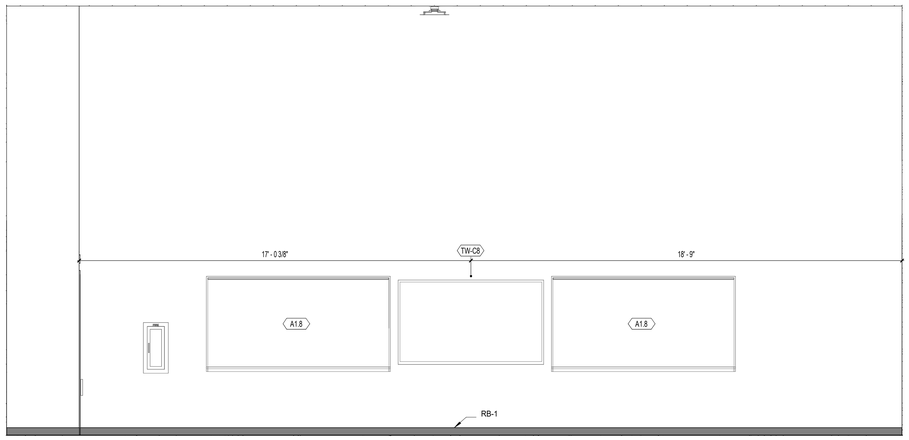

M1 COMMERCIAL ART TECH NORTH ELEV

3/8" = 1'-0"

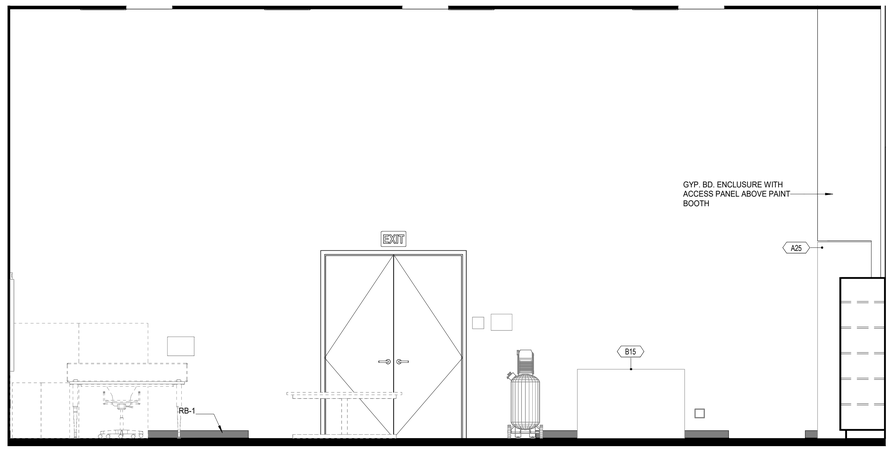

F1 BLDG 3 - ROBOTIC LAB NORTH ELEVATION

3/8" = 1'-0"

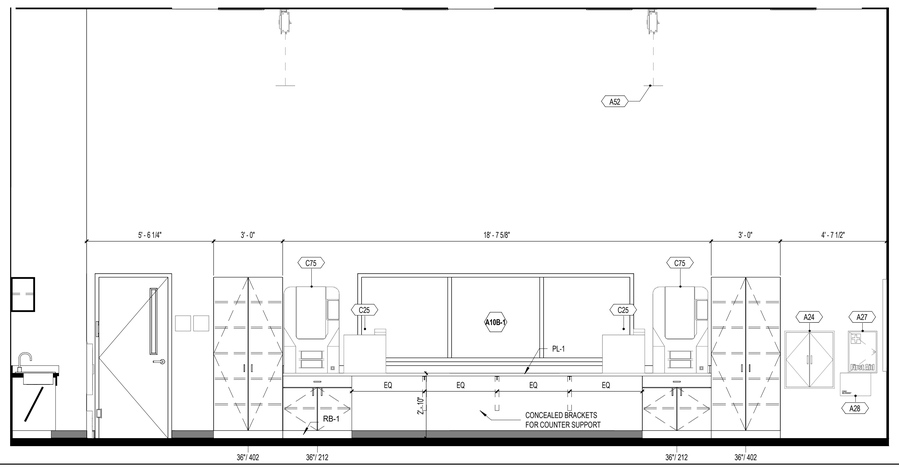

F10 BLDG 3 - ROBOTIC LAB SOUTH ELEV

3/8" = 1'-0"

03-113

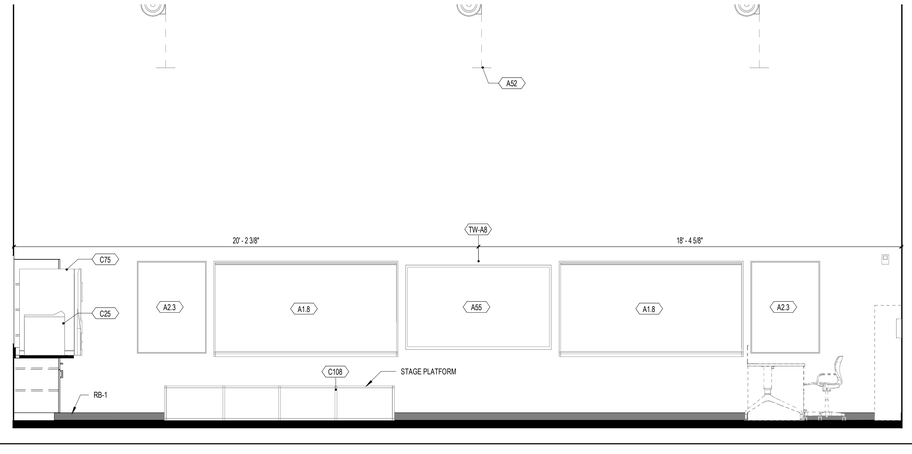

A1 BLDG 3 - ROBOTIC LAB WEST ELEVATION

3/8" = 1'-0"

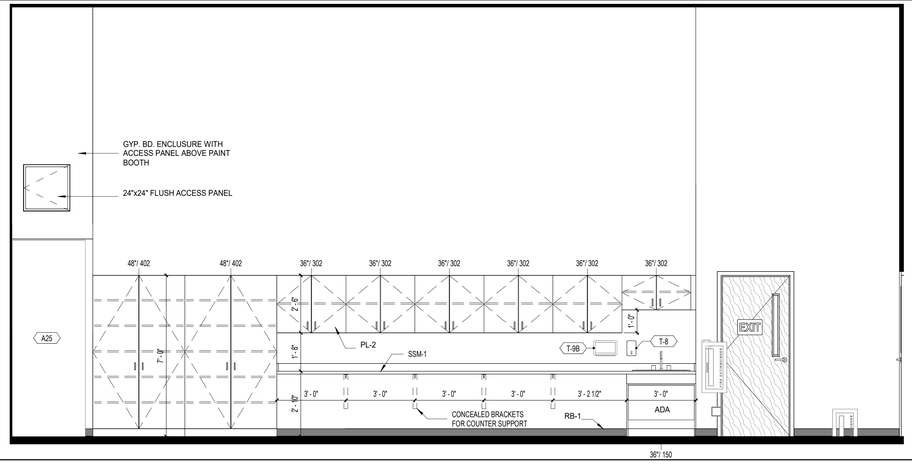

A10 BLDG 3 - ROBOTIC LAB EAST ELEV

3/8" = 1'-0"

03-113

SCHENKELSHULTZ
ARCHITECTURE

voice 407-872-3322
fax 407-872-3303
schenkelshultz.com
SS Lic. No. -AA-C000937

CONFIDENTIAL COPYRIGHT 2019 SCHENKEL & SHULTZ INC.
SEE **WWW.SCHENKELSHULTZ.COM/COPYRIGHT** FOR POLICY AND INFORMATION

REVISIONS

MARK	DESCRIPTION	DATE

CONFIDENTIAL COPYRIGHT 2020 SCHENKEL & SHULTZ INC.
SEE **WWW.SCHENKELSHULTZ.COM/COPYRIGHT** FOR POLICY AND INFORMATION

PURSUANT TO SECTION 102 OF THE COPYRIGHT ACT, 17 U.S.C. ALL CONCEPTS, IDEAS, DESIGNS, ARRANGEMENTS, DRAWINGS, AND PLANS INDICATED OR REPRESENTED BY THIS DOCUMENT ARE COPYRIGHTED BY SCHENKEL & SHULTZ, INC. ALL CONCEPTS, IDEAS, DESIGNS, ARRANGEMENTS, DRAWINGS, AND PLANS INDICATED OR REPRESENTED BY THIS DOCUMENT ARE OWNED BY AND ARE THE PROPERTY OF SCHENKELSHULTZ AND WERE CREATED, EVOLVED AND DEVELOPED FOR ITS OWN USE. NONE OF THE IDEAS, DESIGNS, ARRANGEMENTS, OR PLANS SHALL BE USED BY OR DISCLOSED TO ANY PERSON, ARCHITECTURAL OR ENGINEERING FIRM, CONSTRUCTION FIRM, SUBCONTRACTING FIRM, SUPPLIER, OR CORPORATION FOR ANY PURPOSE WHATSOEVER WITHOUT THE WRITTEN PERMISSION OF SCHENKEL & SHULTZ INC. PURSUANT TO SECTION 102 OF THE COPYRIGHT ACT, 17 U.S.C. PROTECTION FOR AN ARCHITECTURAL WORK CREATED AS A WORK MADE FOR HIRE ON OR AFTER DECEMBER 1, 1990, LASTS FOR 95 YEARS FROM THE DATE OF PUBLICATION OF THE WORK OR FOR 120 YEARS FROM THE DATE OF CREATION OF THE UNPUBLISHED PLANS, WHICHEVER TERM IS LESS.

WARNING: REPRODUCTION HEREOF IS A CRIMINAL OFFENSE UNDER SECTION 102 OF THE COPYRIGHT ACT, 17 U.S.C., 18 U.S.C. SEC. 506. UNAUTHORIZED DISCLOSURE MAY CONSTITUTE TRADE SECRET MISAPPROPRIATION IN VIOLATION OF 12-A-2-31-1ET SEQ. AND OTHER LAWS. THE CONCEPTS, IDEAS, DESIGNS, ARRANGEMENTS, DRAWINGS, AND PLANS DISCLOSED ARE COPYRIGHTED AND HEREIN MAY BE PATENTED OR BE THE SUBJECT OF PENDING PATENT APPLICATION. ANYONE VIOLATING THE INTENT OF THIS COPYRIGHT PROTECTION WILL BE PROSECUTED TO THE FULL EXTENT OF THE FEDERAL STATE AND LOCAL LAWS.

WRITTEN DIMENSIONS ON THESE DOCUMENTS SHALL HAVE PRECEDENCE OVER SCALE DIMENSIONS. CONTRACTORS SHALL VERIFY AND BE RESPONSIBLE FOR ALL DIMENSIONS AND CONDITIONS ON THE JOB AND THIS OFFICE MUST BE NOTIFIED OF ANY VARIATION FROM THE DIMENSIONS AND CONDITIONS SHOWN BY THESE DRAWINGS. SHOP DRAWINGS AND OR DETAILS MUST BE SUBMITTED TO THIS OFFICE FOR REVIEW BEFORE PROCEEDING WITH FABRICATION.

FORT PIERCE WESTWOOD ACADEMY

1801 Panther Ln , Fort Pierce, FL 34947

St. Lucie PUBLIC SCHOOLS

St. Lucie Public Schools
9461 Brandywine Ln
Port St. Lucie, FL 34986

ISSUE DATE: 10/31/2023
COMM. NO.: 2022108

DRAWN BY: SM,AC CHECKED BY: KT

BLDG 3 - INTERIOR ELEVATIONS (ROBOTICS)

A275

PHASE III - CONSTRUCTION DOCUMENTS

11/1/2023 1:25:33 PM
Autodesk Docs://2022108 Westwood Academy/SLPS_FPWA_HS_2023-A.rvt

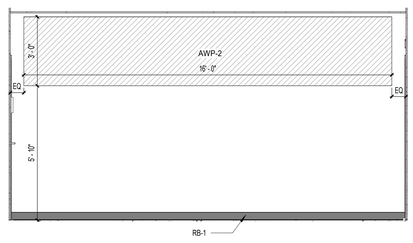

*REFER TO ACOUSTICAL WALL PANAL SCHEDULE ON A160 FOR PANEL TYPE

N1 — AUDITORIUM/VEST 03-002

3/8" = 1'-0" — 03-002

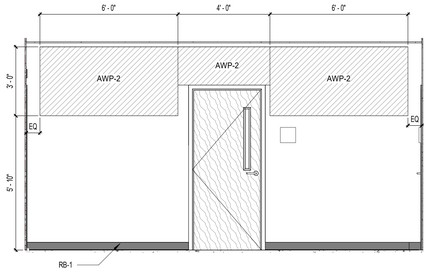

*REFER TO ACOUSTICAL WALL PANAL SCHEDULE ON A160 FOR PANEL TYPE

N5 — AUDITORIUM/VEST 03-002

3/8" = 1'-0" — 03-002

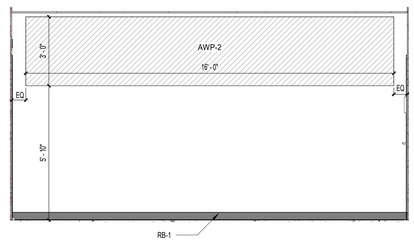

*REFER TO ACOUSTICAL WALL PANAL SCHEDULE ON A160 FOR PANEL TYPE

N10 — AUDITORIUM/VEST 03-003

3/8" = 1'-0" — 03-003

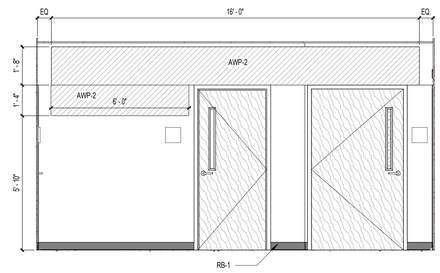

*REFER TO ACOUSTICAL WALL PANAL SCHEDULE ON A160 FOR PANEL TYPE

N15 — AUDITORIUM/VEST 03-003

3/8" = 1'-0" — 03-003

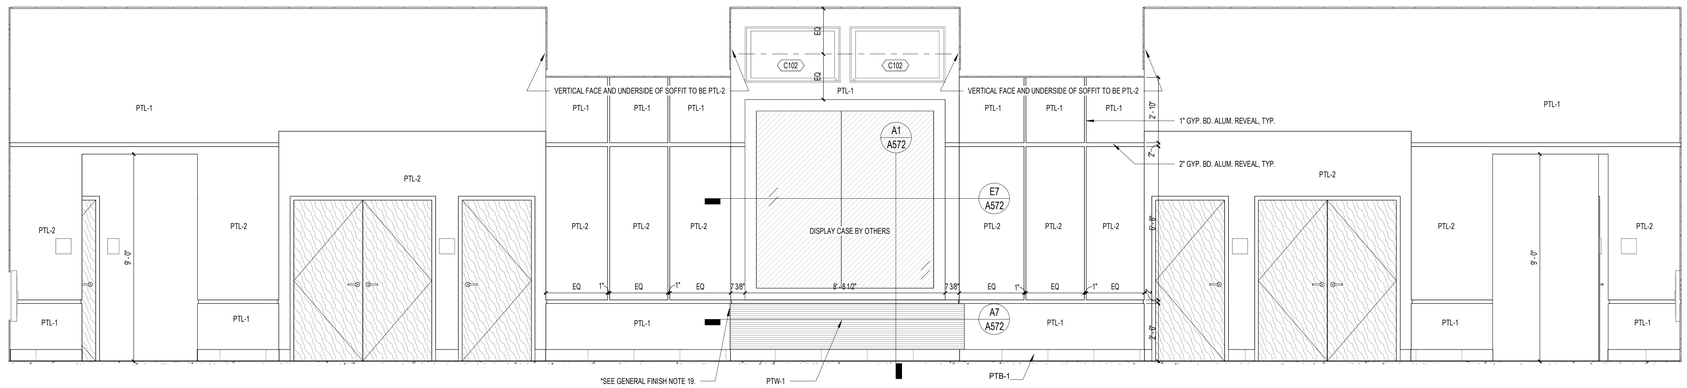

F1 — BLDG 3 - LOBBY 5

3/8" = 1'-0" — 03-911

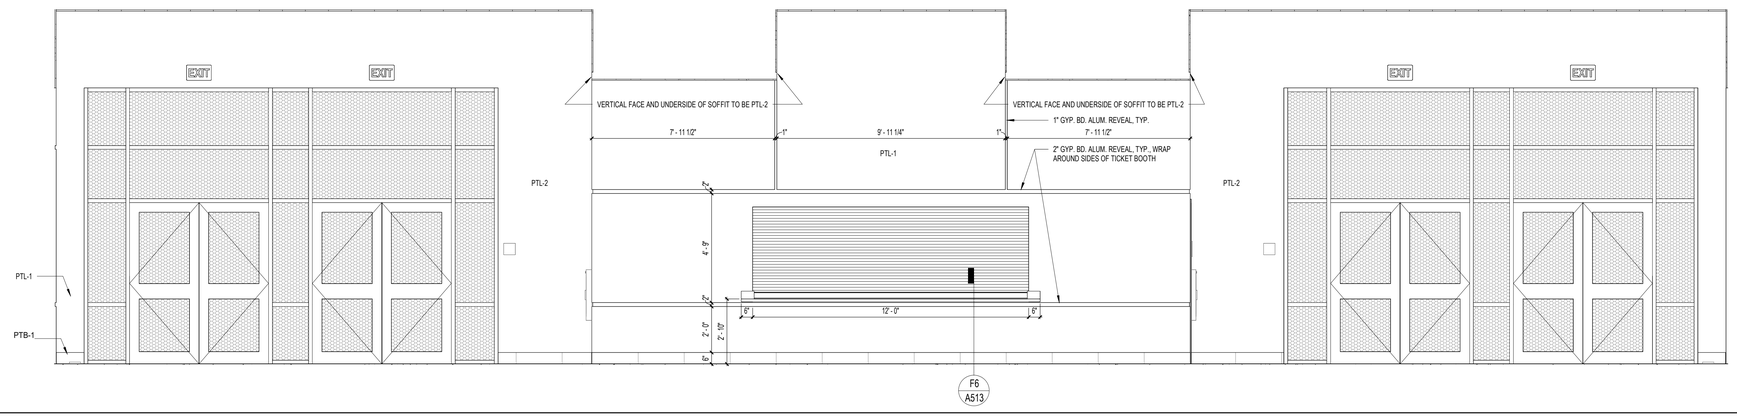

A1 — BLDG 3 - LOBBY 6

3/8" = 1'-0" — 03-911

SCHENKELSHULTZ
ARCHITECTURE

voice 407-872-3322
fax 407-872-3303
schenkelshultz.com
SS Lic. No. -AA-C000937

CONFIDENTIAL COPYRIGHT 2019 SCHENKEL & SHULTZ INC.
SEE **WWW.SCHENKELSHULTZ.COM/COPYRIGHT** FOR POLICY AND INFORMATION

REVISIONS

MARK	DESCRIPTION	DATE

CONFIDENTIAL COPYRIGHT 2020 SCHENKEL & SHULTZ INC.
SEE **WWW.SCHENKELSHULTZ.COM/COPYRIGHT** FOR POLICY AND INFORMATION

PURSUANT TO SECTION 102 OF THE COPYRIGHT ACT, 17 U.S.C. ALL CONCEPTS, IDEAS, DESIGNS, ARRANGEMENTS, DRAWINGS, AND PLANS INDICATED OR REPRESENTED BY THIS DOCUMENT ARE COPYRIGHTED AND PROTECTED (e.g., ARCHITECTURAL WORKS PROTECTION ACT). DESIGNS, DRAWINGS, SPECIFICATIONS, AND PLANS INDICATED OR REPRESENTED BY THIS DOCUMENT ARE OWNED BY AND THE PROPERTY OF SCHENKELSHULTZ AND WERE CREATED, EVOLVED AND DEVELOPED FOR ITS OWN USE. NONE OF THE IDEAS, DESIGNS, ARRANGEMENTS, OR PLANS SHALL BE USED BY OR DISCLOSED TO ANY PERSON, ARCHITECTURAL OR ENGINEERING FIRM, CONSTRUCTION FIRM, SUBCONTRACTING FIRM, SUPPLIER, OR CORPORATION FOR ANY PURPOSE WHATSOEVER WITHOUT THE WRITTEN PERMISSION OF SCHENKEL & SHULTZ INC. PURSUANT TO SECTION 102 OF THE COPYRIGHT ACT, 17 U.S.C. PROTECTION FOR AN ARCHITECTURAL WORK CREATED AS A WORK MADE FOR HIRE ON OR AFTER DECEMBER 1, 1990, LASTS FOR 95 YEARS FROM THE DATE OF PUBLICATION OF THE WORK OR FOR 120 YEARS FROM THE DATE OF CREATION OF THE UNPUBLISHED PLANS, WHICHEVER TERM IS LESS.

WARNING: REPRODUCTION HEREOF IS A CRIMINAL OFFENSE UNDER SECTION 102 OF THE COPYRIGHT ACT, 17 U.S.C., 18 U.S.C. SEC. 506. UNAUTHORIZED DISCLOSURE MAY CONSTITUTE TRADE SECRET MISAPPROPRIATION IN VIOLATION OF I.C.34-2-3-1-ET SEQ. AND OTHER LAWS. THE CONCEPTS, IDEAS, DESIGNS, ARRANGEMENTS, DRAWINGS, AND PLANS DISCLOSED ARE COPYRIGHTED AND HEREIN MAY BE PATENTED OR BE THE SUBJECT OF PENDING PATENT APPLICATION. ANYONE VIOLATING THE INTENT OF THIS COPYRIGHT PROTECTION WILL BE PROSECUTED TO THE FULL EXTENT OF THE FEDERAL STATE AND LOCAL LAWS.

WRITTEN DIMENSIONS ON THESE DOCUMENTS SHALL HAVE PRECEDENCE OVER SCALE DIMENSIONS. CONTRACTORS SHALL VERIFY AND BE RESPONSIBLE FOR ALL DIMENSIONS AND CONDITIONS ON THE JOB AND THIS OFFICE MUST BE NOTIFIED OF ANY VARIATION FROM THE DIMENSIONS AND CONDITIONS SHOWN BY THESE DRAWINGS. SHOP DRAWINGS AND OR DETAILS MUST BE SUBMITTED TO THIS OFFICE FOR REVIEW BEFORE PROCEEDING WITH FABRICATION.

FORT PIERCE WESTWOOD ACADEMY

1801 Panther Ln , Fort Pierce, FL 34947

St. Lucie PUBLIC SCHOOLS

St. Lucie Public Schools
9461 Brandywine Ln
Port St. Lucie, FL 34986

ISSUE DATE: 10/31/2023
COMM. NO.: 2022108

DRAWN BY: SM,AC CHECKED BY: KT

BLDG 3 - INTERIOR ELEVATIONS (AUDITORIUM LOBBY)

A276

PHASE III - CONSTRUCTION DOCUMENTS

11/1/2023 1:25:39 PM
Autodesk Docs://2022108 Westwood Academy/SLPS_FPWA_HS_2023-A.rvt

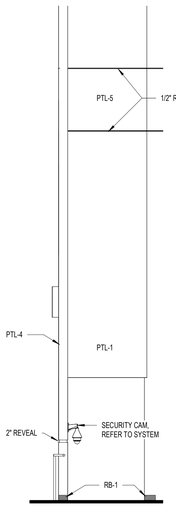

L1 AUDITORIUM

1/4" = 1'-0"

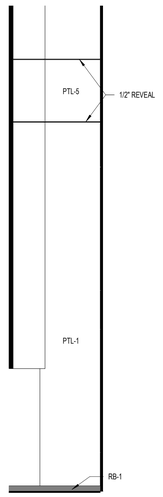

L3 AUDITORIUM

1/4" = 1'-0"

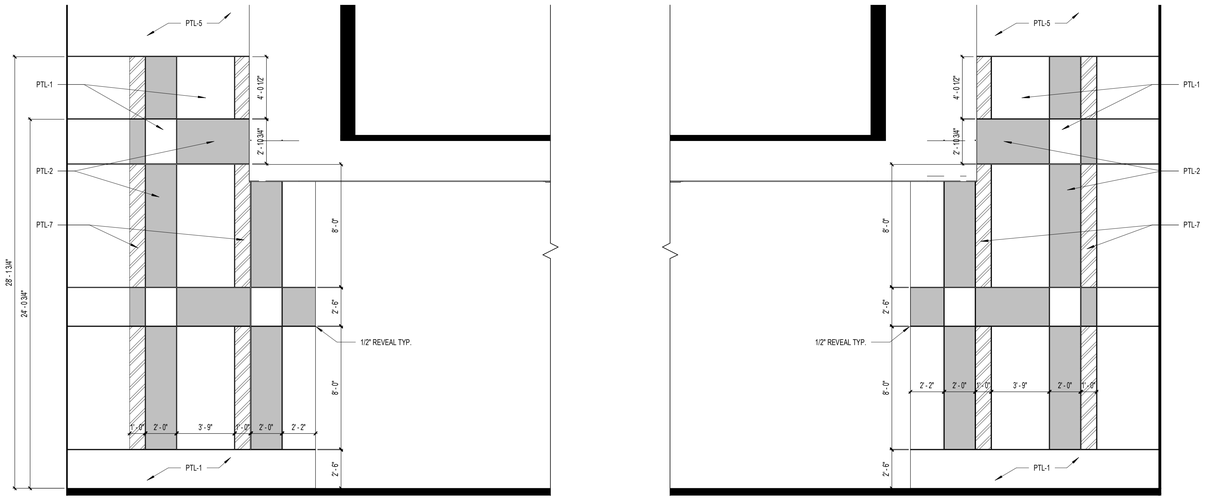

L5 AUDITORIUM SEATING

1/4" = 1'-0"

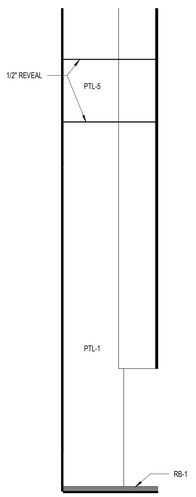

L15 AUDITORIUM

1/4" = 1'-0"

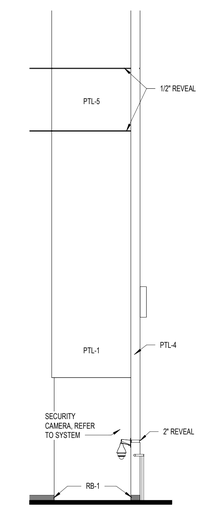

L17 AUDITORIUM

1/4" = 1'-0"

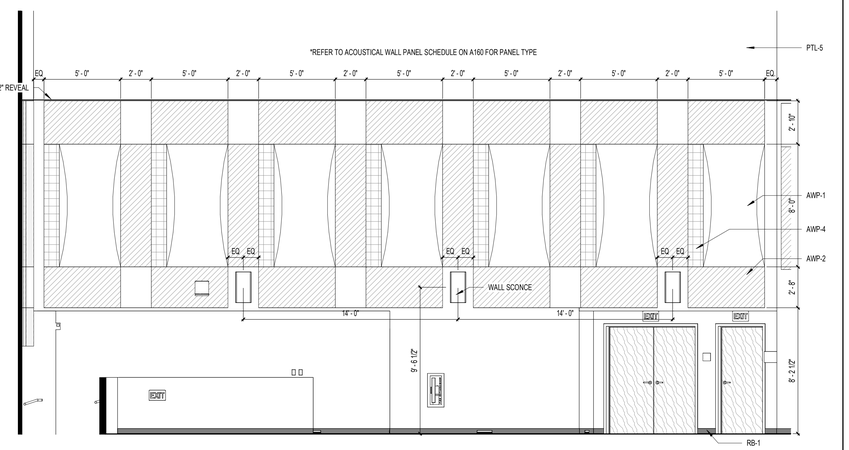

F1 AUDITORIUM SEATING 03-103

1/4" = 1'-0"

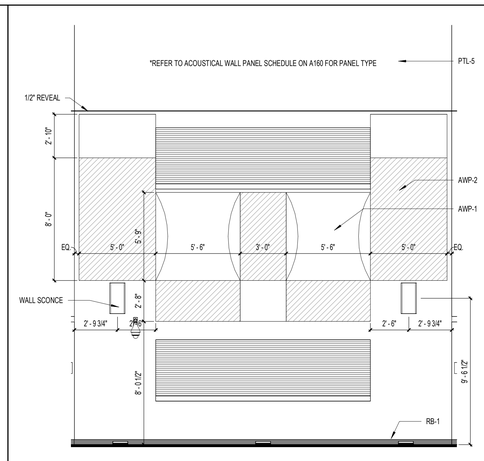

F8 AUDITORIUM SEATING

1/4" = 1'-0"

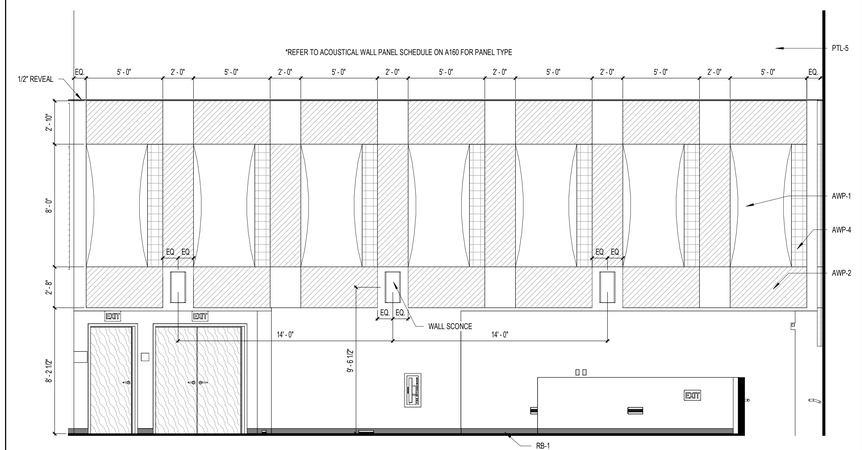

F12 AUDITORIUM SEATING

1/4" = 1'-0"

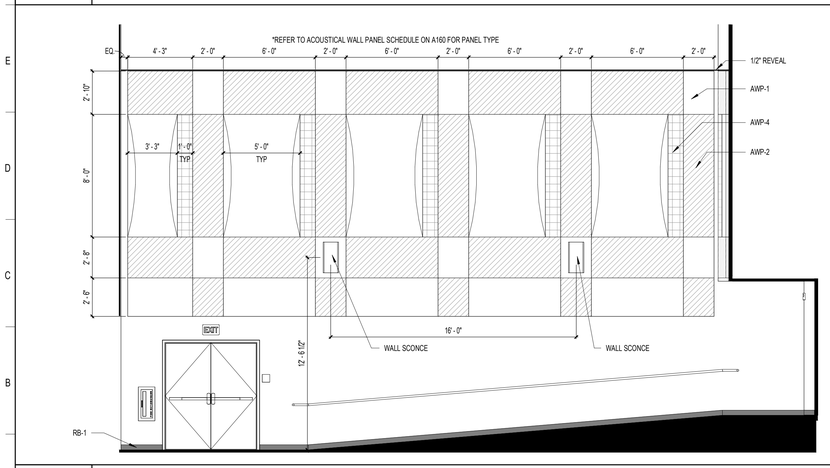

A1 AUDITORIUM SEATING

1/4" = 1'-0"

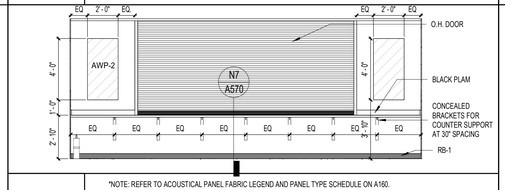

*NOTE: REFER TO ACOUSTICAL PANEL FABRIC LEGEND AND PANEL TYPE SCHEDULE ON A160.

C8 CONTROL/PROJ BOOTH 03-102

1/4" = 1'-0"

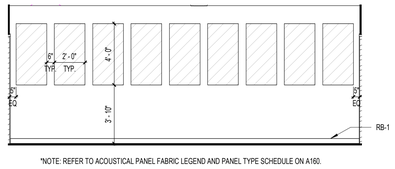

*NOTE: REFER TO ACOUSTICAL PANEL FABRIC LEGEND AND PANEL TYPE SCHEDULE ON A160.

A8 CONTROL/PROJ BOOTH

1/4" = 1'-0"

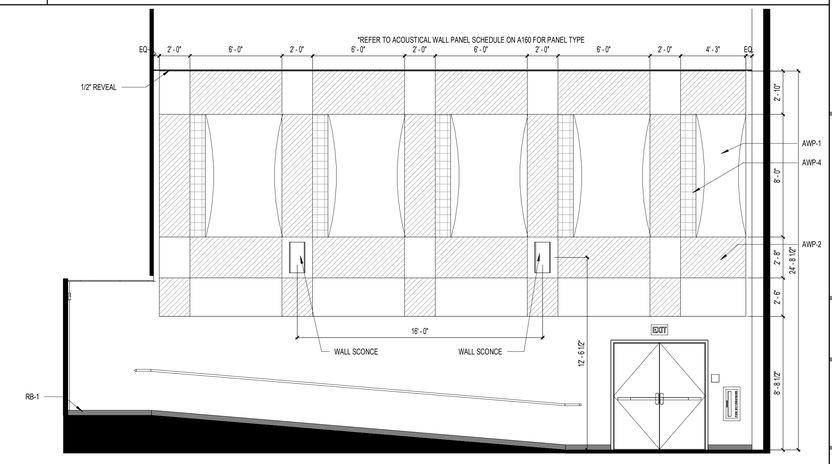

A12 AUDITORIUM SEATING

1/4" = 1'-0"

SCHENKELSHULTZ
ARCHITECTURE

voice 407-872-3322
fax 407-872-3303
schenkelshultz.com
SS Lic. No. -AA-C000937

CONFIDENTIAL COPYRIGHT 2019 SCHENKEL & SHULTZ INC.
SEE **WWW.SCHENKELSHULTZ.COM/COPYRIGHT** FOR POLICY AND INFORMATION

REVISIONS

MARK	DESCRIPTION	DATE

CONFIDENTIAL COPYRIGHT 2020 SCHENKEL & SHULTZ INC.
SEE **WWW.SCHENKELSHULTZ.COM/COPYRIGHT** FOR POLICY AND INFORMATION

PURSUANT TO SECTION 102 OF THE COPYRIGHT ACT, 17 U.S.C. ALL CONCEPTS, IDEAS, DESIGNS, ARRANGEMENTS, DRAWINGS, AND PLANS INDICATED OR REPRESENTED BY THIS DOCUMENT ARE COPYRIGHTED BY SCHENKEL & SHULTZ INC. ALL CONCEPTS, IDEAS, DESIGNS, ARRANGEMENTS, DRAWINGS, AND PLANS INDICATED OR REPRESENTED BY THIS DOCUMENT ARE OWNED BY AND THE PROPERTY OF SCHENKEL&SHULTZ AND WERE CREATED, EVOLVED AND DEVELOPED FOR ITS OWN USE. NONE OF THE IDEAS, DESIGNS, ARRANGEMENTS, OR PLANS SHALL BE USED BY OR DISCLOSED TO ANY PERSON, ARCHITECTURAL OR ENGINEERING FIRM, CONSTRUCTION FIRM, SUBCONTRACTING FIRM, SUPPLIER, OR CORPORATION FOR ANY PURPOSE WHATSOEVER WITHOUT THE WRITTEN PERMISSION OF SCHENKEL & SHULTZ INC. PURSUANT TO SECTION 102 OF THE COPYRIGHT ACT, 17 U.S.C. PROTECTION FOR AN ARCHITECTURAL WORK CREATED AS A WORK MADE FOR HIRE ON OR AFTER DECEMBER 1, 1990, LASTS FOR 95 YEARS FROM THE DATE OF PUBLICATION OF THE WORK OR FOR 120 YEARS FROM THE DATE OF CREATION OF THE UNPUBLISHED PLANS, WHICHEVER TERM IS LESS.

WARNING: REPRODUCTION HEREOF IS A CRIMINAL OFFENSE UNDER SECTION 102 OF THE COPYRIGHT ACT, 17 U.S.C., 18 U.S.C. SEC. 506. UNAUTHORIZED DISCLOSURE MAY CONSTITUTE TRADE SECRET MISAPPROPRIATION IN VIOLATION OF C.24-3.21-1ET SEQ. AND OTHER LAWS. THE CONCEPTS, IDEAS, DESIGNS, ARRANGEMENTS, DRAWINGS, AND PLANS DISCLOSED ARE COPYRIGHTED AND HEREIN MAY BE PATENTED OR BE THE SUBJECT OF PENDING PATENT APPLICATION. ANYONE VIOLATING THE INTENT OF THIS COPYRIGHT PROTECTION WILL BE PROSECUTED TO THE FULL EXTENT OF THE FEDERAL STATE AND LOCAL LAWS.

WRITTEN DIMENSIONS ON THESE DOCUMENTS SHALL HAVE PRECEDENCE OVER SCALE DIMENSIONS. CONTRACTORS SHALL VERIFY AND BE RESPONSIBLE FOR ALL DIMENSIONS AND CONDITIONS ON THE JOB AND THIS OFFICE MUST BE NOTIFIED OF ANY VARIATION FROM THE DIMENSIONS AND CONDITIONS SHOWN BY THESE DRAWINGS. SHOP DRAWINGS AND OR DETAILS MUST BE SUBMITTED TO THIS OFFICE FOR REVIEW BEFORE PROCEEDING WITH FABRICATION.

FORT PIERCE WESTWOOD ACADEMY

1801 Panther Ln , Fort Pierce, FL 34947

St. Lucie PUBLIC SCHOOLS

St. Lucie Public Schools
9461 Brandywine Ln
Port St. Lucie, FL 34986

ISSUE DATE: 10/31/2023
COMM. NO.: 2022108

DRAWN BY: SM,AC CHECKED BY: KT

BLDG 3 - INTERIOR ELEVATIONS (AUDITORIUM)

A277

PHASE III - CONSTRUCTION DOCUMENTS

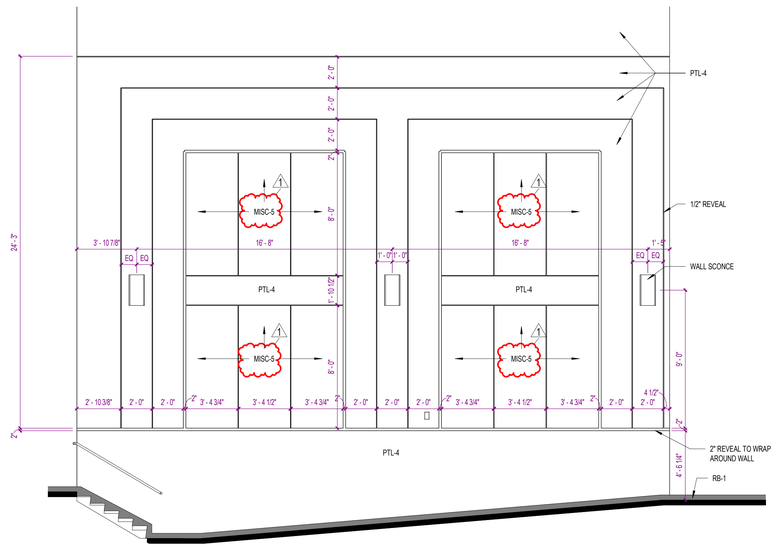

L1 AUTOMATIC SEATING

1/4" = 1'-0"

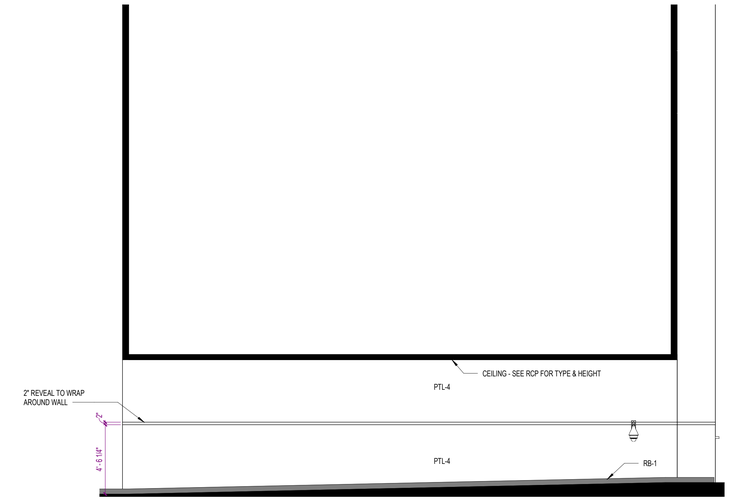

L10 AUTOMATIC SEATING

1/4" = 1'-0"

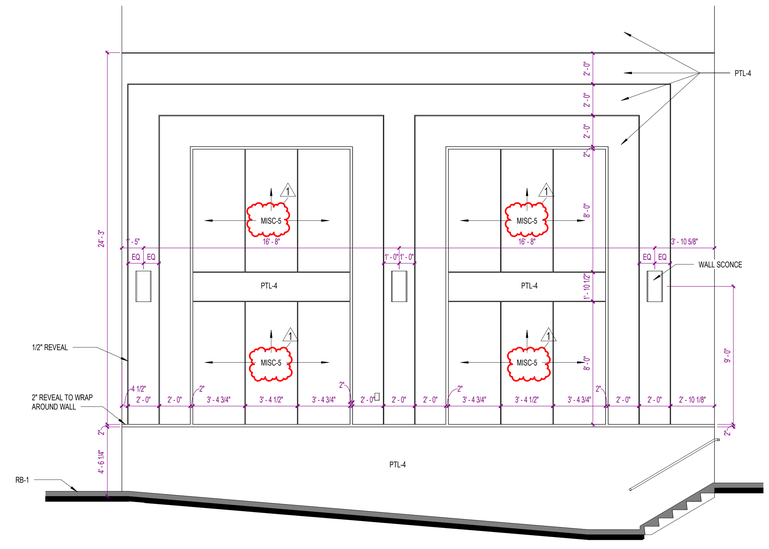

E1 AUTOMATIC SEATING

1/4" = 1'-0"

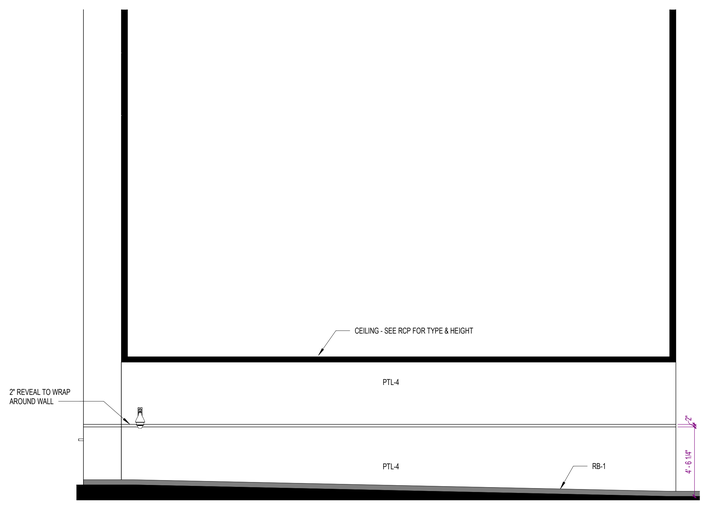

E10 AUTOMATIC SEATING

1/4" = 1'-0"

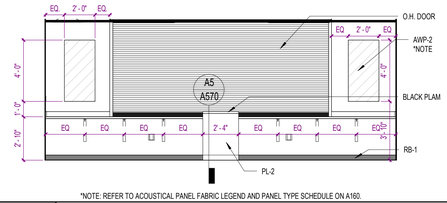

*NOTE: REFER TO ACOUSTICAL PANEL FABRIC LEGEND AND PANEL TYPE SCHEDULE ON A160.

A1 SOUND/LIGHT ROOM

1/4" = 1'-0" 03-202

SCHENKELSHULTZ
ARCHITECTURE

voice 407-872-3322
fax 407-872-3303
schenkelshultz.com
SS Lic. No. -AA-C000937

CONFIDENTIAL COPYRIGHT 2019 SCHENKEL & SHULTZ INC.
SEE WWW.SCHENKELSHULTZ.COM/COPYRIGHT FOR POLICY AND INFORMATION

REVISIONS

MARK	DESCRIPTION	DATE
1	ASI-7	06/14/2024

CONFIDENTIAL COPYRIGHT 2020 SCHENKEL & SHULTZ INC.
SEE WWW.SCHENKELSHULTZ.COM/COPYRIGHT FOR POLICY AND INFORMATION

PURSUANT TO SECTION 102 OF THE COPYRIGHT ACT, 17 U.S.C., ALL CONCEPTS, IDEAS, DESIGNS, ARRANGEMENTS, DRAWINGS, AND PLANS INDICATED OR REPRESENTED BY THIS DOCUMENT ARE COPYRIGHTED BY SCHENKEL & SHULTZ INC. AS SUCH ALL CONCEPTS, IDEAS, DESIGNS, ARRANGEMENTS, DRAWINGS, AND PLANS INDICATED OR REPRESENTED BY THIS DOCUMENT ARE OWNED BY AND ARE THE EXCLUSIVE PROPERTY OF SCHENKEL SHULTZ INC. THEY ARE NOT TO BE USED IN WHOLE OR IN PART FOR ANY PURPOSE WHATSOEVER. NONE OF THE IDEAS, DESIGNS, ARRANGEMENTS, OR PLANS SHALL BE USED BY OR DISCLOSED TO ANY PERSON, ARCHITECTURAL OR ENGINEERING FIRM, CONSTRUCTION FIRM, SUBCONTRACTING FIRM, SUPPLIER, OR CORPORATION FOR ANY PURPOSE WHATSOEVER WITHOUT THE WRITTEN PERMISSION OF SCHENKEL & SHULTZ INC. PURSUANT TO SECTION 102 OF THE COPYRIGHT ACT, 17 U.S.C., PROTECTION FOR AN ARCHITECTURAL WORK CREATED AS A WORK MADE FOR HIRE ON OR AFTER DECEMBER 1, 1990, LASTS FOR 95 YEARS FROM THE DATE OF PUBLICATION OF THE WORK OR FOR 120 YEARS FROM THE DATE OF CREATION OF THE UNPUBLISHED PLANS, WHICHEVER TERM IS LESS.

WARNING: REPRODUCTION HEREOF IS A CRIMINAL OFFENSE UNDER SECTION 102 OF THE COPYRIGHT ACT, 17 U.S.C., 18 U.S.C. SEC. 506. UNAUTHORIZED DISCLOSURE MAY CONSTITUTE TRADE SECRET MISAPPROPRIATION IN VIOLATION OF C.24-3.31-1ET. SEQ. AND OTHER LAWS. THE CONCEPTS, IDEAS, DESIGNS, ARRANGEMENTS, DRAWINGS, AND PLANS DISCLOSED ARE COPYRIGHTED AND HEREIN MAY BE PATENTED OR BE THE SUBJECT OF PENDING PATENT APPLICATION. ANYONE VIOLATING THE INTENT OF THIS COPYRIGHT PROTECTION WILL BE PROSECUTED TO THE FULL EXTENT OF THE FEDERAL STATE AND LOCAL LAWS.

WRITTEN DIMENSIONS ON THESE DOCUMENTS SHALL HAVE PRECEDENCE OVER SCALE DIMENSIONS. CONTRACTORS SHALL VERIFY AND BE RESPONSIBLE FOR ALL DIMENSIONS AND CONDITIONS ON THE JOB AND THIS OFFICE MUST BE NOTIFIED OF ANY VARIATION FROM THE DIMENSIONS AND CONDITIONS SHOWN BY THESE DRAWINGS. SHOP DRAWINGS AND OR DETAILS MUST BE SUBMITTED TO THIS OFFICE FOR REVIEW BEFORE PROCEEDING WITH FABRICATION.

FORT PIERCE WESTWOOD ACADEMY

1801 Panther Ln , Fort Pierce, FL 34947

St. Lucie PUBLIC SCHOOLS

St. Lucie Public Schools
9461 Brandywine Ln
Port St. Lucie, FL 34986

ISSUE DATE: 10/31/2023
COMM. NO.: 2022108

DRAWN BY: SM,AC CHECKED BY: KT

BLDG 3 - INTERIOR ELEVATIONS (AUDITORIUM)

A278

PHASE III - CONSTRUCTION DOCUMENTS

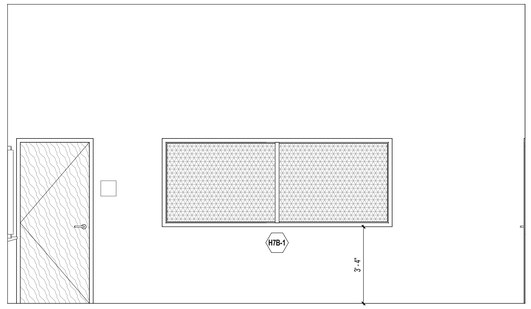

M1 AG CLASSROOM NORTH ELEV

3/8" = 1'-0" 03-128A

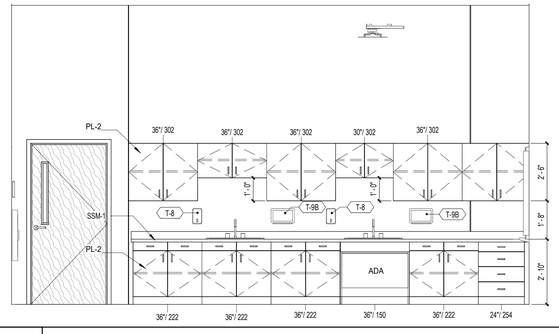

M6 AG CLASSROOM SOUTH ELEV

3/8" = 1'-0" 03-128A

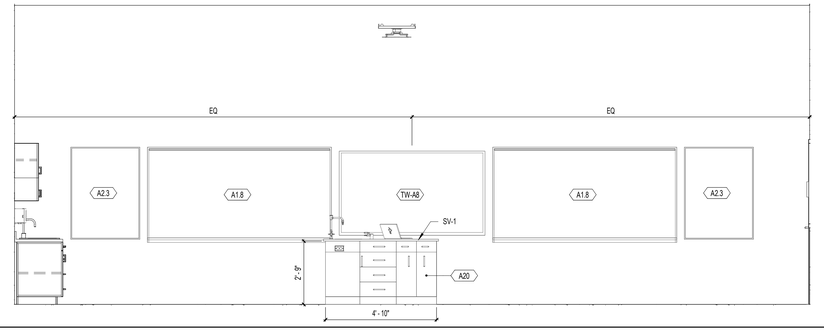

M11 AG CLASSROOM WEST ELEV

3/8" = 1'-0" 03-128A

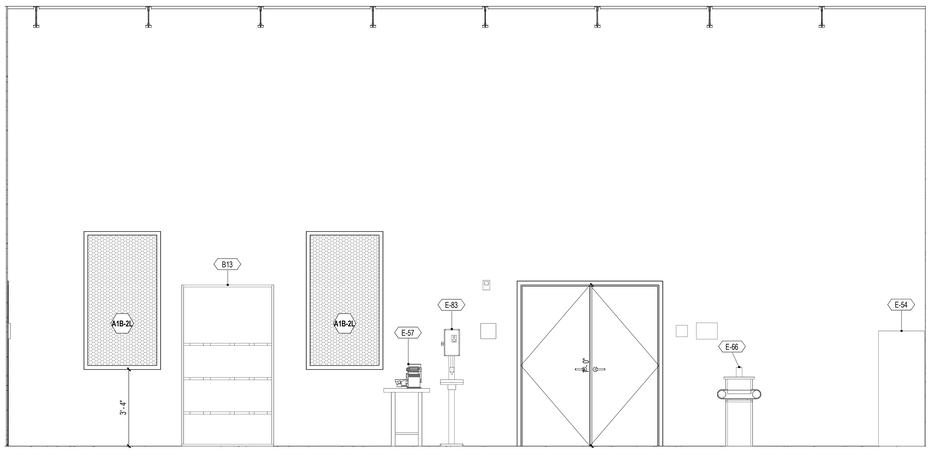

F1 AG MECH NORTH ELEV

3/8" = 1'-0" 03-128

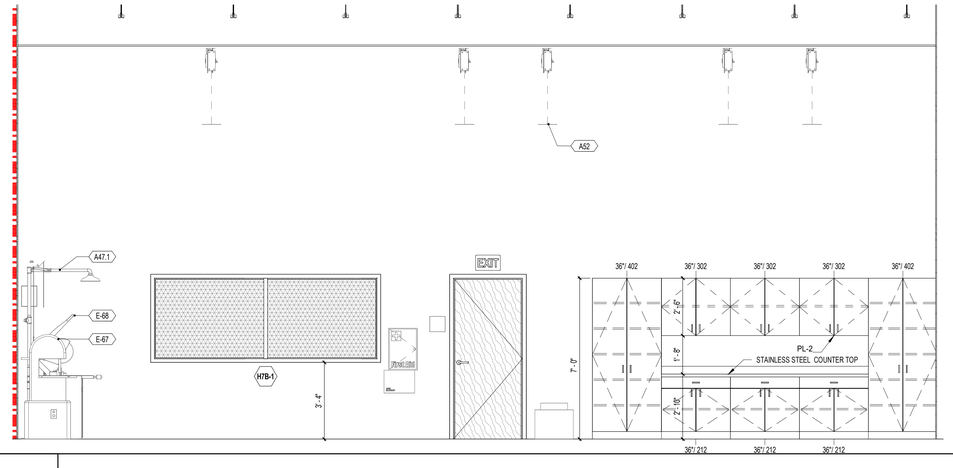

A1 AG MECH SOUTH ELEV

3/8" = 1'-0"

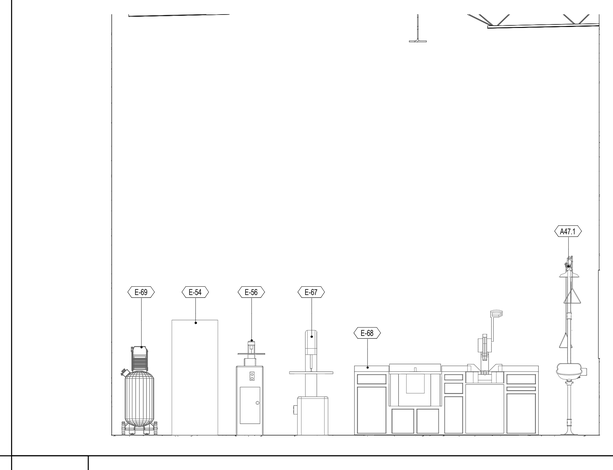

A9 AG MECH EAST

3/8" = 1'-0" 03-128

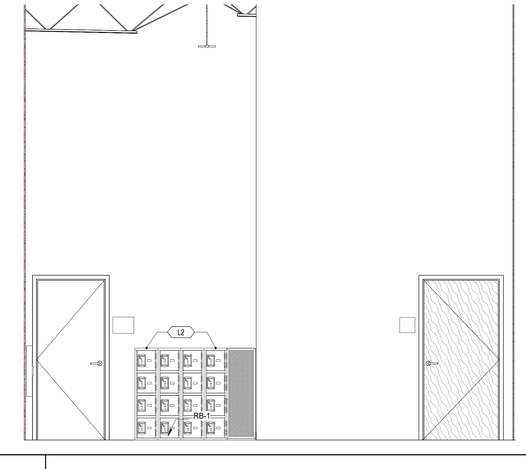

A14 AG MECH WEST ELEV

3/8" = 1'-0" 03-128

SCHENKELSHULTZ
ARCHITECTURE

voice 407-872-3322
fax 407-872-3303
schenkelshultz.com
SS Lic. No. -AA-C000937

CONFIDENTIAL COPYRIGHT 2019 SCHENKEL & SHULTZ INC.
SEE **WWW.SCHENKELSHULTZ.COM/COPYRIGHT** FOR POLICY AND INFORMATION

REVISIONS

MARK	DESCRIPTION	DATE

CONFIDENTIAL COPYRIGHT 2020 SCHENKEL & SHULTZ INC.
SEE **WWW.SCHENKELSHULTZ.COM/COPYRIGHT** FOR POLICY AND INFORMATION

PURSUANT TO SECTION 102 OF THE COPYRIGHT ACT, 17 U.S.C. ALL CONCEPTS, IDEAS, DESIGNS, ARRANGEMENTS, DRAWINGS, AND PLANS INDICATED OR REPRESENTED BY THIS DOCUMENT ARE COPYRIGHTED BY SCHENKEL & SHULTZ P.A. AND CONSULTANTS. ALL CONCEPTS, IDEAS, DESIGNS, ARRANGEMENTS, DRAWINGS, AND PLANS INDICATED OR REPRESENTED BY THIS DOCUMENT ARE OWNED BY AND THE PROPERTY OF SCHENKEL&SHULTZ AND WERE CREATED, EVOLVED AND DEVELOPED FOR ITS OWN USE. NONE OF THE IDEAS, DESIGNS, ARRANGEMENTS, OR PLANS SHALL BE USED BY OR DISCLOSED TO ANY PERSON, ARCHITECTURAL OR ENGINEERING FIRM, CONSTRUCTION FIRM, SUBCONTRACTING FIRM, SUPPLIER, OR CORPORATION FOR ANY PURPOSE WHATSOEVER WITHOUT THE WRITTEN PERMISSION OF SCHENKEL & SHULTZ INC. PURSUANT TO SECTION 102 OF THE COPYRIGHT ACT, 17 U.S.C. PROTECTION FOR AN ARCHITECTURAL WORK CREATED AS A WORK MADE FOR HIRE ON OR AFTER DECEMBER 1, 1990, LASTS FOR 95 YEARS FROM THE DATE OF PUBLICATION OF THE WORK OR FOR 120 YEARS FROM THE DATE OF CREATION OF THE UNPUBLISHED PLANS, WHICHEVER TERM IS LESS.

WARNING: REPRODUCTION HEREOF IS A CRIMINAL OFFENSE UNDER SECTION 102 OF THE COPYRIGHT ACT, 17 U.S.C., 18 U.S.C. SEC. 506. UNAUTHORIZED DISCLOSURE MAY CONSTITUTE TRADE SECRET MISAPPROPRIATION IN VIOLATION OF C.A-3-21-1ET SEQ. AND OTHER LAWS. THE CONCEPTS, IDEAS, DESIGNS, ARRANGEMENTS, DRAWINGS, AND PLANS DISCLOSED ARE COPYRIGHTED AND HEREIN MAY BE PATENTED OR BE THE SUBJECT OF PENDING PATENT APPLICATION. ANYONE VIOLATING THE INTENT OF THIS COPYRIGHT PROTECTION WILL BE PROSECUTED TO THE FULL EXTENT OF THE FEDERAL STATE AND LOCAL LAWS.

WRITTEN DIMENSIONS ON THESE DOCUMENTS SHALL HAVE PRECEDENCE OVER SCALE DIMENSIONS. CONTRACTORS SHALL VERIFY AND BE RESPONSIBLE FOR ALL DIMENSIONS AND CONDITIONS ON THE JOB AND THIS OFFICE MUST BE NOTIFIED OF ANY VARIATION FROM THE DIMENSIONS AND CONDITIONS SHOWN BY THESE DRAWINGS. SHOP DRAWINGS AND OR DETAILS MUST BE SUBMITTED TO THIS OFFICE FOR REVIEW BEFORE PROCEEDING WITH FABRICATION.

FORT PIERCE WESTWOOD ACADEMY

1801 Panther Ln , Fort Pierce, FL 34947

St. Lucie PUBLIC SCHOOLS

St. Lucie Public Schools
9461 Brandywine Ln
Port St. Lucie, FL 34986

ISSUE DATE: 10/31/2023
COMM. NO.: 2022108

DRAWN BY: SM,AC CHECKED BY: KT

BLDG 3 - INTERIOR ELEVATIONS (AG)

A279

PHASE III - CONSTRUCTION DOCUMENTS

11/1/2023 1:26:01 PM
Autodesk Docs://2022108 Westwood Academy/SLPS_FPWA_HS_2023-A.rvt

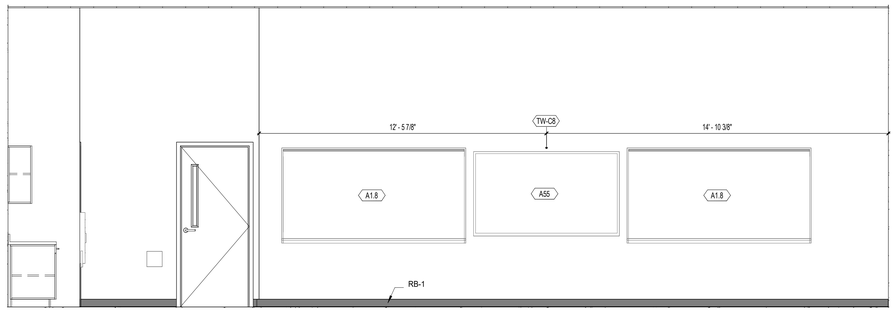

N1 — BLDG 3 - ROBOTIC CLASSROOM SOUTH ELEVATION

3/8" = 1'-0" — 03-113A

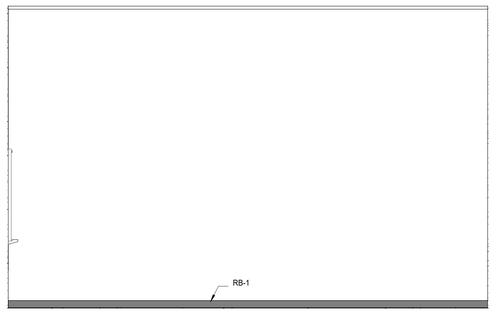

J1 — BLDG 3 - ROBOTIC CLASSROOM WEST ELEVATION

3/8" = 1'-0" — 03-113A

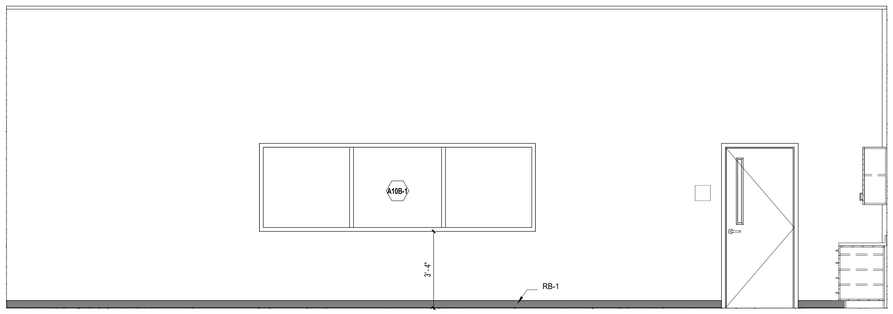

J6 — BLDG 3 - ROBOTIC CLASSROOM NORTH ELEVATION

3/8" = 1'-0" — 03-113A

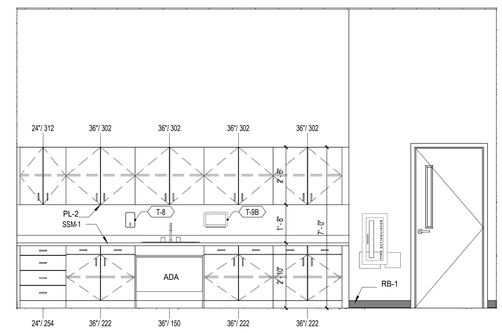

J14 — BLDG 3 - ROBOTIC CLASSROOM EAST ELEVATION

3/8" = 1'-0" — 03-113A

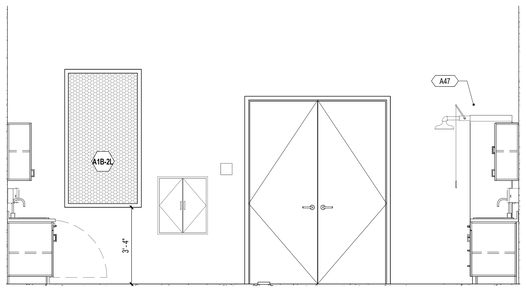

E1 — BLDG 3 - AG LAB NORTH ELEV

3/8" = 1'-0" — 03-128B

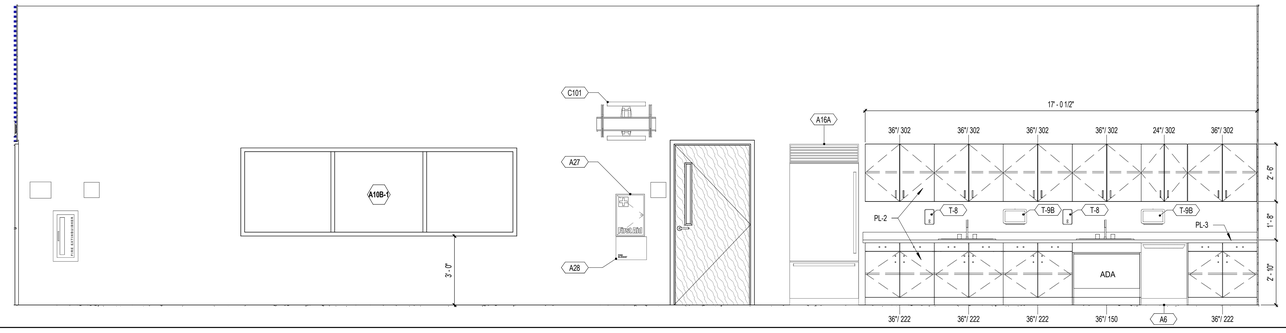

E6 — BLDG 3 - AG LAB WEST ELEV

3/8" = 1'-0" — 03-128B

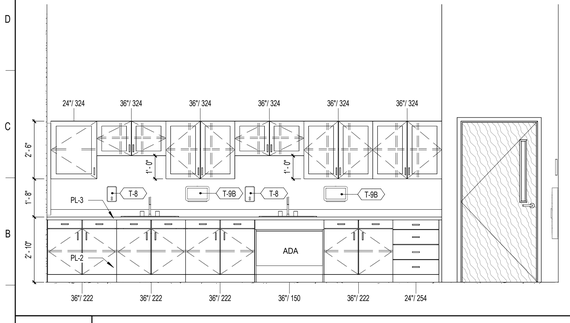

A1 — BLDG 3 - AG LAB SOUTH ELEV

3/8" = 1'-0" — 03-128B

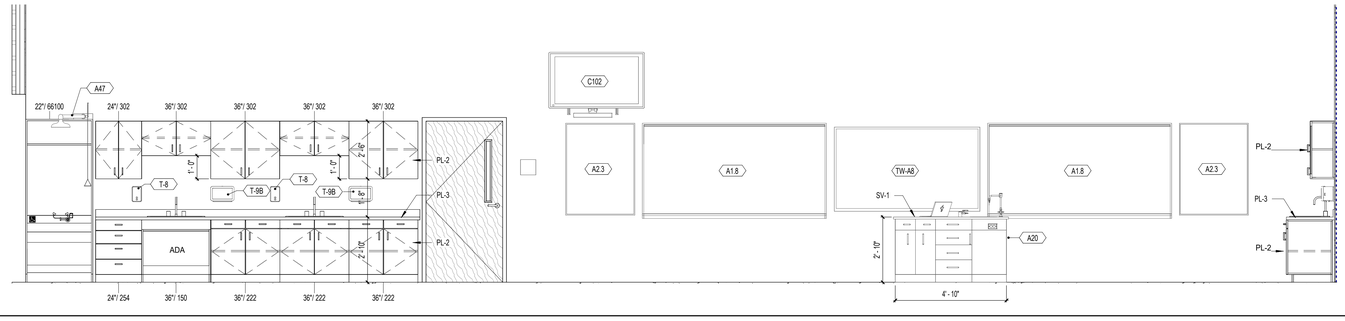

A6 — BLDG 3 - AG LAB EAST ELEV

3/8" = 1'-0" — 03-128B

SCHENKELSHULTZ
ARCHITECTURE

voice 407-872-3322
fax 407-872-3303
schenkelshultz.com
SS Lic. No. -AA-C000937

CONFIDENTIAL COPYRIGHT 2019 SCHENKEL & SHULTZ INC.
SEE WWW.SCHENKELSHULTZ.COM/COPYRIGHT FOR POLICY AND INFORMATION

REVISIONS

MARK	DESCRIPTION	DATE

CONFIDENTIAL COPYRIGHT 2020 SCHENKEL & SHULTZ INC.
SEE WWW.SCHENKELSHULTZ.COM/COPYRIGHT FOR POLICY AND INFORMATION

PURSUANT TO SECTION 102 OF THE COPYRIGHT ACT, 17 U.S.C. ALL CONCEPTS, IDEAS, DESIGNS, ARRANGEMENTS, DRAWINGS, AND PLANS INDICATED OR REPRESENTED BY THIS DOCUMENT ARE COPYRIGHTED BY SCHENKEL SHULTZ INC. ALL CONCEPTS, IDEAS, DESIGNS, ARRANGEMENTS, DRAWINGS, AND PLANS INDICATED OR REPRESENTED BY THIS DOCUMENT ARE OWNED BY AND THE PROPERTY OF SCHENKELSHULTZ AND WERE CREATED, EVOLVED AND DEVELOPED FOR ITS OWN USE. NONE OF THE IDEAS, DESIGNS, ARRANGEMENTS, OR PLANS SHALL BE USED BY OR DISCLOSED TO ANY PERSON, ARCHITECTURAL OR ENGINEERING FIRM, CONSTRUCTION FIRM, SUBCONTRACTING FIRM, SUPPLIER, OR CORPORATION FOR ANY PURPOSE WHATSOEVER WITHOUT THE WRITTEN PERMISSION OF SCHENKEL & SHULTZ INC. PURSUANT TO SECTION 102 OF THE COPYRIGHT ACT, 17 U.S.C. PROTECTION FOR AN ARCHITECTURAL WORK CREATED AS A WORK MADE FOR HIRE ON OR AFTER DECEMBER 1, 1990, LASTS FOR 95 YEARS FROM THE DATE OF PUBLICATION OF THE WORK OR FOR 120 YEARS FROM THE DATE OF CREATION OF THE UNPUBLISHED PLANS, WHICHEVER TERM IS LESS.

WARNING: REPRODUCTION HEREOF IS A CRIMINAL OFFENSE UNDER SECTION 102 OF THE COPYRIGHT ACT, 17 U.S.C., 18 U.S.C. SEC. 506. UNAUTHORIZED DISCLOSURE MAY CONSTITUTE TRADE SECRET MISAPPROPRIATION IN VIOLATION OF C.34-3.31-1ET SEQ. AND OTHER LAWS. THE CONCEPTS, IDEAS, DESIGNS, ARRANGEMENTS, DRAWINGS, AND PLANS DISCLOSED ARE COPYRIGHTED AND HEREIN MAY BE PATENTED OR BE THE SUBJECT OF PENDING PATENT APPLICATION. ANYONE VIOLATING THE INTENT OF THIS COPYRIGHT PROTECTION WILL BE PROSECUTED TO THE FULL EXTENT OF THE FEDERAL STATE AND LOCAL LAWS.

WRITTEN DIMENSIONS ON THESE DOCUMENTS SHALL HAVE PRECEDENCE OVER SCALE DIMENSIONS. CONTRACTORS SHALL VERIFY AND BE RESPONSIBLE FOR ALL DIMENSIONS AND CONDITIONS ON THE JOB AND THIS OFFICE MUST BE NOTIFIED OF ANY VARIATION FROM THE DIMENSIONS AND CONDITIONS SHOWN BY THESE DRAWINGS. SHOP DRAWINGS AND OR DETAILS MUST BE SUBMITTED TO THIS OFFICE FOR REVIEW BEFORE PROCEEDING WITH FABRICATION.

FORT PIERCE WESTWOOD ACADEMY

1801 Panther Ln , Fort Pierce, FL 34947

St. Lucie PUBLIC SCHOOLS

St. Lucie Public Schools
9461 Brandywine Ln
Port St. Lucie, FL 34986

ISSUE DATE: 10/31/2023
COMM. NO.: 2022108

DRAWN BY: SM,AC CHECKED BY: KT

BLDG 3 - INTERIOR ELEVATIONS

A280

PHASE III - CONSTRUCTION DOCUMENTS

11/1/2023 1:26:07 PM
Autodesk Docs://2022108 Westwood Academy/SLPS_FPWA_HS_2023-A.rvt

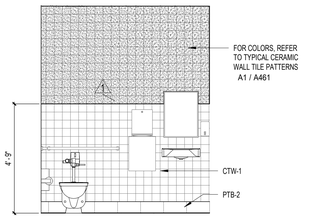

N1	TYPICAL SINGLE ROOM RESTROOM
3/8" = 1'-0"	

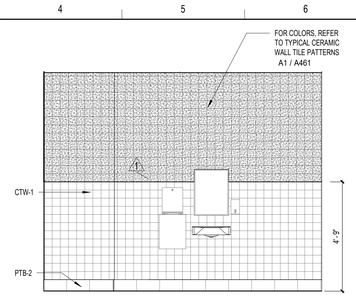

N4	TYPICAL RESTROOM WITH SHOWER
3/8" = 1'-0"	

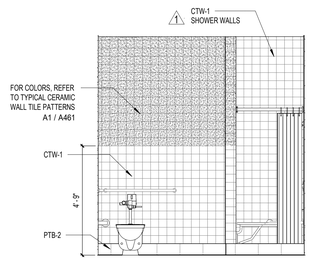

N7	TYPICAL RESTROOM WITH SHOWER
3/8" = 1'-0"	

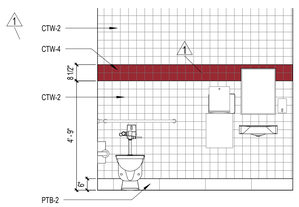

N10	TYPICAL STAFF RESTROOM
3/8" = 1'-0"	

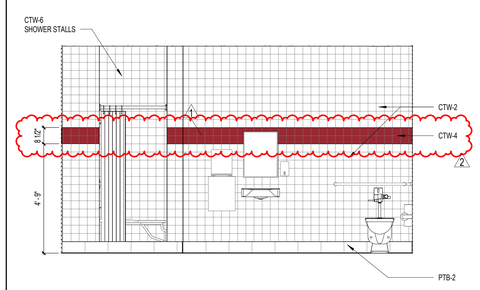

N13	OFFICIALS TOILET
3/8" = 1'-0"	

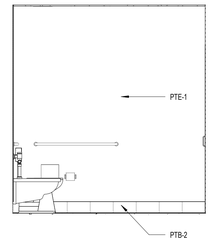

N17	OFFICIALS TOILET
3/8" = 1'-0"	

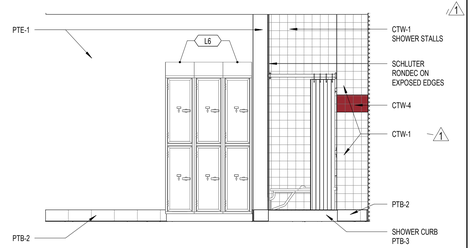

J1	ALTHLETIC STAFF RESTROOM
3/8" = 1'-0"	

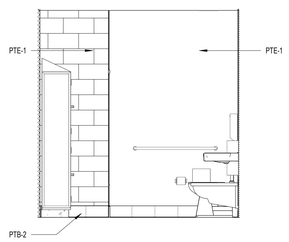

J5	ALTHLETIC STAFF RESTROOM
3/8" = 1'-0"	

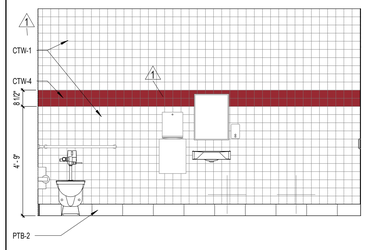

J8	STAFF RESTROOM
3/8" = 1'-0"	

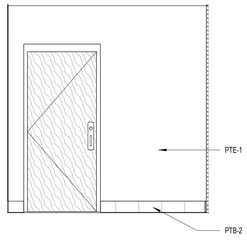

J11	ALTHLETIC STAFF RESTROOM
3/8" = 1'-0"	

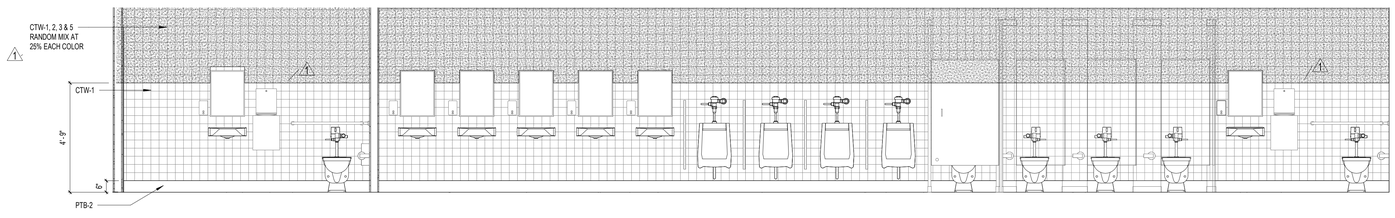

E1	BLDG 2 - GYM GROUP RESTROOMS - MEN
3/8" = 1'-0"	

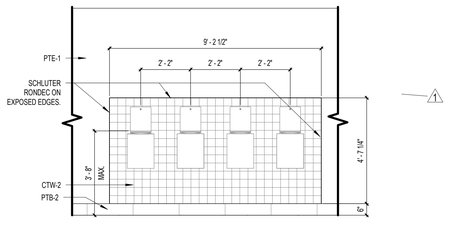

E13	BLDG 2 - GYM GROUP RESTROOMS - MEN
3/8" = 1'-0"	

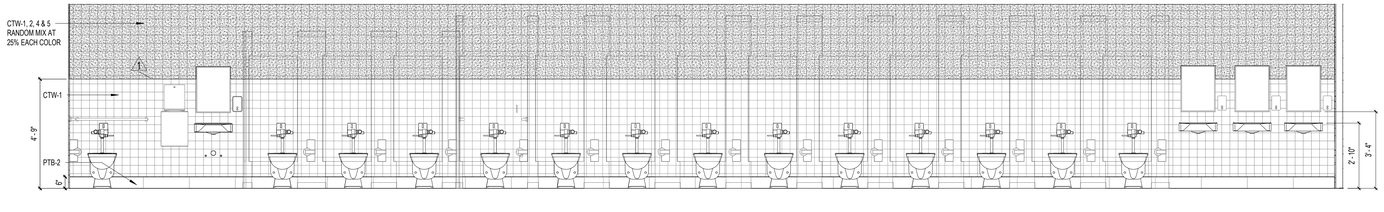

A1	BLDG 2 - GYM GROUP RESTROOM - WOMEN
3/8" = 1'-0"	

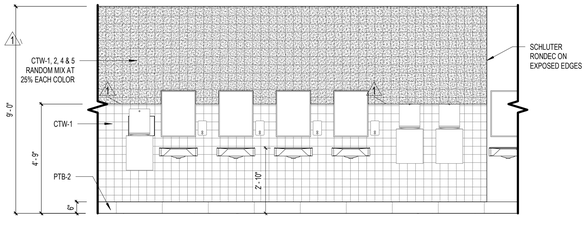

A13	BLDG 2 - GYM GROUP RESTROOM - WOMEN
3/8" = 1'-0"	

SCHENKELSHULTZ
ARCHITECTURE

voice 407-872-3322
fax 407-872-3303
schenkelshultz.com
SS Lic. No. -AA-C000937

CONFIDENTIAL COPYRIGHT 2019 SCHENKEL & SHULTZ INC.
SEE WWW.SCHENKELSHULTZ.COM/COPYRIGHT FOR POLICY AND INFORMATION

REVISIONS

MARK	DESCRIPTION	DATE
1	ASI-7	06/14/2024
2	ASI-16	01/07/2025

CORE Remnant
Current ASI:16 Received on: 02/02/2025

CONFIDENTIAL COPYRIGHT 2020 SCHENKEL & SHULTZ INC.
SEE WWW.SCHENKELSHULTZ.COM/COPYRIGHT FOR POLICY AND INFORMATION

PURSUANT TO SECTION 102 OF THE COPYRIGHT ACT, 17 U.S.C., ALL CONCEPTS, IDEAS, DESIGNS, ARRANGEMENTS, DRAWINGS, AND PLANS INDICATED OR REPRESENTED BY THIS DOCUMENT ARE COPYRIGHTED BY SCHENKEL & SHULTZ INC. AS SUCH ALL CONCEPTS, IDEAS, DESIGNS, ARRANGEMENTS, DRAWINGS, AND PLANS INDICATED OR REPRESENTED BY THIS DOCUMENT CONSTITUTE THE ORIGINAL AND UNPUBLISHED WORK OF SCHENKEL SHULTZ AND THE SAME MAY NOT BE USED, DISCLOSED OR REPRODUCED FOR OWNERSHIP, EXTENSION, OR COMPLETION OF THESE ARRANGEMENTS, OR PLANS SHALL BE USED BY OR DISCLOSED TO ANY PERSON, ARCHITECTURAL OR ENGINEERING FIRM, CONSTRUCTION FIRM, SUBCONTRACTING FIRM, SUPPLIER, OR CORPORATION FOR ANY PURPOSE WHATSOEVER WITHOUT THE WRITTEN PERMISSION OF SCHENKEL & SHULTZ INC. PURSUANT TO SECTION 102 OF THE COPYRIGHT ACT, 17 U.S.C., PROTECTION FOR AN ARCHITECTURAL WORK CREATED AS A WORK MADE FOR HIRE ON OR AFTER DECEMBER 1, 1990, LASTS FOR 95 YEARS FROM THE DATE OF PUBLICATION OF THE WORK OR FOR 120 YEARS FROM THE DATE OF CREATION OF THE UNPUBLISHED PLANS, WHICHEVER TERM IS LESS.

WARNING: REPRODUCTION HEREOF IS A CRIMINAL OFFENSE UNDER SECTION 102 OF THE COPYRIGHT ACT, 17 U.S.C., 18 U.S.C. SEC. 506. UNAUTHORIZED DISCLOSURE MAY CONSTITUTE TRADE SECRET MISAPPROPRIATION IN VIOLATION OF 17-24-3-31 IST. SEQ. AND OTHER LAWS. THE CONCEPTS, IDEAS, DESIGNS, ARRANGEMENTS, DRAWINGS, AND PLANS DISCLOSED ARE COPYRIGHTED AND HEREIN MAY BE PATENTED OR BE THE SUBJECT OF PENDING PATENT APPLICATION. ANYONE VIOLATING THE INTENT OF THIS COPYRIGHT PROTECTION WILL BE PROSECUTED TO THE FULL EXTENT OF THE FEDERAL STATE AND LOCAL LAWS.

WRITTEN DIMENSIONS ON THESE DOCUMENTS SHALL HAVE PRECEDENCE OVER SCALE DIMENSIONS. CONTRACTORS SHALL VERIFY AND BE RESPONSIBLE FOR ALL DIMENSIONS AND CONDITIONS ON THE JOB AND THIS OFFICE MUST BE NOTIFIED OF ANY VARIATION FROM THE DIMENSIONS AND CONDITIONS SHOWN BY THESE DRAWINGS. SHOP DRAWINGS AND OR DETAILS MUST BE SUBMITTED TO THIS OFFICE FOR REVIEW BEFORE PROCEEDING WITH FABRICATION.

FORT PIERCE WESTWOOD ACADEMY

1801 Panther Ln , Fort Pierce, FL 34947

St. Lucie PUBLIC SCHOOLS

St. Lucie Public Schools
9461 Brandywine Ln
Port St. Lucie, FL 34986

ISSUE DATE: 10/31/2023
COMM. NO.: 2022108

DRAWN BY: SM,AC CHECKED BY: KT

TOILET ROOM ELEVATIONS

A281

PHASE III - CONSTRUCTION DOCUMENTS

12/31/2024 7:48:16 AM
Autodesk Docs://2022108 Westwood Academy/SLPS_FPWA_HS_2023-A.rvt

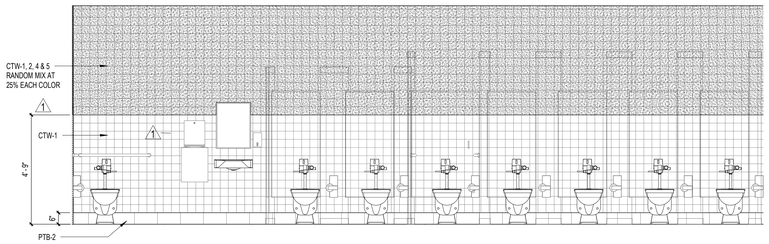

J1 BLDG 2 - GIRLS LOCKER ROOM RESTROOM

3/8" = 1'-0" 02-007D

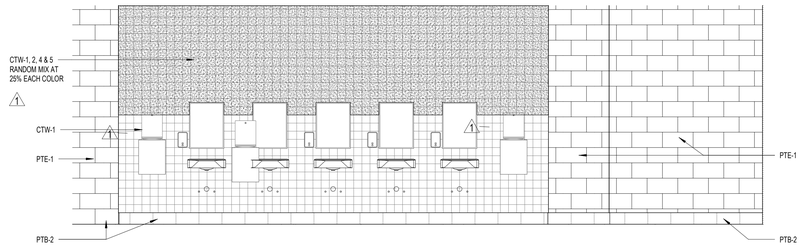

J8 BLDG 2 - GIRLS LOCKER ROOM RESTROOM

3/8" = 1'-0" 02-007D

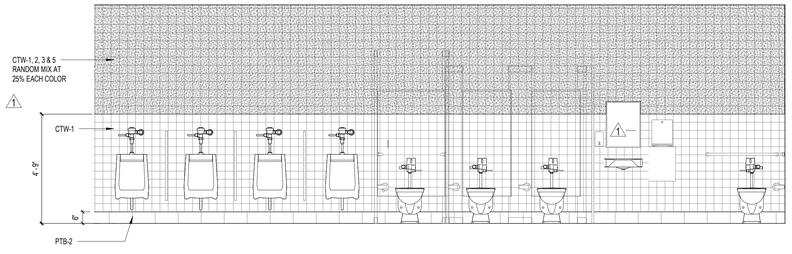

E1 BLDG 2 - BOYS LOCKER ROOM RESTROOM

3/8" = 1'-0" 02-009A

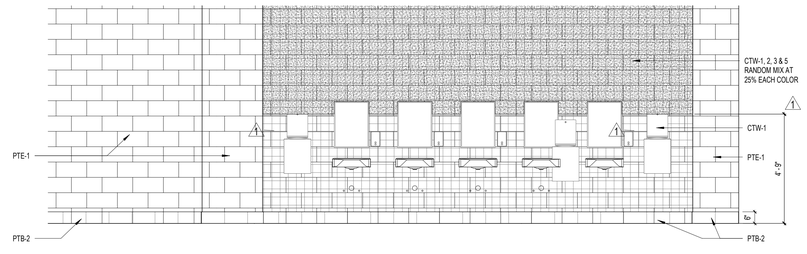

E8 BLDG 2 - BOYS LOCKER ROOM RESTROOM

3/8" = 1'-0" 02-009A

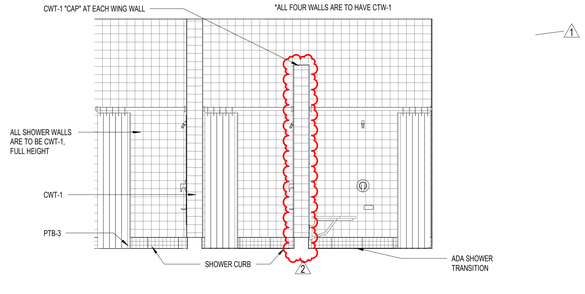

A1 BLGD 2 - GIRLS SHOWER

3/8" = 1'-0" 02-007C

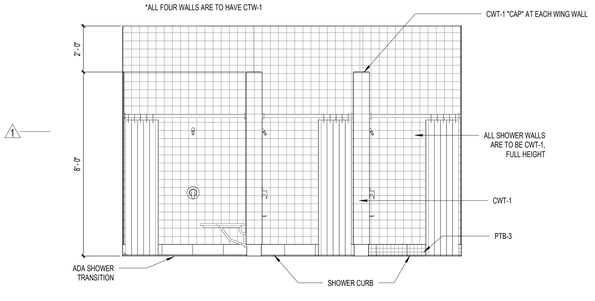

A8 BLDG 2 - BOYS SHOWER

3/8" = 1'-0" 02-009B

SCHENKELSHULTZ
ARCHITECTURE

voice 407-872-3322
fax 407-872-3303
schenkelshultz.com
SS Lic. No. -AA-C000937

CONFIDENTIAL COPYRIGHT 2019 SCHENKEL & SHULTZ INC.
SEE WWW.SCHENKELSHULTZ.COM/COPYRIGHT FOR POLICY AND INFORMATION

REVISIONS

MARK	DESCRIPTION	DATE
1	ASI-7	06/14/2024
2	ASI-16	01/07/2025

CORE Remnant

Current ASI:16 Received on: 02/02/2025

CONFIDENTIAL COPYRIGHT 2020 SCHENKEL & SHULTZ INC.
SEE WWW.SCHENKELSHULTZ.COM/COPYRIGHT FOR POLICY AND INFORMATION

PURSUANT TO SECTION 102 OF THE COPYRIGHT ACT, 17 U.S.C., ALL CONCEPTS, IDEAS, DESIGNS, ARRANGEMENTS, DRAWINGS, AND PLANS INDICATED OR REPRESENTED BY THIS DOCUMENT ARE COPYRIGHTED BY SCHENKEL & SHULTZ INC. AS SUCH ALL CONCEPTS, IDEAS, DESIGNS, ARRANGEMENTS, DRAWINGS, AND PLANS INDICATED OR REPRESENTED BY THIS DOCUMENT ARE OWNED BY AND THE PROPERTY OF SCHENKEL SHULTZ INC. AND WERE CREATED, EVOLVED AND DEVELOPED FOR USE ON AND IN CONNECTION WITH THE SPECIFIED PROJECT. NONE OF THE CONCEPTS, IDEAS, DESIGNS, ARRANGEMENTS, OR PLANS SHALL BE USED BY OR DISCLOSED TO ANY PERSON, ARCHITECTURAL OR ENGINEERING FIRM, CONSTRUCTION FIRM, SUBCONTRACTING FIRM, SUPPLIER, OR CORPORATION FOR ANY PURPOSE WHATSOEVER WITHOUT THE WRITTEN PERMISSION OF SCHENKEL & SHULTZ INC. PURSUANT TO SECTION 102 OF THE COPYRIGHT ACT, 17 U.S.C., PROTECTION FOR AN ARCHITECTURAL WORK CREATED AS A WORK MADE FOR HIRE ON OR AFTER DECEMBER 1, 1990, LASTS FOR 95 YEARS FROM THE DATE OF PUBLICATION OF THE WORK OR FOR 120 YEARS FROM THE DATE OF CREATION OF THE UNPUBLISHED PLANS, WHICHEVER TERM IS LESS.

WARNING: REPRODUCTION HEREOF IS A CRIMINAL OFFENSE UNDER SECTION 102 OF THE COPYRIGHT ACT, 17 U.S.C., 18 U.S.C. SEC. 506. UNAUTHORIZED DISCLOSURE MAY CONSTITUTE TRADE SECRET MISAPPROPRIATION IN VIOLATION OF C.24-3.31-1ET. SEQ. AND OTHER LAWS. THE CONCEPTS, IDEAS, DESIGNS, ARRANGEMENTS, DRAWINGS, AND PLANS DISCLOSED ARE COPYRIGHTED AND HEREIN MAY BE PATENTED OR BE THE SUBJECT OF PENDING PATENT APPLICATION. ANYONE VIOLATING THE INTENT OF THIS COPYRIGHT PROTECTION WILL BE PROSECUTED TO THE FULL EXTENT OF THE FEDERAL STATE AND LOCAL LAWS.

WRITTEN DIMENSIONS ON THESE DOCUMENTS SHALL HAVE PRECEDENCE OVER SCALE DIMENSIONS. CONTRACTORS SHALL VERIFY AND BE RESPONSIBLE FOR ALL DIMENSIONS AND CONDITIONS ON THE JOB AND THIS OFFICE MUST BE NOTIFIED OF ANY VARIATION FROM THE DIMENSIONS AND CONDITIONS SHOWN BY THESE DRAWINGS. SHOP DRAWINGS AND OR DETAILS MUST BE SUBMITTED TO THIS OFFICE FOR REVIEW BEFORE PROCEEDING WITH FABRICATION.

FORT PIERCE WESTWOOD ACADEMY

1801 Panther Ln , Fort Pierce, FL 34947

St. Lucie PUBLIC SCHOOLS

St. Lucie Public Schools
9461 Brandywine Ln
Port St. Lucie, FL 34986

ISSUE DATE: 10/31/2023
COMM. NO.: 2022108

DRAWN BY: SM,AC CHECKED BY: KT

TOILET ROOM ELEVATIONS

A282

PHASE III - CONSTRUCTION DOCUMENTS

12/31/2024 7:48:23 AM
Autodesk Docs://2022108 Westwood Academy/SLPS_FPWA_HS_2023-A.rvt

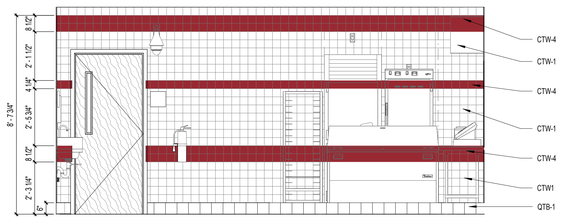

N1 CAFETERIA-SERVING SNACK BAR -NORTH

3/8" = 1'-0"

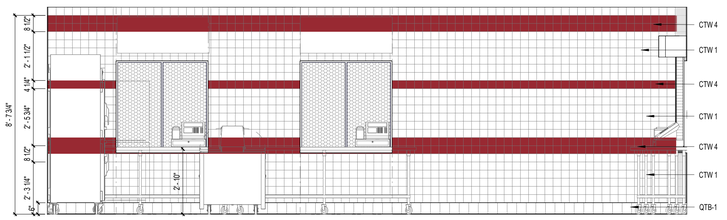

N7 CAFETERIA-SERVING SNACK BAR -EAST

3/8" = 1'-0"

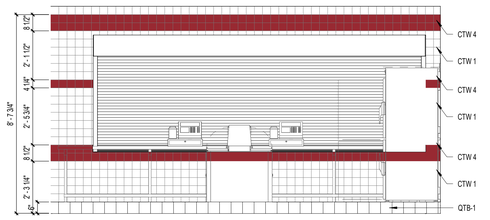

J1 CAFETERIA-SERVING SNACK BAR -SOUTH

3/8" = 1'-0"

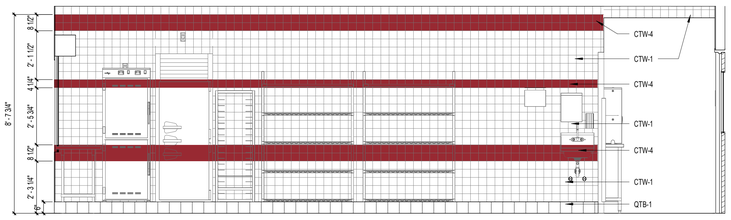

J7 CAFETERIA-SERVING SNACK BAR -WEST

3/8" = 1'-0"

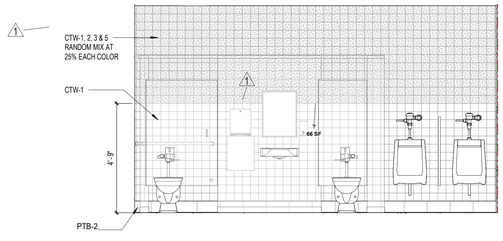

E1 BLDG 3 - AUDITORIUM MENS RESTROOM

3/8" = 1'-0"

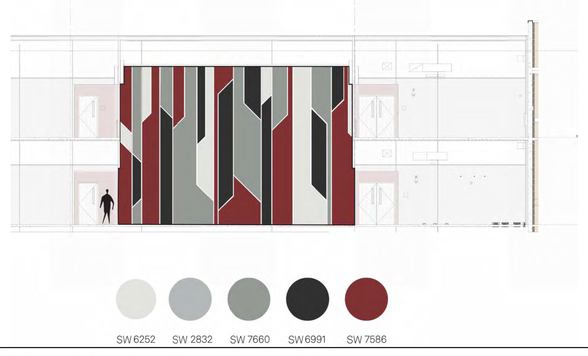

E7 CIRCULATION GALLERY 01-007 - AREA A
FEATURE WALL PAINT SCHEME

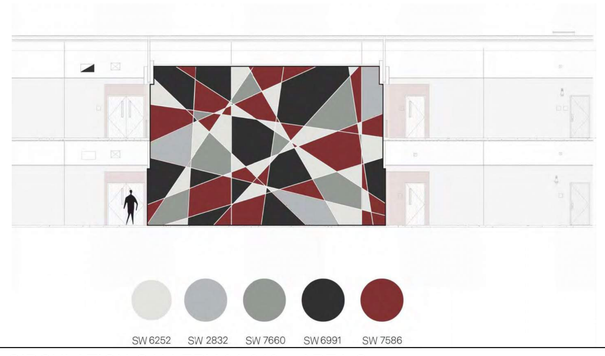

E13 CIRCULATION GALLERY 01-010 - AREA C
FEATURE WALL PAINT SCHEME

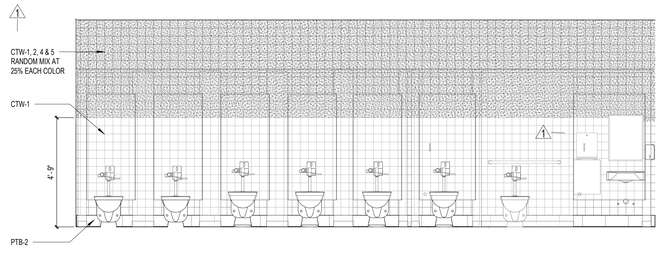

A1 BLDG 3 - AUDITORIUM WOMENS RESTROOM

3/8" = 1'-0"

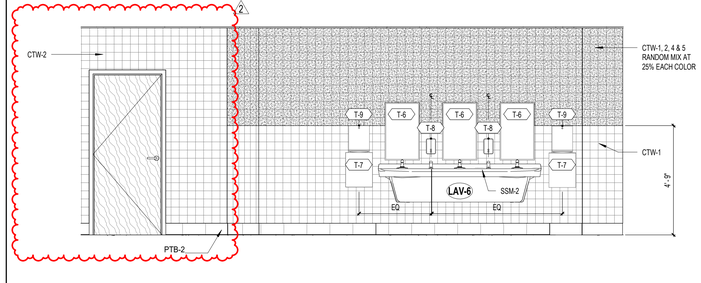

A7 BLDG 3 - AUDITORIUM WOMENS RESTROOM

3/8" = 1'-0"

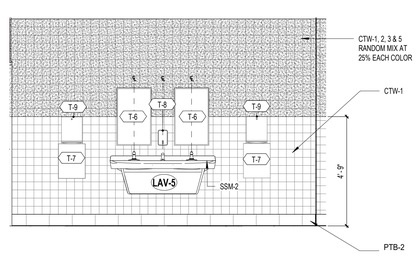

A13 BLDG 3 - AUDITORIUM MENS RESTROOM

3/8" = 1'-0"

SCHENKELSHULTZ
ARCHITECTURE

voice 407-872-3322
fax 407-872-3303
schenkelshultz.com
SS Lic. No. -AA-C000937

CONFIDENTIAL COPYRIGHT 2019 SCHENKEL & SHULTZ INC.
SEE WWW.SCHENKELSHULTZ.COM/COPYRIGHT FOR POLICY AND INFORMATION

REVISIONS

MARK	DESCRIPTION	DATE
1	ASI-7	06/14/2024
2	ASI-16	01/07/2025

CORE Remnant ARCHITECTURE
Current ASI:16 Received on: 02/02/2025

CONFIDENTIAL COPYRIGHT 2020 SCHENKEL & SHULTZ INC.
SEE WWW.SCHENKELSHULTZ.COM/COPYRIGHT FOR POLICY AND INFORMATION

PURSUANT TO SECTION 102 OF THE COPYRIGHT ACT, 17 U.S.C., ALL CONCEPTS, IDEAS, DESIGNS, ARRANGEMENTS, DRAWINGS, AND PLANS INDICATED OR REPRESENTED BY THIS DOCUMENT ARE COPYRIGHTED BY SCHENKEL & SHULTZ INC. AS SUCH ALL CONCEPTS, IDEAS, DESIGNS, ARRANGEMENTS, DRAWINGS, AND PLANS INDICATED OR REPRESENTED BY THIS DOCUMENT ARE OWNED BY AND THE PROPERTY OF SCHENKEL SHULTZ INC. AND WERE CREATED, EVOLVED AND DEVELOPED FOR USE ON AND IN CONNECTION WITH THE SPECIFIED PROJECT. NONE OF THE CONCEPTS, IDEAS, DESIGNS, ARRANGEMENTS, OR PLANS SHALL BE USED BY OR DISCLOSED TO ANY PERSON, ARCHITECTURAL OR ENGINEERING FIRM, CONSTRUCTION FIRM, SUBCONTRACTING FIRM, SUPPLIER, OR CORPORATION FOR ANY PURPOSE WHATSOEVER WITHOUT THE WRITTEN PERMISSION OF SCHENKEL & SHULTZ INC. PURSUANT TO SECTION 102 OF THE COPYRIGHT ACT, 17 U.S.C., PROTECTION FOR AN ARCHITECTURAL WORK CREATED AS A WORK MADE FOR HIRE ON OR AFTER DECEMBER 1, 1990, LASTS FOR 95 YEARS FROM THE DATE OF PUBLICATION OF THE WORK OR FOR 120 YEARS FROM THE DATE OF CREATION OF THE UNPUBLISHED PLANS, WHICHEVER TERM IS LESS.

WARNING: REPRODUCTION HEREOF IS A CRIMINAL OFFENSE UNDER SECTION 102 OF THE COPYRIGHT ACT, 17 U.S.C., 18 U.S.C. SEC. 506. UNAUTHORIZED DISCLOSURE MAY CONSTITUTE TRADE SECRET MISAPPROPRIATION IN VIOLATION OF C.24-3.31-1ET. SEQ. AND OTHER LAWS. THE CONCEPTS, IDEAS, DESIGNS, ARRANGEMENTS, DRAWINGS, AND PLANS DISCLOSED ARE COPYRIGHTED AND HEREIN MAY BE PATENTED OR BE THE SUBJECT OF PENDING PATENT APPLICATION. ANYONE VIOLATING THE INTENT OF THIS COPYRIGHT PROTECTION WILL BE PROSECUTED TO THE FULL EXTENT OF THE FEDERAL STATE AND LOCAL LAWS.

WRITTEN DIMENSIONS ON THESE DOCUMENTS SHALL HAVE PRECEDENCE OVER SCALE DIMENSIONS. CONTRACTORS SHALL VERIFY AND BE RESPONSIBLE FOR ALL DIMENSIONS AND CONDITIONS ON THE JOB AND THIS OFFICE MUST BE NOTIFIED OF ANY VARIATION FROM THE DIMENSIONS AND CONDITIONS SHOWN BY THESE DRAWINGS. SHOP DRAWINGS AND OR DETAILS MUST BE SUBMITTED TO THIS OFFICE FOR REVIEW BEFORE PROCEEDING WITH FABRICATION.

FORT PIERCE WESTWOOD ACADEMY

1801 Panther Ln , Fort Pierce, FL 34947

St. Lucie PUBLIC SCHOOLS

St. Lucie Public Schools
9461 Brandywine Ln
Port St. Lucie, FL 34986

ISSUE DATE: 10/31/2023
COMM. NO.: 2022108

DRAWN BY: SM,AC CHECKED BY: KT

TOILET ROOM ELEVATIONS - BLDG 02 INTERIOR ELEVATIONS

A283

PHASE III - CONSTRUCTION DOCUMENTS

12/31/2024 7:48:34 AM
Autodesk Docs://2022108 Westwood Academy/SLPS_FPWA_HS_2023-A.rvt

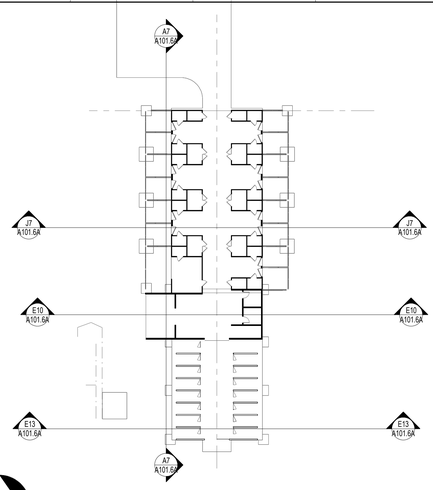

L5 — BUILDING 6 - BLDG SECTIONS REFERENCE PLAN

1" = 30'-0"

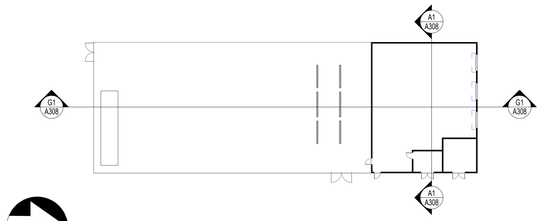

G1 — BUILDING 4 - BUILDING SECTIONS REFERENCE PLAN

1" = 30'-0"

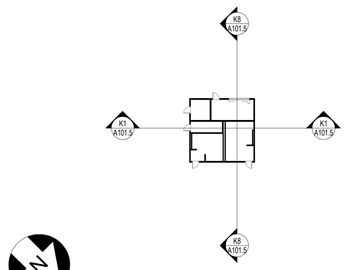

G5 — BUILDING 5 - BUILDING SECTIONS REFERENCE PLAN

1" = 30'-0"

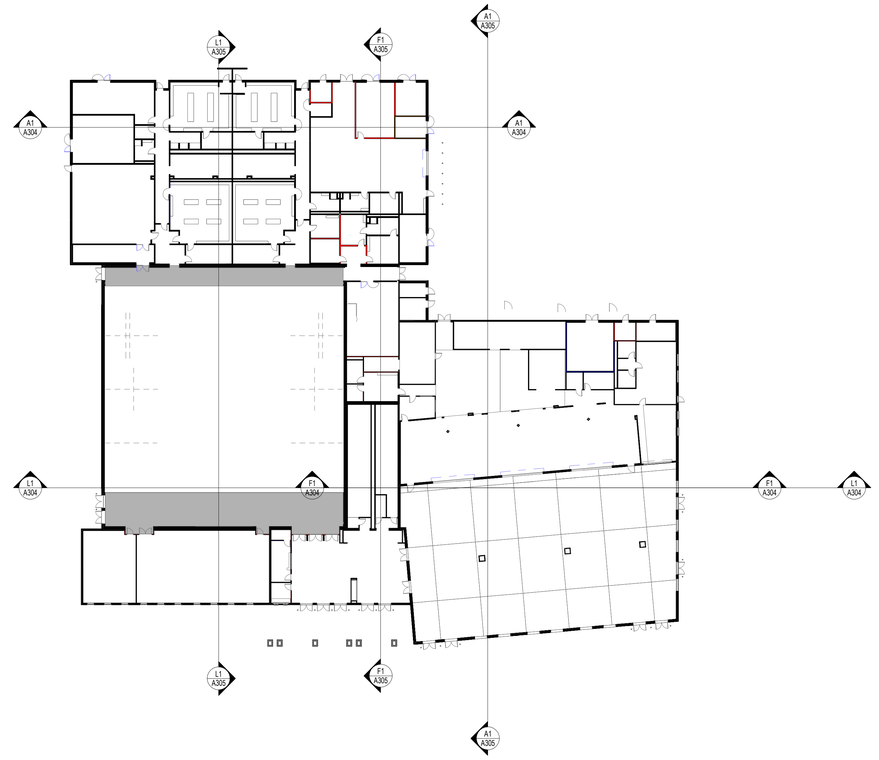

G10 — BUILDING 2 - BUILDING SECTIONS REFERENCE PLAN

1" = 30'-0"

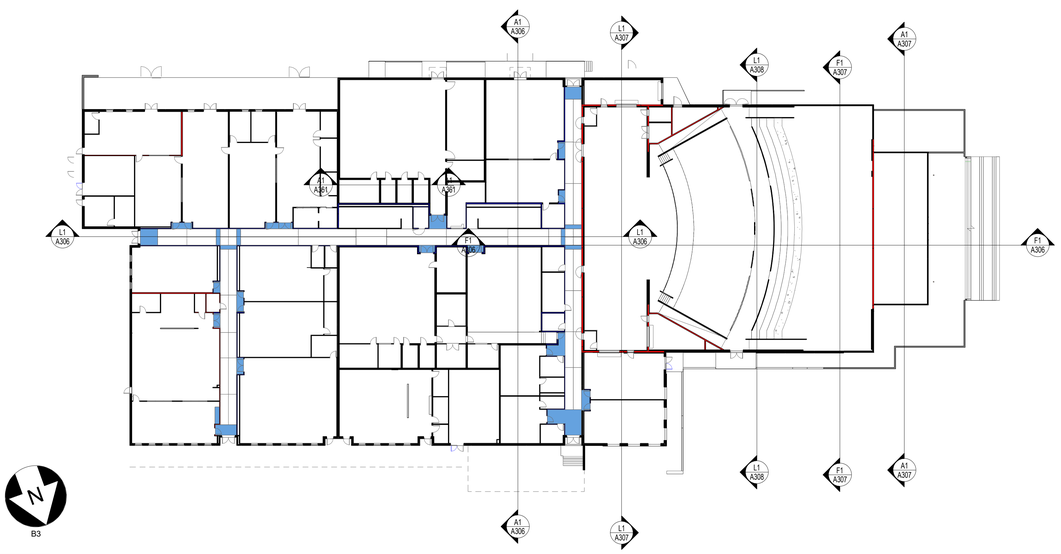

A1 — BUILDING 3 - BUILDING SECTIONS REFERENCE PLAN

1" = 30'-0"

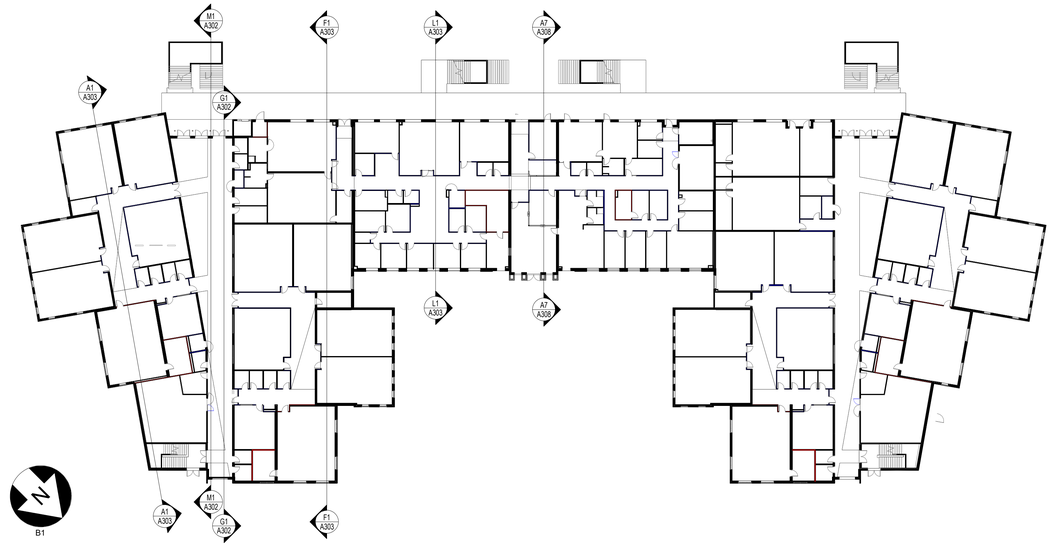

A10 — BUILDING 1 - BUILDING SECTIONS REFERENCE PLAN

1" = 30'-0"

SCHENKELSHULTZ
ARCHITECTURE

voice 407-872-3322
fax 407-872-3303
schenkelshultz.com
SS Lic. No. -AA-C000937

CONFIDENTIAL COPYRIGHT 2019 SCHENKEL & SHULTZ INC.
SEE **WWW.SCHENKELSHULTZ.COM/COPYRIGHT** FOR POLICY AND INFORMATION

REVISIONS

MARK	DESCRIPTION	DATE

CONFIDENTIAL COPYRIGHT 2020 SCHENKEL & SHULTZ INC.
SEE **WWW.SCHENKELSHULTZ.COM/COPYRIGHT** FOR POLICY AND INFORMATION

PURSUANT TO SECTION 102 OF THE COPYRIGHT ACT, 17 U.S.C. ALL CONCEPTS, IDEAS, DESIGNS, ARRANGEMENTS, DRAWINGS, AND PLANS INDICATED OR REPRESENTED BY THIS DOCUMENT ARE COPYRIGHTED AND OTHER PROPERTY RIGHTS OF SCHENKEL & SHULTZ INC. ALL CONCEPTS, IDEAS, DESIGNS, ARRANGEMENTS, DRAWINGS, AND PLANS INDICATED OR REPRESENTED BY THIS DOCUMENT ARE OWNED BY AND THE PROPERTY OF SCHENKEL&SHULTZ AND WERE CREATED, EVOLVED AND DEVELOPED FOR ITS OWN USE. NONE OF THE IDEAS, DESIGNS, ARRANGEMENTS, OR PLANS SHALL BE USED BY OR DISCLOSED TO ANY PERSON, ARCHITECTURAL OR ENGINEERING FIRM, CONSTRUCTION FIRM, SUBCONTRACTING FIRM, SUPPLIER, OR CORPORATION FOR ANY PURPOSE WHATSOEVER WITHOUT THE WRITTEN PERMISSION OF SCHENKEL & SHULTZ INC. PURSUANT TO SECTION 102 OF THE COPYRIGHT ACT, 17 U.S.C. PROTECTION FOR AN ARCHITECTURAL WORK CREATED AS A WORK MADE FOR HIRE ON OR AFTER DECEMBER 1, 1990, LASTS FOR 95 YEARS FROM THE DATE OF PUBLICATION OF THE WORK OR FOR 120 YEARS FROM THE DATE OF CREATION OF THE UNPUBLISHED PLANS, WHICHEVER TERM IS LESS.

WARNING: REPRODUCTION HEREOF IS A CRIMINAL OFFENSE UNDER SECTION 102 OF THE COPYRIGHT ACT, 17 U.S.C., 18 U.S.C. SEC. 506. UNAUTHORIZED DISCLOSURE MAY CONSTITUTE TRADE SECRET MISAPPROPRIATION IN VIOLATION OF C.24-3.31-1ET SEQ. AND OTHER LAWS. THE CONCEPTS, IDEAS, DESIGNS, ARRANGEMENTS, DRAWINGS, AND PLANS DISCLOSED ARE COPYRIGHTED AND HEREIN MAY BE PATENTED OR BE THE SUBJECT OF PENDING PATENT APPLICATION. ANYONE VIOLATING THE INTENT OF THIS COPYRIGHT PROTECTION WILL BE PROSECUTED TO THE FULL EXTENT OF THE FEDERAL STATE AND LOCAL LAWS.

WRITTEN DIMENSIONS ON THESE DOCUMENTS SHALL HAVE PRECEDENCE OVER SCALE DIMENSIONS. CONTRACTORS SHALL VERIFY AND BE RESPONSIBLE FOR ALL DIMENSIONS AND CONDITIONS ON THE JOB AND THIS OFFICE MUST BE NOTIFIED OF ANY VARIATION FROM THE DIMENSIONS AND CONDITIONS SHOWN BY THESE DRAWINGS. SHOP DRAWINGS AND OR DETAILS MUST BE SUBMITTED TO THIS OFFICE FOR REVIEW BEFORE PROCEEDING WITH FABRICATION.

FORT PIERCE WESTWOOD ACADEMY

1801 Panther Ln , Fort Pierce, FL 34947

St. Lucie PUBLIC SCHOOLS

St. Lucie Public Schools
9461 Brandywine Ln
Port St. Lucie, FL 34986

ISSUE DATE: 10/31/2023
COMM. NO.: 2022108

DRAWN BY: SM,AC CHECKED BY: KT

BUILDING SECTIONS REFERENCE PLANS

A300

PHASE III - CONSTRUCTION DOCUMENTS

11/1/2023 1:26:41 PM
Autodesk Docs://2022108 Westwood Academy/SLPS_FPWA_HS_2023-A.rvt

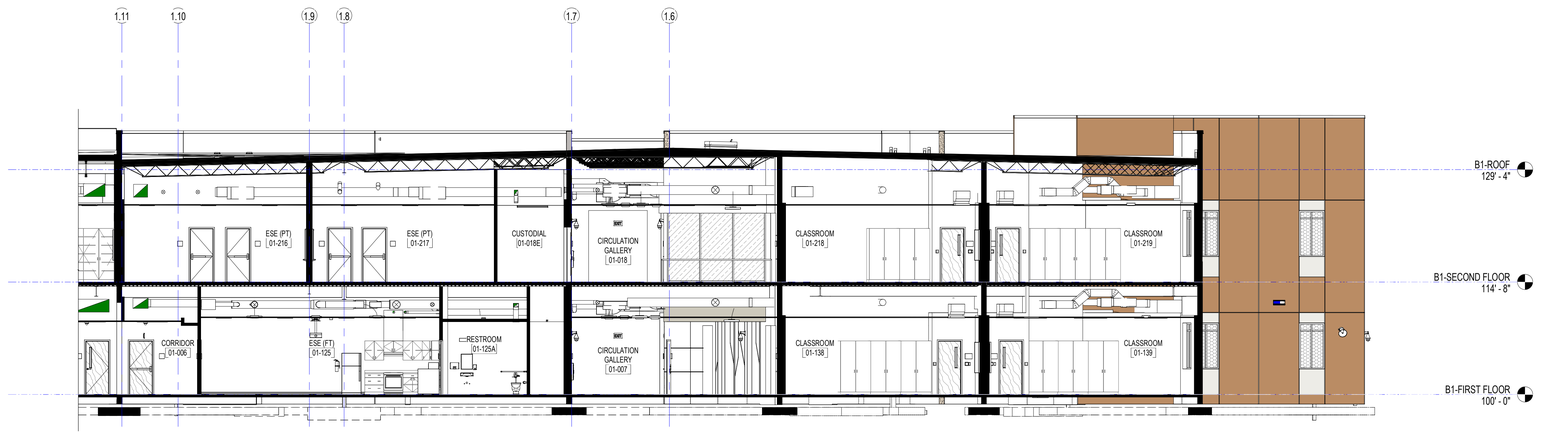

M1 BLDG 1 - BUILDING SECTION

1/8" = 1'-0"

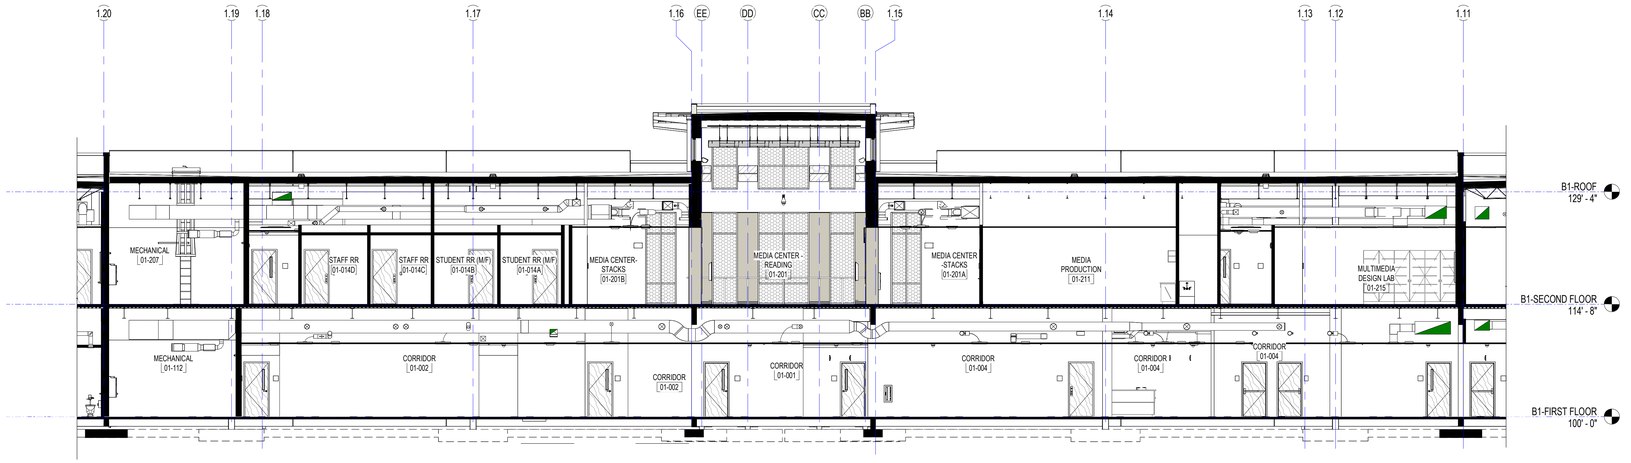

F1 BLDG 1 - BUILDING SECTION

1/8" = 1'-0"

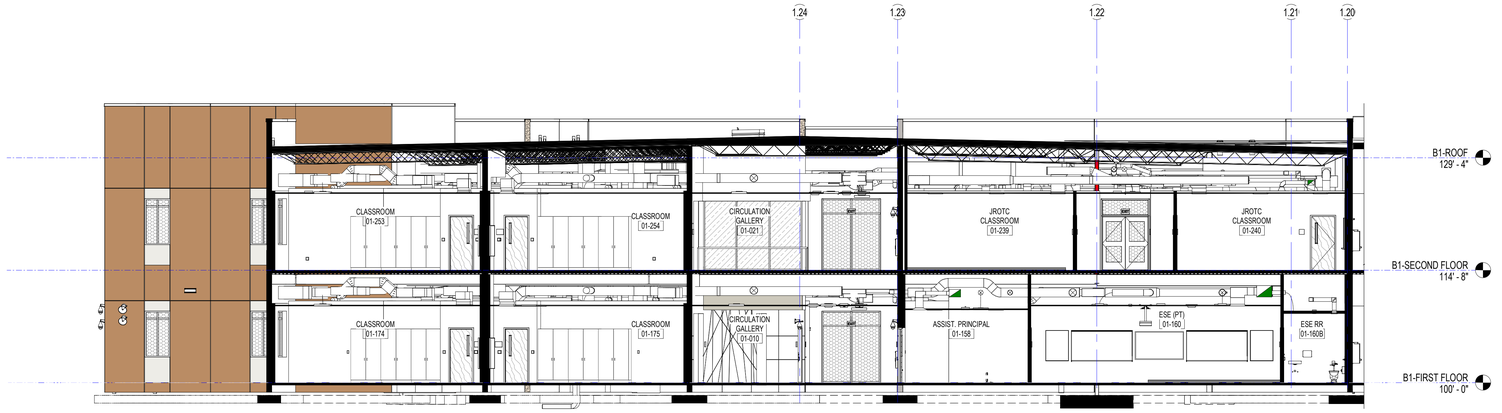

A1 BLDG 1 - BUILDING SECTION

1/8" = 1'-0"

SCHENKELSHULTZ
ARCHITECTURE

voice 407-872-3322
fax 407-872-3303
schenkelshultz.com
SS Lic. No. -AA-C000937

CONFIDENTIAL COPYRIGHT 2019 SCHENKEL & SHULTZ INC.
SEE WWW.SCHENKELSHULTZ.COM/COPYRIGHT FOR POLICY AND INFORMATION

REVISIONS

MARK	DESCRIPTION	DATE

CONFIDENTIAL COPYRIGHT 2020 SCHENKEL & SHULTZ INC.
SEE WWW.SCHENKELSHULTZ.COM/COPYRIGHT FOR POLICY AND INFORMATION

PURSUANT TO SECTION 102 OF THE COPYRIGHT ACT, 17 U.S.C. ALL CONCEPTS, IDEAS, DESIGNS, ARRANGEMENTS, DRAWINGS, AND PLANS INDICATED OR REPRESENTED BY THIS DOCUMENT ARE COPYRIGHTED MATERIALS (HEREINAFTER REFERRED TO AS "COPYRIGHTED MATERIAL"). ALL CONCEPTS, IDEAS, DESIGNS, ARRANGEMENTS, DRAWINGS, AND PLANS INDICATED OR REPRESENTED BY THIS DOCUMENT ARE OWNED BY AND THE PROPERTY OF SCHENKELSHULTZ AND WERE CREATED, EVOLVED AND DEVELOPED FOR ITS OWN USE. NONE OF THE IDEAS, DESIGNS, ARRANGEMENTS, OR PLANS SHALL BE USED BY OR DISCLOSED TO ANY PERSON, ARCHITECTURAL OR ENGINEERING FIRM, CONSTRUCTION FIRM, SUBCONTRACTING FIRM, SUPPLIER, OR CORPORATION FOR ANY PURPOSE WHATSOEVER WITHOUT THE WRITTEN PERMISSION OF SCHENKEL & SHULTZ INC. PURSUANT TO SECTION 102 OF THE COPYRIGHT ACT, 17 U.S.C. PROTECTION FOR AN ARCHITECTURAL WORK CREATED AS A WORK MADE FOR HIRE ON OR AFTER DECEMBER 1, 1990, LASTS FOR 95 YEARS FROM THE DATE OF PUBLICATION OF THE WORK OR FOR 120 YEARS FROM THE DATE OF CREATION OF THE UNPUBLISHED PLANS, WHICHEVER TERM IS LESS.

WARNING: REPRODUCTION HEREOF IS A CRIMINAL OFFENSE UNDER SECTION 102 OF THE COPYRIGHT ACT, 17 U.S.C., 18 U.S.C. SEC. 506. UNAUTHORIZED DISCLOSURE MAY CONSTITUTE TRADE SECRET MISAPPROPRIATION IN VIOLATION OF I.C.34-3-3.1-ET. SEQ. AND OTHER LAWS. THE CONCEPTS, IDEAS, DESIGNS, ARRANGEMENTS, DRAWINGS, AND PLANS DISCLOSED ARE COPYRIGHTED AND HEREIN MAY BE PATENTED OR BE THE SUBJECT OF PENDING PATENT APPLICATION. ANYONE VIOLATING THE INTENT OF THIS COPYRIGHT PROTECTION WILL BE PROSECUTED TO THE FULL EXTENT OF THE FEDERAL STATE AND LOCAL LAWS.

WRITTEN DIMENSIONS ON THESE DOCUMENTS SHALL HAVE PRECEDENCE OVER SCALE DIMENSIONS. CONTRACTORS SHALL VERIFY AND BE RESPONSIBLE FOR ALL DIMENSIONS AND CONDITIONS ON THE JOB AND THIS OFFICE MUST BE NOTIFIED OF ANY VARIATION FROM THE DIMENSIONS AND CONDITIONS SHOWN BY THESE DRAWINGS. SHOP DRAWINGS AND OR DETAILS MUST BE SUBMITTED TO THIS OFFICE FOR REVIEW BEFORE PROCEEDING WITH FABRICATION.

FORT PIERCE WESTWOOD ACADEMY

1801 Panther Ln , Fort Pierce, FL 34947

St. Lucie PUBLIC SCHOOLS

St. Lucie Public Schools
9461 Brandywine Ln
Port St. Lucie, FL 34986

ISSUE DATE: 10/31/2023
COMM. NO.: 2022108

DRAWN BY: SM,AC CHECKED BY: KT

BLDG 1 - BUILDING SECTIONS

A301

PHASE III - CONSTRUCTION DOCUMENTS

11/1/2023 1:27:02 PM
Autodesk Docs://2022108 Westwood Academy/SLPS_FPWA_HS_2023-A.rvt

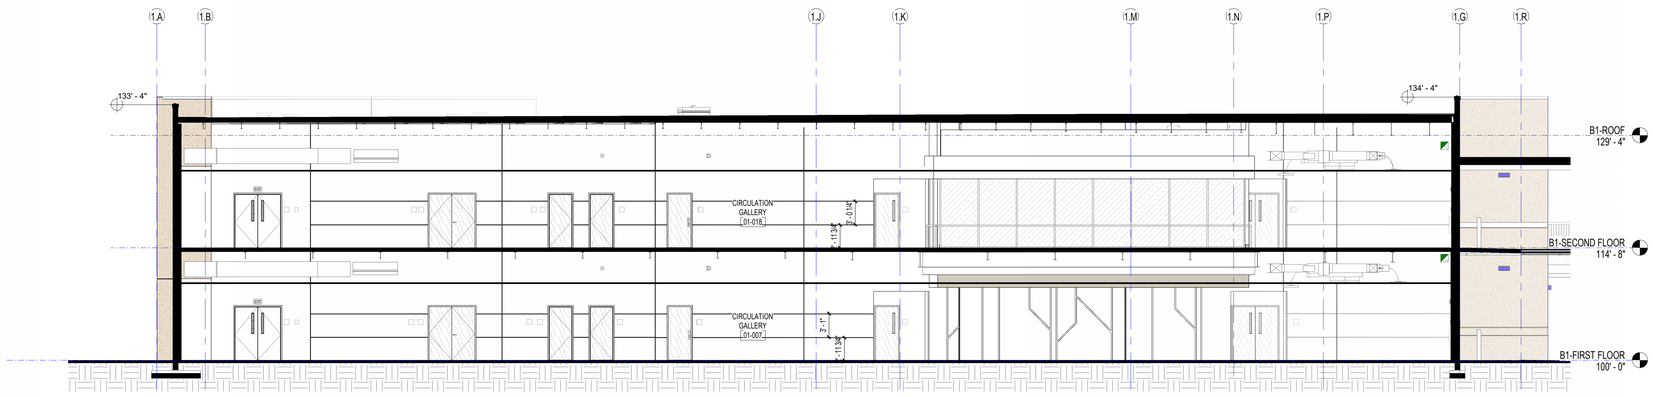

M1 BUILDING SECTION

1/8" = 1'-0"

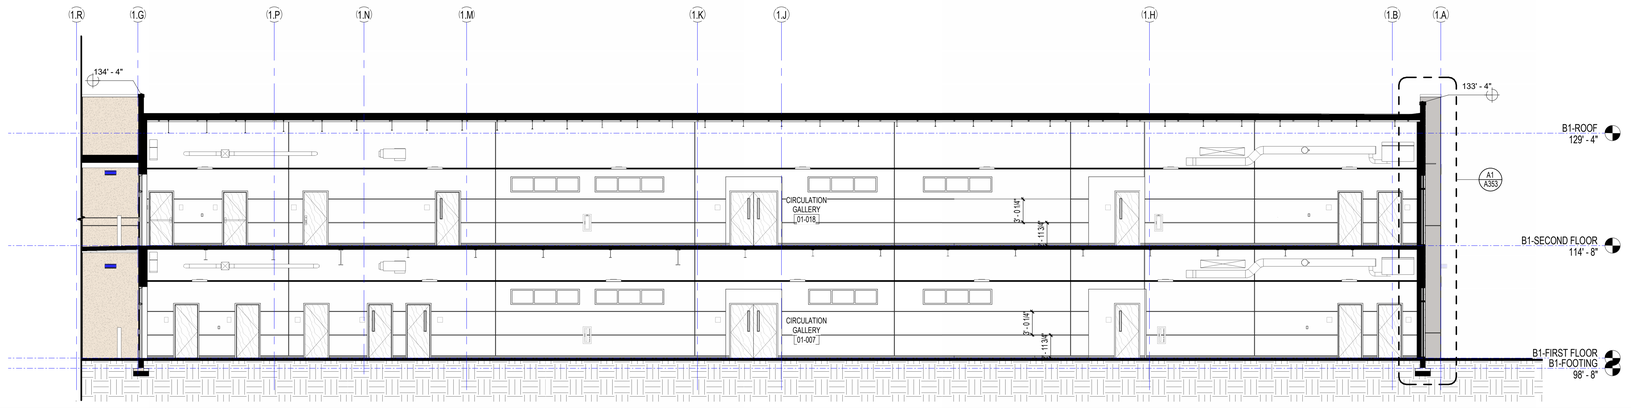

G1 BUILDING SECTION

1/8" = 1'-0"

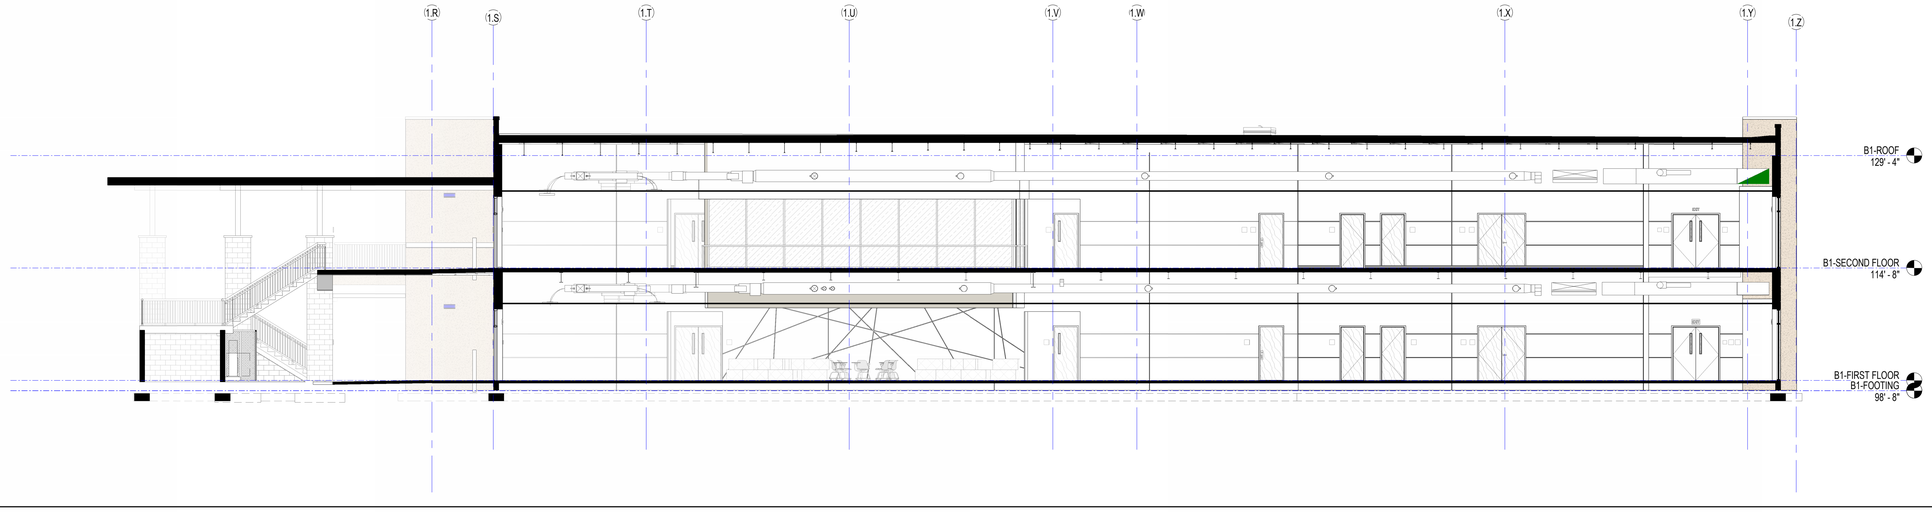

A1 BLDG 1 - BUILDING SECTION

1/8" = 1'-0"

SCHENKELSHULTZ
ARCHITECTURE

voice 407-872-3322
fax 407-872-3303
schenkelshultz.com
SS Lic. No. -AA-C000937

CONFIDENTIAL COPYRIGHT 2019 SCHENKEL & SHULTZ INC.
SEE WWW.SCHENKELSHULTZ.COM/COPYRIGHT FOR POLICY AND INFORMATION

REVISIONS

MARK	DESCRIPTION	DATE

CONFIDENTIAL COPYRIGHT 2020 SCHENKEL & SHULTZ INC.
SEE WWW.SCHENKELSHULTZ.COM/COPYRIGHT FOR POLICY AND INFORMATION

PURSUANT TO SECTION 102 OF THE COPYRIGHT ACT, 17 U.S.C. ALL CONCEPTS, IDEAS, DESIGNS, ARRANGEMENTS, DRAWINGS, AND PLANS INDICATED OR REPRESENTED BY THIS DOCUMENT ARE COPYRIGHTED MATERIALS, SUBJECT TO 17 U.S.C. ALL CONCEPTS, IDEAS, DESIGNS, ARRANGEMENTS, DRAWINGS, AND PLANS INDICATED OR REPRESENTED BY THIS DOCUMENT ARE OWNED BY AND THE PROPERTY OF SCHENKEL/SHULTZ AND WERE CREATED, EVOLVED AND DEVELOPED FOR ITS OWN USE. NONE OF THE IDEAS, DESIGNS, ARRANGEMENTS, OR PLANS SHALL BE USED BY OR DISCLOSED TO ANY PERSON, ARCHITECTURAL OR ENGINEERING FIRM, CONSTRUCTION FIRM, SUBCONTRACTING FIRM, SUPPLIER, OR CORPORATION FOR ANY PURPOSE WHATSOEVER WITHOUT THE WRITTEN PERMISSION OF SCHENKEL & SHULTZ INC. PURSUANT TO SECTION 102 OF THE COPYRIGHT ACT, 17 U.S.C., PROTECTION FOR AN ARCHITECTURAL WORK CREATED AS A WORK MADE FOR HIRE ON OR AFTER DECEMBER 1, 1990, LASTS FOR 95 YEARS FROM THE DATE OF PUBLICATION OF THE WORK OR FOR 120 YEARS FROM THE DATE OF CREATION OF THE UNPUBLISHED PLANS, WHICHEVER TERM IS LESS.

WARNING: REPRODUCTION HEREOF IS A CRIMINAL OFFENSE UNDER SECTION 102 OF THE COPYRIGHT ACT, 17 U.S.C., 18 U.S.C. SEC. 506. UNAUTHORIZED DISCLOSURE MAY CONSTITUTE TRADE SECRET MISAPPROPRIATION IN VIOLATION OF I.C.34-3-3-1 ET. SEQ. AND OTHER LAWS. THE CONCEPTS, IDEAS, DESIGNS, ARRANGEMENTS, DRAWINGS, AND PLANS DISCLOSED ARE COPYRIGHTED AND HEREIN MAY BE PATENTED OR BE THE SUBJECT OF PENDING PATENT APPLICATION. ANYONE VIOLATING THE INTENT OF THIS COPYRIGHT PROTECTION WILL BE PROSECUTED TO THE FULL EXTENT OF THE FEDERAL STATE AND LOCAL LAWS.

WRITTEN DIMENSIONS ON THESE DOCUMENTS SHALL HAVE PRECEDENCE OVER SCALE DIMENSIONS. CONTRACTORS SHALL VERIFY AND BE RESPONSIBLE FOR ALL DIMENSIONS AND CONDITIONS ON THE JOB AND THIS OFFICE MUST BE NOTIFIED OF ANY VARIATION FROM THE DIMENSIONS AND CONDITIONS SHOWN BY THESE DRAWINGS. SHOP DRAWINGS AND OR DETAILS MUST BE SUBMITTED TO THIS OFFICE FOR REVIEW BEFORE PROCEEDING WITH FABRICATION.

FORT PIERCE WESTWOOD ACADEMY

1801 Panther Ln , Fort Pierce, FL 34947

St. Lucie PUBLIC SCHOOLS

St. Lucie Public Schools
9461 Brandywine Ln
Port St. Lucie, FL 34986

ISSUE DATE: 10/31/2023
COMM. NO.: 2022108

DRAWN BY: SM,AC CHECKED BY: KT

BLDG 1 - BUILDING SECTIONS

A302

PHASE III - CONSTRUCTION DOCUMENTS

11/1/2023 1:27:11 PM
Autodesk Docs://2022108 Westwood Academy/SLPS_FPWA_HS_2023-A.rvt

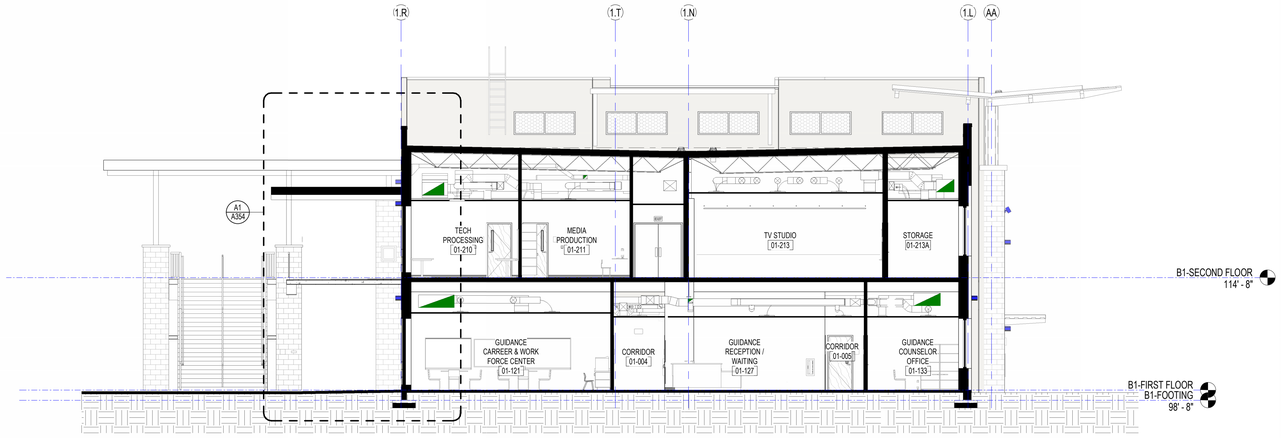

L1 BUILDING SECTION

1/8" = 1'-0"

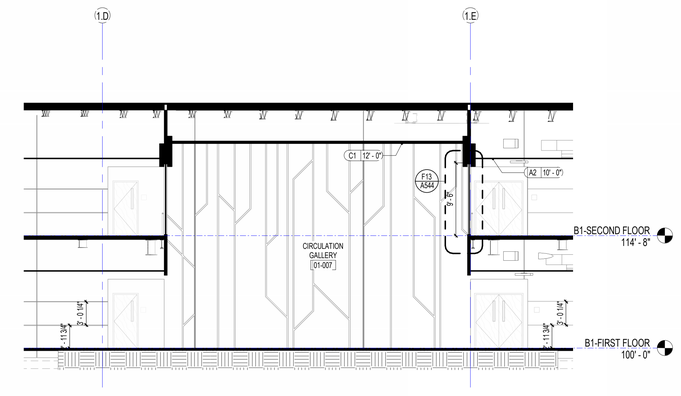

L13 BUILDING SECTION

1/8" = 1'-0"

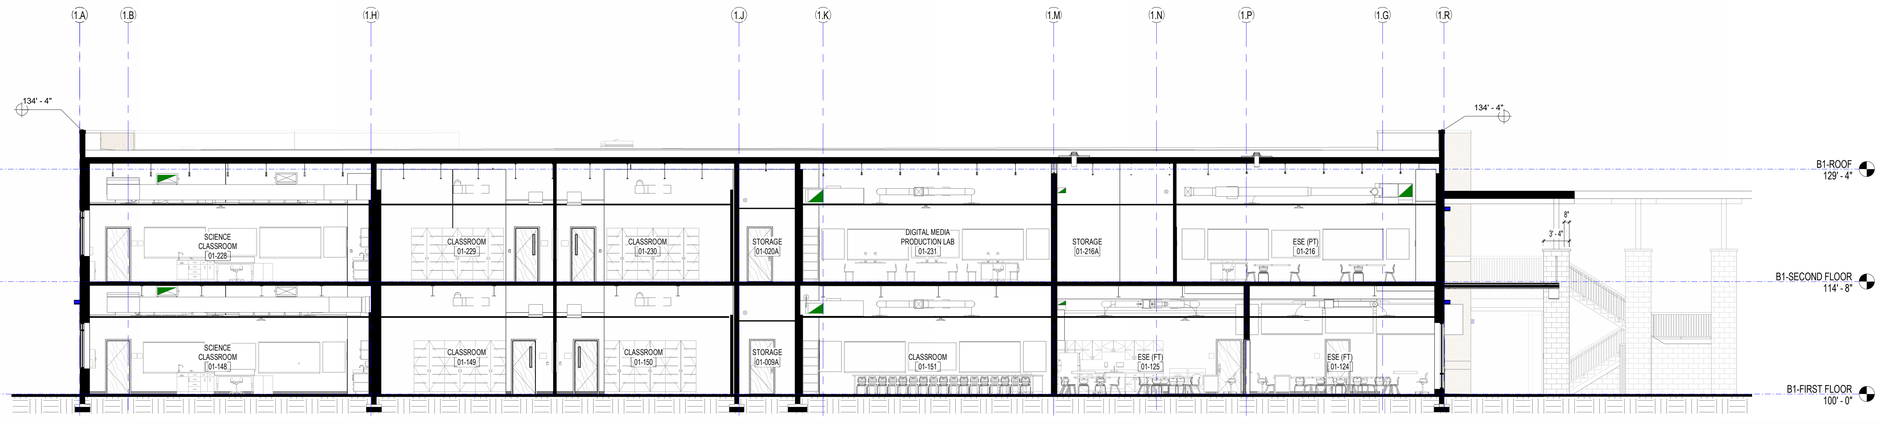

F1 BUILDING SECTION

1/8" = 1'-0"

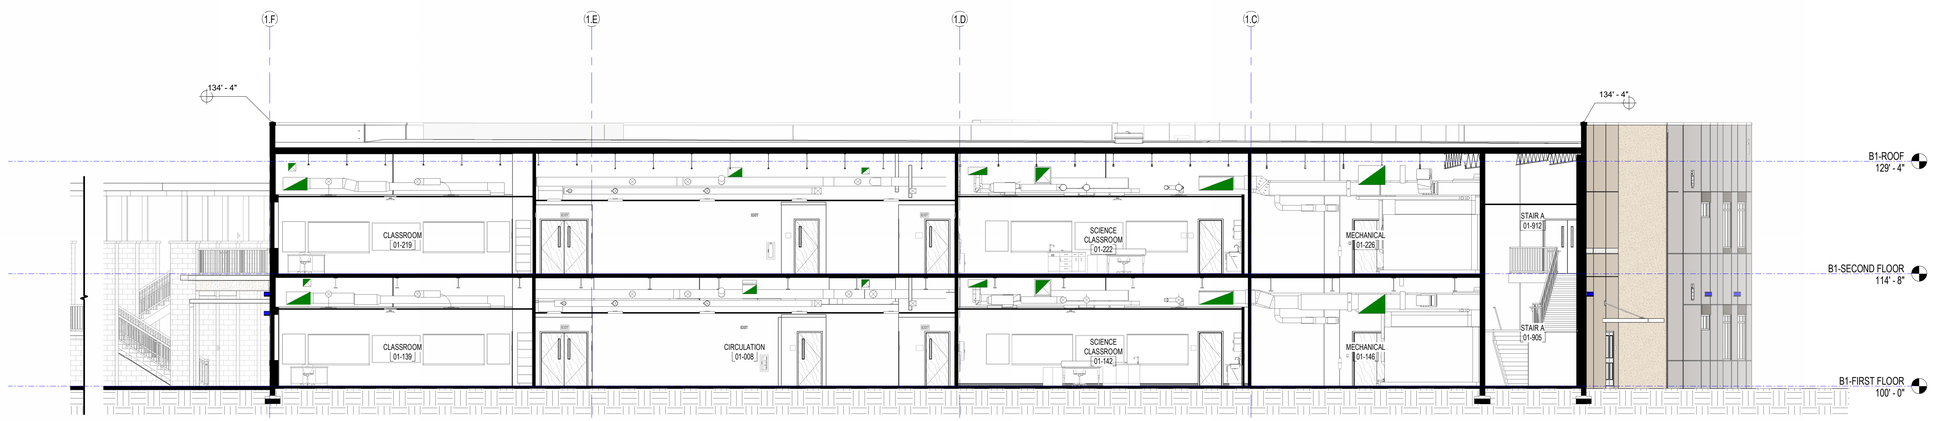

A1 BUILDING SECTION

1/8" = 1'-0"

SCHENKELSHULTZ
ARCHITECTURE

voice 407-872-3322
fax 407-872-3303
schenkelshultz.com
SS Lic. No. -AA-C000937

CONFIDENTIAL COPYRIGHT 2019 SCHENKEL & SHULTZ INC.
SEE WWW.SCHENKELSHULTZ.COM/COPYRIGHT FOR POLICY AND INFORMATION

REVISIONS

MARK	DESCRIPTION	DATE

CONFIDENTIAL COPYRIGHT 2020 SCHENKEL & SHULTZ INC.
SEE WWW.SCHENKELSHULTZ.COM/COPYRIGHT FOR POLICY AND INFORMATION

PURSUANT TO SECTION 102 OF THE COPYRIGHT ACT, 17 U.S.C. ALL CONCEPTS, IDEAS, DESIGNS, ARRANGEMENTS, DRAWINGS, AND PLANS INDICATED OR REPRESENTED BY THIS DOCUMENT ARE COPYRIGHTED BY SCHENKEL & SHULTZ INC. ALL CONCEPTS, IDEAS, DESIGNS, ARRANGEMENTS, DRAWINGS, AND PLANS INDICATED OR REPRESENTED BY THIS DOCUMENT ARE OWNED BY AND ARE PROPERTY OF SCHENKEL&SHULTZ AND WERE CREATED, EVOLVED AND DEVELOPED FOR ITS OWN USE. NONE OF THE IDEAS, DESIGNS, ARRANGEMENTS, OR PLANS SHALL BE USED BY OR DISCLOSED TO ANY PERSON, ARCHITECTURAL OR ENGINEERING FIRM, CONSTRUCTION FIRM, SUBCONTRACTING FIRM, SUPPLIER, OR CORPORATION FOR ANY PURPOSE WHATSOEVER WITHOUT THE WRITTEN PERMISSION OF SCHENKEL & SHULTZ INC. PURSUANT TO SECTION 102 OF THE COPYRIGHT ACT, 17 U.S.C. PROTECTION FOR AN ARCHITECTURAL WORK CREATED AS A WORK MADE FOR HIRE ON OR AFTER DECEMBER 1, 1990, LASTS FOR 95 YEARS FROM THE DATE OF PUBLICATION OF THE WORK OR FOR 120 YEARS FROM THE DATE OF CREATION OF THE UNPUBLISHED PLANS, WHICHEVER TERM IS LESS.

WARNING: REPRODUCTION HEREOF IS A CRIMINAL OFFENSE UNDER SECTION 102 OF THE COPYRIGHT ACT, 17 U.S.C., 18 U.S.C. SEC. 506. UNAUTHORIZED DISCLOSURE MAY CONSTITUTE TRADE SECRET MISAPPROPRIATION IN VIOLATION OF 1C.A-2-3-1-ET SEQ. AND OTHER LAWS. THE CONCEPTS, IDEAS, DESIGNS, ARRANGEMENTS, DRAWINGS, AND PLANS DISCLOSED ARE COPYRIGHTED AND HEREIN MAY BE PATENTED OR BE THE SUBJECT OF PENDING PATENT APPLICATION. ANYONE VIOLATING THE INTENT OF THIS COPYRIGHT PROTECTION WILL BE PROSECUTED TO THE FULL EXTENT OF THE FEDERAL STATE AND LOCAL LAWS.

WRITTEN DIMENSIONS ON THESE DOCUMENTS SHALL HAVE PRECEDENCE OVER SCALE DIMENSIONS. CONTRACTORS SHALL VERIFY AND BE RESPONSIBLE FOR ALL DIMENSIONS AND CONDITIONS ON THE JOB AND THIS OFFICE MUST BE NOTIFIED OF ANY VARIATION FROM THE DIMENSIONS AND CONDITIONS SHOWN BY THESE DRAWINGS. SHOP DRAWINGS AND OR DETAILS MUST BE SUBMITTED TO THIS OFFICE FOR REVIEW BEFORE PROCEEDING WITH FABRICATION.

FORT PIERCE WESTWOOD ACADEMY

1801 Panther Ln , Fort Pierce, FL 34947

St. Lucie PUBLIC SCHOOLS

St. Lucie Public Schools
9461 Brandywine Ln
Port St. Lucie, FL 34986

ISSUE DATE: 10/31/2023
COMM. NO.: 2022108

DRAWN BY: SM,AC CHECKED BY: KT

BLDG 1 - BUILDING SECTIONS

A303

PHASE III - CONSTRUCTION DOCUMENTS

11/1/2023 1:27:29 PM
Autodesk Docs://2022108 Westwood Academy/SLPS_FPWA_HS_2023-A.rvt

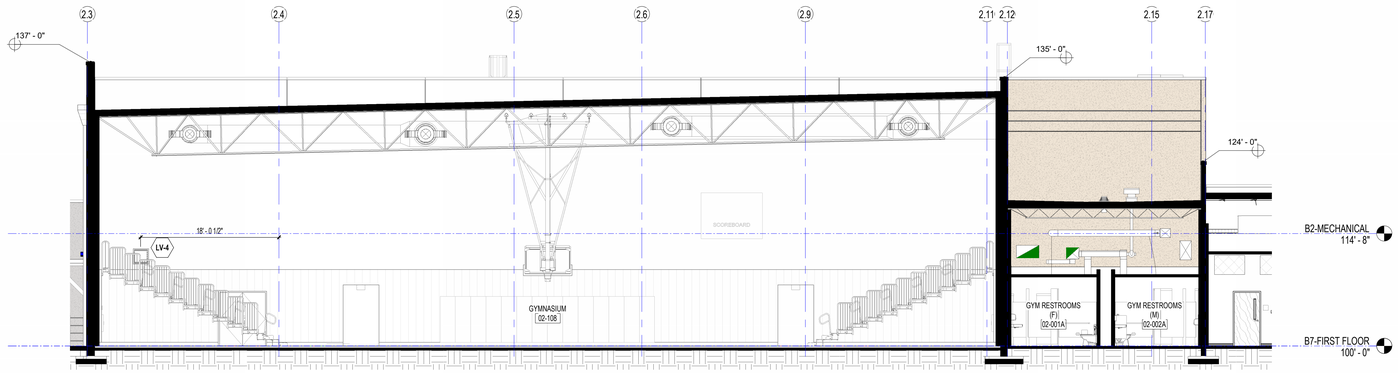

L1 BUILDING 2 - BUILDING SECTION

1/8" = 1'-0"

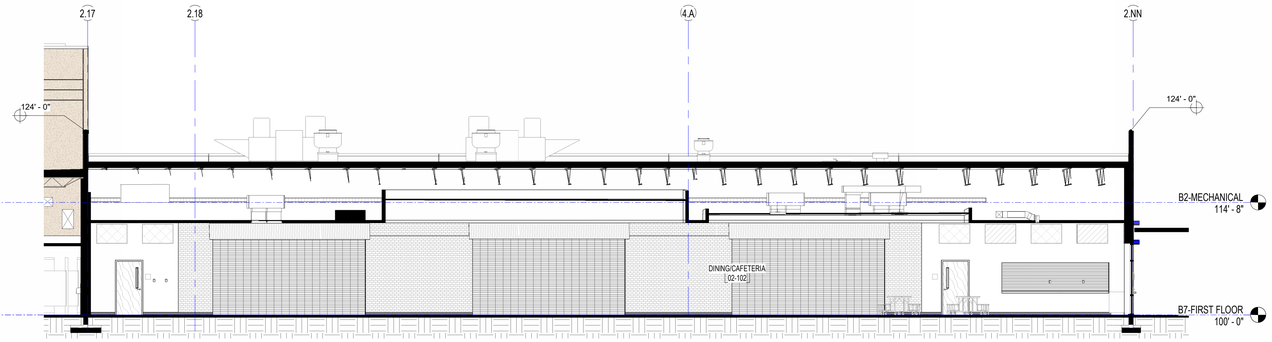

F1 BUILDING 2 - BUILDING SECTION

1/8" = 1'-0"

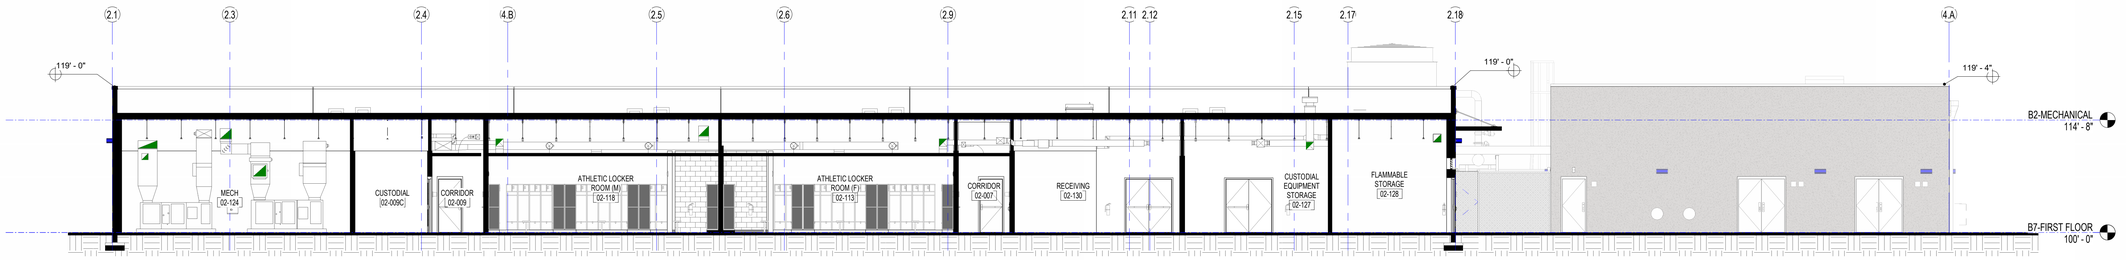

A1 BUILDING 2 - BUILDING SECTION

1/8" = 1'-0"

SCHENKELSHULTZ
ARCHITECTURE

voice 407-872-3322
fax 407-872-3303
schenkelshultz.com
SS Lic. No. -AA-C000937

CONFIDENTIAL COPYRIGHT 2019 SCHENKEL & SHULTZ INC.
SEE WWW.SCHENKELSHULTZ.COM/COPYRIGHT FOR POLICY AND INFORMATION

REVISIONS

MARK	DESCRIPTION	DATE

CONFIDENTIAL COPYRIGHT 2020 SCHENKEL & SHULTZ INC.
SEE WWW.SCHENKELSHULTZ.COM/COPYRIGHT FOR POLICY AND INFORMATION

PURSUANT TO SECTION 102 OF THE COPYRIGHT ACT, 17 U.S.C. ALL CONCEPTS, IDEAS, DESIGNS, ARRANGEMENTS, DRAWINGS, AND PLANS INDICATED OR REPRESENTED BY THIS DOCUMENT ARE COPYRIGHTED BY SCHENKEL & SHULTZ INC. ALL RIGHTS RESERVED. ALL CONCEPTS, IDEAS, DESIGNS, ARRANGEMENTS, DRAWINGS, AND PLANS INDICATED OR REPRESENTED BY THIS DOCUMENT ARE OWNED BY AND THE PROPERTY OF SCHENKEL/SHULTZ AND WERE CREATED, EVOLVED AND DEVELOPED FOR ITS OWN USE. NONE OF THE IDEAS, DESIGNS, ARRANGEMENTS, OR PLANS SHALL BE USED BY OR DISCLOSED TO ANY PERSON, ARCHITECTURAL OR ENGINEERING FIRM, CONSTRUCTION FIRM, SUBCONTRACTING FIRM, SUPPLIER, OR CORPORATION FOR ANY PURPOSE WHATSOEVER WITHOUT THE WRITTEN PERMISSION OF SCHENKEL & SHULTZ INC. PURSUANT TO SECTION 102 OF THE COPYRIGHT ACT, 17 U.S.C. PROTECTION FOR AN ARCHITECTURAL WORK CREATED AS A WORK MADE FOR HIRE ON OR AFTER DECEMBER 1, 1990, LASTS FOR 95 YEARS FROM THE DATE OF PUBLICATION OF THE WORK OR FOR 120 YEARS FROM THE DATE OF CREATION OF THE UNPUBLISHED PLANS, WHICHEVER TERM IS LESS.

WARNING: REPRODUCTION HEREOF IS A CRIMINAL OFFENSE UNDER SECTION 102 OF THE COPYRIGHT ACT, 17 U.S.C., 18 U.S.C. SEC. 506. UNAUTHORIZED DISCLOSURE MAY CONSTITUTE TRADE SECRET MISAPPROPRIATION IN VIOLATION OF C.A-3-3-1-ET SEQ. AND OTHER LAWS. THE CONCEPTS, IDEAS, DESIGNS, ARRANGEMENTS, DRAWINGS, AND PLANS DISCLOSED ARE COPYRIGHTED AND HEREIN MAY BE PATENTED OR BE THE SUBJECT OF PENDING PATENT APPLICATION. ANYONE VIOLATING THE INTENT OF THIS COPYRIGHT PROTECTION WILL BE PROSECUTED TO THE FULL EXTENT OF THE FEDERAL STATE AND LOCAL LAWS.

WRITTEN DIMENSIONS ON THESE DOCUMENTS SHALL HAVE PRECEDENCE OVER SCALE DIMENSIONS. CONTRACTORS SHALL VERIFY AND BE RESPONSIBLE FOR ALL DIMENSIONS AND CONDITIONS ON THE JOB AND THIS OFFICE MUST BE NOTIFIED OF ANY VARIATION FROM THE DIMENSIONS AND CONDITIONS SHOWN BY THESE DRAWINGS. SHOP DRAWINGS AND OR DETAILS MUST BE SUBMITTED TO THIS OFFICE FOR REVIEW BEFORE PROCEEDING WITH FABRICATION.

FORT PIERCE WESTWOOD ACADEMY

1801 Panther Ln , Fort Pierce, FL 34947

St. Lucie PUBLIC SCHOOLS

St. Lucie Public Schools
9461 Brandywine Ln
Port St. Lucie, FL 34986

ISSUE DATE: 10/31/2023
COMM. NO.: 2022108

DRAWN BY: SM,AC CHECKED BY: KT

BLDG 2 - BUILDING SECTIONS

A304

PHASE III - CONSTRUCTION DOCUMENTS

11/1/2023 1:27:45 PM
Autodesk Docs://2022108 Westwood Academy/SLPS_FPWA_HS_2023-A.rvt

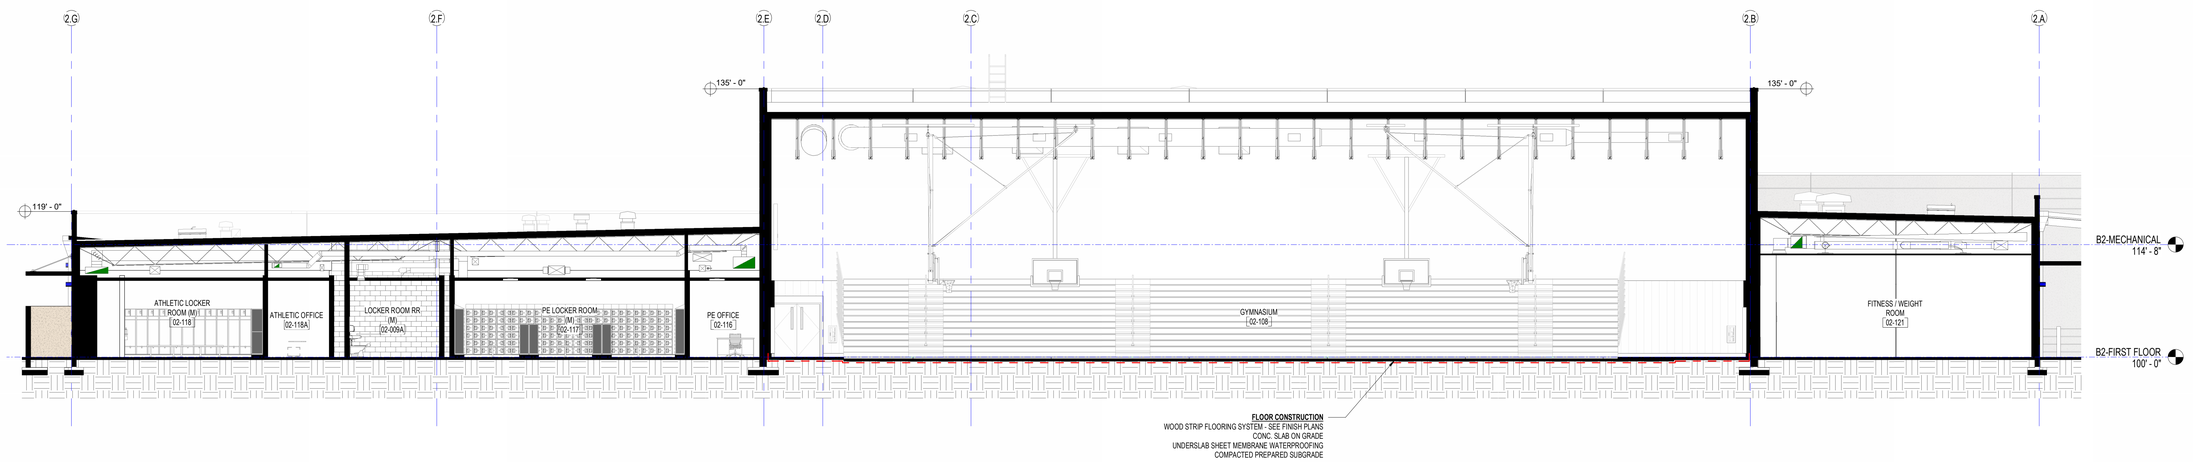

L1

BUILDING 2 - BUILDING SECTION

1/8" = 1'-0"

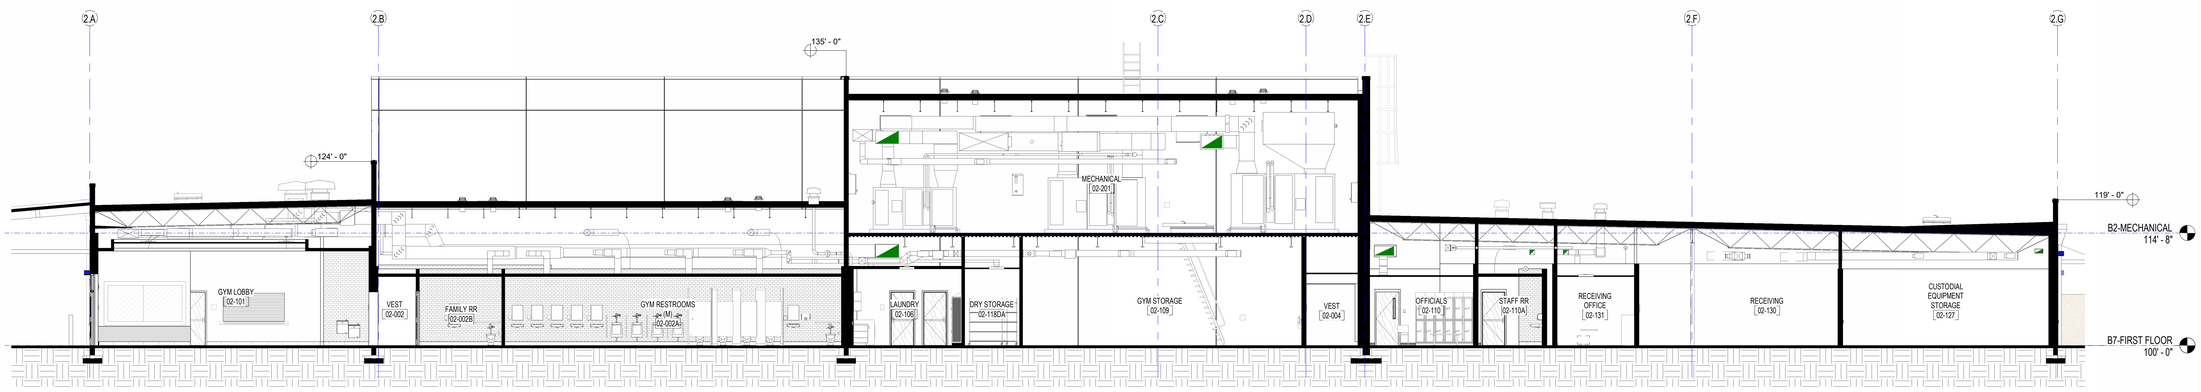

F1

BUILDING 2 - BUILDING SECTION

1/8" = 1'-0"

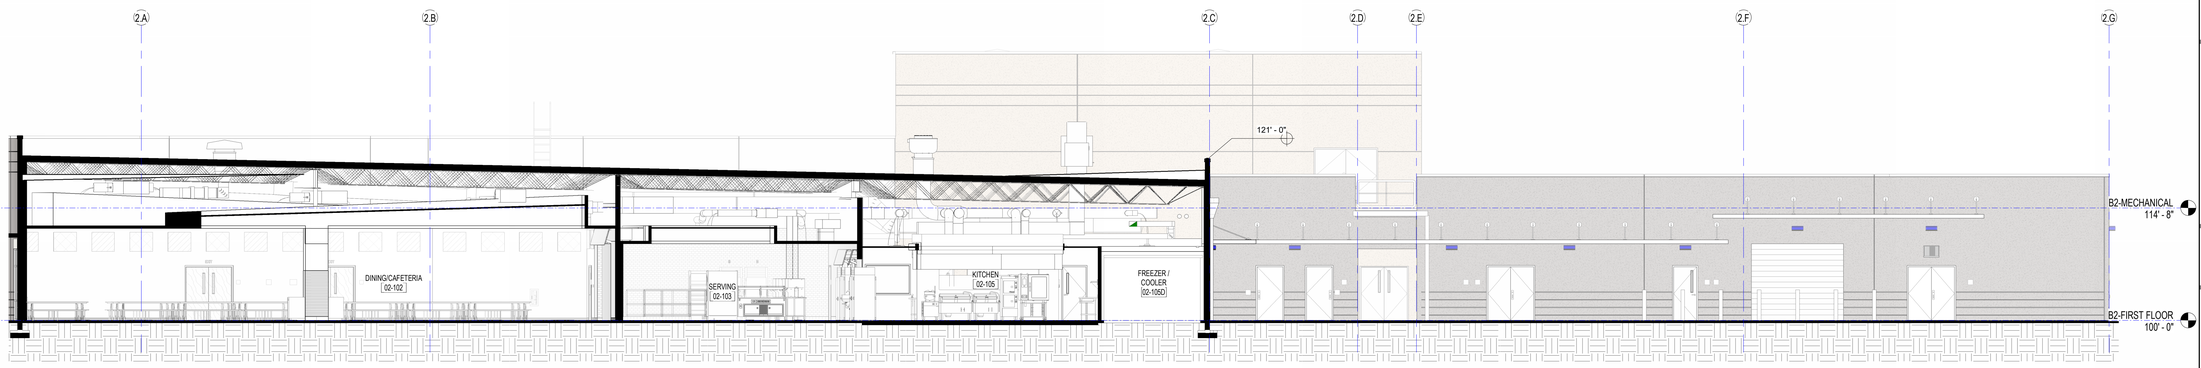

A1

BUILDING 2 - BUILDING SECTION

1/8" = 1'-0"

SCHENKELSHULTZ
ARCHITECTURE

voice 407-872-3322
fax 407-872-3303
schenkelshultz.com
SS Lic. No. -AA-C000937

CONFIDENTIAL COPYRIGHT 2019 SCHENKEL & SHULTZ INC.
SEE WWW.SCHENKELSHULTZ.COM/COPYRIGHT FOR POLICY AND INFORMATION

REVISIONS

MARK	DESCRIPTION	DATE

CONFIDENTIAL COPYRIGHT 2020 SCHENKEL & SHULTZ INC.
SEE WWW.SCHENKELSHULTZ.COM/COPYRIGHT FOR POLICY AND INFORMATION

PURSUANT TO SECTION 102 OF THE COPYRIGHT ACT, 17 U.S.C. ALL CONCEPTS, IDEAS, DESIGNS, ARRANGEMENTS, DRAWINGS, AND PLANS INDICATED OR REPRESENTED BY THIS DOCUMENT ARE COPYRIGHTED BY SCHENKEL & SHULTZ INC. ALL CONCEPTS, IDEAS, DESIGNS, ARRANGEMENTS, DRAWINGS, AND PLANS INDICATED OR REPRESENTED BY THIS DOCUMENT ARE OWNED BY AND ARE PROPERTY OF SCHENKEL&SHULTZ AND WERE CREATED, EVOLVED AND DEVELOPED FOR ITS OWN USE. NONE OF THE IDEAS, DESIGNS, ARRANGEMENTS, OR PLANS SHALL BE USED BY OR DISCLOSED TO ANY PERSON, ARCHITECTURAL OR ENGINEERING FIRM, CONSTRUCTION FIRM, SUBCONTRACTING FIRM, SUPPLIER, OR CORPORATION FOR ANY PURPOSE WHATSOEVER WITHOUT THE WRITTEN PERMISSION OF SCHENKEL & SHULTZ INC. PURSUANT TO SECTION 102 OF THE COPYRIGHT ACT, 17 U.S.C. PROTECTION FOR AN ARCHITECTURAL WORK CREATED AS A WORK MADE FOR HIRE ON OR AFTER DECEMBER 1, 1990, LASTS FOR 95 YEARS FROM THE DATE OF PUBLICATION OF THE WORK OR FOR 120 YEARS FROM THE DATE OF CREATION OF THE UNPUBLISHED PLANS, WHICHEVER TERM IS LESS.

WARNING: REPRODUCTION HEREOF IS A CRIMINAL OFFENSE UNDER SECTION 102 OF THE COPYRIGHT ACT, 17 U.S.C., 18 U.S.C. SEC. 506. UNAUTHORIZED DISCLOSURE MAY CONSTITUTE TRADE SECRET MISAPPROPRIATION IN VIOLATION OF C.A-3-21-1ET SEQ. AND OTHER LAWS. THE CONCEPTS, IDEAS, DESIGNS, ARRANGEMENTS, DRAWINGS, AND PLANS DISCLOSED ARE COPYRIGHTED AND HEREIN MAY BE PATENTED OR BE THE SUBJECT OF PENDING PATENT APPLICATION. ANYONE VIOLATING THE INTENT OF THIS COPYRIGHT PROTECTION WILL BE PROSECUTED TO THE FULL EXTENT OF THE FEDERAL STATE AND LOCAL LAWS.

WRITTEN DIMENSIONS ON THESE DOCUMENTS SHALL HAVE PRECEDENCE OVER SCALE DIMENSIONS. CONTRACTORS SHALL VERIFY AND BE RESPONSIBLE FOR ALL DIMENSIONS AND CONDITIONS ON THE JOB AND THIS OFFICE MUST BE NOTIFIED OF ANY VARIATION FROM THE DIMENSIONS AND CONDITIONS SHOWN BY THESE DRAWINGS. SHOP DRAWINGS AND OR DETAILS MUST BE SUBMITTED TO THIS OFFICE FOR REVIEW BEFORE PROCEEDING WITH FABRICATION.

FORT PIERCE WESTWOOD ACADEMY

1801 Panther Ln , Fort Pierce, FL 34947

St. Lucie PUBLIC SCHOOLS

St. Lucie Public Schools
9461 Brandywine Ln
Port St. Lucie, FL 34986

ISSUE DATE: 10/31/2023
COMM. NO.: 2022108

DRAWN BY: SM,AC CHECKED BY: KT

BLDG 2 - BUILDING SECTIONS

A305

PHASE III - CONSTRUCTION DOCUMENTS

11/1/2023 1:28:03 PM
Autodesk Docs://2022108 Westwood Academy/SLPS_FPWA_HS_2023-A.rvt

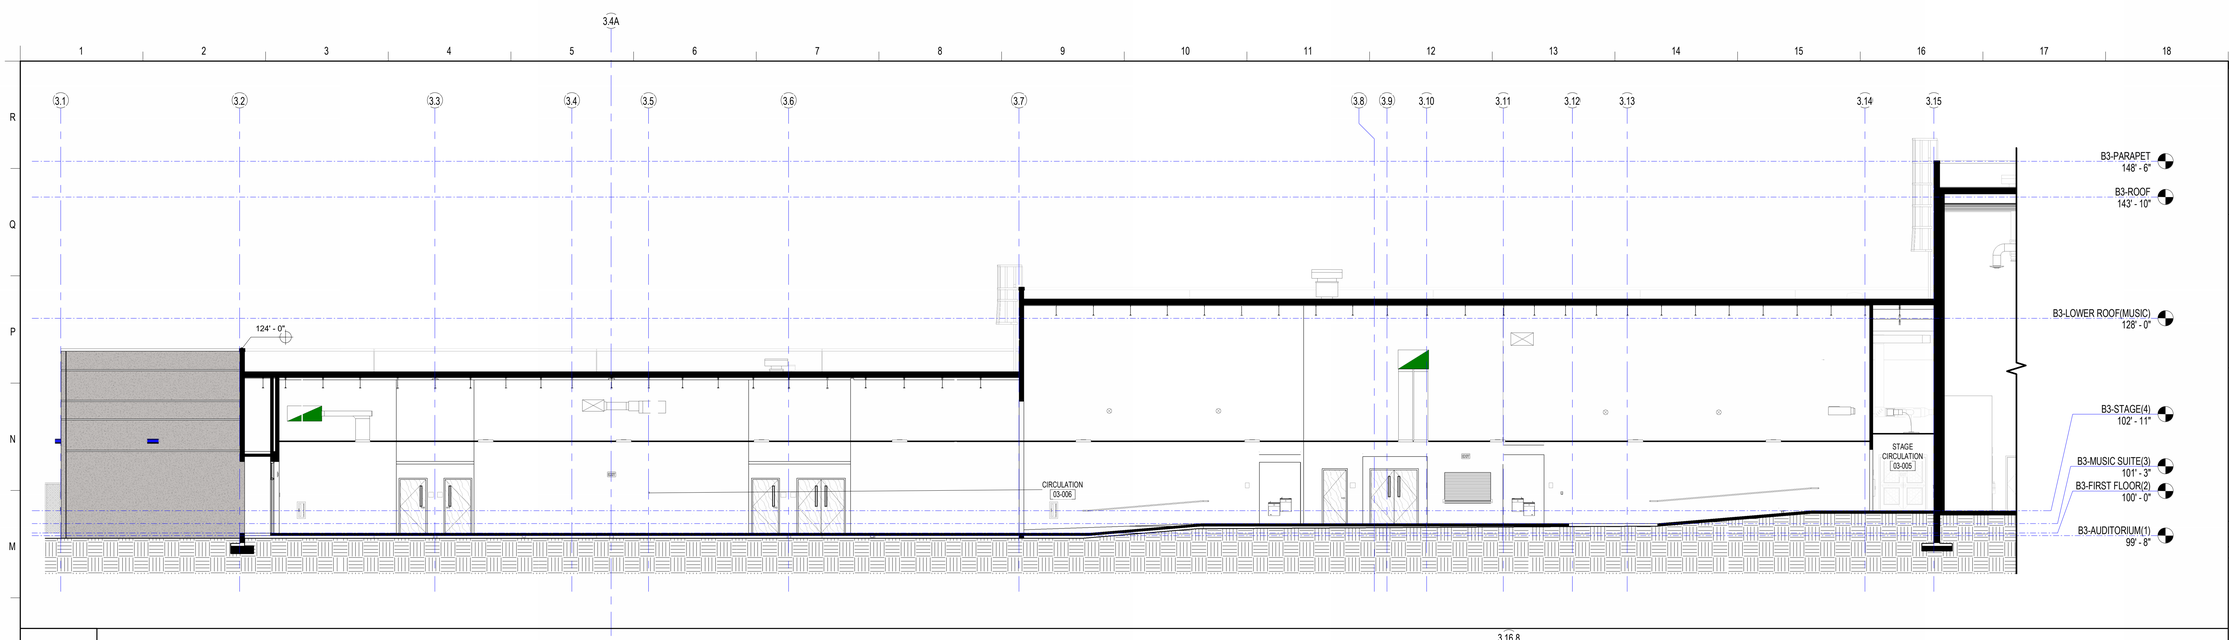

L1 BUILDING 3 - BUILDING SECTION

1/8" = 1'-0"

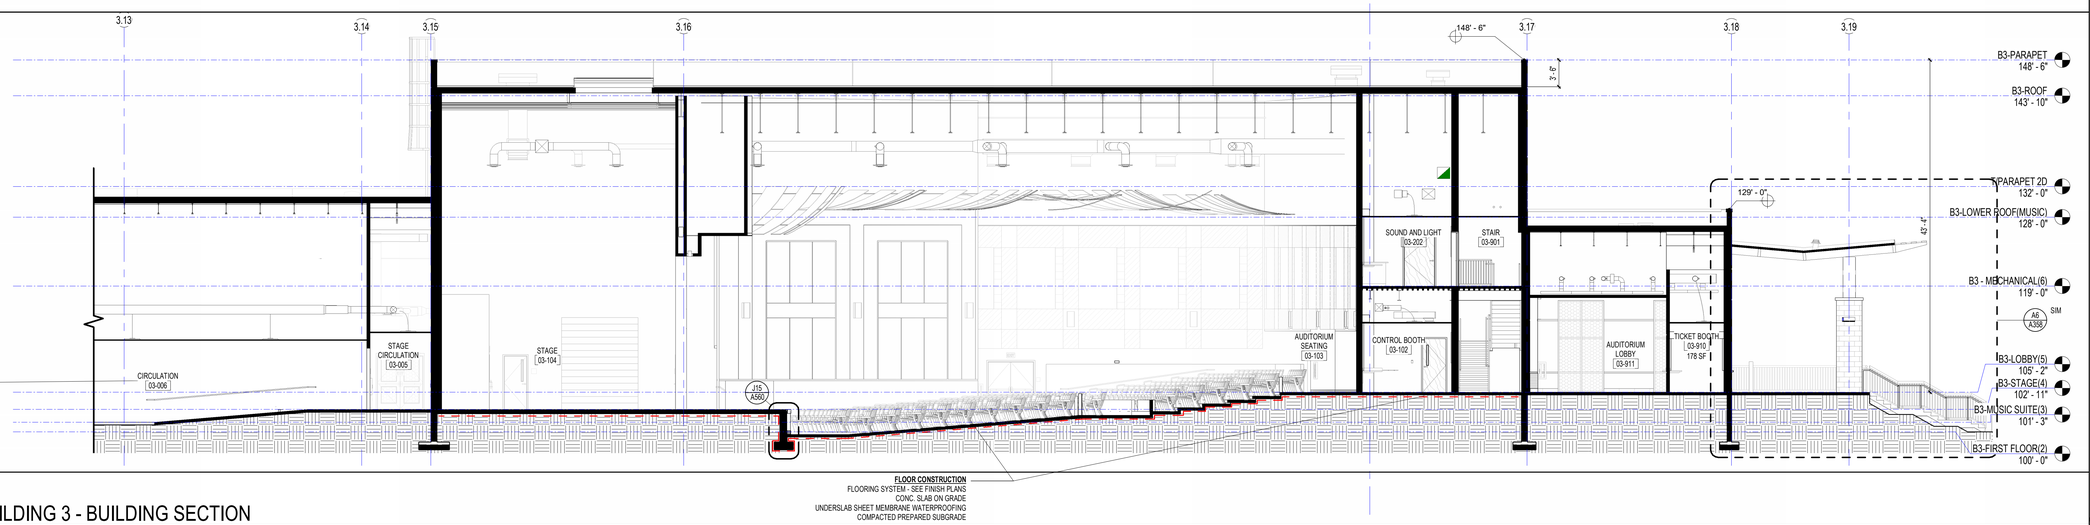

FLOOR CONSTRUCTION
FLOORING SYSTEM - SEE FINISH PLANS
CONC. SLAB ON GRADE
UNDERSLAB SHEET MEMBRANE WATERPROOFING
COMPACTED PREPARED SUBGRADE

F1 BUILDING 3 - BUILDING SECTION

1/8" = 1'-0"

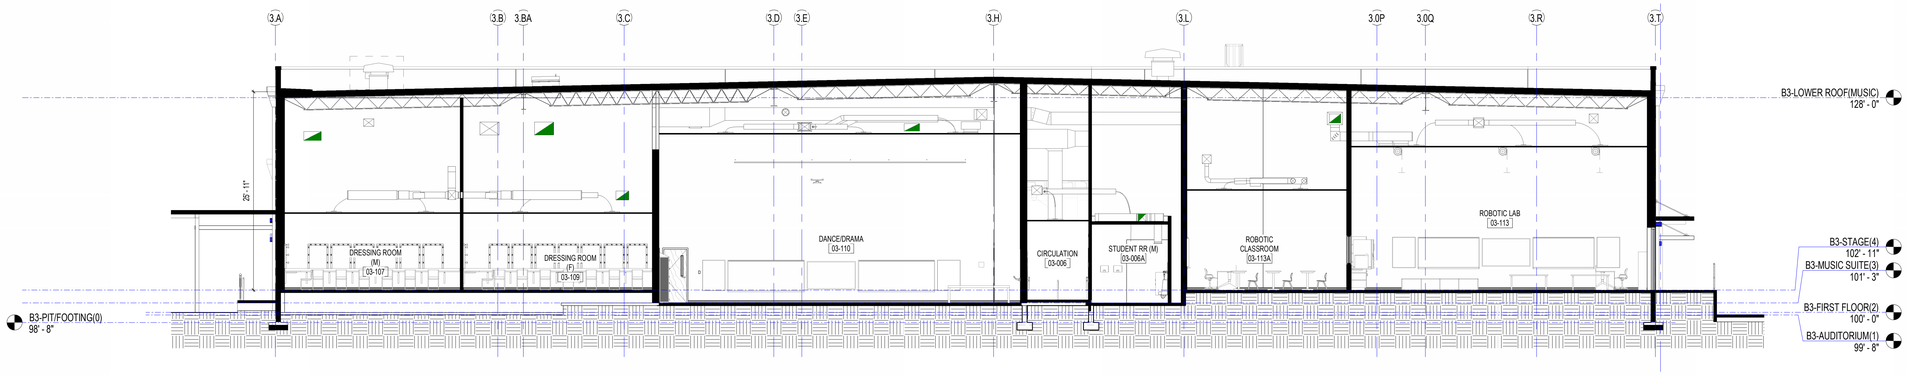

A1 BUILDING 3 - BUILDING SECTION

1/8" = 1'-0"

SCHENKELSHULTZ
ARCHITECTURE

voice 407-872-3322
fax 407-872-3303
schenkelshultz.com
SS Lic. No. -AA-C000937

CONFIDENTIAL COPYRIGHT 2019 SCHENKEL & SHULTZ INC.
SEE **WWW.SCHENKELSHULTZ.COM/COPYRIGHT** FOR POLICY AND INFORMATION

REVISIONS

MARK	DESCRIPTION	DATE

CONFIDENTIAL COPYRIGHT 2020 SCHENKEL & SHULTZ INC.
SEE **WWW.SCHENKELSHULTZ.COM/COPYRIGHT** FOR POLICY AND INFORMATION

PURSUANT TO SECTION 102 OF THE COPYRIGHT ACT, 17 U.S.C. ALL CONCEPTS, IDEAS, DESIGNS, ARRANGEMENTS, DRAWINGS, AND PLANS INDICATED OR REPRESENTED BY THIS DOCUMENT ARE COPYRIGHTED BY SCHENKEL & SHULTZ, INC. ALL COMMON LAW, STATUTORY AND OTHER RIGHTS IN THE DRAWINGS, AND PLANS INDICATED OR REPRESENTED BY THIS DOCUMENT ARE OWNED BY AND THE PROPERTY OF SCHENKEL&SHULTZ AND WERE CREATED, EVOLVED AND DEVELOPED FOR ITS OWN USE. NONE OF THE IDEAS, DESIGNS, ARRANGEMENTS, OR PLANS SHALL BE USED BY OR DISCLOSED TO ANY PERSON, ARCHITECTURAL OR ENGINEERING FIRM, CONSTRUCTION FIRM, SUBCONTRACTING FIRM, SUPPLIER, OR CORPORATION FOR ANY PURPOSE WHATSOEVER WITHOUT THE WRITTEN PERMISSION OF SCHENKEL & SHULTZ INC. PURSUANT TO SECTION 102 OF THE COPYRIGHT ACT, 17 U.S.C. PROTECTION FOR AN ARCHITECTURAL WORK CREATED AS A WORK MADE FOR HIRE ON OR AFTER DECEMBER 1, 1990, LASTS FOR 95 YEARS FROM THE DATE OF PUBLICATION OF THE WORK OR FOR 120 YEARS FROM THE DATE OF CREATION OF THE UNPUBLISHED PLANS, WHICHEVER TERM IS LESS.

WARNING: REPRODUCTION HEREOF IS A CRIMINAL OFFENSE UNDER SECTION 102 OF THE COPYRIGHT ACT, 17 U.S.C., 18 U.S.C. SEC. 506. UNAUTHORIZED DISCLOSURE MAY CONSTITUTE TRADE SECRET MISAPPROPRIATION IN VIOLATION OF F.C.A-3-3-1 ET SEQ. AND OTHER LAWS. THE CONCEPTS, IDEAS, DESIGNS, ARRANGEMENTS, DRAWINGS, AND PLANS DISCLOSED ARE COPYRIGHTED AND HEREIN MAY BE PATENTED OR BE THE SUBJECT OF PENDING PATENT APPLICATION. ANYONE VIOLATING THE INTENT OF THIS COPYRIGHT PROTECTION WILL BE PROSECUTED TO THE FULL EXTENT OF THE FEDERAL STATE AND LOCAL LAWS.

WRITTEN DIMENSIONS ON THESE DOCUMENTS SHALL HAVE PRECEDENCE OVER SCALE DIMENSIONS. CONTRACTORS SHALL VERIFY AND BE RESPONSIBLE FOR ALL DIMENSIONS AND CONDITIONS ON THE JOB AND THIS OFFICE MUST BE NOTIFIED OF ANY VARIATION FROM THE DIMENSIONS AND CONDITIONS SHOWN BY THESE DRAWINGS. SHOP DRAWINGS AND OR DETAILS MUST BE SUBMITTED TO THIS OFFICE FOR REVIEW BEFORE PROCEEDING WITH FABRICATION.

FORT PIERCE WESTWOOD ACADEMY

1801 Panther Ln , Fort Pierce, FL 34947

St. Lucie PUBLIC SCHOOLS

St. Lucie Public Schools
9461 Brandywine Ln
Port St. Lucie, FL 34986

ISSUE DATE: 10/31/2023
COMM. NO.: 2022108

DRAWN BY: SM,AC CHECKED BY: KT

BLDG 3 - BUILDING SECTIONS

A306

PHASE III - CONSTRUCTION DOCUMENTS

11/1/2023 1:28:17 PM
Autodesk Docs://2022108 Westwood Academy/SLPS_FPWA_HS_2023-A.rvt

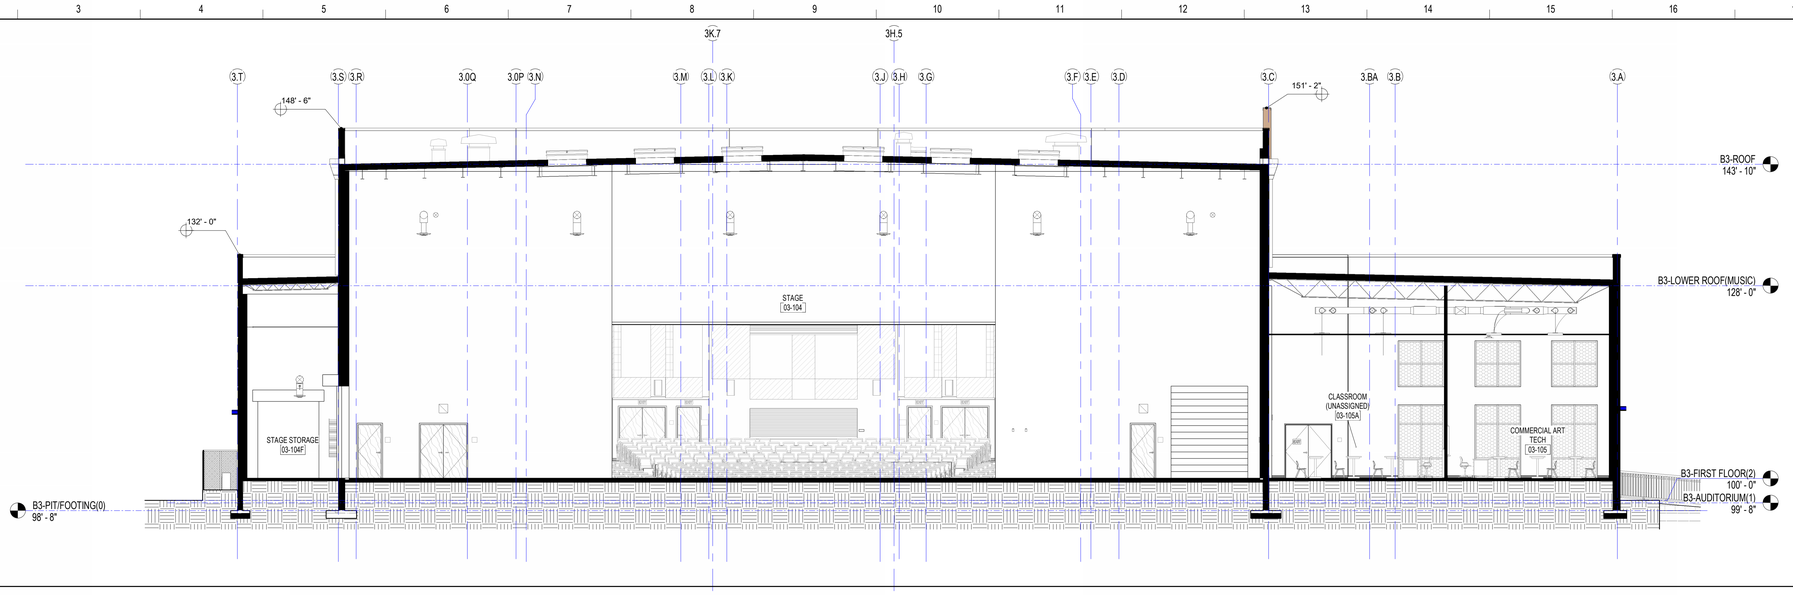

L1 BUILDING 3 - BUILDING SECTION

1/8" = 1'-0"

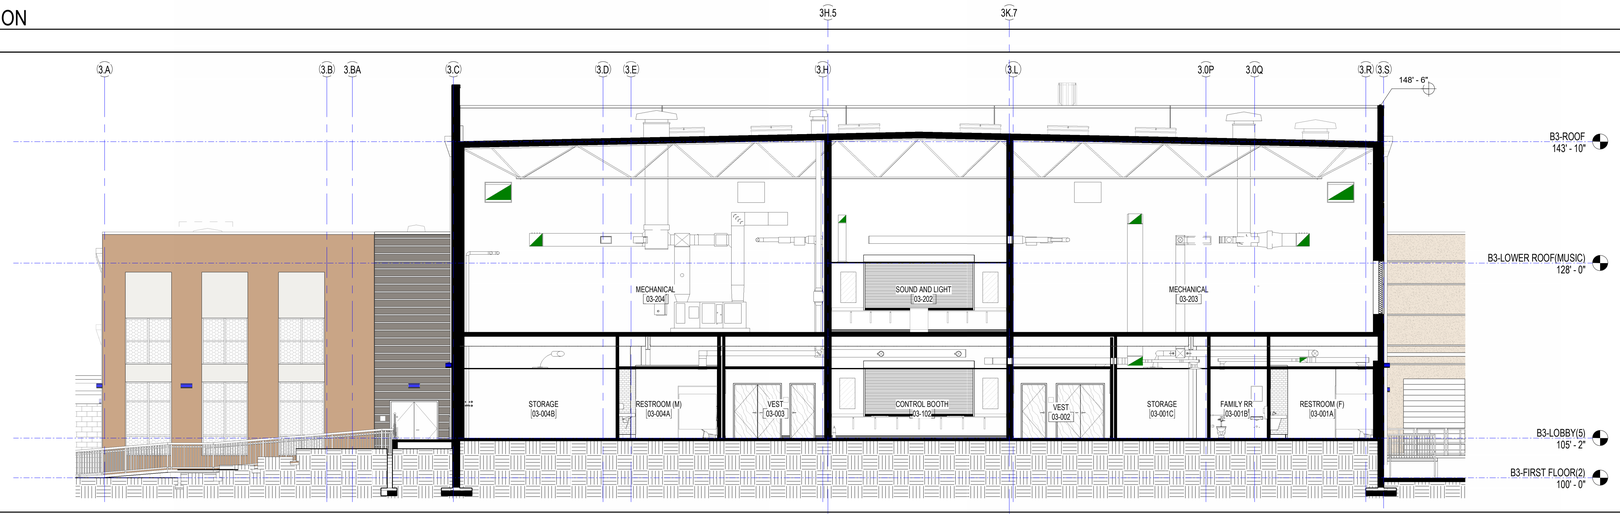

F1 BUILDING 3 - BUILDING SECTION

1/8" = 1'-0"

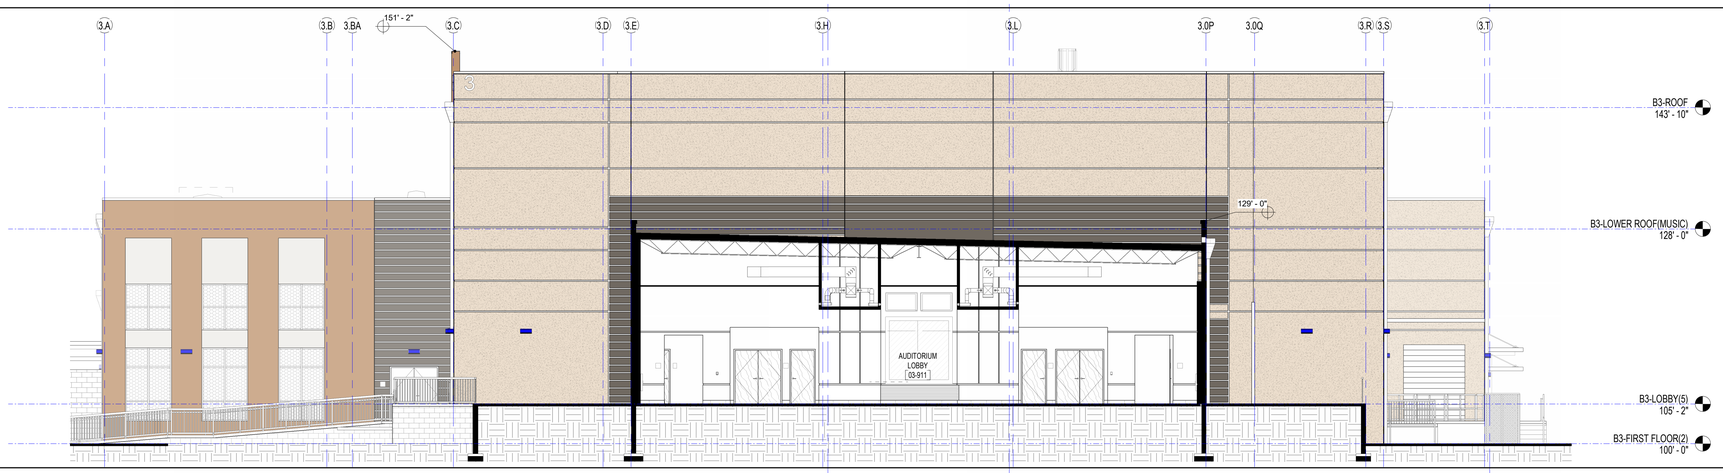

A1 BUILDING 3 - BUILDING SECTION

1/8" = 1'-0"

11/1/2023 1:28:42 PM
Autodesk Docs://2022108 Westwood Academy/SLPS_FPWA_HS_2023-A.rvt

SCHENKELSHULTZ
ARCHITECTURE

voice 407-872-3322
fax 407-872-3303
schenkelshultz.com
SS Lic. No. -AA-C000937

CONFIDENTIAL COPYRIGHT 2019 SCHENKEL & SHULTZ INC.
SEE WWW.SCHENKELSHULTZ.COM/COPYRIGHT FOR POLICY AND INFORMATION

REVISIONS

MARK	DESCRIPTION	DATE

CONFIDENTIAL COPYRIGHT 2020 SCHENKEL & SHULTZ INC.
SEE WWW.SCHENKELSHULTZ.COM/COPYRIGHT FOR POLICY AND INFORMATION

PURSUANT TO SECTION 102 OF THE COPYRIGHT ACT, 17 U.S.C. ALL CONCEPTS, IDEAS, DESIGNS, ARRANGEMENTS, DRAWINGS, AND PLANS INDICATED OR REPRESENTED BY THIS DOCUMENT ARE COPYRIGHTED MATERIALS (ARCHITECTURAL WORKS UNDER 17 U.S.C.). ALL CONCEPTS, IDEAS, DESIGNS, ARRANGEMENTS, DRAWINGS, AND PLANS INDICATED OR REPRESENTED BY THIS DOCUMENT ARE OWNED BY AND THE PROPERTY OF SCHENKELSHULTZ AND WERE CREATED, EVOLVED AND DEVELOPED FOR ITS OWN USE. NONE OF THE IDEAS, DESIGNS, ARRANGEMENTS, OR PLANS SHALL BE USED BY OR DISCLOSED TO ANY PERSON, ARCHITECTURAL OR ENGINEERING FIRM, CONSTRUCTION FIRM, SUBCONTRACTING FIRM, SUPPLIER, OR CORPORATION FOR ANY PURPOSE WHATSOEVER WITHOUT THE WRITTEN PERMISSION OF SCHENKEL & SHULTZ INC. PURSUANT TO SECTION 102 OF THE COPYRIGHT ACT, 17 U.S.C., PROTECTION FOR AN ARCHITECTURAL WORK CREATED AS A WORK MADE FOR HIRE ON OR AFTER DECEMBER 1, 1990, LASTS FOR 95 YEARS FROM THE DATE OF PUBLICATION OF THE WORK OR FOR 120 YEARS FROM THE DATE OF CREATION OF THE UNPUBLISHED PLANS, WHICHEVER TERM IS LESS.

WARNING: REPRODUCTION HEREOF IS A CRIMINAL OFFENSE UNDER SECTION 102 OF THE COPYRIGHT ACT, 17 U.S.C., 18 U.S.C. SEC. 506. UNAUTHORIZED DISCLOSURE MAY CONSTITUTE TRADE SECRET MISAPPROPRIATION IN VIOLATION OF 12-A-2-31-ET SEQ. AND OTHER LAWS. THE CONCEPTS, IDEAS, DESIGNS, ARRANGEMENTS, DRAWINGS, AND PLANS DISCLOSED ARE COPYRIGHTED AND HEREIN MAY BE PATENTED OR BE THE SUBJECT OF PENDING PATENT APPLICATION. ANYONE VIOLATING THE INTENT OF THIS COPYRIGHT PROTECTION WILL BE PROSECUTED TO THE FULL EXTENT OF THE FEDERAL STATE AND LOCAL LAWS.

WRITTEN DIMENSIONS ON THESE DOCUMENTS SHALL HAVE PRECEDENCE OVER SCALE DIMENSIONS. CONTRACTORS SHALL VERIFY AND BE RESPONSIBLE FOR ALL DIMENSIONS AND CONDITIONS ON THE JOB AND THIS OFFICE MUST BE NOTIFIED OF ANY VARIATION FROM THE DIMENSIONS AND CONDITIONS SHOWN BY THESE DRAWINGS. SHOP DRAWINGS AND OR DETAILS MUST BE SUBMITTED TO THIS OFFICE FOR REVIEW BEFORE PROCEEDING WITH FABRICATION.

FORT PIERCE WESTWOOD ACADEMY

1801 Panther Ln , Fort Pierce, FL 34947

St. Lucie PUBLIC SCHOOLS

St. Lucie Public Schools
9461 Brandywine Ln
Port St. Lucie, FL 34986

ISSUE DATE: 10/31/2023
COMM. NO.: 2022108

DRAWN BY: SM,AC CHECKED BY: KT

BLDG 3 - BUILDING SECTIONS

A307

PHASE III - CONSTRUCTION DOCUMENTS

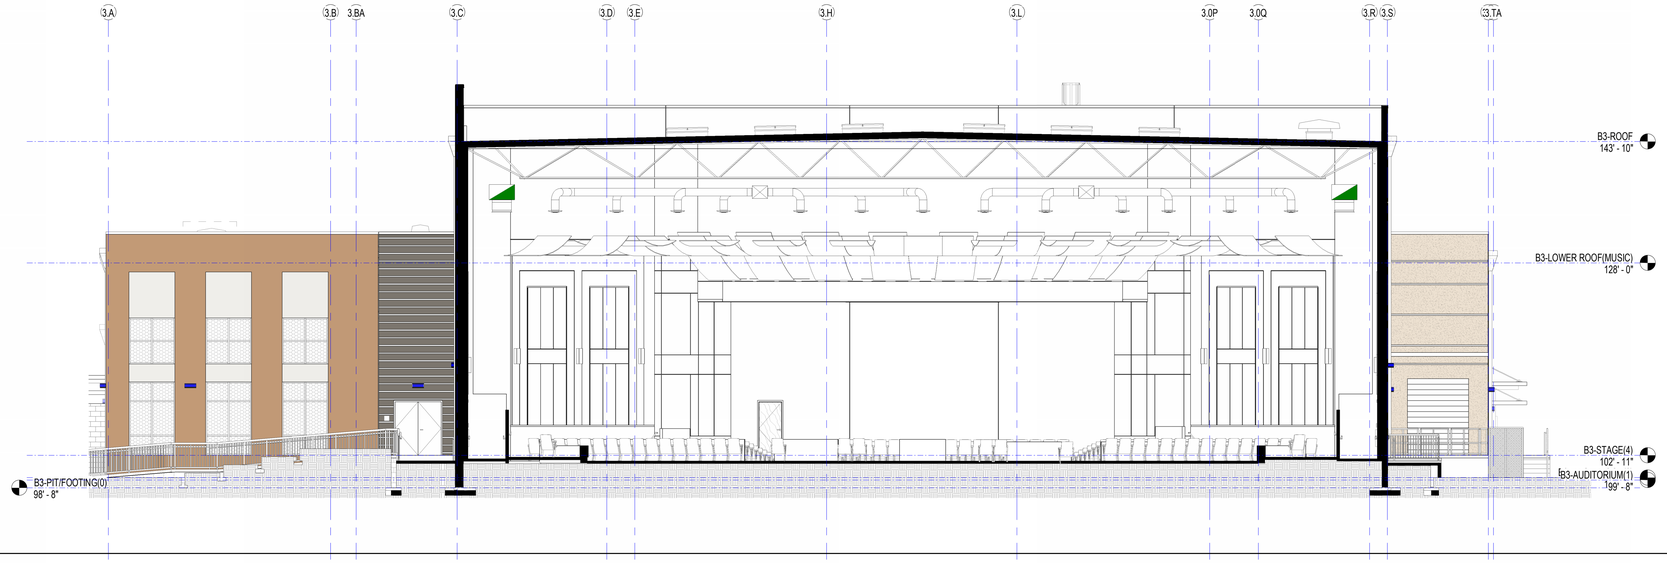

L1 BUILDING 3 - BUILDING SECTION

1/8" = 1'-0"

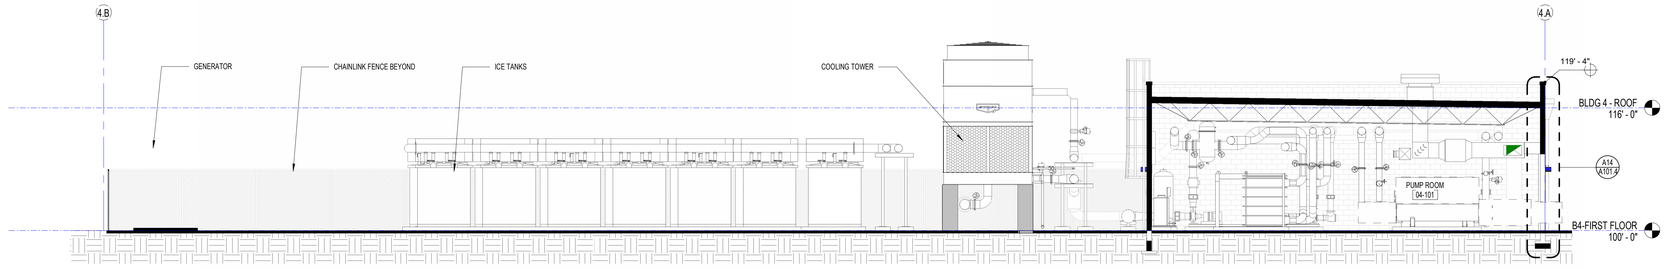

G1 BLDG 4 - LONGITUDINAL SECTION

1/8" = 1'-0"

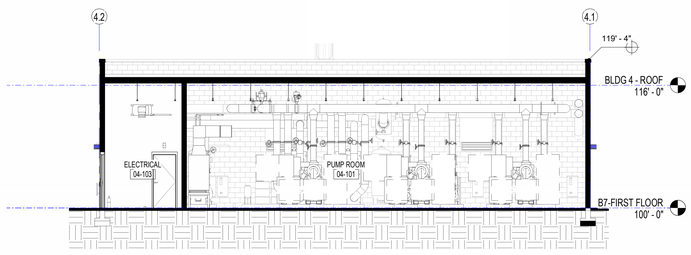

A1 BUILDING 4 - BUILDING SECTION

1/8" = 1'-0"

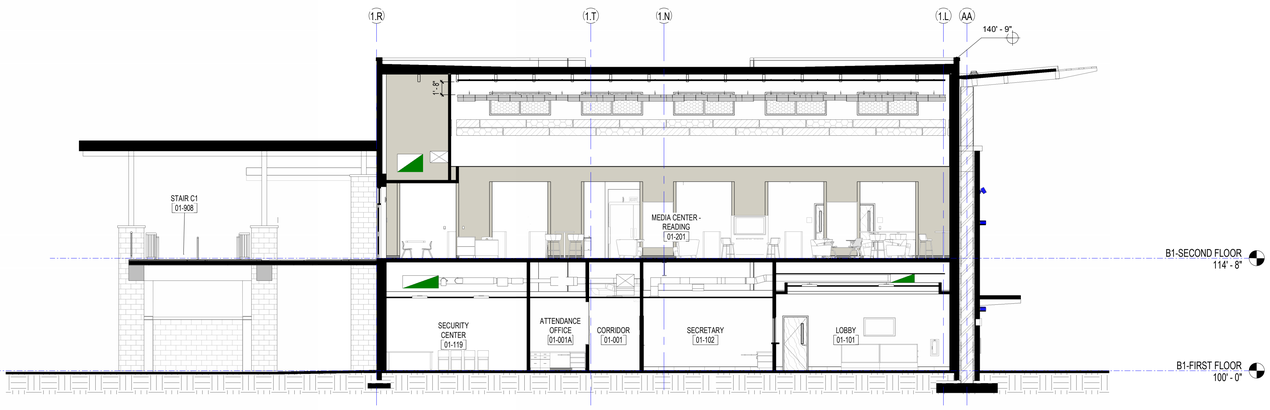

A7 BUILDING SECTION -BLDG 1

1/8" = 1'-0"

SCHENKELSHULTZ
ARCHITECTURE

voice 407-872-3322
fax 407-872-3303
schenkelshultz.com
SS Lic. No. -AA-C000937

CONFIDENTIAL COPYRIGHT 2019 SCHENKEL & SHULTZ INC.
SEE WWW.SCHENKELSHULTZ.COM/COPYRIGHT FOR POLICY AND INFORMATION

REVISIONS

MARK	DESCRIPTION	DATE

CONFIDENTIAL COPYRIGHT 2020 SCHENKEL & SHULTZ INC.
SEE WWW.SCHENKELSHULTZ.COM/COPYRIGHT FOR POLICY AND INFORMATION

PURSUANT TO SECTION 102 OF THE COPYRIGHT ACT, 17 U.S.C. ALL CONCEPTS, IDEAS, DESIGNS, ARRANGEMENTS, DRAWINGS, AND PLANS INDICATED OR REPRESENTED BY THIS DOCUMENT ARE COPYRIGHTED BY SCHENKEL SHULTZ P.C. AND CONSTITUTE ORIGINAL MATERIAL DISCLOSED, DESIGNED, AND PLANNED BY THE ARCHITECT AND ARE THE PROPERTY OF SCHENKELSHULTZ AND WERE CREATED, EVOLVED AND DEVELOPED FOR ITS OWN USE. NONE OF THE IDEAS, DESIGNS, ARRANGEMENTS, OR PLANS SHALL BE USED BY OR DISCLOSED TO ANY PERSON, ARCHITECTURAL OR ENGINEERING FIRM, CONSTRUCTION FIRM, SUBCONTRACTING FIRM, SUPPLIER, OR CORPORATION FOR ANY PURPOSE WHATSOEVER WITHOUT THE WRITTEN PERMISSION OF SCHENKEL & SHULTZ INC. PURSUANT TO SECTION 102 OF THE COPYRIGHT ACT, 17 U.S.C. PROTECTION FOR AN ARCHITECTURAL WORK CREATED AS A WORK MADE FOR HIRE ON OR AFTER DECEMBER 1, 1990, LASTS FOR 95 YEARS FROM THE DATE OF PUBLICATION OF THE WORK OR FOR 120 YEARS FROM THE DATE OF CREATION OF THE UNPUBLISHED PLANS, WHICHEVER TERM IS LESS.

WARNING: REPRODUCTION HEREOF IS A CRIMINAL OFFENSE UNDER SECTION 102 OF THE COPYRIGHT ACT, 17 U.S.C., 18 U.S.C. SEC. 506. UNAUTHORIZED DISCLOSURE MAY CONSTITUTE TRADE SECRET MISAPPROPRIATION IN VIOLATION OF I.C.34-3-3-1 ET. SEQ. AND OTHER LAWS. THE CONCEPTS, IDEAS, DESIGNS, ARRANGEMENTS, DRAWINGS, AND PLANS DISCLOSED ARE COPYRIGHTED AND HEREIN MAY BE PATENTED OR BE THE SUBJECT OF PENDING PATENT APPLICATION. ANYONE VIOLATING THE INTENT OF THIS COPYRIGHT PROTECTION WILL BE PROSECUTED TO THE FULL EXTENT OF THE FEDERAL STATE AND LOCAL LAWS.

WRITTEN DIMENSIONS ON THESE DOCUMENTS SHALL HAVE PRECEDENCE OVER SCALE DIMENSIONS. CONTRACTORS SHALL VERIFY AND BE RESPONSIBLE FOR ALL DIMENSIONS AND CONDITIONS ON THE JOB AND THIS OFFICE MUST BE NOTIFIED OF ANY VARIATION FROM THE DIMENSIONS AND CONDITIONS SHOWN BY THESE DRAWINGS. SHOP DRAWINGS AND OR DETAILS MUST BE SUBMITTED TO THIS OFFICE FOR REVIEW BEFORE PROCEEDING WITH FABRICATION.

FORT PIERCE WESTWOOD ACADEMY

1801 Panther Ln , Fort Pierce, FL 34947

St. Lucie PUBLIC SCHOOLS

St. Lucie Public Schools
9461 Brandywine Ln
Port St. Lucie, FL 34986

ISSUE DATE: 10/31/2023
COMM. NO.: 2022108

DRAWN BY: SM,AC CHECKED BY: KT

BLDG 1, 3 AND 4 - BUILDING SECTIONS

A308

PHASE III - CONSTRUCTION DOCUMENTS

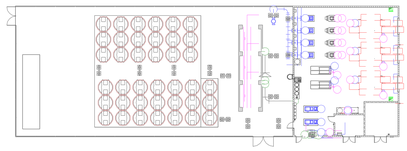

B4

A7	BUILDING 4 - WALL SECTIONS REFERENCE PLAN
1" = 30'-0"	

B5

D7	BUILDING 5 - WALL SECTIONS REFERENCE PLAN
1" = 30'-0"	

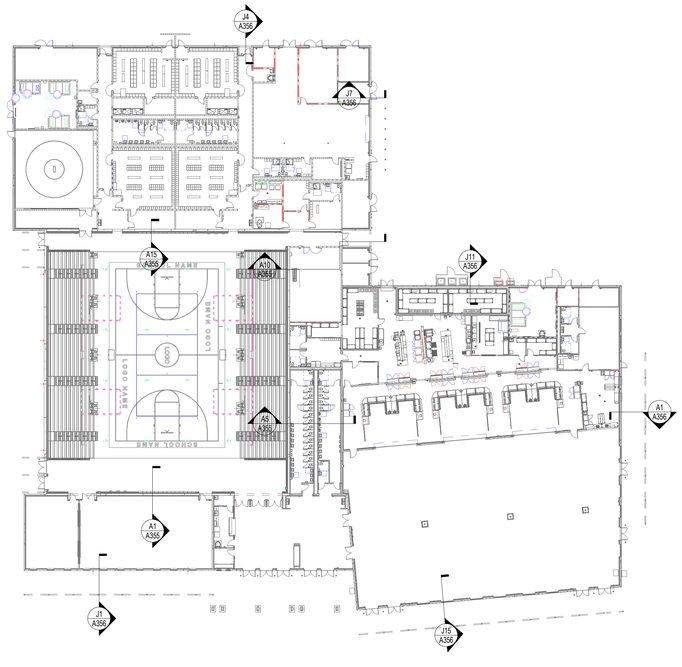

B2

G10	BUILDING 2 - WALL SECTIONS REFERENCE PLAN
1" = 30'-0"	

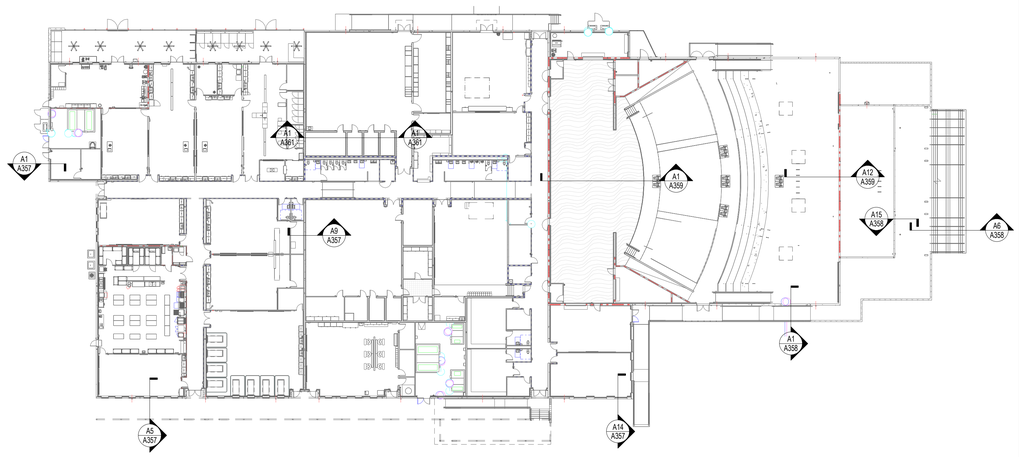

B3

M10	BUILDING 3 - WALL SECTIONS REFERENCE PLAN
1" = 30'-0"	

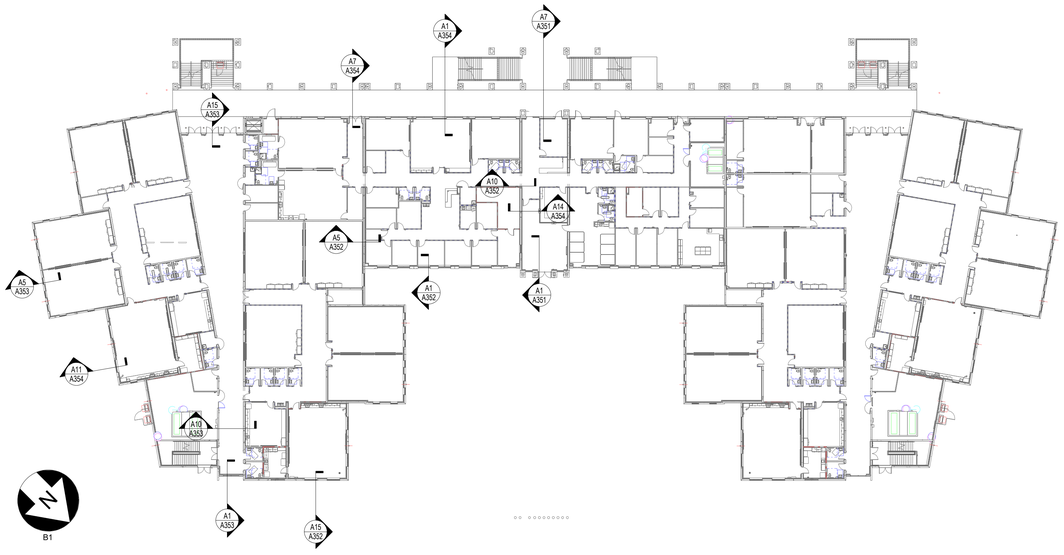

B1

A10	BUILDING 1 - WALL SECTIONS REFERENCE PLAN
1" = 30'-0"	

SCHENKELSHULTZ
ARCHITECTURE

voice 407-872-3322
fax 407-872-3303
schenkelshultz.com
SS Lic. No. -AA-C000937

CONFIDENTIAL COPYRIGHT 2019 SCHENKEL & SHULTZ INC.
SEE **WWW.SCHENKELSHULTZ.COM/COPYRIGHT** FOR POLICY AND INFORMATION

REVISIONS

MARK	DESCRIPTION	DATE

CONFIDENTIAL COPYRIGHT 2020 SCHENKEL & SHULTZ INC.
SEE **WWW.SCHENKELSHULTZ.COM/COPYRIGHT** FOR POLICY AND INFORMATION

PURSUANT TO SECTION 102 OF THE COPYRIGHT ACT, 17 U.S.C. ALL CONCEPTS, IDEAS, DESIGNS, ARRANGEMENTS, DRAWINGS, AND PLANS INDICATED OR REPRESENTED BY THIS DOCUMENT ARE COPYRIGHTED MATERIAL OF SCHENKEL & SHULTZ INC. ALL CONCEPTS, IDEAS, DESIGNS, ARRANGEMENTS, DRAWINGS, AND PLANS INDICATED OR REPRESENTED BY THIS DOCUMENT ARE OWNED BY AND THE PROPERTY OF SCHENKEL&SHULTZ AND WERE CREATED, EVOLVED AND DEVELOPED FOR ITS OWN USE. NONE OF THE IDEAS, DESIGNS, ARRANGEMENTS, OR PLANS SHALL BE USED BY OR DISCLOSED TO ANY PERSON, ARCHITECTURAL OR ENGINEERING FIRM, CONSTRUCTION FIRM, SUBCONTRACTING FIRM, SUPPLIER, OR CORPORATION FOR ANY PURPOSE WHATSOEVER WITHOUT THE WRITTEN PERMISSION OF SCHENKEL & SHULTZ INC. PURSUANT TO SECTION 102 OF THE COPYRIGHT ACT, 17 U.S.C. PROTECTION FOR AN ARCHITECTURAL WORK CREATED AS A WORK MADE FOR HIRE ON OR AFTER DECEMBER 1, 1990, LASTS FOR 95 YEARS FROM THE DATE OF PUBLICATION OF THE WORK OR FOR 120 YEARS FROM THE DATE OF CREATION OF THE UNPUBLISHED PLANS, WHICHEVER TERM IS LESS.

WARNING: REPRODUCTION HEREOF IS A CRIMINAL OFFENSE UNDER SECTION 102 OF THE COPYRIGHT ACT, 17 U.S.C., 18 U.S.C. SEC. 506. UNAUTHORIZED DISCLOSURE MAY CONSTITUTE TRADE SECRET MISAPPROPRIATION IN VIOLATION OF C.24-3.31-1ET. SEQ. AND OTHER LAWS. THE CONCEPTS, IDEAS, DESIGNS, ARRANGEMENTS, DRAWINGS, AND PLANS DISCLOSED ARE COPYRIGHTED AND HEREIN MAY BE PATENTED OR BE THE SUBJECT OF PENDING PATENT APPLICATION. ANYONE VIOLATING THE INTENT OF THIS COPYRIGHT PROTECTION WILL BE PROSECUTED TO THE FULL EXTENT OF THE FEDERAL STATE AND LOCAL LAWS.

WRITTEN DIMENSIONS ON THESE DOCUMENTS SHALL HAVE PRECEDENCE OVER SCALE DIMENSIONS. CONTRACTORS SHALL VERIFY AND BE RESPONSIBLE FOR ALL DIMENSIONS AND CONDITIONS ON THE JOB AND THIS OFFICE MUST BE NOTIFIED OF ANY VARIATION FROM THE DIMENSIONS AND CONDITIONS SHOWN BY THESE DRAWINGS. SHOP DRAWINGS AND OR DETAILS MUST BE SUBMITTED TO THIS OFFICE FOR REVIEW BEFORE PROCEEDING WITH FABRICATION.

FORT PIERCE WESTWOOD ACADEMY

1801 Panther Ln , Fort Pierce, FL 34947

St. Lucie PUBLIC SCHOOLS

St. Lucie Public Schools
9461 Brandywine Ln
Port St. Lucie, FL 34986

ISSUE DATE: 10/31/2023
COMM. NO.: 2022108

DRAWN BY: SM,AC CHECKED BY: KT

WALL SECTIONS REFERENCE PLANS

A350

PHASE III - CONSTRUCTION DOCUMENTS

11/1/2023 1:29:14 PM
Autodesk Docs://2022108 Westwood Academy/SLPS_FPWA_HS_2023-A.rvt

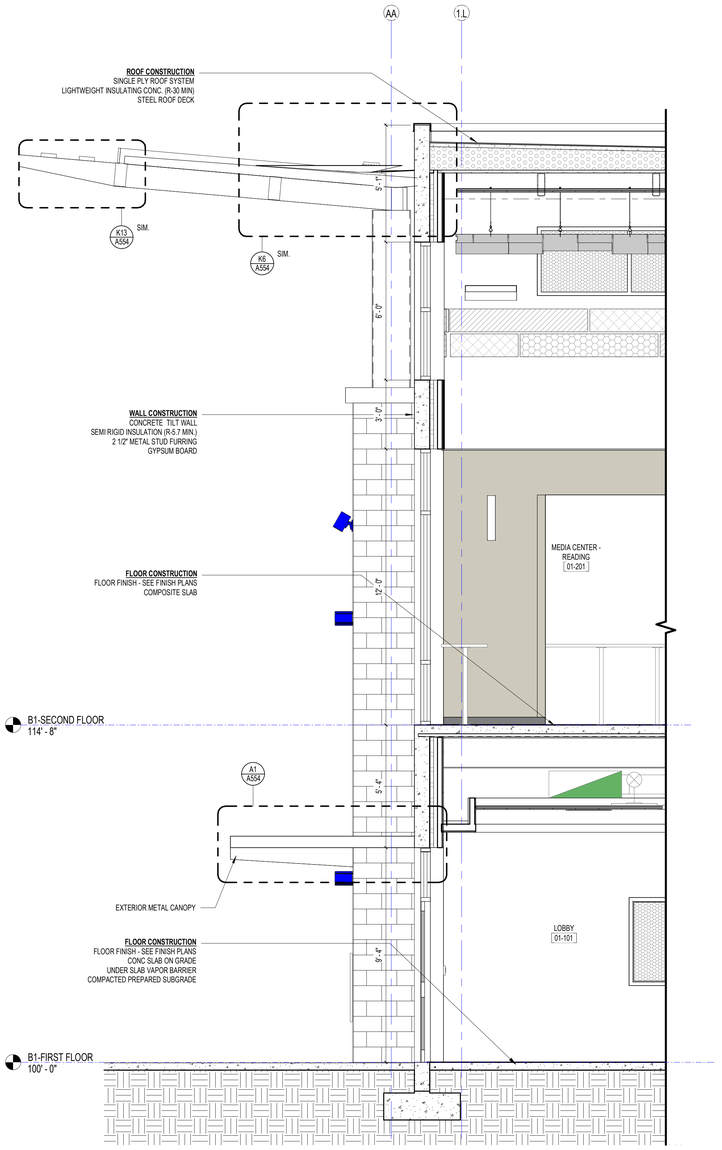

A1 WALL SECTION

3/8" = 1'-0"

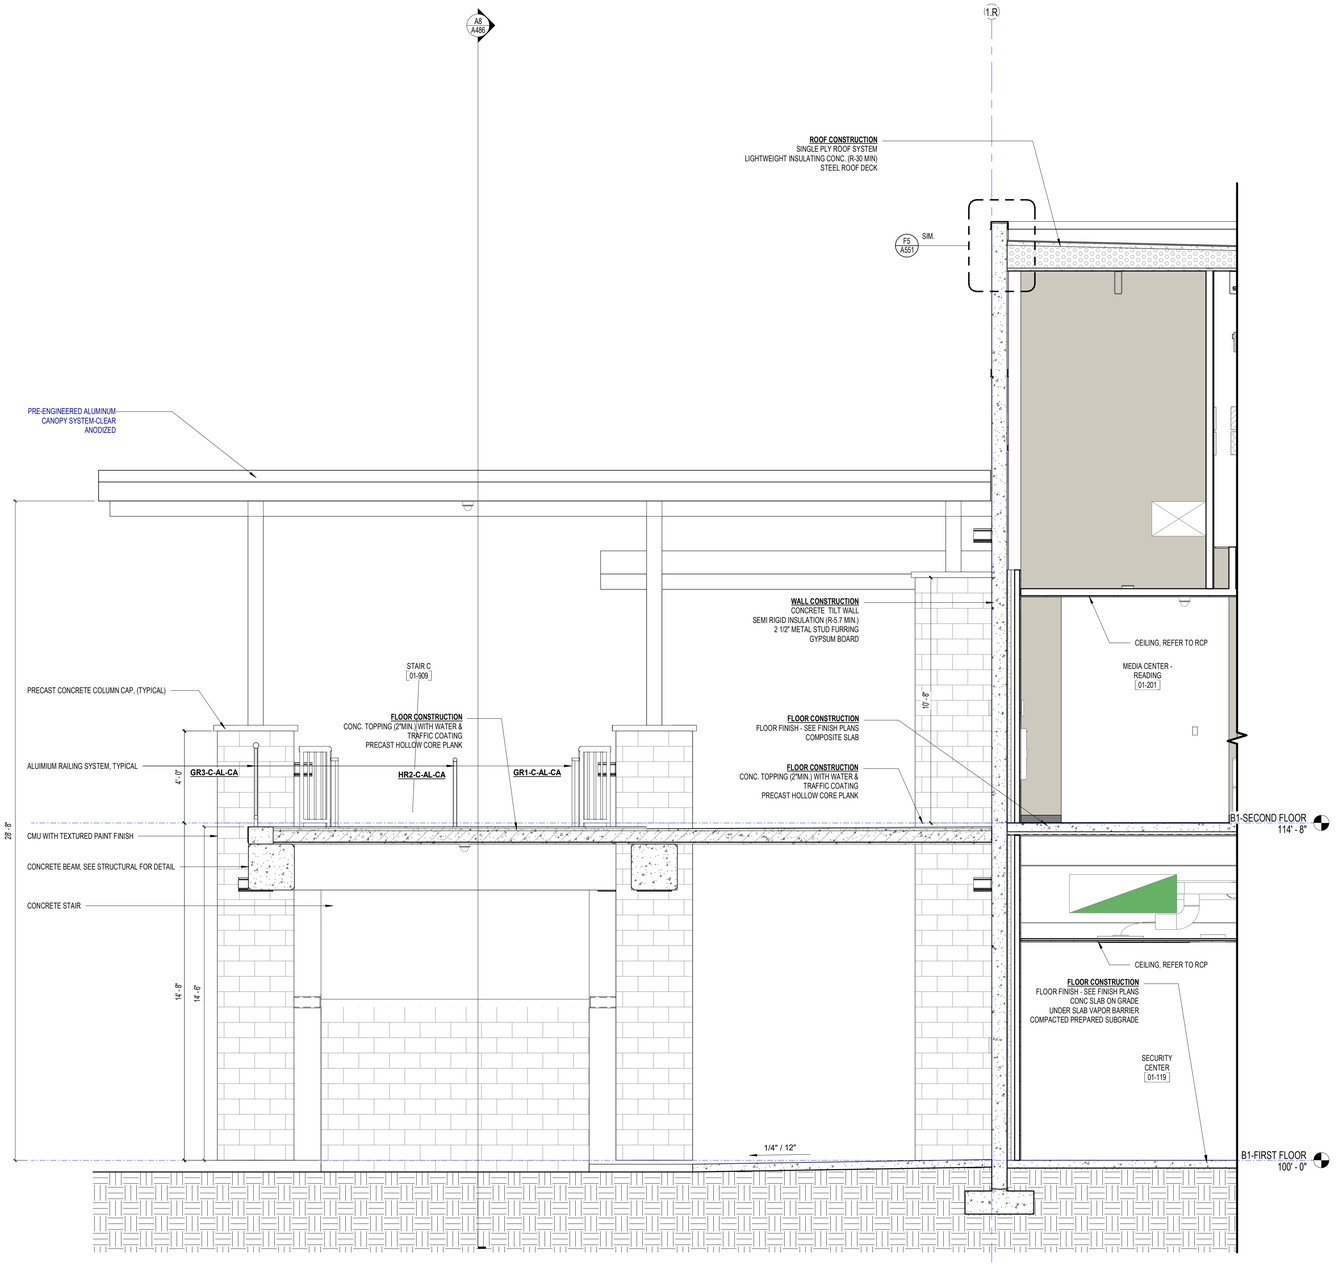

A7 WALL SECTION

3/8" = 1'-0"

SCHENKELSHULTZ
ARCHITECTURE

voice 407-872-3322
fax 407-872-3303
schenkelshultz.com
SS Lic. No. -AA-C000937

CONFIDENTIAL COPYRIGHT 2019 SCHENKEL & SHULTZ INC.
SEE WWW.SCHENKELSHULTZ.COM/COPYRIGHT FOR POLICY AND INFORMATION

REVISIONS

MARK	DESCRIPTION	DATE

CONFIDENTIAL COPYRIGHT 2020 SCHENKEL & SHULTZ INC.
SEE WWW.SCHENKELSHULTZ.COM/COPYRIGHT FOR POLICY AND INFORMATION

PURSUANT TO SECTION 102 OF THE COPYRIGHT ACT, 17 U.S.C. ALL CONCEPTS, IDEAS, DESIGNS, ARRANGEMENTS, DRAWINGS, AND PLANS INDICATED OR REPRESENTED BY THIS DOCUMENT ARE COPYRIGHTED BY SCHENKEL & SHULTZ P.A. AND OTHER CONSULTANTS (IDEAS). EXCEPT BY THOSE DRAWINGS, AND PLANS INDICATED OR REPRESENTED BY THIS DOCUMENT ARE OWNED BY AND THE PROPERTY OF SCHENKELSHULTZ AND WERE CREATED, EVOLVED AND DEVELOPED FOR ITS OWN USE. NONE OF THE IDEAS, DESIGNS, ARRANGEMENTS, OR PLANS SHALL BE USED BY OR DISCLOSED TO ANY PERSON, ARCHITECTURAL OR ENGINEERING FIRM, CONSTRUCTION FIRM, SUBCONTRACTING FIRM, SUPPLIER, OR CORPORATION FOR ANY PURPOSE WHATSOEVER WITHOUT THE WRITTEN PERMISSION OF SCHENKEL & SHULTZ INC. PURSUANT TO SECTION 102 OF THE COPYRIGHT ACT, 17 U.S.C. PROTECTION FOR AN ARCHITECTURAL WORK CREATED AS A WORK MADE FOR HIRE ON OR AFTER DECEMBER 1, 1990, LASTS FOR 95 YEARS FROM THE DATE OF PUBLICATION OF THE WORK OR FOR 120 YEARS FROM THE DATE OF CREATION OF THE UNPUBLISHED PLANS, WHICHEVER TERM IS LESS.

WARNING: REPRODUCTION HEREOF IS A CRIMINAL OFFENSE UNDER SECTION 102 OF THE COPYRIGHT ACT, 17 U.S.C., 18 U.S.C. SEC. 506. UNAUTHORIZED DISCLOSURE MAY CONSTITUTE TRADE SECRET MISAPPROPRIATION IN VIOLATION OF I.C.34-3-31-1ET SEQ. AND OTHER LAWS. THE CONCEPTS, IDEAS, DESIGNS, ARRANGEMENTS, DRAWINGS, AND PLANS DISCLOSED ARE COPYRIGHTED AND HEREIN MAY BE PATENTED OR BE THE SUBJECT OF PENDING PATENT APPLICATION. ANYONE VIOLATING THE INTENT OF THIS COPYRIGHT PROTECTION WILL BE PROSECUTED TO THE FULL EXTENT OF THE FEDERAL STATE AND LOCAL LAWS.

WRITTEN DIMENSIONS ON THESE DOCUMENTS SHALL HAVE PRECEDENCE OVER SCALE DIMENSIONS. CONTRACTORS SHALL VERIFY AND BE RESPONSIBLE FOR ALL DIMENSIONS AND CONDITIONS ON THE JOB AND THIS OFFICE MUST BE NOTIFIED OF ANY VARIATION FROM THE DIMENSIONS AND CONDITIONS SHOWN BY THESE DRAWINGS. SHOP DRAWINGS AND OR DETAILS MUST BE SUBMITTED TO THIS OFFICE FOR REVIEW BEFORE PROCEEDING WITH FABRICATION.

FORT PIERCE WESTWOOD ACADEMY

1801 Panther Ln , Fort Pierce, FL 34947

St. Lucie PUBLIC SCHOOLS

St. Lucie Public Schools
9461 Brandywine Ln
Port St. Lucie, FL 34986

ISSUE DATE: 10/31/2023
COMM. NO.: 2022108

DRAWN BY: SM,AC CHECKED BY: KT

BLDG 1 - WALL SECTIONS

A351

PHASE III - CONSTRUCTION DOCUMENTS

11/1/2023 1:29:21 PM
Autodesk Docs://2022108 Westwood Academy/SLPS_FPWA_HS_2023-A.rvt

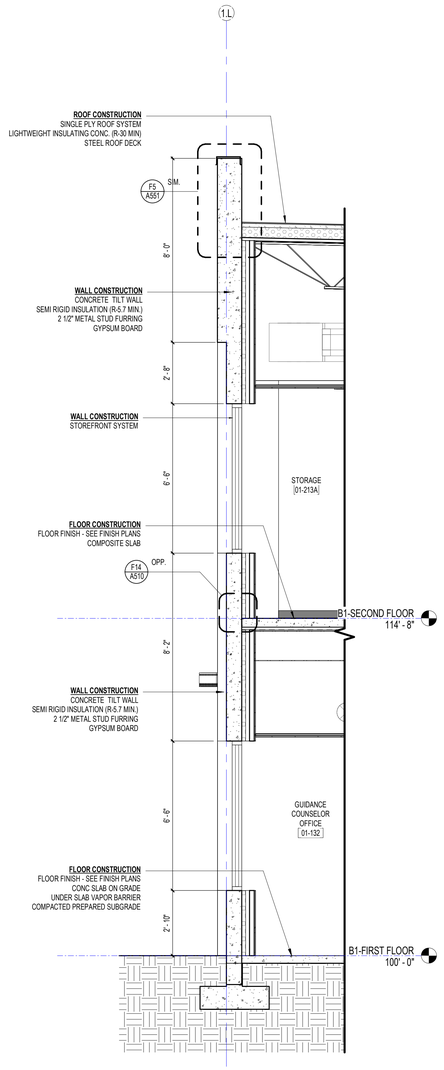

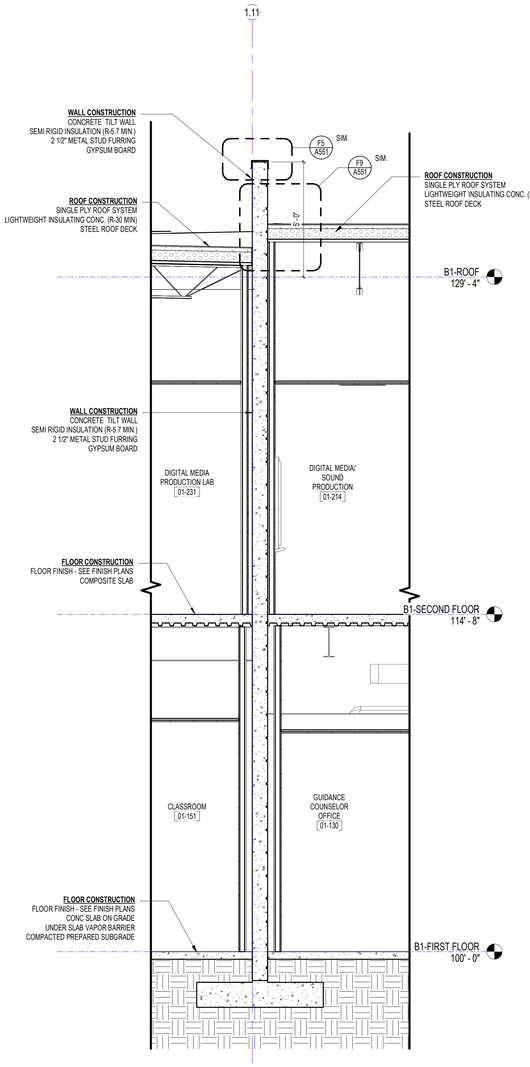

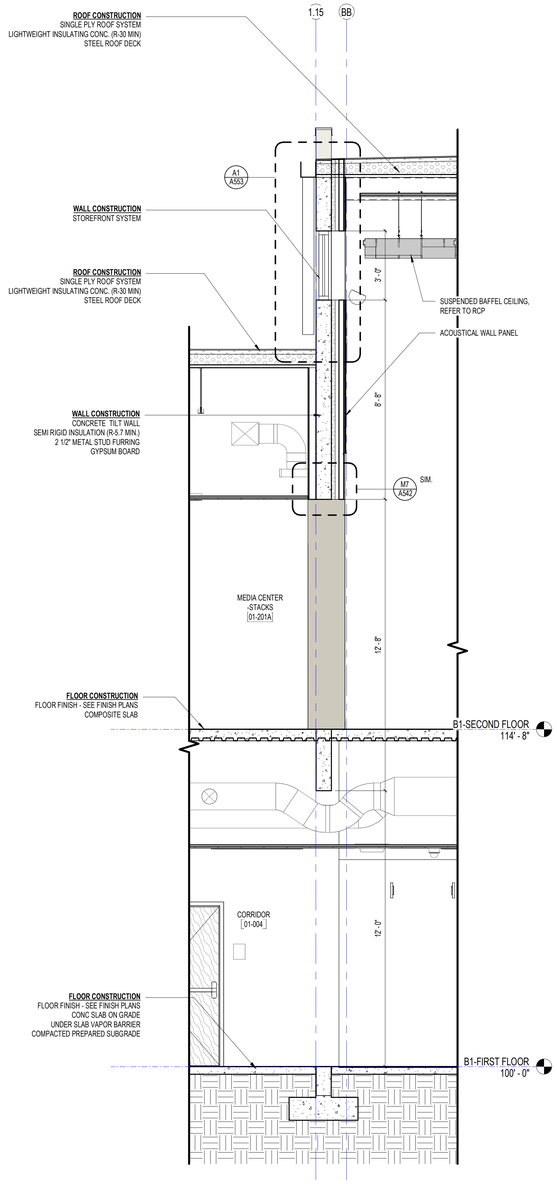

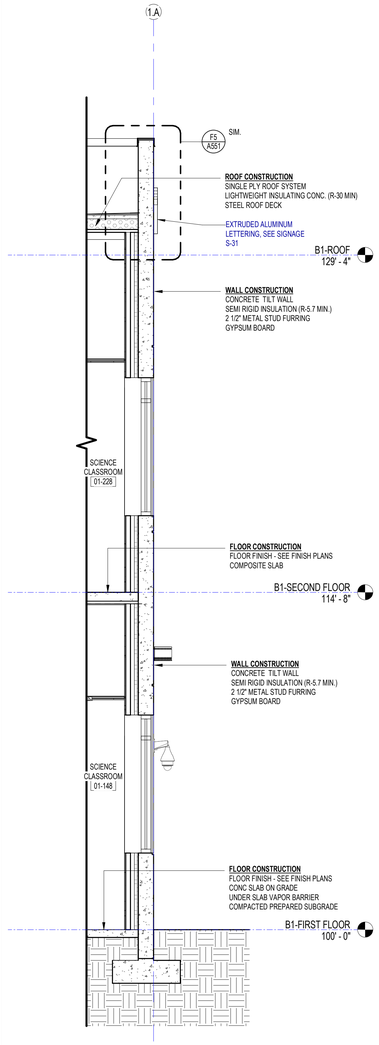

A1	WALL SECTION	A5	WALL SECTION	A10	WALL SECTION	A15	WALL SECTION
3/8" = 1'-0"		3/8" = 1'-0"		3/8" = 1'-0"		3/8" = 1'-0"	

SCHENKELSHULTZ
ARCHITECTURE

voice 407-872-3322
fax 407-872-3303
schenkelshultz.com
SS Lic. No. -AA-C000937

CONFIDENTIAL COPYRIGHT 2019 SCHENKEL & SHULTZ INC.
SEE **WWW.SCHENKELSHULTZ.COM/COPYRIGHT** FOR POLICY AND INFORMATION

REVISIONS

MARK	DESCRIPTION	DATE

CONFIDENTIAL COPYRIGHT 2020 SCHENKEL & SHULTZ INC.
SEE **WWW.SCHENKELSHULTZ.COM/COPYRIGHT** FOR POLICY AND INFORMATION

PURSUANT TO SECTION 102 OF THE COPYRIGHT ACT, 17 U.S.C. ALL CONCEPTS, IDEAS, DESIGNS, ARRANGEMENTS, DRAWINGS, AND PLANS INDICATED OR REPRESENTED BY THIS DOCUMENT ARE COPYRIGHTED MATERIAL OF SCHENKEL & SHULTZ INC. ALL CONCEPTS, IDEAS, DESIGNS, ARRANGEMENTS, DRAWINGS, AND PLANS INDICATED OR REPRESENTED BY THIS DOCUMENT ARE OWNED BY AND THE PROPERTY OF SCHENKEL&SHULTZ AND WERE CREATED, EVOLVED AND DEVELOPED FOR IT'S OWN USE. NONE OF THE IDEAS, DESIGNS, ARRANGEMENTS, OR PLANS SHALL BE USED BY OR DISCLOSED TO ANY PERSON, ARCHITECTURAL OR ENGINEERING FIRM, CONSTRUCTION FIRM, SUBCONTRACTING FIRM, SUPPLIER, OR CORPORATION FOR ANY PURPOSE WHATSOEVER WITHOUT THE WRITTEN PERMISSION OF SCHENKEL & SHULTZ INC. PURSUANT TO SECTION 102 OF THE COPYRIGHT ACT, 17 U.S.C. PROTECTION FOR AN ARCHITECTURAL WORK CREATED AS A WORK MADE FOR HIRE ON OR AFTER DECEMBER 1, 1990, LASTS FOR 95 YEARS FROM THE DATE OF PUBLICATION OF THE WORK OR FOR 120 YEARS FROM THE DATE OF CREATION OF THE UNPUBLISHED PLANE, WHICHEVER TERM IS LESS.

WARNING: REPRODUCTION HEREOF IS A CRIMINAL OFFENSE UNDER SECTION 102 OF THE COPYRIGHT ACT, 17 U.S.C., 18 U.S.C. SEC. 506. UNAUTHORIZED DISCLOSURE MAY CONSTITUTE TRADE SECRET MISAPPROPRIATION IN VIOLATION OF C.2-A-3-31-1ST SEQ. AND OTHER LAWS. THE CONCEPTS, IDEAS, DESIGNS, ARRANGEMENTS, DRAWINGS, AND PLANS DISCLOSED ARE COPYRIGHTED AND HEREIN MAY BE PATENTED OR BE THE SUBJECT OF PENDING PATENT APPLICATION. ANYONE VIOLATING THE INTENT OF THIS COPYRIGHT PROTECTION WILL BE PROSECUTED TO THE FULL EXTENT OF THE FEDERAL STATE AND LOCAL LAWS.

WRITTEN DIMENSIONS ON THESE DOCUMENTS SHALL HAVE PRECEDENCE OVER SCALE DIMENSIONS. CONTRACTORS SHALL VERIFY AND BE RESPONSIBLE FOR ALL DIMENSIONS AND CONDITIONS ON THE JOB AND THIS OFFICE MUST BE NOTIFIED OF ANY VARIATION FROM THE DIMENSIONS AND CONDITIONS SHOWN BY THESE DRAWINGS. SHOP DRAWINGS AND OR DETAILS MUST BE SUBMITTED TO THIS OFFICE FOR REVIEW BEFORE PROCEEDING WITH FABRICATION.

FORT PIERCE WESTWOOD ACADEMY

1801 Panther Ln , Fort Pierce, FL 34947

St. Lucie PUBLIC SCHOOLS

St. Lucie Public Schools
9461 Brandywine Ln
Port St. Lucie, FL 34986

ISSUE DATE: 10/31/2023
COMM. NO.: 2022108

DRAWN BY: SM,AC CHECKED BY: KT

BLDG 1 - WALL SECTIONS

A352

PHASE III - CONSTRUCTION DOCUMENTS

11/1/2023 1:29:34 PM
Autodesk Docs://2022108 Westwood Academy/SLPS_FPWA_HS_2023-A.rvt

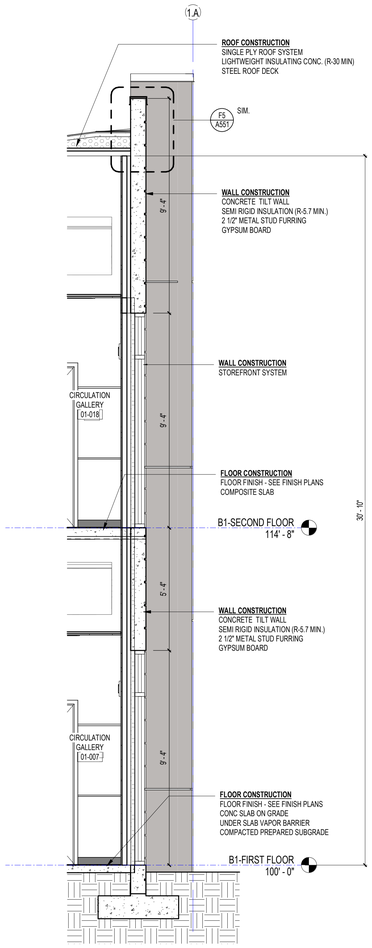

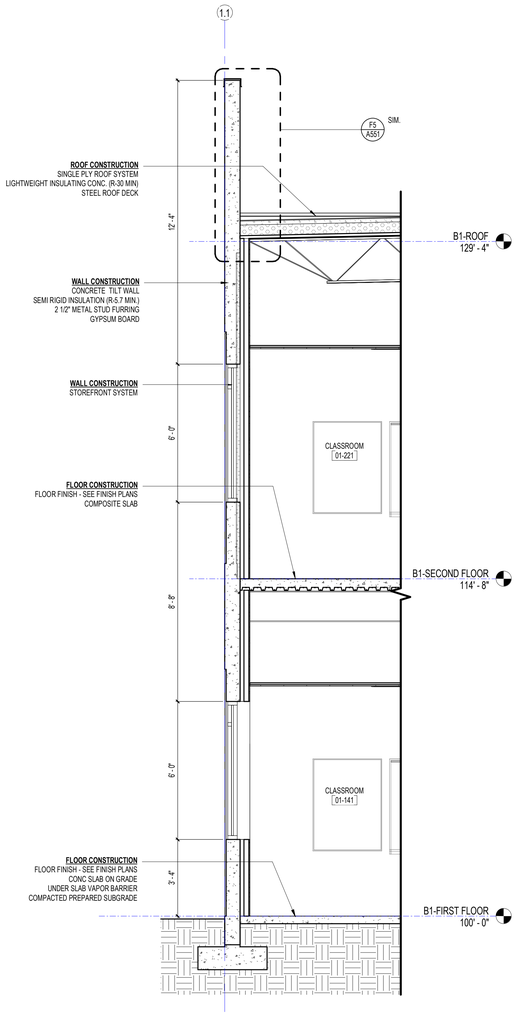

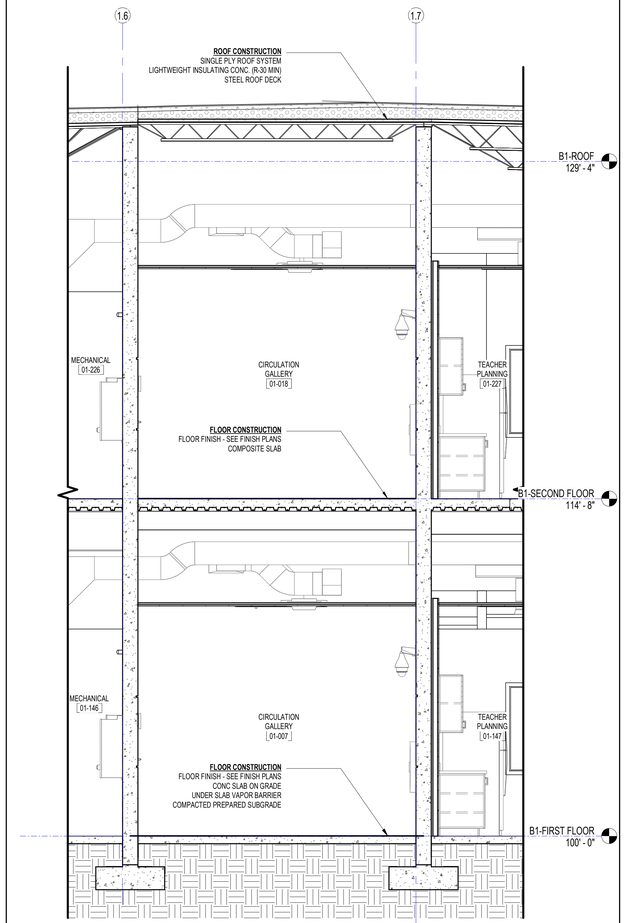

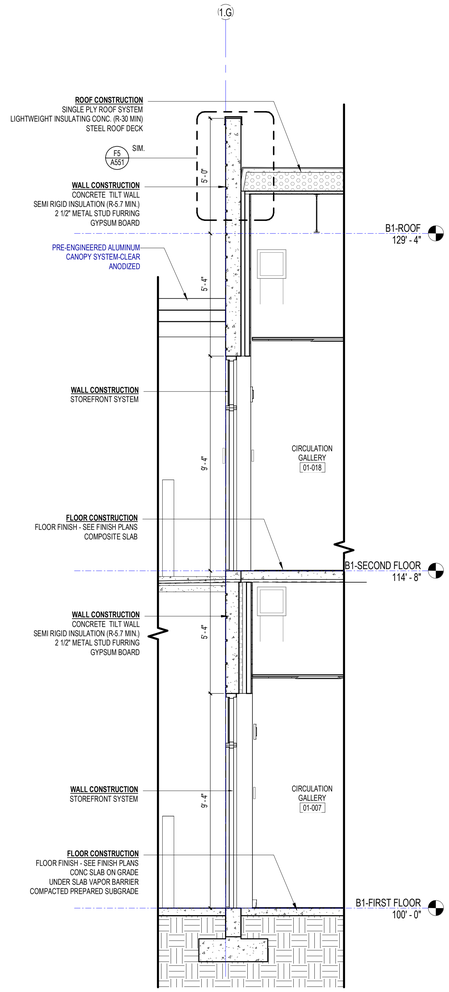

A1	WALL SECTION	A5	WALL SECTION	A10	WALL SECTION	A15	WALL SECTION
3/8" = 1'-0"		3/8" = 1'-0"		3/8" = 1'-0"		3/8" = 1'-0"	

SCHENKELSHULTZ
ARCHITECTURE

voice 407-872-3322
fax 407-872-3303
schenkelshultz.com
SS Lic. No. -AA-C000937

CONFIDENTIAL COPYRIGHT 2019 SCHENKEL & SHULTZ INC.
SEE WWW.SCHENKELSHULTZ.COM/COPYRIGHT FOR POLICY AND INFORMATION

REVISIONS

MARK	DESCRIPTION	DATE

CONFIDENTIAL COPYRIGHT 2020 SCHENKEL & SHULTZ INC.
SEE WWW.SCHENKELSHULTZ.COM/COPYRIGHT FOR POLICY AND INFORMATION

PURSUANT TO SECTION 102 OF THE COPYRIGHT ACT, 17 U.S.C. ALL CONCEPTS, IDEAS, DESIGNS, ARRANGEMENTS, DRAWINGS, AND PLANS INDICATED OR REPRESENTED BY THIS DOCUMENT ARE COPYRIGHTED BY SCHENKEL & SHULTZ INC. ALL CONCEPTS, IDEAS, DESIGNS, ARRANGEMENTS, DRAWINGS, AND PLANS INDICATED OR REPRESENTED BY THIS DOCUMENT ARE OWNED BY AND THE PROPERTY OF SCHENKEL&SHULTZ AND WERE CREATED, EVOLVED AND DEVELOPED FOR ITS OWN USE. NONE OF THE IDEAS, DESIGNS, ARRANGEMENTS, OR PLANS SHALL BE USED BY OR DISCLOSED TO ANY PERSON, ARCHITECTURAL OR ENGINEERING FIRM, CONSTRUCTION FIRM, SUBCONTRACTING FIRM, SUPPLIER, OR CORPORATION FOR ANY PURPOSE WHATSOEVER WITHOUT THE WRITTEN PERMISSION OF SCHENKEL & SHULTZ INC. PURSUANT TO SECTION 102 OF THE COPYRIGHT ACT, 17 U.S.C. PROTECTION FOR AN ARCHITECTURAL WORK CREATED AS A WORK MADE FOR HIRE ON OR AFTER DECEMBER 1, 1990, LASTS FOR 95 YEARS FROM THE DATE OF PUBLICATION OF THE WORK OR FOR 120 YEARS FROM THE DATE OF CREATION OF THE UNPUBLISHED PLANE, WHICHEVER TERM IS LESS.

WARNING: REPRODUCTION HEREOF IS A CRIMINAL OFFENSE UNDER SECTION 102 OF THE COPYRIGHT ACT, 17 U.S.C., 18 U.S.C. SEC. 506. UNAUTHORIZED DISCLOSURE MAY CONSTITUTE TRADE SECRET MISAPPROPRIATION IN VIOLATION OF C.J-4-3-31-1ST SEQ. AND OTHER LAWS. THE CONCEPTS, IDEAS, DESIGNS, ARRANGEMENTS, DRAWINGS, AND PLANS DISCLOSED ARE COPYRIGHTED AND HEREIN MAY BE PATENTED OR BE THE SUBJECT OF PENDING PATENT APPLICATION. ANYONE VIOLATING THE INTENT OF THIS COPYRIGHT PROTECTION WILL BE PROSECUTED TO THE FULL EXTENT OF THE FEDERAL STATE AND LOCAL LAWS.

WRITTEN DIMENSIONS ON THESE DOCUMENTS SHALL HAVE PRECEDENCE OVER SCALE DIMENSIONS. CONTRACTORS SHALL VERIFY AND BE RESPONSIBLE FOR ALL DIMENSIONS AND CONDITIONS ON THE JOB AND THIS OFFICE MUST BE NOTIFIED OF ANY VARIATION FROM THE DIMENSIONS AND CONDITIONS SHOWN BY THESE DRAWINGS. SHOP DRAWINGS AND OR DETAILS MUST BE SUBMITTED TO THIS OFFICE FOR REVIEW BEFORE PROCEEDING WITH FABRICATION.

FORT PIERCE WESTWOOD ACADEMY

1801 Panther Ln , Fort Pierce, FL 34947

St. Lucie PUBLIC SCHOOLS

St. Lucie Public Schools
9461 Brandywine Ln
Port St. Lucie, FL 34986

ISSUE DATE: 10/31/2023
COMM. NO.: 2022108

DRAWN BY: SM,AC CHECKED BY: KT

BLDG 1 - WALL SECTIONS

A353

PHASE III - CONSTRUCTION DOCUMENTS

11/1/2023 1:29:41 PM
Autodesk Docs://2022108 Westwood Academy/SLPS_FPWA_HS_2023-A.rvt

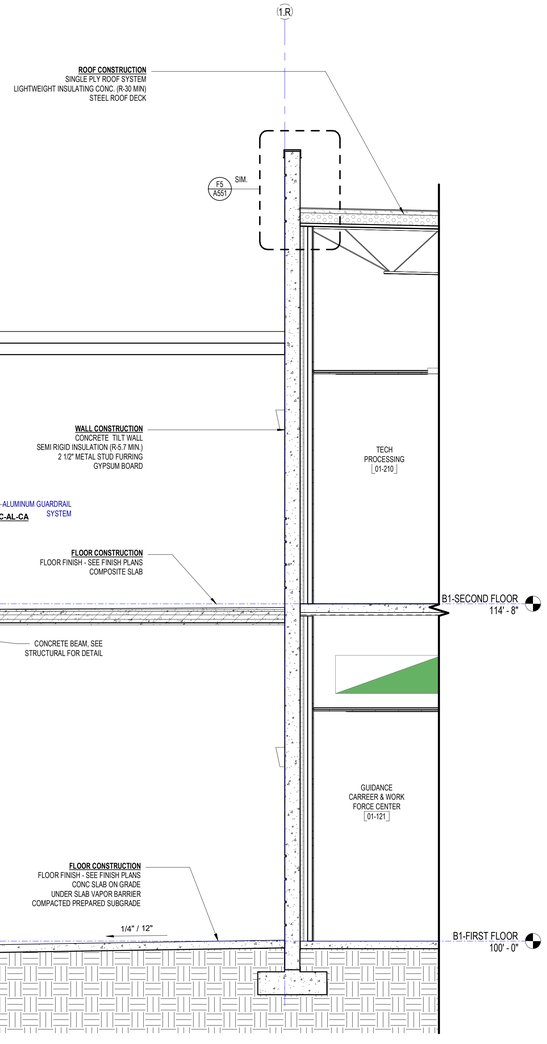

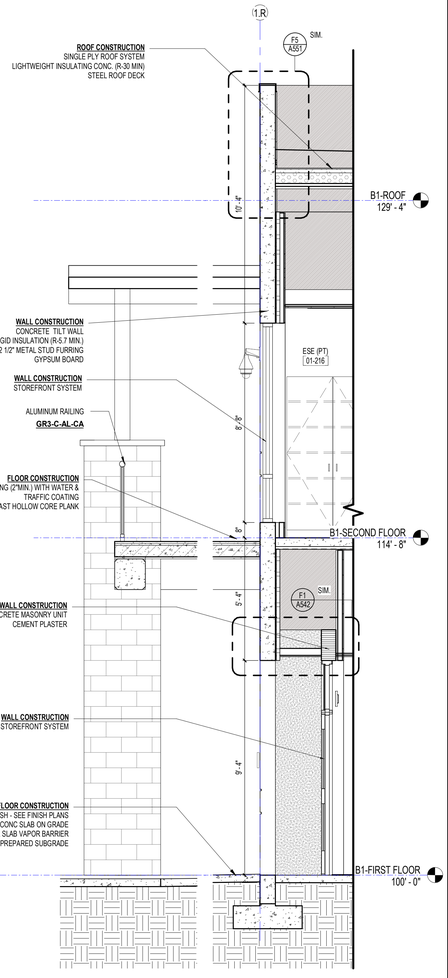

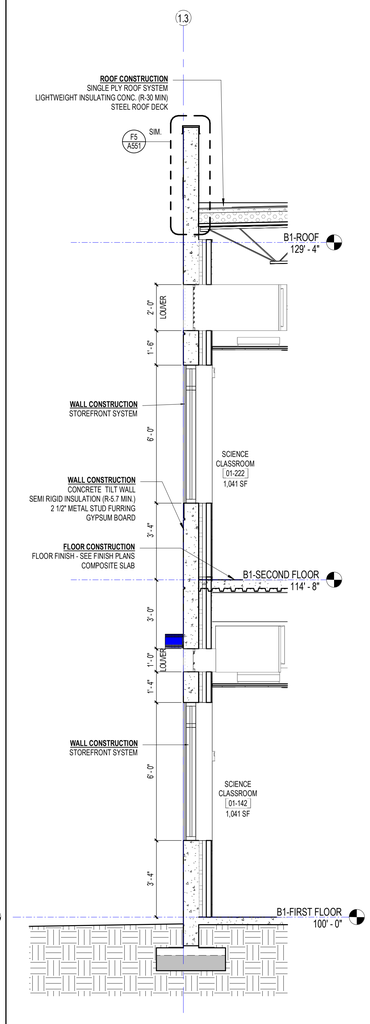

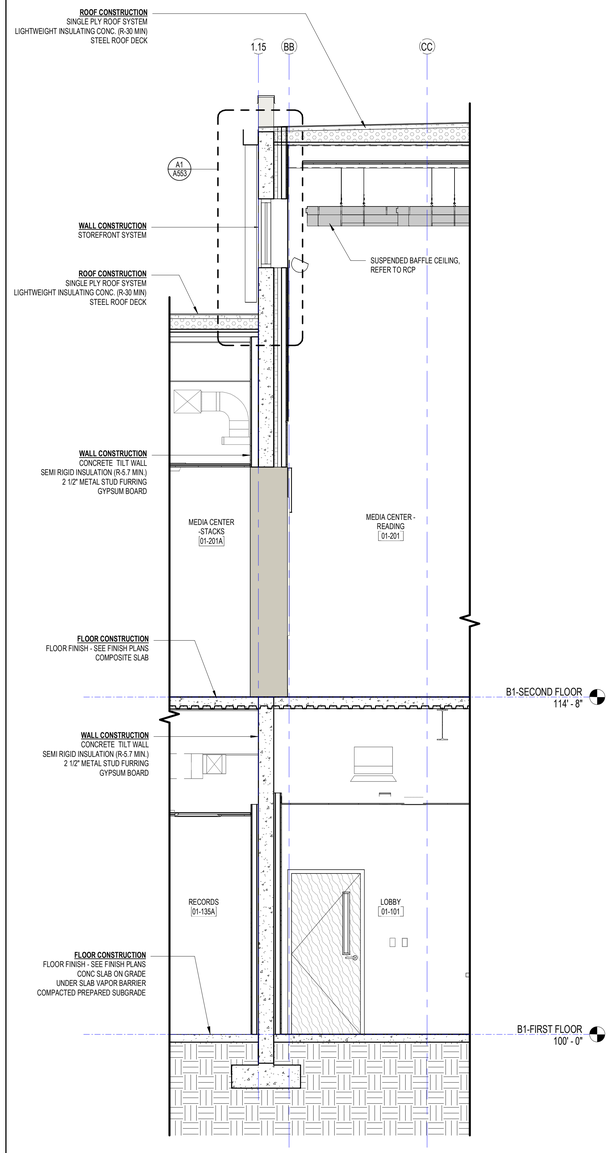

A1	WALL SECTION	A7	WALL SECTION	A11	WALL SECTION	A14	WALL SECTION
3/8" = 1'-0"		3/8" = 1'-0"		3/8" = 1'-0"		3/8" = 1'-0"	

SCHENKELSHULTZ
ARCHITECTURE

voice 407-872-3322
fax 407-872-3303
schenkelshultz.com
SS Lic. No. -AA-C000937

CONFIDENTIAL COPYRIGHT 2019 SCHENKEL & SHULTZ INC.
SEE **WWW.SCHENKELSHULTZ.COM/COPYRIGHT** FOR POLICY AND INFORMATION

REVISIONS

MARK	DESCRIPTION	DATE

CONFIDENTIAL COPYRIGHT 2020 SCHENKEL & SHULTZ INC.
SEE **WWW.SCHENKELSHULTZ.COM/COPYRIGHT** FOR POLICY AND INFORMATION

PURSUANT TO SECTION 102 OF THE COPYRIGHT ACT, 17 U.S.C. ALL CONCEPTS, IDEAS, DESIGNS, ARRANGEMENTS, DRAWINGS, AND PLANS INDICATED OR REPRESENTED BY THIS DOCUMENT ARE COPYRIGHTED BY SCHENKEL & SHULTZ INC. ALL CONCEPTS, IDEAS, DESIGNS, ARRANGEMENTS, DRAWINGS, AND PLANS INDICATED OR REPRESENTED BY THIS DOCUMENT ARE OWNED BY AND ARE THE PROPERTY OF SCHENKEL&SHULTZ AND WERE CREATED, EVOLVED AND DEVELOPED FOR ITS OWN USE. NONE OF THE IDEAS, DESIGNS, ARRANGEMENTS, OR PLANS SHALL BE USED BY OR DISCLOSED TO ANY PERSON, ARCHITECTURAL OR ENGINEERING FIRM, CONSTRUCTION FIRM, SUBCONTRACTING FIRM, SUPPLIER, OR CORPORATION FOR ANY PURPOSE WHATSOEVER WITHOUT THE WRITTEN PERMISSION OF SCHENKEL & SHULTZ INC. PURSUANT TO SECTION 102 OF THE COPYRIGHT ACT, 17 U.S.C. PROTECTION FOR AN ARCHITECTURAL WORK CREATED AS A WORK MADE FOR HIRE ON OR AFTER DECEMBER 1, 1990, LASTS FOR 95 YEARS FROM THE DATE OF PUBLICATION OF THE WORK OR FOR 120 YEARS FROM THE DATE OF CREATION OF THE UNPUBLISHED PLANS, WHICHEVER TERM IS LESS.

WARNING: REPRODUCTION HEREOF IS A CRIMINAL OFFENSE UNDER SECTION 102 OF THE COPYRIGHT ACT, 17 U.S.C., 18 U.S.C. SEC. 506. UNAUTHORIZED DISCLOSURE MAY CONSTITUTE TRADE SECRET MISAPPROPRIATION IN VIOLATION OF C.34-3-311 ET SEQ. AND OTHER LAWS. THE CONCEPTS, IDEAS, DESIGNS, ARRANGEMENTS, DRAWINGS, AND PLANS DISCLOSED ARE COPYRIGHTED AND HEREIN MAY BE PATENTED OR BE THE SUBJECT OF PENDING PATENT APPLICATION. ANYONE VIOLATING THE INTENT OF THIS COPYRIGHT PROTECTION WILL BE PROSECUTED TO THE FULL EXTENT OF THE FEDERAL STATE AND LOCAL LAWS.

WRITTEN DIMENSIONS ON THESE DOCUMENTS SHALL HAVE PRECEDENCE OVER SCALE DIMENSIONS. CONTRACTORS SHALL VERIFY AND BE RESPONSIBLE FOR ALL DIMENSIONS AND CONDITIONS ON THE JOB AND THIS OFFICE MUST BE NOTIFIED OF ANY VARIATION FROM THE DIMENSIONS AND CONDITIONS SHOWN BY THESE DRAWINGS. SHOP DRAWINGS AND OR DETAILS MUST BE SUBMITTED TO THIS OFFICE FOR REVIEW BEFORE PROCEEDING WITH FABRICATION.

FORT PIERCE WESTWOOD ACADEMY

1801 Panther Ln , Fort Pierce, FL 34947

St. Lucie PUBLIC SCHOOLS

St. Lucie Public Schools
9461 Brandywine Ln
Port St. Lucie, FL 34986

ISSUE DATE: 10/31/2023
COMM. NO.: 2022108

DRAWN BY: SM,AC CHECKED BY: KT

BLDG 1 - WALL SECTIONS

A354

PHASE III - CONSTRUCTION DOCUMENTS

11/1/2023 1:29:53 PM
Autodesk Docs://2022108 Westwood Academy/SLPS_FPWA_HS_2023-A.rvt

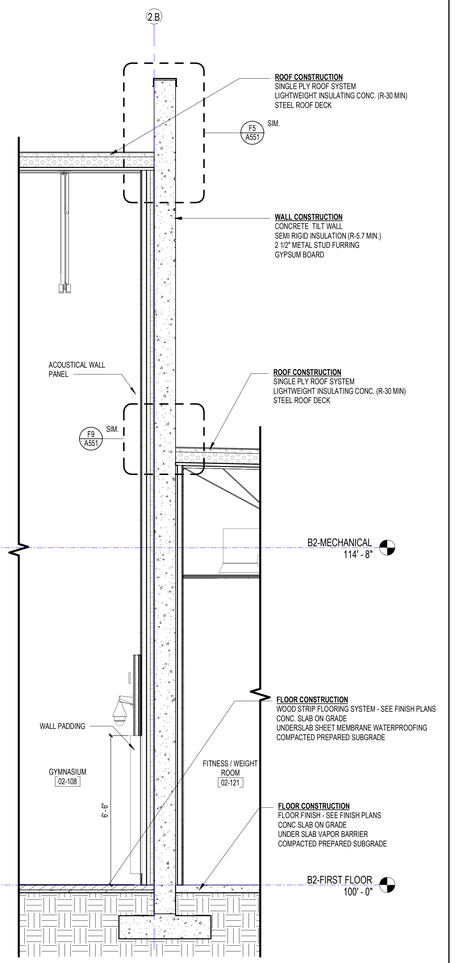

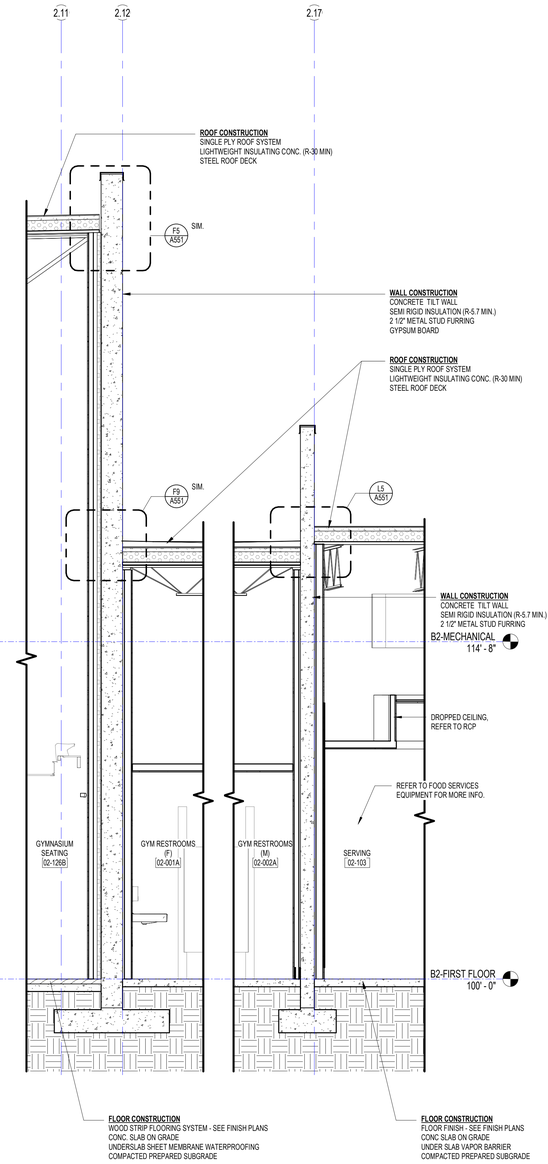

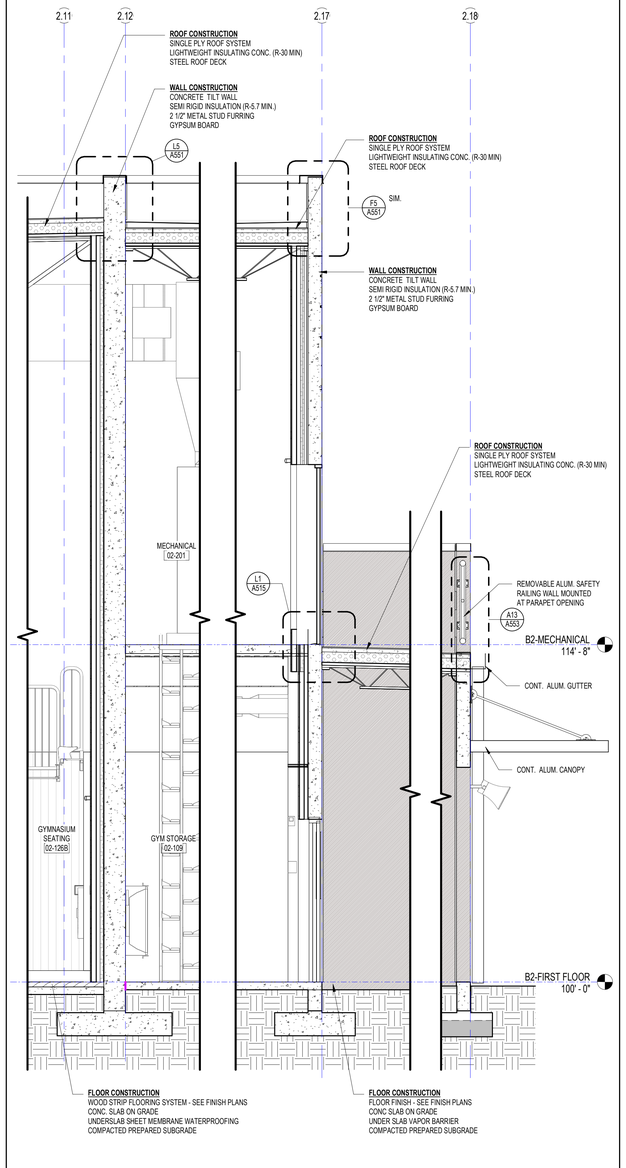

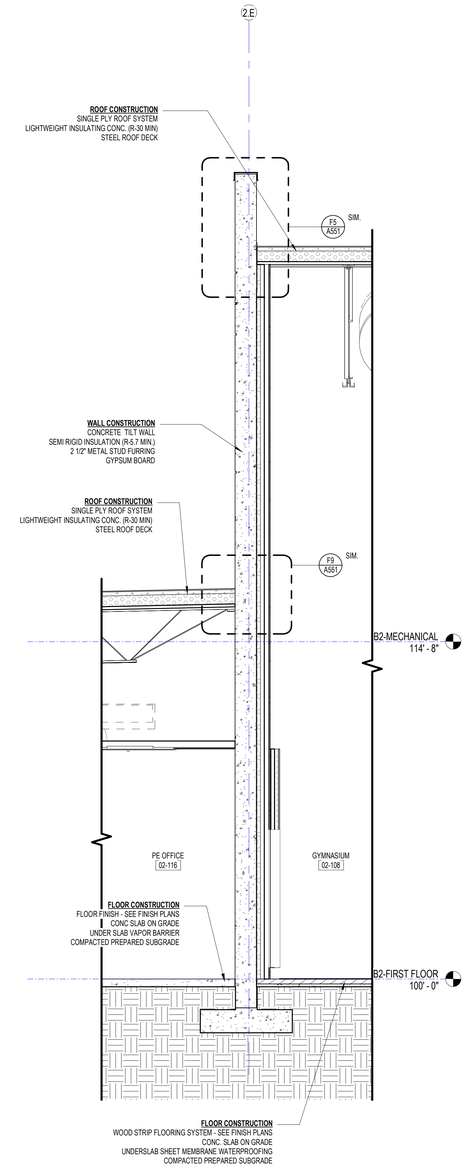

A1	BUILDING 2 - WALL SECTION	A5	BUILDING 2 - WALL SECTION	A10	BUILDING 2 - WALL SECTION	A15	BUILDING 2 - WALL SECTION
3/8" = 1'-0"		3/8" = 1'-0"		3/8" = 1'-0"		3/8" = 1'-0"	

SCHENKELSHULTZ
ARCHITECTURE

voice 407-872-3322
fax 407-872-3303
schenkelshultz.com
SS Lic. No. -AA-C000937

CONFIDENTIAL COPYRIGHT 2019 SCHENKEL & SHULTZ INC.
SEE **WWW.SCHENKELSHULTZ.COM/COPYRIGHT**, FOR POLICY AND INFORMATION

REVISIONS

MARK	DESCRIPTION	DATE

CONFIDENTIAL COPYRIGHT 2020 SCHENKEL & SHULTZ INC.
SEE **WWW.SCHENKELSHULTZ.COM/COPYRIGHT**, FOR POLICY AND INFORMATION

PURSUANT TO SECTION 102 OF THE COPYRIGHT ACT, 17 U.S.C. ALL CONCEPTS, IDEAS, DESIGNS, ARRANGEMENTS, DRAWINGS, AND PLANS INDICATED OR REPRESENTED BY THIS DOCUMENT ARE COPYRIGHTED AND OTHER PROPERTY RIGHTS OF SCHENKEL & SHULTZ INC. ALL CONCEPTS, IDEAS, DESIGNS, ARRANGEMENTS, DRAWINGS, AND PLANS INDICATED OR REPRESENTED BY THIS DOCUMENT ARE OWNED BY AND ARE THE PROPERTY OF SCHENKEL/SHULTZ AND WERE CREATED, EVOLVED AND DEVELOPED FOR ITS OWN USE. NONE OF THE IDEAS, DESIGNS, ARRANGEMENTS, OR PLANS SHALL BE USED BY OR DISCLOSED TO ANY PERSON, ARCHITECTURAL OR ENGINEERING FIRM, CONSTRUCTION FIRM, SUBCONTRACTING FIRM, SUPPLIER, OR CORPORATION FOR ANY PURPOSE WHATSOEVER WITHOUT THE WRITTEN PERMISSION OF SCHENKEL & SHULTZ INC. PURSUANT TO SECTION 102 OF THE COPYRIGHT ACT, 17 U.S.C. PROTECTION FOR AN ARCHITECTURAL WORK CREATED AS A WORK MADE FOR HIRE ON OR AFTER DECEMBER 1, 1990, LASTS FOR 95 YEARS FROM THE DATE OF PUBLICATION OF THE WORK OR FOR 120 YEARS FROM THE DATE OF CREATION OF THE UNPUBLISHED PLANE, WHICHEVER TERM IS LESS.

WARNING: REPRODUCTION HEREOF IS A CRIMINAL OFFENSE UNDER SECTION 102 OF THE COPYRIGHT ACT, 17 U.S.C., 18 U.S.C. SEC. 506. UNAUTHORIZED DISCLOSURE MAY CONSTITUTE TRADE SECRET MISAPPROPRIATION IN VIOLATION OF I.C.34-3-3-1 ET. SEQ. AND OTHER LAWS. THE CONCEPTS, IDEAS, DESIGNS, ARRANGEMENTS, DRAWINGS, AND PLANS DISCLOSED ARE COPYRIGHTED AND HEREIN MAY BE PATENTED OR BE THE SUBJECT OF PENDING PATENT APPLICATION. ANYONE VIOLATING THE INTENT OF THIS COPYRIGHT PROTECTION WILL BE PROSECUTED TO THE FULL EXTENT OF THE FEDERAL STATE AND LOCAL LAWS.

WRITTEN DIMENSIONS ON THESE DOCUMENTS SHALL HAVE PRECEDENCE OVER SCALE DIMENSIONS. CONTRACTORS SHALL VERIFY AND BE RESPONSIBLE FOR ALL DIMENSIONS AND CONDITIONS ON THE JOB AND THIS OFFICE MUST BE NOTIFIED OF ANY VARIATION FROM THE DIMENSIONS AND CONDITIONS SHOWN BY THESE DRAWINGS. SHOP DRAWINGS AND OR DETAILS MUST BE SUBMITTED TO THIS OFFICE FOR REVIEW BEFORE PROCEEDING WITH FABRICATION.

FORT PIERCE WESTWOOD ACADEMY

1801 Panther Ln , Fort Pierce, FL 34947

St. Lucie PUBLIC SCHOOLS

St. Lucie Public Schools
9461 Brandywine Ln
Port St. Lucie, FL 34986

ISSUE DATE: 10/31/2023
COMM. NO.: 2022108

DRAWN BY: SM,AC CHECKED BY: KT

BLDG 2 - WALL SECTIONS

A355

PHASE III - CONSTRUCTION DOCUMENTS

11/1/2023 1:29:59 PM
Autodesk Docs://2022108 Westwood Academy/SLPS_FPWA_HS_2023-A.rvt

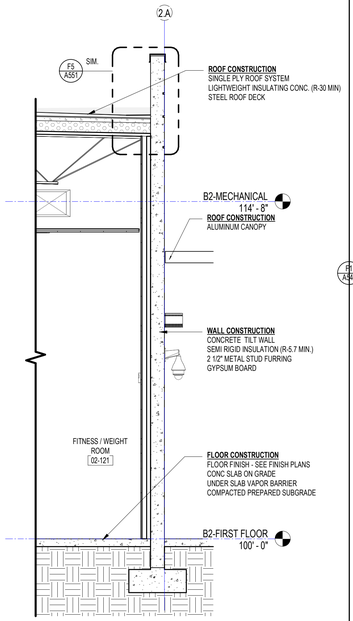

J1 — BUILDING 2 - WALL SECTION

3/8" = 1'-0"

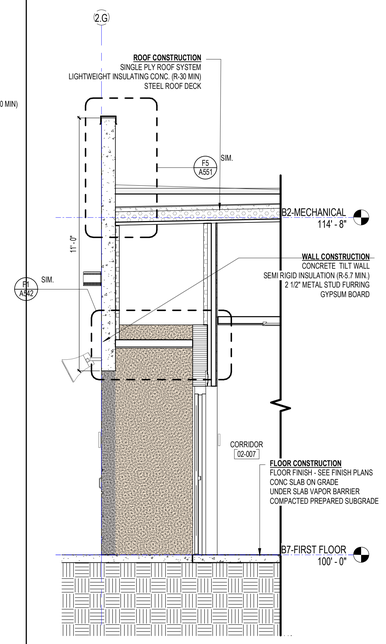

J4 — BUILDING 2 - WALL SECTION

3/8" = 1'-0"

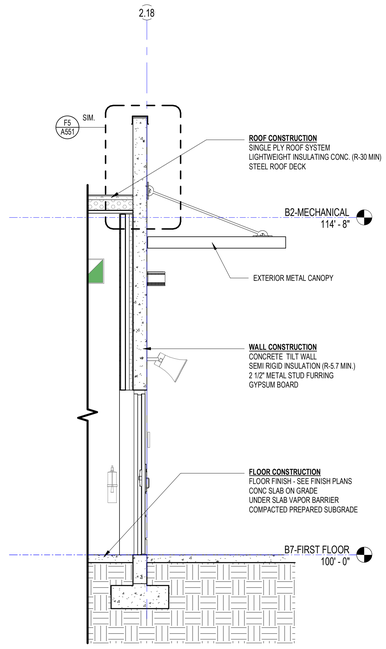

J7 — BUILDING 2 - WALL SECTION

3/8" = 1'-0"

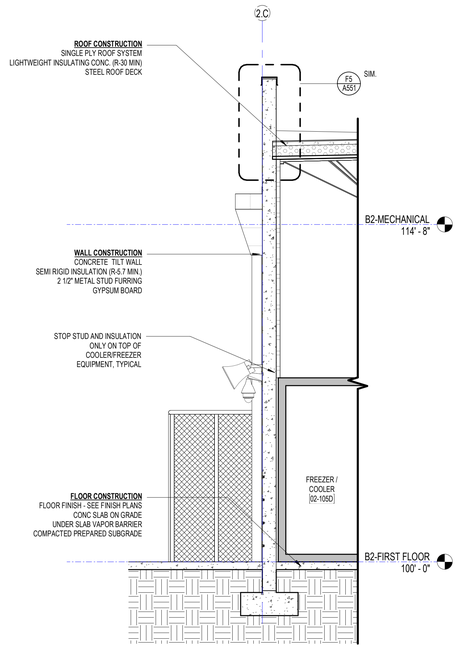

J11 — BUILDING 2 - WALL SECTION

3/8" = 1'-0"

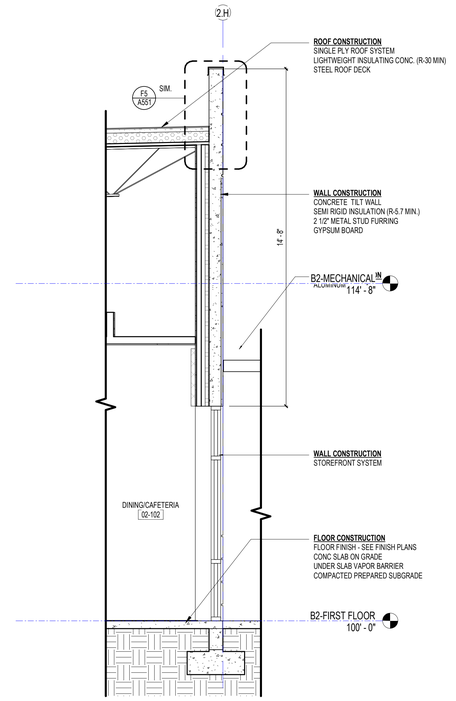

J15 — BUILDING 2 - WALL SECTION

3/8" = 1'-0"

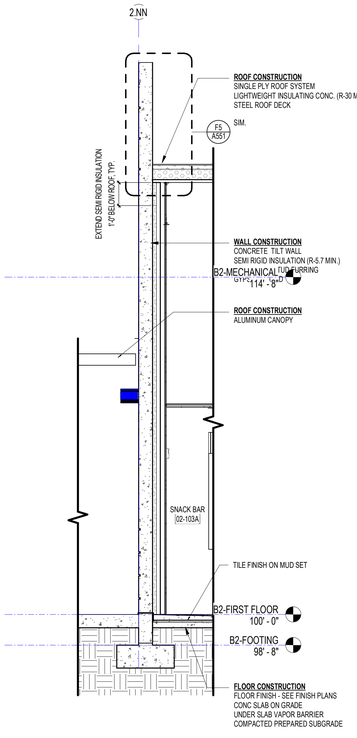

A1 — BUILDING 2 - WALL SECTION

3/8" = 1'-0"

SCHENKELSHULTZ
ARCHITECTURE

voice 407-872-3322
fax 407-872-3303
schenkelshultz.com
SS Lic. No. -AA-C000937

CONFIDENTIAL COPYRIGHT 2019 SCHENKEL & SHULTZ INC.
SEE WWW.SCHENKELSHULTZ.COM/COPYRIGHT FOR POLICY AND INFORMATION

REVISIONS

MARK	DESCRIPTION	DATE

CONFIDENTIAL COPYRIGHT 2020 SCHENKEL & SHULTZ INC.
SEE WWW.SCHENKELSHULTZ.COM/COPYRIGHT FOR POLICY AND INFORMATION

PURSUANT TO SECTION 102 OF THE COPYRIGHT ACT, 17 U.S.C. ALL CONCEPTS, IDEAS, DESIGNS, ARRANGEMENTS, DRAWINGS, AND PLANS INDICATED OR REPRESENTED BY THIS DOCUMENT ARE COPYRIGHTED AND OTHER PROPERTY RIGHTS OF SCHENKEL & SHULTZ P.A. ALL CONCEPTS, IDEAS, DESIGNS, ARRANGEMENTS, DRAWINGS, AND PLANS INDICATED OR REPRESENTED BY THIS DOCUMENT ARE OWNED BY AND THE PROPERTY OF SCHENKEL&SHULTZ AND WERE CREATED, EVOLVED AND DEVELOPED FOR ITS OWN USE. NONE OF THE IDEAS, DESIGNS, ARRANGEMENTS, OR PLANS SHALL BE USED BY OR DISCLOSED TO ANY PERSON, ARCHITECTURAL OR ENGINEERING FIRM, CONSTRUCTION FIRM, SUBCONTRACTING FIRM, SUPPLIER, OR CORPORATION FOR ANY PURPOSE WHATSOEVER WITHOUT THE WRITTEN PERMISSION OF SCHENKEL & SHULTZ INC. PURSUANT TO SECTION 102 OF THE COPYRIGHT ACT, 17 U.S.C. PROTECTION FOR AN ARCHITECTURAL WORK CREATED AS A WORK MADE FOR HIRE ON OR AFTER DECEMBER 1, 1990, LASTS FOR 95 YEARS FROM THE DATE OF PUBLICATION OF THE WORK OR FOR 120 YEARS FROM THE DATE OF CREATION OF THE UNPUBLISHED PLANS, WHICHEVER TERM IS LESS.

WARNING: REPRODUCTION HEREOF IS A CRIMINAL OFFENSE UNDER SECTION 102 OF THE COPYRIGHT ACT, 17 U.S.C., 18 U.S.C. SEC. 506. UNAUTHORIZED DISCLOSURE MAY CONSTITUTE TRADE SECRET MISAPPROPRIATION IN VIOLATION OF C.34-3-31-1ET SEQ. AND OTHER LAWS. THE CONCEPTS, IDEAS, DESIGNS, ARRANGEMENTS, DRAWINGS, AND PLANS DISCLOSED ARE COPYRIGHTED AND HEREIN MAY BE PATENTED OR BE THE SUBJECT OF PENDING PATENT APPLICATION. ANYONE VIOLATING THE INTENT OF THIS COPYRIGHT PROTECTION WILL BE PROSECUTED TO THE FULL EXTENT OF THE FEDERAL STATE AND LOCAL LAWS.

WRITTEN DIMENSIONS ON THESE DOCUMENTS SHALL HAVE PRECEDENCE OVER SCALE DIMENSIONS. CONTRACTORS SHALL VERIFY AND BE RESPONSIBLE FOR ALL DIMENSIONS AND CONDITIONS ON THE JOB AND THIS OFFICE MUST BE NOTIFIED OF ANY VARIATION FROM THE DIMENSIONS AND CONDITIONS SHOWN BY THESE DRAWINGS. SHOP DRAWINGS AND OR DETAILS MUST BE SUBMITTED TO THIS OFFICE FOR REVIEW BEFORE PROCEEDING WITH FABRICATION.

FORT PIERCE WESTWOOD ACADEMY

1801 Panther Ln , Fort Pierce, FL 34947

St. Lucie PUBLIC SCHOOLS

St. Lucie Public Schools
9461 Brandywine Ln
Port St. Lucie, FL 34986

ISSUE DATE: 10/31/2023
COMM. NO.: 2022108

DRAWN BY: SM,AC CHECKED BY: KT

BLDG 2 AND BLDG 3 - WALL SECTIONS

A356

PHASE III - CONSTRUCTION DOCUMENTS

11/1/2023 1:30:09 PM
Autodesk Docs://2022108 Westwood Academy/SLPS_FPWA_HS_2023-A.rvt

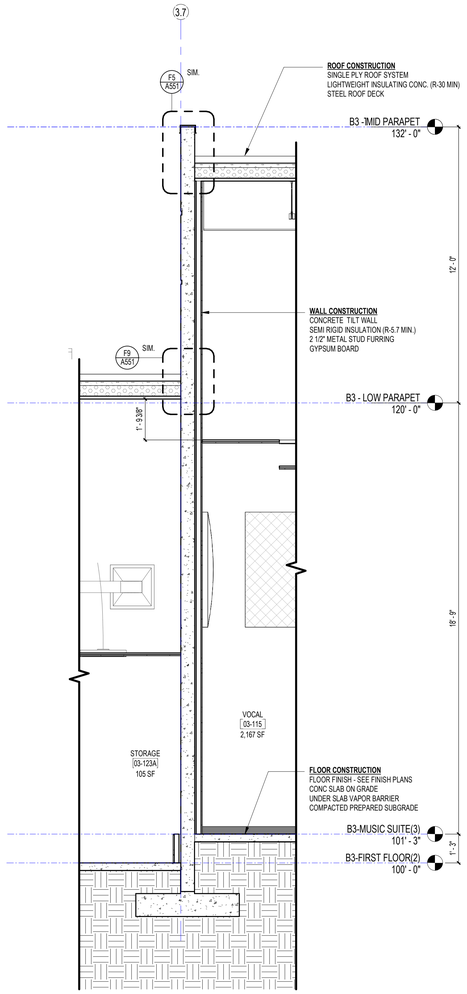

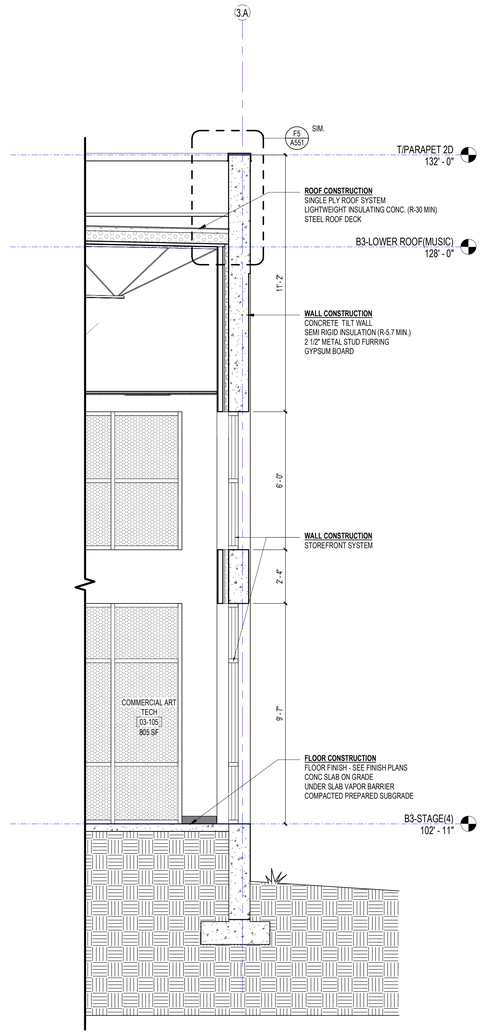

A1	BUILDING 3 - WALL SECTION	A5	BUILDING 3 - WALL SECTION	A9	BUILDING 3 - WALL SECTION	A14	BUILDING 3 - WALL SECTION
3/8" = 1'-0"		3/8" = 1'-0"		3/8" = 1'-0"		3/8" = 1'-0"	

SCHENKELSHULTZ
ARCHITECTURE

voice 407-872-3322
fax 407-872-3303
schenkelshultz.com
SS Lic. No. -AA-C000937

CONFIDENTIAL COPYRIGHT 2019 SCHENKEL & SHULTZ INC.
SEE **WWW.SCHENKELSHULTZ.COM/COPYRIGHT** FOR POLICY AND INFORMATION

REVISIONS

MARK	DESCRIPTION	DATE

CONFIDENTIAL COPYRIGHT 2020 SCHENKEL & SHULTZ INC.
SEE **WWW.SCHENKELSHULTZ.COM/COPYRIGHT** FOR POLICY AND INFORMATION

PURSUANT TO SECTION 102 OF THE COPYRIGHT ACT, 17 U.S.C. ALL CONCEPTS, IDEAS, DESIGNS, ARRANGEMENTS, DRAWINGS, AND PLANS INDICATED OR REPRESENTED BY THIS DOCUMENT ARE COPYRIGHTED BY SCHENKEL & SHULTZ P.A. AND CONSTITUTE ORIGINAL MATERIAL DISCLOSED BY THIS DOCUMENT. ALL DRAWINGS, AND PLANS INDICATED OR REPRESENTED BY THIS DOCUMENT ARE OWNED BY AND ARE PROPERTY OF SCHENKEL/SHULTZ AND WERE CREATED, EVOLVED AND DEVELOPED FOR ITS OWN USE. NONE OF THE IDEAS, DESIGNS, ARRANGEMENTS, OR PLANS SHALL BE USED BY OR DISCLOSED TO ANY PERSON, ARCHITECTURAL OR ENGINEERING FIRM, CONSTRUCTION FIRM, SUBCONTRACTING FIRM, SUPPLIER, OR CORPORATION FOR ANY PURPOSE WHATSOEVER WITHOUT THE WRITTEN PERMISSION OF SCHENKEL & SHULTZ INC. PURSUANT TO SECTION 102 OF THE COPYRIGHT ACT, 17 U.S.C. PROTECTION FOR AN ARCHITECTURAL WORK CREATED AS A WORK MADE FOR HIRE ON OR AFTER DECEMBER 1, 1990, LASTS FOR 95 YEARS FROM THE DATE OF PUBLICATION OF THE WORK OR FOR 120 YEARS FROM THE DATE OF CREATION OF THE UNPUBLISHED PLANE, WHICHEVER TERM IS LESS.

WARNING: REPRODUCTION HEREOF IS A CRIMINAL OFFENSE UNDER SECTION 102 OF THE COPYRIGHT ACT, 17 U.S.C., 18 U.S.C. SEC. 506. UNAUTHORIZED DISCLOSURE MAY CONSTITUTE TRADE SECRET MISAPPROPRIATION IN VIOLATION OF LC-4-2-11 ET SEQ. AND OTHER LAWS. THE CONCEPTS, IDEAS, DESIGNS, ARRANGEMENTS, DRAWINGS, AND PLANS DISCLOSED ARE COPYRIGHTED AND HEREIN MAY BE PATENTED OR BE THE SUBJECT OF PENDING PATENT APPLICATION. ANYONE VIOLATING THE INTENT OF THIS COPYRIGHT PROTECTION WILL BE PROSECUTED TO THE FULL EXTENT OF THE FEDERAL STATE AND LOCAL LAWS.

WRITTEN DIMENSIONS ON THESE DOCUMENTS SHALL HAVE PRECEDENCE OVER SCALE DIMENSIONS. CONTRACTORS SHALL VERIFY AND BE RESPONSIBLE FOR ALL DIMENSIONS AND CONDITIONS ON THE JOB AND THIS OFFICE MUST BE NOTIFIED OF ANY VARIATION FROM THE DIMENSIONS AND CONDITIONS SHOWN BY THESE DRAWINGS. SHOP DRAWINGS AND OR DETAILS MUST BE SUBMITTED TO THIS OFFICE FOR REVIEW BEFORE PROCEEDING WITH FABRICATION.

FORT PIERCE WESTWOOD ACADEMY

1801 Panther Ln , Fort Pierce, FL 34947

St. Lucie PUBLIC SCHOOLS

St. Lucie Public Schools
9461 Brandywine Ln
Port St. Lucie, FL 34986

ISSUE DATE: 10/31/2023
COMM. NO.: 2022108

DRAWN BY: SM,AC CHECKED BY: KT

BLDG 3 - WALL SECTIONS

A357

PHASE III - CONSTRUCTION DOCUMENTS

11/1/2023 1:30:10 PM
Autodesk Docs://2022108 Westwood Academy/SLPS_FPWA_HS_2023-A.rvt

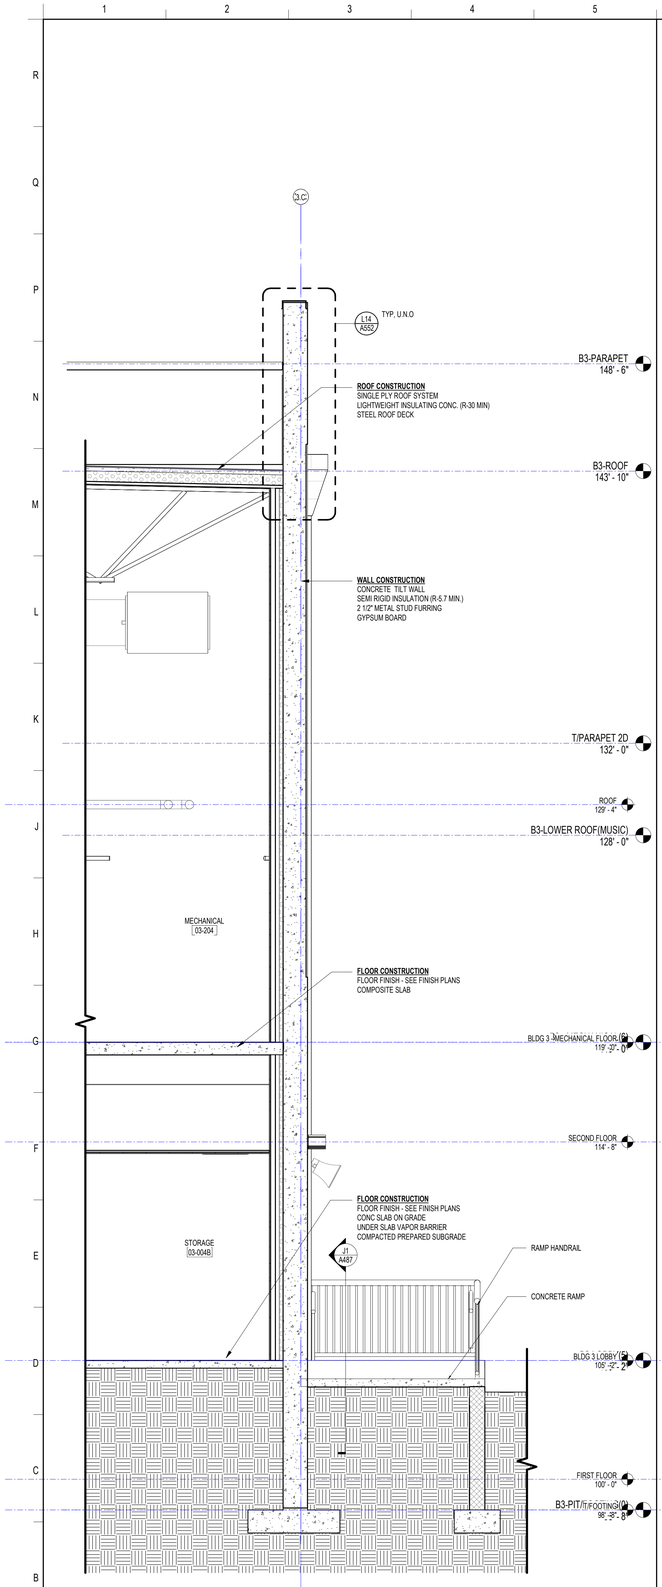

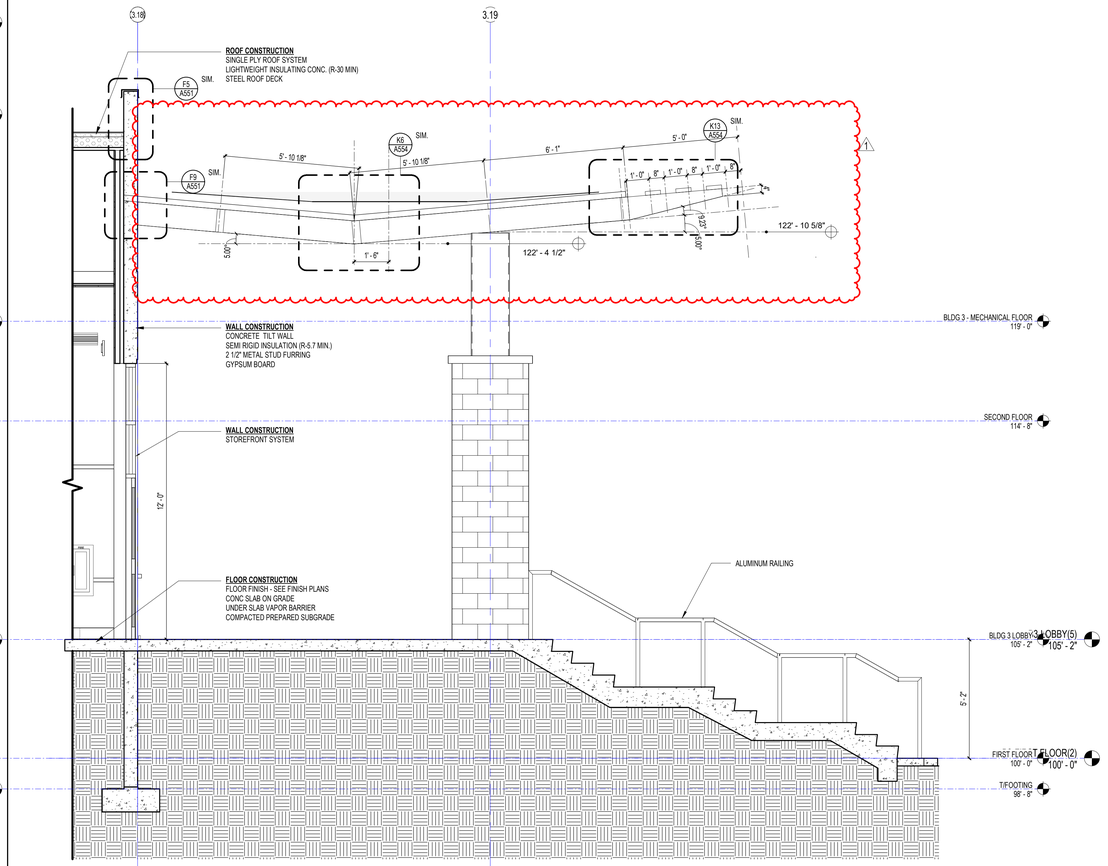

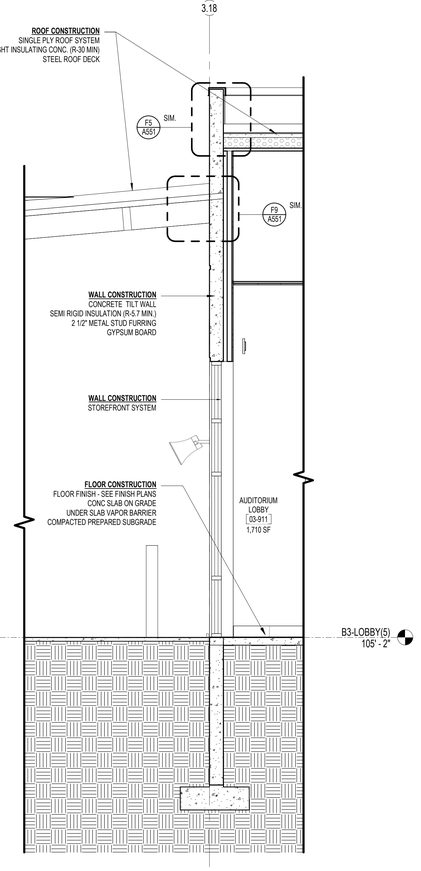

A1 BUILDING 3 - WALL SECTION
3/8" = 1'-0"

A6 BUILDING 3 - WALL SECTION
3/8" = 1'-0"

A15 BUILDING 3 - WALL SECTION
3/8" = 1'-0"

SCHENKELSHULTZ
ARCHITECTURE

voice 407-872-3322
fax 407-872-3303
schenkelshultz.com
SS Lic. No. -AA-C000937

CONFIDENTIAL COPYRIGHT 2019 SCHENKEL & SHULTZ INC.
SEE WWW.SCHENKELSHULTZ.COM/COPYRIGHT FOR POLICY AND INFORMATION

REVISIONS

MARK	DESCRIPTION	DATE
1	ASI-18	01/15/2025

CORE Remnant
Current ASI: 18 Received on: 02/02/2025

CONFIDENTIAL COPYRIGHT 2020 SCHENKEL & SHULTZ INC.
SEE WWW.SCHENKELSHULTZ.COM/COPYRIGHT FOR POLICY AND INFORMATION

PURSUANT TO SECTION 102 OF THE COPYRIGHT ACT, 17 U.S.C., ALL CONCEPTS, IDEAS, DESIGNS, ARRANGEMENTS, DRAWINGS, AND PLANS INDICATED OR REPRESENTED BY THIS DOCUMENT ARE COPYRIGHTED BY SCHENKEL & SHULTZ INC. AS SUCH ALL CONCEPTS, IDEAS, DESIGNS, ARRANGEMENTS, DRAWINGS, AND PLANS INDICATED OR REPRESENTED BY THIS DOCUMENT ARE OWNED BY, AND THE EXCLUSIVE PROPERTY OF SCHENKEL SHULTZ INC. THEY SHALL NOT BE USED IN PART OR WHOLE, NOW OR AT ANY TIME IN THE FUTURE. SCHENKEL SHULTZ INC. CONCEPTS, IDEAS, DESIGNS, ARRANGEMENTS, OR PLANS SHALL BE USED BY OR DISCLOSED TO ANY PERSON, ARCHITECTURAL OR ENGINEERING FIRM, CONSTRUCTION FIRM, SUBCONTRACTING FIRM, SUPPLIER, OR CORPORATION FOR ANY PURPOSE WHATSOEVER WITHOUT THE WRITTEN PERMISSION OF SCHENKEL & SHULTZ INC. PURSUANT TO SECTION 102 OF THE COPYRIGHT ACT, 17 U.S.C. PROTECTION FOR AN ARCHITECTURAL WORK CREATED AS A WORK MADE FOR HIRE ON OR AFTER DECEMBER 1, 1990, LASTS FOR 95 YEARS FROM THE DATE OF PUBLICATION OF THE WORK OR FOR 120 YEARS FROM THE DATE OF CREATION OF THE UNPUBLISHED PLANS, WHICHEVER TERM IS LESS.

WARNING: REPRODUCTION HEREOF IS A CRIMINAL OFFENSE UNDER SECTION 102 OF THE COPYRIGHT ACT, 17 U.S.C., 18 U.S.C. SEC. 506. UNAUTHORIZED DISCLOSURE MAY CONSTITUTE TRADE SECRET MISAPPROPRIATION IN VIOLATION OF C.24-3.21-1ET SEQ. AND OTHER LAWS. THE CONCEPTS, IDEAS, DESIGNS, ARRANGEMENTS, DRAWINGS, AND PLANS DISCLOSED ARE COPYRIGHTED AND HEREIN MAY BE PATENTED OR BE THE SUBJECT OF PENDING PATENT APPLICATION. ANYONE VIOLATING THE INTENT OF THIS COPYRIGHT PROTECTION WILL BE PROSECUTED TO THE FULL EXTENT OF THE FEDERAL STATE AND LOCAL LAWS.

WRITTEN DIMENSIONS ON THESE DOCUMENTS SHALL HAVE PRECEDENCE OVER SCALE DIMENSIONS. CONTRACTORS SHALL VERIFY AND BE RESPONSIBLE FOR ALL DIMENSIONS AND CONDITIONS ON THE JOB AND THIS OFFICE MUST BE NOTIFIED OF ANY VARIATION FROM THE DIMENSIONS AND CONDITIONS SHOWN BY THESE DRAWINGS. SHOP DRAWINGS AND OR DETAILS MUST BE SUBMITTED TO THIS OFFICE FOR REVIEW BEFORE PROCEEDING WITH FABRICATION.

FORT PIERCE WESTWOOD ACADEMY

1801 Panther Ln , Fort Pierce, FL 34947

St. Lucie PUBLIC SCHOOLS

St. Lucie Public Schools
9461 Brandywine Ln
Port St. Lucie, FL 34986

ISSUE DATE: 10/31/2023
COMM. NO.: 2022108

DRAWN BY: SM,AC CHECKED BY: KT

BLDG 3 - WALL SECTIONS

A358

PHASE III - CONSTRUCTION DOCUMENTS

1/2/2025 5:05:18 PM
Autodesk Docs://2022108 Westwood Academy/SLPS_FPWA_HS_2023-A.rvt

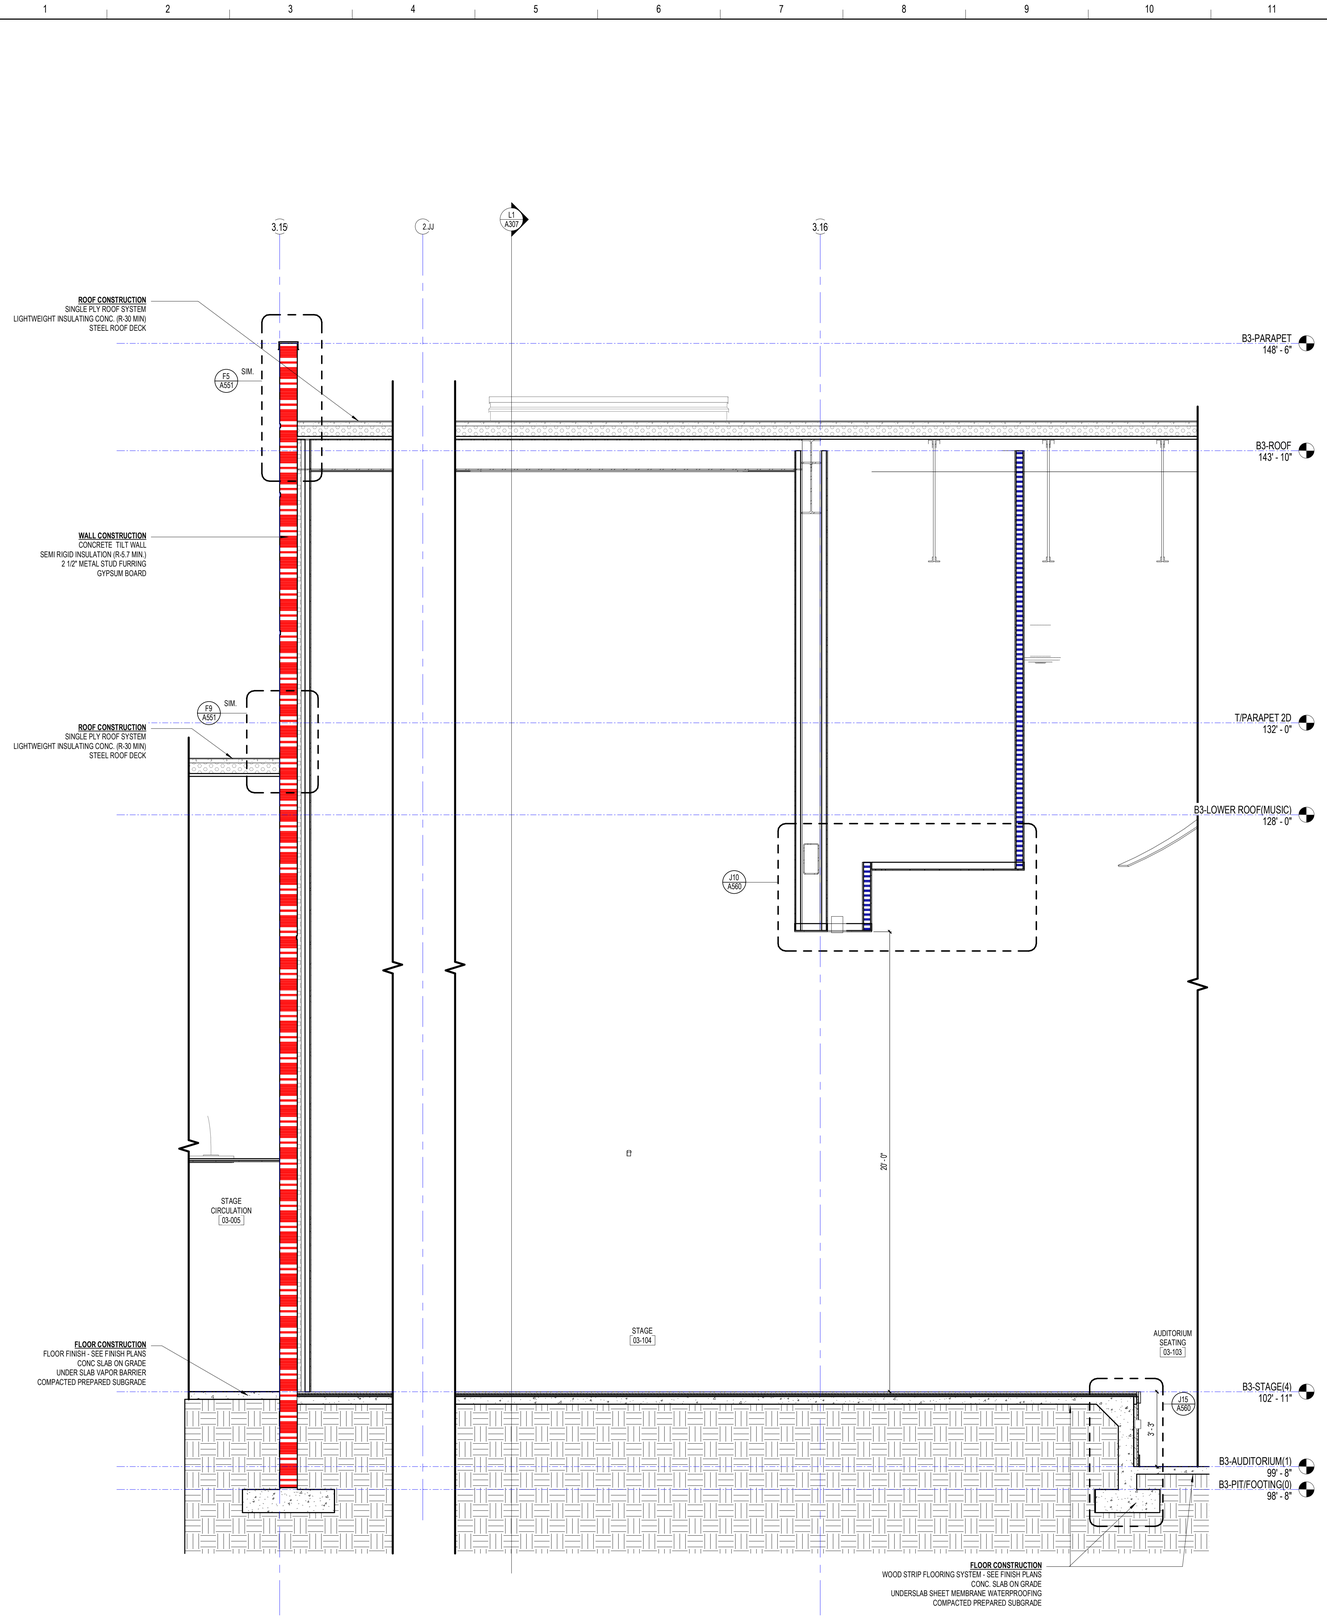

A1 BLDG 3 - WSECTION8

3/8" = 1'-0"

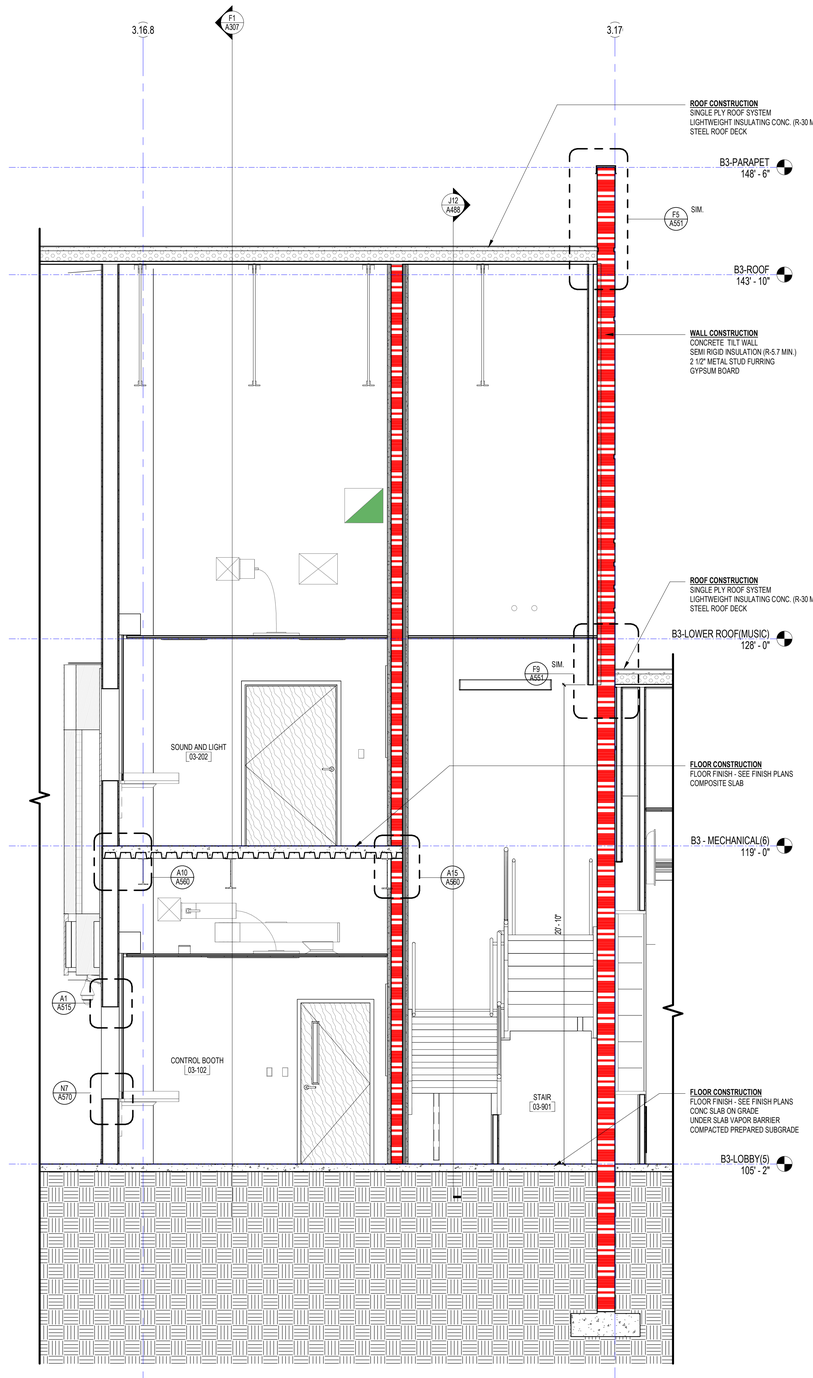

A12 BLDG 3 - WSECTION9

3/8" = 1'-0"

SCHENKELSHULTZ
ARCHITECTURE

voice 407-872-3322
fax 407-872-3303
schenkelshultz.com
SS Lic. No. -AA-C000937

CONFIDENTIAL COPYRIGHT 2019 SCHENKEL & SHULTZ INC.
SEE WWW.SCHENKELSHULTZ.COM/COPYRIGHT FOR POLICY AND INFORMATION

REVISIONS

MARK	DESCRIPTION	DATE

CONFIDENTIAL COPYRIGHT 2020 SCHENKEL & SHULTZ INC.
SEE WWW.SCHENKELSHULTZ.COM/COPYRIGHT FOR POLICY AND INFORMATION

PURSUANT TO SECTION 102 OF THE COPYRIGHT ACT, 17 U.S.C. ALL CONCEPTS, IDEAS, DESIGNS, ARRANGEMENTS, DRAWINGS, AND PLANS INDICATED OR REPRESENTED BY THIS DOCUMENT ARE COPYRIGHTED AND PROPRIETARY INFORMATION OF SCHENKEL & SHULTZ INC. ALL CONCEPTS, IDEAS, DESIGNS, ARRANGEMENTS, DRAWINGS, AND PLANS INDICATED OR REPRESENTED BY THIS DOCUMENT ARE OWNED BY AND ARE PROPERTY OF SCHENKELSHULTZ AND WERE CREATED, EVOLVED AND DEVELOPED FOR ITS OWN USE. NONE OF THE IDEAS, DESIGNS, ARRANGEMENTS, OR PLANS SHALL BE USED BY OR DISCLOSED TO ANY PERSON, ARCHITECTURAL OR ENGINEERING FIRM, CONSTRUCTION FIRM, SUBCONTRACTOR, FIRM, SUPPLIER, OR CORPORATION FOR ANY PURPOSE WHATSOEVER WITHOUT THE WRITTEN PERMISSION OF SCHENKEL & SHULTZ INC. PURSUANT TO SECTION 102 OF THE COPYRIGHT ACT, 17 U.S.C., PROTECTION FOR AN ARCHITECTURAL WORK CREATED AS A WORK MADE FOR HIRE ON OR AFTER DECEMBER 1, 1990, LASTS FOR 95 YEARS FROM THE DATE OF PUBLICATION OF THE WORK OR FOR 120 YEARS FROM THE DATE OF CREATION OF THE UNPUBLISHED PLANS, WHICHEVER TERM IS LESS.

WARNING: REPRODUCTION HEREOF IS A CRIMINAL OFFENSE UNDER SECTION 102 OF THE COPYRIGHT ACT, 17 U.S.C., 18 U.S.C. SEC. 506. UNAUTHORIZED DISCLOSURE MAY CONSTITUTE TRADE SECRET MISAPPROPRIATION IN VIOLATION OF C.A-3-31-1ET SEQ. AND OTHER LAWS. THE CONCEPTS, IDEAS, DESIGNS, ARRANGEMENTS, DRAWINGS, AND PLANS DISCLOSED ARE COPYRIGHTED AND HEREIN MAY BE PATENTED OR BE THE SUBJECT OF PENDING PATENT APPLICATION. ANYONE VIOLATING THE INTENT OF THIS COPYRIGHT PROTECTION WILL BE PROSECUTED TO THE FULL EXTENT OF THE FEDERAL STATE AND LOCAL LAWS.

WRITTEN DIMENSIONS ON THESE DOCUMENTS SHALL HAVE PRECEDENCE OVER SCALE DIMENSIONS. CONTRACTORS SHALL VERIFY AND BE RESPONSIBLE FOR ALL DIMENSIONS AND CONDITIONS ON THE JOB AND THIS OFFICE MUST BE NOTIFIED OF ANY VARIATION FROM THE DIMENSIONS AND CONDITIONS SHOWN BY THESE DRAWINGS. SHOP DRAWINGS AND OR DETAILS MUST BE SUBMITTED TO THIS OFFICE FOR REVIEW BEFORE PROCEEDING WITH FABRICATION.

FORT PIERCE WESTWOOD ACADEMY

1801 Panther Ln , Fort Pierce, FL 34947

St. Lucie PUBLIC SCHOOLS

St. Lucie Public Schools
9461 Brandywine Ln
Port St. Lucie, FL 34986

ISSUE DATE: 10/31/2023
COMM. NO.: 2022108

DRAWN BY: SM,AC CHECKED BY: KT

BLDG 3 - WALL SECTIONS

A359

PHASE III - CONSTRUCTION DOCUMENTS

11/1/2023 1:30:18 PM
Autodesk Docs://2022108 Westwood Academy/SLPS_FPWA_HS_2023-A.rvt

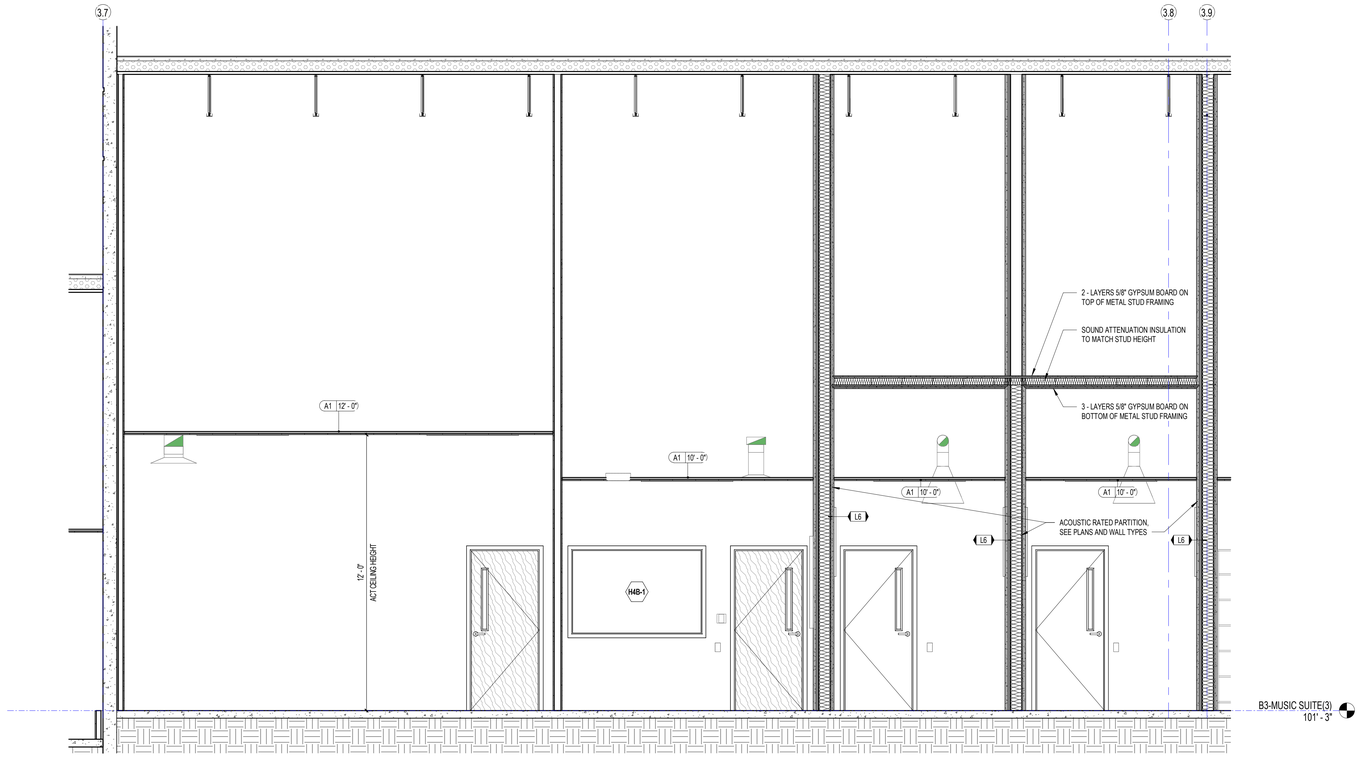

J1 BLDG 3 - VOCAL PRACTICE ROOMS

3/8" = 1'-0"

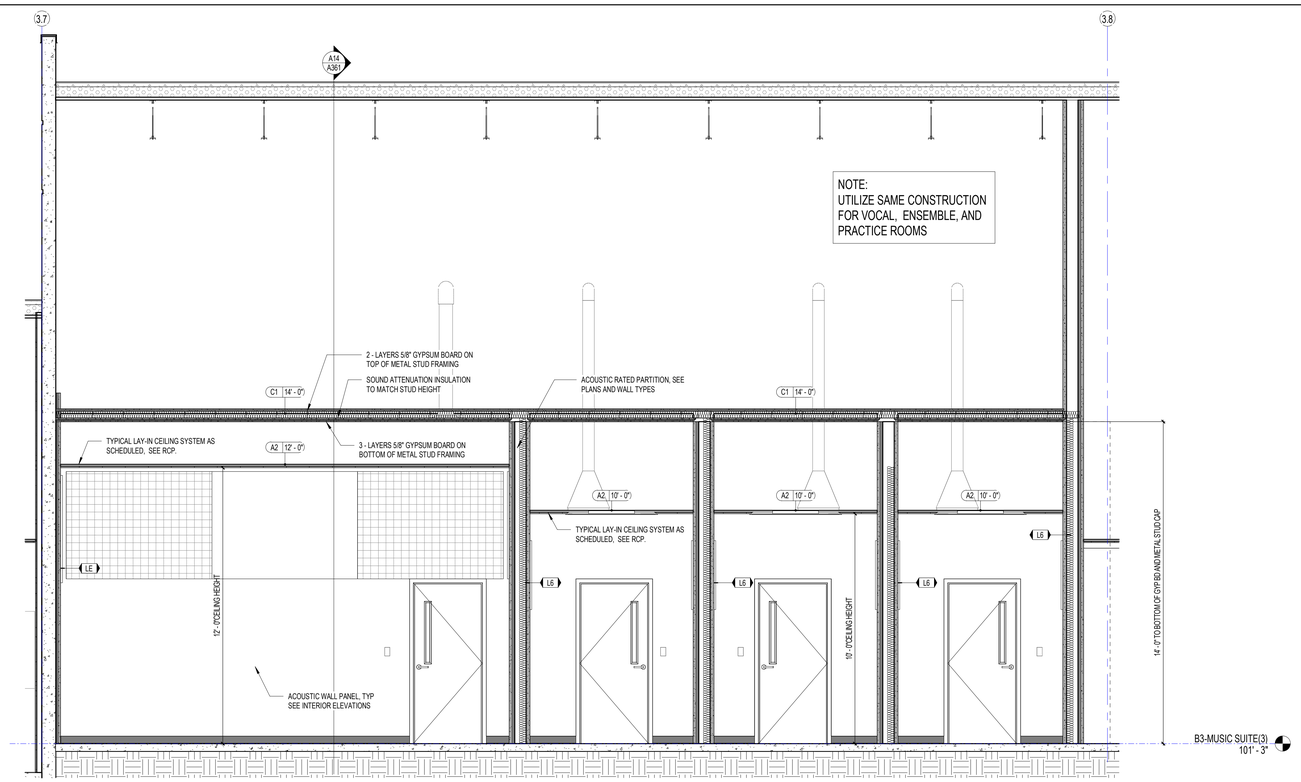

A1 SECTION THRU MUSIC PRACTICE ROOMS

3/8" = 1'-0"

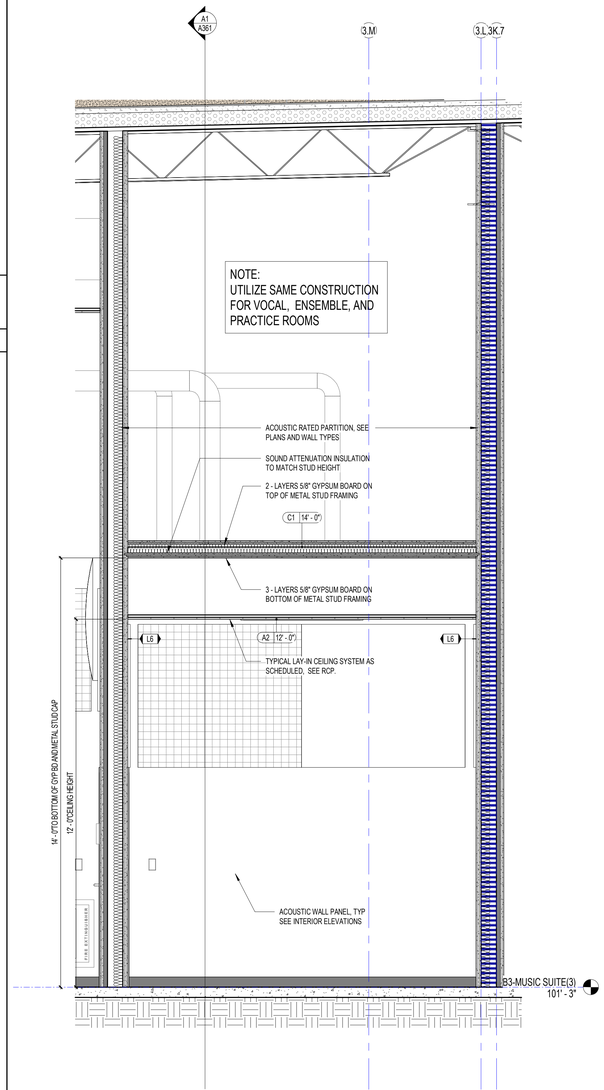

A14 SECTION @ MUSIC ENSEMBLE ROOM

1/2" = 1'-0"

SCHENKELSHULTZ
ARCHITECTURE

voice 407-872-3322
fax 407-872-3303
schenkelshultz.com
SS Lic. No. -AA-C000937

CONFIDENTIAL COPYRIGHT 2019 SCHENKEL & SHULTZ INC.
SEE WWW.SCHENKELSHULTZ.COM/COPYRIGHT FOR POLICY AND INFORMATION

REVISIONS

MARK	DESCRIPTION	DATE

CONFIDENTIAL COPYRIGHT 2020 SCHENKEL & SHULTZ INC.
SEE WWW.SCHENKELSHULTZ.COM/COPYRIGHT FOR POLICY AND INFORMATION

PURSUANT TO SECTION 102 OF THE COPYRIGHT ACT, 17 U.S.C. ALL CONCEPTS, IDEAS, DESIGNS, ARRANGEMENTS, DRAWINGS, AND PLANS INDICATED OR REPRESENTED BY THIS DOCUMENT ARE COPYRIGHTED BY SCHENKEL & SHULTZ INC. ALL CONCEPTS, IDEAS, DESIGNS, ARRANGEMENTS, DRAWINGS, AND PLANS INDICATED OR REPRESENTED BY THIS DOCUMENT ARE OWNED BY AND ARE PROPERTY OF SCHENKEL&SHULTZ AND WERE CREATED, EVOLVED AND DEVELOPED FOR ITS OWN USE. NONE OF THE IDEAS, DESIGNS, ARRANGEMENTS, OR PLANS SHALL BE USED BY OR DISCLOSED TO ANY PERSON, ARCHITECTURAL OR ENGINEERING FIRM, CONSTRUCTION FIRM, SUBCONTRACTING FIRM, SUPPLIER, OR CORPORATION FOR ANY PURPOSE WHATSOEVER WITHOUT THE WRITTEN PERMISSION OF SCHENKEL & SHULTZ INC. PURSUANT TO SECTION 102 OF THE COPYRIGHT ACT, 17 U.S.C. PROTECTION FOR AN ARCHITECTURAL WORK CREATED AS A WORK MADE FOR HIRE ON OR AFTER DECEMBER 1, 1990, LASTS FOR 95 YEARS FROM THE DATE OF PUBLICATION OF THE WORK OR FOR 120 YEARS FROM THE DATE OF CREATION OF THE UNPUBLISHED PLANS, WHICHEVER TERM IS LESS.

WARNING: REPRODUCTION HEREOF IS A CRIMINAL OFFENSE UNDER SECTION 102 OF THE COPYRIGHT ACT, 17 U.S.C., 18 U.S.C. SEC. 506. UNAUTHORIZED DISCLOSURE MAY CONSTITUTE TRADE SECRET MISAPPROPRIATION IN VIOLATION OF C.24-3.31-1ET. SEQ. AND OTHER LAWS. THE CONCEPTS, IDEAS, DESIGNS, ARRANGEMENTS, DRAWINGS, AND PLANS DISCLOSED ARE COPYRIGHTED AND HEREIN MAY BE PATENTED OR BE THE SUBJECT OF PENDING PATENT APPLICATION. ANYONE VIOLATING THE INTENT OF THIS COPYRIGHT PROTECTION WILL BE PROSECUTED TO THE FULL EXTENT OF THE FEDERAL STATE AND LOCAL LAWS.

WRITTEN DIMENSIONS ON THESE DOCUMENTS SHALL HAVE PRECEDENCE OVER SCALE DIMENSIONS. CONTRACTORS SHALL VERIFY AND BE RESPONSIBLE FOR ALL DIMENSIONS AND CONDITIONS ON THE JOB AND THIS OFFICE MUST BE NOTIFIED OF ANY VARIATION FROM THE DIMENSIONS AND CONDITIONS SHOWN BY THESE DRAWINGS. SHOP DRAWINGS AND OR DETAILS MUST BE SUBMITTED TO THIS OFFICE FOR REVIEW BEFORE PROCEEDING WITH FABRICATION.

FORT PIERCE WESTWOOD ACADEMY

1801 Panther Ln , Fort Pierce, FL 34947

St. Lucie PUBLIC SCHOOLS

St. Lucie Public Schools
9461 Brandywine Ln
Port St. Lucie, FL 34986

ISSUE DATE: 10/31/2023
COMM. NO.: 2022108

DRAWN BY: SM,AC CHECKED BY: KT

SECTIONS THRU MUSIC PRACTICE ROOMS

A361

PHASE III - CONSTRUCTION DOCUMENTS

11/1/2023 3:22:15 PM
Autodesk Docs://2022108 Westwood Academy/SLPS_FPWA_HS_2023-A.rvt

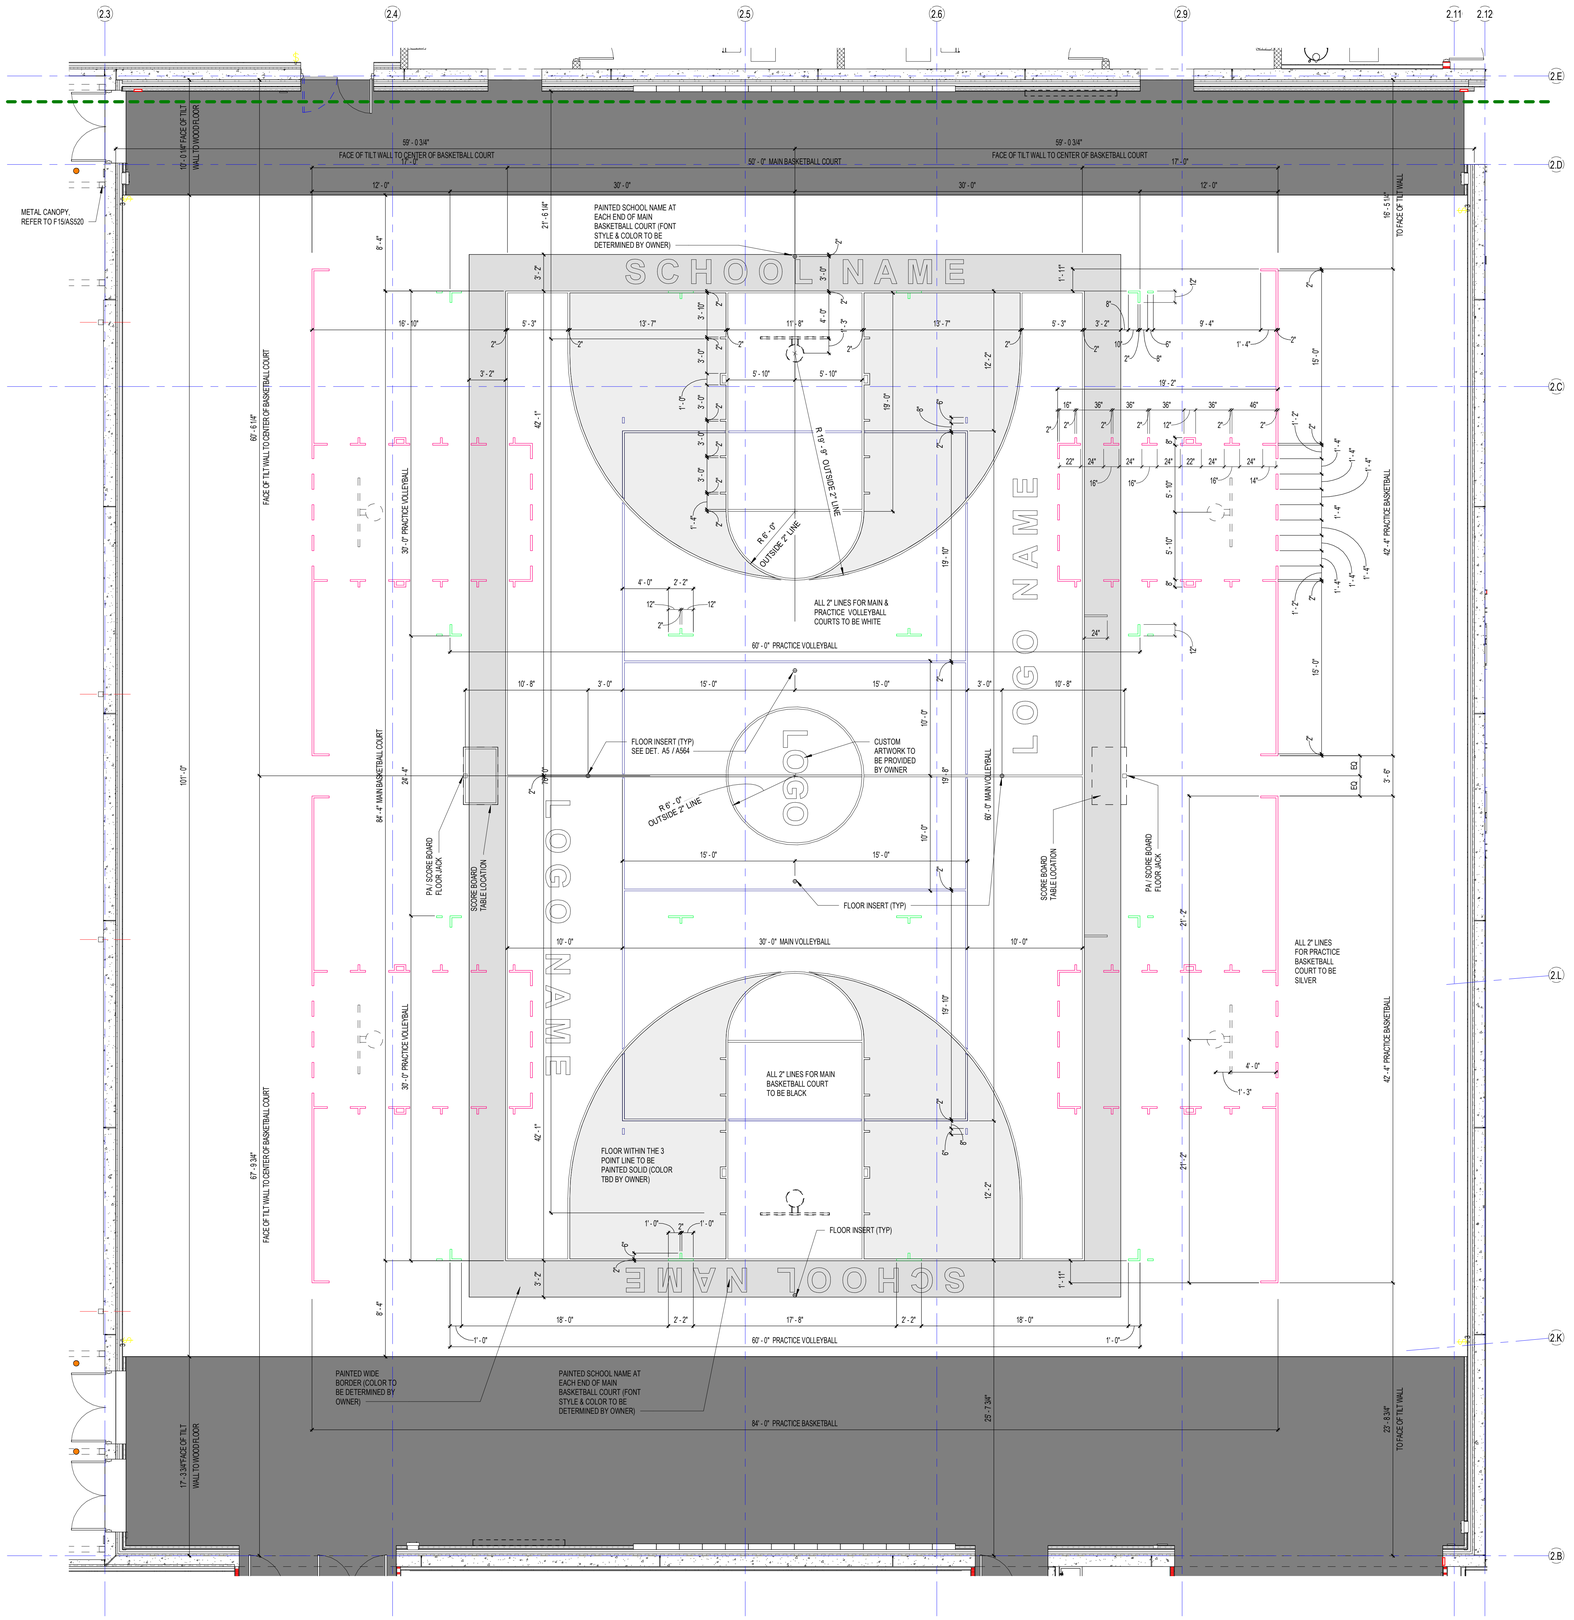

A1	ENLARGED PLAN - GYM FLOOR STRIPING
3/16" = 1'-0"	

11/1/2023 1:30:27 PM
Autodesk Docs://2022108 Westwood Academy/SLPS_FPWA_HS_2023-A.rvt

SCHENKELSHULTZ
ARCHITECTURE

voice 407-872-3322
fax 407-872-3303
schenkelshultz.com
SS Lic. No. -AA-C000937

CONFIDENTIAL COPYRIGHT 2019 SCHENKEL & SHULTZ INC.
SEE WWW.SCHENKELSHULTZ.COM/COPYRIGHT FOR POLICY AND INFORMATION

REVISIONS

MARK	DESCRIPTION	DATE

CONFIDENTIAL COPYRIGHT 2020 SCHENKEL & SHULTZ INC.
SEE WWW.SCHENKELSHULTZ.COM/COPYRIGHT FOR POLICY AND INFORMATION

PURSUANT TO SECTION 102 OF THE COPYRIGHT ACT, 17 U.S.C. ALL CONCEPTS, IDEAS, DESIGNS, ARRANGEMENTS, DRAWINGS, AND PLANS INDICATED OR REPRESENTED BY THIS DOCUMENT ARE COPYRIGHTED AND PROPERTY OF SCHENKEL & SHULTZ INC. ALL CONCEPTS, IDEAS, DESIGNS, ARRANGEMENTS, DRAWINGS, AND PLANS INDICATED OR REPRESENTED BY THIS DOCUMENT ARE OWNED BY AND THE PROPERTY OF SCHENKEL&SHULTZ AND WERE CREATED, EVOLVED AND DEVELOPED FOR ITS OWN USE. NONE OF THE IDEAS, DESIGNS, ARRANGEMENTS, OR PLANS SHALL BE USED BY OR DISCLOSED TO ANY PERSON, ARCHITECTURAL OR ENGINEERING FIRM, CONSTRUCTION FIRM, SUBCONTRACTING FIRM, SUPPLIER, OR CORPORATION FOR ANY PURPOSE WHATSOEVER WITHOUT THE WRITTEN PERMISSION OF SCHENKEL & SHULTZ INC. PURSUANT TO SECTION 102 OF THE COPYRIGHT ACT, 17 U.S.C. PROTECTION FOR AN ARCHITECTURAL WORK CREATED AS A WORK MADE FOR HIRE ON OR AFTER DECEMBER 1, 1990, LASTS FOR 95 YEARS FROM THE DATE OF PUBLICATION OF THE WORK OR FOR 120 YEARS FROM THE DATE OF CREATION OF THE UNPUBLISHED PLANS, WHICHEVER TERM IS LESS.

WARNING: REPRODUCTION HEREOF IS A CRIMINAL OFFENSE UNDER SECTION 102 OF THE COPYRIGHT ACT, 17 U.S.C., 18 U.S.C. SEC. 506. UNAUTHORIZED DISCLOSURE MAY CONSTITUTE TRADE SECRET MISAPPROPRIATION IN VIOLATION OF C.R.A.3-31-1ET SEQ. AND OTHER LAWS. THE CONCEPTS, IDEAS, DESIGNS, ARRANGEMENTS, DRAWINGS, AND PLANS DISCLOSED ARE COPYRIGHTED AND HEREIN MAY BE PATENTED OR BE THE SUBJECT OF PENDING PATENT APPLICATION. ANYONE VIOLATING THE INTENT OF THIS COPYRIGHT PROTECTION WILL BE PROSECUTED TO THE FULL EXTENT OF THE FEDERAL STATE AND LOCAL LAWS.

WRITTEN DIMENSIONS ON THESE DOCUMENTS SHALL HAVE PRECEDENCE OVER SCALE DIMENSIONS. CONTRACTORS SHALL VERIFY AND BE RESPONSIBLE FOR ALL DIMENSIONS AND CONDITIONS ON THE JOB AND THIS OFFICE MUST BE NOTIFIED OF ANY VARIATION FROM THE DIMENSIONS AND CONDITIONS SHOWN BY THESE DRAWINGS. SHOP DRAWINGS AND OR DETAILS MUST BE SUBMITTED TO THIS OFFICE FOR REVIEW BEFORE PROCEEDING WITH FABRICATION.

FORT PIERCE WESTWOOD ACADEMY

1801 Panther Ln , Fort Pierce, FL 34947

St. Lucie PUBLIC SCHOOLS

St. Lucie Public Schools
9461 Brandywine Ln
Port St. Lucie, FL 34986

ISSUE DATE: 10/31/2023
COMM. NO.: 2022108

DRAWN BY: SM,AC CHECKED BY: KT

ENLARGED GYMNASIUM FLOOR PATTERN PLANS

A431

PHASE III - CONSTRUCTION DOCUMENTS

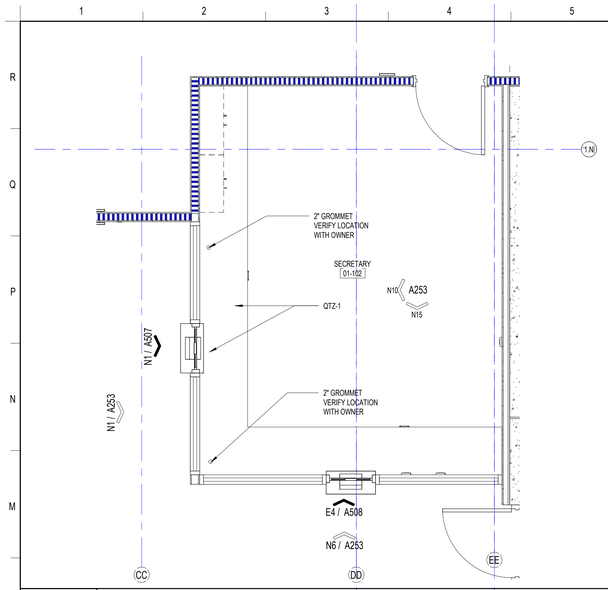

L1 ENLARGED PLAN - LOBBY RECEPTION DESK

3/8" = 1'-0"

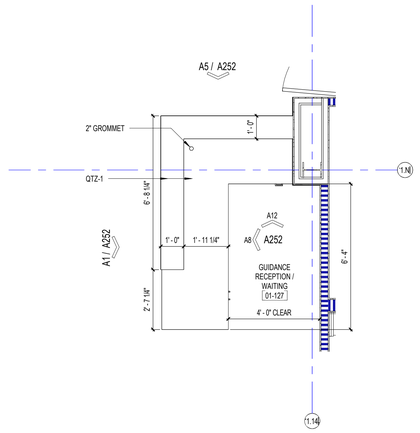

L6 ENLARGED PLAN - GUIDANCE RECEPTION DESK

3/8" = 1'-0"

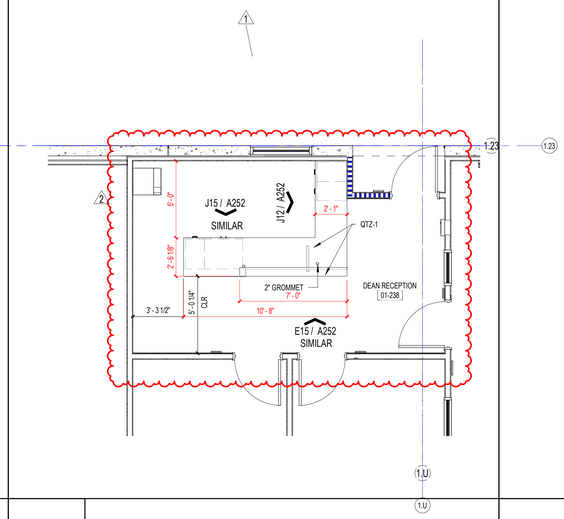

L10 ENLARGED PLAN - DEAN RECEPTION DESK__

1/4" = 1'-0"

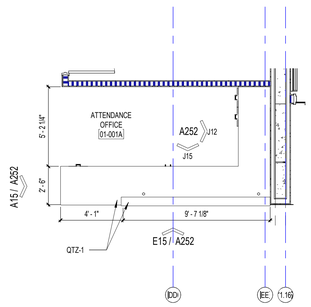

L14 ENLARGED PLAN - ATTENDANCE DESK

1/4" = 1'-0"

SCHENKELSHULTZ
ARCHITECTURE

voice 407-872-3322
fax 407-872-3303
schenkelshultz.com
SS Lic. No. -AA-C000937

CONFIDENTIAL COPYRIGHT 2019 SCHENKEL & SHULTZ INC.
SEE WWW.SCHENKELSHULTZ.COM/COPYRIGHT FOR POLICY AND INFORMATION

REVISIONS

MARK	DESCRIPTION	DATE
1	ASI-16	01/07/2025
2	ASI-18	01/15/2025

CORE Remnant

Current ASI: 18 Received on: 02/02/2025

CONFIDENTIAL COPYRIGHT 2020 SCHENKEL & SHULTZ INC.
SEE WWW.SCHENKELSHULTZ.COM/COPYRIGHT FOR POLICY AND INFORMATION

PURSUANT TO SECTION 102 OF THE COPYRIGHT ACT, 17 U.S.C., ALL CONCEPTS, IDEAS, DESIGNS, ARRANGEMENTS, DRAWINGS, AND PLANS INDICATED OR REPRESENTED BY THIS DOCUMENT ARE COPYRIGHTED BY SCHENKEL & SHULTZ INC. AS SUCH ALL CONCEPTS, IDEAS, DESIGNS, ARRANGEMENTS, DRAWINGS, AND PLANS INDICATED OR REPRESENTED BY THIS DOCUMENT ARE OWNED BY SCHENKEL & SHULTZ INC. AND MAY NOT BE USED, DISCLOSED OR REPRODUCED FOR OWNERSHIP, USE, NONE OF THE IDEAS, DESIGNS, ARRANGEMENTS, OR PLANS SHALL BE USED BY OR DISCLOSED TO ANY PERSON, ARCHITECTURAL OR ENGINEERING FIRM, CONSTRUCTION FIRM, SUBCONTRACTING FIRM, SUPPLIER, OR CORPORATION FOR ANY PURPOSE WHATSOEVER WITHOUT THE WRITTEN PERMISSION OF SCHENKEL & SHULTZ INC. PURSUANT TO SECTION 102 OF THE COPYRIGHT ACT, 17 U.S.C., PROTECTION FOR AN ARCHITECTURAL WORK CREATED AS A WORK MADE FOR HIRE ON OR AFTER DECEMBER 1, 1990, LASTS FOR 95 YEARS FROM THE DATE OF PUBLICATION OF THE WORK OR FOR 120 YEARS FROM THE DATE OF CREATION OF THE UNPUBLISHED PLANS, WHICHEVER TERM IS LESS.

WARNING: REPRODUCTION HEREOF IS A CRIMINAL OFFENSE UNDER SECTION 102 OF THE COPYRIGHT ACT, 17 U.S.C., 18 U.S.C. SEC. 506. UNAUTHORIZED DISCLOSURE MAY CONSTITUTE TRADE SECRET MISAPPROPRIATION IN VIOLATION OF C.24-3.21-1ET. SEQ. AND OTHER LAWS. THE CONCEPTS, IDEAS, DESIGNS, ARRANGEMENTS, DRAWINGS, AND PLANS DISCLOSED ARE COPYRIGHTED AND HEREIN MAY BE PATENTED OR BE THE SUBJECT OF PENDING PATENT APPLICATION. ANYONE VIOLATING THE INTENT OF THIS COPYRIGHT PROTECTION WILL BE PROSECUTED TO THE FULL EXTENT OF THE FEDERAL STATE AND LOCAL LAWS.

WRITTEN DIMENSIONS ON THESE DOCUMENTS SHALL HAVE PRECEDENCE OVER SCALE DIMENSIONS. CONTRACTORS SHALL VERIFY AND BE RESPONSIBLE FOR ALL DIMENSIONS AND CONDITIONS ON THE JOB AND THIS OFFICE MUST BE NOTIFIED OF ANY VARIATION FROM THE DIMENSIONS AND CONDITIONS SHOWN BY THESE DRAWINGS. SHOP DRAWINGS AND OR DETAILS MUST BE SUBMITTED TO THIS OFFICE FOR REVIEW BEFORE PROCEEDING WITH FABRICATION.

FORT PIERCE WESTWOOD ACADEMY

1801 Panther Ln , Fort Pierce, FL 34947

St. Lucie PUBLIC SCHOOLS

St. Lucie Public Schools
9461 Brandywine Ln
Port St. Lucie, FL 34986

ISSUE DATE: 10/31/2023
COMM. NO.: 2022108

DRAWN BY: SM,AC CHECKED BY: KT

ENLARGED FLOOR PLAN - CASEWORK

A432

PHASE III - CONSTRUCTION DOCUMENTS

ACCESSORY MOUNTING HEIGHTS

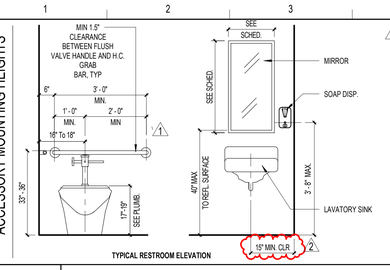

TYPICAL RESTROOM ELEVATION

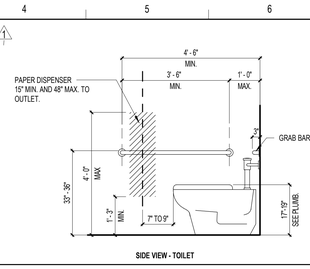

SIDE VIEW - TOILET

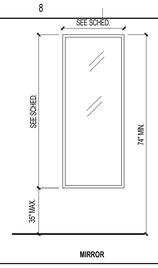

MIRROR

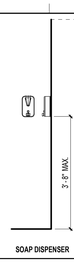

SOAP DISPENSER

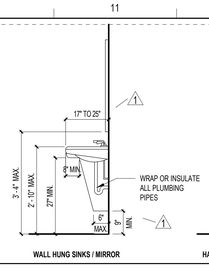

WALL HUNG SINKS / MIRROR

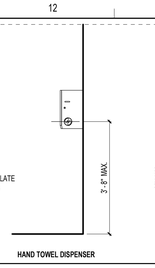

HAND TOWEL DISPENSER

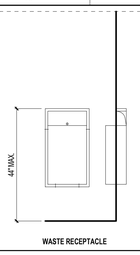

WASTE RECEPTACLE

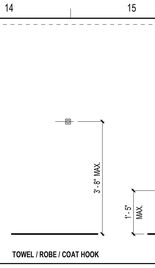

TOWEL / ROBE / COAT HOOK

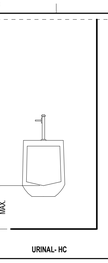

URINAL- HC

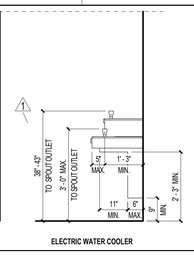

ELECTRIC WATER COOLER

PLUMBING ACCESSORY MOUNTING HEIGHTS

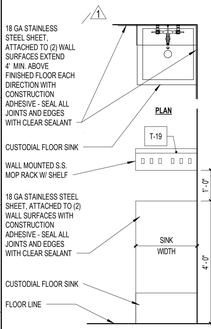

ELEVATION

MOP SINK

MS-1

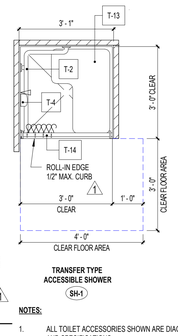

TRANSFER TYPE ACCESSIBLE SHOWER

SH-1

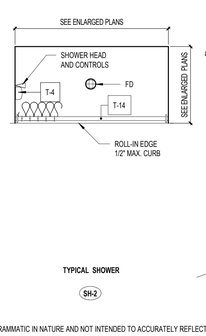

TYPICAL SHOWER

SH-2

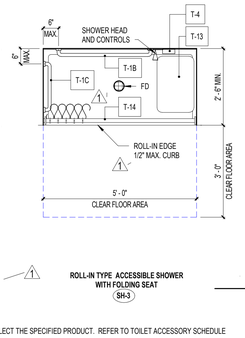

ROLL-IN TYPE ACCESSIBLE SHOWER WITH FOLDING SEAT

SH-3

NOTES:

1. ALL TOILET ACCESSORIES SHOWN ARE DIAGRAMMATIC IN NATURE AND NOT INTENDED TO ACCURATELY REFLECT THE SPECIFIED PRODUCT. REFER TO TOILET ACCESSORY SCHEDULE AND SPECIFICATIONS.
2. PLUMBING FIXTURES SHOWN ARE DIAGRAMMATIC IN NATURE AND NOT INTENDED TO ACCURATELY REFLECT THE SPECIFIED PRODUCT. REFER TO PLUMBING FIXTURE SCHEDULE.
3. ALL DIMENSIONS ARE TO FINISH.
4. CONTRACTOR TO NOTIFY ARCHITECT OF ANY DISCREPANCIES IN THE REQUIRED INSTALLATION MOUNTING HEIGHTS AND CLEARANCES PRIOR TO INSTALLATION OF FIXTURES AND/OR ACCESSORIES.
5. ITEM T-18 SANITARY NAPKIN RECEPTACLE: SHALL BE INSTALLED IN FEMALE TOILET ROOMS / STALLS ONLY.
6. PROVIDE ITEM T-3 ROBE HOOK. SHALL BE INSTALLED ON THE BACK OF ALL TOILET ROOM / TOILET STALL DOORS, AND AT EACH SHOWER LOCATION, U.N.O.
7. PROVIDE ITEM T-3A HEAVY DUTY HOOK. SHALL BE INSTALLED AT ALL TOILET ROOMS / STALLS. SEE ADDITIONAL LOCATION IN ENLARGED FLOOR PLANS
8. ITEM T-9 PAPER TOWEL DISPENSER, TO BE LOCATED AS INDICATED ON FLOOR PLANS.
9. ITEMS LAV-3 & LAV-4 ARE SPECIALTY LAVATORIES, SEE SPECIFICATIONS AND FINISH SCHEDULE FOR MORE INFORMATION.
10. PROVIDE ITEM T-6 AT ALL LAVATORIES U.N.O.
11. PROVIDE T-6B FOR ALL ITEM DESIGNATED AS LAV-4.
12. PROVIDE T-16 AT ALL MAIN RESTROOMS, SEE LOCATION IN PLANS.

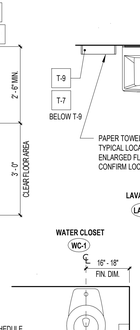

LAVATORY

LAV-1

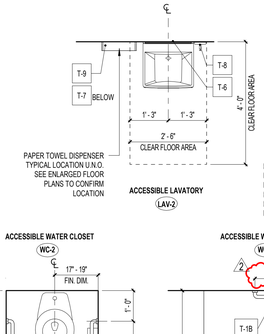

ACCESSIBLE LAVATORY

LAV-2

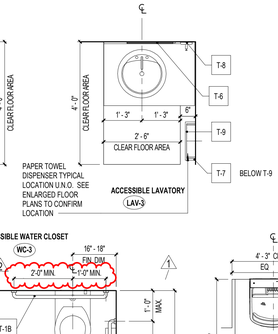

ACCESSIBLE LAVATORY

LAV-3

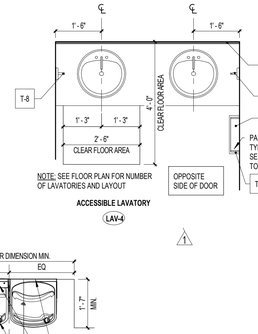

ACCESSIBLE LAVATORY

LAV-4

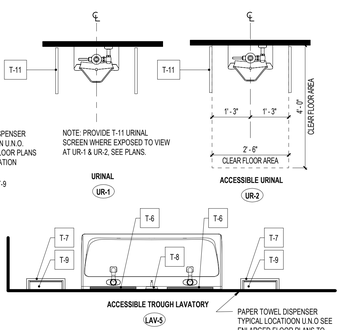

URINAL

UR-1

ACCESSIBLE URINAL

UR-2

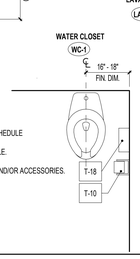

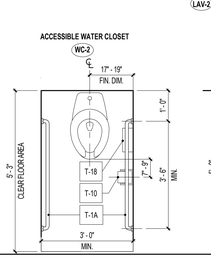

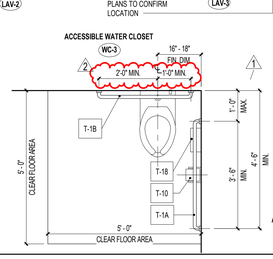

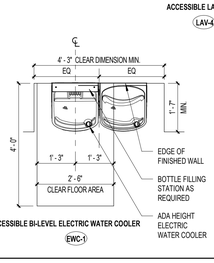

ACCESSIBLE BI-LEVEL ELECTRIC WATER COOLER

EWC-1

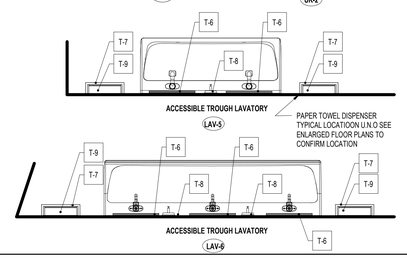

TYPICAL PLUMBING FIXTURE CONFIGURATION LEGEND

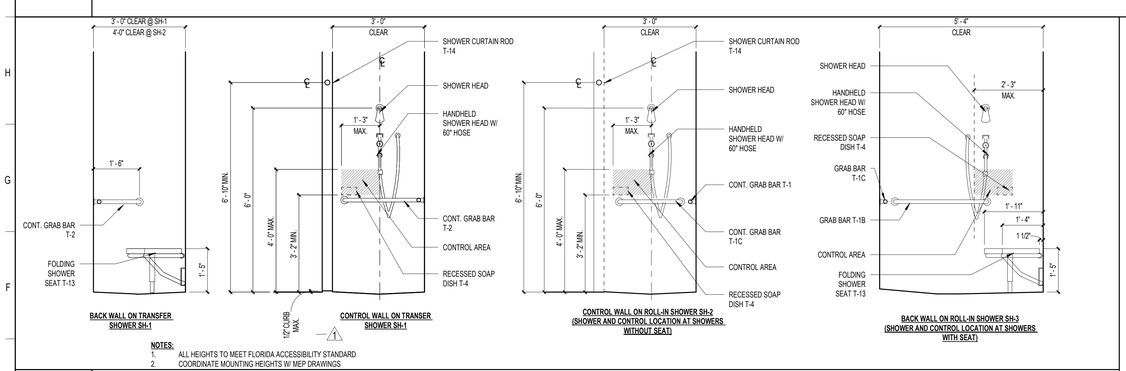

NOTES:

1. ALL HEIGHTS TO MEET FLORIDA ACCESSIBILITY STANDARD
2. COORDINATE MOUNTING HEIGHTS W/ MEP DRAWINGS

PLUMBING ACCESSORY MOUNTING HEIGHTS

TOILET ACCESSORY SCHEDULE

TAG #	FIXTURE OR ACCESSORY	MANUFAC...	MODEL #	REMARKS	OFOI	OFCI	CFCI
T-1	GRAB BAR - 48 INCH	BOBRICK	B-5806				X
T-1A	GRAB BAR - 42 INCH	BOBRICK	B-5806				X
T-1B	GRAB BAR - 36 INCH	BOBRICK	B-5806				X
T-1C	GRAB BAR - 24 INCH	BOBRICK	B-5806				X
T-1D	GRAB BAR - 18 INCH	BOBRICK	B-5806				X
T-2	GRAB BAR - HORIZONTAL COMPARTMENT BAR 24X36 INCH	BOBRICK	B-58616				X
T-3	ROBE/COAT HOOK	BOBRICK	B-76717	60" H. TYPICAL. 44" H. MAX AT HANDICAP LOCATIONS.			X
T-3A	HEAVY DUTY HOOK	BOBRICK	B-2116	60" H. TYPICAL. 44" H. MAX AT HANDICAP LOCATIONS.			X
T-4	SOAP DISH	BOBRICK	B-6807				X
T-5	FOLDING SHOWER SEAT - BARIATRIC	BOBRICK	B-918116				X
T-6	MIRROR - GLASS WITH S.S. FRAME	BOBRICK	B-293 1830	18" X 30" HT.			X
T-6A	MIRROR - GLASS FULL WIDTH FRAMELESS			FULL LENGH BY 30" HT			X
T-6B	MIRROR - GLASS WITH S.S.FRAME	BOBRICK	B-293 2436	24" X 36" HT.			X
T6-C	MIRROR - GLASS FULL WIDTH WITH S.S. FRAME AT VERTICAL EDGE			6'-0" HT. BOTTOM @ 8" A.F.F. FOR WIDTH SEE EQUIPMENT PLANS			X
T-6D	MIRROR - SS. REFLECTION SURFACE SS. FRAME			18" X 30" HT.			X
T-7	WASTE RECEPTACLE - SURFACED MOUNTED	BOBRICK	B-279				X
T-8	SOAP DISPENSER	BY OWNER	818615	COORDINATE WITH OWNER THE MODEL AND TYPE		X	
T-9	PAPER TOWEL DISPENSER. DOUBLE ROLL - SURFACE MOUNTED	BY OWNER	B-2974	COORDINATE WITH OWNER THE MODEL AND TYPE		X	
T-10	TOILET PAPER - SINGLE ROLL	BY OWNER	B-4288	COORDINATE WITH OWNER THE MODEL AND TYPE		X	
T-11	URINAL SCREEN						X
T-12	RESTROOM PARTITION - FLOOR TO CEILING						X
T-13	FOLDING SHOWER SEAT	BOBRICK	B-518				X
T-14	SHOWER ROD / SHOWER CURTAIN HOOK / SHOWER CURTAIN	BOBRICK	B-4207 / 204-1 / 204-2				X
T-16	WALL-MOUNTED BABY CHANGING STATION	KOALA KARE	H-9600 - WHITE	INSTALL ON ALL MAIN RESTROOMS. HANDLE AT 48" A.F.F. MAX. INSTALL PER MANUFACTURER SPECS.			X
T-17	TOILET SEAT COVER DISPENSER	BY OWNER	B-5831-00			X	
T-18	SANITARY NAPKIN RECEPTACLE	BY OWNER	B-254	FEMALE AND UNISEX RESTROOMS ONLY		X	
T-19	SHELF, RAG, & HOOK BROOM HOLDER	BOBRICK	B-239 X 34				X

TYPICAL CERAMIC WALL TILE PATTERNS

A1

1/2" = 1'-0"

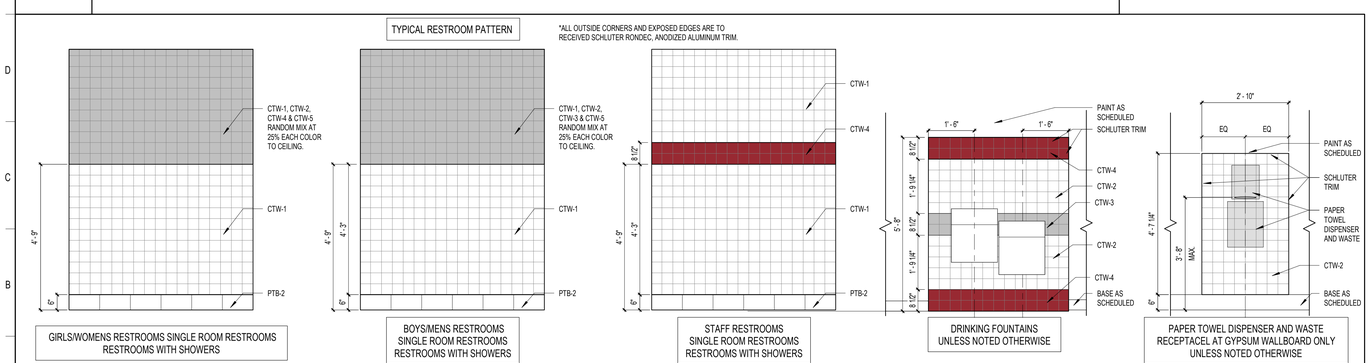

SCHENKELSHULTZ
ARCHITECTURE

voice 407-872-3322
fax 407-872-3303
schenkelshultz.com
SS Lic. No. -AA-C000937

CONFIDENTIAL COPYRIGHT 2019 SCHENKEL & SHULTZ INC.
SEE WWW.SCHENKELSHULTZ.COM/COPYRIGHT FOR POLICY AND INFORMATION

REVISIONS

MARK	DESCRIPTION	DATE
1	ASI-7	06/14/2024
2	ASI-77	01/14/2025

CORE Remnant
Current ASI: 17 Received on: 02/02/2025

CONFIDENTIAL COPYRIGHT 2020 SCHENKEL & SHULTZ INC.
SEE WWW.SCHENKELSHULTZ.COM/COPYRIGHT FOR POLICY AND INFORMATION
PURSUANT TO SECTION 102 OF THE COPYRIGHT ACT, 17 U.S.C., ALL CONCEPTS, IDEAS, DESIGNS, ARRANGEMENTS, DRAWINGS, AND PLANS INDICATED OR REPRESENTED BY THIS DOCUMENT ARE COPYRIGHTED BY SCHENKEL & SHULTZ INC. AS SUCH ALL CONCEPTS, IDEAS, DESIGNS, ARRANGEMENTS, DRAWINGS, AND PLANS INDICATED OR REPRESENTED BY THIS DOCUMENT CONSTITUTE ORIGINAL, UNPUBLISHED WORKS OF SCHENKEL & SHULTZ INC. AND SHALL NOT BE USED FOR ANY PURPOSE WHATSOEVER WITHOUT THE EXPRESS PRIOR WRITTEN CONSENT, NONE OF THE IDEAS, DESIGNS, ARRANGEMENTS, OR PLANS SHALL BE USED BY OR DISCLOSED TO ANY PERSON, ARCHITECTURAL OR ENGINEERING FIRM, CONSTRUCTION FIRM, SUBCONTRACTING FIRM, SUPPLIER, OR CORPORATION FOR ANY PURPOSE WHATSOEVER WITHOUT THE WRITTEN PERMISSION OF SCHENKEL & SHULTZ INC. PURSUANT TO SECTION 102 OF THE COPYRIGHT ACT, 17 U.S.C., PROTECTION FOR AN ARCHITECTURAL WORK CREATED AS A WORK MADE FOR HIRE ON OR AFTER DECEMBER 1, 1990, LASTS FOR 95 YEARS FROM THE DATE OF PUBLICATION OF THE WORK OR FOR 120 YEARS FROM THE DATE OF CREATION OF THE UNPUBLISHED PLANS, WHICHEVER TERM IS LESS.
WARNING: REPRODUCTION HEREOF IS A CRIMINAL OFFENSE UNDER SECTION 102 OF THE COPYRIGHT ACT, 17 U.S.C., 18 U.S.C. SEC. 506. UNAUTHORIZED DISCLOSURE MAY CONSTITUTE TRADE SECRET MISAPPROPRIATION IN VIOLATION OF 1.C.A-2-31-1ET. SEQ. AND OTHER LAWS. THE CONCEPTS, IDEAS, DESIGNS, ARRANGEMENTS, DRAWINGS, AND PLANS DISCLOSED ARE COPYRIGHTED AND HEREIN MAY BE PATENTED OR BE THE SUBJECT OF PENDING PATENT APPLICATION. ANYONE VIOLATING THE INTENT OF THIS COPYRIGHT PROTECTION WILL BE PROSECUTED TO THE FULL EXTENT OF THE FEDERAL STATE AND LOCAL LAWS.

WRITTEN DIMENSIONS ON THESE DOCUMENTS SHALL HAVE PRECEDENCE OVER SCALE DIMENSIONS. CONTRACTORS SHALL SHALL VERIFY AND BE RESPONSIBLE FOR ALL DIMENSIONS AND CONDITIONS ON THE JOB AND THIS OFFICE MUST BE NOTIFIED OF ANY VARIATION FROM THE DIMENSIONS AND CONDITIONS SHOWN BY THESE DRAWINGS. SHOP DRAWINGS AND OR DETAILS MUST BE SUBMITTED TO THIS OFFICE FOR REVIEW BEFORE PROCEEDING WITH FABRICATION.

FORT PIERCE WESTWOOD ACADEMY

1801 Panther Ln , Fort Pierce, FL 34947

St. Lucie PUBLIC SCHOOLS

St. Lucie Public Schools
9461 Brandywine Ln
Port St. Lucie, FL 34986

ISSUE DATE: 10/31/2023
COMM. NO.: 2022108

DRAWN BY: SM,AC CHECKED BY: KT

ENLARGED FLOOR PLANS - TOILET FIXTURES, ACCESSORIES & DETAILS

A461

PHASE III - CONSTRUCTION DOCUMENTS

1/2/2025 10:32:55 AM
Autodesk Docs://2022108 Westwood Academy/SLPS_FPWA_HS_2023-A.rvt

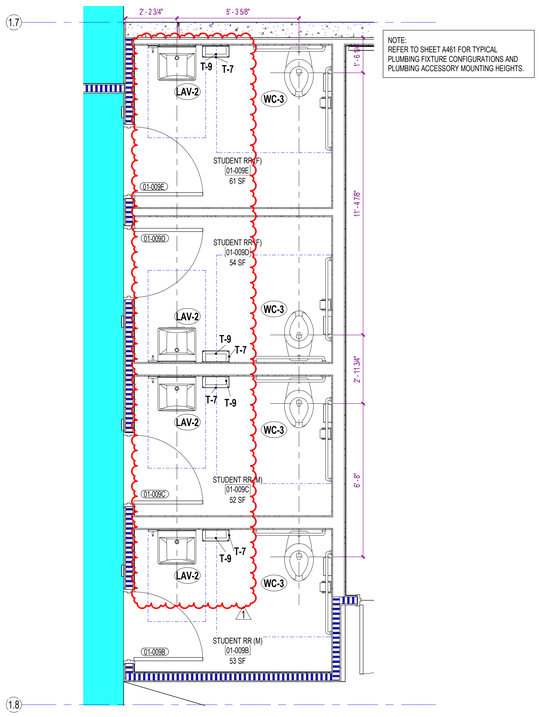

NOTE:
REFER TO SHEET A461 FOR TYPICAL PLUMBING FIXTURE CONFIGURATIONS AND PLUMBING ACCESSORY MOUNTING HEIGHTS.

TYPICAL AT 4 LOCATIONS -
(1 AS SHOWN & 1 O.H.) ON 1ST FLOOR
(1 AS SHOWN & 1 O.H.) ON 2ND FLOOR

J1 ENLARGED PLAN - BLDG 1 - GROUP RESTROOM TYPE B

3/8" = 1'-0"

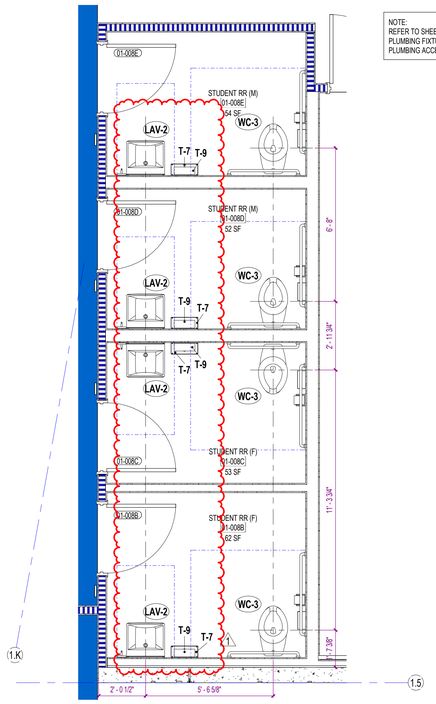

NOTE:
REFER TO SHEET A461 FOR TYPICAL PLUMBING FIXTURE CONFIGURATIONS AND PLUMBING ACCESSORY MOUNTING HEIGHTS.

TYPICAL AT 4 LOCATIONS -
(1 AS SHOWN & 1 O.H.) ON 1ST FLOOR
(1 AS SHOWN & 1 O.H.) ON 2ND FLOOR

J6 ENLARGED PLAN - BLDG 1 - GROUP RESTROOM TYPE A

3/8" = 1'-0"

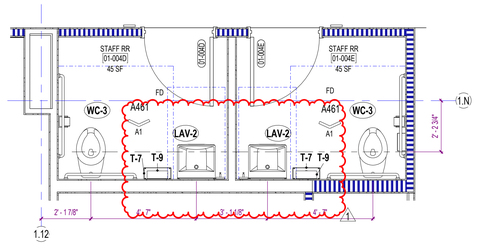

L11 ENLARGED PLAN - BLDG 1 - GUIDANCE COUNSELOR RESTROOMS

3/8" = 1'-0"

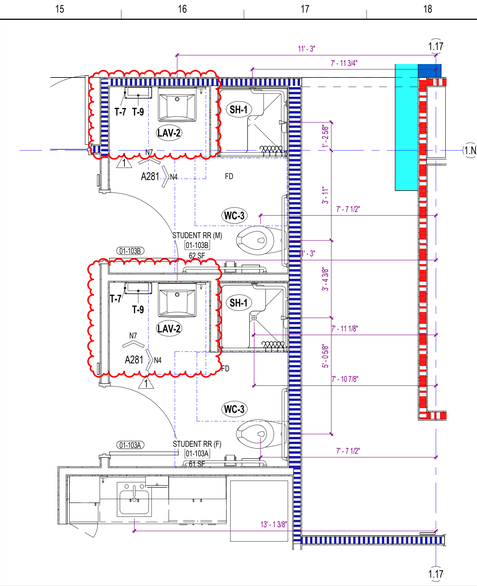

H15 ENLARGED PLAN - BLDG 1 - CLINIC RESTROOMS

3/8" = 1'-0"

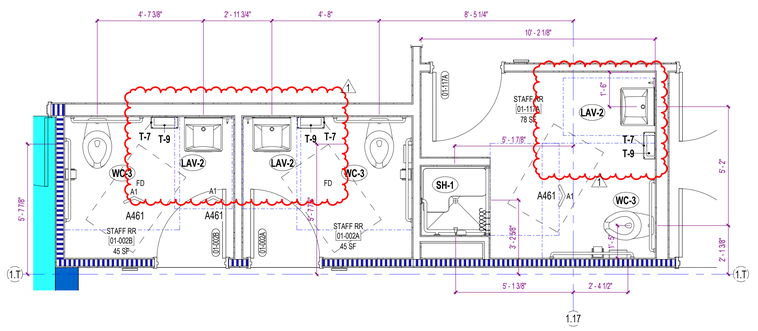

G11 ENLARGED PLAN - BLDG 1 - ADMIN RESTROOMS

3/8" = 1'-0"

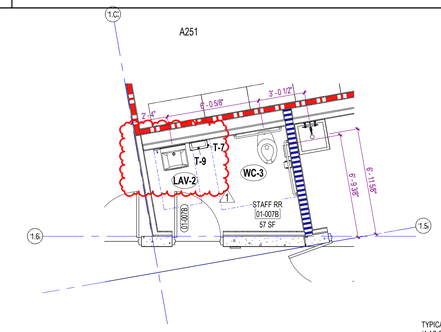

TYPICAL AT 6 LOCATIONS -
(1 AS SHOWN & 1 O.H.) ON 1ST FLOOR
(1 AS SHOWN & 1 O.H.) ON 2ND FLOOR

E1 ENLARGED PLAN - BLDG 01 STAFF RESTROOM 02

1/4" = 1'-0"

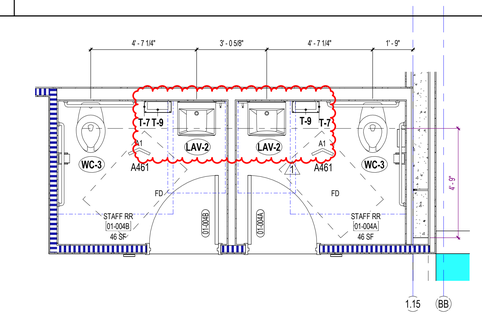

E6 ENLARGED PLAN - BLDG 1 - GUIDANCE CONFERENCE RESTROOMS

3/8" = 1'-0"

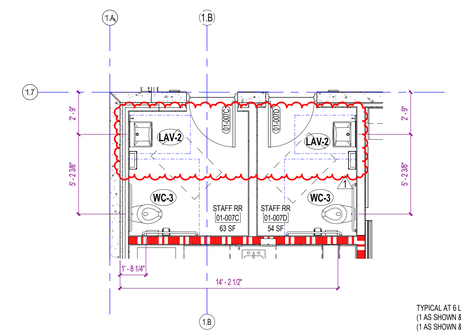

TYPICAL AT 6 LOCATIONS -
(1 AS SHOWN & 1 O.H.) ON 1ST FLOOR
(1 AS SHOWN & 1 O.H.) ON 2ND FLOOR

A1 ENLARGED PLAN - BLDG 01 STAFF RESTROOMS 01

1/4" = 1'-0"

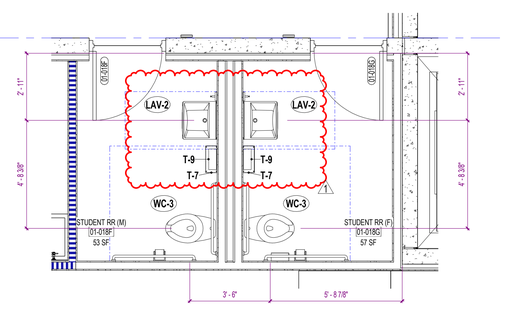

A6 ENLARGED PLAN - BLDG 1 - GROUP RESTROOM TYPE C2

3/8" = 1'-0"

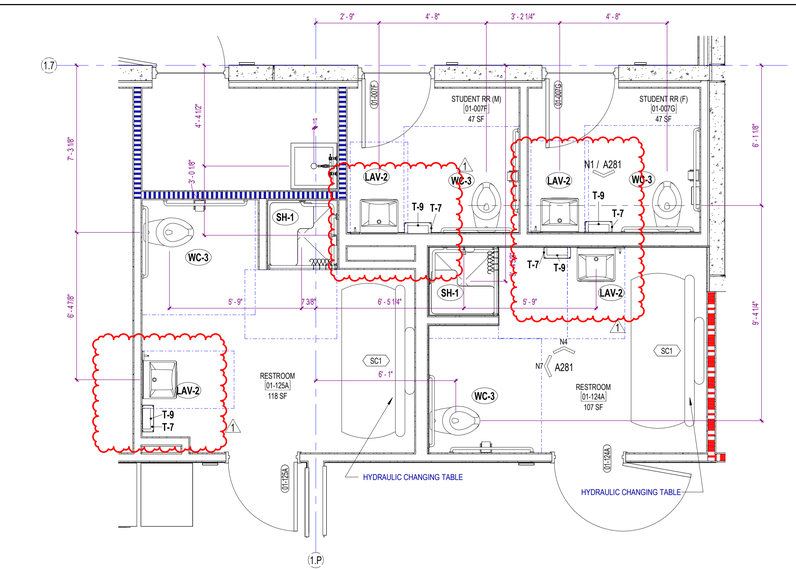

A11 ENLARGED PLAN - BLDG 1 - GROUP RESTROOM TYPE C

3/8" = 1'-0"

SCHENKELSHULTZ
ARCHITECTURE

voice 407-872-3322
fax 407-872-3303
schenkelshultz.com
SS Lic. No. -AA-C000937

CONFIDENTIAL COPYRIGHT 2019 SCHENKEL & SHULTZ INC.
SEE WWW.SCHENKELSHULTZ.COM/COPYRIGHT FOR POLICY AND INFORMATION

REVISIONS

MARK	DESCRIPTION	DATE
1	ASI-7	06/14/2024

CONFIDENTIAL COPYRIGHT 2020 SCHENKEL & SHULTZ INC.
SEE WWW.SCHENKELSHULTZ.COM/COPYRIGHT FOR POLICY AND INFORMATION

PURSUANT TO SECTION 102 OF THE COPYRIGHT ACT, 17 U.S.C., ALL CONCEPTS, IDEAS, DESIGNS, ARRANGEMENTS, DRAWINGS, AND PLANS INDICATED OR REPRESENTED BY THIS DOCUMENT ARE COPYRIGHTED BY SCHENKEL & SHULTZ INC. AS SUCH ALL CONCEPTS, IDEAS, DESIGNS, ARRANGEMENTS, DRAWINGS, AND PLANS INDICATED OR REPRESENTED BY THIS DOCUMENT CONSTITUTE THE ORIGINAL AND UNPUBLISHED WORK OF SCHENKEL SHULTZ ARCHITECTS, EXCLUSIVELY CREATED FOR THIS PROJECT AND PURPOSE. NONE OF THE IDEAS, DESIGNS, ARRANGEMENTS, OR PLANS SHALL BE USED BY OR DISCLOSED TO ANY PERSON, ARCHITECTURAL OR ENGINEERING FIRM, CONSTRUCTION FIRM, SUBCONTRACTING FIRM, SUPPLIER, OR CORPORATION FOR ANY PURPOSE WHATSOEVER WITHOUT THE WRITTEN PERMISSION OF SCHENKEL & SHULTZ INC. PURSUANT TO SECTION 102 OF THE COPYRIGHT ACT, 17 U.S.C., PROTECTION FOR AN ARCHITECTURAL WORK CREATED AS A WORK MADE FOR HIRE ON OR AFTER DECEMBER 1, 1990, LASTS FOR 95 YEARS FROM THE DATE OF PUBLICATION OF THE WORK OR FOR 120 YEARS FROM THE DATE OF CREATION OF THE UNPUBLISHED PLANS, WHICHEVER TERM IS LESS.

WARNING: REPRODUCTION HEREOF IS A CRIMINAL OFFENSE UNDER SECTION 102 OF THE COPYRIGHT ACT, 17 U.S.C., 18 U.S.C. SEC. 506. UNAUTHORIZED DISCLOSURE MAY CONSTITUTE TRADE SECRET MISAPPROPRIATION IN VIOLATION OF I.C.34-3-31-1ET. SEQ. AND OTHER LAWS. THE CONCEPTS, IDEAS, DESIGNS, ARRANGEMENTS, DRAWINGS, AND PLANS DISCLOSED ARE COPYRIGHTED AND HEREIN MAY BE PATENTED OR BE THE SUBJECT OF PENDING PATENT APPLICATION. ANYONE VIOLATING THE INTENT OF THIS COPYRIGHT PROTECTION WILL BE PROSECUTED TO THE FULL EXTENT OF THE FEDERAL STATE AND LOCAL LAWS.

WRITTEN DIMENSIONS ON THESE DOCUMENTS SHALL HAVE PRECEDENCE OVER SCALE DIMENSIONS. CONTRACTORS SHALL VERIFY AND BE RESPONSIBLE FOR ALL DIMENSIONS AND CONDITIONS ON THE JOB AND THIS OFFICE MUST BE NOTIFIED OF ANY VARIATION FROM THE DIMENSIONS AND CONDITIONS SHOWN BY THESE DRAWINGS. SHOP DRAWINGS AND OR DETAILS MUST BE SUBMITTED TO THIS OFFICE FOR REVIEW BEFORE PROCEEDING WITH FABRICATION.

FORT PIERCE WESTWOOD ACADEMY

1801 Panther Ln , Fort Pierce, FL 34947

St. Lucie PUBLIC SCHOOLS

St. Lucie Public Schools
9461 Brandywine Ln
Port St. Lucie, FL 34986

ISSUE DATE: 10/31/2023
COMM. NO.: 2022108

DRAWN BY: SM,AC CHECKED BY: KT

ENLARGED FLOOR PLANS - TOILETS - BLDG 1

A462

PHASE III - CONSTRUCTION DOCUMENTS

6/17/2024 12:50:26 AM
Autodesk Docs://2022108 Westwood Academy/BLPS_FPWA_HS_2023-A.rvt

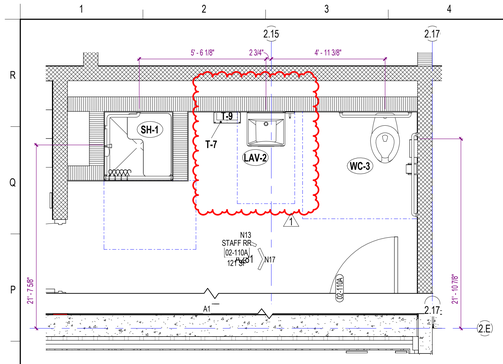

N1 — ENLARGED PLAN - BLDG 2 - OFFICIALS RESTROOMS

3/8" = 1'-0"

NOTE:
REFER TO SHEET A461 FOR TYPICAL PLUMBING FIXTURE CONFIGURATIONS AND PLUMBING ACCESSORY MOUNTING HEIGHTS.

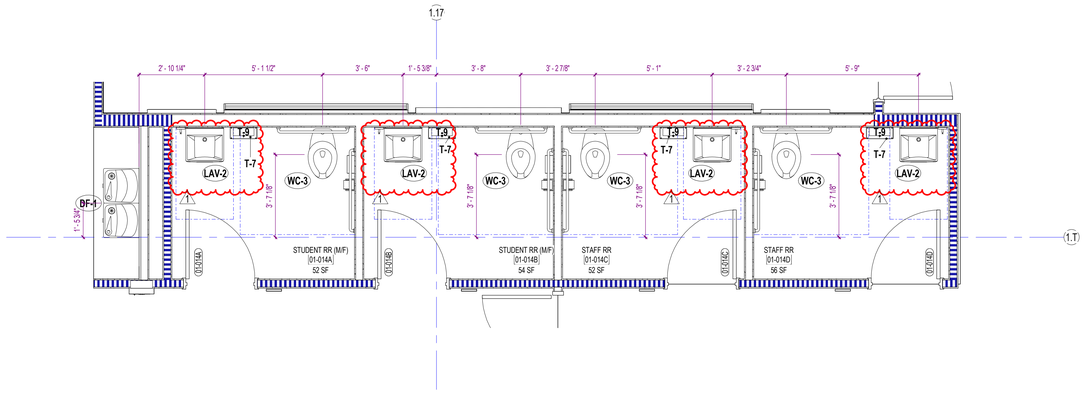

H1 — ENLARGED PLAN - BLDG 1 - MEDIA RESTROOMS

3/8" = 1'-0"

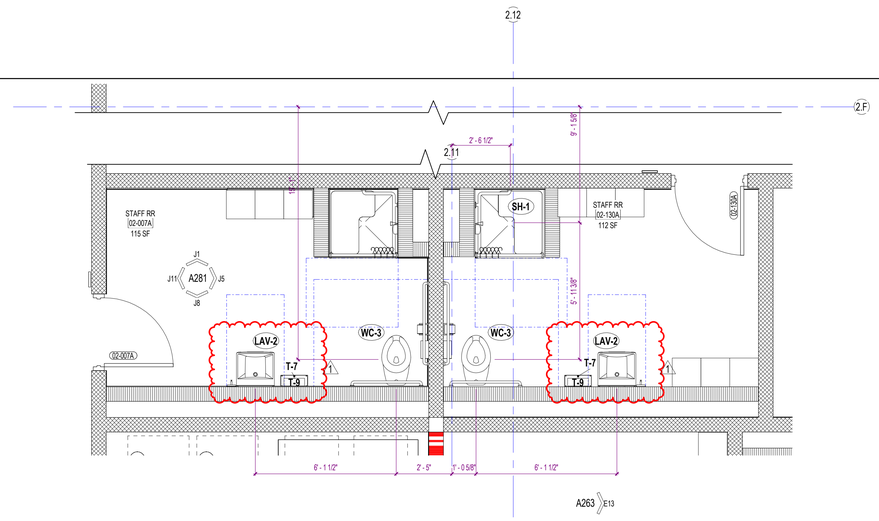

H11 — ENLARGED PLAN - BLDG 2 - RECEIVING RESTROOMS

3/8" = 1'-0"

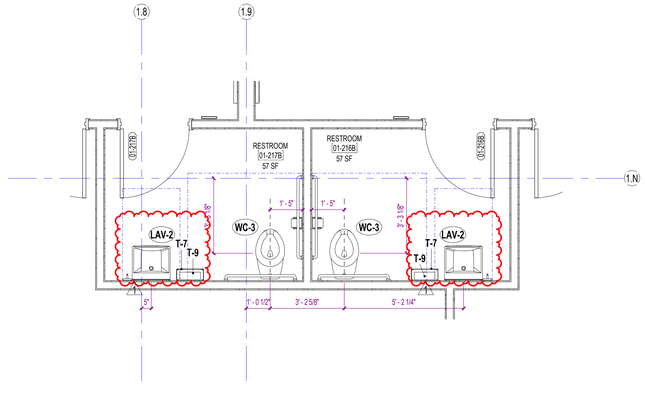

A1 — ENLARGED PLAN - BLDG 1 - ESE RESTROOMS 02

3/8" = 1'-0"

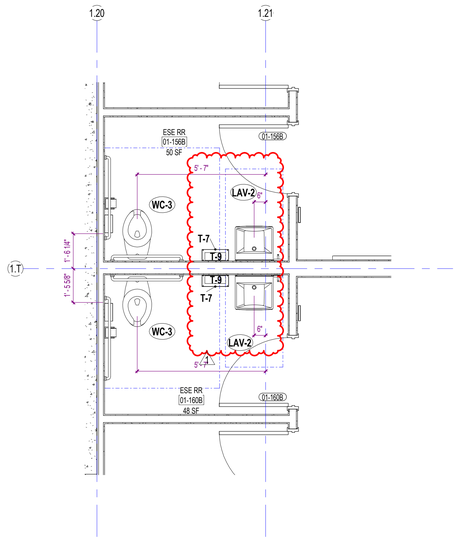

A7 — ENLARGED PLAN - BLDG 1 - ESE RESTROOMS 01

3/8" = 1'-0"

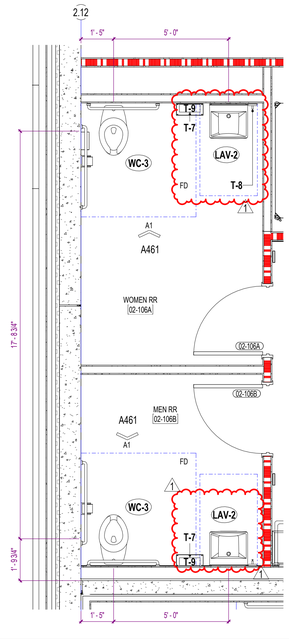

A11 — ENLARGED PLAN - BLDG 2 - KITCHEN RESTROOMS

3/8" = 1'-0"

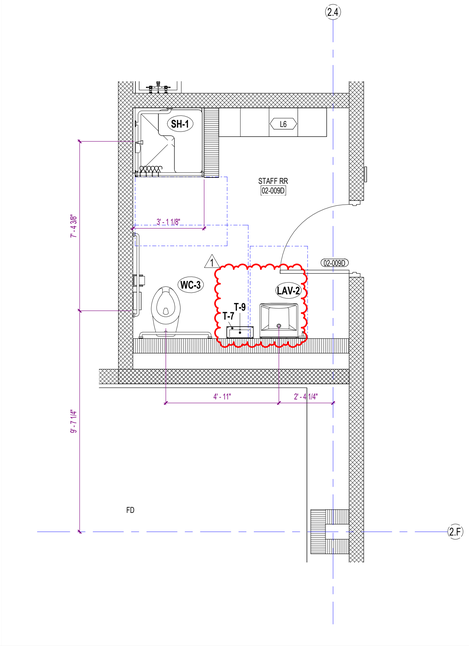

A15 — ENLARGED PLAN - BLDG 2 - PE STAFF RESTROOM

3/8" = 1'-0"

SCHENKELSHULTZ
ARCHITECTURE

voice 407-872-3322
fax 407-872-3303
schenkelshultz.com
SS Lic. No. -AA-C000937

CONFIDENTIAL COPYRIGHT 2019 SCHENKEL & SHULTZ INC.
SEE WWW.SCHENKELSHULTZ.COM/COPYRIGHT FOR POLICY AND INFORMATION

REVISIONS

MARK	DESCRIPTION	DATE
1	ASI-7	06/14/2024

CONFIDENTIAL COPYRIGHT 2020 SCHENKEL & SHULTZ INC.
SEE WWW.SCHENKELSHULTZ.COM/COPYRIGHT FOR POLICY AND INFORMATION

PURSUANT TO SECTION 102 OF THE COPYRIGHT ACT, 17 U.S.C., ALL CONCEPTS, IDEAS, DESIGNS, ARRANGEMENTS, DRAWINGS, AND PLANS INDICATED OR REPRESENTED BY THIS DOCUMENT ARE COPYRIGHTED BY SCHENKEL & SHULTZ INC. AS SUCH ALL CONCEPTS, IDEAS, DESIGNS, ARRANGEMENTS, DRAWINGS, AND PLANS INDICATED OR REPRESENTED BY THIS DOCUMENT CONSTITUTE THE ORIGINAL AND UNPUBLISHED WORK OF SCHENKEL SHULTZ INC. AND SHALL NOT BE USED BY ANY PERSON, FIRM OR CORPORATION FOR ANY PURPOSE WHATSOEVER, NONE OF THE IDEAS, DESIGNS, ARRANGEMENTS, OR PLANS SHALL BE USED BY OR DISCLOSED TO ANY PERSON, ARCHITECTURAL OR ENGINEERING FIRM, CONSTRUCTION FIRM, SUBCONTRACTING FIRM, SUPPLIER, OR CORPORATION FOR ANY PURPOSE WHATSOEVER WITHOUT THE WRITTEN PERMISSION OF SCHENKEL & SHULTZ INC. PURSUANT TO SECTION 102 OF THE COPYRIGHT ACT, 17 U.S.C., PROTECTION FOR AN ARCHITECTURAL WORK CREATED AS A WORK MADE FOR HIRE ON OR AFTER DECEMBER 1, 1990, LASTS FOR 95 YEARS FROM THE DATE OF PUBLICATION OF THE WORK OR FOR 120 YEARS FROM THE DATE OF CREATION OF THE UNPUBLISHED PLANS, WHICHEVER TERM IS LESS.

WARNING: REPRODUCTION HEREOF IS A CRIMINAL OFFENSE UNDER SECTION 102 OF THE COPYRIGHT ACT, 17 U.S.C., 18 U.S.C. SEC. 506. UNAUTHORIZED DISCLOSURE MAY CONSTITUTE TRADE SECRET MISAPPROPRIATION IN VIOLATION OF 1.C.34-3-31-ET. SEQ. AND OTHER LAWS. THE CONCEPTS, IDEAS, DESIGNS, ARRANGEMENTS, DRAWINGS, AND PLANS DISCLOSED ARE COPYRIGHTED AND HEREIN MAY BE PATENTED OR BE THE SUBJECT OF PENDING PATENT APPLICATION. ANYONE VIOLATING THE INTENT OF THIS COPYRIGHT PROTECTION WILL BE PROSECUTED TO THE FULL EXTENT OF THE FEDERAL STATE AND LOCAL LAWS.

WRITTEN DIMENSIONS ON THESE DOCUMENTS SHALL HAVE PRECEDENCE OVER SCALE DIMENSIONS. CONTRACTORS SHALL VERIFY AND BE RESPONSIBLE FOR ALL DIMENSIONS AND CONDITIONS ON THE JOB AND THIS OFFICE MUST BE NOTIFIED OF ANY VARIATION FROM THE DIMENSIONS AND CONDITIONS SHOWN BY THESE DRAWINGS. SHOP DRAWINGS AND DETAILS MUST BE SUBMITTED TO THIS OFFICE FOR REVIEW BEFORE PROCEEDING WITH FABRICATION.

FORT PIERCE WESTWOOD ACADEMY

1801 Panther Ln , Fort Pierce, FL 34947

St. Lucie PUBLIC SCHOOLS

St. Lucie Public Schools
9461 Brandywine Ln
Port St. Lucie, FL 34986

ISSUE DATE: 10/31/2023
COMM. NO.: 2022108

DRAWN BY: SM,AC CHECKED BY: KT

ENLARGED FLOOR PLANS - TOILETS - BLDGS 1 & 2

A463

PHASE III - CONSTRUCTION DOCUMENTS

6/17/2024 12:50:31 AM
Autodesk Docs://2022108 Westwood Academy/SLPS_FPWA_HS_2023-A.rvt

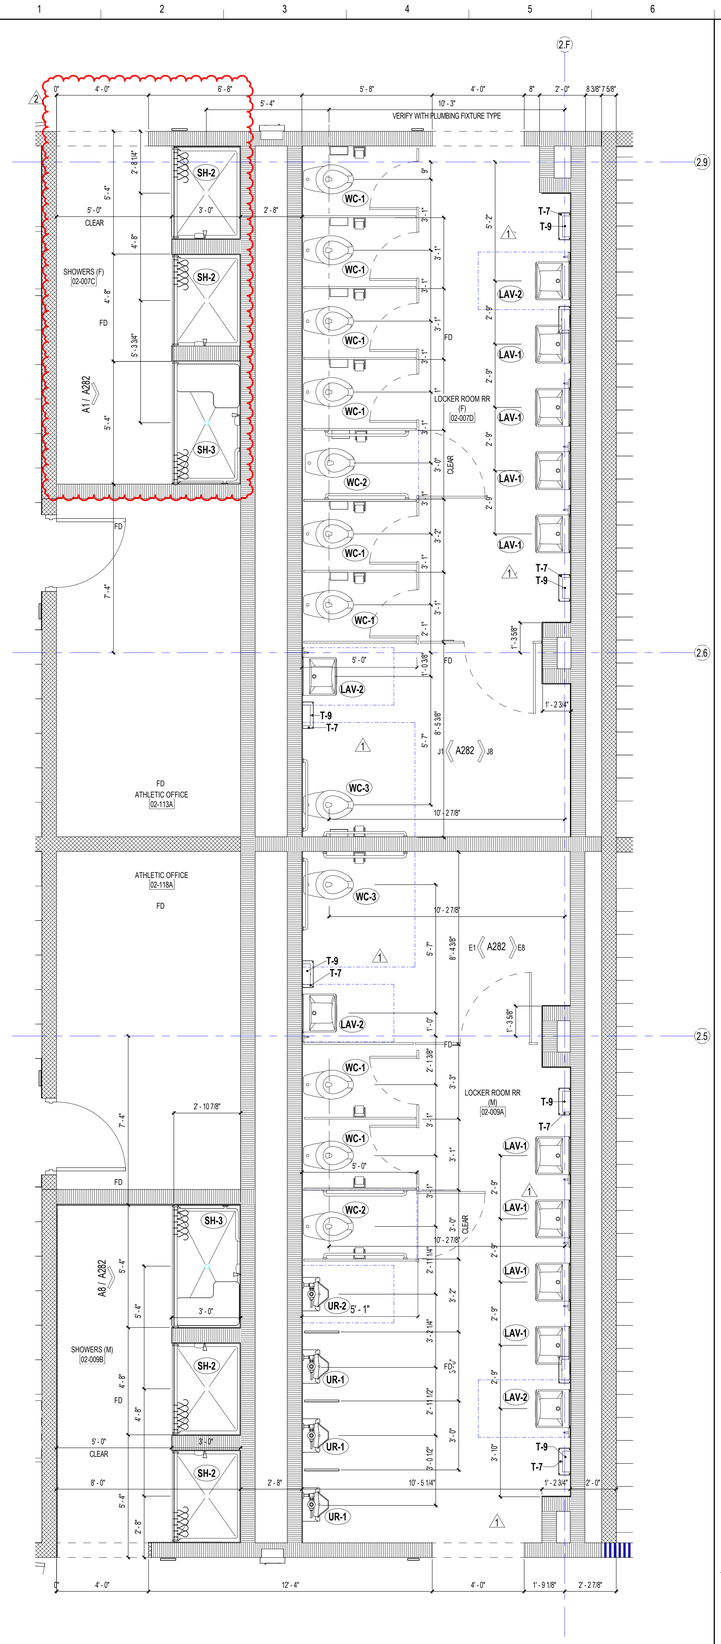

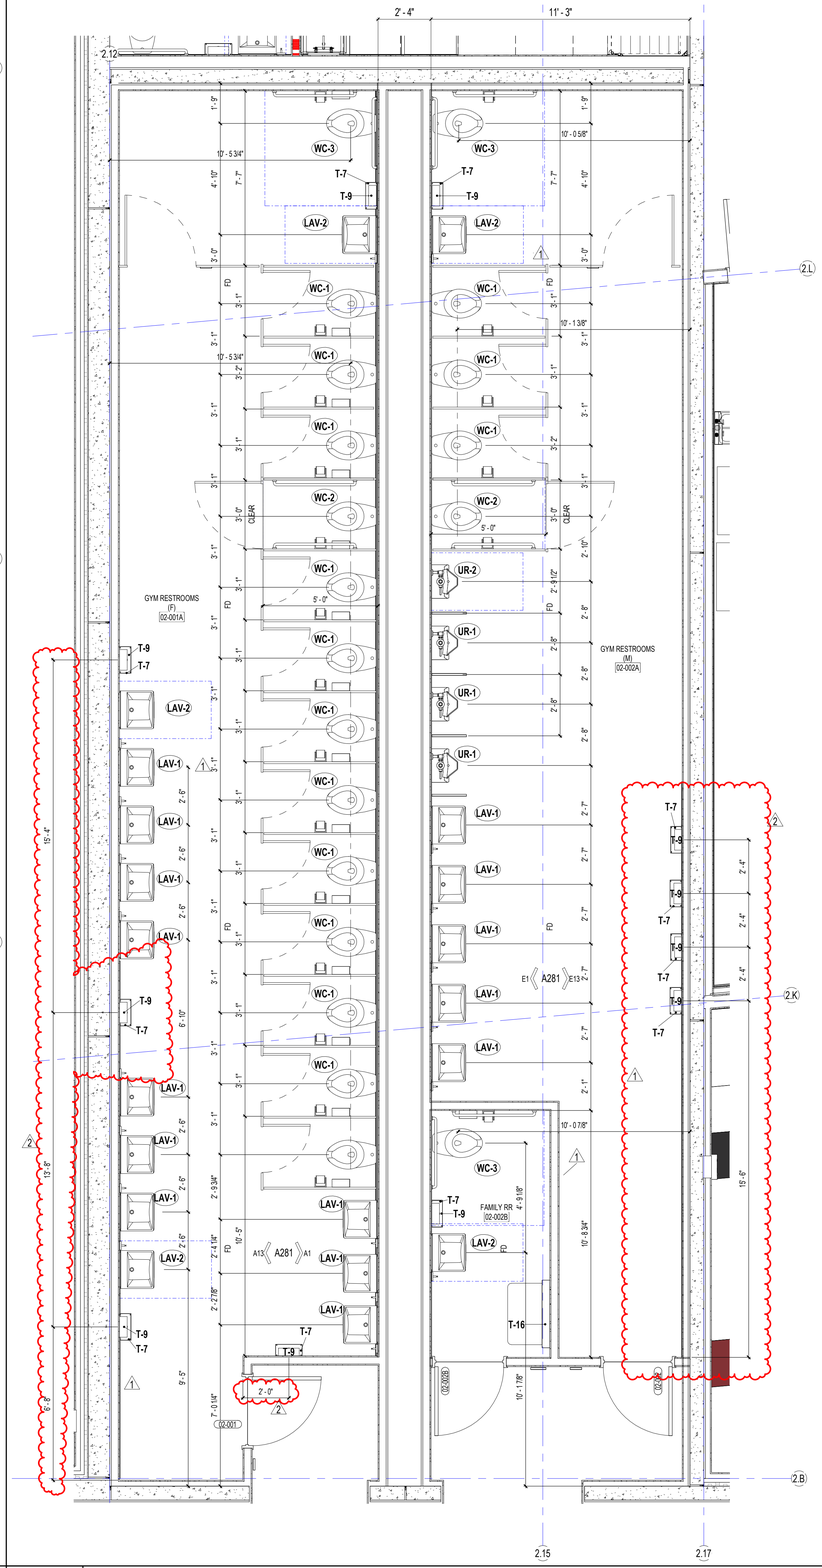

NOTE:
REFER TO SHEET A461 FOR TYPICAL PLUMBING FIXTURE CONFIGURATIONS AND PLUMBING ACCESSORY MOUNTING HEIGHTS.

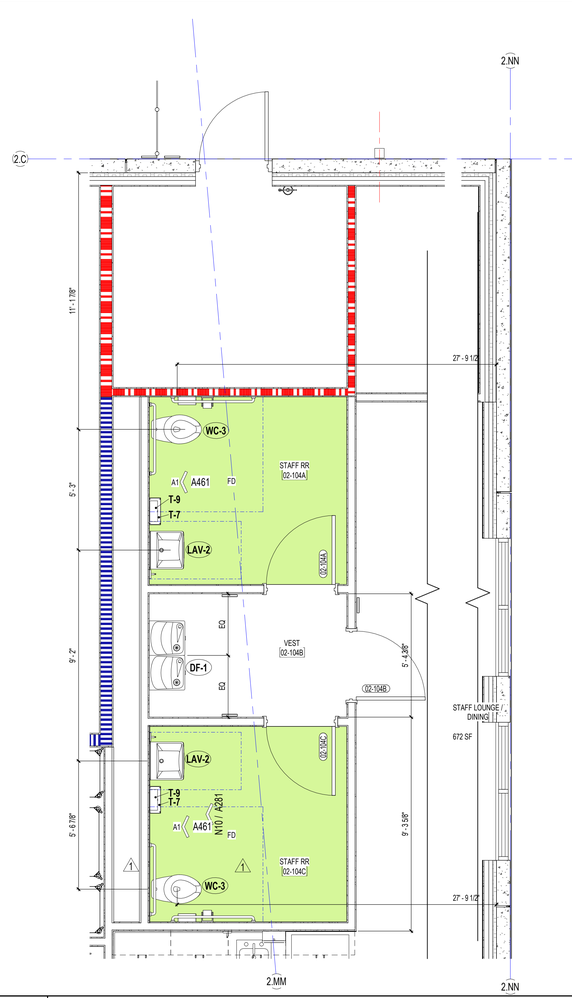

A1	ENLARGED PLAN - BLDG 2 - PE GROUP RESTROOM/SHOWERS	3/8" = 1'-0"
A7	ENLARGED PLAN - BLDG 2 - GYM GROUP RESTROOMS	3/8" = 1'-0"
A14	ENLARGED PLAN - BLDG 2 - STAFF LOUNGE RESTROOMS	3/8" = 1'-0"

SCHENKELSHULTZ
ARCHITECTURE

voice 407-872-3322
fax 407-872-3303
schenkelshultz.com
SS Lic. No. -AA-C000937

CONFIDENTIAL COPYRIGHT 2019 SCHENKEL & SHULTZ INC.
SEE WWW.SCHENKELSHULTZ.COM/COPYRIGHT FOR POLICY AND INFORMATION

REVISIONS

MARK	DESCRIPTION	DATE
1	ASI-7	06/14/2024
2	ASI-17	01/14/2025

CORE Remnant
Current ASI:17 Received on: 02/02/2025

CONFIDENTIAL COPYRIGHT 2020 SCHENKEL & SHULTZ INC.
SEE WWW.SCHENKELSHULTZ.COM/COPYRIGHT FOR POLICY AND INFORMATION

PURSUANT TO SECTION 102 OF THE COPYRIGHT ACT, 17 U.S.C., ALL CONCEPTS, IDEAS, DESIGNS, ARRANGEMENTS, DRAWINGS, AND PLANS INDICATED OR REPRESENTED BY THIS DOCUMENT ARE COPYRIGHTED BY SCHENKEL & SHULTZ INC. AS SUCH ALL CONCEPTS, IDEAS, DESIGNS, ARRANGEMENTS, DRAWINGS, AND PLANS INDICATED OR REPRESENTED BY THIS DOCUMENT ARE OWNED BY SCHENKEL & SHULTZ INC. AND LIMITED EXCLUSIVELY TO THIS PROJECT AND ITS DESIGNATED USE. NONE OF THE IDEAS, DESIGNS, ARRANGEMENTS, OR PLANS SHALL BE USED BY OR DISCLOSED TO ANY PERSON, ARCHITECTURAL OR ENGINEERING FIRM, CONSTRUCTION FIRM, SUBCONTRACTING FIRM, SUPPLIER, OR CORPORATION FOR ANY PURPOSE WHATSOEVER WITHOUT THE WRITTEN PERMISSION OF SCHENKEL & SHULTZ INC. PURSUANT TO SECTION 102 OF THE COPYRIGHT ACT, 17 U.S.C., PROTECTION FOR AN ARCHITECTURAL WORK CREATED AS A WORK MADE FOR HIRE ON OR AFTER DECEMBER 1, 1990, LASTS FOR 95 YEARS FROM THE DATE OF PUBLICATION OF THE WORK OR FOR 120 YEARS FROM THE DATE OF CREATION OF THE UNPUBLISHED PLANS, WHICHEVER TERM IS LESS.

WARNING: REPRODUCTION HEREOF IS A CRIMINAL OFFENSE UNDER SECTION 102 OF THE COPYRIGHT ACT, 17 U.S.C., 18 U.S.C. SEC. 506. UNAUTHORIZED DISCLOSURE MAY CONSTITUTE TRADE SECRET MISAPPROPRIATION IN VIOLATION OF C.R.A.3-31-1ET SEQ. AND OTHER LAWS. THE CONCEPTS, IDEAS, DESIGNS, ARRANGEMENTS, DRAWINGS, AND PLANS DISCLOSED ARE COPYRIGHTED AND HEREIN MAY BE PATENTED OR BE THE SUBJECT OF PENDING PATENT APPLICATION. ANYONE VIOLATING THE INTENT OF THIS COPYRIGHT PROTECTION WILL BE PROSECUTED TO THE FULL EXTENT OF THE FEDERAL STATE AND LOCAL LAWS.

WRITTEN DIMENSIONS ON THESE DOCUMENTS SHALL HAVE PRECEDENCE OVER SCALE DIMENSIONS. CONTRACTORS SHALL VERIFY AND BE RESPONSIBLE FOR ALL DIMENSIONS AND CONDITIONS ON THE JOB AND THIS OFFICE MUST BE NOTIFIED OF ANY VARIATION FROM THE DIMENSIONS AND CONDITIONS SHOWN BY THESE DRAWINGS. SHOP DRAWINGS AND OR DETAILS MUST BE SUBMITTED TO THIS OFFICE FOR REVIEW BEFORE PROCEEDING WITH FABRICATION.

FORT PIERCE WESTWOOD ACADEMY

1801 Panther Ln , Fort Pierce, FL 34947

St. Lucie PUBLIC SCHOOLS

St. Lucie Public Schools
9461 Brandywine Ln
Port St. Lucie, FL 34986

ISSUE DATE: 10/31/2023
COMM. NO.: 2022108

DRAWN BY: SM,AC CHECKED BY: KT

ENLARGED FLOOR PLANS - TOILETS - BLDG 2

A464

PHASE III - CONSTRUCTION DOCUMENTS

1/2/2025 10:32:56 AM
Autodesk Docs://2022108 Westwood Academy/SLPS_FPWA_HS_2023-A.rvt

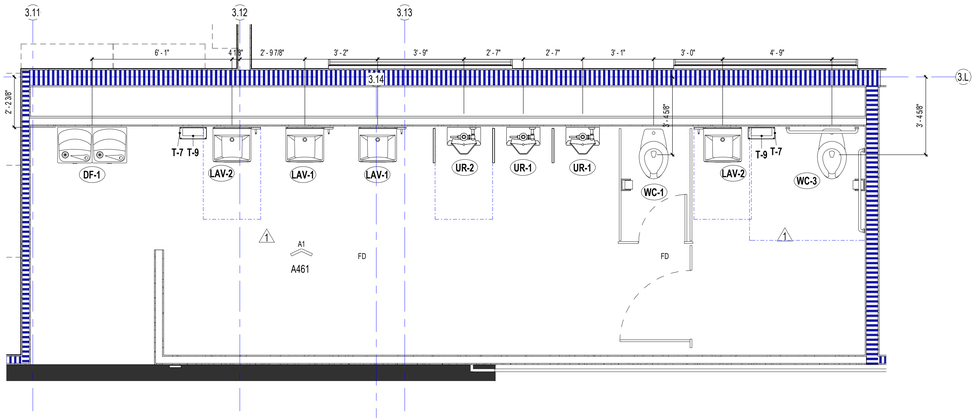

M1 ENLARGED PLAN - BLDG 3 - GROUP RESTROOM BOYS

3/8" = 1'-0"

NOTE:
REFER TO SHEET A461 FOR TYPICAL PLUMBING FIXTURE CONFIGURATIONS AND PLUMBING ACCESSORY MOUNTING HEIGHTS INCLUDING TYPICAL REQUIRED TOILET ACCESSORIES FOR EACH TYPE.

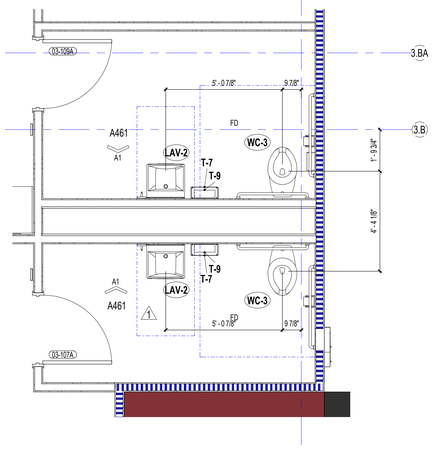

F1 ENLARGED PLAN - BLDG 3 - DRESSING RM RESTROOMS

3/8" = 1'-0"

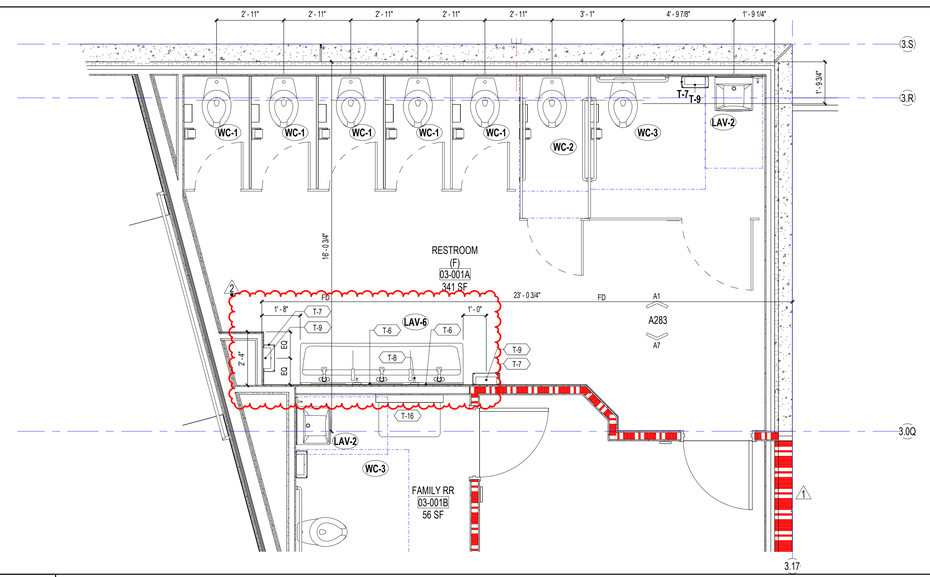

F11 ENLARGED PLAN - BLDG 3 - AUDITORIUM WOMEN RESTROOM

3/8" = 1'-0"

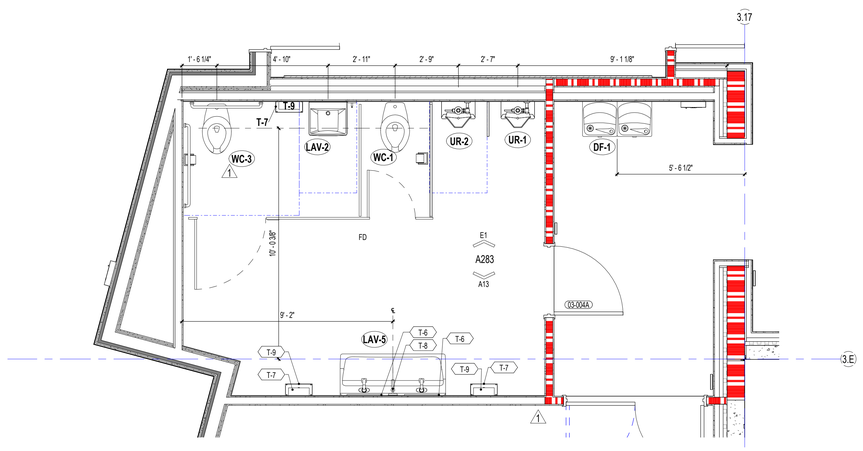

A1 ENLARGED PLAN - BLDG 3 - AUDITORIUM MEN RESTROOM

3/8" = 1'-0"

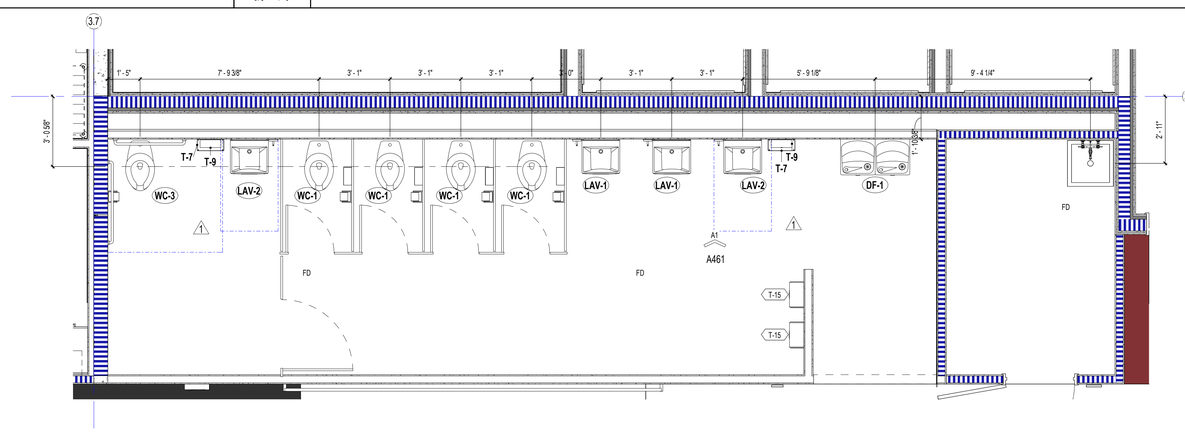

A9 ENLARGED PLAN - BLDG 3 - GROUP RESTROOM GIRLS

3/8" = 1'-0"

SCHENKELSHULTZ
ARCHITECTURE

voice 407-872-3322
fax 407-872-3303
schenkelshultz.com
SS Lic. No. -AA-C000937

CONFIDENTIAL COPYRIGHT 2019 SCHENKEL & SHULTZ INC.
SEE WWW.SCHENKELSHULTZ.COM/COPYRIGHT FOR POLICY AND INFORMATION

REVISIONS

MARK	DESCRIPTION	DATE
1	ASI-7	06/14/2024
2	ASI-17	01/14/2025

CORE Remnant ARCHITECTURE
Current ASI: 17 Received on: 02/02/2025

CONFIDENTIAL COPYRIGHT 2020 SCHENKEL & SHULTZ INC.
SEE WWW.SCHENKELSHULTZ.COM/COPYRIGHT FOR POLICY AND INFORMATION

PURSUANT TO SECTION 102 OF THE COPYRIGHT ACT, 17 U.S.C., ALL CONCEPTS, IDEAS, DESIGNS, ARRANGEMENTS, DRAWINGS, AND PLANS INDICATED OR REPRESENTED BY THIS DOCUMENT ARE COPYRIGHTED BY SCHENKEL & SHULTZ INC. AS SUCH ALL CONCEPTS, IDEAS, DESIGNS, ARRANGEMENTS, DRAWINGS, AND PLANS INDICATED OR REPRESENTED BY THIS DOCUMENT ARE OWNED BY AND THE PROPERTY OF SCHENKEL SHULTZ INC. AND WERE CREATED, EVOLVED AND DEVELOPED FOR USE ON AND IN CONNECTION WITH THE SPECIFIED PROJECT. NONE OF THE CONCEPTS, IDEAS, DESIGNS, ARRANGEMENTS, OR PLANS SHALL BE USED BY OR DISCLOSED TO ANY PERSON, ARCHITECTURAL OR ENGINEERING FIRM, CONSTRUCTION FIRM, SUBCONTRACTING FIRM, SUPPLIER, OR CORPORATION FOR ANY PURPOSE WHATSOEVER WITHOUT THE WRITTEN PERMISSION OF SCHENKEL & SHULTZ INC. PURSUANT TO SECTION 102 OF THE COPYRIGHT ACT, 17 U.S.C., PROTECTION FOR AN ARCHITECTURAL WORK CREATED AS A WORK MADE FOR HIRE ON OR AFTER DECEMBER 1, 1990, LASTS FOR 95 YEARS FROM THE DATE OF PUBLICATION OF THE WORK OR FOR 120 YEARS FROM THE DATE OF CREATION OF THE UNPUBLISHED PLANS, WHICHEVER TERM IS LESS.

WARNING: REPRODUCTION HEREOF IS A CRIMINAL OFFENSE UNDER SECTION 102 OF THE COPYRIGHT ACT, 17 U.S.C., 18 U.S.C. SEC. 906. UNAUTHORIZED DISCLOSURE MAY CONSTITUTE TRADE SECRET MISAPPROPRIATION IN VIOLATION OF F.C.A-2-31-1 ET SEQ. AND OTHER LAWS. THE CONCEPTS, IDEAS, DESIGNS, ARRANGEMENTS, DRAWINGS, AND PLANS DISCLOSED ARE COPYRIGHTED AND HEREIN MAY BE PATENTED OR BE THE SUBJECT OF PENDING PATENT APPLICATION. ANYONE VIOLATING THE INTENT OF THIS COPYRIGHT PROTECTION WILL BE PROSECUTED TO THE FULL EXTENT OF THE FEDERAL STATE AND LOCAL LAWS.

WRITTEN DIMENSIONS ON THESE DOCUMENTS SHALL HAVE PRECEDENCE OVER SCALE DIMENSIONS. CONTRACTORS SHALL VERIFY AND BE RESPONSIBLE FOR ALL DIMENSIONS AND CONDITIONS ON THE JOB AND THIS OFFICE MUST BE NOTIFIED OF ANY VARIATION FROM THE DIMENSIONS AND CONDITIONS SHOWN BY THESE DRAWINGS. SHOP DRAWINGS AND OR DETAILS MUST BE SUBMITTED TO THIS OFFICE FOR REVIEW BEFORE PROCEEDING WITH FABRICATION.

FORT PIERCE WESTWOOD ACADEMY

1801 Panther Ln , Fort Pierce, FL 34947

St. Lucie PUBLIC SCHOOLS

St. Lucie Public Schools
9461 Brandywine Ln
Port St. Lucie, FL 34986

ISSUE DATE: 10/31/2023
COMM. NO.: 2022108

DRAWN BY: RC,SM,AC CHECKED BY: KT

ENLARGED FLOOR PLANS - TOILETS - BLDG 3

A465

PHASE III - CONSTRUCTION DOCUMENTS

1/2/2025 10:32:57 AM
Autodesk Docs://2022108 Westwood Academy/SLPS_FPWA_HS_2023-A.rvt

HR3-C-AL-CA

HANDRAIL OR GUARD RAIL TYPE — FINISH

SUBSTRATE FOR RAILING OR HANDRAIL — MATERIAL

HANDRAIL & GUARDRAIL TYPES SCHEDULE

TYPE	TOP RAILING SIZE	BOTTOM RAILING SIZE	POST SIZE	PICKETS SIZE	HANDRAIL SIZE	MATERIAL	FINISH	COMMENTS
GR1-C-AL-CA	3" DIA.	2" DIA. 2" A.F.F. MAX.	2" DIA.	1" DIA.	1 1/2" DIA.	ALUMINUM	CLEAR ANODIZED	
GR2-ST-ST-PT	2" DIA.	2" DIA. 2" A.F.F. MAX.	1 1/2" DIA.	3/4" DIA.	1 1/2" DIA.	STEEL	PT-7	
GR3-C-AL-CA	3" DIA.	2" DIA. 2" A.F.F. MAX.	2" DIA.	1" DIA.	-	ALUMINUM	CLEAR ANODIZED	
GR4-C-AL-CA	2" DIA.	2" DIA. 2" A.F.F. MAX.	2" DIA.	1" DIA.	1 1/2" DIA.	ALUMINUM	CLEAR ANODIZED	
GR5-C-AL-CA	2" DIA.	2" DIA. 2" A.F.F. MAX.	2" DIA.	2" DIA.	-	ALUMINUM	CLEAR ANODIZED	SERVICE RAILING FIXED
GR6-C-AL-CA	2" DIA.	2" DIA. 2" A.F.F. MAX.	2" DIA.	2" DIA.	-	ALUMINUM	CLEAR ANODIZED	SERVICE RAILING REMOVABLE
HR1-ST-ST-PT	-	-	-	-	1 1/2" DIA.	STEEL	PT-7	
HR2-C-AL-CA	-	-	1 1/2" DIA.	-	1 1/2" DIA.	ALUMINUM	CLEAR ANODIZED	EXTERIOR RAILINGS
HR3-C-AL-CA	-	-	-	-	1 1/2" DIA.	ALUMINUM	CLEAR ANODIZED	INTERIOR RAILINGS
HR4-C-AL-CA	-	-	-	-	11/2" DIA.	ALUMINUM	MATCH STOREFRONT	ATTACHED TO STOREFRONT

MATERIAL LEGENDS

AL = ALUMINUM
C = CONCRETE
CA = CLEAR ANODIZED
PT = PAINT
ST = STEEL

NOTE: REFER TO SHEET A489, A490 AND A492 FOR TYPICAL STAIR/RAMPS HANDRAILS AND GUARDRAILINS DETAILS

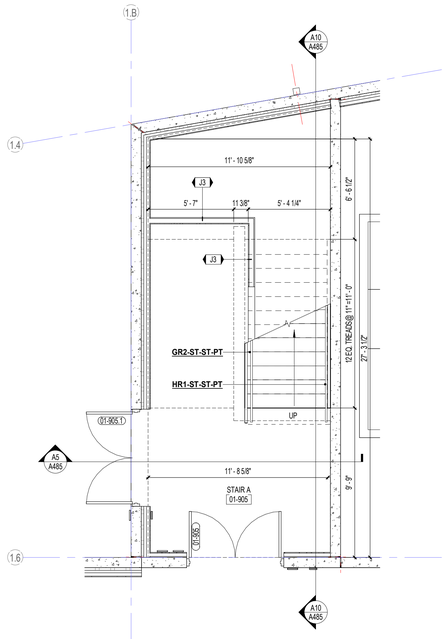

NOTE:
STAIR A1 IS OPPOSITE HAND

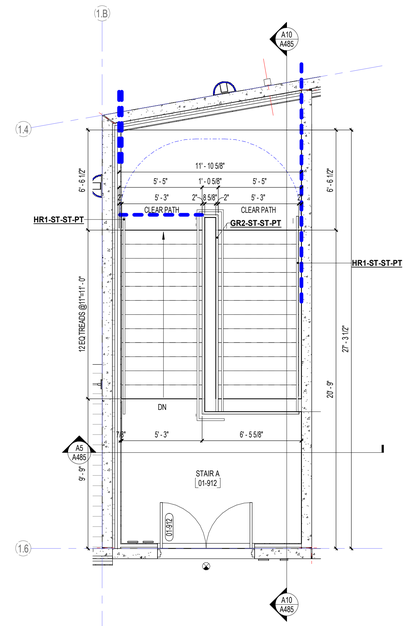

NOTE:
STAIR A1 IS OPPOSITE HAND

A7 — ENLARGED PLAN - STAIRS A AND A1 - FIRST FLOOR

1/4" = 1'-0"

A13 — ENLARGED PLAN STAIRS A AND A1 - SECOND FLOOR

1/4" = 1'-0"

SCHENKELSHULTZ
ARCHITECTURE

voice 407-872-3322
fax 407-872-3303
schenkelshultz.com
SS Lic. No. -AA-C000937

CONFIDENTIAL COPYRIGHT 2019 SCHENKEL & SHULTZ INC.
SEE WWW.SCHENKELSHULTZ.COM/COPYRIGHT FOR POLICY AND INFORMATION

REVISIONS

MARK	DESCRIPTION	DATE

CONFIDENTIAL COPYRIGHT 2020 SCHENKEL & SHULTZ INC.
SEE WWW.SCHENKELSHULTZ.COM/COPYRIGHT FOR POLICY AND INFORMATION

PURSUANT TO SECTION 102 OF THE COPYRIGHT ACT, 17 U.S.C. ALL CONCEPTS, IDEAS, DESIGNS, ARRANGEMENTS, DRAWINGS, AND PLANS INDICATED OR REPRESENTED BY THIS DOCUMENT ARE COPYRIGHTED BY SCHENKEL & SHULTZ INC. ALL RIGHTS IN SUCH CONCEPTS, IDEAS, DESIGNS, ARRANGEMENTS, DRAWINGS, AND PLANS INDICATED OR REPRESENTED BY THIS DOCUMENT ARE OWNED BY AND ARE PROPERTY OF SCHENKEL&SHULTZ AND WERE CREATED, EVOLVED AND DEVELOPED FOR ITS OWN USE. NONE OF THE IDEAS, DESIGNS, ARRANGEMENTS, OR PLANS SHALL BE USED BY OR DISCLOSED TO ANY PERSON, ARCHITECTURAL OR ENGINEERING FIRM, CONSTRUCTION FIRM, SUBCONTRACTING FIRM, SUPPLIER, OR CORPORATION FOR ANY PURPOSE WHATSOEVER WITHOUT THE WRITTEN PERMISSION OF SCHENKEL & SHULTZ INC. PURSUANT TO SECTION 102 OF THE COPYRIGHT ACT, 17 U.S.C. PROTECTION FOR AN ARCHITECTURAL WORK CREATED AS A WORK MADE FOR HIRE ON OR AFTER DECEMBER 1, 1990, LASTS FOR 95 YEARS FROM THE DATE OF PUBLICATION OF THE WORK OR FOR 120 YEARS FROM THE DATE OF CREATION OF THE UNPUBLISHED PLANS, WHICHEVER TERM IS LESS.

WARNING: REPRODUCTION HEREOF IS A CRIMINAL OFFENSE UNDER SECTION 102 OF THE COPYRIGHT ACT, 17 U.S.C., 18 U.S.C. SEC. 506. UNAUTHORIZED DISCLOSURE MAY CONSTITUTE TRADE SECRET MISAPPROPRIATION IN VIOLATION OF 812-A-2-31-1ST SEQ. AND OTHER LAWS. THE CONCEPTS, IDEAS, DESIGNS, ARRANGEMENTS, DRAWINGS, AND PLANS DISCLOSED ARE COPYRIGHTED AND HEREIN MAY BE PATENTED OR BE THE SUBJECT OF PENDING PATENT APPLICATION. ANYONE VIOLATING THE INTENT OF THIS COPYRIGHT PROTECTION WILL BE PROSECUTED TO THE FULL EXTENT OF THE FEDERAL STATE AND LOCAL LAWS.

WRITTEN DIMENSIONS ON THESE DOCUMENTS SHALL HAVE PRECEDENCE OVER SCALE DIMENSIONS. CONTRACTORS SHALL VERIFY AND BE RESPONSIBLE FOR ALL DIMENSIONS AND CONDITIONS ON THE JOB AND THIS OFFICE MUST BE NOTIFIED OF ANY VARIATION FROM THE DIMENSIONS AND CONDITIONS SHOWN BY THESE DRAWINGS. SHOP DRAWINGS AND OR DETAILS MUST BE SUBMITTED TO THIS OFFICE FOR REVIEW BEFORE PROCEEDING WITH FABRICATION.

FORT PIERCE WESTWOOD ACADEMY

1801 Panther Ln , Fort Pierce, FL 34947

St. Lucie PUBLIC SCHOOLS

St. Lucie Public Schools
9461 Brandywine Ln
Port St. Lucie, FL 34986

ISSUE DATE: 10/31/2023
COMM. NO.: 2022108

DRAWN BY: SM,AC CHECKED BY: KT

ENLARGED FLOOR PLANS - STAIRS A AND A1- BUILDING 1

A481

PHASE III - CONSTRUCTION DOCUMENTS

11/1/2023 1:31:09 PM
Autodesk Docs://2022108 Westwood Academy/SLPS_FPWA_HS_2023-A.rvt

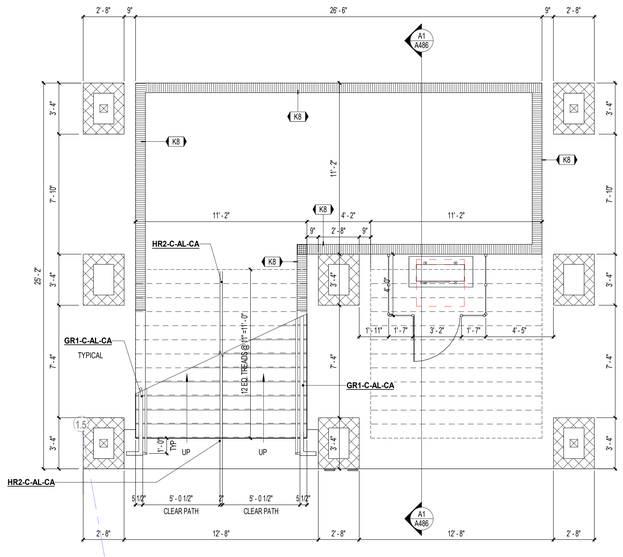

J1

ENLARGED PLAN - STAIR B AND B1 FIRST FLOOR

1/4" = 1'-0"

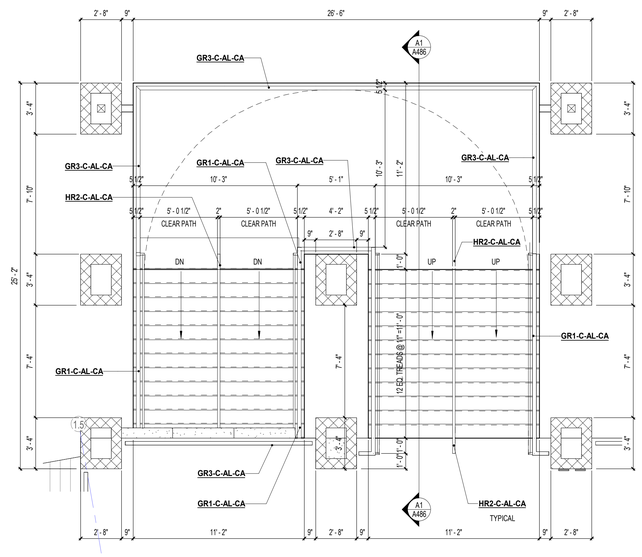

J7

ENLARGED PLAN STAIR B AND B1 SECOND FLOOR

1/4" = 1'-0"

HANDRAIL OR GUARD RAIL TYPE — HR3-C-AL-CA — FINISH
SUBSTRATE FOR RAILING OR HANDRAIL — MATERIAL

HANDRAIL & GUARDRAIL TYPES SCHEDULE

TYPE	TOP RAILING SIZE	BOTTOM RAILING SIZE	POST SIZE	PICKETS SIZE	HANDRAIL SIZE	MATERIAL	FINISH	COMMENTS
GR1-C-AL-CA	3" DIA.	2" DIA. 2" A.F.F. MAX.	2" DIA.	1" DIA.	1 1/2" DIA.	ALUMINUM	CLEAR ANODIZED	
GR2-ST-ST-PT	2" DIA.	2" DIA. 2" A.F.F. MAX.	1 1/2" DIA.	3/4" DIA.	1 1/2" DIA.	STEEL	PT-7	
GR3-C-AL-CA	3" DIA.	2" DIA. 2" A.F.F. MAX.	2" DIA.	1" DIA.	-	ALUMINUM	CLEAR ANODIZED	
GR4-C-AL-CA	2" DIA.	2" DIA. 2" A.F.F. MAX.	2" DIA.	1" DIA.	1 1/2" DIA.	ALUMINUM	CLEAR ANODIZED	
GR5-C-AL-CA	2" DIA.	2" DIA. 2" A.F.F. MAX.	2" DIA.	2" DIA.	-	ALUMINUM	CLEAR ANODIZED	SERVICE RAILING FIXED
GR6-C-AL-CA	2" DIA.	2" DIA. 2" A.F.F. MAX.	2" DIA.	2" DIA.	-	ALUMINUM	CLEAR ANODIZED	SERVICE RAILING REMOVABLE
HR1-ST-ST-PT	-	-	-	-	1 1/2" DIA.	STEEL	PT-7	
HR2-C-AL-CA	-	-	1 1/2" DIA.	-	1 1/2" DIA.	ALUMINUM	CLEAR ANODIZED	EXTERIOR RAILINGS
HR3-C-AL-CA	-	-	-	-	1 1/2" DIA.	ALUMINUM	CLEAR ANODIZED	INTERIOR RAILINGS
HR4-C-AL-CA	-	-	-	-	11/2" DIA.	ALUMINUM	MATCH STOREFRONT	ATTACHED TO STOREFRONT

NOTE: REFER TO SHEET A489, A490 AND A492 FOR TYPICAL STAIR/RAMPS HANDRAILS AND GUARDRAILINS DETAILS

MATERIAL LEGENDS

AL = ALUMINUM
C = CONCRETE
CA = CLEAR ANODIZED
PT = PAINT
ST = STEEL

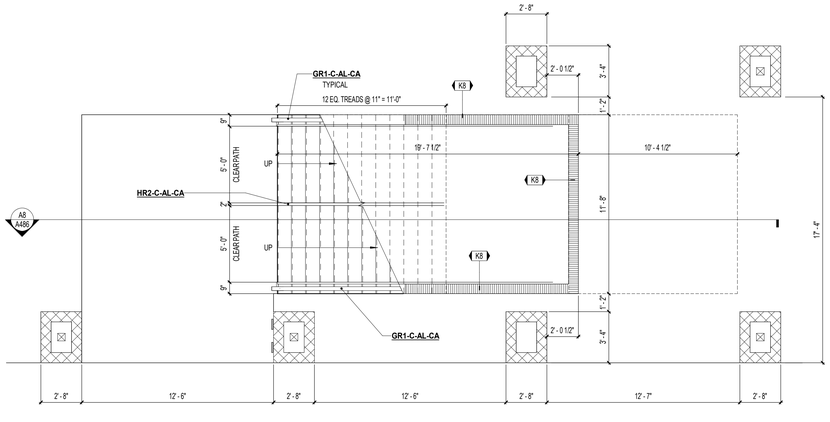

A1

ENLARGED PLAN - STAIRS C AND C1 - FIRST FLOOR PLAN

1/4" = 1'-0"

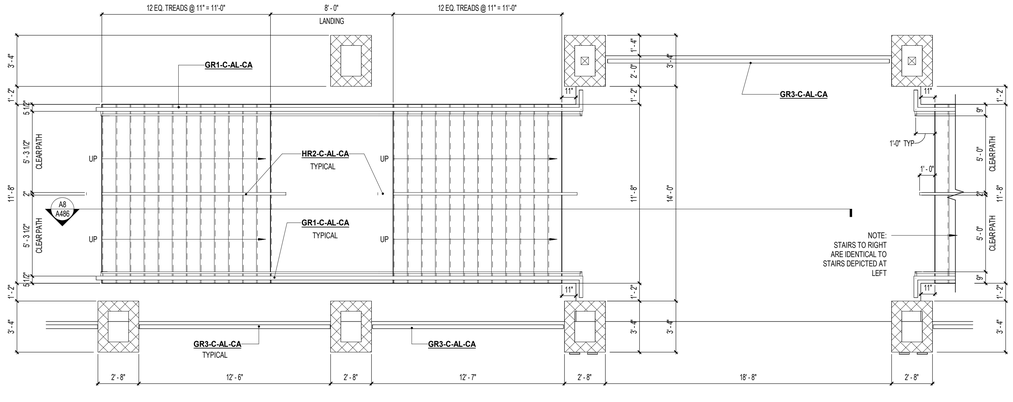

A10

ENLARGED PLAN - STAIRS C AND C1 - SECOND FLOOR PLAN

1/4" = 1'-0"

SCHENKELSHULTZ
ARCHITECTURE

voice 407-872-3322
fax 407-872-3303
schenkelshultz.com
SS Lic. No. -AA-C000937

CONFIDENTIAL COPYRIGHT 2019 SCHENKEL & SHULTZ INC.
SEE **WWW.SCHENKELSHULTZ.COM/COPYRIGHT** FOR POLICY AND INFORMATION

REVISIONS

MARK	DESCRIPTION	DATE

CONFIDENTIAL COPYRIGHT 2020 SCHENKEL & SHULTZ INC.
SEE **WWW.SCHENKELSHULTZ.COM/COPYRIGHT** FOR POLICY AND INFORMATION

PURSUANT TO SECTION 102 OF THE COPYRIGHT ACT, 17 U.S.C. ALL CONCEPTS, IDEAS, DESIGNS, ARRANGEMENTS, DRAWINGS, AND PLANS INDICATED OR REPRESENTED BY THIS DOCUMENT ARE COPYRIGHTED BY SCHENKEL & SHULTZ INC. ALL CONCEPTS, IDEAS, DESIGNS, ARRANGEMENTS, DRAWINGS, AND PLANS INDICATED OR REPRESENTED BY THIS DOCUMENT ARE OWNED BY AND THE PROPERTY OF SCHENKEL&SHULTZ AND WERE CREATED, EVOLVED AND DEVELOPED FOR ITS OWN USE. NONE OF THE IDEAS, DESIGNS, ARRANGEMENTS, OR PLANS SHALL BE USED BY OR DISCLOSED TO ANY PERSON, ARCHITECTURAL OR ENGINEERING FIRM, CONSTRUCTION FIRM, SUBCONTRACTOR, FIRM, SUPPLIER, OR CORPORATION FOR ANY PURPOSE WHATSOEVER WITHOUT THE WRITTEN PERMISSION OF SCHENKEL & SHULTZ INC. PURSUANT TO SECTION 102 OF THE COPYRIGHT ACT, 17 U.S.C. PROTECTION FOR AN ARCHITECTURAL WORK CREATED AS A WORK MADE FOR HIRE ON OR AFTER DECEMBER 1, 1990, LASTS FOR 95 YEARS FROM THE DATE OF PUBLICATION OF THE WORK OR FOR 120 YEARS FROM THE DATE OF CREATION OF THE UNPUBLISHED PLANS, WHICHEVER TERM IS LESS.

WARNING: REPRODUCTION HEREOF IS A CRIMINAL OFFENSE UNDER SECTION 102 OF THE COPYRIGHT ACT, 17 U.S.C., 18 U.S.C. SEC. 506. UNAUTHORIZED DISCLOSURE MAY CONSTITUTE TRADE SECRET MISAPPROPRIATION IN VIOLATION OF (C.A-3-21-1ST SEQ. AND OTHER LAWS. THE CONCEPTS, IDEAS, DESIGNS, ARRANGEMENTS, DRAWINGS, AND PLANS DISCLOSED ARE COPYRIGHTED AND HEREIN MAY BE PATENTED OR BE THE SUBJECT OF PENDING PATENT APPLICATION. ANYONE VIOLATING THE INTENT OF THIS COPYRIGHT PROTECTION WILL BE PROSECUTED TO THE FULL EXTENT OF THE FEDERAL STATE AND LOCAL LAWS.

WRITTEN DIMENSIONS ON THESE DOCUMENTS SHALL HAVE PRECEDENCE OVER SCALE DIMENSIONS. CONTRACTORS SHALL VERIFY AND BE RESPONSIBLE FOR ALL DIMENSIONS AND CONDITIONS ON THE JOB AND THIS OFFICE MUST BE NOTIFIED OF ANY VARIATION FROM THE DIMENSIONS AND CONDITIONS SHOWN BY THESE DRAWINGS. SHOP DRAWINGS AND OR DETAILS MUST BE SUBMITTED TO THIS OFFICE FOR REVIEW BEFORE PROCEEDING WITH FABRICATION.

FORT PIERCE WESTWOOD ACADEMY

1801 Panther Ln , Fort Pierce, FL 34947

St. Lucie PUBLIC SCHOOLS

St. Lucie Public Schools
9461 Brandywine Ln
Port St. Lucie, FL 34986

ISSUE DATE: 10/31/2023
COMM. NO.: 2022108

DRAWN BY: SM,AC CHECKED BY: KT

ENLARGED FLOOR PLANS - STAIRS BUILDING 1

A482

PHASE III - CONSTRUCTION DOCUMENTS

11/1/2023 1:31:13 PM
Autodesk Docs://2022108 Westwood Academy/SLPS_FPWA_HS_2023-A.rvt

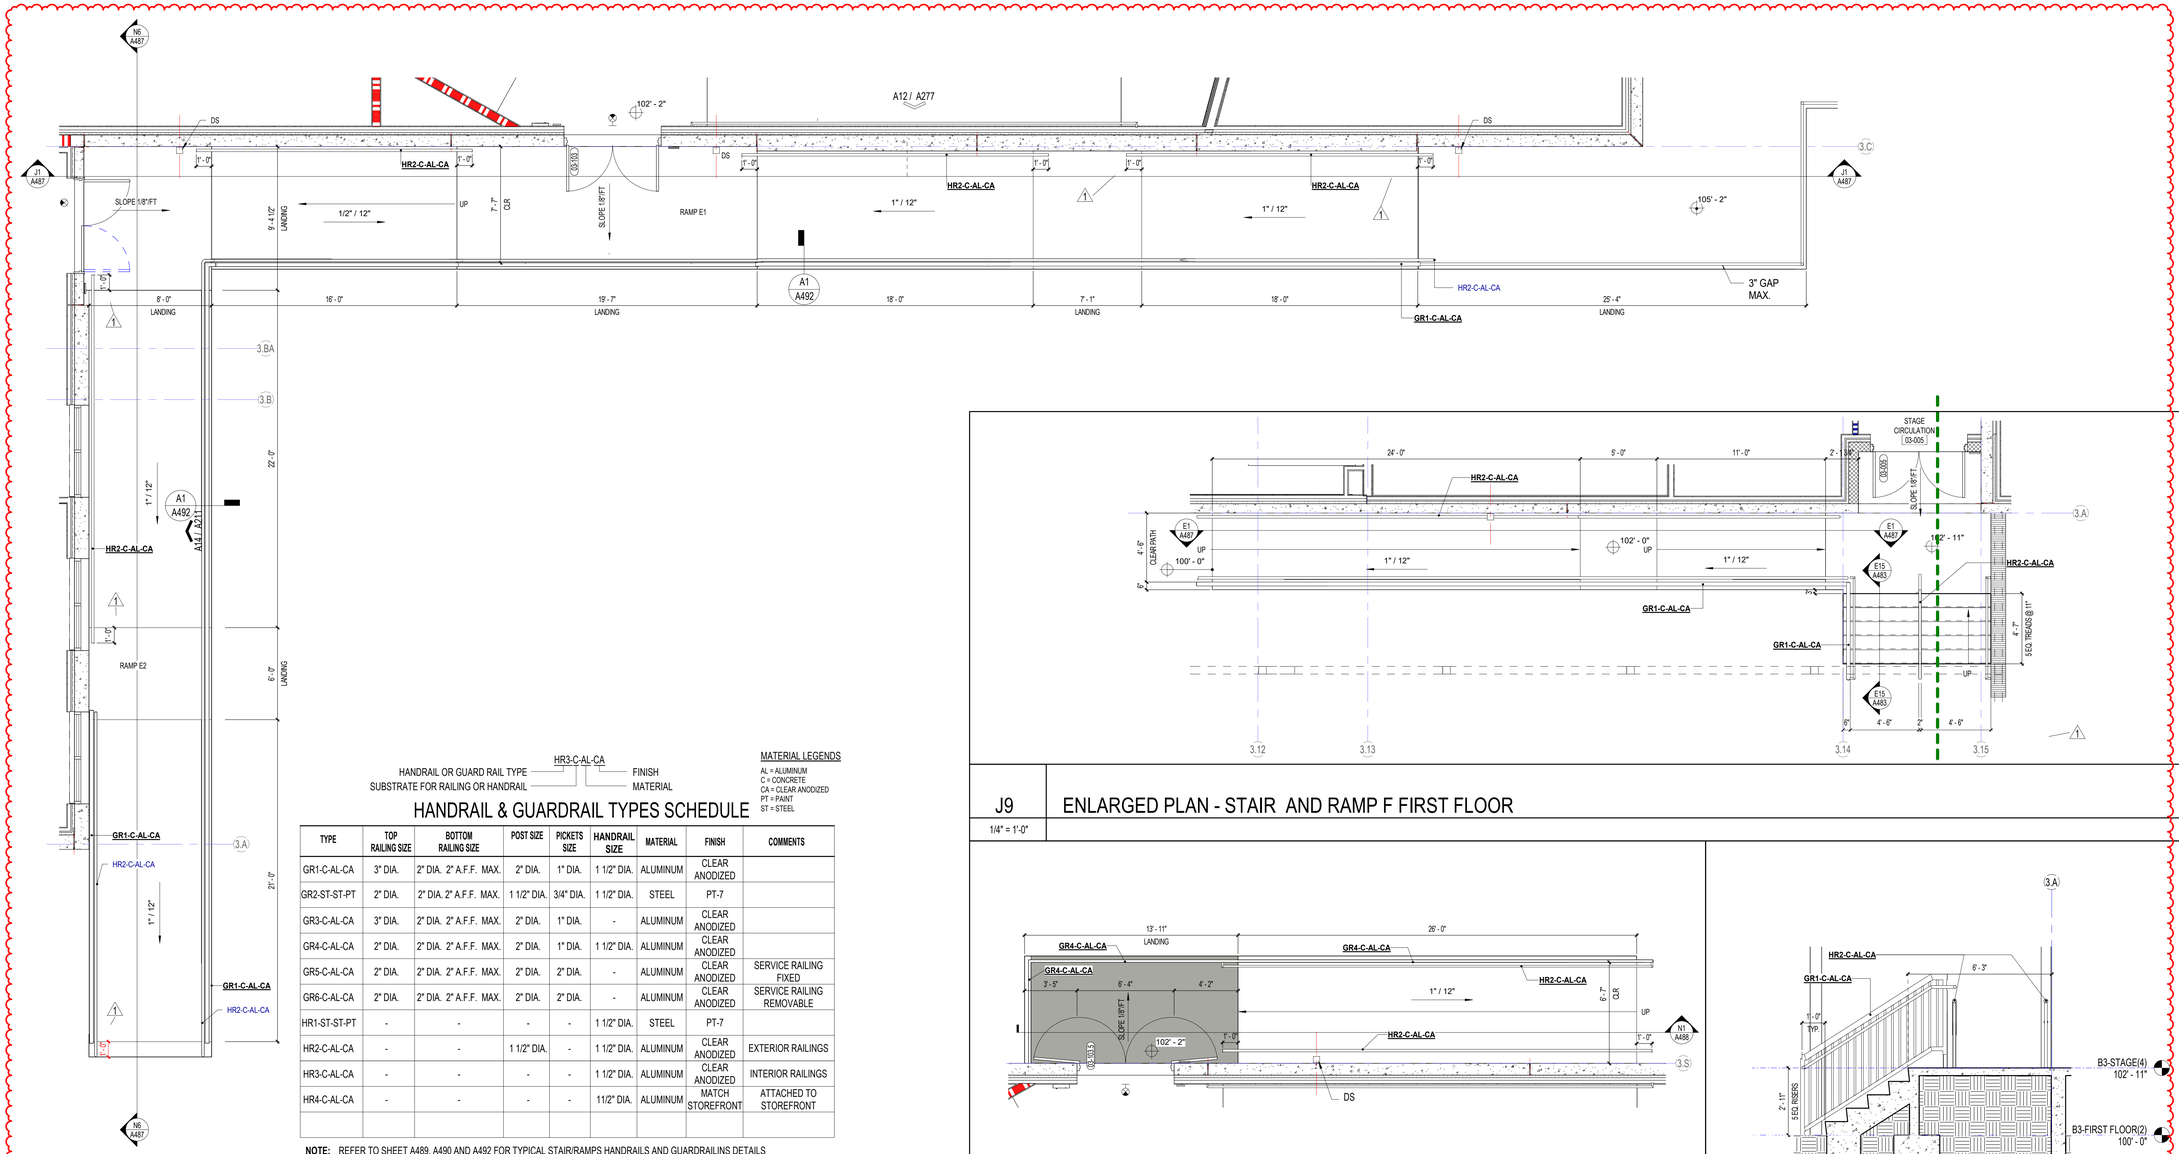

HANDRAIL OR GUARD RAIL TYPE — HR3-C-AL-CA
SUBSTRATE FOR RAILING OR HANDRAIL — FINISH / MATERIAL

MATERIAL LEGENDS
AL = ALUMINUM
C = CONCRETE
CA = CLEAR ANODIZED
PT = PAINT
ST = STEEL

HANDRAIL & GUARDRAIL TYPES SCHEDULE

TYPE	TOP RAILING SIZE	BOTTOM RAILING SIZE	POST SIZE	PICKETS SIZE	HANDRAIL SIZE	MATERIAL	FINISH	COMMENTS
GR1-C-AL-CA	3" DIA.	2" DIA. 2" A.F.F. MAX.	2" DIA.	1" DIA.	1 1/2" DIA.	ALUMINUM	CLEAR ANODIZED	
GR2-ST-ST-PT	2" DIA.	2" DIA. 2" A.F.F. MAX.	1 1/2" DIA.	3/4" DIA.	1 1/2" DIA.	STEEL	PT-7	
GR3-C-AL-CA	3" DIA.	2" DIA. 2" A.F.F. MAX.	2" DIA.	1" DIA.	-	ALUMINUM	CLEAR ANODIZED	
GR4-C-AL-CA	2" DIA.	2" DIA. 2" A.F.F. MAX.	2" DIA.	1" DIA.	1 1/2" DIA.	ALUMINUM	CLEAR ANODIZED	
GR5-C-AL-CA	2" DIA.	2" DIA. 2" A.F.F. MAX.	2" DIA.	2" DIA.	-	ALUMINUM	CLEAR ANODIZED	SERVICE RAILING FIXED
GR6-C-AL-CA	2" DIA.	2" DIA. 2" A.F.F. MAX.	2" DIA.	2" DIA.	-	ALUMINUM	CLEAR ANODIZED	SERVICE RAILING REMOVABLE
HR1-ST-ST-PT	-	-	-	-	1 1/2" DIA.	STEEL	PT-7	
HR2-C-AL-CA	-	-	1 1/2" DIA.	-	1 1/2" DIA.	ALUMINUM	CLEAR ANODIZED	EXTERIOR RAILINGS
HR3-C-AL-CA	-	-	-	-	1 1/2" DIA.	ALUMINUM	CLEAR ANODIZED	INTERIOR RAILINGS
HR4-C-AL-CA	-	-	-	-	11/2" DIA.	ALUMINUM	MATCH STOREFRONT	ATTACHED TO STOREFRONT

NOTE: REFER TO SHEET A489, A490 AND A492 FOR TYPICAL STAIR/RAMPS HANDRAILS AND GUARDRAILINS DETAILS

E1 — ENLARGED PLAN - RAMP E
1/4" = 1'-0"

J9 — ENLARGED PLAN - STAIR AND RAMP F FIRST FLOOR
1/4" = 1'-0"

E9 — ENLARGED PLAN - STAIR J FIRST FLOOR
1/4" = 1'-0"

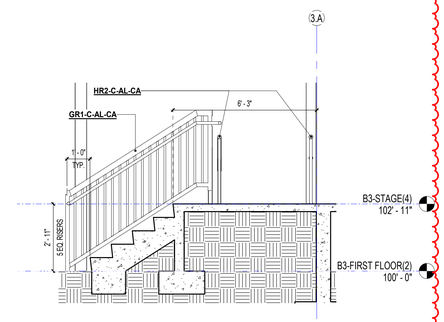

E15 — SECTION - STAIR F AND H SIMILAR
3/8" = 1'-0"

A1 — ENLARGED PLAN - RAMP G AND STAIR H FIRST FLOOR
1/4" = 1'-0"

SCHENKELSHULTZ
ARCHITECTURE
voice 407-872-3322
fax 407-872-3303
schenkelshultz.com
SS Lic. No. -AA-C000937

CONFIDENTIAL COPYRIGHT 2019 SCHENKEL & SHULTZ INC.
SEE WWW.SCHENKELSHULTZ.COM/COPYRIGHT FOR POLICY AND INFORMATION

REVISIONS

MARK	DESCRIPTION	DATE
1	ASI-16	01/07/2025
2	ASI-18	01/15/2025

CORE Remnant
Current ASI:18 Received on: 02/02/2025

CONFIDENTIAL COPYRIGHT 2020 SCHENKEL & SHULTZ INC.
SEE WWW.SCHENKELSHULTZ.COM/COPYRIGHT FOR POLICY AND INFORMATION

PURSUANT TO SECTION 102 OF THE COPYRIGHT ACT, 17 U.S.C., ALL CONCEPTS, IDEAS, DESIGNS, ARRANGEMENTS, DRAWINGS, AND PLANS INDICATED OR REPRESENTED BY THIS DOCUMENT ARE COPYRIGHTED BY SCHENKEL & SHULTZ INC. AS SUCH ALL CONCEPTS, IDEAS, DESIGNS, ARRANGEMENTS, DRAWINGS, AND PLANS INDICATED OR REPRESENTED BY THIS DOCUMENT ARE OWNED BY AND ARE THE PROPERTY OF SCHENKEL SHULTZ INC. THEY ARE NOT TO BE USED IN WHOLE OR IN PART FOR ANY PURPOSE OTHER THAN THE SPECIFIC PROJECT FOR WHICH THEY WERE PREPARED AND DEVELOPED. NONE OF THE IDEAS, DESIGNS, ARRANGEMENTS, OR PLANS SHALL BE USED BY OR DISCLOSED TO ANY PERSON, ARCHITECTURAL OR ENGINEERING FIRM, CONSTRUCTION FIRM, SUBCONTRACTING FIRM, SUPPLIER, OR CORPORATION FOR ANY PURPOSE WHATSOEVER WITHOUT THE WRITTEN PERMISSION OF SCHENKEL & SHULTZ INC. PURSUANT TO SECTION 102 OF THE COPYRIGHT ACT, 17 U.S.C., PROTECTION FOR AN ARCHITECTURAL WORK CREATED AS A WORK MADE FOR HIRE ON OR AFTER DECEMBER 1, 1990, LASTS FOR 95 YEARS FROM THE DATE OF PUBLICATION OF THE WORK OR FOR 120 YEARS FROM THE DATE OF CREATION OF THE UNPUBLISHED PLANS, WHICHEVER TERM IS LESS.

WARNING: REPRODUCTION HEREOF IS A CRIMINAL OFFENSE UNDER SECTION 102 OF THE COPYRIGHT ACT, 17 U.S.C., 18 U.S.C. SEC. 506. UNAUTHORIZED DISCLOSURE MAY CONSTITUTE TRADE SECRET MISAPPROPRIATION IN VIOLATION OF C.A-2-31-1ET. SEQ. AND OTHER LAWS. THE CONCEPTS, IDEAS, DESIGNS, ARRANGEMENTS, DRAWINGS, AND PLANS DISCLOSED ARE COPYRIGHTED AND HEREIN MAY BE PATENTED OR BE THE SUBJECT OF PENDING PATENT APPLICATION. ANYONE VIOLATING THE INTENT OF THIS COPYRIGHT PROTECTION WILL BE PROSECUTED TO THE FULL EXTENT OF THE FEDERAL STATE AND LOCAL LAWS.

WRITTEN DIMENSIONS ON THESE DOCUMENTS SHALL HAVE PRECEDENCE OVER SCALE DIMENSIONS. CONTRACTORS SHALL VERIFY AND BE RESPONSIBLE FOR ALL DIMENSIONS AND CONDITIONS ON THE JOB AND THIS OFFICE MUST BE NOTIFIED OF ANY VARIATION FROM THE DIMENSIONS AND CONDITIONS SHOWN BY THESE DRAWINGS. SHOP DRAWINGS AND OR DETAILS MUST BE SUBMITTED TO THIS OFFICE FOR REVIEW BEFORE PROCEEDING WITH FABRICATION.

FORT PIERCE WESTWOOD ACADEMY

1801 Panther Ln , Fort Pierce, FL 34947

St. Lucie PUBLIC SCHOOLS

St. Lucie Public Schools
9461 Brandywine Ln
Port St. Lucie, FL 34986

ISSUE DATE: 10/31/2023
COMM. NO.: 2022108

DRAWN BY: SM,AC CHECKED BY: KT

ENLARGED FLOOR PLANS - STAIRS AND RAMPS BUILDING 3

A483

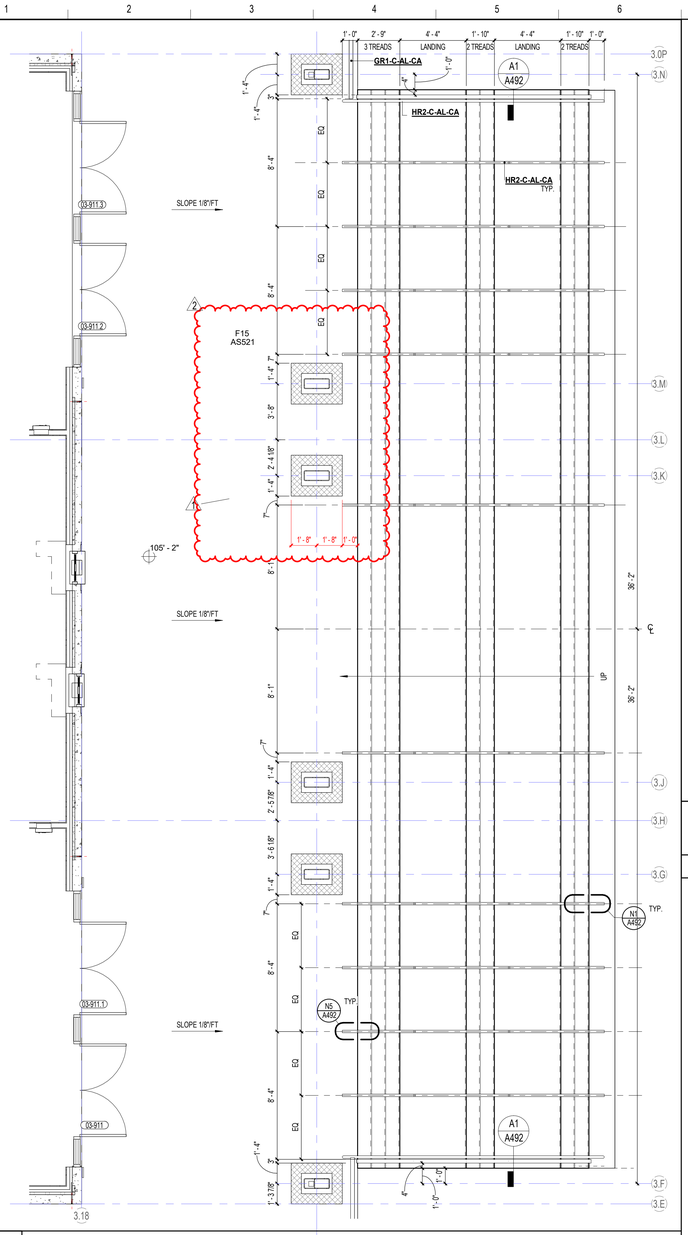

E1 ENLARGED PLAN - STAIR E FIRST FLOOR

1/4" = 1'-0"

J7 ENLARGED PLAN - STAIR L FIRST FLOOR

1/4" = 1'-0"

J10 ENLARGED PLAN - STAIR L SECOND FLOOR

1/4" = 1'-0"

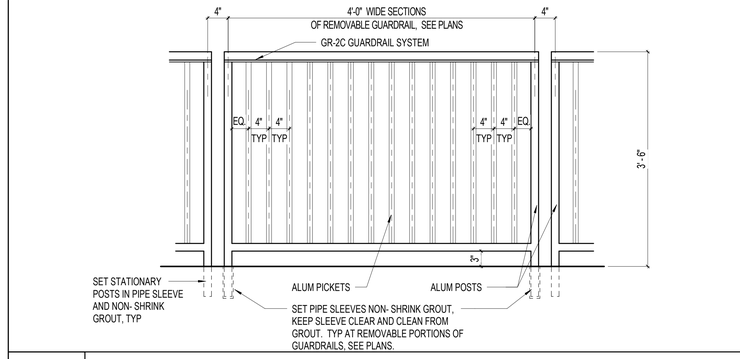

N13 REMOVABLE GUARDRAILING DETAIL AT STAGE LOADING DOCK

1" = 1'-0"

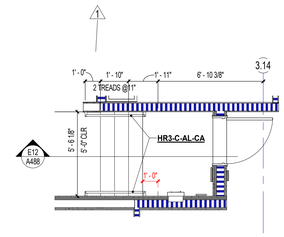

J13 DANCE/DRAMA ENLARGED STAIR PLAN

1/4" = 1'-0"

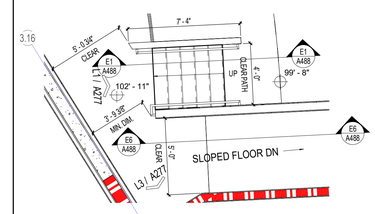

J16 ENLARGED PLAN - STAIRS AND RAMPS M AND M1

1/4" = 1'-0"

SCHENKELSHULTZ
ARCHITECTURE

voice 407-872-3322
fax 407-872-3303
schenkelshultz.com
SS Lic. No. -AA-C000937

CONFIDENTIAL COPYRIGHT 2019 SCHENKEL & SHULTZ INC.
SEE WWW.SCHENKELSHULTZ.COM/COPYRIGHT. FOR POLICY AND INFORMATION

REVISIONS

MARK	DESCRIPTION	DATE
1	ASI-16	01/07/2025
2	ASI-18	01/15/2025

CORE Remnant
Current ASI:18 Received on: 02/02/2025

CONFIDENTIAL COPYRIGHT 2020 SCHENKEL & SHULTZ INC.
SEE WWW.SCHENKELSHULTZ.COM/COPYRIGHT. FOR POLICY AND INFORMATION

PURSUANT TO SECTION 102 OF THE COPYRIGHT ACT, 17 U.S.C., ALL CONCEPTS, IDEAS, DESIGNS, ARRANGEMENTS, DRAWINGS, AND PLANS INDICATED OR REPRESENTED BY THIS DOCUMENT ARE COPYRIGHTED BY SCHENKEL & SHULTZ INC. AS SUCH ALL CONCEPTS, IDEAS, DESIGNS, ARRANGEMENTS, DRAWINGS, AND PLANS INDICATED OR REPRESENTED IN THIS DOCUMENT ARE THE PROPERTY OF SCHENKEL & SHULTZ INC. AND ARE NOT TO BE USED IN WHOLE OR IN PART FOR ANY OTHER PROJECT, EXCLUSIVE OF THE PROJECT SPECIFICALLY INTENDED FOR THIS USE. NONE OF THE IDEAS, DESIGNS, ARRANGEMENTS, OR PLANS SHALL BE USED BY OR DISCLOSED TO ANY PERSON, ARCHITECTURAL OR ENGINEERING FIRM, CONSTRUCTION FIRM, SUBCONTRACTING FIRM, SUPPLIER, OR CORPORATION FOR ANY PURPOSE WHATSOEVER WITHOUT THE WRITTEN PERMISSION OF SCHENKEL & SHULTZ INC. PURSUANT TO SECTION 102 OF THE COPYRIGHT ACT, 17 U.S.C., PROTECTION FOR AN ARCHITECTURAL WORK CREATED AS A WORK MADE FOR HIRE ON OR AFTER DECEMBER 1, 1990, LASTS FOR 95 YEARS FROM THE DATE OF PUBLICATION OF THE WORK OR FOR 120 YEARS FROM THE DATE OF CREATION OF THE UNPUBLISHED PLANS, WHICHEVER TERM IS LESS.

WARNING: REPRODUCTION HEREOF IS A CRIMINAL OFFENSE UNDER SECTION 102 OF THE COPYRIGHT ACT, 17 U.S.C., 18 U.S.C. SEC. 506. UNAUTHORIZED DISCLOSURE MAY CONSTITUTE TRADE SECRET MISAPPROPRIATION IN VIOLATION OF 1.C.24-2-3-1 ET SEQ. AND OTHER LAWS. THE CONCEPTS, IDEAS, DESIGNS, ARRANGEMENTS, DRAWINGS, AND PLANS DISCLOSED ARE COPYRIGHTED AND HEREIN MAY BE PATENTED OR BE THE SUBJECT OF PENDING PATENT APPLICATION. ANYONE VIOLATING THE INTENT OF THIS COPYRIGHT PROTECTION WILL BE PROSECUTED TO THE FULL EXTENT OF THE FEDERAL STATE AND LOCAL LAWS.

WRITTEN DIMENSIONS ON THESE DOCUMENTS SHALL HAVE PRECEDENCE OVER SCALE DIMENSIONS. CONTRACTORS SHALL VERIFY AND BE RESPONSIBLE FOR ALL DIMENSIONS AND CONDITIONS ON THE JOB AND THIS OFFICE MUST BE NOTIFIED OF ANY VARIATION FROM THE DIMENSIONS AND CONDITIONS SHOWN BY THESE DRAWINGS. SHOP DRAWINGS AND OR DETAILS MUST BE SUBMITTED TO THIS OFFICE FOR REVIEW BEFORE PROCEEDING WITH FABRICATION.

HANDRAIL OR GUARD RAIL TYPE — HR3-C-AL-CA — FINISH
SUBSTRATE FOR RAILING OR HANDRAIL — MATERIAL

MATERIAL LEGENDS
AL = ALUMINUM
C = CONCRETE
CA = CLEAR ANODIZED
PT = PAINT
ST = STEEL

HANDRAIL & GUARDRAIL TYPES SCHEDULE

TYPE	TOP RAILING SIZE	BOTTOM RAILING SIZE	POST SIZE	PICKETS SIZE	HANDRAIL SIZE	MATERIAL	FINISH	COMMENTS
GR1-C-AL-CA	3" DIA.	2" DIA. 2" A.F.F. MAX.	2" DIA.	1" DIA.	1 1/2" DIA.	ALUMINUM	CLEAR ANODIZED	
GR2-ST-ST-PT	2" DIA.	2" DIA. 2" A.F.F. MAX.	1 1/2" DIA.	3/4" DIA.	1 1/2" DIA.	STEEL	PT-7	
GR3-C-AL-CA	3" DIA.	2" DIA. 2" A.F.F. MAX.	2" DIA.	1" DIA.	-	ALUMINUM	CLEAR ANODIZED	
GR4-C-AL-CA	2" DIA.	2" DIA. 2" A.F.F. MAX.	2" DIA.	1" DIA.	1 1/2" DIA.	ALUMINUM	CLEAR ANODIZED	
GR5-C-AL-CA	2" DIA.	2" DIA. 2" A.F.F. MAX.	2" DIA.	2" DIA.	-	ALUMINUM	CLEAR ANODIZED	SERVICE RAILING FIXED
GR6-C-AL-CA	2" DIA.	2" DIA. 2" A.F.F. MAX.	2" DIA.	2" DIA.	-	ALUMINUM	CLEAR ANODIZED	SERVICE RAILING REMOVABLE
HR1-ST-ST-PT	-	-	-	-	1 1/2" DIA.	STEEL	PT-7	
HR2-C-AL-CA	-	-	1 1/2" DIA.	-	1 1/2" DIA.	ALUMINUM	CLEAR ANODIZED	EXTERIOR RAILINGS
HR3-C-AL-CA	-	-	-	-	1 1/2" DIA.	ALUMINUM	CLEAR ANODIZED	INTERIOR RAILINGS
HR4-C-AL-CA	-	-	-	-	11/2" DIA.	ALUMINUM	MATCH STOREFRONT	ATTACHED TO STOREFRONT

NOTE: REFER TO SHEET A489, A490 AND A492 FOR TYPICAL STAIR/RAMPS HANDRAILS AND GUARDRAILINS DETAILS

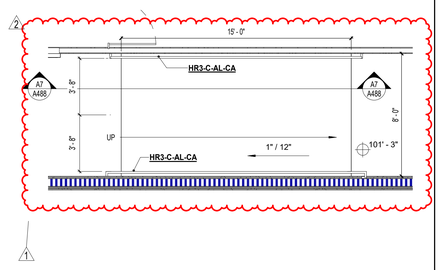

A1 ENLARGED PLAN - RAMP Q

1/4" = 1'-0"

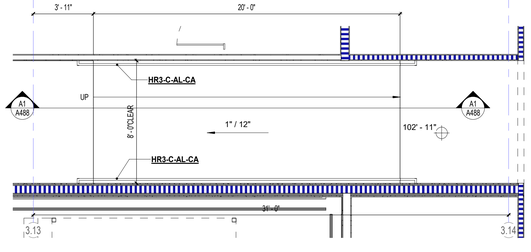

A6 ENLARGED PLAN - RAMP P

1/4" = 1'-0"

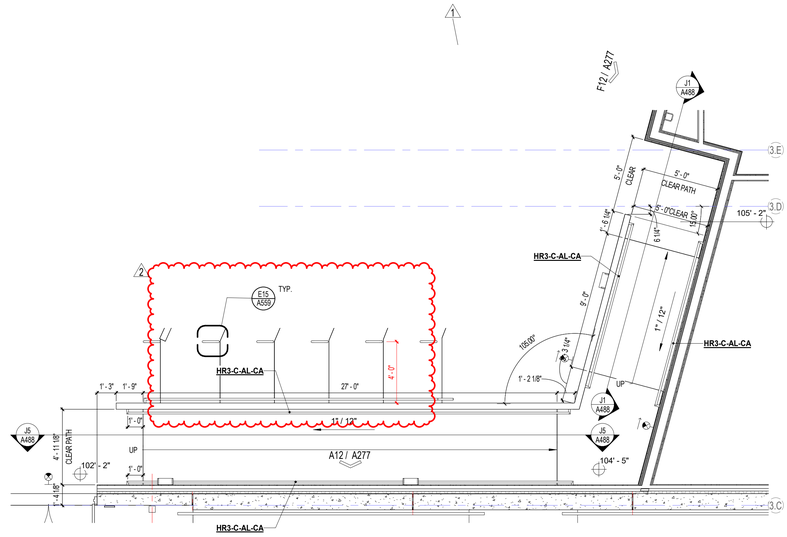

A12 ENLARGED PLAN - RAMPS L AND L1

1/4" = 1'-0"

FORT PIERCE WESTWOOD ACADEMY

1801 Panther Ln , Fort Pierce, FL 34947

St. Lucie PUBLIC SCHOOLS

St. Lucie Public Schools
9461 Brandywine Ln
Port St. Lucie, FL 34986

ISSUE DATE: 10/31/2023
COMM. NO.: 2022108

DRAWN BY: SM,AC CHECKED BY: KT

ENLARGED FLOOR PLANS - STAIRS AND RAMPS BLDG. 3

A484

PHASE III - CONSTRUCTION DOCUMENTS

1/2/2025 5:05:20 PM
Autodesk Docs://2022108 Westwood Academy/SLPS_FPWA_HS_2023-A.rvt

HR3-C-AL-CA

HANDRAIL OR GUARD RAIL TYPE — FINISH
SUBSTRATE FOR RAILING OR HANDRAIL — MATERIAL

HANDRAIL & GUARDRAIL TYPES SCHEDULE

TYPE	TOP RAILING SIZE	BOTTOM RAILING SIZE	POST SIZE	PICKETS SIZE	HANDRAIL SIZE	MATERIAL	FINISH	COMMENTS
GR1-C-AL-CA	3" DIA.	2" DIA. 2" A.F.F. MAX.	2" DIA.	1" DIA.	1 1/2" DIA.	ALUMINUM	CLEAR ANODIZED	
GR2-ST-ST-PT	2" DIA.	2" DIA. 2" A.F.F. MAX.	1 1/2" DIA.	3/4" DIA.	1 1/2" DIA.	STEEL	PT-7	
GR3-C-AL-CA	3" DIA.	2" DIA. 2" A.F.F. MAX.	2" DIA.	1" DIA.	-	ALUMINUM	CLEAR ANODIZED	
GR4-C-AL-CA	2" DIA.	2" DIA. 2" A.F.F. MAX.	2" DIA.	1" DIA.	1 1/2" DIA.	ALUMINUM	CLEAR ANODIZED	
GR5-C-AL-CA	2" DIA.	2" DIA. 2" A.F.F. MAX.	2" DIA.	2" DIA.	-	ALUMINUM	CLEAR ANODIZED	SERVICE RAILING FIXED
GR6-C-AL-CA	2" DIA.	2" DIA. 2" A.F.F. MAX.	2" DIA.	2" DIA.	-	ALUMINUM	CLEAR ANODIZED	SERVICE RAILING REMOVABLE
HR1-ST-ST-PT	-	-	-	-	1 1/2" DIA.	STEEL	PT-7	
HR2-C-AL-CA	-	-	1 1/2" DIA.	-	1 1/2" DIA.	ALUMINUM	CLEAR ANODIZED	EXTERIOR RAILINGS
HR3-C-AL-CA	-	-	-	-	1 1/2" DIA.	ALUMINUM	CLEAR ANODIZED	INTERIOR RAILINGS
HR4-C-AL-CA	-	-	-	-	11/2" DIA.	ALUMINUM	MATCH STOREFRONT	ATTACHED TO STOREFRONT

NOTE: REFER TO SHEET A489, A490 AND A492 FOR TYPICAL STAIR/RAMPS HANDRAILS AND GUARDRAILINS DETAILS

MATERIAL LEGENDS
AL = ALUMINUM
C = CONCRETE
CA = CLEAR ANODIZED
PT = PAINT
ST = STEEL

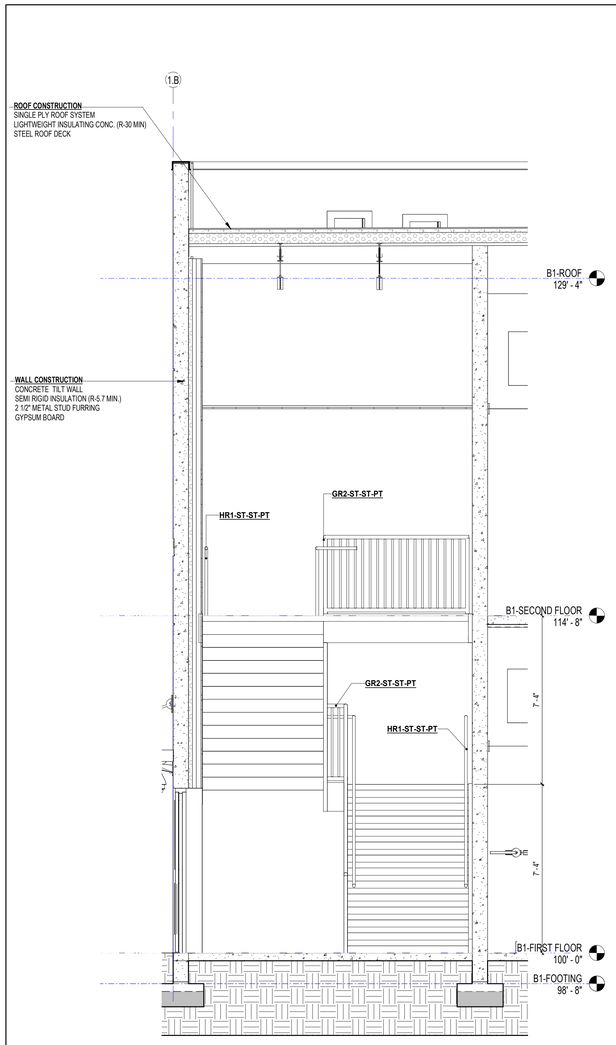

A5 SECTION - TRANSVERSE- STAIR A AND STAIR A1

3/8" = 1'-0"

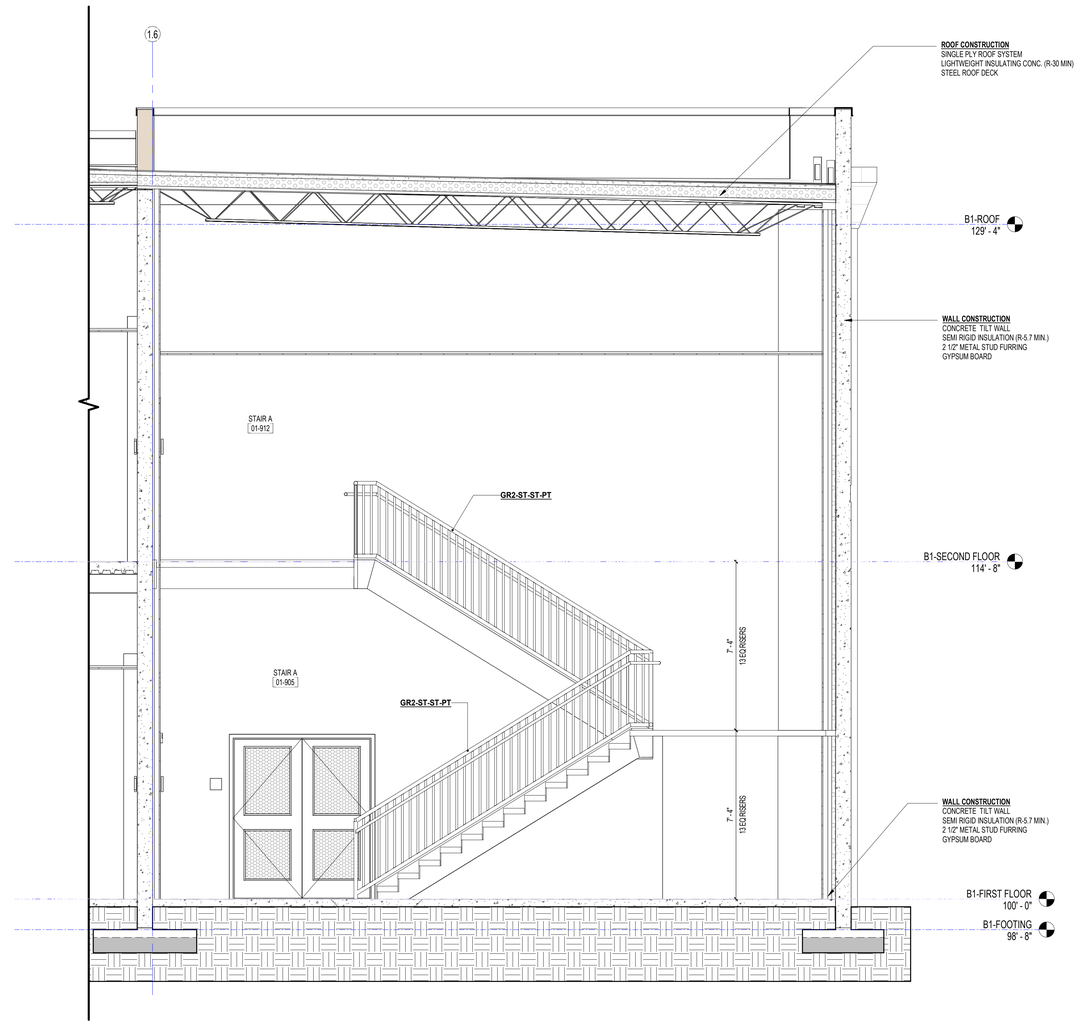

A10 SECTION - STAIR A AND STAIR A1

3/8" = 1'-0"

SCHENKELSHULTZ
ARCHITECTURE

voice 407-872-3322
fax 407-872-3303
schenkelshultz.com
SS Lic. No. -AA-C000937

CONFIDENTIAL COPYRIGHT 2019 SCHENKEL & SHULTZ INC.
SEE WWW.SCHENKELSHULTZ.COM/COPYRIGHT FOR POLICY AND INFORMATION

REVISIONS

MARK	DESCRIPTION	DATE

CONFIDENTIAL COPYRIGHT 2020 SCHENKEL & SHULTZ INC.
SEE WWW.SCHENKELSHULTZ.COM/COPYRIGHT FOR POLICY AND INFORMATION

PURSUANT TO SECTION 102 OF THE COPYRIGHT ACT, 17 U.S.C. ALL CONCEPTS, IDEAS, DESIGNS, ARRANGEMENTS, DRAWINGS, AND PLANS INDICATED OR REPRESENTED BY THIS DOCUMENT ARE COPYRIGHTED AND PROPERTY OF SCHENKEL & SHULTZ INC. ALL CONCEPTS, IDEAS, DESIGNS, ARRANGEMENTS, DRAWINGS, AND PLANS INDICATED OR REPRESENTED BY THIS DOCUMENT ARE OWNED BY AND THE PROPERTY OF SCHENKELSHULTZ AND WERE CREATED, EVOLVED AND DEVELOPED FOR ITS OWN USE. NONE OF THE IDEAS, DESIGNS, ARRANGEMENTS, OR PLANS SHALL BE USED BY OR DISCLOSED TO ANY PERSON, ARCHITECTURAL OR ENGINEERING FIRM, CONSTRUCTION FIRM, SUBCONTRACTING FIRM, SUPPLIER, OR CORPORATION FOR ANY PURPOSE WHATSOEVER WITHOUT THE WRITTEN PERMISSION OF SCHENKEL & SHULTZ INC. PURSUANT TO SECTION 102 OF THE COPYRIGHT ACT, 17 U.S.C. PROTECTION FOR AN ARCHITECTURAL WORK CREATED AS A WORK MADE FOR HIRE ON OR AFTER DECEMBER 1, 1990, LASTS FOR 95 YEARS FROM THE DATE OF PUBLICATION OF THE WORK OR FOR 120 YEARS FROM THE DATE OF CREATION OF THE UNPUBLISHED PLANS, WHICHEVER TERM IS LESS.

WARNING: REPRODUCTION HEREOF IS A CRIMINAL OFFENSE UNDER SECTION 102 OF THE COPYRIGHT ACT, 17 U.S.C., 18 U.S.C. SEC. 506. UNAUTHORIZED DISCLOSURE MAY CONSTITUTE TRADE SECRET MISAPPROPRIATION IN VIOLATION OF 12-A-2-31-1ST SEQ. AND OTHER LAWS. THE CONCEPTS, IDEAS, DESIGNS, ARRANGEMENTS, DRAWINGS, AND PLANS DISCLOSED ARE COPYRIGHTED AND HEREIN MAY BE PATENTED OR BE THE SUBJECT OF PENDING PATENT APPLICATION. ANYONE VIOLATING THE INTENT OF THIS COPYRIGHT PROTECTION WILL BE PROSECUTED TO THE FULL EXTENT OF THE FEDERAL STATE AND LOCAL LAWS.

WRITTEN DIMENSIONS ON THESE DOCUMENTS SHALL HAVE PRECEDENCE OVER SCALE DIMENSIONS. CONTRACTORS SHALL VERIFY AND BE RESPONSIBLE FOR ALL DIMENSIONS AND CONDITIONS ON THE JOB AND THIS OFFICE MUST BE NOTIFIED OF ANY VARIATION FROM THE DIMENSIONS AND CONDITIONS SHOWN BY THESE DRAWINGS. SHOP DRAWINGS AND OR DETAILS MUST BE SUBMITTED TO THIS OFFICE FOR REVIEW BEFORE PROCEEDING WITH FABRICATION.

FORT PIERCE WESTWOOD ACADEMY

1801 Panther Ln , Fort Pierce, FL 34947

St. Lucie PUBLIC SCHOOLS

St. Lucie Public Schools
9461 Brandywine Ln
Port St. Lucie, FL 34986

ISSUE DATE: 10/31/2023
COMM. NO.: 2022108

DRAWN BY: SM,AC CHECKED BY: KT

SECTIONS - STAIRS A AND A1

A485

PHASE III - CONSTRUCTION DOCUMENTS

11/1/2023 1:31:31 PM
Autodesk Docs://2022108 Westwood Academy/SLPS_FPWA_HS_2023-A.rvt

HR3-C-AL-CA

HANDRAIL OR GUARD RAIL TYPE — FINISH

SUBSTRATE FOR RAILING OR HANDRAIL — MATERIAL

HANDRAIL & GUARDRAIL TYPES SCHEDULE

TYPE	TOP RAILING SIZE	BOTTOM RAILING SIZE	POST SIZE	PICKETS SIZE	HANDRAIL SIZE	MATERIAL	FINISH	COMMENTS
GR1-C-AL-CA	3" DIA.	2" DIA. 2" A.F.F. MAX.	2" DIA.	1" DIA.	1 1/2" DIA.	ALUMINUM	CLEAR ANODIZED	
GR2-ST-ST-PT	2" DIA.	2" DIA. 2" A.F.F. MAX.	1 1/2" DIA.	3/4" DIA.	1 1/2" DIA.	STEEL	PT-7	
GR3-C-AL-CA	3" DIA.	2" DIA. 2" A.F.F. MAX.	2" DIA.	1" DIA.	-	ALUMINUM	CLEAR ANODIZED	
GR4-C-AL-CA	2" DIA.	2" DIA. 2" A.F.F. MAX.	2" DIA.	1" DIA.	1 1/2" DIA.	ALUMINUM	CLEAR ANODIZED	
GR5-C-AL-CA	2" DIA.	2" DIA. 2" A.F.F. MAX.	2" DIA.	2" DIA.	-	ALUMINUM	CLEAR ANODIZED	SERVICE RAILING FIXED
GR6-C-AL-CA	2" DIA.	2" DIA. 2" A.F.F. MAX.	2" DIA.	2" DIA.	-	ALUMINUM	CLEAR ANODIZED	SERVICE RAILING REMOVABLE
HR1-ST-ST-PT	-	-	-	-	1 1/2" DIA.	STEEL	PT-7	
HR2-C-AL-CA	-	-	1 1/2" DIA.	-	1 1/2" DIA.	ALUMINUM	CLEAR ANODIZED	EXTERIOR RAILINGS
HR3-C-AL-CA	-	-	-	-	1 1/2" DIA.	ALUMINUM	CLEAR ANODIZED	INTERIOR RAILINGS
HR4-C-AL-CA	-	-	-	-	11/2" DIA.	ALUMINUM	MATCH STOREFRONT	ATTACHED TO STOREFRONT

MATERIAL LEGENDS

AL = ALUMINUM
C = CONCRETE
CA = CLEAR ANODIZED
PT = PAINT
ST = STEEL

NOTE: REFER TO SHEET A489, A490 AND A492 FOR TYPICAL STAIR/RAMPS HANDRAILS AND GUARDRAILINS DETAILS

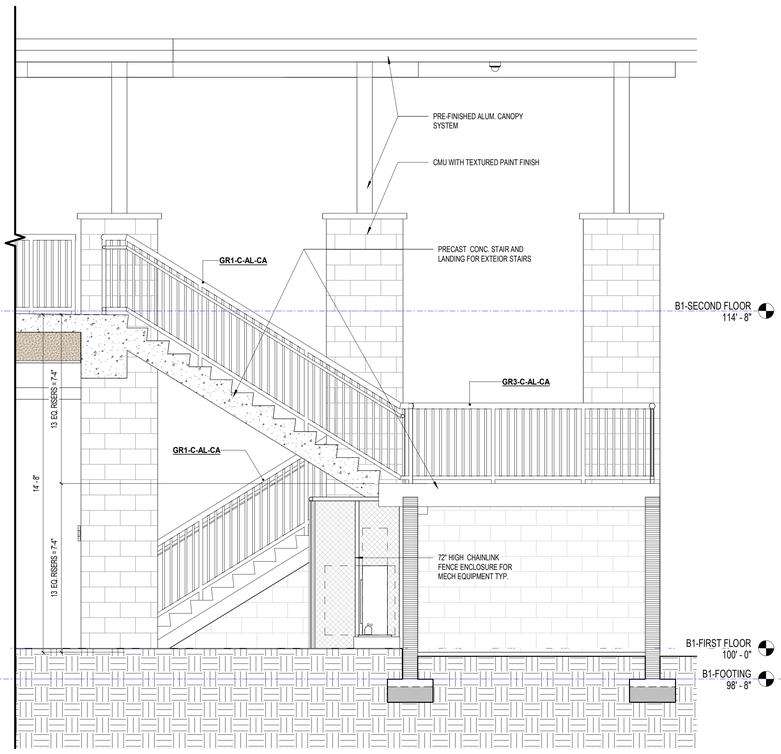

A1 — SECTION - STAIR B AND STAIR B1

3/8" = 1'-0"

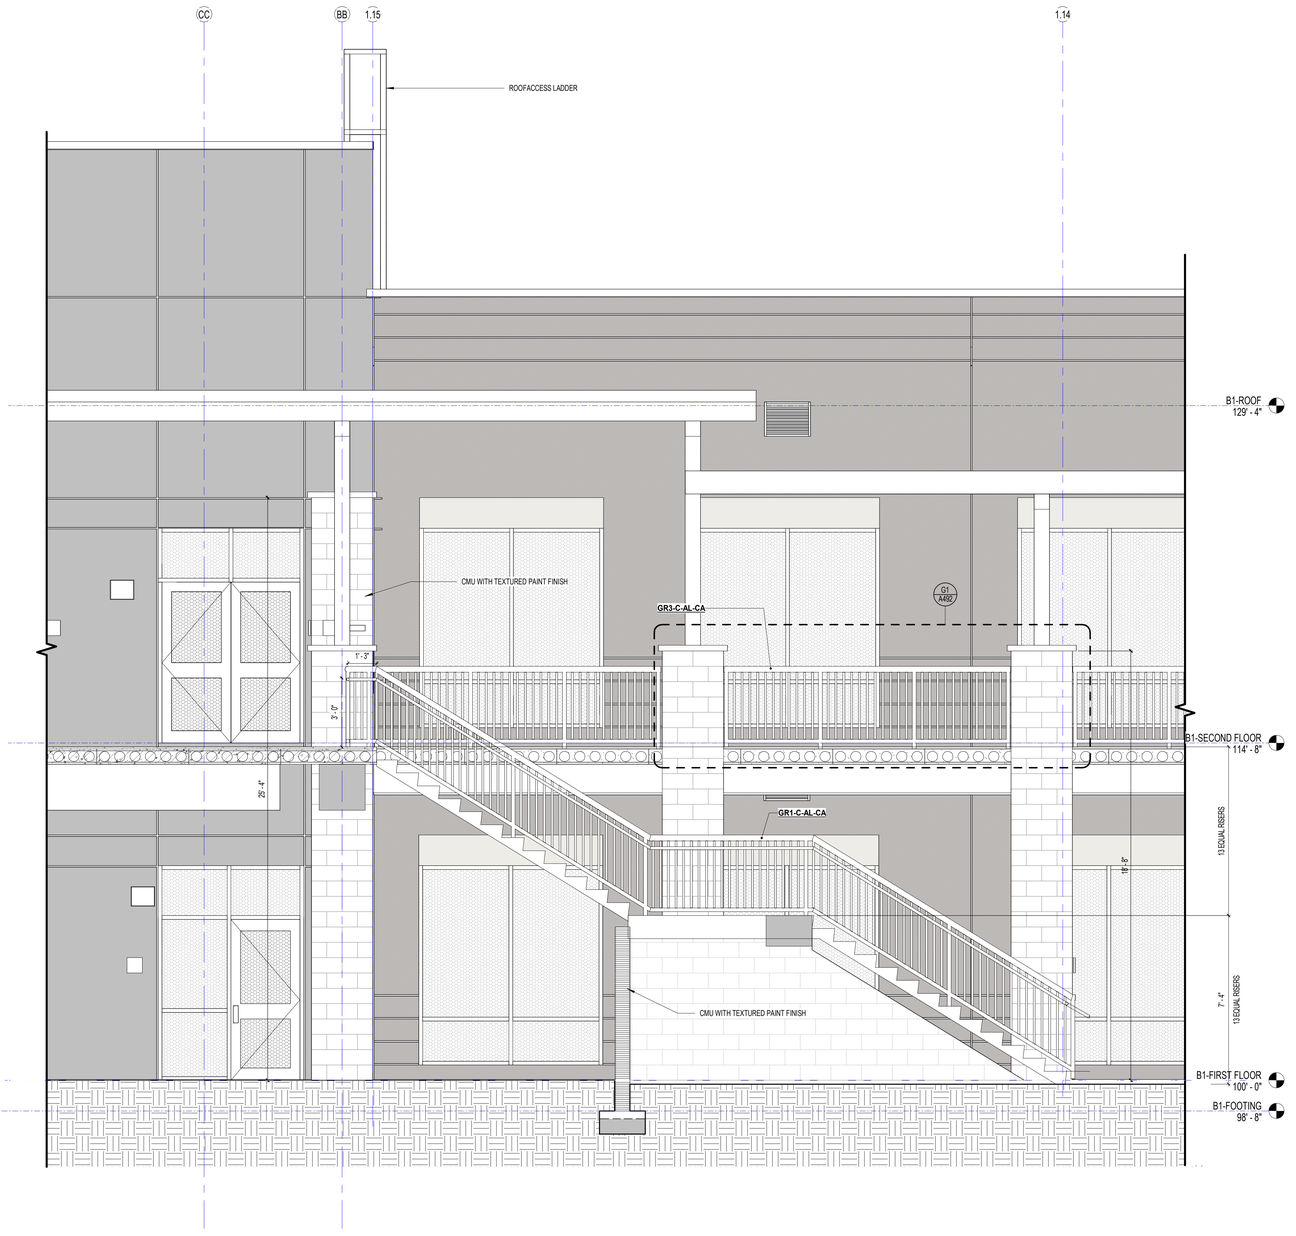

A8 — SECTION - STAIR C AND STAIR C1

3/8" = 1'-0"

SCHENKELSHULTZ
ARCHITECTURE

voice 407-872-3322
fax 407-872-3303
schenkelshultz.com
SS Lic. No. -AA-C000937

CONFIDENTIAL COPYRIGHT 2019 SCHENKEL & SHULTZ INC.
SEE WWW.SCHENKELSHULTZ.COM/COPYRIGHT FOR POLICY AND INFORMATION

REVISIONS

MARK	DESCRIPTION	DATE

CONFIDENTIAL COPYRIGHT 2020 SCHENKEL & SHULTZ INC.
SEE WWW.SCHENKELSHULTZ.COM/COPYRIGHT FOR POLICY AND INFORMATION

PURSUANT TO SECTION 102 OF THE COPYRIGHT ACT, 17 U.S.C. ALL CONCEPTS, IDEAS, DESIGNS, ARRANGEMENTS, DRAWINGS, AND PLANS INDICATED OR REPRESENTED BY THIS DOCUMENT ARE COPYRIGHTED MATERIALS OF SCHENKEL & SHULTZ INC. ALL CONCEPTS, IDEAS, DESIGNS, ARRANGEMENTS, DRAWINGS, AND PLANS INDICATED OR REPRESENTED BY THIS DOCUMENT ARE OWNED BY AND THE PROPERTY OF SCHENKEL&SHULTZ AND WERE CREATED, EVOLVED AND DEVELOPED FOR ITS OWN USE. NONE OF THE IDEAS, DESIGNS, ARRANGEMENTS, OR PLANS SHALL BE USED BY OR DISCLOSED TO ANY PERSON, ARCHITECTURAL OR ENGINEERING FIRM, CONSTRUCTION FIRM, SUBCONTRACTING FIRM, SUPPLIER, OR CORPORATION FOR ANY PURPOSE WHATSOEVER WITHOUT THE WRITTEN PERMISSION OF SCHENKEL & SHULTZ INC. PURSUANT TO SECTION 102 OF THE COPYRIGHT ACT, 17 U.S.C. PROTECTION FOR AN ARCHITECTURAL WORK CREATED AS A WORK MADE FOR HIRE ON OR AFTER DECEMBER 1, 1990, LASTS FOR 95 YEARS FROM THE DATE OF PUBLICATION OF THE WORK OR FOR 120 YEARS FROM THE DATE OF CREATION OF THE UNPUBLISHED PLANS, WHICHEVER TERM IS LESS.

WARNING: REPRODUCTION HEREOF IS A CRIMINAL OFFENSE UNDER SECTION 102 OF THE COPYRIGHT ACT, 17 U.S.C., 18 U.S.C. SEC. 506. UNAUTHORIZED DISCLOSURE MAY CONSTITUTE TRADE SECRET MISAPPROPRIATION IN VIOLATION OF I.C.34-3-3-1 ET SEQ. AND OTHER LAWS. THE CONCEPTS, IDEAS, DESIGNS, ARRANGEMENTS, DRAWINGS, AND PLANS DISCLOSED ARE COPYRIGHTED AND HEREIN MAY BE PATENTED OR BE THE SUBJECT OF PENDING PATENT APPLICATION. ANYONE VIOLATING THE INTENT OF THIS COPYRIGHT PROTECTION WILL BE PROSECUTED TO THE FULL EXTENT OF THE FEDERAL STATE AND LOCAL LAWS.

WRITTEN DIMENSIONS ON THESE DOCUMENTS SHALL HAVE PRECEDENCE OVER SCALE DIMENSIONS. CONTRACTORS SHALL VERIFY AND BE RESPONSIBLE FOR ALL DIMENSIONS AND CONDITIONS ON THE JOB AND THIS OFFICE MUST BE NOTIFIED OF ANY VARIATION FROM THE DIMENSIONS AND CONDITIONS SHOWN BY THESE DRAWINGS. SHOP DRAWINGS AND OR DETAILS MUST BE SUBMITTED TO THIS OFFICE FOR REVIEW BEFORE PROCEEDING WITH FABRICATION.

FORT PIERCE WESTWOOD ACADEMY

1801 Panther Ln , Fort Pierce, FL 34947

St. Lucie PUBLIC SCHOOLS

St. Lucie Public Schools
9461 Brandywine Ln
Port St. Lucie, FL 34986

ISSUE DATE: 10/31/2023
COMM. NO.: 2022108

DRAWN BY: SM,AC CHECKED BY: KT

SECTIONS - STAIRS B, B1, C AND C1

A486

PHASE III - CONSTRUCTION DOCUMENTS

11/1/2023 1:31:38 PM
Autodesk Docs://2022108 Westwood Academy/SLPS_FPWA_HS_2023-A.rvt

HR3-C-AL-CA

HANDRAIL OR GUARD RAIL TYPE — FINISH

SUBSTRATE FOR RAILING OR HANDRAIL — MATERIAL

HANDRAIL & GUARDRAIL TYPES SCHEDULE

TYPE	TOP RAILING SIZE	BOTTOM RAILING SIZE	POST SIZE	PICKETS SIZE	HANDRAIL SIZE	MATERIAL	FINISH	COMMENTS
GR1-C-AL-CA	3" DIA.	2" DIA. 2" A.F.F. MAX.	2" DIA.	1" DIA.	1 1/2" DIA.	ALUMINUM	CLEAR ANODIZED	
GR2-ST-ST-PT	2" DIA.	2" DIA. 2" A.F.F. MAX.	1 1/2" DIA.	3/4" DIA.	1 1/2" DIA.	STEEL	PT-7	
GR3-C-AL-CA	3" DIA.	2" DIA. 2" A.F.F. MAX.	2" DIA.	1" DIA.	-	ALUMINUM	CLEAR ANODIZED	
GR4-C-AL-CA	2" DIA.	2" DIA. 2" A.F.F. MAX.	2" DIA.	1" DIA.	1 1/2" DIA.	ALUMINUM	CLEAR ANODIZED	
GR5-C-AL-CA	2" DIA.	2" DIA. 2" A.F.F. MAX.	2" DIA.	2" DIA.	-	ALUMINUM	CLEAR ANODIZED	SERVICE RAILING FIXED
GR6-C-AL-CA	2" DIA.	2" DIA. 2" A.F.F. MAX.	2" DIA.	2" DIA.	-	ALUMINUM	CLEAR ANODIZED	SERVICE RAILING REMOVABLE
HR1-ST-ST-PT	-	-	-	-	1 1/2" DIA.	STEEL	PT-7	
HR2-C-AL-CA	-	-	1 1/2" DIA.	-	1 1/2" DIA.	ALUMINUM	CLEAR ANODIZED	EXTERIOR RAILINGS
HR3-C-AL-CA	-	-	-	-	1 1/2" DIA.	ALUMINUM	CLEAR ANODIZED	INTERIOR RAILINGS
HR4-C-AL-CA	-	-	-	-	11/2" DIA.	ALUMINUM	MATCH STOREFRONT	ATTACHED TO STOREFRONT

MATERIAL LEGENDS

AL = ALUMINUM
C = CONCRETE
CA = CLEAR ANODIZED
PT = PAINT
ST = STEEL

NOTE: REFER TO SHEET A489, A490 AND A492 FOR TYPICAL STAIR/RAMPS HANDRAILS AND GUARDRAILINS DETAILS

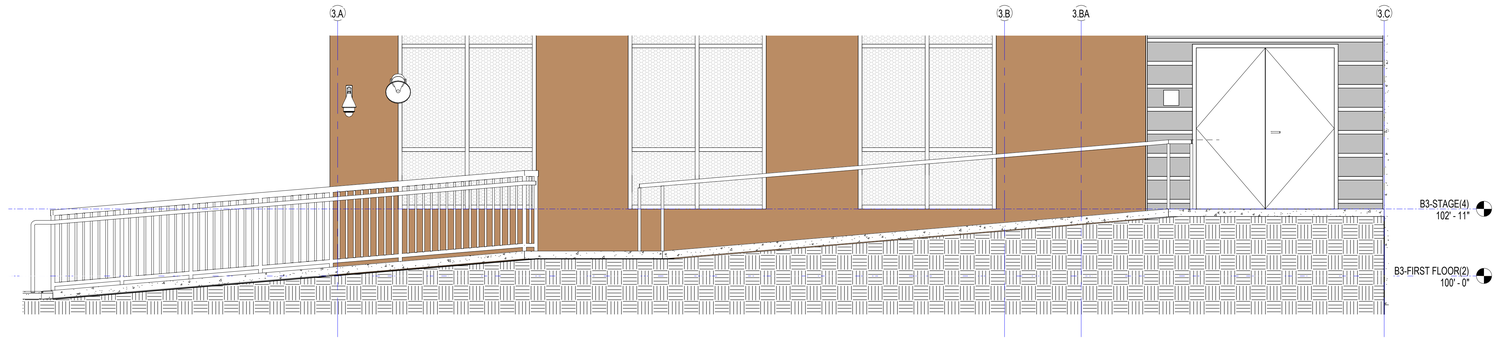

N6 — RAMP E2 SECTION

3/8" = 1'-0"

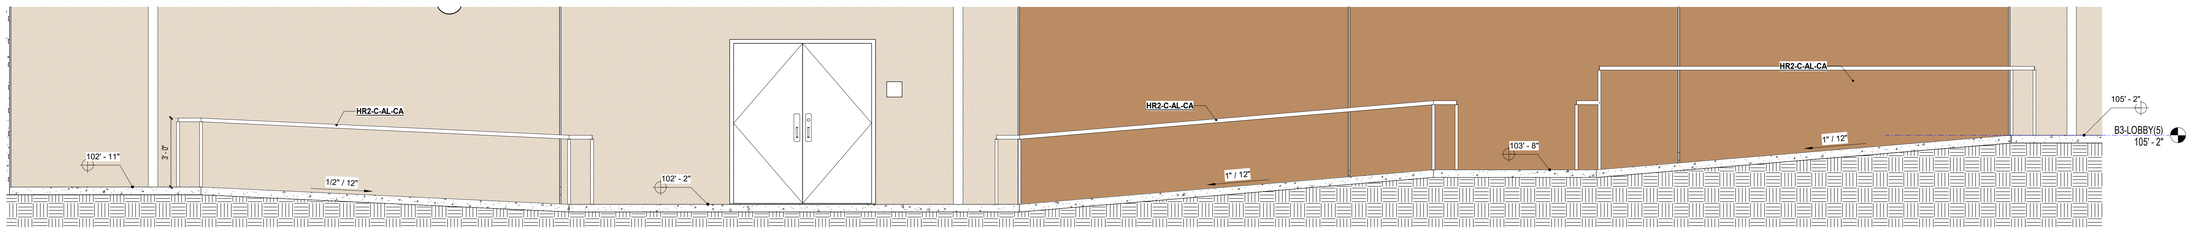

J1 — SECTION - RAMP E1

3/8" = 1'-0"

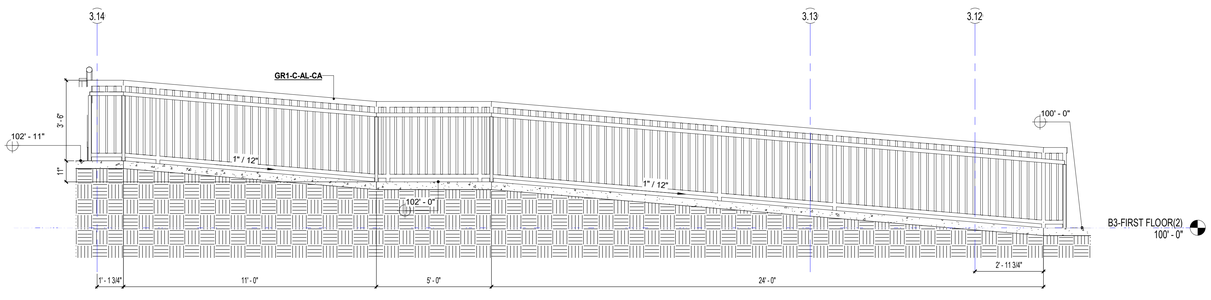

E1 — SECTION - RAMP F

3/8" = 1'-0"

NOTE:
REFER TO SHEET A489 FOR TYPICAL STAIR HAND AND GUARD RAILING DETAILS

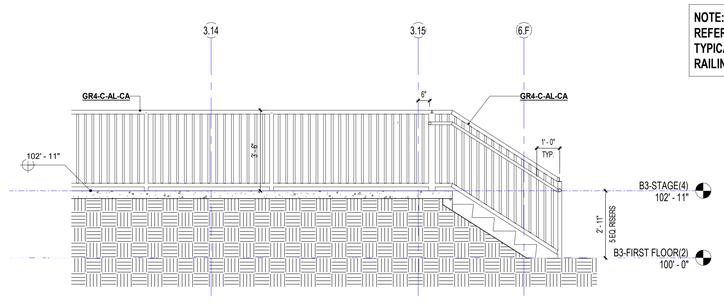

A11 — SECTION - STAIR H

3/8" = 1'-0"

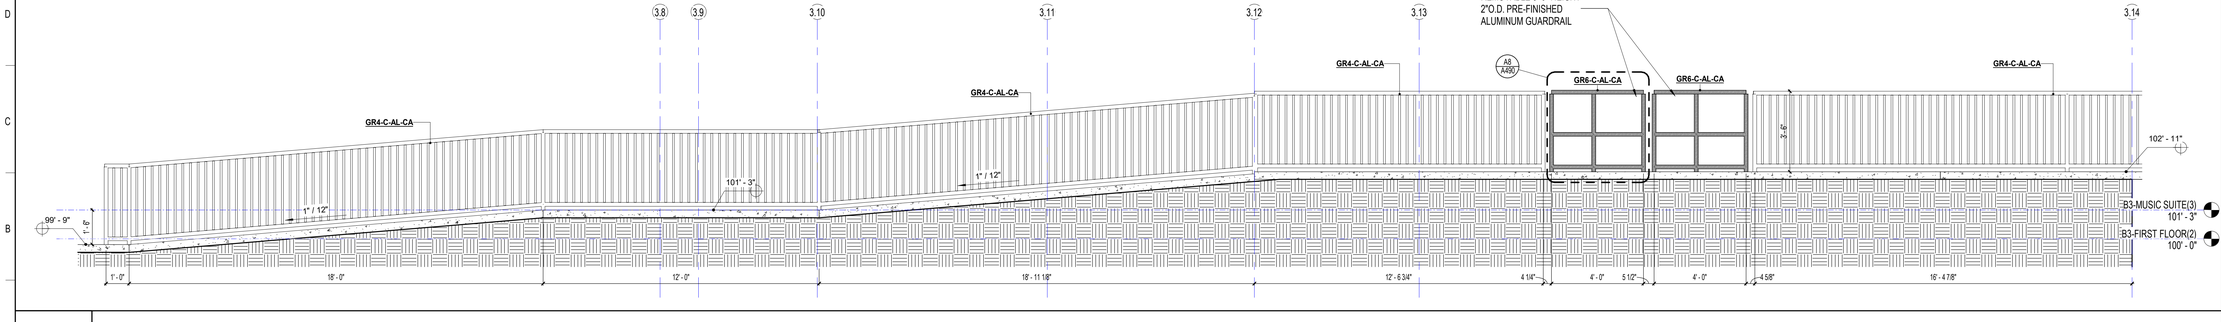

A1 — SECTION -RAMP G

3/8" = 1'-0"

SCHENKELSHULTZ
ARCHITECTURE

voice 407-872-3322
fax 407-872-3303
schenkelshultz.com
SS Lic. No. -AA-C000937

CONFIDENTIAL COPYRIGHT 2019 SCHENKEL & SHULTZ INC.
SEE WWW.SCHENKELSHULTZ.COM/COPYRIGHT FOR POLICY AND INFORMATION

REVISIONS

MARK	DESCRIPTION	DATE

CONFIDENTIAL COPYRIGHT 2020 SCHENKEL & SHULTZ INC.
SEE WWW.SCHENKELSHULTZ.COM/COPYRIGHT FOR POLICY AND INFORMATION

PURSUANT TO SECTION 102 OF THE COPYRIGHT ACT, 17 U.S.C. ALL CONCEPTS, IDEAS, DESIGNS, ARRANGEMENTS, DRAWINGS, AND PLANS INDICATED OR REPRESENTED BY THIS DOCUMENT ARE COPYRIGHTED BY SCHENKEL SHULTZ INC. ALL CONCEPTS, IDEAS, DESIGNS, ARRANGEMENTS, DRAWINGS, AND PLANS INDICATED OR REPRESENTED BY THIS DOCUMENT ARE OWNED BY AND THE PROPERTY OF SCHENKELSHULTZ AND WERE CREATED, EVOLVED AND DEVELOPED FOR ITS OWN USE. NONE OF THE IDEAS, DESIGNS, ARRANGEMENTS, OR PLANS SHALL BE USED BY OR DISCLOSED TO ANY PERSON, ARCHITECTURAL OR ENGINEERING FIRM, CONSTRUCTION FIRM, SUBCONTRACTING FIRM, SUPPLIER, OR CORPORATION FOR ANY PURPOSE WHATSOEVER WITHOUT THE WRITTEN PERMISSION OF SCHENKEL & SHULTZ INC. PURSUANT TO SECTION 102 OF THE COPYRIGHT ACT, 17 U.S.C. PROTECTION FOR AN ARCHITECTURAL WORK CREATED AS A WORK MADE FOR HIRE ON OR AFTER DECEMBER 1, 1990, LASTS FOR 95 YEARS FROM THE DATE OF PUBLICATION OF THE WORK OR FOR 120 YEARS FROM THE DATE OF CREATION OF THE UNPUBLISHED PLANS, WHICHEVER TERM IS LESS.

WARNING: REPRODUCTION HEREOF IS A CRIMINAL OFFENSE UNDER SECTION 102 OF THE COPYRIGHT ACT, 17 U.S.C., 18 U.S.C. SEC. 506. UNAUTHORIZED DISCLOSURE MAY CONSTITUTE TRADE SECRET MISAPPROPRIATION IN VIOLATION OF C.34-3-31-1ET. SEQ. AND OTHER LAWS. THE CONCEPTS, IDEAS, DESIGNS, ARRANGEMENTS, DRAWINGS, AND PLANS DISCLOSED ARE COPYRIGHTED AND HEREIN MAY BE PATENTED OR BE THE SUBJECT OF PENDING PATENT APPLICATION. ANYONE VIOLATING THE INTENT OF THIS COPYRIGHT PROTECTION WILL BE PROSECUTED TO THE FULL EXTENT OF THE FEDERAL STATE AND LOCAL LAWS.

WRITTEN DIMENSIONS ON THESE DOCUMENTS SHALL HAVE PRECEDENCE OVER SCALE DIMENSIONS. CONTRACTORS SHALL VERIFY AND BE RESPONSIBLE FOR ALL DIMENSIONS AND CONDITIONS ON THE JOB AND THIS OFFICE MUST BE NOTIFIED OF ANY VARIATION FROM THE DIMENSIONS AND CONDITIONS SHOWN BY THESE DRAWINGS. SHOP DRAWINGS AND OR DETAILS MUST BE SUBMITTED TO THIS OFFICE FOR REVIEW BEFORE PROCEEDING WITH FABRICATION.

FORT PIERCE WESTWOOD ACADEMY

1801 Panther Ln , Fort Pierce, FL 34947

St. Lucie PUBLIC SCHOOLS

St. Lucie Public Schools
9461 Brandywine Ln
Port St. Lucie, FL 34986

ISSUE DATE: 10/31/2023
COMM. NO.: 2022108

DRAWN BY: SM,AC CHECKED BY: KT

SECTIONS - RAMP & STAIR E, F, H AND RAMP G

A487

PHASE III - CONSTRUCTION DOCUMENTS

11/1/2023 1:31:45 PM
Autodesk Docs://2022108 Westwood Academy/SLPS_FPWA_HS_2023-A.rvt

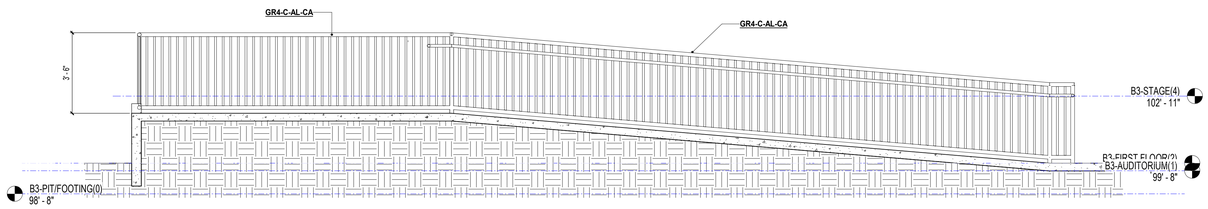

N1 SECTION - RAMP R

3/8" = 1'-0"

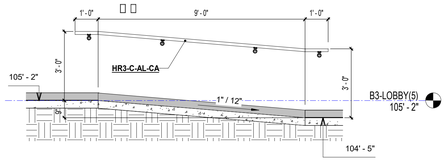

J1 SECTION - RAMPS L AND L1

3/8" = 1'-0"

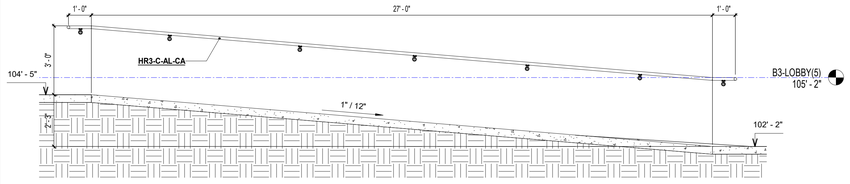

J5 SECTION - RAMPS L AND L1

3/8" = 1'-0"

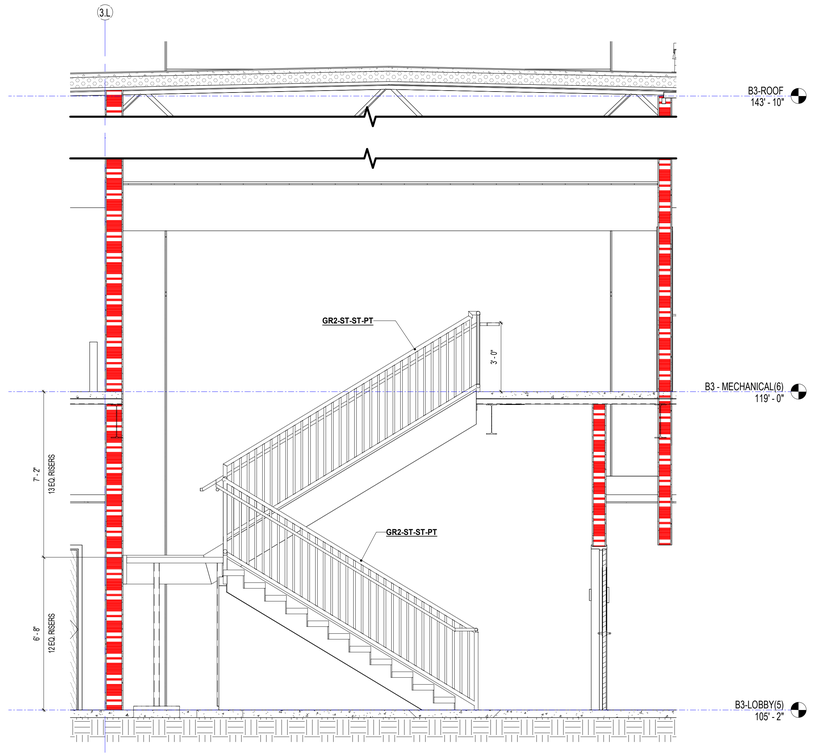

J12 SECTION - STAIR L

3/8" = 1'-0"

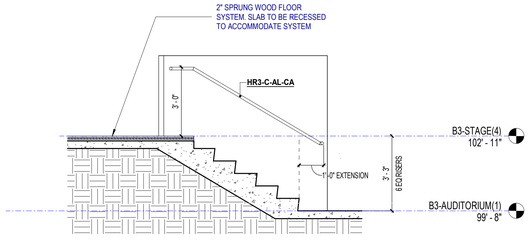

E1 SECTION - STAIRS M AND M1

3/8" = 1'-0"

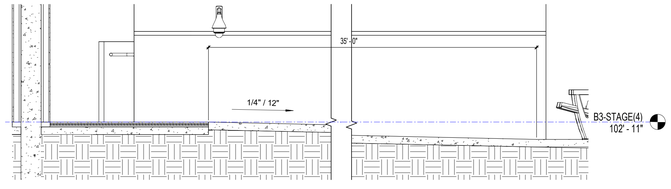

E6 SECTION - RAMPS M AND M1

3/8" = 1'-0"

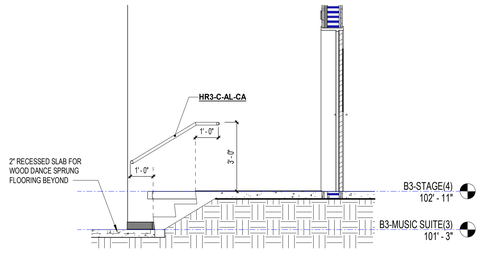

E12 B3 INTERIOR DANCE/DRAMA STAIR SECTION

3/8" = 1'-0"

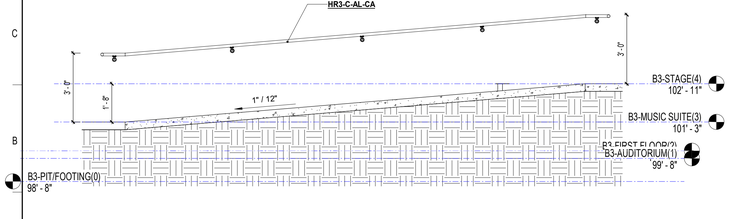

A1 SECTION - RAMP P

3/8" = 1'-0"

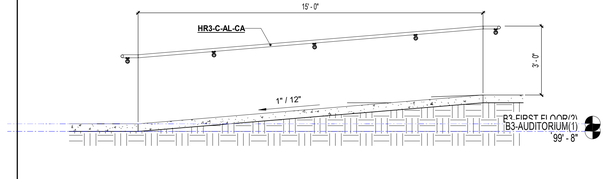

A7 SECTION - RAMP Q

3/8" = 1'-0"

SCHENKELSHULTZ
ARCHITECTURE

voice 407-872-3322
fax 407-872-3303
schenkelshultz.com
SS Lic. No. -AA-C000937

CONFIDENTIAL COPYRIGHT 2019 SCHENKEL & SHULTZ INC.
SEE WWW.SCHENKELSHULTZ.COM/COPYRIGHT FOR POLICY AND INFORMATION

REVISIONS

MARK	DESCRIPTION	DATE

CONFIDENTIAL COPYRIGHT 2020 SCHENKEL & SHULTZ INC.
SEE WWW.SCHENKELSHULTZ.COM/COPYRIGHT FOR POLICY AND INFORMATION

PURSUANT TO SECTION 102 OF THE COPYRIGHT ACT, 17 U.S.C. ALL CONCEPTS, IDEAS, DESIGNS, ARRANGEMENTS, DRAWINGS, AND PLANS INDICATED OR REPRESENTED BY THIS DOCUMENT ARE COPYRIGHTED AND REMAIN THE PROPERTY OF ARCHITECTS SCHULTZ, SCHULTZ, DESIGNS, ANY PREPARATORY DRAWINGS, AND PLANS INDICATED OR REPRESENTED BY THIS DOCUMENT ARE OWNED BY AND THE PROPERTY OF SCHENKELSHULTZ AND WERE CREATED, EVOLVED AND DEVELOPED FOR ITS OWN USE. NONE OF THE IDEAS, DESIGNS, ARRANGEMENTS, OR PLANS SHALL BE USED BY OR DISCLOSED TO ANY PERSON, ARCHITECTURAL OR ENGINEERING FIRM, CONSTRUCTION FIRM, SUBCONTRACTING FIRM, SUPPLIER, OR CORPORATION FOR ANY PURPOSE WHATSOEVER WITHOUT THE WRITTEN PERMISSION OF SCHENKEL & SHULTZ INC. PURSUANT TO SECTION 102 OF THE COPYRIGHT ACT, 17 U.S.C. PROTECTION FOR AN ARCHITECTURAL WORK CREATED AS A WORK MADE FOR HIRE ON OR AFTER DECEMBER 1, 1990, LASTS FOR 95 YEARS FROM THE DATE OF PUBLICATION OF THE WORK OR FOR 120 YEARS FROM THE DATE OF CREATION OF THE UNPUBLISHED PLANE, WHICHEVER TERM IS LESS.

WARNING: REPRODUCTION HEREOF IS A CRIMINAL OFFENSE UNDER SECTION 102 OF THE COPYRIGHT ACT, 17 U.S.C., 18 U.S.C. SEC. 506. UNAUTHORIZED DISCLOSURE MAY CONSTITUTE TRADE SECRET MISAPPROPRIATION IN VIOLATION OF C.34-3.31-1ET. SEQ. AND OTHER LAWS. THE CONCEPTS, IDEAS, DESIGNS, ARRANGEMENTS, DRAWINGS, AND PLANS DISCLOSED ARE COPYRIGHTED AND HEREIN MAY BE PATENTED OR BE THE SUBJECT OF PENDING PATENT APPLICATION. ANYONE VIOLATING THE INTENT OF THIS COPYRIGHT PROTECTION WILL BE PROSECUTED TO THE FULL EXTENT OF THE FEDERAL STATE AND LOCAL LAWS.

WRITTEN DIMENSIONS ON THESE DOCUMENTS SHALL HAVE PRECEDENCE OVER SCALE DIMENSIONS. CONTRACTORS SHALL VERIFY AND BE RESPONSIBLE FOR ALL DIMENSIONS AND CONDITIONS ON THE JOB AND THIS OFFICE MUST BE NOTIFIED OF ANY VARIATION FROM THE DIMENSIONS AND CONDITIONS SHOWN BY THESE DRAWINGS. SHOP DRAWINGS AND OR DETAILS MUST BE SUBMITTED TO THIS OFFICE FOR REVIEW BEFORE PROCEEDING WITH FABRICATION.

FORT PIERCE WESTWOOD ACADEMY

1801 Panther Ln , Fort Pierce, FL 34947

St. Lucie PUBLIC SCHOOLS

St. Lucie Public Schools
9461 Brandywine Ln
Port St. Lucie, FL 34986

ISSUE DATE: 10/31/2023
COMM. NO.: 2022108

DRAWN BY: SM,AC CHECKED BY: KT

SECTIONS - STAIRS J, K, L, M, M1 AND RAMPS G, L, L1, M, M1, N, P AND Q

A488

PHASE III - CONSTRUCTION DOCUMENTS

11/1/2023 1:31:55 PM
Autodesk Docs://2022108 Westwood Academy/SLPS_FPWA_HS_2023-A.rvt

HR2 TYPICAL DETAILS

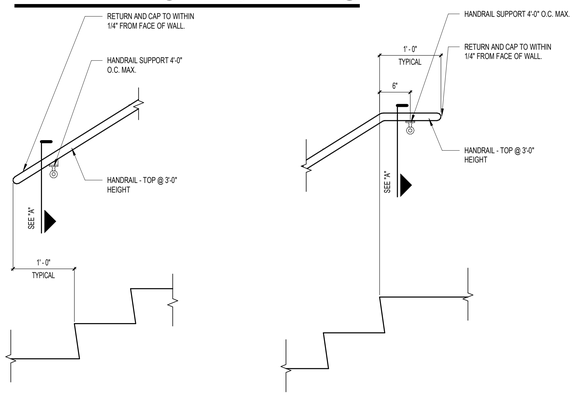

HANDRAIL DETAIL AT START

1" = 1'-0"

HANDRAIL DETAIL AT TOP

1" = 1'-0"

"A" - TYP. WALL MOUNTED HANDRAILS

1" = 1'-0"

HR1 TYPICAL DETAILS

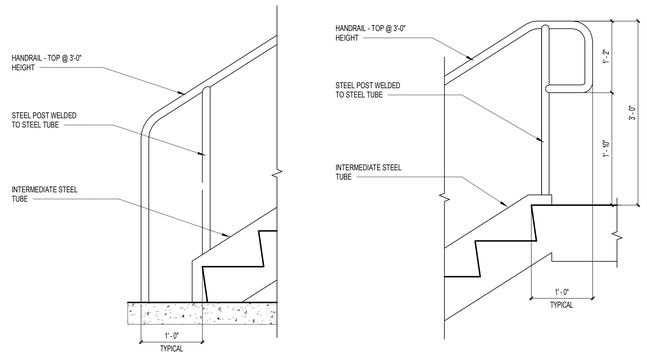

HANDRAIL DETAIL AT METAL STAIR

1" = 1'-0"

HANDRAIL DETAIL AT METAL STAIR

1" = 1'-0"

GR6 TYPICAL DETAILS

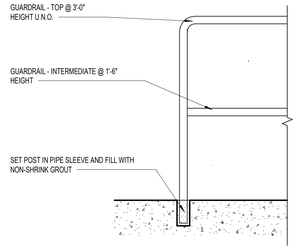

HANDRAIL

1" = 1'-0"

GR3 AND GR4 @ CONCRETE STAIR TYPICAL DETAILS

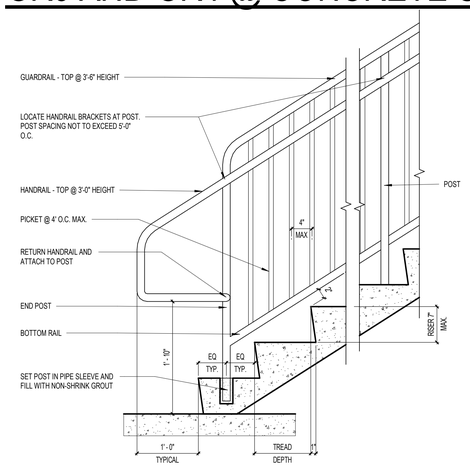

HANDRAIL AND GUARDRAIL DETAIL AT START

1" = 1'-0"

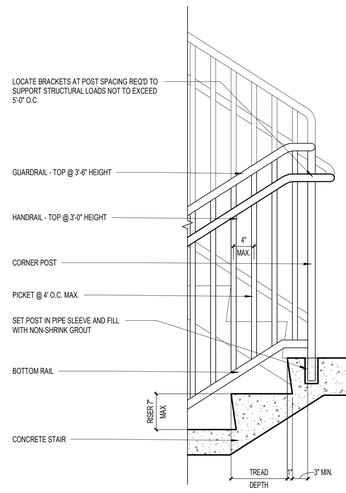

HANDRAIL AND GUARDRAIL DETAIL AT INTERMEDIATE LANDING

1" = 1'-0"

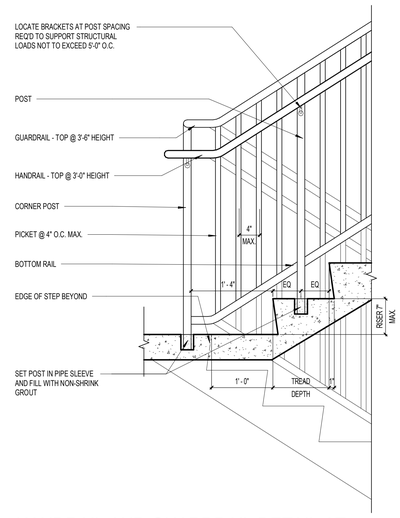

HANDRAIL AND GUARDRAIL DETAIL AT INTERMEDIATE LANDING

1" = 1'-0"

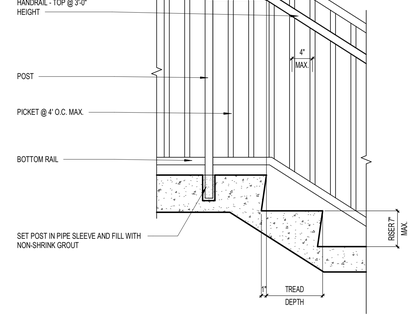

HANDRAIL AND GUARDRAIL DETAIL AT INTERMEDIATE LANDING

1" = 1'-0"

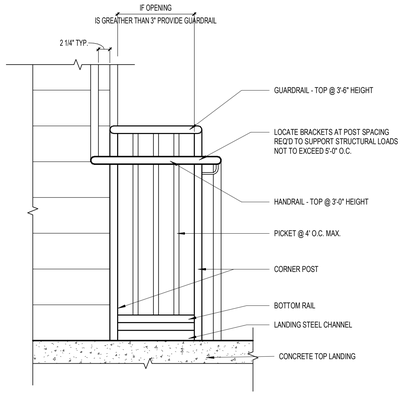

HANDRAIL AND GUARDRAIL DETAIL AT INTERMEDIATE LANDING

1" = 1'-0"

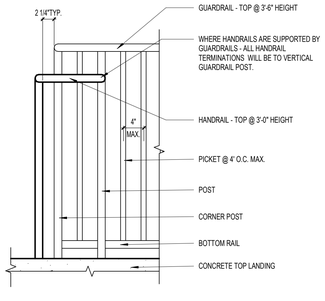

HANDRAIL AND GUARDRAIL DETAIL AT TOP LANDING

1" = 1'-0"

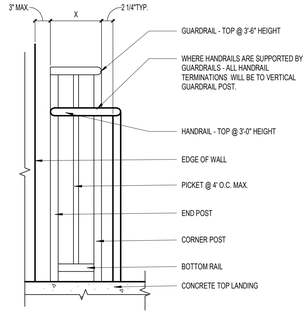

HANDRAIL AND GUARDRAIL DETAIL AT TOP LANDING

1" = 1'-0"

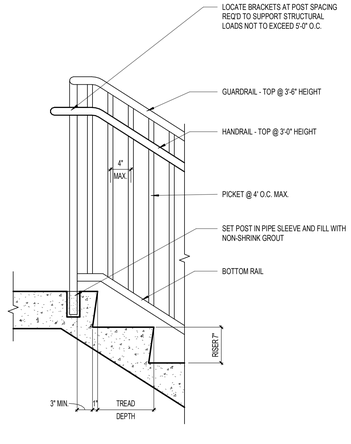

HANDRAIL AND GUARDRAIL DETAIL AT TOP LANDING

1" = 1'-0"

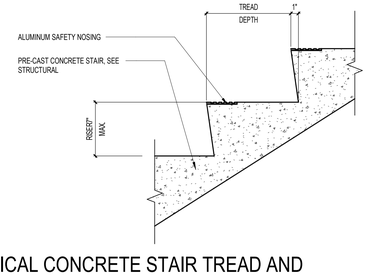

TYPICAL CONCRETE STAIR TREAD AND RISER DETAIL

1 1/2" = 1'-0"

SCHENKELSHULTZ
ARCHITECTURE

voice 407-872-3322
fax 407-872-3303
schenkelshultz.com
SS Lic. No. -AA-C000937

CONFIDENTIAL COPYRIGHT 2019 SCHENKEL & SHULTZ INC.
SEE WWW.SCHENKELSHULTZ.COM/COPYRIGHT FOR POLICY AND INFORMATION

REVISIONS

MARK	DESCRIPTION	DATE

CONFIDENTIAL COPYRIGHT 2020 SCHENKEL & SHULTZ INC.
SEE WWW.SCHENKELSHULTZ.COM/COPYRIGHT FOR POLICY AND INFORMATION

PURSUANT TO SECTION 102 OF THE COPYRIGHT ACT, 17 U.S.C. ALL CONCEPTS, IDEAS, DESIGNS, ARRANGEMENTS, DRAWINGS, AND PLANS INDICATED OR REPRESENTED BY THIS DOCUMENT ARE COPYRIGHTED BY SCHENKEL SHULTZ P.C. ALL CONCEPTS, IDEAS, DESIGNS, ARRANGEMENTS, DRAWINGS, AND PLANS INDICATED OR REPRESENTED BY THIS DOCUMENT ARE OWNED BY AND THE PROPERTY OF SCHENKELSHULTZ AND WERE CREATED, EVOLVED AND DEVELOPED FOR ITS OWN USE. NONE OF THE IDEAS, DESIGNS, ARRANGEMENTS, OR PLANS SHALL BE USED BY OR DISCLOSED TO ANY PERSON, ARCHITECTURAL OR ENGINEERING FIRM, CONSTRUCTION FIRM, SUBCONTRACTING FIRM, SUPPLIER, OR CORPORATION FOR ANY PURPOSE WHATSOEVER WITHOUT THE WRITTEN PERMISSION OF SCHENKEL & SHULTZ INC. PURSUANT TO SECTION 102 OF THE COPYRIGHT ACT, 17 U.S.C. PROTECTION FOR AN ARCHITECTURAL WORK CREATED AS A WORK MADE FOR HIRE ON OR AFTER DECEMBER 1, 1990, LASTS FOR 95 YEARS FROM THE DATE OF PUBLICATION OF THE WORK OR FOR 120 YEARS FROM THE DATE OF CREATION OF THE UNPUBLISHED PLANS, WHICHEVER TERM IS LESS.

WARNING: REPRODUCTION HEREOF IS A CRIMINAL OFFENSE UNDER SECTION 102 OF THE COPYRIGHT ACT, 17 U.S.C., 18 U.S.C. SEC. 506. UNAUTHORIZED DISCLOSURE MAY CONSTITUTE TRADE SECRET MISAPPROPRIATION IN VIOLATION OF 1.C.34-3-31-1ET. SEQ. AND OTHER LAWS. THE CONCEPTS, IDEAS, DESIGNS, ARRANGEMENTS, DRAWINGS, AND PLANS DISCLOSED ARE COPYRIGHTED AND HEREIN MAY BE PATENTED OR BE THE SUBJECT OF PENDING PATENT APPLICATION. ANYONE VIOLATING THE INTENT OF THIS COPYRIGHT PROTECTION WILL BE PROSECUTED TO THE FULL EXTENT OF THE FEDERAL STATE AND LOCAL LAWS.

WRITTEN DIMENSIONS ON THESE DOCUMENTS SHALL HAVE PRECEDENCE OVER SCALE DIMENSIONS. CONTRACTORS SHALL VERIFY AND BE RESPONSIBLE FOR ALL DIMENSIONS AND CONDITIONS ON THE JOB AND THIS OFFICE MUST BE NOTIFIED OF ANY VARIATION FROM THE DIMENSIONS AND CONDITIONS SHOWN BY THESE DRAWINGS. SHOP DRAWINGS AND OR DETAILS MUST BE SUBMITTED TO THIS OFFICE FOR REVIEW BEFORE PROCEEDING WITH FABRICATION.

FORT PIERCE WESTWOOD ACADEMY

1801 Panther Ln , Fort Pierce, FL 34947

St. Lucie PUBLIC SCHOOLS

St. Lucie Public Schools
9461 Brandywine Ln
Port St. Lucie, FL 34986

ISSUE DATE: 10/31/2023
COMM. NO.: 2022108

DRAWN BY: SM,AC CHECKED BY: KT

TYPICAL STAIR HAND & GUARD RAILING DETAILS - CONCRETE STAIRS

A489

GR2 @ STEEL STAIR TYPICAL DETAILS

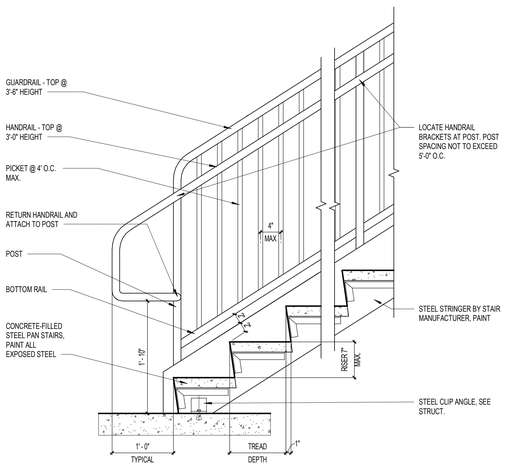

HANDRAIL AND GUARDRAIL DETAIL AT START

1" = 1'-0"

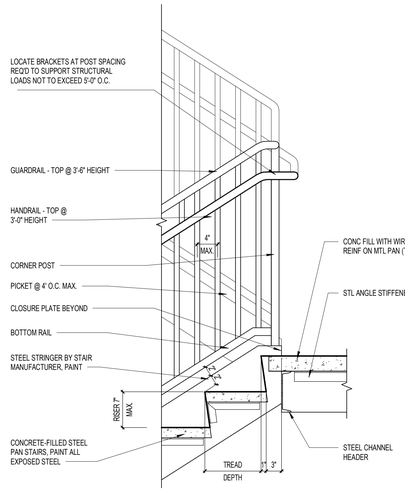

HANDRAIL AND GUARDRAIL DETAIL

1" = 1'-0"

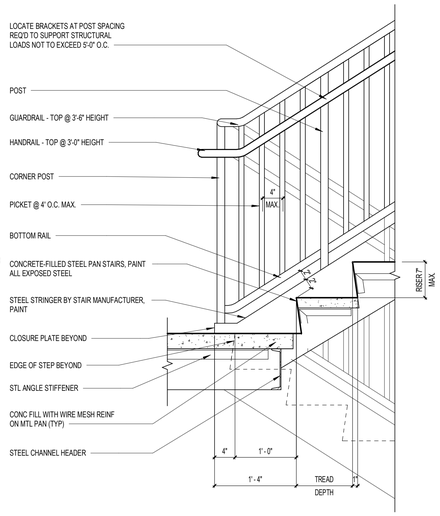

HANDRAIL AND GUARDRAIL DETAIL

1" = 1'-0"

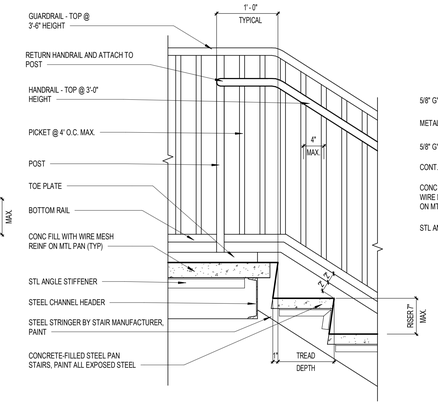

HANDRAIL AND GUARDRAIL DETAIL AT TOP LANDING

1" = 1'-0"

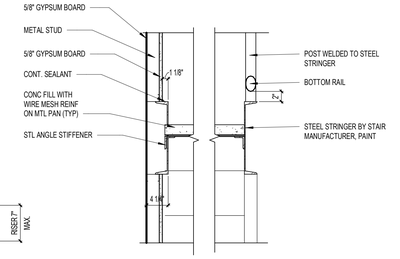

CROSS SECTION AT STAIR TREAD

1" = 1'-0"

HANDRAIL AND GUARDRAIL DETAIL

1" = 1'-0"

HANDRAIL AND GUARDRAIL DETAIL AT TOP LANDING

1" = 1'-0"

HANDRAIL AND GUARDRAIL DETAIL AT TOP LANDING

1" = 1'-0"

HANDRAIL AND GUARDRAIL DETAIL AT TOP LANDING

1" = 1'-0"

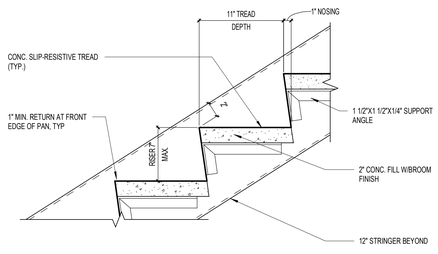

TYPICAL METAL STAIR TREAD AND RISER DETAIL

1 1/2" = 1'-0"

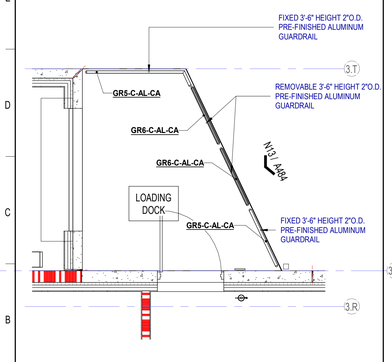

A1	RAILINGS AT DOCK
1/4" = 1'-0"	

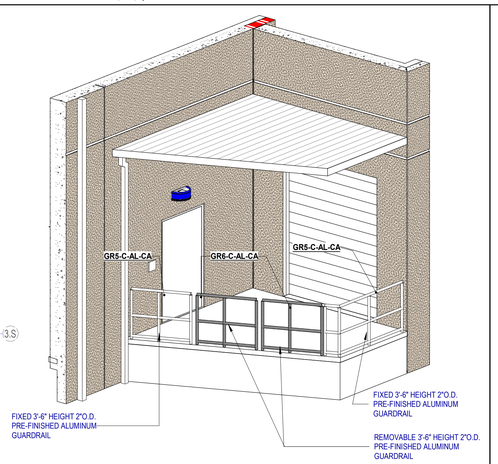

A4	TYPICAL REMOVABLE GUARDRAIL 3D

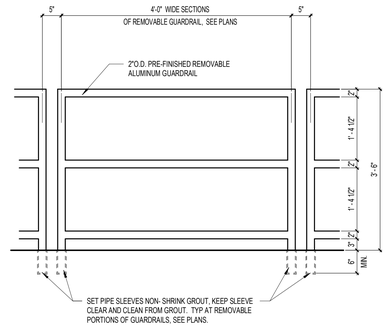

A8	GUARDRAIL TYPE GR6 TYPICAL DETAIL
3/4" = 1'-0"	

HR2, HR3 AND HR4 @ CONCRETE RAMPS TYP. DET.

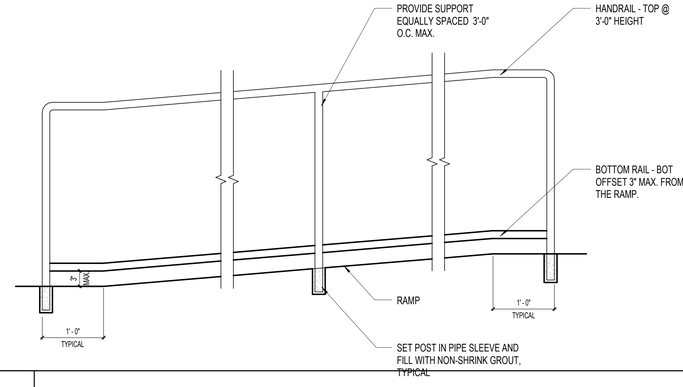

A12	RAMP SECTION DETAIL
1" = 1'-0"	

SCHENKELSHULTZ
ARCHITECTURE

voice 407-872-3322
fax 407-872-3303
schenkelshultz.com
SS Lic. No. -AA-C000937

CONFIDENTIAL COPYRIGHT 2019 SCHENKEL & SHULTZ INC.
SEE WWW.SCHENKELSHULTZ.COM/COPYRIGHT FOR POLICY AND INFORMATION

REVISIONS

MARK	DESCRIPTION	DATE

CONFIDENTIAL COPYRIGHT 2020 SCHENKEL & SHULTZ INC.
SEE WWW.SCHENKELSHULTZ.COM/COPYRIGHT FOR POLICY AND INFORMATION

PURSUANT TO SECTION 102 OF THE COPYRIGHT ACT, 17 U.S.C. ALL CONCEPTS, IDEAS, DESIGNS, ARRANGEMENTS, DRAWINGS, AND PLANS INDICATED OR REPRESENTED BY THIS DOCUMENT ARE COPYRIGHTED BY SCHENKEL SHULTZ INC. ALL CONCEPTS, IDEAS, DESIGNS, ARRANGEMENTS, DRAWINGS, AND PLANS INDICATED OR REPRESENTED BY THIS DOCUMENT ARE OWNED BY AND THE PROPERTY OF SCHENKELSHULTZ AND WERE CREATED, EVOLVED AND DEVELOPED FOR ITS OWN USE. NONE OF THE IDEAS, DESIGNS, ARRANGEMENTS, OR PLANS SHALL BE USED BY OR DISCLOSED TO ANY PERSON, ARCHITECTURAL OR ENGINEERING FIRM, CONSTRUCTION FIRM, SUBCONTRACTING FIRM, SUPPLIER, OR CORPORATION FOR ANY PURPOSE WHATSOEVER WITHOUT THE WRITTEN PERMISSION OF SCHENKEL & SHULTZ INC. PURSUANT TO SECTION 102 OF THE COPYRIGHT ACT, 17 U.S.C. PROTECTION FOR AN ARCHITECTURAL WORK CREATED AS A WORK MADE FOR HIRE ON OR AFTER DECEMBER 1, 1990, LASTS FOR 95 YEARS FROM THE DATE OF PUBLICATION OF THE WORK OR FOR 120 YEARS FROM THE DATE OF CREATION OF THE UNPUBLISHED PLANS, WHICHEVER TERM IS LESS.

WARNING: REPRODUCTION HEREOF IS A CRIMINAL OFFENSE UNDER SECTION 102 OF THE COPYRIGHT ACT, 17 U.S.C., 18 U.S.C. SEC. 506. UNAUTHORIZED DISCLOSURE MAY CONSTITUTE TRADE SECRET MISAPPROPRIATION IN VIOLATION OF 812-A-3-31-1ST SEQ. AND OTHER LAWS. THE CONCEPTS, IDEAS, DESIGNS, ARRANGEMENTS, DRAWINGS, AND PLANS DISCLOSED ARE COPYRIGHTED AND HEREIN MAY BE PATENTED OR BE THE SUBJECT OF PENDING PATENT APPLICATION. ANYONE VIOLATING THE INTENT OF THIS COPYRIGHT PROTECTION WILL BE PROSECUTED TO THE FULL EXTENT OF THE FEDERAL STATE AND LOCAL LAWS.

WRITTEN DIMENSIONS ON THESE DOCUMENTS SHALL HAVE PRECEDENCE OVER SCALE DIMENSIONS. CONTRACTORS SHALL VERIFY AND BE RESPONSIBLE FOR ALL DIMENSIONS AND CONDITIONS ON THE JOB AND THIS OFFICE MUST BE NOTIFIED OF ANY VARIATION FROM THE DIMENSIONS AND CONDITIONS SHOWN BY THESE DRAWINGS. SHOP DRAWINGS AND OR DETAILS MUST BE SUBMITTED TO THIS OFFICE FOR REVIEW BEFORE PROCEEDING WITH FABRICATION.

FORT PIERCE WESTWOOD ACADEMY

1801 Panther Ln , Fort Pierce, FL 34947

St. Lucie PUBLIC SCHOOLS

St. Lucie Public Schools
9461 Brandywine Ln
Port St. Lucie, FL 34986

ISSUE DATE: 10/31/2023
COMM. NO.: 2022108

DRAWN BY: SM,AC CHECKED BY: KT

TYPICAL STAIR HAND & GUARD RAILING DETAILS - STEEL STAIRS

A490

PHASE III - CONSTRUCTION DOCUMENTS

11/1/2023 1:32:03 PM
Autodesk Docs://2022108 Westwood Academy/SLPS_FPWA_HS_2023-A.rvt

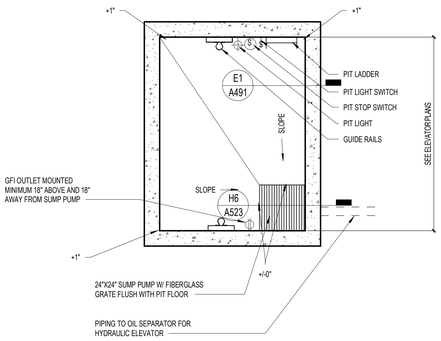

L1 ELEVATOR ENLARGED PIT PLAN

3/8" = 1'-0"

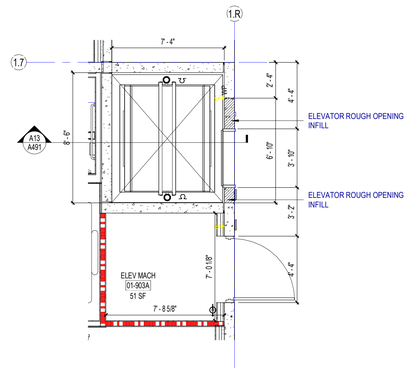

L5 ENLARGED PLAN ELEVATOR FIRST FLOOR

1/4" = 1'-0"

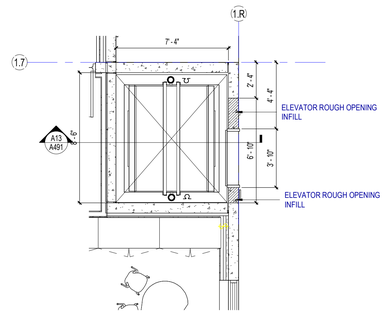

L9 ENLARGED PLAN ELEVATOR SECOND FLOOR

1/4" = 1'-0"

BASIS OF DESIGN:

SHAFT FIRE RATED:	1 HR.
ELEVATOR MANUFACTURER:	THYSSENKRUPP
TYPE:	PASSENGER HYDRAULIC HOLELESS
MODEL:	ENDURA, TWINPOST, 1-STAGE
CAPACITY:	3500 LBS
OPERATION SYSTEM:	TAC32H
CLEAR CABIN DIMENSIONS:	6'-8"*x5'-5"X8'-4"
CLEAR CABIN HEIGHT:	8'-4"
DOORS:	1
MIN. DOOR ROUGH OPENING:	4'-10"X8'-3"
DOOR SIZE:	3'-6"X7'-0", LH SIDE OPENING
SHAFT SIZE:	8'-4"X6'-11"
MIN. PIT DEPTH:	4'-0"
MAX TRAVEL:	14'-8"
FLOOR TO FLOOR DISTANCE:	14'-8"
TOTAL OF TRAVEL DISTANCE:	14'-8"
NUMBER OF LEVELS:	2
MIN. CLEAR OVERHEAD:	12'-5"
HOIST BEAM HEIGHT:	12'-6" FROM 2ND LEVEL
SPEED:	110 FPM
POWER:	460 V. 3 PHASE
MIN. MACHINE ROOM SIZE:	7'-2" X 5'-8"
MACHINE ROOM DOOR SIZE:	3'-6"
BUTTON AND FIXTURE STYLE:	VANDAL RESISTANT SIGNAL FIXTURES

ELEVATOR GENERAL NOTES:

1. ALL ELEVATOR DESIGN AND DETAILS ARE PER THE BASIS OF DESIGN ELEVATOR. CONTRACTOR SHALL COORDINATE ALL ASPECTS OF THE ELEVATOR DESIGN AND DETAILS IF ANOTHER ELEVATOR MANUFACTURER OR MODEL IS SELECTED.
2. CONTRACTOR MUST MANTAIN SHAFT FIRE RATE CONTINUITY.
3. SEE FINISH SCHEDULE FOR ELEVATOR CABIN FINISHES.
4. CONTRACTOR TO USE ELEVATOR MANUFACTURER'S DRAWINGS FOR ROUGH OPENINGS AND DOOR LOCATION.

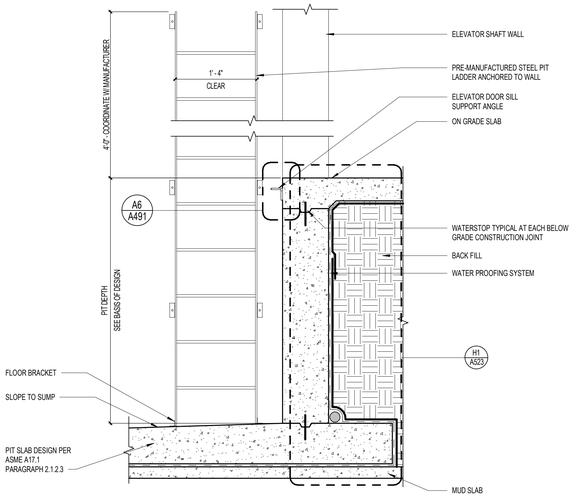

E1 ELEVATOR PIT SECTION AT DOOR WITH LADDER

1" = 1'-0"

NOTE:
SEE SHEETS A523 & A524
FOR BELOW GRADE WATERPROOFING
AND SUMP PUMP DETAILS.

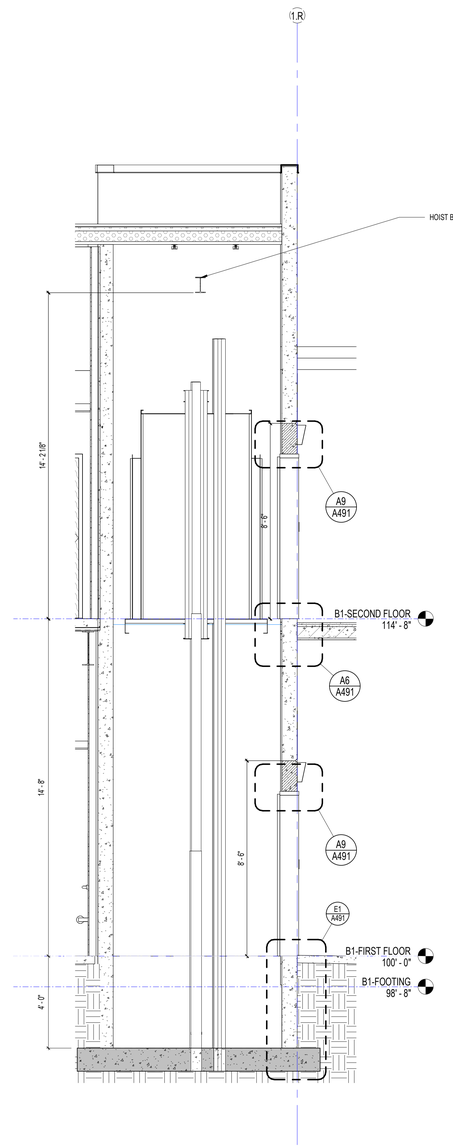

A13 SECTION AT ELEVATOR

3/8" = 1'-0"

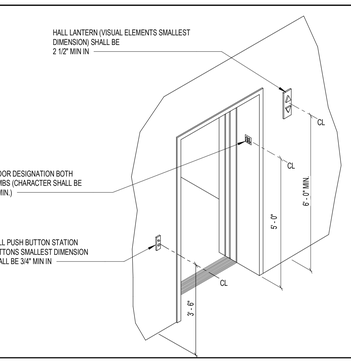

A2 ELEVATOR ENTRY AND MOUNTING HEIGHTS - 3D

3/16" = 1'-0"

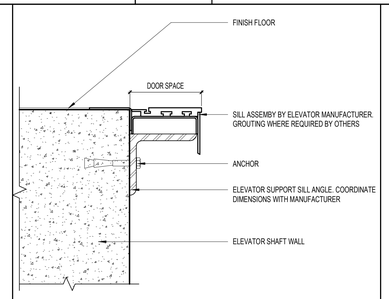

A6 ELEVATOR SILL DETAIL

3" = 1'-0"

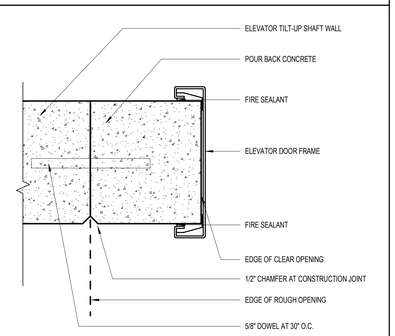

A9 ELEVATOR HEAD AND JAMB DETAIL

3" = 1'-0"

SCHENKELSHULTZ
ARCHITECTURE

voice 407-872-3322
fax 407-872-3303
schenkelshultz.com
SS Lic. No. -AA-C000937

CONFIDENTIAL COPYRIGHT 2019 SCHENKEL & SHULTZ INC.
SEE WWW.SCHENKELSHULTZ.COM/COPYRIGHT FOR POLICY AND INFORMATION

REVISIONS

MARK	DESCRIPTION	DATE

CONFIDENTIAL COPYRIGHT 2020 SCHENKEL & SHULTZ INC.
SEE WWW.SCHENKELSHULTZ.COM/COPYRIGHT FOR POLICY AND INFORMATION

PURSUANT TO SECTION 102 OF THE COPYRIGHT ACT, 17 U.S.C. ALL CONCEPTS, IDEAS, DESIGNS, ARRANGEMENTS, DRAWINGS, AND PLANS INDICATED OR REPRESENTED BY THIS DOCUMENT ARE COPYRIGHTED BY SCHENKEL & SHULTZ INC. ALL CONCEPTS, IDEAS, DESIGNS, ARRANGEMENTS, DRAWINGS, AND PLANS INDICATED OR REPRESENTED BY THIS DOCUMENT ARE OWNED BY AND THE PROPERTY OF SCHENKEL&SHULTZ AND WERE CREATED, EVOLVED AND DEVELOPED FOR ITS OWN USE. NONE OF THE IDEAS, DESIGNS, ARRANGEMENTS, OR PLANS SHALL BE USED BY OR DISCLOSED TO ANY PERSON, ARCHITECTURAL OR ENGINEERING FIRM, CONSTRUCTION FIRM, SUBCONTRACTING FIRM, SUPPLIER, OR CORPORATION FOR ANY PURPOSE WHATSOEVER WITHOUT THE WRITTEN PERMISSION OF SCHENKEL & SHULTZ INC. PURSUANT TO SECTION 102 OF THE COPYRIGHT ACT, 17 U.S.C. PROTECTION FOR AN ARCHITECTURAL WORK CREATED AS A WORK MADE FOR HIRE ON OR AFTER DECEMBER 1, 1990, LASTS FOR 95 YEARS FROM THE DATE OF PUBLICATION OF THE WORK OR FOR 120 YEARS FROM THE DATE OF CREATION OF THE UNPUBLISHED PLANS, WHICHEVER TERM IS LESS.

WARNING: REPRODUCTION HEREOF IS A CRIMINAL OFFENSE UNDER SECTION 102 OF THE COPYRIGHT ACT, 17 U.S.C., 18 U.S.C. SEC. 506. UNAUTHORIZED DISCLOSURE MAY CONSTITUTE TRADE SECRET MISAPPROPRIATION IN VIOLATION OF I.C.34-3-3-1 ET SEQ. AND OTHER LAWS. THE CONCEPTS, IDEAS, DESIGNS, ARRANGEMENTS, DRAWINGS, AND PLANS DISCLOSED ARE COPYRIGHTED AND HEREIN MAY BE PATENTED OR BE THE SUBJECT OF PENDING PATENT APPLICATION. ANYONE VIOLATING THE INTENT OF THIS COPYRIGHT PROTECTION WILL BE PROSECUTED TO THE FULL EXTENT OF THE FEDERAL STATE AND LOCAL LAWS.

WRITTEN DIMENSIONS ON THESE DOCUMENTS SHALL HAVE PRECEDENCE OVER SCALE DIMENSIONS. CONTRACTORS SHALL VERIFY AND BE RESPONSIBLE FOR ALL DIMENSIONS AND CONDITIONS ON THE JOB AND THIS OFFICE MUST BE NOTIFIED OF ANY VARIATION FROM THE DIMENSIONS AND CONDITIONS SHOWN BY THESE DRAWINGS. SHOP DRAWINGS AND OR DETAILS MUST BE SUBMITTED TO THIS OFFICE FOR REVIEW BEFORE PROCEEDING WITH FABRICATION.

FORT PIERCE WESTWOOD ACADEMY

1801 Panther Ln , Fort Pierce, FL 34947

St. Lucie PUBLIC SCHOOLS

St. Lucie Public Schools
9461 Brandywine Ln
Port St. Lucie, FL 34986

ISSUE DATE: 10/31/2023
COMM. NO.: 2022108

DRAWN BY: SM,AC CHECKED BY: KT

ENLARGED PLANS, SECTION AND DETAILS - ELEVATOR

A491

PHASE III - CONSTRUCTION DOCUMENTS

11/1/2023 1:32:08 PM
Autodesk Docs://2022108 Westwood Academy/SLPS_FPWA_HS_2023-A.rvt

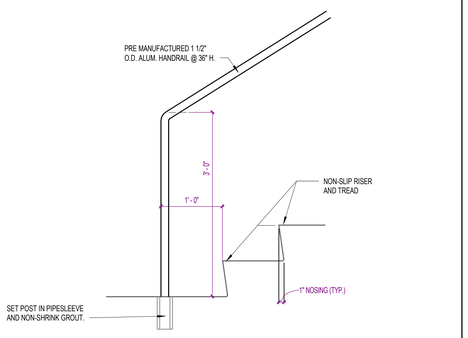

N1 — INTERMEDIATE (CENTER) HANDRAIL ELEV AT STAIR (BOTTOM)

1" = 1'-0"

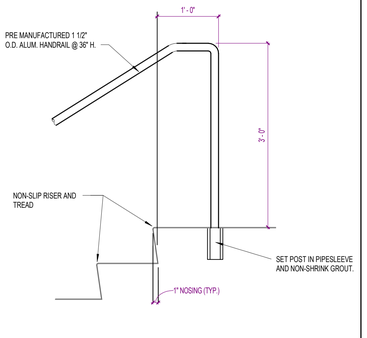

N5 — INTERMEDIATE (CTR) HANDRAIL ELEV STAIR (TOP)

1" = 1'-0"

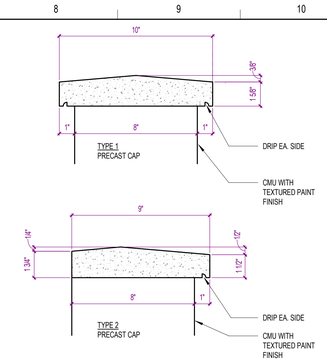

N8 — RAMP/PLANTER COPING CAP DETAILS

3" = 1'-0"

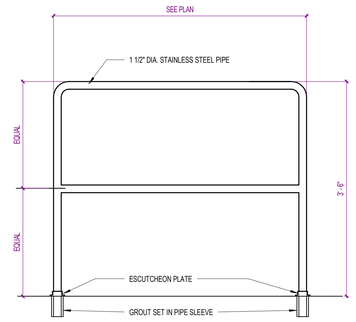

N11 — HANDRAIL @ CAFETERIA SERV. LINES

1" = 1'-0"

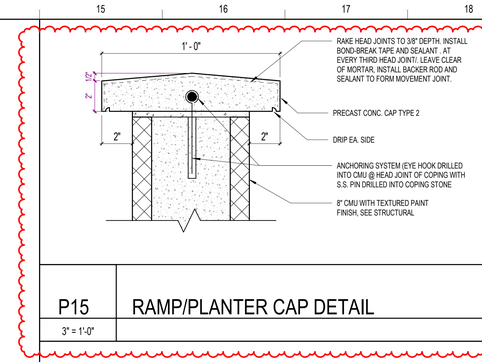

P15 — RAMP/PLANTER CAP DETAIL

3" = 1'-0"

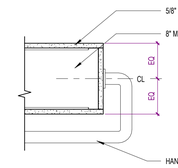

L15 — RAILING DETAIL@ AUDITORIUM

1 1/2" = 1'-0"

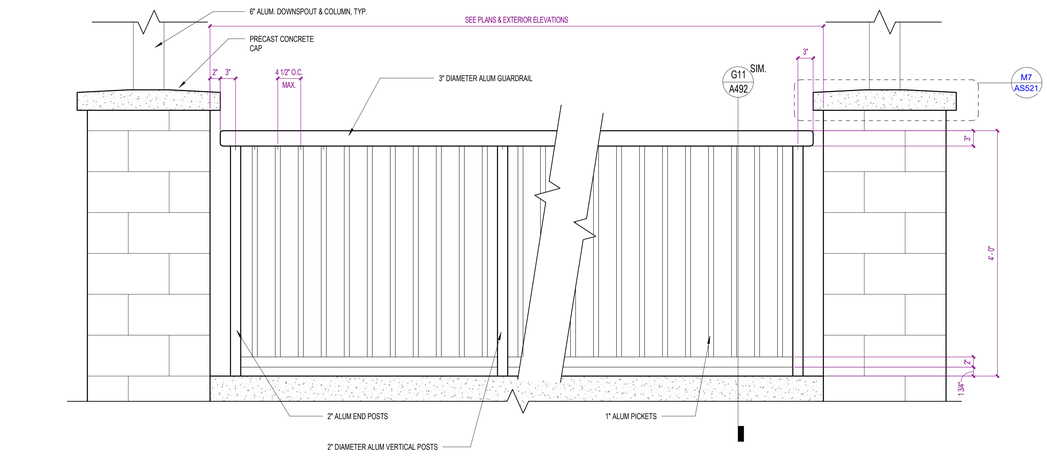

G1 — TYPICAL GUARDRAIL ELEVATION CLASSROOM BLDGS. AND BALCONY

1" = 1'-0"

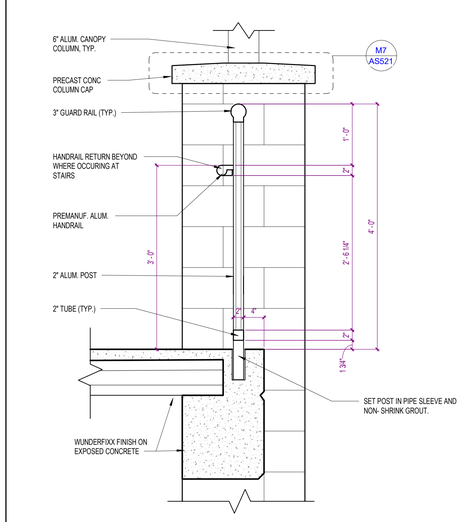

G11 — TYP. HANDRAIL @ EXT. WALKWAY - SECTION

1" = 1'-0"

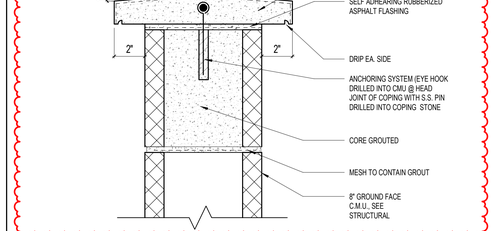

G15 — TYPICAL RAMP/WALL/PLANTER COPING CAP DETAIL

3" = 1'-0"

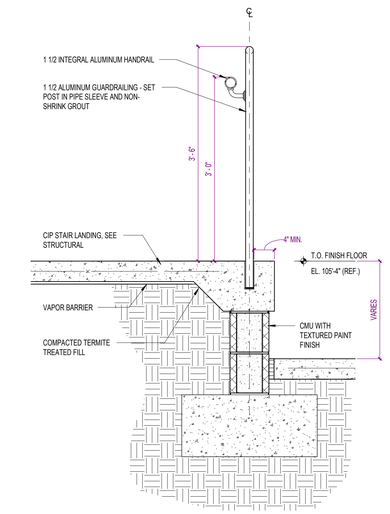

A1 — GUARDRAILING DETAIL

1" = 1'-0"

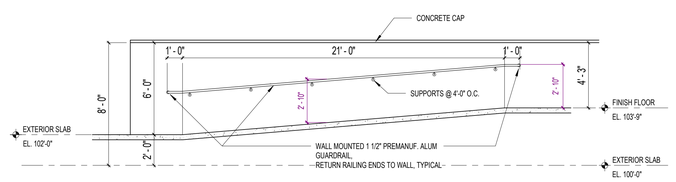

D13 — RAMP SECTION AUDITORIUM

1/4" = 1'-0"

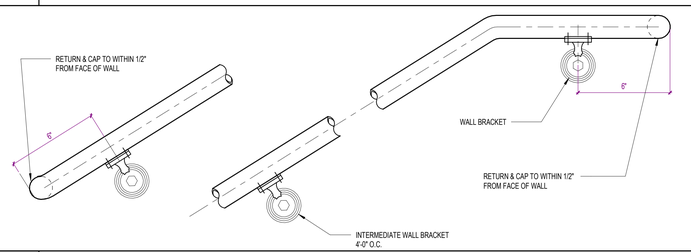

A13 — ENLARGED HANDRAIL DETAILS

3" = 1'-0"

SCHENKELSHULTZ
ARCHITECTURE
voice 407-872-3322
fax 407-872-3303
schenkelshultz.com
SS Lic. No. -AA-C000937

CONFIDENTIAL COPYRIGHT 2019 SCHENKEL & SHULTZ INC.
SEE WWW.SCHENKELSHULTZ.COM/COPYRIGHT. FOR POLICY AND INFORMATION

REVISIONS

MARK	DESCRIPTION	DATE
1	ADDENDUM NO. 3	03/25/2024
2	ASI-7	06/14/2024

CONFIDENTIAL COPYRIGHT 2020 SCHENKEL & SHULTZ INC.
SEE WWW.SCHENKELSHULTZ.COM/COPYRIGHT. FOR POLICY AND INFORMATION

PURSUANT TO SECTION 102 OF THE COPYRIGHT ACT, 17 U.S.C., ALL CONCEPTS, IDEAS, DESIGNS, ARRANGEMENTS, DRAWINGS, AND PLANS INDICATED OR REPRESENTED BY THIS DOCUMENT ARE COPYRIGHTED BY SCHENKEL & SHULTZ INC. AS SUCH ALL CONCEPTS, IDEAS, DESIGNS, ARRANGEMENTS, DRAWINGS, AND PLANS INDICATED OR REPRESENTED BY THIS DOCUMENT ARE OWNED BY AND ARE THE EXCLUSIVE PROPERTY OF SCHENKEL SHULTZ INC. AND CANNOT BE USED FOR ANY PURPOSE WHATSOEVER WITHOUT THE EXPRESSED WRITTEN CONSENT OF SCHENKEL SHULTZ INC. NONE OF THE CONCEPTS, IDEAS, DESIGNS, ARRANGEMENTS, OR PLANS SHALL BE USED BY OR DISCLOSED TO ANY PERSON, ARCHITECTURAL OR ENGINEERING FIRM, CONSTRUCTION FIRM, SUBCONTRACTING FIRM, SUPPLIER, OR CORPORATION FOR ANY PURPOSE WHATSOEVER WITHOUT THE WRITTEN PERMISSION OF SCHENKEL & SHULTZ INC. PURSUANT TO SECTION 102 OF THE COPYRIGHT ACT, 17 U.S.C., PROTECTION FOR AN ARCHITECTURAL WORK CREATED AS A WORK MADE FOR HIRE ON OR AFTER DECEMBER 1, 1990, LASTS FOR 95 YEARS FROM THE DATE OF PUBLICATION OF THE WORK OR FOR 120 YEARS FROM THE DATE OF CREATION OF THE UNPUBLISHED PLANS, WHICHEVER TERM IS LESS.

WARNING: REPRODUCTION HEREOF IS A CRIMINAL OFFENSE UNDER SECTION 102 OF THE COPYRIGHT ACT, 17 U.S.C., 18 U.S.C. SEC. 506. UNAUTHORIZED DISCLOSURE MAY CONSTITUTE TRADE SECRET MISAPPROPRIATION IN VIOLATION OF C.24-3.31-1ET. SEQ. AND OTHER LAWS. THE CONCEPTS, IDEAS, DESIGNS, ARRANGEMENTS, DRAWINGS, AND PLANS DISCLOSED ARE COPYRIGHTED AND HEREIN MAY BE PATENTED OR BE THE SUBJECT OF PENDING PATENT APPLICATION. ANYONE VIOLATING THE INTENT OF THIS COPYRIGHT PROTECTION WILL BE PROSECUTED TO THE FULL EXTENT OF THE FEDERAL STATE AND LOCAL LAWS.

WRITTEN DIMENSIONS ON THESE DOCUMENTS SHALL HAVE PRECEDENCE OVER SCALE DIMENSIONS. CONTRACTORS SHALL VERIFY AND BE RESPONSIBLE FOR ALL DIMENSIONS AND CONDITIONS ON THE JOB AND THIS OFFICE MUST BE NOTIFIED OF ANY VARIATION FROM THE DIMENSIONS AND CONDITIONS SHOWN BY THESE DRAWINGS. SHOP DRAWINGS AND DETAILS MUST BE SUBMITTED TO THIS OFFICE FOR REVIEW BEFORE PROCEEDING WITH FABRICATION.

FORT PIERCE WESTWOOD ACADEMY

1801 Panther Ln , Fort Pierce, FL 34947

St. Lucie PUBLIC SCHOOLS

St. Lucie Public Schools
9461 Brandywine Ln
Port St. Lucie, FL 34986

ISSUE DATE: 10/31/2023
COMM. NO.: 2022108

DRAWN BY: SM,AC CHECKED BY: KT

MISC RAILING & EXTERIOR DETAILS

A492

9/17/2024 12:50:42 AM
Autodesk Docs://2022108 Westwood Academy/SLPS_FPWA_HS_2023-A.rvt

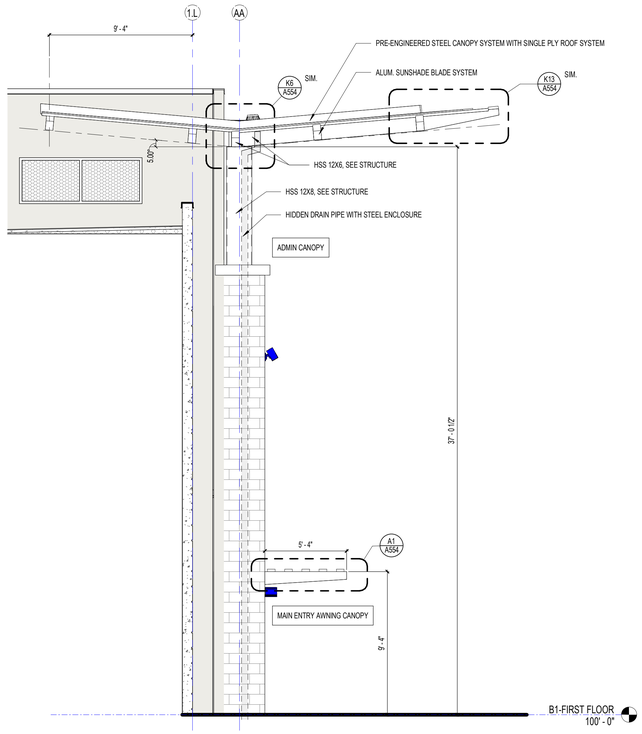

J1 — ADMIN CANOPY ELEVATION - LEFT VIEW

1/4" = 1'-0"

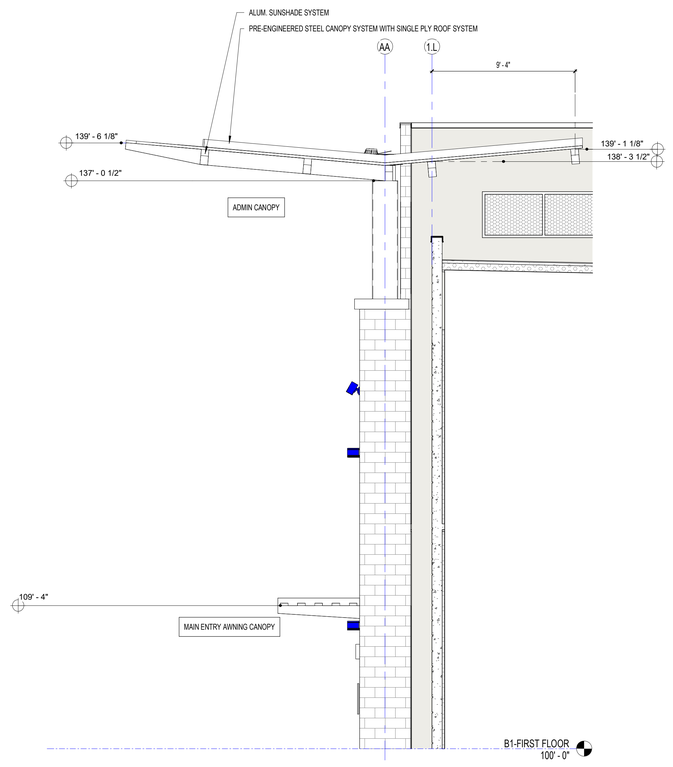

J7 — ADMIN CANOPY - RIGHT VIEW

1/4" = 1'-0"

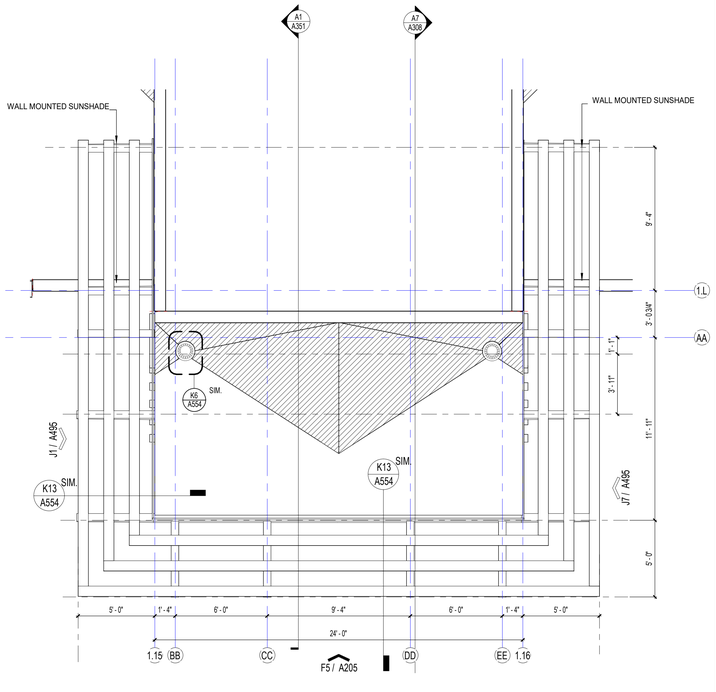

A1 — BLDG.1 - ENLARGE ADMIN CANOPY ROOF PLAN

1/4" = 1'-0"

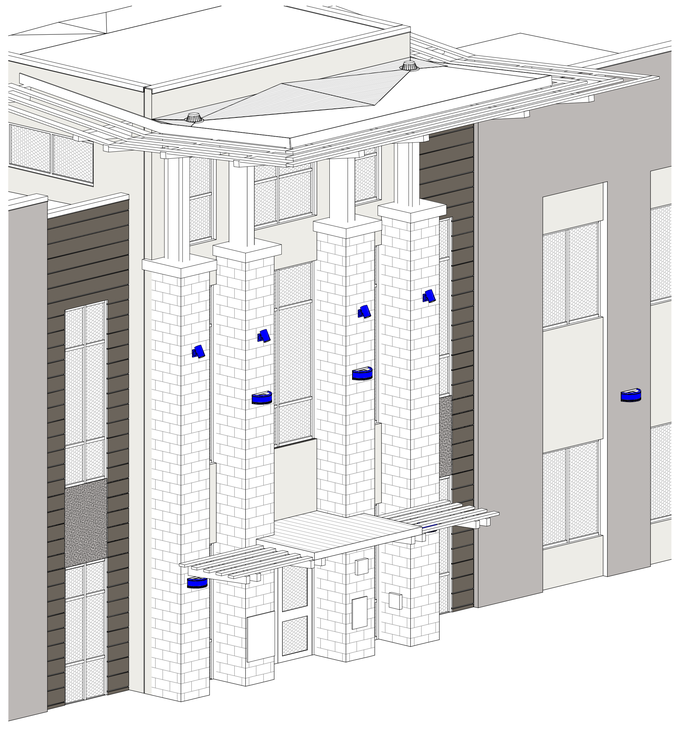

A7 — ADMIN CANOPY - 3D VIEW

NOT TO SCALE

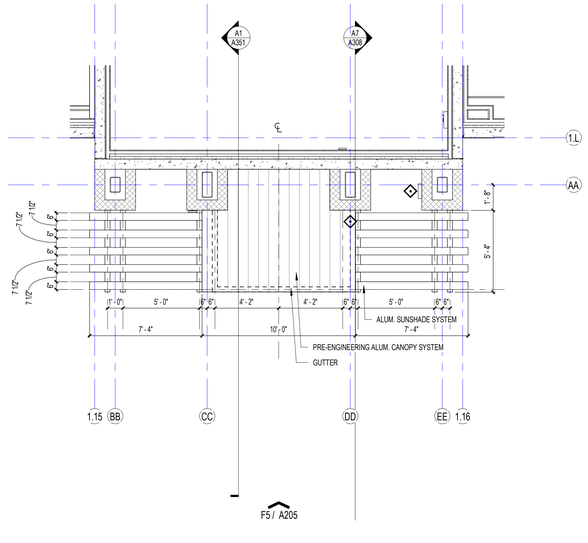

A13 — MAIN ENTRY AWNING CANOPY PARTIAL PLAN

1/4" = 1'-0"

SCHENKELSHULTZ
ARCHITECTURE

voice 407-872-3322
fax 407-872-3303
schenkelshultz.com
SS Lic. No. -AA-C000937

CONFIDENTIAL COPYRIGHT 2019 SCHENKEL & SHULTZ INC.
SEE WWW.SCHENKELSHULTZ.COM/COPYRIGHT FOR POLICY AND INFORMATION

REVISIONS

MARK	DESCRIPTION	DATE

CONFIDENTIAL COPYRIGHT 2020 SCHENKEL & SHULTZ INC.
SEE WWW.SCHENKELSHULTZ.COM/COPYRIGHT FOR POLICY AND INFORMATION

PURSUANT TO SECTION 102 OF THE COPYRIGHT ACT, 17 U.S.C. ALL CONCEPTS, IDEAS, DESIGNS, ARRANGEMENTS, DRAWINGS, AND PLANS INDICATED OR REPRESENTED BY THIS DOCUMENT ARE COPYRIGHTED BY SCHENKEL & SHULTZ INC. ALL CONCEPTS, IDEAS, DESIGNS, ARRANGEMENTS, DRAWINGS, AND PLANS INDICATED OR REPRESENTED BY THIS DOCUMENT ARE OWNED BY AND THE PROPERTY OF SCHENKEL&SHULTZ AND WERE CREATED, EVOLVED AND DEVELOPED FOR ITS OWN USE. NONE OF THE IDEAS, DESIGNS, ARRANGEMENTS, OR PLANS SHALL BE USED BY OR DISCLOSED TO ANY PERSON, ARCHITECTURAL OR ENGINEERING FIRM, CONSTRUCTION FIRM, SUBCONTRACTING FIRM, SUPPLIER, OR CORPORATION FOR ANY PURPOSE WHATSOEVER WITHOUT THE WRITTEN PERMISSION OF SCHENKEL & SHULTZ INC. PURSUANT TO SECTION 102 OF THE COPYRIGHT ACT, 17 U.S.C. PROTECTION FOR AN ARCHITECTURAL WORK CREATED AS A WORK MADE FOR HIRE ON OR AFTER DECEMBER 1, 1990, LASTS FOR 95 YEARS FROM THE DATE OF PUBLICATION OF THE WORK OR FOR 120 YEARS FROM THE DATE OF CREATION OF THE UNPUBLISHED PLANE, WHICHEVER TERM IS LESS.

WARNING: REPRODUCTION HEREOF IS A CRIMINAL OFFENSE UNDER SECTION 102 OF THE COPYRIGHT ACT, 17 U.S.C., 18 U.S.C. SEC. 506. UNAUTHORIZED DISCLOSURE MAY CONSTITUTE TRADE SECRET MISAPPROPRIATION IN VIOLATION OF 812-A-2-31-1ET SEQ. AND OTHER LAWS. THE CONCEPTS, IDEAS, DESIGNS, ARRANGEMENTS, DRAWINGS, AND PLANS DISCLOSED ARE COPYRIGHTED AND HEREIN MAY BE PATENTED OR BE THE SUBJECT OF PENDING PATENT APPLICATION. ANYONE VIOLATING THE INTENT OF THIS COPYRIGHT PROTECTION WILL BE PROSECUTED TO THE FULL EXTENT OF THE FEDERAL STATE AND LOCAL LAWS.

WRITTEN DIMENSIONS ON THESE DOCUMENTS SHALL HAVE PRECEDENCE OVER SCALE DIMENSIONS. CONTRACTORS SHALL VERIFY AND BE RESPONSIBLE FOR ALL DIMENSIONS AND CONDITIONS ON THE JOB AND THIS OFFICE MUST BE NOTIFIED OF ANY VARIATION FROM THE DIMENSIONS AND CONDITIONS SHOWN BY THESE DRAWINGS. SHOP DRAWINGS AND OR DETAILS MUST BE SUBMITTED TO THIS OFFICE FOR REVIEW BEFORE PROCEEDING WITH FABRICATION.

FORT PIERCE WESTWOOD ACADEMY

1801 Panther Ln , Fort Pierce, FL 34947

St. Lucie PUBLIC SCHOOLS

St. Lucie Public Schools
9461 Brandywine Ln
Port St. Lucie, FL 34986

ISSUE DATE: 10/31/2023
COMM. NO.: 2022108

DRAWN BY: AC,SM CHECKED BY: KT

ENLARGED EXTERIOR ADMIN CANOPY PLANS, ELEVATIONS, DETAILS

A495

PHASE III - CONSTRUCTION DOCUMENTS

11/1/2023 1:32:20 PM
Autodesk Docs://2022108 Westwood Academy/SLPS_FPWA_HS_2023-A.rvt

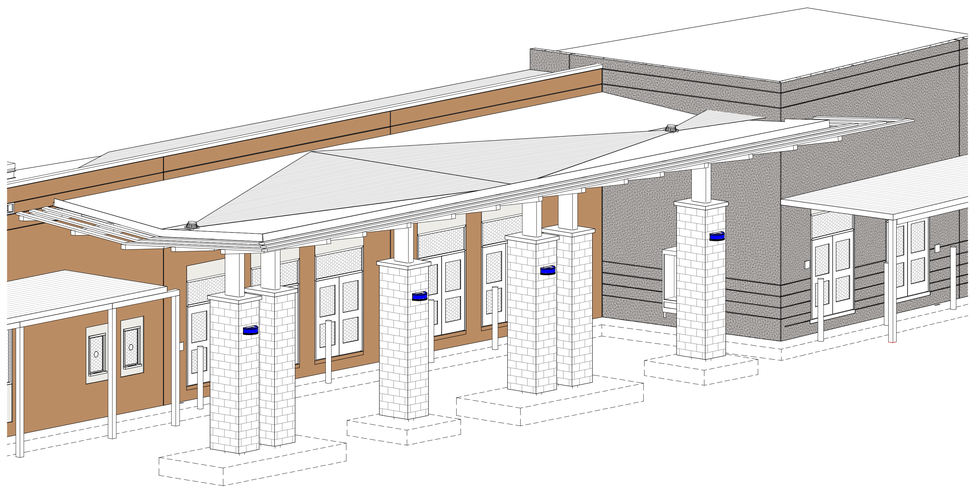

J1 GYM CANOPY-3D VIEW

NOT TO SCALE

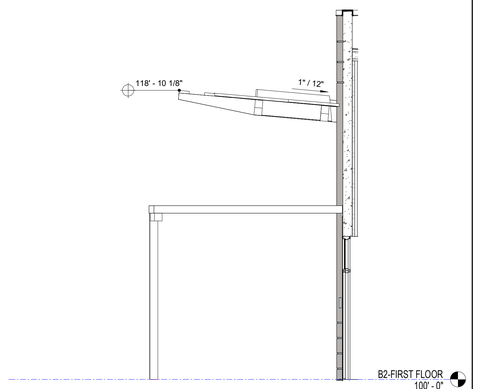

J9 GYM CANOPY ELEVATION 2

1/4" = 1'-0"

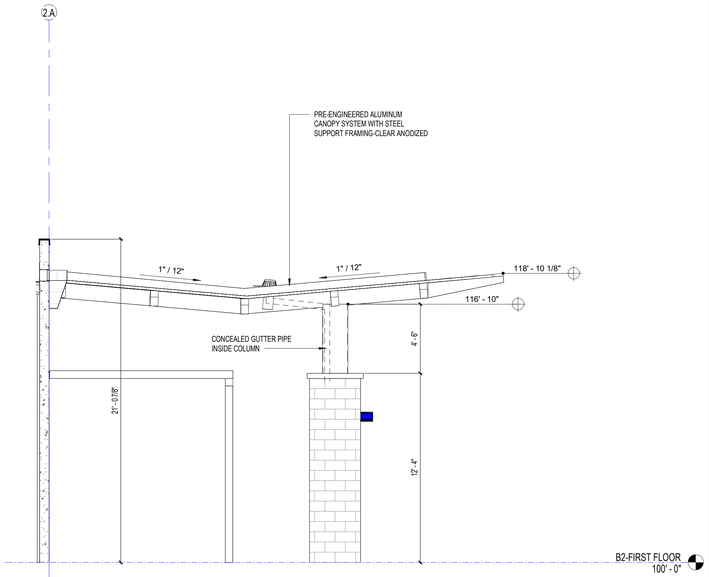

J13 GYP CAMOPY ELEVATION 1

1/4" = 1'-0"

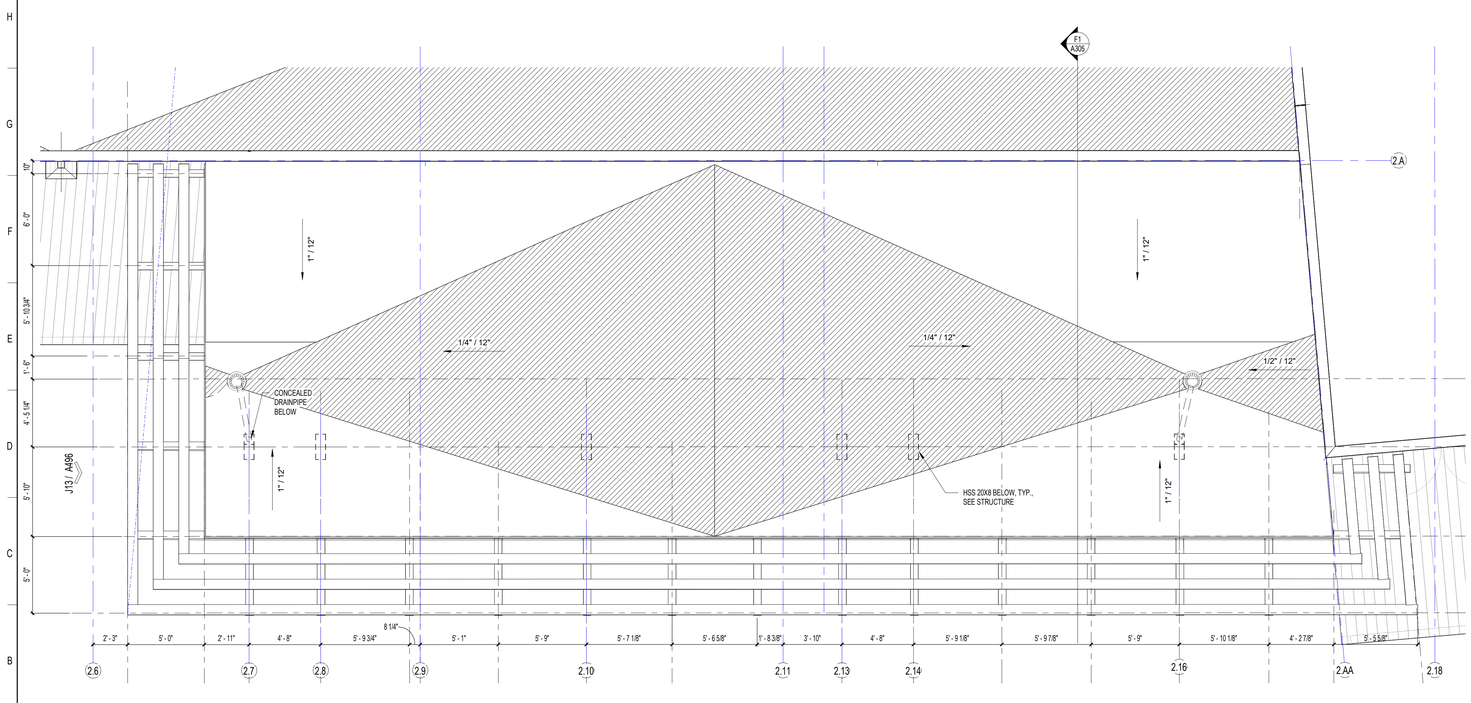

A1 BLDG.2 - ENLARGE GYM CANOPY PARTIAL ROOF PLAN

1/4" = 1'-0"

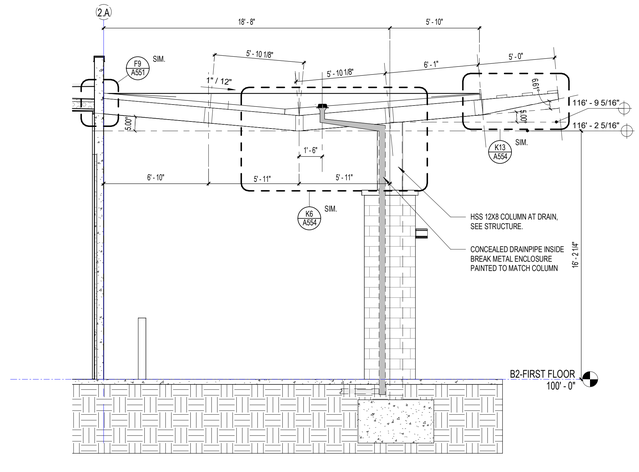

A13 GYM CANOPY SECTION

1/4" = 1'-0"

SCHENKELSHULTZ
ARCHITECTURE

voice 407-872-3322
fax 407-872-3303
schenkelshultz.com
SS Lic. No. -AA-C000937

CONFIDENTIAL COPYRIGHT 2019 SCHENKEL & SHULTZ INC.
SEE **WWW.SCHENKELSHULTZ.COM/COPYRIGHT** FOR POLICY AND INFORMATION

REVISIONS

MARK	DESCRIPTION	DATE

CONFIDENTIAL COPYRIGHT 2020 SCHENKEL & SHULTZ INC.
SEE **WWW.SCHENKELSHULTZ.COM/COPYRIGHT** FOR POLICY AND INFORMATION

PURSUANT TO SECTION 102 OF THE COPYRIGHT ACT, 17 U.S.C. ALL CONCEPTS, IDEAS, DESIGNS, ARRANGEMENTS, DRAWINGS, AND PLANS INDICATED OR REPRESENTED BY THIS DOCUMENT ARE COPYRIGHTED MATERIALS SUBJECT TO 17 U.S.C. ALL CONCEPTS, IDEAS, DESIGNS, BY THIS DOCUMENT, DRAWINGS, AND PLANS INDICATED OR REPRESENTED BY THIS DOCUMENT ARE OWNED BY AND THE PROPERTY OF SCHENKELSHULTZ AND WERE CREATED, EVOLVED AND DEVELOPED FOR ITS OWN USE. NONE OF THE IDEAS, DESIGNS, ARRANGEMENTS, OR PLANS SHALL BE USED BY OR DISCLOSED TO ANY PERSON, ARCHITECTURAL OR ENGINEERING FIRM, CONSTRUCTION FIRM, SUBCONTRACTING FIRM, SUPPLIER, OR CORPORATION FOR ANY PURPOSE WHATSOEVER WITHOUT THE WRITTEN PERMISSION OF SCHENKEL & SHULTZ INC. PURSUANT TO SECTION 102 OF THE COPYRIGHT ACT, 17 U.S.C. PROTECTION FOR AN ARCHITECTURAL WORK CREATED AS A WORK MADE FOR HIRE ON OR AFTER DECEMBER 1, 1990, LASTS FOR 95 YEARS FROM THE DATE OF PUBLICATION OF THE WORK OR FOR 120 YEARS FROM THE DATE OF CREATION OF THE UNPUBLISHED PLANS, WHICHEVER TERM IS LESS.

WARNING: REPRODUCTION HEREOF IS A CRIMINAL OFFENSE UNDER SECTION 102 OF THE COPYRIGHT ACT, 17 U.S.C., 18 U.S.C. SEC. 506. UNAUTHORIZED DISCLOSURE MAY CONSTITUTE TRADE SECRET MISAPPROPRIATION IN VIOLATION OF (C.34-3.31-1ET. SEQ. AND OTHER LAWS. THE CONCEPTS, IDEAS, DESIGNS, ARRANGEMENTS, DRAWINGS, AND PLANS DISCLOSED ARE COPYRIGHTED AND HEREIN MAY BE PATENTED OR BE THE SUBJECT OF PENDING PATENT APPLICATION. ANYONE VIOLATING THE INTENT OF THIS COPYRIGHT PROTECTION WILL BE PROSECUTED TO THE FULL EXTENT OF THE FEDERAL STATE AND LOCAL LAWS.

WRITTEN DIMENSIONS ON THESE DOCUMENTS SHALL HAVE PRECEDENCE OVER SCALE DIMENSIONS. CONTRACTORS SHALL VERIFY AND BE RESPONSIBLE FOR ALL DIMENSIONS AND CONDITIONS ON THE JOB AND THIS OFFICE MUST BE NOTIFIED OF ANY VARIATION FROM THE DIMENSIONS AND CONDITIONS SHOWN BY THESE DRAWINGS. SHOP DRAWINGS AND OR DETAILS MUST BE SUBMITTED TO THIS OFFICE FOR REVIEW BEFORE PROCEEDING WITH FABRICATION.

FORT PIERCE WESTWOOD ACADEMY

1801 Panther Ln , Fort Pierce, FL 34947

St. Lucie PUBLIC SCHOOLS

St. Lucie Public Schools
9461 Brandywine Ln
Port St. Lucie, FL 34986

ISSUE DATE: 10/31/2023
COMM. NO.: 2022108

DRAWN BY: Author CHECKED BY: Checker

ENLARGED EXTERIOR GYMNASIUM CANOPY PLAN, ELEVATIONS, AND SECTION

A496

PHASE III - CONSTRUCTION DOCUMENTS

11/1/2023 1:32:25 PM
Autodesk Docs://2022108 Westwood Academy/SLPS_FPWA_HS_2023-A.rvt

BUILDING 1 DOOR SCHEDULE -FIRST FLOOR

DOOR NUMBER	WIDTH	HEIGHT	THICK.	DOOR PANEL (LEAF)			DOOR FRAME		DETAILS			FIRE RATING	STC RATING	COMMENTS	HW SET
				TYPE	MATERIAL	GLAZING	TYPE	MATERIAL	HEAD	JAMB	SILL				
01-001	3' - 0"	7' - 0"	1 3/4"	G2	AL	GL-3	SF-12L	AL	SEE ELEV.	SEE ELEV.	K10/A511	-		3, 4, 10, 11, 13	06
01-002	3' - 0"	7' - 0"	1 3/4"	G2	AL	GL-3	SF-26	AL	SEE ELEV.	SEE ELEV.	K10/A511	-		3, 4, 10, 11, 13	06
01-002A	3' - 0"	7' - 0"	1 3/4"	F	WD	-	1	HM	M1/A512	M6/A512	-	SMOKE		2	62
01-002B	3' - 0"	7' - 0"	1 3/4"	F	WD	-	1	HM	M1/A512	M6/A512	-	SMOKE		2	62
01-004A	3' - 0"	7' - 0"	1 3/4"	F	WD	-	1	HM	M1/A512	M6/A512	-	SMOKE		2	62
01-004B	3' - 0"	7' - 0"	1 3/4"	F	WD	-	1	HM	M1/A512	M6/A512	-	SMOKE		2	62
01-004D	3' - 0"	7' - 0"	1 3/4"	F	WD	-	1	HM	M1/A512	M6/A512	-	SMOKE		2	60
01-004E	3' - 0"	7' - 0"	1 3/4"	F	WD	-	1	HM	M1/A512	M6/A512	-	SMOKE		2	62
01-004F	3' - 0"	7' - 0"	1 3/4"	F	WD	-	1	HM	M1/A512	M6/A512	-	SMOKE		2, 8	49
01-005A	3' - 0"	7' - 0"	1 3/4"	F	WD	-	1	HM	M1/A512	M6/A512	-	SMOKE		8	49
01-006	6' - 0"	7' - 0"	1 3/4"	G2(2)	AL	GL-3	SF-25	AL	SEE ELEV.	SEE ELEV.	K10/A511	-		3, 4, 7, 10, 11, 13	01
01-006A	3' - 0"	7' - 0"	1 3/4"	F	WD	-	1	HM	M1/A512	M6/A512	-	SMOKE		8	49
01-006A.1	3' - 0"	7' - 0"	1 3/4"	F	WD		1	HM	M1/A512	M6/A512	-	-			49
01-007	6' - 0"	7' - 0"	1 3/4"	G2(2)	AL	GL-3	SF-25	AL	SEE ELEV.	SEE ELEV.	K10/A511	-		3, 4, 7, 10, 11	01
01-007.1	6' - 0"	7' - 0"	1 3/4"	G2(2)	AL	GL-3	SF-25	AL	SEE ELEV.	SEE ELEV.	K10/A511	-		3, 4, 7, 10, 11	01
01-007.2	6' - 0"	7' - 0"	1 3/4"	G2(2)	AL	GL-3	SF-25	AL	SEE ELEV.	SEE ELEV.	K10/A511	-		3, 4, 7, 10, 11, 13	01
01-007A	3' - 0"	7' - 0"	1 3/4"	F	WD	-	1	HM	A10/A513	A14/A513	-	SMOKE		2, 8	49
01-007B	3' - 0"	7' - 0"	1 3/4"	F	WD	-	1	HM	A10/A513	A14/A513	-	SMOKE		2, 8	60
01-007C	3' - 0"	7' - 0"	1 3/4"	F	WD	-	1	HM	A10/A513	A14/A513	-	SMOKE		2, 8	60
01-007D	3' - 0"	7' - 0"	1 3/4"	F	WD	-	1	HM	A10/A513	A14/A513	-	SMOKE		2, 8	60
01-007E	3' - 0"	7' - 0"	1 3/4"	F	WD	-	1	HM	A10/A513	A14/A513	-	SMOKE			49
01-007F	3' - 0"	7' - 0"	1 3/4"	F	WD	-	1	HM	A10/A513	A14/A513	-	SMOKE		2, 8	62
01-007G	3' - 0"	7' - 0"	1 3/4"	F	WD	-	1	HM	A10/A513	A14/A513	-	SMOKE		2, 8	62
01-008	6' - 0"	7' - 0"	1 3/4"	N(2)	WD	GT	2	HM	M1/A512	M6/A512	-	SMOKE		7, 8, 13	26B
01-008.1	6' - 0"	7' - 0"	1 3/4"	N(2)	WD	GT	2	HM	M1/A512	M6/A512	-	SMOKE		7, 8, 13	41
01-008A	3' - 0"	7' - 0"	1 3/4"	F	WD	-	1	HM	M1/A512	M6/A512	-	SMOKE		8	49
01-008B	3' - 0"	7' - 0"	1 3/4"	F	WD	-	1	HM	M1/A512	M6/A512	-	SMOKE		2, 8	62
01-008C	3' - 0"	7' - 0"	1 3/4"	F	WD	-	1	HM	M1/A512	M6/A512	-	SMOKE		2, 8	62
01-008D	3' - 0"	7' - 0"	1 3/4"	F	WD	-	1	HM	M1/A512	M6/A512	-	SMOKE		2, 8	62
01-008E	3' - 0"	7' - 0"	1 3/4"	F	WD	-	1	HM	M1/A512	M6/A512	-	SMOKE		2, 8	62
01-009	6' - 0"	7' - 0"	1 3/4"	N(2)	WD	GT	2	HM	M1/A512	M6/A512	-	SMOKE		7, 8, 13	41
01-009.1	6' - 0"	7' - 0"	1 3/4"	N(2)	WD	GT	2	HM	M1/A512	M6/A512	-	SMOKE		7, 8, 13	26B
01-009A	3' - 0"	7' - 0"	1 3/4"	F	WD	-	1	HM	A10/A513	A14/A513	-	SMOKE		8	49
01-009B	3' - 0"	7' - 0"	1 3/4"	F	WD	-	1	HM	M1/A512	M6/A512	-	SMOKE		2, 8	62
01-009C	3' - 0"	7' - 0"	1 3/4"	F	WD	-	1	HM	M1/A512	M6/A512	-	SMOKE		2, 8	62
01-009D	3' - 0"	7' - 0"	1 3/4"	F	WD	-	1	HM	M1/A512	M6/A512	-	SMOKE		2, 8	62
01-009E	3' - 0"	7' - 0"	1 3/4"	F	WD	-	1	HM	M1/A512	M6/A512	-	SMOKE		2, 8	62
01-010	6' - 0"	7' - 0"	1 3/4"	G2(2)	AL	GL-3	SF-25	AL	SEE ELEV.	SEE ELEV.	K10/A511	-		3, 4, 7, 10, 11	01
01-010.1	6' - 0"	7' - 0"	1 3/4"	G2(2)	AL	GL-3	SF-25	AL	SEE ELEV.	SEE ELEV.	K10/A511	-		3, 4, 7, 10, 11	01
01-010.2	6' - 0"	7' - 0"	1 3/4"	G2(2)	AL	GL-3	SF-25	AL	SEE ELEV.	SEE ELEV.	K10/A511	-		3, 4, 7, 10, 11, 13	01
01-010A	3' - 0"	7' - 0"	1 3/4"	F	WD	-	1	HM	A10/A513	A14/A513	-	SMOKE		2, 8	49
01-010B	3' - 0"	7' - 0"	1 3/4"	F	WD	-	1	HM	A10/A513	A14/A513	-	SMOKE		2, 8	60
01-010C	3' - 0"	7' - 0"	1 3/4"	F	WD	-	1	HM	A10/A513	A14/A513	-	SMOKE		2, 8	60
01-010D	3' - 0"	7' - 0"	1 3/4"	F	WD	-	1	HM	A10/A513	A14/A513	-	SMOKE		2, 8	60
01-010E	3' - 0"	7' - 0"	1 3/4"	F	WD	-	1	HM	A10/A513	A14/A513	-	SMOKE		2, 8	49
01-012	6' - 0"	7' - 0"	1 3/4"	N(2)	WD	GT	2	HM	M1/A512	M6/A512	-	SMOKE		7, 8, 13	26B
01-012.1	6' - 0"	7' - 0"	1 3/4"	N(2)	WD	GT	2	HM	M1/A512	M6/A512	-	SMOKE		7, 8, 13	41
01-012A	3' - 0"	7' - 0"	1 3/4"	F	WD	-	1	HM	A10/A513	A14/A513	-	SMOKE		8	49
01-012B	3' - 0"	7' - 0"	1 3/4"	F	WD	-	1	HM	M1/A512	M6/A512	-	SMOKE		2, 8	62
01-012C	3' - 0"	7' - 0"	1 3/4"	F	WD	-	1	HM	M1/A512	M6/A512	-	SMOKE		2, 8	62
01-012D	3' - 0"	7' - 0"	1 3/4"	F	WD	-	1	HM	M1/A512	M6/A512	-	SMOKE		2, 8	62
01-012E	3' - 0"	7' - 0"	1 3/4"	F	WD	-	1	HM	M1/A512	M6/A512	-	SMOKE		2, 8	62
01-013	6' - 0"	7' - 0"	1 3/4"	N(2)	WD	GT	2	HM	M1/A512	M6/A512	-	SMOKE		7, 8, 13	41
01-013.1	6' - 0"	7' - 0"	1 3/4"	N(2)	WD	GT	2	HM	M1/A512	M6/A512	-	SMOKE		7, 8, 13	26B
01-013A	3' - 0"	7' - 0"	1 3/4"	F	WD	-	1	HM	M1/A512	M6/A512	-	SMOKE		8	49
01-013B	3' - 0"	7' - 0"	1 3/4"	F	WD	-	1	HM	M1/A512	M6/A512	-	SMOKE		2, 8	62
01-013C	3' - 0"	7' - 0"	1 3/4"	F	WD	-	1	HM	M1/A512	M6/A512	-	SMOKE		2, 8	62
01-013D	3' - 0"	7' - 0"	1 3/4"	F	WD	-	1	HM	M1/A512	M6/A512	-	SMOKE		2, 8	62
01-013E	3' - 0"	7' - 0"	1 3/4"	F	WD	-	1	HM	M1/A512	M6/A512	-	SMOKE		2, 8	62
01-101	6' - 4"	7' - 0"	1 3/4"	G2 (2)	AL	GL-3	SF-07L	AL	SEE ELEV.	SEE ELEV.	K10/A511	-		3, 4, 7 10, 11, 12, 13, 14	01B
01-101.1	3' - 0"	7' - 0"	1 3/4"	N	WD	GT	1	HM	M1/A512	M6/A512	-	SMOKE		8, 13	47
01-102	3' - 0"	7' - 0"	1 3/4"	N	WD	GT	1	HM	M1/A512	M6/A512	-	SMOKE		8	52
01-103	3' - 0"	7' - 0"	1 3/4"	N	WD	GT	1	HM	M1/A512	M6/A512	-	SMOKE		8	53
01-103.1	3' - 0"	7' - 0"	1 3/4"	N	WD	GT	1	HM	A1/A513	A6/A513	-	SMOKE		8	53
01-103A	3' - 0"	7' - 0"	1 3/4"	F	WD	-	1	HM	M1/A512	M6/A512	-	-		2	62
01-103B	3' - 0"	7' - 0"	1 3/4"	F	WD	-	1	HM	M1/A512	M6/A512	-	-		2	62
01-104	3' - 0"	7' - 0"	1 3/4"	N	WD	GT	1	HM	M1/A512	M6/A512	-	SMOKE		8	52
01-105	3' - 0"	7' - 0"	1 3/4"	N	WD	GT	1	HM	M1/A512	M6/A512	-	SMOKE		8	52
01-106	3' - 0"	7' - 0"	1 3/4"	N	WD	GT	1	HM	M1/A512	M6/A512	-	SMOKE		8	52
01-106A	3' - 0"	7' - 0"	1 3/4"	F	WD	-	1	HM	M1/A512	M6/A512	-	45 MIN		8	55
01-107	3' - 0"	7' - 0"	1 3/4"	N	WD	GT	1	HM	M1/A512	M6/A512	-	SMOKE		8	52
01-108	3' - 0"	7' - 0"	1 3/4"	N	WD	GT	1	HM	M1/A512	M6/A512	-	SMOKE		8	52
01-109	3' - 0"	7' - 0"	1 3/4"	N	WD	GT	1	HM	M1/A512	M6/A512	-	SMOKE		8	49
01-110	3' - 0"	7' - 0"	1 3/4"	N	WD	GT	1	HM	M1/A512	M6/A512	-	SMOKE		8	52
01-111	3' - 0"	7' - 0"	1 3/4"	F	WD	-	1	HM	M1/A512	M6/A512	-	SMOKE		8	49
01-112	6' - 0"	7' - 0"	1 3/4"	F(2)	WD	-	2	HM	M6/A513	M10/A513	-	SMOKE	STC-45	1, 8	33
01-113	3' - 0"	7' - 0"	1 3/4"	F	WD	-	1	HM	M1/A512	M6/A512	-	SMOKE		8	49
01-114	3' - 0"	7' - 0"	1 3/4"	N	WD	GT	1	HM	M1/A512	M6/A512	-	SMOKE		8	52
01-115	3' - 0"	7' - 0"	1 3/4"	N	WD	GT	1	HM	M1/A512	M6/A512	-	SMOKE		8	52
01-116	3' - 0"	7' - 0"	1 3/4"	N (SL)	WD	GT	5	HM	M1/A512	M6/A512-F1/A513	-	SMOKE		8	52
01-117	3' - 0"	7' - 0"	1 3/4"	N	WD	GT	1	HM	M1/A512	M6/A512	-	-			52B
01-117.1	3' - 0"	7' - 0"	1 3/4"	G2	AL	GL-3	SF-26	AL	SEE ELEV.	SEE ELEV.	K10/A511	-		3, 4, 10, 11, 13	07
01-117.2	3' - 0"	7' - 0"	1 3/4"	N	WD	GT	1	HM	M1/A512	M6/A512	-	-			55
01-117A	3' - 0"	7' - 0"	1 3/4"	F	WD	-	1	HM	M1/A512	M6/A512	-			2	63
01-118	3' - 0"	7' - 0"	1 3/4"	N (SL)	WD	GT	5	HM	M1/A512	M6/A512-F1/A513	-	SMOKE		8	52
01-118.1	3' - 0"	7' - 0"	1 3/4"	G2	AL	GL-3	SF-26	AL	SEE ELEV.	SEE ELEV.	K10/A511	-		3, 4, 10, 11,13	08
01-119	3' - 0"	7' - 0"	1 3/4"	G2	AL	GL-3	SF-26	AL	SEE ELEV.	SEE ELEV.	K10/A511	-		3, 4, 10, 11	08
01-119.1	3' - 0"	7' - 0"	1 3/4"	N	WD	GT	1	HM	M1/A512	M6/A512	-	SMOKE		8	52
01-120	3' - 0"	7' - 0"	1 3/4"	N (SL)	WD	GT	5	HM	M1/A512	M6/A512-F1/A513	-	SMOKE		8	52
01-121	3' - 0"	7' - 0"	1 3/4"	N (SL)	WD	GT	5	HM	M1/A512	M6/A512-F1/A513	-	SMOKE		8	52
01-122	3' - 0"	7' - 0"	1 3/4"	N	WD	GT	1	HM	M1/A512	M6/A512	-	SMOKE		8	52
01-123	3' - 0"	7' - 0"	1 3/4"	N	WD	GT	1	HM	M1/A512	M6/A512	-	SMOKE		8	52
01-124	3' - 0"	7' - 0"	1 3/4"	N	WD	GT	1	HM	M1/A512	M6/A512	-	SMOKE		8	53
01-124.1	3' - 0"	7' - 0"	1 3/4"	N	WD	GT	1	HM	M1/A512	M6/A512	-	-			66
01-124A	3' - 0"	7' - 0"	1 3/4"	F	WD	-	1	HM	M1/A512	M6/A512	-	-		2	63
01-125	3' - 0"	7' - 0"	1 3/4"	N	WD	GT	1	HM	M1/A512	M6/A512	-	SMOKE		8	53
01-125A	3' - 0"	7' - 0"	1 3/4"	F	WD	-	1	HM	M1/A512	M6/A512	-	-		2	63
01-126	3' - 0"	7' - 0"	1 3/4"	N	WD	GT	1	HM	M1/A512	M6/A512	-	SMOKE		8	52
01-128	3' - 0"	7' - 0"	1 3/4"	N	WD	GT	1	HM	M1/A512	M6/A512	-	SMOKE		8	52
01-129	3' - 0"	7' - 0"	1 3/4"	N	WD	GT	1	HM	M1/A512	M6/A512	-	SMOKE		8	52
01-130	3' - 0"	7' - 0"	1 3/4"	N	WD	GT	1	HM	M1/A512	M6/A512	-	SMOKE		8	52
01-131	3' - 0"	7' - 0"	1 3/4"	N	WD	GT	1	HM	M1/A512	M6/A512	-	SMOKE		8	52

BUILDING 1 DOOR SCHEDULE -FIRST FLOOR

DOOR NUMBER	WIDTH	HEIGHT	THICK.	DOOR PANEL (LEAF)			DOOR FRAME		DETAILS			FIRE RATING	STC RATING	COMMENTS	HW SET
				TYPE	MATERIAL	GLAZING	TYPE	MATERIAL	HEAD	JAMB	SILL				
01-132	3' - 0"	7' - 0"	1 3/4"	N	WD	GT	1	HM	M1/A512	M6/A512	-	SMOKE		8	52
01-133	3' - 0"	7' - 0"	1 3/4"	N	WD	GT	1	HM	M1/A512	M6/A512	-	SMOKE		8	52
01-134	3' - 0"	7' - 0"	1 3/4"	N	WD	GT	1	HM	M1/A512	M6/A512	-	SMOKE		8	52
01-135	3' - 0"	7' - 0"	1 3/4"	N	WD	GT	1	HM	M1/A512	M6/A512	-	SMOKE		8	52
01-135A	3' - 0"	7' - 0"	1 3/4"	F	WD	-	1	HM	M1/A512	M6/A512	-	45 MIN		8	49
01-136	3' - 0"	7' - 0"	1 3/4"	N	WD	GT	1	HM	M1/A512	M6/A512	-	SMOKE		8	52
01-137	3' - 0"	7' - 0"	1 3/4"	F	WD	-	1	HM	M1/A512	M6/A512	-	SMOKE		8	52
01-138	3' - 0"	7' - 0"	1 3/4"	N	WD	GT	1	HM	M1/A512	M6/A512	-	SMOKE		8	53
01-139	3' - 0"	7' - 0"	1 3/4"	N	WD	GT	1	HM	M1/A512	M6/A512	-	SMOKE		8	53
01-140	3' - 0"	7' - 0"	1 3/4"	N	WD	GT	1	HM	M1/A512	M6/A512	-	SMOKE		8	53
01-141	3' - 0"	7' - 0"	1 3/4"	N	WD	GT	1	HM	M1/A512	M6/A512	-	SMOKE		8	53
01-142	3' - 0"	7' - 0"	1 3/4"	N	WD	FG-45	1	HM	M1/A512	M6/A512	-	45 MIN		8	53
01-142A	3' - 0"	7' - 0"	1 3/4"	F	WD	-	1	HM	A1/A513	A6/A513	-	45 MIN		8	52A
01-143	3' - 0"	7' - 0"	1 3/4"	N	WD	GT	1	HM	M1/A512	M6/A512	-	SMOKE		8	53
01-144	3' - 0"	7' - 0"	1 3/4"	N	WD	GT	1	HM	M1/A512	M6/A512	-	SMOKE		8	53
01-145	3' - 0"	7' - 0"	1 3/4"	F	WD	-	1	HM	A10/A512	A14/A512	-	SMOKE		8	49
01-146	6' - 0"	7' - 0"	1 3/4"	F(2)	WD	-	2	HM	A10/A512	A14/A512	-	SMOKE		1, 8	33
01-147	3' - 0"	7' - 0"	1 3/4"	N	WD	GT	1	HM	M1/A512	M6/A512	-	SMOKE		8	53
01-148	3' - 0"	7' - 0"	1 3/4"	N	WD	FG-45	1	HM	M1/A512	M6/A512	-	45 MIN		8	53
01-148A	3' - 0"	7' - 0"	1 3/4"	F	WD	-	1	HM	A1/A513	A6/A513	-	45 MIN		8	52A
01-149	3' - 0"	7' - 0"	1 3/4"	N	WD	GT	1	HM	M1/A512	M6/A512	-	SMOKE		8	53
01-150	3' - 0"	7' - 0"	1 3/4"	N	WD	GT	1	HM	M1/A512	M6/A512	-	SMOKE		8	53
01-151	3' - 0"	7' - 0"	1 3/4"	N	WD	GT	1	HM	M1/A512	M6/A512	-	SMOKE		8	53
01-152	3' - 0"	7' - 0"	1 3/4"	N	WD	GT	1	HM	M1/A512	M6/A512	-	SMOKE		8	53
01-153	3' - 0"	7' - 0"	1 3/4"	N	WD	GT	1	HM	M1/A512	M6/A512	-	SMOKE		8	53
01-154	3' - 0"	7' - 0"	1 3/4"	N	WD	GT	1	HM	A10/A513	A14/A513	-	SMOKE		8	52
01-155	3' - 0"	7' - 0"	1 3/4"	N	WD	GT	1	HM	A10/A513	A14/A513	-	SMOKE		8	52
01-156	3' - 0"	7' - 0"	1 3/4"	G2	AL	GL-3	SF-26	AL	SEE ELEV.	SEE ELEV.	K10/A511	-		3, 4, 10, 11	05
01-156A	3' - 0"	7' - 0"	1 3/4"	F	WD	-	1	HM	M1/A512	M6/A512	-	-			55
01-156B	3' - 0"	7' - 0"	1 3/4"	F	WD	-	1	HM	M1/A512	M6/A512	-	-		2	63
01-157	3' - 0"	7' - 0"	1 3/4"	G2	AL	GL-3	SF-26	AL	SEE ELEV.	SEE ELEV.	K10/A511	-		3, 4, 10, 11	05
01-158	3' - 0"	7' - 0"	1 3/4"	N	WD	GT	1	HM	A10/A513	A14/A513	-	SMOKE		8	52
01-159	3' - 0"	7' - 0"	1 3/4"	N	WD	GT	1	HM	M1/A512	M6/A512	-	SMOKE		8	52
01-160	3' - 0"	7' - 0"	1 3/4"	N	WD	GT	1	HM	M1/A512	M6/A512	-	SMOKE		8	53
01-160A	3' - 0"	7' - 0"	1 3/4"	F	WD	-	1	HM	M1/A512	M6/A512	-	-			55
01-160B	3' - 0"	7' - 0"	1 3/4"	F	WD	-	1	HM	M1/A512	M6/A512	-	-		2	63
01-161	3' - 0"	7' - 0"	1 3/4"	N	WD	GT	1	HM	M1/A512	M6/A512	-	SMOKE		8	53
01-162	3' - 0"	7' - 0"	1 3/4"	N	WD	GT	1	HM	M1/A512	M6/A512	-	SMOKE		8	53
01-163	3' - 0"	7' - 0"	1 3/4"	N	WD	GT	1	HM	M1/A512	M6/A512	-	SMOKE		8	53
01-164	3' - 0"	7' - 0"	1 3/4"	N	WD	GT	1	HM	M1/A512	M6/A512	-	SMOKE		8	53
01-165	3' - 0"	7' - 0"	1 3/4"	N	WD	FG-45	1	HM	M1/A512	M6/A512	-	45 MIN		8	53
01-165A	3' - 0"	7' - 0"	1 3/4"	F	WD	-	1	HM	A1/A513	A6/A513	-	45 MIN		8	52A
01-166	3' - 0"	7' - 0"	1 3/4"	N	WD	GT	1	HM	M1/A512	M6/A512	-	SMOKE		8	53
01-167	3' - 0"	7' - 0"	1 3/4"	N	WD	GT	1	HM	M1/A512	M6/A512	-	SMOKE		8	53
01-168	6' - 0"	7' - 0"	1 3/4"	F(2)	WD	-	2	HM	A10/A512	A14/A512	-	SMOKE		1, 8	33
01-169	3' - 0"	7' - 0"	1 3/4"	F	WD	-	1	HM	A10/A512	A14/A512	-	SMOKE		8	49
01-170	3' - 0"	7' - 0"	1 3/4"	N	WD	GT	1	HM	M1/A512	M6/A512	-	SMOKE		8	53
01-171	3' - 0"	7' - 0"	1 3/4"	N	WD	FG-45	1	HM	M1/A512	M6/A512	-	45 MIN		8	53
01-171A	3' - 0"	7' - 0"	1 3/4"	F	WD	-	1	HM	A1/A513	A6/A513	-	45 MIN		8	52A
01-172	3' - 0"	7' - 0"	1 3/4"	N	WD	GT	1	HM	M1/A512	M6/A512	-	SMOKE		8	53
01-173	3' - 0"	7' - 0"	1 3/4"	N	WD	GT	1	HM	M1/A512	M6/A512	-	SMOKE		8	53
01-174	3' - 0"	7' - 0"	1 3/4"	N	WD	GT	1	HM	M1/A512	M6/A512	-	SMOKE		8	53
01-175	3' - 0"	7' - 0"	1 3/4"	N	WD	GT	1	HM	M1/A512	M6/A512	-	SMOKE		8	53
01-176	3' - 0"	7' - 0"	1 3/4"	N	WD	GT	1	HM	M1/A512	M6/A512	-	SMOKE		8	53
01-903A	4' - 0"	7' - 0"	1 3/4"	F	HM	-	1	HM	A10/A512	A14/A512			60 MIN	1, 2, 3, 4, 10, 11	23
01-905	6' - 0"	7' - 0"	1 3/4"	N(2)	HM	FG-60	2	HM	A10/A513	A14/A513	F14/A512	60 MIN		7, 8	28
01-905.1	6' - 0"	7' - 0"	1 3/4"	G2 (2)	HM	GL-3	2	HM	M10/A512	F1/A512	F14/A512	-		2, 3, 4, 7, 10, 11	10
01-907	6' - 0"	7' - 0"	1 3/4"	N(2)	HM	FG-60	2	HM	A10/A513	A14/A513	F14/A512	60 MIN		7, 8	28
01-907.1	6' - 0"	7' - 0"	1 3/4"	G2 (2)	HM	GL-3	2	HM	M10/A512	F1/A512	F14/A512	-		2, 3, 4, 7, 10, 11	10

NOTE: SEE SPECIFICATIONS FOR DOOR HARDWARE SETS

DOOR COMMENTS:

1 180 DEGREE SWING - COORDINATE LOCATION IN WALL TO ALLOW FOR FULL SWING. IF DOUBLE DOOR, BOTH PANELS ARE TO SWING 180 DEGREES WHERE APPLICABLE.
2 GALVANIZED DOOR & FRAME - ALL EXTERIOR DOORS AND INTERIOR DOORS WHERE WATER MAY OCCUR
3 INSULATED DOOR - ALL EXTERIOR DOORS
4 TAMPER PROOF HINGES - ALL EXTERIOR DOORS
5 DOOR GASKET (SOUND SEALS) AROUND DOOR PERIMETER - ALL EDUCATIONAL SPACES
6 SOUND CONTROL ADJUSTABLE DOOR GASKET / AUTOMATIC DOOR BOTTOM / THRESHOLD - MUSIC ROOMS
7 KEYED REMOVABLE MULLION - ALL DOOR PAIRS WITH EGRESS HARDWARE
8 DOOR GASKET (SMOKE SEAL) AROUND DOOR PERIMETER - ALL DOORS IN RATED WALL AND CORRIDORS INCLUDING SMOKE PARTITIONS
9 PROVIDE WIDE ANGLE VIEWER
10 WEATHER SEALS AROUND DOOR PERIMETER - ALL EXTERIOR DOORS
11 THRESHOLD - ALL EXTERIOR DOORS
12 ADA DOOR OPERATOR - ONE LEAF - SEE ELECT AND DOOR HARDWARE
13 PREP FRAME AND DOOR FOR ACCESS CONTROL
14 HARDWARE BY MANUFACTURER
15 METAL SOUND CONTROL DOOR ASSEMBLY / STC 45 MINIMUM - PRACTICE AND ENSEMBLE ROOMS ONLY
16 DOORS TO BE SUPPLIED BY KITCHEN EQUIPMENT SUPPLIER
17 OVERHEAD DOOR AND COUNTER SHUTTER OVERALL HEIGHT MUST INCLUDE OPENING HEIGHT PLUS DISTANCE TO HOUSING/OPERATOR LOCATION ABOVE CEILING.
18 OVERHEAD DOOR AND COUNTER SHUTTER MUST MEET TESTING REQUIRMENTS FOR LARGE MISSILE IMPACT AND HAVE FLORIDA PRODUCT APPROVAL CERTIFICATE

19 LOCK CYLINDER WITH STORAGE ROOM KEY

GLAZING LEGEND

GL-2	INSULATED CLEAR GLAZING
GL-3	INSULATED, LAMINATED AND TINTED GLAZING - LARGE MISSILE IMPACT RESISTANT
GT	1/4" TEMPERED CLEAR GLAZING
GL-4	5/8" LAMINATED AND TEMPERED CLEAR GLASS
FG-45	FIRE RATED GLAZING - 45 MIN.
GL-5	5/8" ONE-WAY VISION CLEAR GLASS
FG-60	FIRE RATED GLAZING - 60 MIN.
AC-GT	ACOUSTICAL TEMPRED CLEAR GLASS
FG-90	FIRE RATED GLAZING - 90 MIN.

NOTE: ALL GLAZING SHALL BE GT 1/4" TEMPERED CLEAR GLAZING UNLESS NOTED OTHERWISE

**SEE AS400 AND AS401 FOR SITE COURTYARD DOOR LOCATIONS.

SCHENKELSHULTZ ARCHITECTURE

voice 407-872-3322
fax 407-872-3303
schenkelshultz.com
SS Lic. No. -AA-C000937

CONFIDENTIAL COPYRIGHT 2019 SCHENKEL & SHULTZ INC.
SEE WWW.SCHENKELSHULTZ.COM/COPYRIGHT. FOR POLICY AND INFORMATION

REVISIONS

MARK	DESCRIPTION	DATE
1	ASI-14	12/06/2024

CORE Remnant
Current ASI:14 Received on: 02/02/2025

CONFIDENTIAL COPYRIGHT 2020 SCHENKEL & SHULTZ INC.
SEE WWW.SCHENKELSHULTZ.COM/COPYRIGHT. FOR POLICY AND INFORMATION

PURSUANT TO SECTION 102 OF THE COPYRIGHT ACT, 17 U.S.C., ALL CONCEPTS, IDEAS, DESIGNS, ARRANGEMENTS, DRAWINGS, AND PLANS INDICATED OR REPRESENTED BY THIS DOCUMENT ARE COPYRIGHTED BY SCHENKEL & SHULTZ INC. AS SUCH ALL CONCEPTS, IDEAS, DESIGNS, ARRANGEMENTS, DRAWINGS, AND PLANS INDICATED OR REPRESENTED IN THIS DOCUMENT ARE THE PROPERTY OF SCHENKEL & SHULTZ INC. UNLESS OTHERWISE EXPLICITLY AGREED TO IN WRITING BY SCHENKEL & SHULTZ INC., NONE OF THE CONCEPTS, IDEAS, DESIGNS, ARRANGEMENTS, OR PLANS SHALL BE USED BY OR DISCLOSED TO ANY PERSON, ARCHITECTURAL OR ENGINEERING FIRM, CONSTRUCTION FIRM, SUBCONTRACTING FIRM, SUPPLIER, OR CORPORATION FOR ANY PURPOSE WHATSOEVER WITHOUT THE WRITTEN PERMISSION OF SCHENKEL & SHULTZ INC. PURSUANT TO SECTION 102 OF THE COPYRIGHT ACT, 17 U.S.C., PROTECTION FOR AN ARCHITECTURAL WORK CREATED AS A WORK

BUILDING 1 DOOR SCHEDULE -SECOND FLOOR

DOOR NUMBER	WIDTH	HEIGHT	THICK.	DOOR PANEL (LEAF)			DOOR FRAME		DETAILS			FIRE RATING	STC RATING	COMMENTS	HW SET
				TYPE	MATERIAL	GLAZING	TYPE	MATERIAL	HEAD	JAMB	SILL				
01-014	6' - 0"	7' - 0"	1 3/4"	N (2)	WD	GT	2	HM	M1/A512	M6/A512	-	SMOKE		5,6,8	32
01-014A	3' - 0"	7' - 0"	1 3/4"	F	WD	-	1	HM	M1/A512	M6/A512	-	SMOKE		2,8	62
01-014B	3' - 0"	7' - 0"	1 3/4"	F	WD	-	1	HM	M1/A512	M6/A512	-	SMOKE		2,8	62
01-014C	3' - 0"	7' - 0"	1 3/4"	F	WD	-	1	HM	M1/A512	M6/A512	-	SMOKE		2,8	60
01-014D	3' - 0"	7' - 0"	1 3/4"	F	WD	-	1	HM	M1/A512	M6/A512	-	SMOKE		2,8	60
01-015	3' - 0"	7' - 0"	1 3/4"	G2	AL	GL-3	SF-26	AL	SEE ELEV.	SEE ELEV.	K10/A511	-		3, 4, 10, 11	05
01-016	6' - 0"	7' - 0"	1 3/4"	N (2)	WD	GT	2	HM	M1/A512	M6/A512	-	SMOKE		5,6,8	32
01-016A	3' - 0"	7' - 0"	1 3/4"	F	HM	-	1	HM	M1/A512	M6/A512	-	SMOKE		2,8	49
01-017	3' - 0"	7' - 0"	1 3/4"	G2	AL	GL-3	SF-26	AL	SEE ELEV.	SEE ELEV.	K10/A511	-		3, 4, 10, 11	05
01-018	6' - 0"	7' - 0"	1 3/4"	G2(2)	AL	GL-3	SF-25	AL	SEE ELEV.	SEE ELEV.	K10/A511	-		3, 4, 7, 10, 11	02
01-018.1	6' - 0"	7' - 0"	1 3/4"	G2(2)	AL	GL-3	SF-25	AL	SEE ELEV.	SEE ELEV.	K10/A511	-		3, 4, 7, 10, 11	02
01-018.2	6' - 0"	7' - 0"	1 3/4"	G2(2)	AL	GL-3	SF-25	AL	SEE ELEV.	SEE ELEV.	K10/A511	-		3, 4, 7, 10, 11, 13	01
01-018A	3' - 0"	7' - 0"	1 3/4"	F	WD	-	1	HM	A10/A513	A14/A513	-	SMOKE		2, 8	49
01-018B	3' - 0"	7' - 0"	1 3/4"	F	WD	-	1	HM	A10/A513	A14/A513	-	SMOKE		2, 8	60
01-018C	3' - 0"	7' - 0"	1 3/4"	F	WD	-	1	HM	A10/A513	A14/A513	-	SMOKE		2, 8	60
01-018D	3' - 0"	7' - 0"	1 3/4"	F	WD	-	1	HM	A10/A513	A14/A513	-	SMOKE		2, 8	60
01-018E	3' - 0"	7' - 0"	1 3/4"	F	WD	-	1	HM	A10/A513	A14/A513	-	SMOKE		2,8	49
01-018F	3' - 0"	7' - 0"	1 3/4"	F	WD	-	1	HM	A10/A513	A14/A513	-	SMOKE		2,8	62
01-018G	3' - 0"	7' - 0"	1 3/4"	F	WD	-	1	HM	A10/A513	A14/A513	-	SMOKE		2,8	62
01-019	6' - 0"	7' - 0"	1 3/4"	N(2)	WD	GT	2	HM	M1/A512	M6/A512	-	SMOKE		7, 8, 13	26B
01-019.1	6' - 0"	7' - 0"	1 3/4"	N(2)	WD	GT	2	HM	M1/A512	M6/A512	-	SMOKE		7, 8, 13	41
01-019A	3' - 0"	7' - 0"	1 3/4"	F	WD	-	1	HM	M1/A512	M6/A512	-	SMOKE		8	49
01-019B	3' - 0"	7' - 0"	1 3/4"	F	WD	-	1	HM	M1/A512	M6/A512	-	SMOKE		2,8	62
01-019C	3' - 0"	7' - 0"	1 3/4"	F	WD	-	1	HM	M1/A512	M6/A512	-	SMOKE		2, 8	62
01-019D	3' - 0"	7' - 0"	1 3/4"	F	WD	-	1	HM	M1/A512	M6/A512	-	SMOKE		2, 8	62
01-019E	3' - 0"	7' - 0"	1 3/4"	F	WD	-	1	HM	M1/A512	M6/A512	-	SMOKE		2,8	62
01-020	6' - 0"	7' - 0"	1 3/4"	N(2)	WD	GT	2	HM	M1/A512	M6/A512	-	SMOKE		7, 8, 13	41
01-020.1	6' - 0"	7' - 0"	1 3/4"	N(2)	WD	GT	2	HM	M1/A512	M6/A512	-	SMOKE		7, 8, 13	26B
01-020A	3' - 0"	7' - 0"	1 3/4"	F	WD	-	1	HM	A10/A513	A14/A513	-	SMOKE		8	49
01-020B	3' - 0"	7' - 0"	1 3/4"	F	WD	-	1	HM	M1/A512	M6/A512	-	SMOKE		2, 8	62
01-020C	3' - 0"	7' - 0"	1 3/4"	F	WD	-	1	HM	M1/A512	M6/A512	-	SMOKE		2,8	62
01-020D	3' - 0"	7' - 0"	1 3/4"	F	WD	-	1	HM	M1/A512	M6/A512	-	SMOKE		2,8	62
01-020E	3' - 0"	7' - 0"	1 3/4"	F	WD	-	1	HM	M1/A512	M6/A512	-	SMOKE		2,8	62
01-021	6' - 0"	7' - 0"	1 3/4"	G2(2)	AL	GL-3	SF-25	AL	SEE ELEV.	SEE ELEV.	K10/A511	-		3, 4, 7, 10, 11	01
01-021.1	6' - 0"	7' - 0"	1 3/4"	G2(2)	AL	GL-3	SF-25	AL	SEE ELEV.	SEE ELEV.	K10/A511	-		3, 4, 7, 10, 11	02
01-021.2	6' - 0"	7' - 0"	1 3/4"	G2(2)	AL	GL-3	SF-25	AL	SEE ELEV.	SEE ELEV.	K10/A511	-		3, 4, 7, 10, 11,13	01
01-021B	3' - 0"	7' - 0"	1 3/4"	F	WD	-	1	HM	A10/A513	A14/A513	-	SMOKE		2, 8	60
01-021C	3' - 0"	7' - 0"	1 3/4"	F	WD	-	1	HM	A10/A513	A14/A513	-	SMOKE		2, 8	60
01-021D	3' - 0"	7' - 0"	1 3/4"	F	WD	-	1	HM	A10/A513	A14/A513	-	SMOKE		2, 8	60
01-021E	3' - 0"	7' - 0"	1 3/4"	F	WD	-	1	HM	A10/A513	A14/A513	-	SMOKE		2, 8	49
01-023	6' - 0"	7' - 0"	1 3/4"	N(2)	WD	GT	2	HM	M1/A512	M6/A512	-	SMOKE		7, 8, 13	41
01-023.1	6' - 0"	7' - 0"	1 3/4"	N(2)	WD	GT	2	HM	M1/A512	M6/A512	-	SMOKE		7, 8, 13	26B
01-023.2	6' - 0"	7' - 0"	1 3/4"	G2(2)	WD	GT	2	HM	M1/A512	M6/A512	-	SMOKE		8	26A
01-023.3	6' - 0"	7' - 0"	1 3/4"	G2(2)	AL	GL-3	SF-23	AL	SEE ELEV.	SEE ELEV.	K10/A511	-		3, 4, 10, 11, 13	02A
01-023A	3' - 0"	7' - 0"	1 3/4"	F	WD	-	1	HM	A10/A512	A14/A512	-	SMOKE		8	49
01-023B	3' - 0"	7' - 0"	1 3/4"	F	WD	-	1	HM	M1/A512	M6/A512	-	SMOKE		2, 8	62
01-023C	3' - 0"	7' - 0"	1 3/4"	F	WD	-	1	HM	M1/A512	M6/A512	-	SMOKE		2,8	62
01-023D	3' - 0"	7' - 0"	1 3/4"	F	WD	-	1	HM	M1/A512	M6/A512	-	SMOKE		2,8	62
01-023E	3' - 0"	7' - 0"	1 3/4"	F	WD	-	1	HM	M1/A512	M6/A512	-	SMOKE		2,8	62
01-024	6' - 0"	7' - 0"	1 3/4"	N(2)	WD	GT	2	HM	M1/A512	M6/A512	-	SMOKE		7, 8, 13	41
01-024.1	6' - 0"	7' - 0"	1 3/4"	N(2)	WD	GT	2	HM	M1/A512	M6/A512	-	SMOKE		7, 8, 13	26B
01-024A	3' - 0"	7' - 0"	1 3/4"	F	WD	-	1	HM	M1/A512	M6/A512	-	SMOKE		8	49
01-024B	3' - 0"	7' - 0"	1 3/4"	F	WD	-	1	HM	M1/A512	M6/A512	-	SMOKE		2, 8	62
01-024C	3' - 0"	7' - 0"	1 3/4"	F	WD	-	1	HM	M1/A512	M6/A512	-	SMOKE		2, 8	62
01-024D	3' - 0"	7' - 0"	1 3/4"	F	WD	-	1	HM	M1/A512	M6/A512	-	SMOKE		2, 8	62
01-024E	3' - 0"	7' - 0"	1 3/4"	F	WD	-	1	HM	M1/A512	M6/A512	-	SMOKE		2,8	62
01-201	6' - 0"	7' - 0"	1 3/4"	G2 (2) (T)	AL	GL-3	SF-23	AL	SEE ELEV.	SEE ELEV.	K10/A511	-		3, 4, 7, 10, 11, 13	01
01-201.1	6' - 0"	7' - 0"	1 3/4"	G2 (2) (T)	AL	GL-3	SF-23	AL	SEE ELEV.	SEE ELEV.	K10/A511	-		3, 4, 7, 10, 11	02
01-202	3' - 0"	7' - 0"	1 3/4"	N	WD	GT	1	HM	M1/A512	M6/A512	-	SMOKE		5	52
01-203	3' - 0"	7' - 0"	1 3/4"	N	WD	GT	1	HM	M1/A512	M6/A512	-	SMOKE		5,6,8	50
01-203.1	3' - 0"	7' - 0"	1 3/4"	N	WD	GT	1	HM	M1/A512	M6/A512	-	-		5.6.	53
01-204	3' - 0"	7' - 0"	1 3/4"	F	HM	-	1	HM	M1/A512	M6/A512	-	SMOKE		8	49
01-205	3' - 0"	7' - 0"	1 3/4"	N	WD	GT	1	HM	M1/A512	M6/A512	-	SMOKE		8	53
01-206	3' - 0"	7' - 0"	1 3/4"	N	WD	GT	1	HM	M1/A512	M6/A512	-	SMOKE		8	53
01-207	6' - 0"	7' - 0"	1 3/4"	F(2)	WD	-	2	HM	M1/A512	M6/A512	-	SMOKE		1, 5, 6	35
01-208	3' - 0"	7' - 0"	1 3/4"	F	WD	-	1	HM	M1/A512	M6/A512	-	90 MIN		8	49
01-209	3' - 0"	7' - 0"	1 3/4"	N	WD	GT	1	HM	M1/A512	M6/A512	-	SMOKE		8	53
01-210	3' - 0"	7' - 0"	1 3/4"	N	WD	GT	1	HM	M1/A512	M6/A512	-	SMOKE		8	53
01-211	3' - 0"	7' - 0"	1 3/4"	N	WD	GT	1	HM	M1/A512	M6/A512	-	SMOKE		8	53
01-212	3' - 0"	7' - 0"	1 3/4"	N	WD	GT	1	HM	M1/A512	M6/A512	-	SMOKE		5,6,8	50
01-213	6' - 0"	7' - 0"	1 3/4"	F(2)	HM	-	2	HM	M1/A512	M6/A512	-	SMOKE	STC-45	5,6,8	35
01-213.1	3' - 0"	7' - 0"	1 3/4"	N	HM	GT	1	HM	M1/A512	M6/A512	-	SMOKE	STC-45	5, 8	68A
01-213A	3' - 0"	7' - 0"	1 3/4"	F	WD	GT	1	HM	M1/A512	M6/A512	-	-			55
01-213B	3' - 0"	7' - 0"	1 3/4"	N	WD	GT	1	HM	M1/A512	M6/A512	-	SMOKE	STC-45	5,6,8	50
01-214	3' - 0"	7' - 0"	1 3/4"	N	WD	GT	1	HM	M1/A512	M6/A512	-	SMOKE		8	53
01-215	3' - 0"	7' - 0"	1 3/4"	N	WD	GT	1	HM	M1/A512	M6/A512	-	SMOKE		8	53
01-216	3' - 0"	7' - 0"	1 3/4"	G2	AL	GL-3	SF-26	AL	SEE ELEV.	SEE ELEV.	K10/A511	-		3, 4, 10, 11	05
01-216A	3' - 0"	7' - 0"	1 3/4"	F	HM	-	1	HM	M1/A512	M6/A512	-	-			55
01-216B	3' - 0"	7' - 0"	1 3/4"	F	HM	-	1	HM	M1/A512	M6/A512	-	-		2	63
01-217	3' - 0"	7' - 0"	1 3/4"	G2	AL	GL-3	SF-26	AL	SEE ELEV.	SEE ELEV.	M10/A513	-		3, 4, 10, 11	05
01-217A	3' - 0"	7' - 0"	1 3/4"	F	HM	-	1	HM	M1/A512	M6/A512	-	-			55
01-217B	3' - 0"	7' - 0"	1 3/4"	F	HM	-	1	HM	M1/A512	M6/A512	-	-		2	63
01-218	3' - 0"	7' - 0"	1 3/4"	N	WD	GT	1	HM	M1/A512	M6/A512	-	SMOKE		8	53
01-219	3' - 0"	7' - 0"	1 3/4"	N	WD	GT	1	HM	M1/A512	M6/A512	-	SMOKE		8	53
01-220	3' - 0"	7' - 0"	1 3/4"	N	WD	GT	1	HM	M1/A512	M6/A512	-	SMOKE		8	53
01-221	3' - 0"	7' - 0"	1 3/4"	N	WD	GT	1	HM	M1/A512	M6/A512	-	SMOKE		8	53
01-222	3' - 0"	7' - 0"	1 3/4"	N	WD	FG-45	1	HM	M1/A512	M6/A512	-	45 MIN		8	53
01-222A	3' - 0"	7' - 0"	1 3/4"	F	WD	-	1	HM	A1/A513	A6/A513	-	45 MIN		8	59
01-223	3' - 0"	7' - 0"	1 3/4"	N	WD	GT	1	HM	M1/A512	M6/A512	-	SMOKE		8	53
01-224	3' - 0"	7' - 0"	1 3/4"	N	WD	GT	1	HM	M1/A512	M6/A512	-	SMOKE		8	53
01-225	3' - 0"	7' - 0"	1 3/4"	F	WD	-	1	HM	A10/A512	A14/A512	-	SMOKE		8	49
01-226	6' - 0"	7' - 0"	1 3/4"	F(2)	WD	-	2	HM	A10/A512	A14/A512	-	SMOKE		1, 8	33
01-227	3' - 0"	7' - 0"	1 3/4"	N	WD	GT	1	HM	M1/A512	M6/A512	-	SMOKE		8	53
01-228	3' - 0"	7' - 0"	1 3/4"	N	WD	FG-45	1	HM	M1/A512	M6/A512	-	45 MIN		8	53
01-228A	3' - 0"	7' - 0"	1 3/4"	F	WD	-	1	HM	A1/A513	A6/A513	-	45 MIN		8	59
01-229	3' - 0"	7' - 0"	1 3/4"	N	WD	GT	1	HM	M1/A512	M6/A512	-	SMOKE		8	53
01-230	3' - 0"	7' - 0"	1 3/4"	N	WD	GT	1	HM	M1/A512	M6/A512	-	SMOKE		8	53
01-231	3' - 0"	7' - 0"	1 3/4"	N	WD	GT	1	HM	M1/A512	M6/A512	-	SMOKE		8	53
01-232	3' - 0"	7' - 0"	1 3/4"	N	WD	GT	1	HM	M1/A512	M6/A512	-	SMOKE		8	53
01-233	3' - 0"	7' - 0"	1 3/4"	N	WD	GT	1	HM	M1/A512	M6/A512	-	SMOKE		8	53
01-234	3' - 0"	7' - 0"	1 3/4"	N	WD	GT	1	HM	A10/A513	A14/A513	-	SMOKE		8	53
01-235A	3' - 0"	7' - 0"	1 3/4"	N	WD	GT	1	HM	M1/A512	M6/A512	-	-			53
01-235B	3' - 0"	7' - 0"	1 3/4"	N	WD	GT	1	HM	M1/A512	M6/A512	-	SMOKE		8	53

BUILDING 1 DOOR SCHEDULE -SECOND FLOOR

DOOR NUMBER	WIDTH	HEIGHT	THICK.	DOOR PANEL (LEAF)			DOOR FRAME		DETAILS			FIRE RATING	STC RATING	COMMENTS	HW SET
				TYPE	MATERIAL	GLAZING	TYPE	MATERIAL	HEAD	JAMB	SILL				
01-236	3' - 0"	7' - 0"	1 3/4"	F	WD	-	1	HM	M1/A512	M6/A512	-	SMOKE		8	49
01-237	3' - 0"	7' - 0"	1 3/4"	F	WD	-	1	HM	M1/A512	M6/A512	-	SMOKE		8	49
01-238.1	3' - 0"	7' - 0"	1 3/4"	N	WD	GT	1	HM	M1/A512	M6/A512	-	SMOKE		8	53
01-238.2	3' - 0"	7' - 0"	1 3/4"	N	WD	GT	1	HM	M1/A512	M6/A512	-	-			53
01-238A	3' - 0"	7' - 0"	1 3/4"	N	WD	GT	1	HM	M1/A512	M6/A512	-	-			52B
01-238B	3' - 0"	7' - 0"	1 3/4"	N	WD	GT	1	HM	M1/A512	M6/A512	-	-			52B
01-238C	3' - 0"	7' - 0"	1 3/4"	F	WD	-	1	HM	M1/A512	M6/A512	-	90 MIN		8	62
01-239	3' - 0"	7' - 0"	1 3/4"	N	WD		1	HM	M1/A512	M6/A512	-	SMOKE		8	53
01-240.1	3' - 0"	7' - 0"	1 3/4"	N	WD	GT	1	HM	M1/A512	M6/A512	-	SMOKE		8	53
01-240.2	3' - 0"	7' - 0"	1 3/4"	N	WD	GT	1	HM	M1/A512	M6/A512	-	-			53
01-240A	3' - 0"	7' - 0"	1 3/4"	N	WD	GT	1	HM	M1/A512	M6/A512	-	-			53
01-241	3' - 0"	7' - 0"	1 3/4"	N	WD		1	HM	M1/A512	M6/A512	-	SMOKE		8	53
01-242	3' - 0"	7' - 0"	1 3/4"	N	WD	GT	1	HM	M1/A512	M6/A512	-	SMOKE		8	53
01-243	3' - 0"	7' - 0"	1 3/4"	N	WD	GT	1	HM	M1/A512	M6/A512	-	SMOKE		8	53
01-244	3' - 0"	7' - 0"	1 3/4"	N	WD	FG-45	1	HM	M1/A512	M6/A512	-	45 MIN		8	53
01-244A	3' - 0"	7' - 0"	1 3/4"	F	WD	-	1	HM	A1/A513	A6/A513	-	45 MIN		8	59
01-245	3' - 0"	7' - 0"	1 3/4"	N	WD	GT	1	HM	M1/A512	M6/A512	-	SMOKE		8	53
01-246	3' - 0"	7' - 0"	1 3/4"	N	WD	GT	1	HM	M1/A512	M6/A512	-	SMOKE		8	53
01-247	6' - 0"	7' - 0"	1 3/4"	F(2)	WD	-	2	HM	A10/A512	A14/A512	-	SMOKE		1, 8	33
01-248	3' - 0"	7' - 0"	1 3/4"	F	WD	-	1	HM	A10/A512	A14/A512	-	SMOKE		8	49
01-249	3' - 0"	7' - 0"	1 3/4"	N	WD	GT	1	HM	M1/A512	M6/A512	-	SMOKE		8	53
01-250	3' - 0"	7' - 0"	1 3/4"	N	WD	FG-45	1	HM	M1/A512	M6/A512	-	45 MIN		8	53
01-250A	3' - 0"	7' - 0"	1 3/4"	F	WD	-	1	HM	A1/A513	A6/A513	-	45 MIN		8	59
01-251	3' - 0"	7' - 0"	1 3/4"	N	WD	GT	1	HM	M1/A512	M6/A512	-	SMOKE		8	53
01-252	3' - 0"	7' - 0"	1 3/4"	N	WD	GT	1	HM	M1/A512	M6/A512	-	SMOKE		8	53
01-253	3' - 0"	7' - 0"	1 3/4"	N	WD	GT	1	HM	M1/A512	M6/A512	-	SMOKE		8	53
01-254	3' - 0"	7' - 0"	1 3/4"	N	WD	GT	1	HM	M1/A512	M6/A512	-	SMOKE		8	53
01-255	3' - 0"	7' - 0"	1 3/4"	N	WD	GT	1	HM	M1/A512	M6/A512	-	SMOKE		8	53
01-256	3' - 0"	7' - 0"	1 3/4"	F	WD	-	1	HM	M1/A512	M6/A512	-	90 MIN		8	59
01-912	6' - 0"	7' - 0"	1 3/4"	N(2)	HM	FG-60	2	HM	A10/A513	A14/A513	F14/A512	60 MIN		7, 8	28
01-914	6' - 0"	7' - 0"	1 3/4"	N(2)	HM	FG-60	2	HM	A10/A513	A14/A513	F14/A512	60 MIN		7, 8	28

NOTE: SEE SPECIFICATIONS FOR DOOR HARDWARE SETS

DOOR COMMENTS:

1 180 DEGREE SWING - COORDINATE LOCATION IN WALL TO ALLOW FOR FULL SWING. IF DOUBLE DOOR, BOTH PANELS ARE TO SWING 180 DEGREES WHERE APPLICABLE.
2 GALVANIZED DOOR & FRAME - ALL EXTERIOR DOORS AND INTERIOR DOORS WHERE WATER MAY OCCUR
3 INSULATED DOOR - ALL EXTERIOR DOORS
4 TAMPER PROOF HINGES - ALL EXTERIOR DOORS
5 DOOR GASKET (SOUND SEALS) AROUND DOOR PERIMETER - ALL EDUCATIONAL SPACES
6 SOUND CONTROL ADJUSTABLE DOOR GASKET / AUTOMATIC DOOR BOTTOM / THRESHOLD - MUSIC ROOMS
7 KEYED REMOVABLE MULLION - ALL DOOR PAIRS WITH EGRESS HARDWARE
8 DOOR GASKET (SMOKE SEAL) AROUND DOOR PERIMETER - ALL DOORS IN RATED WALL AND CORRIDORS INCLUDING SMOKE PARTITIONS
9 PROVIDE WIDE ANGLE VIEWER
10 WEATHER SEALS AROUND DOOR PERIMETER - ALL EXTERIOR DOORS
11 THRESHOLD - ALL EXTERIOR DOORS
12 ADA DOOR OPERATOR - ONE LEAF - SEE ELECT AND DOOR HARDWARE
13 PREP FRAME AND DOOR FOR ACCESS CONTROL
14 HARDWARE BY MANUFACTURER
15 METAL SOUND CONTROL DOOR ASSEMBLY / STC 45 MINIMUM - PRACTICE AND ENSEMBLE ROOMS ONLY
16 DOORS TO BE SUPPLIED BY KITCHEN EQUIPMENT SUPPLIER
17 OVERHEAD DOOR AND COUNTER SHUTTER OVERALL HEIGHT MUST INCLUDE OPENING HEIGHT PLUS DISTANCE TO HOUSING/OPERATOR LOCATION ABOVE CEILING.
18 OVERHEAD DOOR AND COUNTER SHUTTER MUST MEET TESTING REQUIRMENTS FOR LARGE MISSILE IMPACT AND HAVE FLORIDA PRODUCT APPROVAL CERTIFICATE
19 LOCK CYLINDER WITH STORAGE ROOM KEY

GLAZING LEGEND

GL-2	INSULATED CLEAR GLAZING
GL-3	INSULATED, LAMINATED AND TINTED GLAZING - LARGE MISSILE IMPACT RESISTANT
GT	1/4" TEMPERED CLEAR GLAZING
GL-4	5/8" LAMINATED AND TEMPERED CLEAR GLASS
FG-45	FIRE RATED GLAZING - 45 MIN.
GL-5	5/8" ONE-WAY VISION CLEAR GLASS
FG-60	FIRE RATED GLAZING - 60 MIN.
AC-GT	ACOUSTICAL TEMPRED CLEAR GLASS
FG-90	FIRE RATED GLAZING - 90 MIN.

NOTE: ALL GLAZING SHALL BE GT 1/4" TEMPERED CLEAR GLAZING UNLESS NOTED OTHERWISE

SCHENKELSHULTZ ARCHITECTURE

voice 407-872-3322
fax 407-872-3303
schenkelshultz.com
SS Lic. No. -AA-C000937

CONFIDENTIAL COPYRIGHT 2019 SCHENKEL & SHULTZ INC.
SEE WWW.SCHENKELSHULTZ.COM/COPYRIGHT FOR POLICY AND INFORMATION

REVISIONS

MARK	DESCRIPTION	DATE
1	ADDENDUM NO. 3	12/14/2023
2	ASI-14	10/29/2024

CORE Remnant
Current ASI:14 Received on: 02/02/2025

CONFIDENTIAL COPYRIGHT 2020 SCHENKEL & SHULTZ INC.
SEE WWW.SCHENKELSHULTZ.COM/COPYRIGHT FOR POLICY AND INFORMATION

PURSUANT TO SECTION 102 OF THE COPYRIGHT ACT, 17 U.S.C., ALL CONCEPTS, IDEAS, DESIGNS, ARRANGEMENTS, DRAWINGS, AND PLANS INDICATED OR REPRESENTED BY THIS DOCUMENT ARE COPYRIGHTED BY SCHENKEL & SHULTZ INC. AS SUCH ALL CONCEPTS, IDEAS, DESIGNS, ARRANGEMENTS, DRAWINGS, AND PLANS INDICATED OR REPRESENTED BY THIS DOCUMENT CONSTITUTE THE ORIGINAL AND UNPUBLISHED WORK OF SCHENKEL SHULTZ INC. AND SHALL NOT BE USED BY ANY PERSON, ENTITY OR CORPORATION FOR ANY PURPOSE WHATSOEVER WITHOUT THE EXPRESS PERMISSION OF SCHENKEL SHULTZ INC. UNLESS OTHERWISE PROVIDED FOR IN THE AGREEMENT BETWEEN SCHENKEL SHULTZ INC. AND THE OWNER. NONE OF THE IDEAS, DESIGNS, ARRANGEMENTS, OR PLANS SHALL BE USED BY OR DISCLOSED TO ANY PERSON, ARCHITECTURAL OR ENGINEERING FIRM, CONSTRUCTION FIRM, SUBCONTRACTING FIRM, SUPPLIER, OR CORPORATION FOR ANY PURPOSE WHATSOEVER WITHOUT THE EXPRESS PERMISSION OF SCHENKEL & SHULTZ INC. UNLESS OTHERWISE PROVIDED FOR IN THE AGREEMENT BETWEEN SCHENKEL SHULTZ INC. AND THE OWNER. PURSUANT TO SECTION 102 OF THE COPYRIGHT ACT, 17 U.S.C., PROTECTION FOR AN ARCHITECTURAL WORK CREATED AS A WORK MADE FOR HIRE ON OR AFTER DECEMBER 1, 1990, LASTS FOR 95 YEARS FROM THE DATE OF PUBLICATION OF THE WORK OR FOR 120 YEARS FROM THE DATE OF CREATION OF THE UNPUBLISHED PLANS, WHICHEVER TERM IS LESS.

WARNING: REPRODUCTION HEREOF IS A CRIMINAL OFFENSE UNDER SECTION 102 OF THE COPYRIGHT ACT, 17 U.S.C., 18 U.S.C. SEC. 506. UNAUTHORIZED DISCLOSURE MAY CONSTITUTE TRADE SECRET MISAPPROPRIATION IN VIOLATION OF 1.C.24-2-3-1 ET. SEQ. AND OTHER LAWS. THE CONCEPTS, IDEAS, DESIGNS, ARRANGEMENTS, DRAWINGS, AND PLANS DISCLOSED ARE COPYRIGHTED AND HEREIN MAY BE PATENTED OR BE THE SUBJECT OF PENDING PATENT APPLICATION. ANYONE VIOLATING THE INTENT OF THIS COPYRIGHT PROTECTION WILL BE PROSECUTED TO THE FULL EXTENT OF THE FEDERAL STATE AND LOCAL LAWS.

WRITTEN DIMENSIONS ON THESE DOCUMENTS SHALL HAVE PRECEDENCE OVER SCALE DIMENSIONS. CONTRACTORS SHALL VERIFY AND BE RESPONSIBLE FOR ALL DIMENSIONS AND CONDITIONS ON THE JOB AND THIS OFFICE MUST BE NOTIFIED OF ANY VARIATION FROM THE DIMENSIONS AND CONDITIONS SHOWN BY THESE DRAWINGS. SHOP DRAWINGS AND OR DETAILS MUST BE SUBMITTED TO THIS OFFICE FOR REVIEW BEFORE PROCEEDING WITH FABRICATION.

FORT PIERCE WESTWOOD ACADEMY

1801 Panther Ln , Fort Pierce, FL 34947

St. Lucie PUBLIC SCHOOLS

St. Lucie Public Schools
9461 Brandywine Ln
Port St. Lucie, FL 34986

ISSUE DATE: 10/31/2023
COMM. NO.: 2022108

DRAWN BY: SM,AC CHECKED BY: KT

DOOR SCHEDULE - BLDG 1
2ND FLOOR

A502

PHASE III - CONSTRUCTION DOCUMENTS

BUILDING 2 DOOR SCHEDULE

DOOR NUMBER	WIDTH	HEIGHT	THICK.	DOOR PANEL (LEAF)			DOOR FRAME		DETAILS			FIRE RATING	STC RATING	COMMENTS	HW SET
				TYPE	MATERIAL	GLAZING	TYPE	MATERIAL	HEAD	JAMB	SILL				
02-001	3' - 0"	7' - 0"	1 3/4"	F	WD	-	1	HM	M1/A512	M6/A512	-	-		2	70
02-002	3' - 0"	7' - 0"	1 3/4"	F	WD	-	1	HM	M1/A512	M6/A512	-	-		2	70
02-002B	3' - 0"	7' - 0"	1 3/4"	F	WD	-	1	HM	M1/A512	M6/A512	-	-		2	62
02-007	3' - 0"	7' - 0"	1 3/4"	F	HM	-	3	HM	F14/A513	F10/A513	F14/A512	-		2, 3, 4, 9, 10, 11, 13	18
02-007.1	3' - 0"	7' - 0"	1 3/4"	F	WD	-	3	HM	F6/A512	F10/A512	-	45 MIN		2, 8	45
02-007A	3' - 0"	7' - 0"	1 3/4"	F	WD	-	3	HM	F6/A512	F10/A512	-	SMOKE		2,8	60
02-007B	3' - 0"	7' - 0"	1 3/4"	F	WD	-	3	HM	F6/A512	F10/A512	-	SMOKE		1, 2, 8	49
02-009	3' - 0"	7' - 0"	1 3/4"	F	HM	-	3	HM	F14/A513	F10/A513	F14/A512	-		2, 3, 4, 9, 10, 11, 13	18
02-009.1	3' - 0"	7' - 0"	1 3/4"	F	WD	-	3	HM	F6/A512	F10/A512	-	45 MIN		2, 8	45
02-009C	3' - 0"	7' - 0"	1 3/4"	F	WD	-	3	HM	F6/A512	F10/A512	-	SMOKE		2, 8	52A
02-009D	3' - 0"	7' - 0"	1 3/4"	F	WD	-	3	HM	F6/A512	F10/A512	-	SMOKE		2, 8	61
02-101	6' - 0"	7' - 0"	1 3/4"	G2(2)	AL	GL-3	SF-25L	AL	SEE ELEV.	SEE ELEV.	K10/A511	-		3, 4, 7, 10, 11, 13	03
02-101.1	6' - 0"	7' - 0"	1 3/4"	G2(2)	AL	GL-3	SF-25L	AL	SEE ELEV.	SEE ELEV.	K10/A511	-		3, 4, 7, 10, 11	04
02-101.2	6' - 0"	7' - 0"	1 3/4"	G2(2)	AL	GL-3	SF-25L	AL	SEE ELEV.	SEE ELEV.	K10/A511	-		3, 4, 7, 10, 11	04
02-101.3	6' - 0"	7' - 0"	1 3/4"	G2(2)	AL	GL-3	SF-25L	AL	SEE ELEV.	SEE ELEV.	K10/A511	-		3, 4, 7, 10, 11	04
02-101.4	6' - 0"	7' - 0"	1 3/4"	G2(2)	AL	GL-3	SF-25L	AL	SEE ELEV.	SEE ELEV.	K10/A511	-		3, 4, 7, 10, 11, 13	03
02-102	6' - 0"	7' - 0"	1 3/4"	G2(2)	AL	GL-3	SF-25L	AL	SEE ELEV.	SEE ELEV.	K10/A511	-		3, 4, 7, 10, 11	04A
02-102.1	6' - 0"	7' - 0"	1 3/4"	G2(2)	AL	GL-3	SF-25L	AL	SEE ELEV.	SEE ELEV.	K10/A511	-		3, 4, 7, 10, 11	04A
02-102.2	6' - 0"	7' - 0"	1 3/4"	G2(2)	AL	GL-3	SF-25L	AL	SEE ELEV.	SEE ELEV.	K10/A511	-		3, 4, 7, 10, 11,13	03A
02-102.3	6' - 0"	7' - 0"	1 3/4"	G2(2)	AL	GL-3	SF-25L	AL	SEE ELEV.	SEE ELEV.	K10/A511	-		3, 4, 7, 10, 11	04A
02-102.4	6' - 0"	7' - 0"	1 3/4"	G2(2)	AL	GL-3	SF-25L	AL	SEE ELEV.	SEE ELEV.	K10/A511	-		3, 4, 7, 10, 11	04A
02-102.5	6' - 0"	7' - 0"	1 3/4"	G2(2)	AL	GL-3	SF-25L	AL	SEE ELEV.	SEE ELEV.	K10/A511	-		3, 4, 7, 10, 11	04A
02-102.6	6' - 0"	7' - 0"	1 3/4"	N(2)	WD	FG-45	2	HM	M10/A512	F1/A512	-	45 MIN		1, 7, 8	29
02-102.7	6' - 0"	7' - 0"	1 3/4"	N(2)	WD	FG-45	2	HM	M10/A512	F1/A512	-	45 MIN		1, 7, 8, 13	42
02-103	3' - 4"	7' - 0"	1 3/4"	N	WD	GT	1	HM	M1/A512	M6/A512	-	-		2	54
02-103.1	20' - 0"	10' - 6"	3"	OHGM	AL	-	AL	AL	G11/A515	G1/A515	-	-		17	76
02-103.2	20' - 0"	10' - 6"	3"	OHGM	AL	-	AL	AL	G11/A515	G1/A515	-	-		17	76
02-103.3	20' - 0"	10' - 6"	3"	OHGM	AL	-	AL	AL	G11/A515	G1/A515	-	-		17	76
02-103.4	3' - 4"	7' - 0"	1 3/4"	N	WD	GT	1	HM	M1/A512	M6/A512	-	-		2	54
02-103A	14' - 0"	4' - 0"	2"	CCD	AL	-	-	AL	A11/A515	G6/A515	A15/A515	-			76
02-104	3' - 0"	7' - 0"	1 3/4"	N	WD	GT	1	HM	M1/A512	M6/A512		-		2	49
02-104.1	3' - 0"	7' - 0"	1 3/4"	N	HM	GL-3	1	HM	M10/A512	F1/A512	F14/A512	-		2, 3, 4, 10, 11	15
02-104A	3' - 0"	7' - 0"	1 3/4"	F	WD	-	1	HM	M1/A512	M6/A512	-	-		2	63
02-104B	3' - 0"	7' - 0"	1 3/4"	F	WD	-	1	HM	M1/A512	M6/A512	-	-		2	69B
02-104C	3' - 0"	7' - 0"	1 3/4"	F	WD	-	1	HM	M1/A512	M6/A512	-	-		2	63
02-105	6' - 0"	7' - 0"	1 3/4"	F(2)	HM	-	2	HM	M10/A512	F1/A512	F14/A512	-		1, 2, 3, 4, 7, 9, 10, 11, 13	12A
02-105A	3' - 0"	7' - 0"	1 3/4"	F	HM	-	1	HM	M1/A512	M6/A512	-	-		2	55
02-105B	3' - 0"	7' - 0"	1 3/4"	F	HM	-	1	HM	M1/A512	M6/A512	-	-		2	52A
02-105E	3' - 0"	7' - 0"	1 3/4"	N	HM	GT	1	HM	M1/A512	M6/A512	-	-		2	55
02-106	3' - 0"	7' - 0"	1 3/4"	N	HM	FG-45	1	HM	A10/A513	A14/A513	-	45 MIN		2,8	49
02-106A	3' - 0"	7' - 0"	1 3/4"	F	WD	-	1	HM	M1/A512	M6/A512	-	45 MIN		2,8	62
02-106B	3' - 0"	7' - 0"	1 3/4"	F	WD	-	1	HM	M1/A512	M6/A512	-	45 MIN		2,8	62
02-107	3' - 0"	7' - 0"	1 3/4"	N	HM	GT	1	HM	M1/A512	M6/A512	-	-		2	55
02-107.1	3' - 0"	7' - 0"	1 3/4"	N	HM	GT	1	HM	M1/A512	M6/A512	-	-		2	55
02-108	6' - 0"	7' - 0"	1 3/4"	N(2)	WD	FG-45	2	HM	M1/A512	M6/A512	-	45 MIN		7, 8	31
02-108.1	6' - 0"	7' - 0"	1 3/4"	N(2)	WD	FG-45	2	HM	M1/A512	M6/A512	-	45 MIN		7, 8	31
02-108.2	6' - 0"	7' - 0"	1 3/4"	N(2)	WD	FG-45	2	HM	M1/A512	M6/A512	-	45 MIN		7, 8	31
02-108.3	6' - 0"	7' - 0"	1 3/4"	N(2)	HM	GL-3	2	HM	M10/A512	F1/A512	F14/A512	-		2, 3, 4, 7, 10, 11	13A
02-108.4	6' - 0"	7' - 0"	1 3/4"	N(2)	HM	GL-3	2	HM	M10/A512	F1/A512	F14/A512	-		2, 3, 4, 7, 10, 11	13A
02-108.5	6' - 0"	7' - 0"	1 3/4"	N(2)	HM	GL-3	2	HM	M10/A512	F1/A512	F14/A512	-		2, 3, 4, 7, 10, 11	13A
02-108.6	6' - 0"	7' - 0"	1 3/4"	N(2)	HM	GL-3	2	HM	M10/A512	F1/A512	F14/A512	-		2, 3, 4, 7, 10, 11,13	12
02-108A	6' - 0"	7' - 0"	1 3/4"	F(2)	HM	-	2	HM	A1/A513	A6/A513	-	45 MIN		8	39
02-108A.1	6' - 0"	7' - 0"	1 3/4"	F(2)	HM	-	4	HM	A1/A513	A6/A513	-	-		6	36A
02-109	6' - 0"	7' - 0"	1 3/4"	F(2)	WD	-	4	HM	F6/A512	F10/A512	-	45 MIN		1, 7, 8	40
02-110	3' - 0"	7' - 0"	1 3/4"	N	WD	FG-45	3	HM	F6/A512	F10/A512	-	45 MIN		8	52
02-110A	3' - 0"	7' - 0"	1 3/4"	F	WD	-	3	HM	F6/A512	F10/A512	-	-		2	63
02-110A.1	3' - 0"	7' - 0"	1 3/4"	F	WD		3	HM	F6/A512	F10/A512	-	-		2	52B
02-111	3' - 0"	7' - 0"	1 3/4"	N	WD	FG-45	3	HM	F6/A512	F10/A512	-	45 MIN		2, 8	49
02-112	3' - 0"	7' - 0"	1 3/4"	N	WD	FG-45	3	HM	F6/A512	F10/A512	-	45 MIN		2, 8	52
02-113	3' - 0"	7' - 0"	1 3/4"	N	WD	GT	3	HM	F6/A512	F10/A512	-	SMOKE		1, 2, 8	43
02-113.1	3' - 0"	7' - 0"	1 3/4"	F	HM	-	3	HM	M10/A512	F1/A512	F14/A512	-		2, 3, 4, 9, 10, 11, 13	19A
02-113A	3' - 0"	7' - 0"	1 3/4"	N	WD	GT	3	HM	F6/A512	F10/A512	-	-		2	52B
02-114	3' - 0"	7' - 0"	1 3/4"	F	WD	-	3	HM	F6/A512	F10/A512	-	45 MIN		2,8	45
02-114.1	3' - 0"	7' - 0"	1 3/4"	N	WD	GT	3	HM	F6/A512	F10/A512	-	SMOKE		1, 2, 8	43
02-115	3' - 0"	7' - 0"	1 3/4"	F	WD	-	3	HM	F6/A512	F10/A512	-	45 MIN		8	52
02-115.1	3' - 0"	7' - 0"	1 3/4"	N	WD	GT	3	HM	F6/A512	F10/A512	-	-			55
02-116	3' - 0"	7' - 0"	1 3/4"	F	WD	-	3	HM	F6/A512	F10/A512	-	45 MIN		8	52
02-116.1	3' - 0"	7' - 0"	1 3/4"	N	WD	GT	3	HM	F6/A512	F10/A512	-	-			55
02-117	3' - 0"	7' - 0"	1 3/4"	F	WD	-	3	HM	F6/A512	F10/A512	-	45 MIN		2,8	45
02-117.1	3' - 0"	7' - 0"	1 3/4"	N	WD	GT	3	HM	F6/A512	F10/A512	-	SMOKE		1, 2, 8	43
02-118	3' - 0"	7' - 0"	1 3/4"	N	WD	GT	3	HM	F6/A512	F10/A512	-	SMOKE		1, 2, 8	43
02-118.1	3' - 0"	7' - 0"	1 3/4"	F	HM	-	1	HM	M10/A512	F1/A512	F14/A512	-		2, 3, 4, 9, 10, 11, 13	19A
02-118A	3' - 0"	7' - 0"	1 3/4"	N	WD	GT	3	HM	F6/A512	F10/A512	-	-		2	52B
02-119	3' - 4"	7' - 0"	1 3/4"	N	WD	FG-45	3	HM	F6/A512	F10/A512	-	45 MIN		8	45
02-119.1	3' - 0"	7' - 0"	1 3/4"	F	HM	-	1	HM	M10/A512	F1/A512	F14/A512	-		2, 3, 4, 10, 11	21
02-120	3' - 0"	7' - 0"	1 3/4"	N	WD	FG-45	1	HM	M1/A512	M6/A512	-	45 MIN		8	45
02-121	3' - 0"	7' - 0"	1 3/4"	N	WD	FG-45	1	HM	M1/A512	M6/A512	-	45 MIN		8	45
02-121.1	6' - 0"	7' - 0"	1 3/4"	N(2)	WD	FG-45	2	HM	M1/A512	M6/A512	-	45 MIN		8	31A
02-122	3' - 0"	7' - 0"	1 3/4"	F	WD	-	1	HM	M1/A512	M6/A512	-	45 MIN		8	52
02-122.1	8' - 0"	4' - 0"	2"	CCDM	STL	-	-	STL	A11/A515	G6/A515	L6/A515	60 MIN		17	76
02-122A	3' - 0"	7' - 0"	1 3/4"	F	WD	-	1	HM	M1/A512	M6/A512	-	SMOKE		2, 8	49
02-123	3' - 0"	7' - 0"	1 3/4"	F	WD	-	1	HM	M1/A512	M6/A512	-	45 MIN		8	52
02-123.1	8' - 0"	6' - 4"	2"	CCD	STL	-	-	STL	M1/A514	F14/A514	A1/A514	-		17,18	76
02-124	6' - 0"	7' - 0"	1 3/4"	F(2)	HM	-	2	HM	M10/A512	F1/A512	F14/A512	-		1, 2, 3, 4, 7, 10, 11	14
02-125	6' - 0"	7' - 0"	1 3/4"	F(2)	HM	-	2	HM	M10/A512	F1/A512	F14/A512	-		1, 2, 3, 4, 7, 10, 11	14
02-125.1	3' - 0"	7' - 0"	1 3/4"	F	WD	-	3	HM	F6/A512	F10/A512	-	SMOKE		8	49
02-126	3' - 0"	7' - 0"	1 3/4"	F	HM	-	1	HM	M10/A512	F1/A512	F14/A512	-		1, 2, 3, 4, 10, 11	15
02-127	6' - 0"	7' - 0"	1 3/4"	F(2)	HM	-	2	HM	M10/A512	F1/A512	F14/A512	-		1, 2, 3, 4, 7, 10, 11	14
02-127.1	3' - 0"	7' - 0"	1 3/4"	F	HM		1	HM	M10/A512	F1/A512	-	45 MIN		2,8	49
02-128	6' - 0"	7' - 0"	1 3/4"	F(2)	HM	-	2	HM	M10/A512	F1/A512	F14/A512	-		1, 2, 3, 4, 7, 10, 11	14
02-129	6' - 0"	7' - 0"	1 3/4"	F(2)	HM	-	2	HM	M10/A512	F1/A512	F14/A512	-		1, 2, 3, 4, 7, 10, 11	14
02-130	3' - 0"	7' - 0"	1 3/4"	N	HM	-	1	HM	M10/A512	F1/A512	F14/A512	-		2, 3, 4, 10, 11, 13	18
02-130.1	6' - 0"	7' - 0"	1 3/4"	F(2)	HM	-	2	HM	M10/A512	F1/A512	F14/A512	-		1, 2, 3, 4, 7, 10, 11	14
02-130.2	12' - 0"	10' - 0"	3"	OHM	STL	-	STL	STL	M14/A514	F10/A514	-	-		2,3,10,18	76
02-130A	3' - 0"	7' - 0"	1 3/4"	F	WD	-	3	HM	F6/A512	F10/A512	-	-		2	62
02-131	3' - 0"	7' - 0"	1 3/4"	G	WD	GT	3	HM	F6/A512	F10/A512	-	-			52B
02-132	6' - 0"	7' - 0"	1 3/4"	F(2)	HM	-	2	HM	M10/A512	F1/A512	F14/A512	-		1, 2, 3, 4, 7, 10, 11	13A
02-133	3' - 4"	7' - 0"	1 3/4"	F	HM	-	1	HM	M10/A512	F1/A512	F14/A512	-		2, 3, 4, 10, 11	21
02-134	3' - 4"	7' - 0"	1 3/4"	F	HM	-	1	HM	M10/A512	F1/A512	F14/A512	-		2, 3, 4, 10, 11	21
02-135	6' - 0"	7' - 0"	1 3/4"	F(2)	HM	-	2	HM	M10/A512	F1/A512	F14/A512	-		1, 2, 3, 4, 7, 10, 11	14
02-136	3' - 0"	7' - 0"	1 3/4"	F	HM	-	1	HM	M10/A512	F1/A512	F14/A512	-		1, 2, 3, 4, 10, 11	15
02-137	3' - 0"	7' - 0"	1 3/4"	F	HM	-	1	HM	M10/A512	F1/A512	F14/A512	-		1, 2, 3, 4, 10, 11	21A
02-138	3' - 0"	7' - 0"	1 3/4"	N	WD	FG-45	3	HM	F6/A512	F10/A512	-	45 MIN		2,8	52
02-201	8' - 0"	7' - 0"	1 3/4"	F(2)	HM	-	2	HM	M10/A512	F1/A512	L1/A515	-		1, 2, 3, 4, 7, 10, 11	17

NOTE: SEE SPECIFICATIONS FOR DOOR HARDWARE SETS

DOOR COMMENTS:

1 180 DEGREE SWING - COORDINATE LOCATION IN WALL TO ALLOW FOR FULL SWING. IF DOUBLE DOOR, BOTH PANELS ARE TO SWING 180 DEGREES WHERE APPLICABLE.
2 GALVANIZED DOOR & FRAME - ALL EXTERIOR DOORS AND INTERIOR DOORS WHERE WATER MAY OCCUR
3 INSULATED DOOR - ALL EXTERIOR DOORS
4 TAMPER PROOF HINGES - ALL EXTERIOR DOORS
5 DOOR GASKET (SOUND SEALS) AROUND DOOR PERIMETER - ALL EDUCATIONAL SPACES
6 SOUND CONTROL ADJUSTABLE DOOR GASKET / AUTOMATIC DOOR BOTTOM / THRESHOLD - MUSIC ROOMS
7 KEYED REMOVABLE MULLION - ALL DOOR PAIRS WITH EGRESS HARDWARE
8 DOOR GASKET (SMOKE SEAL) AROUND DOOR PERIMETER - ALL DOORS IN RATED WALL AND CORRIDORS INCLUDING SMOKE PARTITIONS
9 PROVIDE WIDE ANGLE VIEWER
10 WEATHER SEALS AROUND DOOR PERIMETER - ALL EXTERIOR DOORS
11 THRESHOLD - ALL EXTERIOR DOORS
12 ADA DOOR OPERATOR - ONE LEAF - SEE ELECT AND DOOR HARDWARE
13 PREP FRAME AND DOOR FOR ACCESS CONTROL
14 HARDWARE BY MANUFACTURER
15 METAL SOUND CONTROL DOOR ASSEMBLY / STC 45 MINIMUM - PRACTICE AND ENSEMBLE ROOMS ONLY
16 DOORS TO BE SUPPLIED BY KITCHEN EQUIPMENT SUPPLIER
17 OVERHEAD DOOR AND COUNTER SHUTTER OVERALL HEIGHT MUST INCLUDE OPENING HEIGHT PLUS DISTANCE TO HOUSING/OPERATOR LOCATION ABOVE CEILING.
18 OVERHEAD DOOR AND COUNTER SHUTTER MUST MEET TESTING REQUIRMENTS FOR LARGE MISSILE IMPACT AND HAVE FLORIDA PRODUCT APPROVAL CERTIFICATE

19 LOCK CYLINDER WITH STORAGE ROOM KEY

GLAZING LEGEND

GL-2 INSULATED CLEAR GLAZING
GL-3 INSULATED, LAMINATED AND TINTED GLAZING - LARGE MISSILE IMPACT RESISTANT
GT 1/4" TEMPERED CLEAR GLAZING
GL-4 5/8" LAMINATED CLEAR GLASS
FG-45 FIRE RATED GLAZING - 45 MIN.
GL-5 5/8" ONE-WAY VISION CLEAR GLASS
FG-60 FIRE RATED GLAZING - 60 MIN.
FG-90 FIRE RATED GLAZING - 90 MIN.

NOTE: ALL GLAZING SHALL BE GT 1/4" TEMPERED CLEAR GLAZING UNLESS NOTED OTHERWISE

SCHENKELSHULTZ ARCHITECTURE
voice 407-872-3322
fax 407-872-3303
schenkelshultz.com
SS Lic. No. -AA-C000937

CONFIDENTIAL COPYRIGHT 2019 SCHENKEL & SHULTZ INC.
SEE WWW.SCHENKELSHULTZ.COM/COPYRIGHT FOR POLICY AND INFORMATION

REVISIONS

MARK	DESCRIPTION	DATE

CONFIDENTIAL COPYRIGHT 2020 SCHENKEL & SHULTZ INC.
SEE WWW.SCHENKELSHULTZ.COM/COPYRIGHT FOR POLICY AND INFORMATION

PURSUANT TO SECTION 102 OF THE COPYRIGHT ACT, 17 U.S.C. ALL CONCEPTS, IDEAS, DESIGNS, ARRANGEMENTS, DRAWINGS, AND PLANS INDICATED OR REPRESENTED BY THIS DOCUMENT ARE COPYRIGHTED MATERIAL OWNED BY SCHENKEL & SHULTZ INC. ALL CONCEPTS, IDEAS, DESIGNS, ARRANGEMENTS, DRAWINGS, AND PLANS INDICATED OR REPRESENTED BY THIS DOCUMENT ARE OWNED BY AND THE PROPERTY OF SCHENKEL&SHULTZ AND WERE CREATED, EVOLVED AND DEVELOPED FOR ITS OWN USE. NONE OF THE IDEAS, DESIGNS, ARRANGEMENTS, OR PLANS SHALL BE USED BY OR DISCLOSED TO ANY PERSON, ARCHITECTURAL OR ENGINEERING FIRM, CONSTRUCTION FIRM, SUBCONTRACTING FIRM, SUPPLIER, OR CORPORATION FOR ANY PURPOSE WHATSOEVER WITHOUT THE WRITTEN PERMISSION OF SCHENKEL & SHULTZ INC. PURSUANT TO SECTION 102 OF THE COPYRIGHT ACT, 17 U.S.C. PROTECTION FOR AN ARCHITECTURAL WORK CREATED AS A WORK MADE FOR HIRE ON OR AFTER DECEMBER 1, 1990, LASTS FOR 95 YEARS FROM THE DATE OF PUBLICATION OF THE WORK OR FOR 120 YEARS FROM THE DATE OF CREATION OF THE UNPUBLISHED PLANS, WHICHEVER TERM IS LESS.
WARNING: REPRODUCTION HEREOF IS A CRIMINAL OFFENSE UNDER SECTION 102 OF THE COPYRIGHT ACT, 17 U.S.C., 18 U.S.C. SEC. 506. UNAUTHORIZED DISCLOSURE MAY CONSTITUTE TRADE SECRET MISAPPROPRIATION IN VIOLATION OF C.R.A-3-31-1ET SEQ. AND OTHER LAWS. THE CONCEPTS, IDEAS, DESIGNS, ARRANGEMENTS, DRAWINGS, AND PLANS DISCLOSED ARE COPYRIGHTED AND HEREIN MAY BE PATENTED OR BE THE SUBJECT OF PENDING PATENT APPLICATION. ANYONE VIOLATING THE INTENT OF THIS COPYRIGHT PROTECTION WILL BE PROSECUTED TO THE FULL EXTENT OF THE FEDERAL STATE AND LOCAL LAWS.

WRITTEN DIMENSIONS ON THESE DOCUMENTS SHALL HAVE PRECEDENCE OVER SCALE DIMENSIONS. CONTRACTORS SHALL VERIFY AND BE RESPONSIBLE FOR ALL DIMENSIONS AND CONDITIONS ON THE JOB AND THIS OFFICE MUST BE NOTIFIED OF ANY VARIATION FROM THE DIMENSIONS AND CONDITIONS SHOWN BY THESE DRAWINGS. SHOP DRAWINGS AND OR DETAILS MUST BE SUBMITTED TO THIS OFFICE FOR REVIEW BEFORE PROCEEDING WITH FABRICATION.

FORT PIERCE WESTWOOD ACADEMY

1801 Panther Ln , Fort Pierce, FL 34947

St. Lucie PUBLIC SCHOOLS

St. Lucie Public Schools
9461 Brandywine Ln
Port St. Lucie, FL 34986

ISSUE DATE: 10/31/2023
COMM. NO.: 2022108

DRAWN BY: SM,AC CHECKED BY: KT

DOOR SCHEDULES - BLDG 2

A503

PHASE III - CONSTRUCTION DOCUMENTS

11/1/2023 1:32:37 PM
Autodesk Docs://2022108 Westwood Academy/SLPS_FPWA_HS_2023-A.rvt

BUILDING 3 DOOR SCHEDULE

DOOR NUMBER	WIDTH	HEIGHT	THICK.	DOOR PANEL (LEAF)			DOOR FRAME		DETAILS			FIRE RATING	STC RATING	COMMENTS	HW SET
				TYPE	MATERIAL	GLAZING	TYPE	MATERIAL	HEAD	JAMB	SILL				
03-001A	3' - 0"	7' - 0"	1 3/4"	F	WD	-	1	HM	M1/A512	M6/A512	-	45 MIN		2, 8	64
03-001B	3' - 0"	7' - 0"	1 3/4"	F	WD	-	1	HM	M1/A512	M6/A512	-	45 MIN		2, 8	62
03-001C	3' - 0"	7' - 0"	1 3/4"	F	WD	-	1	HM	M1/A512	M6/A512	-	45 MIN		8	49
03-001D	3' - 0"	7' - 0"	1 3/4"	F	WD	-	1	HM	M1/A512	M6/A512	-	45 MIN		2, 8	49
03-002	3' - 0"	7' - 0"	1 3/4"	F	WD	-	1	HM	M1/A512	M6/A512	-	45 MIN	STC-45	8	45
03-002.1	6' - 0"	7' - 0"	1 3/4"	F (2)	WD	-	2	HM	M1/A512	M6/A512	-	45 MIN	STC-45	8	31A
03-003	6' - 0"	7' - 0"	1 3/4"	F (2)	WD	-	2	HM	M1/A512	M6/A512	-	45 MIN	STC-45	8	31A
03-003.1	3' - 0"	7' - 0"	1 3/4"	F	WD	-	1	HM	M1/A512	M6/A512	-	45 MIN	STC-45	8	45
03-004A	3' - 0"	7' - 0"	1 3/4"	F	WD	-	1	HM	M1/A512	M6/A512	-	45 MIN		2, 8	64
03-004B	6' - 0"	7' - 0"	1 3/4"	F (2)	WD	-	2	HM	M1/A512	M6/A512	-	45 MIN		8	40
03-005	6' - 0"	7' - 0"	1 3/4"	G2(2)	AL	GL-3	SF-25	AL	SEE ELEV.	SEE ELEV.	K10/A511	-		3, 4, 7, 10, 11, 13	01
03-005.1	6' - 0"	7' - 0"	1 3/4"	G2 (2)	HM	GL-3	4	HM	F6/A512	F10/A512	F14/A512	-		2, 3, 4, 7, 10, 11,13	09
03-006	6' - 0"	7' - 0"	1 3/4"	G2(2)	AL	GL-3	SF-25	AL	SEE ELEV.	SEE ELEV.	K10/A511	-		3, 4, 7, 10, 11,13	01
03-006B	3' - 0"	7' - 0"	1 3/4"	F	WD	-	1	HM	M1/A512	M6/A512	-	SMOKE		2, 8	49
03-007	3' - 0"	7' - 0"	1 3/4"	N	WD	GT	1	HM	M6/A513	M10/A513	-	-	STC-45	6	71
03-007.1	3' - 0"	7' - 0"	1 3/4"	N	WD	GT	1	HM	M6/A513	M10/A513	-	-	STC-45	6	71
03-007A	3' - 0"	7' - 0"	1 3/4"	F	WD	-	1	HM	M1/A512	M6/A512	-	-			55
03-008	6' - 0"	7' - 0"	1 3/4"	G2(2)	AL	GL-3	SF-25	AL	SEE ELEV.	SEE ELEV.	K10/A511	-		3, 4, 7, 10, 11,13	01
03-009	3' - 0"	7' - 0"	1 3/4"	F	WD	-	1	HM	M1/A512	M6/A512	-	SMOKE		8	62
03-010	3' - 0"	7' - 0"	1 3/4"	F	WD	-	1	HM	M1/A512	M6/A512	-	SMOKE		8	62
03-102	3' - 0"	7' - 0"	1 3/4"	N	WD	GT	1	HM	M6/A513	M10/A513	-	-	STC-45	6	50
03-102.1	3' - 0"	7' - 0"	1 3/4"	N	WD	GT	1	HM	M6/A513	M10/A513	-	-	STC-45	6	50
03-102.2	14' - 0"	4' - 0"	2"	CCD	AL	-	-	AL	A1/A515	A6/A515	M5/A513	-		17	76
03-103	6' - 0"	7' - 0"	1 3/4"	F (2)	HM	-	2	HM	M10/A512	F1/A512	F14/A512	-		1, 2, 3, 4, 7, 10, 11	10A
03-103.1	6' - 0"	7' - 0"	1 3/4"	F (2)	WD	-	2	HM	M6/A513	M10/A513	-	-	STC-45	6	27
03-103.2	3' - 0"	7' - 0"	1 3/4"	F	WD	-	1	HM	M6/A513	M10/A513	-	-	STC-45	6	44
03-103.3	3' - 0"	7' - 0"	1 3/4"	F	WD	-	1	HM	M6/A513	M10/A513	-	-	STC-45	6	44
03-103.4	6' - 0"	7' - 0"	1 3/4"	F (2)	WD	-	2	HM	M6/A513	M10/A513	-	-	STC-45	6	27
03-103.5	6' - 0"	7' - 0"	1 3/4"	F (2)	HM	-	2	HM	M10/A512	F1/A512	F14/A512	-		1, 2, 3, 4, 7, 10, 11	10A
03-104	3' - 0"	7' - 0"	1 3/4"	N	HM	FG-45	1	HM	M10/A512	F1/A512	-	45 MIN		8	49
03-104.1	10' - 0"	12' - 0"	3"	OHM	STL	-	STL	STL	M14/A514	F10/A514	-	45 MIN		8	76
03-104.2	6' - 0"	7' - 0"	1 3/4"	F (2)	WD	-	2	HM	M10/A512	F1/A512	-	45 MIN		8	38
03-104.3	3' - 0"	7' - 0"	1 3/4"	F	WD	-	1	HM	M10/A512	F1/A512	-	45 MIN		8	49
03-104.4	10' - 0"	12' - 0"	3"	OHC	STL	-	STL	STL	M14/A514	F10/A514	-	45 MIN		8	76
03-104.5	3' - 0"	7' - 0"	1 3/4"	N	WD	FG-45	1	HM	M10/A512	F1/A512	-	45 MIN		6, 8	50
03-104.6	10' - 0"	12' - 0"	3"	OHM	STL	-	STL	STL	M14/A514	F10/A514	-	45 MIN		8	76
03-104.7	3' - 0"	7' - 0"	1 3/4"	F	WD	-	1	HM	M10/A512	F1/A512	-	45 MIN	STC-45	6, 8	46
03-104.8	3' - 0"	7' - 0"	1 3/4"	F	WD	-	1	HM	M10/A512	F1/A512	-	45 MIN	STC-45	6, 8	46
03-104.9	6' - 0"	7' - 0"	1 3/4"	F (2)	WD	-	2	HM	M10/A512	F1/A512	-	45 MIN	STC-45	6, 7, 8	30
03-104.10	3' - 0"	7' - 0"	1 3/4"	F	WD	-	1	HM	M10/A512	F1/A512	-	45 MIN	STC-45	6, 8	46
03-104B	3' - 0"	7' - 0"	1 3/4"	F	WD	-	1	HM	M1/A512	M6/A512	-	45 MIN		8	49
03-104D	3' - 0"	7' - 0"	1 3/4"	N	WD	GT	1	HM	M1/A512	M6/A512	-	-		6	44A
03-104E	3' - 0"	7' - 0"	1 3/4"	N	WD	GT	1	HM	M1/A512	M6/A512	-	-		6	44A
03-104F	8' - 0"	10' - 0"	3"	OHC	STL	-	STL	STL	M14/A514	F10/A514	-	-		2, 3, 10,18	76
03-104G	4' - 0"	7' - 0"	1 3/4"	F	HM		1	HM	M10/A512	F1/A512	-	-		1,2,3,10,11	23
03-105	3' - 0"	7' - 0"	1 3/4"	N	WD	GT	1	HM	M6/A513	M10/A513	-	SMOKE		8	53
03-105A	3' - 0"	7' - 0"	1 3/4"	N	WD	GT	1	HM	M6/A513	M10/A513	-	SMOKE		8	53
03-105A.2	6' - 0"	7' - 0"	1 3/4"	F(2)	HM		2	HM	M10/A512	F1/A512	F14/A512			1, 2, 3, 4, 7, 10, 11	10A
03-106	3' - 0"	7' - 0"	1 3/4"	F	WD	-	1	HM	M1/A512	M6/A512	-	SMOKE		8	62
03-107	3' - 0"	7' - 0"	1 3/4"	F	WD	-	1	HM	M1/A512	M6/A512	-	SMOKE		8	62
03-107A	3' - 0"	7' - 0"	1 3/4"	F	WD	-	1	HM	M1/A512	M6/A512	-	-		2	63
03-108	3' - 0"	7' - 0"	1 3/4"	F	WD	-	1	HM	M1/A512	M6/A512	-	SMOKE		8	62
03-109	3' - 0"	7' - 0"	1 3/4"	F	WD	-	1	HM	M1/A512	M6/A512	-	SMOKE		8	62
03-109A	3' - 0"	7' - 0"	1 3/4"	F	WD	-	1	HM	M1/A512	M6/A512	-	-		2	63
03-110	6' - 0"	7' - 0"	1 3/4"	N(2)	WD	GT	2	HM	M6/A513	M10/A513	-	SMOKE	STC-45	6, 7, 8	26
03-110.1	3' - 0"	7' - 0"	1 3/4"	N	WD	GT	1	HM	M6/A513	M10/A513	-	SMOKE	STC-45	6, 8	44
03-110A	3' - 0"	7' - 0"	1 3/4"	N	WD	GT	1	HM	M6/A513	M10/A513	-	-	STC-45	6	50A
03-110B	6' - 0"	7' - 0"	1 3/4"	F(2)	WD	-	2	HM	M1/A512	M6/A512	-	-			36
03-111	3' - 0"	7' - 0"	1 3/4"	N	WD	GT	1	HM	M6/A513	M10/A513	-	SMOKE	-	8	49
03-112	3' - 0"	7' - 0"	1 3/4"	N	WD	GT	1	HM	M6/A513	M10/A513	-	SMOKE	-	8	49
03-113.2	6' - 0"	8' - 0"	1 3/4"	F(2)	STL	-	2	STL	M1/A514	-	-	-	-	2,3,10,18	10
03-113.3	3' - 0"	7' - 0"	1 3/4"	N	WD	GT	3	HM	M6/A513	M10/A513	-	SMOKE	STC-45	6, 7, 8	43
03-113A.1	3' - 0"	7' - 0"	1 3/4"	N	HM	GT	1	HM	M10/A512	F1/A512	F14/A512	-	-		66
03-113A.2	3' - 0"	7' - 0"	1 3/4"	N	HM	GT	1	HM	M10/A512	F1/A512	F14/A512	SMOKE		8	53
03-113B	3' - 0"	7' - 0"	1 3/4"	N	HM	GT	1	HM	M1/A512	M6/A512	-	-	-		55
03-114	6' - 0"	7' - 0"	1 3/4"	N(2)	HM	GL-3	2	HM	M10/A512	F1/A512	F14/A512	-		2, 3, 4, 7, 10, 11	11
03-114.1	6' - 0"	7' - 0"	1 3/4"	N(2)	WD	GT	2	HM	M6/A513	M10/A513	-	SMOKE	STC-45	6, 7, 8	26
03-114A	3' - 0"	7' - 0"	1 3/4"	F	WD	-	1	HM	M6/A513	M10/A513	-	-	STC-45	6	50A
03-114A.1	6' - 0"	4' - 0"	2"	CCD	STL	-	STL	STL	A11/A515	G6/A515	A15/A515	SMOKE		8	76
03-114B	3' - 0"	7' - 0"	1 3/4"	G	WD	GT	3	HM	M1/A512	M6/A512	-	-	-	6	68
03-114C	4' - 0"	7' - 0"	1 3/4"	N	WD	GT	1	HM	M1/A512	M6/A512	-	-			56
03-114C.1	4' - 0"	7' - 0"	1 3/4"	N	WD	GT	1	HM	M1/A512	M6/A512	-	-			56
03-114D	3' - 0"	7' - 0"	1 3/4"	N	HM	GT	1	HM	M6/A513	M10/A513	-	-	STC-45	6, 15	67
03-114E	3' - 0"	7' - 0"	1 3/4"	N	HM	GT	1	HM	M6/A513	M10/A513	-	-	STC-45	6, 15	67
03-114F	3' - 0"	7' - 0"	1 3/4"	N	HM	GT	1	HM	M6/A513	M10/A513	-	-	STC-45	6, 15	68
03-114G	3' - 0"	7' - 0"	1 3/4"	N	HM	GT	1	HM	M6/A513	M10/A513	-	-	STC-45	6, 15	68
03-115	6' - 0"	7' - 0"	1 3/4"	N(2)	WD	GT	2	HM	M6/A513	M10/A513	-	SMOKE	STC-45	6, 7, 8	26
03-115A	3' - 0"	7' - 0"	1 3/4"	N	HM	GT	1	HM	M6/A513	M10/A513	-	-	STC-45	6, 15	68
03-115B	3' - 0"	7' - 0"	1 3/4"	N	HM	GT	1	HM	M6/A513	M10/A513	-	-	STC-45	6, 15	68
03-115C	3' - 0"	7' - 0"	1 3/4"	N	HM	GT	1	HM	M6/A513	M10/A513	-	-	STC-45	6, 15	67
03-115D	3' - 0"	7' - 0"	1 3/4"	N	WD	GT	1	HM	M1/A512	M6/A512	-	-	-		57
03-115E	3' - 0"	7' - 0"	1 3/4"	N	WD	GT	1	HM	M1/A512	M6/A512	-	-			55
03-116.1	6' - 0"	7' - 0"	1 3/4"	N(2)	WD	GT	2	HM	M1/A512	M6/A512	-	SMOKE		7, 8	26A
03-116.2	6' - 0"	8' - 0"	1 3/4"	F(2)	STL	-	2	STL	M1/A514	-	-	-		2,3,10,18	10
03-116A	3' - 4"	7' - 0"	1 3/4"	N	WD		1	HM	M1/A512	M6/A512	-	-			69C
03-116B	3' - 4"	7' - 0"	1 3/4"	N	WD	GT	1	HM	M1/A512	M6/A512	-	-			69C
03-116C	3' - 4"	7' - 0"	1 3/4"	N	WD	GT	1	HM	M1/A512	M6/A512	-	-			69C
03-116D	10' - 0"	7' - 0"	0"	-	AL	GL-1	-	AL	SEE ELEV	SEE ELEV	-	-		SLIDING GLAZED DOOR	78
03-116E	6' - 0"	7' - 0"	0"	-	AL	GL-1	-	AL	SEE ELEV	SEE ELEV	-	-		SLIDING GLAZED DOOR	78
03-116F	3' - 4"	7' - 0"	1 3/4"	N	WD	GT	1	HM	M1/A512	M6/A512	-	SMOKE		7,8	53
03-116F.2	3' - 4"	7' - 0"	1 3/4"	N	WD	GT	1	HM	M1/A512	M6/A512	-	-			66A
03-116G	3' - 4"	7' - 0"	1 3/4"	F	WD	-	1	HM	M1/A512	M6/A512	-	45 MIN		8	55
03-116H	3' - 4"	7' - 0"	1 3/4"	N	WD	GT	1	HM	M1/A512	M6/A512	-				55
03-117	3' - 0"	7' - 0"	1 3/4"	F	WD	-	1	HM	M1/A512	M6/A512	-	SMOKE		8	49
03-119	3' - 0"	7' - 0"	1 3/4"	F	WD	-	1	HM	M1/A512	M6/A512	-	45 MIN		8	49
03-120.1	3' - 0"	7' - 0"	1 3/4"	N	WD	GT	1	HM	M1/A512	M6/A512	-	SMOKE		8	53
03-120.2	3' - 0"	7' - 0"	1 3/4"	N	WD	GT	1	HM	M1/A512	M6/A512	-	-			66
03-121.1	6' - 0"	7' - 0"	1 3/4"	N(2)	WD	GT	2	HM	M1/A512	M6/A512	-	SMOKE		8	26A
03-121.2	3' - 0"	7' - 0"	1 3/4"	F	HM	-	1	HM	M1/A512	M6/A512	-	-		2, 3, 4, 10, 11	19
03-121A	3' - 0"	7' - 0"	1 3/4"	N	WD	GT	1	HM	M1/A512	M6/A512	-	-			49
03-121B	3' - 0"	7' - 0"	1 3/4"	N	WD	GT	1	HM	M1/A512	M6/A512	-	-			55
03-122	3' - 0"	7' - 0"	1 3/4"	N	WD	GT	1	HM	M1/A512	M6/A512	-	SMOKE		8	53
03-123	3' - 0"	7' - 0"	1 3/4"	N	WD	GT	1	HM	M1/A512	M6/A512	-	SMOKE		8	53

BUILDING 3 DOOR SCHEDULE

DOOR NUMBER	WIDTH	HEIGHT	THICK.	DOOR PANEL (LEAF)			DOOR FRAME		DETAILS			FIRE RATING	STC RATING	COMMENTS	HW SET
				TYPE	MATERIAL	GLAZING	TYPE	MATERIAL	HEAD	JAMB	SILL				
03-123A	3' - 0"	7' - 0"	1 3/4"	N	WD	GT	1	HM	M1/A512	M6/A512	-	-			55
03-124	3' - 0"	7' - 0"	1 3/4"	N	WD	GT	1	HM	M1/A512	M6/A512	-	SMOKE		8	53
03-124A	3' - 0"	7' - 0"	1 3/4"	N	WD	GT	1	HM	M1/A512	M6/A512	-	-			55
03-125.1	3' - 0"	7' - 0"	1 3/4"	G2	AL	GL-3	SF-26	AL	SEE ELEV.	SEE ELEV.	K10/A511	-		3, 4, 10, 11	05
03-125.2	6' - 0"	7' - 0"	1 3/4"	N(2)	WD	-	2	HM	M1/A512	M6/A512	-	SMOKE		8	26A
03-125A	3' - 0"	7' - 0"	1 3/4"	N	WD	GT	1	HM	M1/A512	M6/A512	-	-			55
03-126	3' - 0"	7' - 0"	1 3/4"	G2	AL	GL-3	SF-26	AL	SEE ELEV.	SEE ELEV.	K10/A511	-		3, 4, 10, 11	05
03-126.1	3' - 0"	7' - 0"	1 3/4"	G2	AL	GL-3	SF-26	AL	SEE ELEV.	SEE ELEV.	K10/A511	-		3, 4, 10, 11	05
03-126A	3' - 4"	7' - 0"	1 3/4"	N	WD	GT	1	HM	M1/A512	M6/A512	-	-			53
03-126B	3' - 0"	7' - 0"	1 3/4"	F	WD	-	1	HM	M1/A512	M6/A512	-	-			55
03-126C	3' - 0"	7' - 0"	1 3/4"	F	WD	-	1	HM	M1/A512	M6/A512	-	-			55
03-127	6' - 0"	7' - 0"	1 3/4"	F (2)	HM	-	2	HM	M10/A512	F1/A512	F14/A512	-		1, 2, 3, 4, 10, 11	16
03-128.2	6' - 0"	7' - 0"	1 3/4"	F(2)	STL	-	2	STL	M14/A514	F10/A514	-	-		2, 3, 10, 18	10
03-128.3	3' - 0"	7' - 0"	1 3/4"	F	HM	-	1	HM	M10/A512	F1/A512	F14/A512	-		2, 3, 4, 10, 11	24
03-128A.1	3' - 4"	7' - 0"	1 3/4"	N	WD	GT	1	HM	M1/A512	M6/A512	-	SMOKE			53
03-128A.2	3' - 0"	7' - 0"	1 3/4"	F	WD	-	1	HM	M1/A512	M6/A512	-	45 MIN			54A
03-128B.1	3' - 4"	7' - 0"	1 3/4"	N	WD	GT	1	HM	M1/A512	M6/A512	-	SMOKE			43
03-128B.2	3' - 4"	7' - 0"	1 3/4"	N	WD	GT	1	HM	M1/A512	M6/A512	-	-			66A
03-128B.3	6' - 0"	8' - 0"	1 3/4"	F(2)	HM	-	2	HM	M10/A512	F1/A512	F14/A512	-		2, 3, 4, 10, 11	10
03-128B.4	3' - 4"	7' - 0"	1 3/4"	N	WD	GT	1	HM	M1/A512	M6/A512	-	-			66
03-128C	3' - 4"	7' - 0"	1 3/4"	F	WD	-	1	HM	M1/A512	M6/A512	-	-			53
03-130	6' - 0"	7' - 0"	1 3/4"	F(2)	HM	-	2	HM	M10/A512	F1/A512	F14/A512	-		2, 3, 4, 10, 11	16
03-131	3' - 0"	7' - 0"	1 3/4"	F	HM	-	1	HM	M10/A512	F1/A512	F14/A512	-		2, 3, 4, 10, 11	20
03-132	3' - 4"	7' - 0"	1 3/4"	F	WD	-	1	HM	M1/A512	M6/A512	-	-			49
03-202	4' - 0"	7' - 0"	1 3/4"	N	WD	FG-60	1	HM	M6/A513	M10/A513	-	60 MIN	STC-45	6	51A
03-202.1	4' - 0"	7' - 0"	1 3/4"	F	WD	-	1	HM	M6/A513	M10/A513	-	-	STC-45	6	51A
03-202A	14' - 0"	4' - 0"	2"	CCD	AL	-	-	AL	A1/A515	A6/A515	F1/A511	-		17	76
03-901	4' - 0"	7' - 0"	1 3/4"	N	WD	FG-60	1	HM	M1/A512	M6/A512	-	60 MIN	-	8	51
03-902	4' - 0"	7' - 0"	1 3/4"	F	WD	-	1	HM	M1/A512	M6/A512	-	60 MIN	-	8	51
03-910	3' - 0"	7' - 0"	1 3/4"	N	WD	GT	1	HM	M1/A512	M6/A512	-	-	-	8	49
03-910A	12' - 0"	4' - 0"	2"	CCD	AL	-	-	AL	A11/A515	G6/A515	F6/A513	-	-	17	76
03-910B	3' - 0"	4' - 0"	2"	CCD	STL	-	-	STL	M1/A514	F14/A514	A1/A514	-	-	17,18	76
03-910C	3' - 0"	4' - 0"	2"	CCD	STL	-	-	STL	M1/A514	F14/A514	A1/A514	-	-	17,18	76
03-911	6' - 0 1/2"	7' - 0 1/4"	1 3/4"	G2 (2)	AL	GL-3	SF-19L	AL	SEE ELEV	SEE ELEV	K10/A511	-	-	3, 4, 7, 10, 11	02A
03-911.1	6' - 0 1/2"	7' - 0 1/4"	1 3/4"	G2 (2)	AL	GL-3	SF-19L	AL	SEE ELEV	SEE ELEV	K10/A511	-	-	3, 4, 7, 10, 11,13	01A
03-911.2	6' - 0 1/2"	7' - 0 1/4"	1 3/4"	G2 (2)	AL	GL-3	SF-19L	AL	SEE ELEV	SEE ELEV	K10/A511	-	-	3, 4, 7, 10, 11	02A
03-911.3	6' - 0 1/2"	7' - 0 1/4"	1 3/4"	G2 (2)	AL	GL-3	SF-19L	AL	SEE ELEV	SEE ELEV	K10/A511	-	-	3, 4, 7, 10, 11	02A

NOTE: SEE SPECIFICATIONS FOR DOOR HARDWARE SETS

DOOR COMMENTS:

1 180 DEGREE SWING - COORDINATE LOCATION IN WALL TO ALLOW FOR FULL SWING. IF DOUBLE DOOR, BOTH PANELS ARE TO SWING 180 DEGREES WHERE APPLICABLE.
2 GALVANIZED DOOR & FRAME - ALL EXTERIOR DOORS AND INTERIOR DOORS WHERE WATER MAY OCCUR
3 INSULATED DOOR - ALL EXTERIOR DOORS
4 TAMPER PROOF HINGES - ALL EXTERIOR DOORS
5 DOOR GASKET (SOUND SEALS) AROUND DOOR PERIMETER - ALL EDUCATIONAL SPACES
6 SOUND CONTROL ADJUSTABLE DOOR GASKET / AUTOMATIC DOOR BOTTOM / THRESHOLD - MUSIC ROOMS
7 KEYED REMOVABLE MULLION - ALL DOOR PAIRS WITH EGRESS HARDWARE
8 DOOR GASKET (SMOKE SEAL) AROUND DOOR PERIMETER - ALL DOORS IN RATED WALL AND CORRIDORS INCLUDING SMOKE PARTITIONS
9 PROVIDE WIDE ANGLE VIEWER
10 WEATHER SEALS AROUND DOOR PERIMETER - ALL EXTERIOR DOORS
11 THRESHOLD - ALL EXTERIOR DOORS
12 ADA DOOR OPERATOR - ONE LEAF - SEE ELECT AND DOOR HARDWARE
13 PREP FRAME AND DOOR FOR ACCESS CONTROL
14 HARDWARE BY MANUFACTURER
15 METAL SOUND CONTROL DOOR ASSEMBLY / STC 45 MINIMUM - PRACTICE AND ENSEMBLE ROOMS ONLY
16 DOORS TO BE SUPPLIED BY KITCHEN EQUIPMENT SUPPLIER
17 OVERHEAD DOOR AND COUNTER SHUTTER OVERALL HEIGHT MUST INCLUDE OPENING HEIGHT PLUS DISTANCE TO HOUSING/OPERATOR LOCATION ABOVE CEILING.
18 OVERHEAD DOOR AND COUNTER SHUTTER MUST MEET TESTING REQUIRMENTS FOR LARGE MISSILE IMPACT AND HAVE FLORIDA PRODUCT APPROVAL CERTIFICATE
19 LOCK CYLINDER WITH STORAGE ROOM KEY

GLAZING LEGEND

GL-3	INSULATED, LAMINATED AND TINTED GLAZING - LARGE MISSILE IMPACT RESISTANT
GL-4	5/8" LAMINATED AND TEMPERED CLEAR GLASS
GL-5	5/8" ONE-WAY VISION CLEAR GLASS
AC-GT	ACOUSTICAL TEMPRED CLEAR GLASS
GL-2	INSULATED CLEAR GLAZING
GT	1/4" TEMPERED CLEAR GLAZING
FG-45	FIRE RATED GLAZING - 45 MIN.
FG-60	FIRE RATED GLAZING - 60 MIN.
FG-90	FIRE RATED GLAZING - 90 MIN.

NOTE: ALL GLAZING SHALL BE GT 1/4" TEMPERED CLEAR GLAZING UNLESS NOTED OTHERWISE

SCHENKELSHULTZ ARCHITECTURE
voice 407-872-3322
fax 407-872-3303
schenkelshultz.com
SS Lic. No. -AA-C000937

CONFIDENTIAL COPYRIGHT 2019 SCHENKEL & SHULTZ INC.
SEE WWW.SCHENKELSHULTZ.COM/COPYRIGHT. FOR POLICY AND INFORMATION

REVISIONS

MARK	DESCRIPTION	DATE
1	ADDENDUM NO. 3	12/14/2023
2	ASI-14	10/28/2024

CORE Remnant
Current ASI: 14 Received on: 02/02/2025

CONFIDENTIAL COPYRIGHT 2020 SCHENKEL & SHULTZ INC.
SEE WWW.SCHENKELSHULTZ.COM/COPYRIGHT. FOR POLICY AND INFORMATION

PURSUANT TO SECTION 102 OF THE COPYRIGHT ACT, 17 U.S.C., ALL CONCEPTS, IDEAS, DESIGNS, ARRANGEMENTS, DRAWINGS, AND PLANS INDICATED OR REPRESENTED BY THIS DOCUMENT ARE COPYRIGHTED BY SCHENKEL & SHULTZ INC. AS SUCH ALL CONCEPTS, IDEAS, DESIGNS, ARRANGEMENTS, DRAWINGS, AND PLANS INDICATED OR REPRESENTED IN THIS DOCUMENT CONSTITUTE THE ORIGINAL AND UNPUBLISHED WORK OF SCHENKEL SHULTZ AND SHALL NOT BE USED FOR ANY PURPOSE WHATSOEVER WITHOUT THE WRITTEN PERMISSION OF SCHENKEL & SHULTZ INC. NONE OF THE IDEAS, DESIGNS, ARRANGEMENTS, OR PLANS SHALL BE USED BY OR DISCLOSED TO ANY PERSON, ARCHITECTURAL OR ENGINEERING FIRM, CONSTRUCTION FIRM, SUBCONTRACTING FIRM, SUPPLIER, OR CORPORATION FOR ANY PURPOSE WHATSOEVER WITHOUT THE WRITTEN PERMISSION OF SCHENKEL & SHULTZ INC. PURSUANT TO SECTION 102 OF THE COPYRIGHT ACT, 17 U.S.C., PROTECTION FOR AN ARCHITECTURAL WORK CREATED AS A WORK MADE FOR HIRE ON OR AFTER DECEMBER 1, 1990, LASTS FOR 95 YEARS FROM THE DATE OF PUBLICATION OF THE WORK OR FOR 120 YEARS FROM THE DATE OF CREATION OF THE UNPUBLISHED PLANS, WHICHEVER TERM IS LESS.
WARNING: REPRODUCTION HEREOF IS A CRIMINAL OFFENSE UNDER SECTION 102 OF THE COPYRIGHT ACT, 17 U.S.C., 18 U.S.C. SEC. 506. UNAUTHORIZED DISCLOSURE MAY CONSTITUTE TRADE SECRET MISAPPROPRIATION IN VIOLATION OF 1C-24-3-1 ET. SEQ. AND OTHER LAWS. THE CONCEPTS, IDEAS, DESIGNS, ARRANGEMENTS, DRAWINGS, AND PLANS DISCLOSED ARE COPYRIGHTED AND HEREIN MAY BE PATENTED OR BE THE SUBJECT OF PENDING PATENT APPLICATION. ANYONE VIOLATING THE INTENT OF THIS COPYRIGHT PROTECTION WILL BE PROSECUTED TO THE FULL EXTENT OF THE FEDERAL STATE AND LOCAL LAWS.

WRITTEN DIMENSIONS ON THESE DOCUMENTS SHALL HAVE PRECEDENCE OVER SCALE DIMENSIONS. CONTRACTORS SHALL VERIFY AND BE RESPONSIBLE FOR ALL DIMENSIONS AND CONDITIONS ON THE JOB AND THIS OFFICE MUST BE NOTIFIED OF ANY VARIATION FROM THE DIMENSIONS AND CONDITIONS SHOWN BY THESE DRAWINGS. SHOP DRAWINGS AND OR DETAILS MUST BE SUBMITTED TO THIS OFFICE FOR REVIEW BEFORE PROCEEDING WITH FABRICATION.

FORT PIERCE WESTWOOD ACADEMY

1801 Panther Ln , Fort Pierce, FL 34947

St. Lucie PUBLIC SCHOOLS

St. Lucie Public Schools
9461 Brandywine Ln
Port St. Lucie, FL 34986

ISSUE DATE: 10/31/2023
COMM. NO.: 2022108

DRAWN BY: SM,AC CHECKED BY: KT

DOOR SCHEDULES - BLDG 3

A504

PHASE III - CONSTRUCTION DOCUMENTS

BUILDING 4 DOOR SCHEDULE

DOOR NUMBER	WIDTH	HEIGHT	THICK.	DOOR PANEL (LEAF)			DOOR FRAME		DETAILS			FIRE RATING	STC RATING	COMMENTS	HW SET
				TYPE	MATERIAL	GLAZING	TYPE	MATERIAL	HEAD	JAMB	SILL				
04-101	3' - 0"	7' - 0"	1 3/4"	F	HM	-	3	HM	F6/A512	F10/A512	F14/A512	-		2, 3, 4, 10, 11	22
04-101.1	3' - 0"	7' - 0"	1 3/4"	F	HM	-	3	HM	F6/A512	F10/A512	F14/A512	-		2, 3, 4, 7, 10, 11	22
04-101.2	8' - 0"	10' - 0"	3"	OHC	STL	-	STL	STL	M10/A514	F6/A514	-	-		2,3,10,18	76
04-101.3	8' - 0"	10' - 0"	3"	OHC	STL	-	STL	STL	M10/A514	F6/A514	-	-		2,3,10,18	76
04-101.4	8' - 0"	10' - 0"	3"	OHC	STL	-	STL	STL	M10/A514	F6/A514	-	-		2,3,10,18	76
04-102	10' - 0"	8' - 0"		-	N/A	-	-	N/A	-	-	-	-		CHAIN LINK FENCE	74
04-102.1	9' - 0"	8' - 0"		-	N/A	-	-	N/A	-	-	-	-		CHAIN LINK FENCE	74
04-103	6' - 0"	7' - 0"	1 3/4"	F(2)	HM	-	4	STL	F6/A512	F10/A512	F14/A512	-		1, 2, 3, 4, 10, 11	13B
04-103.1	3' - 0"	7' - 0"	1 3/4"	F	HM	-	3	HM	F6/A512	F10/A512	F14/A512	-		1, 2, 3, 4, 10, 11	19
04-104	6' - 0"	7' - 0"	1 3/4"	F(2)	HM	-	4	HM	F6/A512	F10/A512	-	-		17	16

BUILDING 5 DOOR SCHEDULE

DOOR NUMBER	WIDTH	HEIGHT	THICK.	DOOR PANEL (LEAF)			DOOR FRAME		DETAILS			FIRE RATING	STC RATING	COMMENTS	HW SET
				TYPE	MATERIAL	GLAZING	TYPE	MATERIAL	HEAD	JAMB	SILL				
05-101	3' - 0"	7' - 0"	1 3/4"	F	HM	-	3	HM	F6/A512	F10/A512	F14/A512	-			24
05-102	3' - 0"	7' - 0"	1 3/4"	F	HM	-	3	HM	F6/A512	F10/A512	F14/A512	-			24
05-102.1	10' - 0"	4' - 0"	2"	CCD	AL	-	-	AL	F1/A514	A6/A514	-	-		17	76
05-103	3' - 0"	7' - 0"	1 3/4"	F	HM	-	3	HM	F6/A512	F10/A512	F14/A512	-			25
05-104	3' - 0"	7' - 0"	1 3/4"	F	HM	-	3	HM	F6/A512	F10/A512	F14/A512	-			25
05-106	3' - 0"	7' - 0"	1 3/4"	F	HM	-	3	HM	F6/A512	F10/A512	F14/A512	-			24

BUILDING 6 BARN DOOR SCHEDULE

DOOR NUMBER	WIDTH	HEIGHT	THICK.	DOOR PANEL (LEAF)			DOOR FRAME		DETAILS			FIRE RATING	STC RATING	COMMENTS	HW SET
				TYPE	MATERIAL	GLAZING	TYPE	MATERIAL	HEAD	JAMB	SILL				
06-001	3' - 0"	7' - 0"	1 3/4"	F	HM	-	1	HM	N12/A516	N15/A516		-	-	19	22A
06-001A	3' - 0"	7' - 0"	1 3/4"	F	HM	-	1	HM	N12/A516	N15/A516		-	-	19	22B
06-002	6' - 0"	7' - 0"	1 3/4"	F(2)	HM	-	2	HM	N12/A516	N15/A516		-	-	19	22C
06-002A	3' - 0"	7' - 0"	1 3/4"	F	HM	-	1	HM	N12/A516	N15/A516		-	-	19	22B
06-002B	3' - 0"	7' - 0"	1 3/4"	F	HM	-	1	HM	N12/A516	N15/A516		-	-	19	22B
06-003	6' - 0"	7' - 0"	1 3/4"	F(2)	HM	-	2	HM	N12/A516	N15/A516		-	-	19	22C
06-003A	3' - 0"	7' - 0"	1 3/4"	F	HM	-	1	HM	N12/A516	N15/A516		-	-	19	22B
06-003B	3' - 0"	7' - 0"	1 3/4"	F	HM	-	1	HM	N12/A516	N15/A516		-	-	19	22B
06-004	6' - 0"	7' - 0"	1 3/4"	F(2)	HM	-	2	HM	N12/A516	N15/A516		-	-	19	22C
06-004A	3' - 0"	7' - 0"	1 3/4"	F	HM	-	1	HM	N12/A516	N15/A516		-	-	19	22B
06-004B	3' - 0"	7' - 0"	1 3/4"	F	HM	-	1	HM	N12/A516	N15/A516		-	-	19	22B
06-005	3' - 0"	7' - 0"	1 3/4"	F	HM	-	1	HM	N12/A516	N15/A516		-	-	19	22A
06-005A	3' - 0"	7' - 0"	1 3/4"	F	HM	-	1	HM	N12/A516	N15/A516		-	-	19	22B
06-006	6' - 0"	7' - 0"	1 3/4"	F(2)	HM	-	2	HM	N12/A516	N15/A516		-	-	19	22C
06-006A	3' - 0"	7' - 0"	1 3/4"	F	HM	-	1	HM	N12/A516	N15/A516		-	-	19	22B
06-006B	3' - 0"	7' - 0"	1 3/4"	F	HM	-	1	HM	N12/A516	N15/A516		-	-	19	22B
06-007	6' - 0"	7' - 0"	1 3/4"	F(2)	HM	-	2	HM	N12/A516	N15/A516		-	-	19	22C
06-007A	3' - 0"	7' - 0"	1 3/4"	F	HM	-	1	HM	N12/A516	N15/A516		-	-	19	22B
06-007B	3' - 0"	7' - 0"	1 3/4"	F	HM	-	1	HM	N12/A516	N15/A516		-	-	19	22B
06-008	6' - 0"	7' - 0"	1 3/4"	F(2)	HM	-	2	HM	N12/A516	N15/A516		-	-	19	22C
06-008A	3' - 0"	7' - 0"	1 3/4"	F	HM	-	1	HM	N12/A516	N15/A516		-	-	19	22B
06-008B	3' - 0"	7' - 0"	1 3/4"	F	HM	-	1	HM	N12/A516	N15/A516		-	-	19	22B
06-009	3' - 0"	7' - 0"	1 3/4"	F	HM	-	1	HM	N12/A516	N15/A516		-	-	19	22A
06-009A	3' - 0"	7' - 0"	1 3/4"	F	HM	-	1	HM	N12/A516	N15/A516		-	-	19	22B
06-101	3' - 0"	7' - 0"	1 3/4"	F	HM	-	3	HM	F6/A512	F10/A512	-	-	-		24A
06-102	3' - 0"	7' - 0"	1 3/4"	F	HM	-	3	HM	F6/A512	F10/A512	-	-	-		24A
06-127	3' - 0"	7' - 0"	1 3/4"	F	HM	-	1	HM	N12/A516	N15/A516		-	-	19	22B

COURTYARD DOOR SCHEDULE

DOOR NUMBER	WIDTH	HEIGHT	THICK.	DOOR PANEL (LEAF)			DOOR FRAME		DETAILS			FIRE RATING	STC RATING	COMMENTS	HW SET
				TYPE	MATERIAL	GLAZING	TYPE	MATERIAL	HEAD	JAMB	SILL				
G-01	6' - 0"	7' - 0"	1 3/4"	G2 (2)	HM	GL-4	4	HM	F6/A512	F10/A512	-	-		1, 2, 4, 7,13	72
G-02	6' - 0"	7' - 0"	1 3/4"	G2 (2)	HM	GL-4	4	HM	F6/A512	F10/A512	-	-		1, 2, 4, 7	73
G-03	6' - 0"	7' - 0"	1 3/4"	G2 (2)	HM	GL-4	4	HM	F6/A512	F10/A512	-	-		1, 2, 4, 7	73
G-04	6' - 0"	7' - 0"	1 3/4"	G2 (2)	HM	GL-4	4	HM	F6/A512	F10/A512	-	-		1, 2, 4, 7	73
G-05	6' - 0"	7' - 0"	1 3/4"	G2 (2)	HM	GL-4	4	HM	F6/A512	F10/A512	-	-		1, 2, 4, 7	73
G-06	6' - 0"	7' - 0"	1 3/4"	G2 (2)	HM	GL-4	4	HM	F6/A512	F10/A512	-	-		1, 2, 4, 7	73
G-07	6' - 0"	7' - 0"	1 3/4"	G2 (2)	HM	GL-4	4	HM	F6/A512	F10/A512	-	-		1, 2, 4, 7	73
G-08	6' - 0"	7' - 0"	1 3/4"	G2 (2)	HM	GL-4	4	HM	F6/A512	F10/A512	-	-		1, 2, 4, 7	73
G-10	6' - 0"	7' - 0"	1 3/4"	G2 (2)	HM	GL-4	4	HM	F6/A512	F10/A512	-	-		1, 2, 4, 7,13	72
G-11	6' - 0"	7' - 0"	1 3/4"	G2 (2)	HM	GL-4	4	HM	F6/A512	F10/A512	-	-		1, 2, 4, 7	73
G-12	6' - 0"	7' - 0"	1 3/4"	G2 (2)	HM	GL-4	4	HM	F6/A512	F10/A512	-	-		1, 2, 4, 7	73
G-13	6' - 0"	7' - 0"	1 3/4"	G2 (2)	HM	GL-4	4	HM	F6/A512	F10/A512	-	-		1, 2, 4, 7	73
G-14	4' - 0"	8' - 0"	1 1/2"	STL	STL	-	-	STL						REFER TO SPEC FOR GATE INFORMATION	77
G-15	4' - 0"	8' - 0"	1 1/2"	STL	STL	-	-	STL						REFER TO SPEC FOR GATE INFORMATION	77
G-16	4' - 0"	8' - 0"	1 1/2"	STL	STL	-	-	STL						REFER TO SPEC FOR GATE INFORMATION	77
G-24	3' - 0"	6' - 5"													
G-26	3' - 10"	6' - 5"													

SWING GATE DOOR SCHEDULE

DOOR NUMBER	WIDTH	HEIGHT	DOOR PANEL (LEAF)			DOOR FRAME		DETAILS			FIRE RATING	STC RATING	COMMENTS	BLDG #	HW SET
			TYPE	MATERIAL	GLAZING	TYPE	MATERIAL	HEAD	JAMB	SILL					
SG-01	6' - 0"	8' - 0"											VINYL COATED STEEL FENCING	3	76
SG-02	6' - 0"	8' - 0"											VINYL COATED STEEL FENCING	3	76
SG-03	12' - 0"	6' - 0"											VINYL COATED STEEL FENCING	6	76

ROLLING GATE DOOR SCHEDULE

DOOR NUMBER	WIDTH	HEIGHT	DOOR PANEL (LEAF)	DOOR FRAME		COMMENTS	BLDG. #	HW SET
			MATERIAL	TYPE	MATERIAL			
RG-01	16'-0"	9'-0"	STL	-	STL	REFER TO SPEC FOR GATE INFORMATION		76
RG-02	16'-0"	9'-0"	STL	-	STL	REFER TO SPEC FOR GATE INFORMATION		76
RG-03	27'-0"	8'-0"	STL	-	STL	13, REFER TO SPEC FOR GATE INFORMATION		76
RG-04	18'-0"	8'-0"	STL	-	STL	REFER TO SPEC FOR GATE INFORMATION		76
RG-05	12' - 0"	8' - 0"	STL	-	STL	BLDG 6 AG BARN - REFER TO SPEC FOR GATE INFORMATION	6	76

NOTE: SEE SPECIFICATIONS FOR DOOR HARDWARE SETS

DOOR COMMENTS:

1 180 DEGREE SWING - COORDINATE LOCATION IN WALL TO ALLOW FOR FULL SWING. IF DOUBLE DOOR, BOTH PANELS ARE TO SWING 180 DEGREES WHERE APPLICABLE.
2 GALVANIZED DOOR & FRAME - ALL EXTERIOR DOORS AND INTERIOR DOORS WHERE WATER MAY OCCUR
3 INSULATED DOOR - ALL EXTERIOR DOORS
4 TAMPER PROOF HINGES - ALL EXTERIOR DOORS
5 DOOR GASKET (SOUND SEALS) AROUND DOOR PERIMETER - ALL EDUCATIONAL SPACES
6 SOUND CONTROL ADJUSTABLE DOOR GASKET / AUTOMATIC DOOR BOTTOM / THRESHOLD - MUSIC ROOMS
7 KEYED REMOVABLE MULLION - ALL DOOR PAIRS WITH EGRESS HARDWARE
8 DOOR GASKET (SMOKE SEAL) AROUND DOOR PERIMETER - ALL DOORS IN RATED WALL AND CORRIDORS INCLUDING SMOKE PARTITIONS
9 PROVIDE WIDE ANGLE VIEWER
10 WEATHER SEALS AROUND DOOR PERIMETER - ALL EXTERIOR DOORS
11 THRESHOLD - ALL EXTERIOR DOORS
12 ADA DOOR OPERATOR - ONE LEAF - SEE ELECT AND DOOR HARDWARE
13 PREP FRAME AND DOOR FOR ACCESS CONTROL
14 HARDWARE BY MANUFACTURER
15 METAL SOUND CONTROL DOOR ASSEMBLY / STC 45 MINIMUM - PRACTICE AND ENSEMBLE ROOMS ONLY
16 DOORS TO BE SUPPLIED BY KITCHEN EQUIPMENT SUPPLIER
17 OVERHEAD DOOR AND COUNTER SHUTTER OVERALL HEIGHT MUST INCLUDE OPENING HEIGHT PLUS DISTANCE TO HOUSING/OPERATOR LOCATION ABOVE CEILING.
18 OVERHEAD DOOR AND COUNTER SHUTTER MUST MEET TESTING REQUIRMENTS FOR LARGE MISSILE IMPACT AND HAVE FLORIDA PRODUCT APPROVAL CERTIFICATE

19 LOCK CYLINDER WITH STORAGE ROOM KEY

GLAZING LEGEND

GL-2 INSULATED CLEAR GLAZING

GL-3 INSULATED, LAMINATED AND TINTED GLAZING - LARGE MISSILE IMPACT RESISTANT

GT 1/4" TEMPERED CLEAR GLAZING

GL-4 5/8" LAMINATED CLEAR GLASS

FG-45 FIRE RATED GLAZING - 45 MIN.

GL-5 5/8" ONE-WAY VISION CLEAR GLASS

FG-60 FIRE RATED GLAZING - 60 MIN.

FG-90 FIRE RATED GLAZING - 90 MIN.

NOTE: ALL GLAZING SHALL BE GT 1/4" TEMPERED CLEAR GLAZING UNLESS NOTED OTHERWISE

SCHENKELSHULTZ
ARCHITECTURE

voice 407-872-3322
fax 407-872-3303
schenkelshultz.com
SS Lic. No. -AA-C000937

CONFIDENTIAL COPYRIGHT 2019 SCHENKEL & SHULTZ INC.
SEE WWW.SCHENKELSHULTZ.COM/COPYRIGHT FOR POLICY AND INFORMATION

REVISIONS

MARK	DESCRIPTION	DATE

CONFIDENTIAL COPYRIGHT 2020 SCHENKEL & SHULTZ INC.
SEE WWW.SCHENKELSHULTZ.COM/COPYRIGHT FOR POLICY AND INFORMATION

PURSUANT TO SECTION 102 OF THE COPYRIGHT ACT, 17 U.S.C. ALL CONCEPTS, IDEAS, DESIGNS, ARRANGEMENTS, DRAWINGS, AND PLANS INDICATED OR REPRESENTED BY THIS DOCUMENT ARE COPYRIGHTED BY SCHENKEL & SHULTZ INC. ALL OF ALL SUCH CONCEPTS, IDEAS, DESIGNS, ARRANGEMENTS, DRAWINGS, AND PLANS INDICATED OR REPRESENTED BY THIS DOCUMENT ARE OWNED BY AND THE PROPERTY OF SCHENKELSHULTZ AND WERE CREATED, EVOLVED AND DEVELOPED FOR ITS OWN USE. NONE OF THE IDEAS, DESIGNS, ARRANGEMENTS, OR PLANS SHALL BE USED BY OR DISCLOSED TO ANY PERSON, ARCHITECTURAL OR ENGINEERING FIRM, CONSTRUCTION FIRM, SUBCONTRACTING FIRM, SUPPLIER, OR CORPORATION FOR ANY PURPOSE WHATSOEVER WITHOUT THE WRITTEN PERMISSION OF SCHENKEL & SHULTZ INC. PURSUANT TO SECTION 102 OF THE COPYRIGHT ACT, 17 U.S.C. PROTECTION FOR AN ARCHITECTURAL WORK CREATED AS A WORK MADE FOR HIRE ON OR AFTER DECEMBER 1, 1990, LASTS FOR 95 YEARS FROM THE DATE OF PUBLICATION OF THE WORK OR FOR 120 YEARS FROM THE DATE OF CREATION OF THE UNPUBLISHED PLANS, WHICHEVER TERM IS LESS.
WARNING: REPRODUCTION HEREOF IS A CRIMINAL OFFENSE UNDER SECTION 102 OF THE COPYRIGHT ACT, 17 U.S.C., 18 U.S.C. SEC. 506. UNAUTHORIZED DISCLOSURE MAY CONSTITUTE TRADE SECRET MISAPPROPRIATION IN VIOLATION OF I.C.34-3-31-1ET. SEQ. AND OTHER LAWS. THE CONCEPTS, IDEAS, DESIGNS, ARRANGEMENTS, DRAWINGS, AND PLANS DISCLOSED ARE COPYRIGHTED AND HEREIN MAY BE PATENTED OR BE THE SUBJECT OF PENDING PATENT APPLICATION. ANYONE VIOLATING THE INTENT OF THIS COPYRIGHT PROTECTION WILL BE PROSECUTED TO THE FULL EXTENT OF THE FEDERAL STATE AND LOCAL LAWS.

WRITTEN DIMENSIONS ON THESE DOCUMENTS SHALL HAVE PRECEDENCE OVER SCALE DIMENSIONS. CONTRACTORS SHALL VERIFY AND BE RESPONSIBLE FOR ALL DIMENSIONS AND CONDITIONS ON THE JOB AND THIS OFFICE MUST BE NOTIFIED OF ANY VARIATION FROM THE DIMENSIONS AND CONDITIONS SHOWN BY THESE DRAWINGS. SHOP DRAWINGS AND OR DETAILS MUST BE SUBMITTED TO THIS OFFICE FOR REVIEW BEFORE PROCEEDING WITH FABRICATION.

FORT PIERCE WESTWOOD ACADEMY

1801 Panther Ln , Fort Pierce, FL 34947

St. Lucie PUBLIC SCHOOLS

St. Lucie Public Schools
9461 Brandywine Ln
Port St. Lucie, FL 34986

ISSUE DATE: 10/31/2023
COMM. NO.: 2022108

DRAWN BY: SM,AC CHECKED BY: KT

DOOR SCHEDULES - BLDG 4, 5, 6 AND SITE PERIMETER DOORS AND GATES

A505

PHASE III - CONSTRUCTION DOCUMENTS

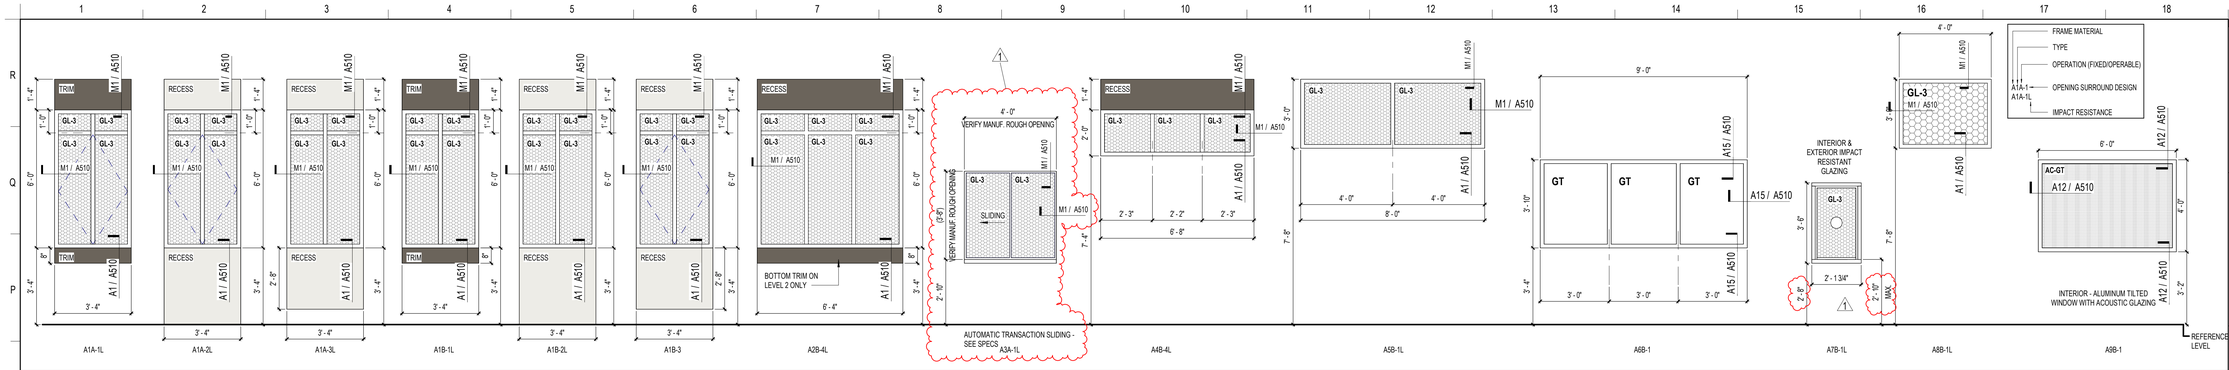

WINDOW TYPES - ALUMINUM

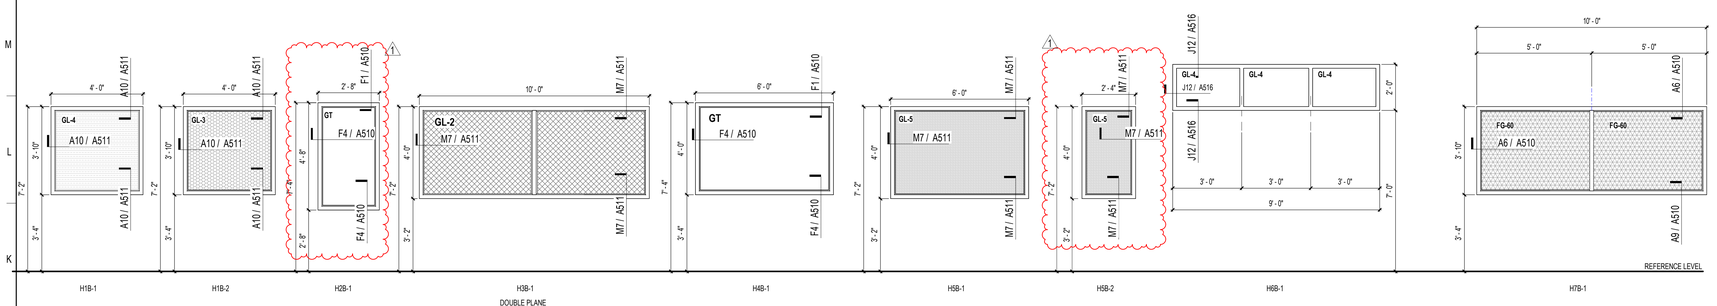

WINDOW TYPES - HOLLOW METAL

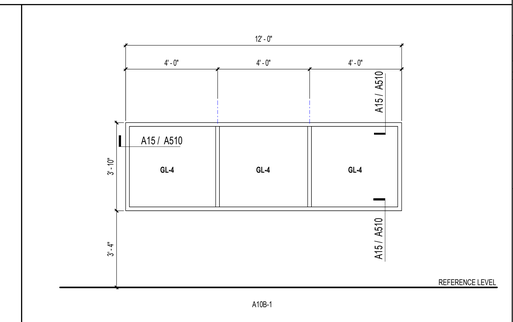

WINDOW TYPES - ALUMINUM

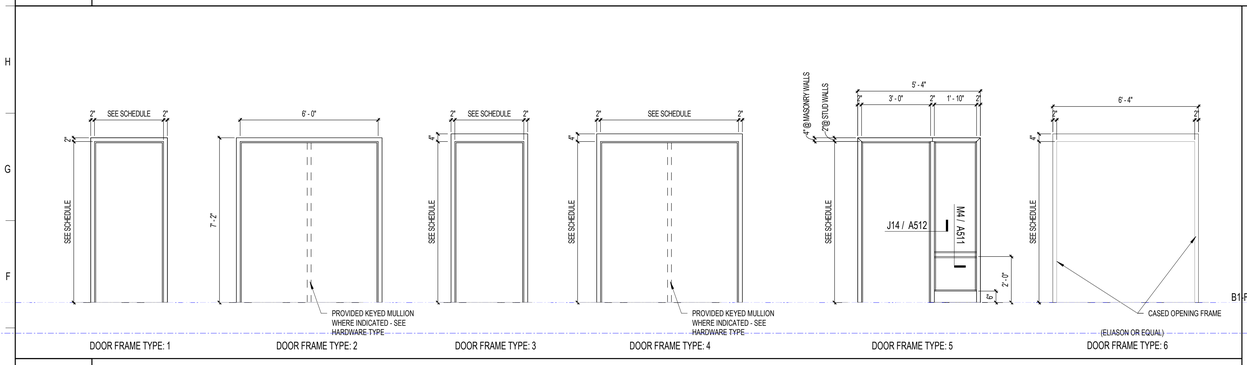

DOOR FRAME TYPES

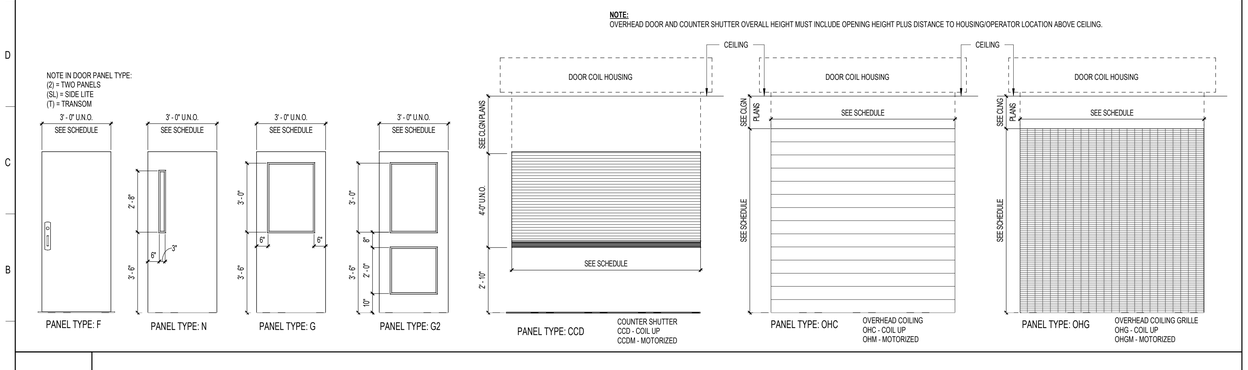

DOOR PANEL TYPES

DOOR AND FRAME LOCATION ON WALL ASSEMBLIES

NOTES:

1. UNDER NO CIRCUNSTANCE SHALL THE DOOR PANEL FACE BE MORE THAN 8" FROM THE FINISHED FACE OF THE WALL ASSEMBLY THAT THE DOOR IS PLACED.
2. IF WALL ASSEMBLY DEPTH OR ANCHORING REQUIREMENTS PREVENTS THE FRAME TO BE INSTALLED AT THE NEEDED LOCATION TO SATISFY NOTE 1, THE INTERIOR WALL FURRING SHALL BE NARROWED TO THE NEEDED DEPTH FOR AT LEAST 18" ON PULL SIDE AND AT LEAST 12" ON PUSH SIDE AWAY FROM LATCH SIDE OF THE OPENING / DOOR.

IF ASSEMBLY DEPTH AND/OR ARCHORING REQUIREMENTS ALLOWS PROPER FRAME INSTALLATION LOCATION:

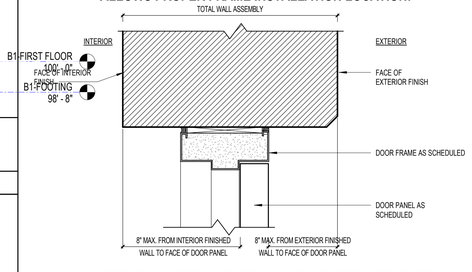

IF ASSEMBLY DEPTH AND/OR ARCHORING REQUIREMENTS DOES NOT ALLOW PROPER FRAME INSTALLATION LOCATION:

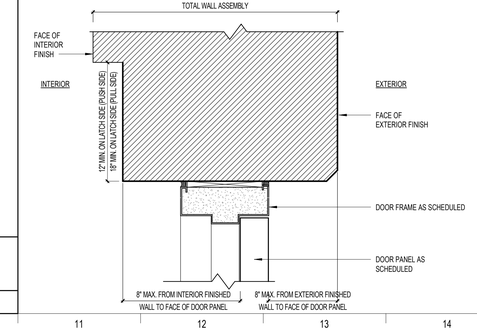

GLAZING LEGEND

GL-2	INSULATED CLEAR GLAZING		
GL-3	INSULATED, LAMINATED AND TINTED GLAZING - LARGE MISSILE IMPACT RESISTANT	GT	1/4" TEMPERED CLEAR GLAZING
GL-4	5/8" LAMINATED CLEAR GLASS	FG-45	FIRE RATED GLAZING - 45 MIN.
GL-5	5/8" ONE-WAY VISION CLEAR GLASS	FG-60	FIRE RATED GLAZING - 60 MIN.
AC-GT	ACOUSTICAL TEMPRED CLEAR GLASS	FG-90	FIRE RATED GLAZING - 90 MIN.

NOTE: ALL GLAZING SHALL BE GT 1/4" TEMPERED CLEAR GLAZING UNLESS NOTED OTHERWISE

OPENING PROTECTION REQUIREMENTS

1. BUILDINGS 01, 03, 04, AND 05 SHALL MEEET THE LARGE MISSILE IMPACT RESISTANT TEST FOR EXTERIOR DOORS, WINDOWS, LOUVERS, AND STOREFRONT SYSTEM AND SHALL INCLUDE FLORIDA PRODUCT APPROVAL CERTIFICATE. SUBMIT PRODUCTS THAT MEET THE REQUIREMENTS FOR STRUCTURAL WIND DESIGN CRITERIA AS DEFINED ON SHEET S603 AND TESTED FOR LEVEL "D" PROTECTION . THE DOORS AND HARDWARE MUST MEET THE REQUIREMENTS AS A TESTED SYSTEM.

2. ALL EXTERIOR OPENING GLAZING SHALL BE LAMINATED GLASS AND AS IDENTIFIED FOR TINTED AND INSULATING GLASS.

3. AT BUILDING 02 (EHPA BUILDING) FOR EXTERIOR ALUMINUM STOREFRONT SYSTEM, DOORS, AND WINDOWS, MANUFACTURERS AT A MINIMUM SHALL SUBMIT PRODUCTS THAT MEET THE REQUIREMENTS FOR STRUCTURAL WIND DESIGN CRITERIA AS DEFINED ON SHEET S603 FOR EHPA BUILDINGS. THE PRODUCTS SHALL MEET THE SPECIFIED DESIGN WIND PRESSURES AND BE TESTED FOR **LARGE MISSLE LEVEL E** IMPACT, AND THEY SHALL HAVE FLORIDA PRODUCT APPROVAL CERTIFICATE. THE DOORS AND HARDWARE SYSTEM MUST MEET THE REQUIREMENTS OF THE TESTING FOR THE **LARGE MISSLE LEVEL E** IMPACT.

HM DOOR REQUIREMENTS

1. HOLLOW METAL DOOR AND FRAME MANUFACTURERS AT A MINIMUM SHALL SUBMIT PRODUCTS THAT MEET THE REQUIREMENTS FOR STRUCTURAL WIND DESIGN CRITERIA AS DEFINED ON SHEET S603 FOR EHPA BUILDINGS. THE PRODUCTS SHALL MEET THE SPECIFIED DESIGN WIND PRESSURES AND TESTED FOR LEVEL "E" **LARGE MISSILE IMPACT**, AND THEY SHALL HAVE FLORIDA PRODUCT APPROVAL CERTIFICATE. THE DOORS, FRAME, GLAZING, AND HARDWARE SYSTEM MUST MEET THE REQUIREMENTS ICC-500 TESTING.

2. AT BUILDING 02 (EHPA BUILDING) PROVIDE COILING DOORS OVERHEAD DOORS THAT MEET THE LEVEL "E" **LARGE MISSILE** IMPACT RESISTANCE.

SCHENKELSHULTZ
ARCHITECTURE
voice 407-872-3322
fax 407-872-3303
schenkelshultz.com
SS Lic. No. -AA-C000937

CONFIDENTIAL COPYRIGHT 2019 SCHENKEL & SHULTZ INC.
SEE WWW.SCHENKELSHULTZ.COM/COPYRIGHT. FOR POLICY AND INFORMATION

REVISIONS

MARK	DESCRIPTION	DATE
1	ADDENDUM NO. 3	12/14/2023

CONFIDENTIAL COPYRIGHT 2020 SCHENKEL & SHULTZ INC.
SEE WWW.SCHENKELSHULTZ.COM/COPYRIGHT. FOR POLICY AND INFORMATION

PURSUANT TO SECTION 102 OF THE COPYRIGHT ACT, 17 U.S.C., ALL CONCEPTS, IDEAS, DESIGNS, ARRANGEMENTS, DRAWINGS, AND PLANS INDICATED OR REPRESENTED BY THIS DOCUMENT ARE COPYRIGHTED BY SCHENKEL & SHULTZ INC. AS SUCH ALL CONCEPTS, IDEAS, DESIGNS, ARRANGEMENTS, DRAWINGS, AND PLANS INDICATED OR REPRESENTED BY THIS DOCUMENT CONSTITUTE THE ORIGINAL AND UNPUBLISHED WORK OF SCHENKEL SHULTZ ARCHITECTS EXCLUSIVELY CREATED FOR THIS PROJECT. NONE OF THE IDEAS, DESIGNS, ARRANGEMENTS, OR PLANS SHALL BE USED BY OR DISCLOSED TO ANY PERSON, ARCHITECTURAL OR ENGINEERING FIRM, CONSTRUCTION FIRM, SUBCONTRACTING FIRM, SUPPLIER, OR CORPORATION FOR ANY PURPOSE WHATSOEVER WITHOUT THE WRITTEN PERMISSION OF SCHENKEL & SHULTZ INC. PURSUANT TO SECTION 102 OF THE COPYRIGHT ACT, 17 U.S.C., PROTECTION FOR AN ARCHITECTURAL WORK CREATED AS A WORK MADE FOR HIRE ON OR AFTER DECEMBER 1, 1990, LASTS FOR 95 YEARS FROM THE DATE OF PUBLICATION OF THE WORK OR FOR 120 YEARS FROM THE DATE OF CREATION OF THE UNPUBLISHED PLANS, WHICHEVER TERM IS LESS.

WARNING: REPRODUCTION HEREOF IS A CRIMINAL OFFENSE UNDER SECTION 102 OF THE COPYRIGHT ACT, 17 U.S.C., 18 U.S.C. SEC. 506. UNAUTHORIZED DISCLOSURE MAY CONSTITUTE TRADE SECRET MISAPPROPRIATION IN VIOLATION OF C.24-3.31-1ET. SEQ. AND OTHER LAWS. THE CONCEPTS, IDEAS, DESIGNS, ARRANGEMENTS, DRAWINGS, AND PLANS DISCLOSED ARE COPYRIGHTED AND HEREIN MAY BE PATENTED OR BE THE SUBJECT OF PENDING PATENT APPLICATION. ANYONE VIOLATING THE INTENT OF THIS COPYRIGHT PROTECTION WILL BE PROSECUTED TO THE FULL EXTENT OF THE FEDERAL STATE AND LOCAL LAWS.

WRITTEN DIMENSIONS ON THESE DOCUMENTS SHALL HAVE PRECEDENCE OVER SCALE DIMENSIONS. CONTRACTORS SHALL VERIFY AND BE RESPONSIBLE FOR ALL DIMENSIONS AND CONDITIONS ON THE JOB AND THIS OFFICE MUST BE NOTIFIED OF ANY VARIATION FROM THE DIMENSIONS AND CONDITIONS SHOWN BY THESE DRAWINGS. SHOP DRAWINGS AND OR DETAILS MUST BE SUBMITTED TO THIS OFFICE FOR REVIEW BEFORE PROCEEDING WITH FABRICATION.

FORT PIERCE WESTWOOD ACADEMY

1801 Panther Ln , Fort Pierce, FL 34947

St. Lucie PUBLIC SCHOOLS

St. Lucie Public Schools
9461 Brandywine Ln
Port St. Lucie, FL 34986

ISSUE DATE: 10/31/2023
COMM. NO.: 2022108

DRAWN BY: SM,AC CHECKED BY: KT

DOOR, FRAME AND WINDOW TYPES

A506

OPENING PROTECTION REQUIREMENTS

1. BUILDINGS 01, 03, 04, AND 05 SHALL MEEET THE LARGE MISSILE IMPACT RESISTANT TEST FOR EXTERIOR DOORS, WINDOWS, LOUVERS, AND STOREFRONT SYSTEM AND SHALL INCLUDE FLORIDA PRODUCT APPROVAL CERTIFICATE. SUBMIT PRODUCTS THAT MEET THE REQUIREMENTS FOR STRUCTURAL WIND DESIGN CRITERIA AS DEFINED ON SHEET S603 AND TESTED FOR LEVEL "D" PROTECTION . THE DOORS AND HARDWARE MUST MEET THE REQUIREMENTS AS A TESTED SYSTEM.

2. ALL EXTERIOR OPENING GLAZING SHALL BE LAMINATED GLASS AND AS IDENTIFIED FOR TINTED AND INSULATING GLASS.

3. AT BUILDING 02 (EHPA BUILDING) FOR EXTERIOR ALUMINUM STOREFRONT SYSTEM, DOORS, AND WINDOWS, MANUFACTURERS AT A MINIMUM SHALL SUBMIT PRODUCTS THAT MEET THE REQUIREMENTS FOR STRUCTURAL WIND DESIGN CRITERIA AS DEFINED ON SHEET S603 FOR EHPA BUILDINGS. THE PRODUCTS SHALL MEET THE SPECIFIED DESIGN WIND PRESSURES AND BE TESTED FOR **LARGE MISSLE LEVEL E** IMPACT, AND THEY SHALL HAVE FLORIDA PRODUCT APPROVAL CERTIFICATE. THE DOORS AND HARDWARE SYSTEM MUST MEET THE REQUIREMENTS OF THE TESTING FOR THE **LARGE MISSLE LEVEL E** IMPACT.

GLAZING LEGEND

GL-3	INSULATED, LAMINATED AND TINTED GLAZING - LARGE MISSILE IMPACT RESISTANT	GL-2	INSULATED CLEAR GLAZING
GL-4	5/8" LAMINATED CLEAR GLASS	GT	1/4" TEMPERED CLEAR GLAZING
GL-5	5/8" ONE-WAY VISION CLEAR GLASS	FG-45	FIRE RATED GLAZING - 45 MIN.
AC-GT	ACOUSTICAL TEMPRED CLEAR GLASS	FG-60	FIRE RATED GLAZING - 60 MIN.
		FG-90	FIRE RATED GLAZING - 90 MIN.

NOTE: ALL GLAZING SHALL BE GT 1/4" TEMPERED CLEAR GLAZING UNLESS NOTED OTHERWISE

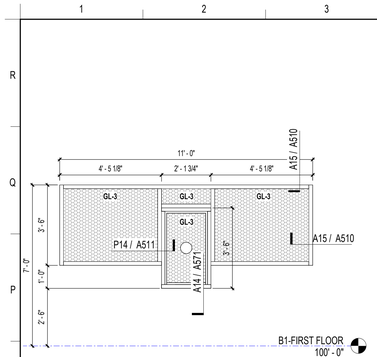

N1 — SF-17L - SECRETARY — 3/8" = 1'-0"

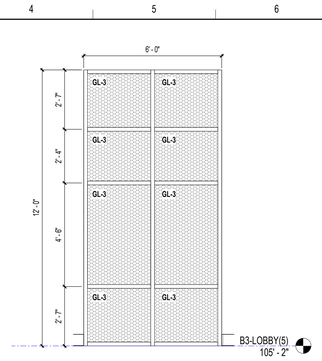

N4 — SF-18L — 3/8" = 1'-0"

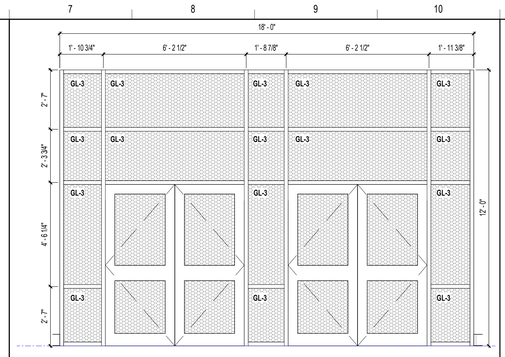

N7 — SF-19L — 3/8" = 1'-0"

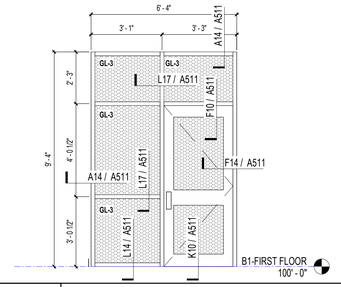

J1 — SF-12L — 3/8" = 1'-0"

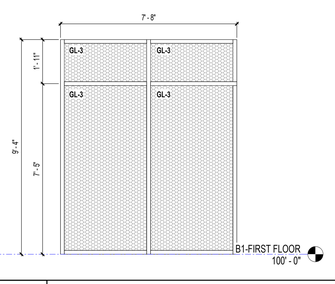

J4 — SF-13L — 3/8" = 1'-0"

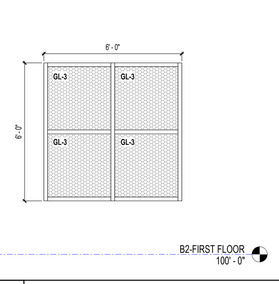

J7 — SF-14L — 3/8" = 1'-0"

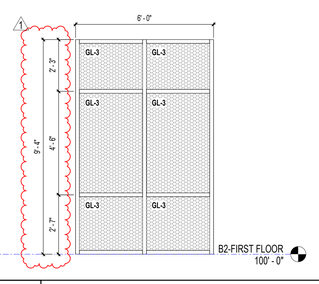

J10 — SF-15L — 3/8" = 1'-0"

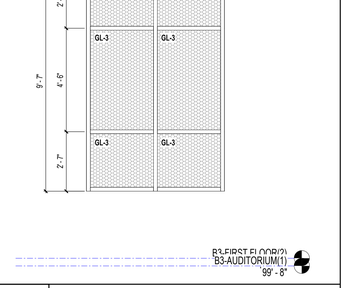

J13 — SF-16L — 3/8" = 1'-0"

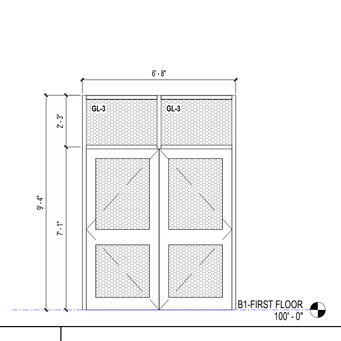

E1 — SF-07L — 3/8" = 1'-0"

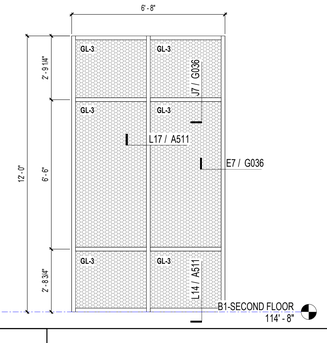

E4 — SF-08L — 3/8" = 1'-0"

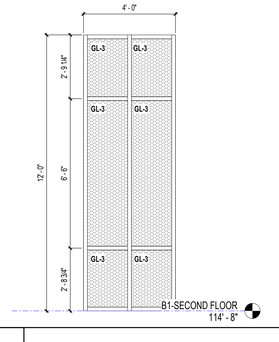

E7 — SF-09L — 3/8" = 1'-0"

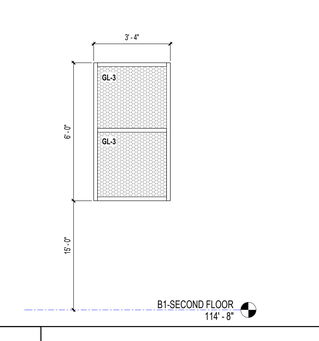

E10 — SF-10L — 3/8" = 1'-0"

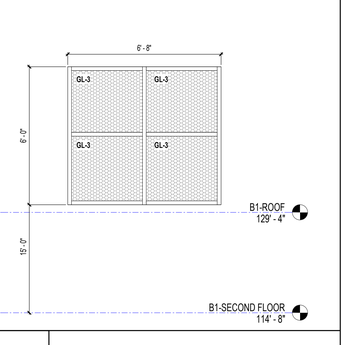

E13 — SF-11L — 3/8" = 1'-0"

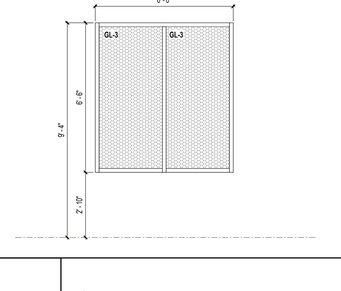

A1 — SF-01L — 3/8" = 1'-0"

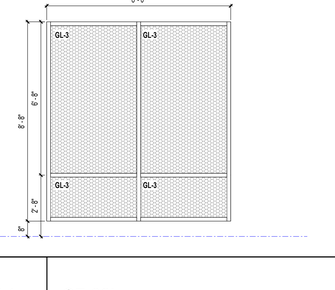

A4 — SF-02L — 3/8" = 1'-0"

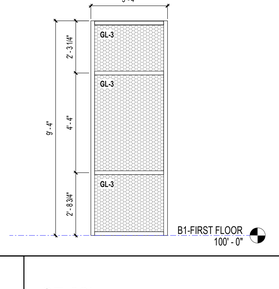

A7 — SF-03L — 3/8" = 1'-0"

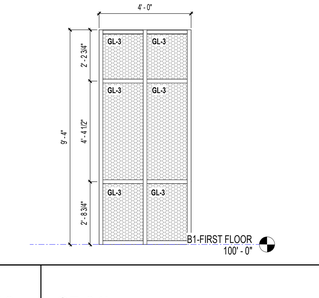

A10 — SF-04L — 3/8" = 1'-0"

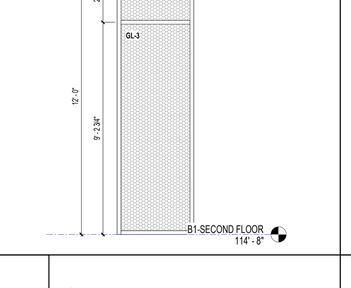

A13 — SF-06L — 3/8" = 1'-0"

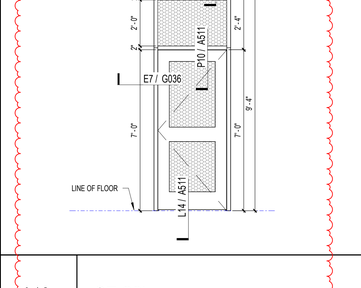

A16 — SF-26L — 3/8" = 1'-0"

SCHENKELSHULTZ
ARCHITECTURE
voice 407-872-3322
fax 407-872-3303
schenkelshultz.com
SS Lic. No. -AA-C000937

CONFIDENTIAL COPYRIGHT 2019 SCHENKEL & SHULTZ INC.
SEE WWW.SCHENKELSHULTZ.COM/COPYRIGHT FOR POLICY AND INFORMATION

REVISIONS

MARK	DESCRIPTION	DATE
1	ADDENDUM NO. 3	12/14/2023

CONFIDENTIAL COPYRIGHT 2020 SCHENKEL & SHULTZ INC.
SEE WWW.SCHENKELSHULTZ.COM/COPYRIGHT FOR POLICY AND INFORMATION

PURSUANT TO SECTION 102 OF THE COPYRIGHT ACT, 17 U.S.C., ALL CONCEPTS, IDEAS, DESIGNS, ARRANGEMENTS, DRAWINGS, AND PLANS INDICATED OR REPRESENTED BY THIS DOCUMENT ARE COPYRIGHTED BY SCHENKEL & SHULTZ INC. AS SUCH ALL CONCEPTS, IDEAS, DESIGNS, ARRANGEMENTS, DRAWINGS, AND PLANS INDICATED OR REPRESENTED BY THIS DOCUMENT CONSTITUTE THE ORIGINAL AND UNPUBLISHED WORK OF SCHENKEL SHULTZ AND THE SAME MAY NOT BE USED, DISCLOSED FOR ANY OTHER PROJECT OR OTHER USE. NONE OF THE CONCEPTS, IDEAS, DESIGNS, ARRANGEMENTS, OR PLANS SHALL BE USED BY OR DISCLOSED TO ANY PERSON, ARCHITECTURAL OR ENGINEERING FIRM, CONSTRUCTION FIRM, SUBCONTRACTING FIRM, SUPPLIER, OR CORPORATION FOR ANY PURPOSE WHATSOEVER WITHOUT THE WRITTEN PERMISSION OF SCHENKEL & SHULTZ INC. PURSUANT TO SECTION 102 OF THE COPYRIGHT ACT, 17 U.S.C., PROTECTION FOR AN ARCHITECTURAL WORK CREATED AS A WORK MADE FOR HIRE ON OR AFTER DECEMBER 1, 1990, LASTS FOR 95 YEARS FROM THE DATE OF PUBLICATION OF THE WORK OR FOR 120 YEARS FROM THE DATE OF CREATION OF THE UNPUBLISHED PLANS, WHICHEVER TERM IS LESS.

WARNING: REPRODUCTION HEREOF IS A CRIMINAL OFFENSE UNDER SECTION 102 OF THE COPYRIGHT ACT, 17 U.S.C., 18 U.S.C. SEC. 506. UNAUTHORIZED DISCLOSURE MAY CONSTITUTE TRADE SECRET MISAPPROPRIATION IN VIOLATION OF 1.C.A-2-31-1ET. SEQ. AND OTHER LAWS. THE CONCEPTS, IDEAS, DESIGNS, ARRANGEMENTS, DRAWINGS, AND PLANS DISCLOSED ARE COPYRIGHTED AND HEREIN MAY BE PATENTED OR BE THE SUBJECT OF PENDING PATENT APPLICATION. ANYONE VIOLATING THE INTENT OF THIS COPYRIGHT PROTECTION WILL BE PROSECUTED TO THE FULL EXTENT OF THE FEDERAL STATE AND LOCAL LAWS.

WRITTEN DIMENSIONS ON THESE DOCUMENTS SHALL HAVE PRECEDENCE OVER SCALE DIMENSIONS. CONTRACTORS SHALL VERIFY AND BE RESPONSIBLE FOR ALL DIMENSIONS AND CONDITIONS ON THE JOB AND THIS OFFICE MUST BE NOTIFIED OF ANY VARIATION FROM THE DIMENSIONS AND CONDITIONS SHOWN BY THESE DRAWINGS. SHOP DRAWINGS AND OR DETAILS MUST BE SUBMITTED TO THIS OFFICE FOR REVIEW BEFORE PROCEEDING WITH FABRICATION.

FORT PIERCE WESTWOOD ACADEMY

1801 Panther Ln , Fort Pierce, FL 34947

St. Lucie PUBLIC SCHOOLS

St. Lucie Public Schools
9461 Brandywine Ln
Port St. Lucie, FL 34986

ISSUE DATE: 10/31/2023
COMM. NO.: 2022108

DRAWN BY: SM,AC CHECKED BY: KT

ALUMINUM STOREFRONT

A507

12/11/2023 8:26:05 AM
Autodesk Docs://2022108 Westwood Academy/SLPS_FPWA_HS_2023-A.rvt

GLAZING LEGEND

GL-2	INSULATED CLEAR GLAZING
GL-3	INSULATED, LAMINATED AND TINTED GLAZING - LARGE MISSILE IMPACT RESISTANT
GT	1/4" TEMPERED CLEAR GLAZING
GL-4	5/8" LAMINATED AND TEMPERED CLEAR GLASS 1
FG-45	FIRE RATED GLAZING - 45 MIN.
GL-5	5/8" ONE-WAY VISION CLEAR GLASS
FG-60	FIRE RATED GLAZING - 60 MIN.
AC-GT	ACOUSTICAL TEMPRED CLEAR GLASS
FG-90	FIRE RATED GLAZING - 90 MIN.

NOTE: ALL GLAZING SHALL BE GT 1/4" TEMPERED CLEAR GLAZING UNLESS NOTED OTHERWISE

OPENING PROTECTION REQUIREMENTS

1. BUILDINGS 01, 03, 04, AND 05 SHALL MEEET THE LARGE MISSILE IMPACT RESISTANT TEST FOR EXTERIOR DOORS, WINDOWS, LOUVERS, AND STOREFRONT SYSTEM AND SHALL INCLUDE FLORIDA PRODUCT APPROVAL CERTIFICATE. SUBMIT PRODUCTS THAT MEET THE REQUIREMENTS FOR STRUCTURAL WIND DESIGN CRITERIA AS DEFINED ON SHEET S603 AND TESTED FOR LEVEL "D" PROTECTION . THE DOORS AND HARDWARE MUST MEET THE REQUIREMENTS AS A TESTED SYSTEM.

2. ALL EXTERIOR OPENING GLAZING SHALL BE LAMINATED GLASS AND AS IDENTIFIED FOR TINTED AND INSULATING GLASS.

3. AT BUILDING 02 (EHPA BUILDING) FOR EXTERIOR ALUMINUM STOREFRONT SYSTEM, DOORS, AND WINDOWS, MANUFACTURERS AT A MINIMUM SHALL SUBMIT PRODUCTS THAT MEET THE REQUIREMENTS FOR STRUCTURAL WIND DESIGN CRITERIA AS DEFINED ON SHEET S603 FOR EHPA BUILDINGS. THE PRODUCTS SHALL MEET THE SPECIFIED DESIGN WIND PRESSURES AND BE TESTED FOR **LARGE MISSLE LEVEL E** IMPACT, AND THEY SHALL HAVE FLORIDA PRODUCT APPROVAL CERTIFICATE. THE DOORS AND HARDWARE SYSTEM MUST MEET THE REQUIREMENTS OF THE TESTING FOR THE **LARGE MISSLE LEVEL E** IMPACT.

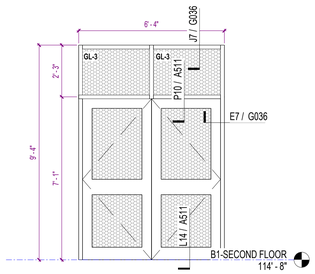

E1 — SF-23L

3/8" = 1'-0"

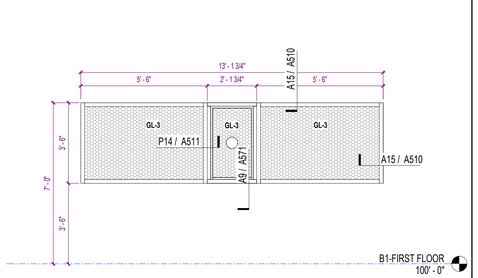

E4 — SF-24L - SECRETARY

3/8" = 1'-0"

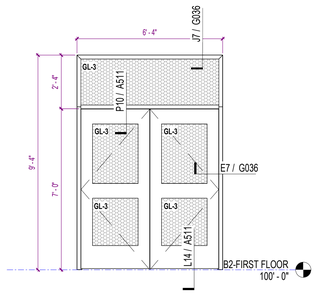

E8 — SF-25L

3/8" = 1'-0"

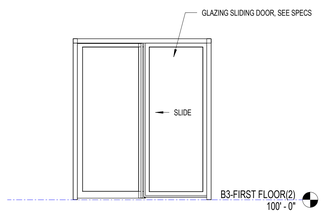

E11 — SF-30L

3/8" = 1'-0"

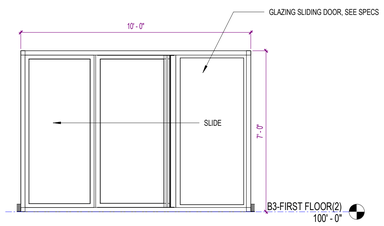

E14 — SF-31L

3/8" = 1'-0"

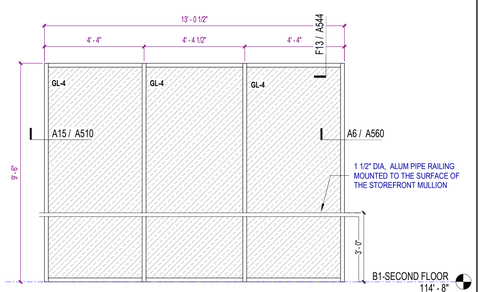

A1 — SF-20L

3/8" = 1'-0"

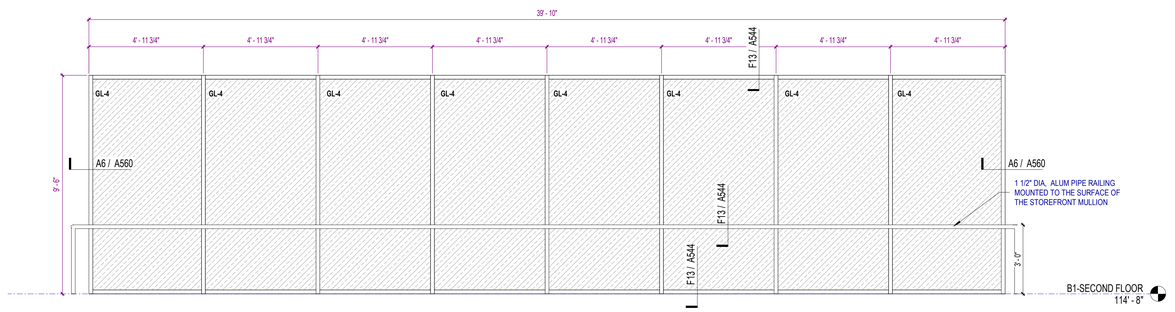

A5 — SF-21L

3/8" = 1'-0"

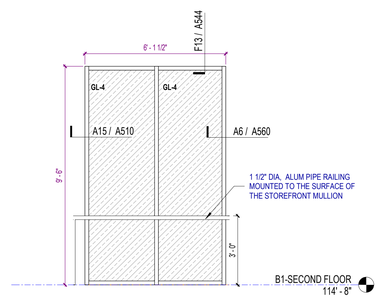

A15 — SF-22L

3/8" = 1'-0"

SCHENKELSHULTZ
ARCHITECTURE

voice 407-872-3322
fax 407-872-3303
schenkelshultz.com
SS Lic. No. -AA-C000937

CONFIDENTIAL COPYRIGHT 2019 SCHENKEL & SHULTZ INC.
SEE WWW.SCHENKELSHULTZ.COM/COPYRIGHT FOR POLICY AND INFORMATION

REVISIONS

MARK	DESCRIPTION	DATE
1	ASI-7	06/14/2024

CONFIDENTIAL COPYRIGHT 2020 SCHENKEL & SHULTZ INC.
SEE WWW.SCHENKELSHULTZ.COM/COPYRIGHT FOR POLICY AND INFORMATION

PURSUANT TO SECTION 102 OF THE COPYRIGHT ACT, 17 U.S.C., ALL CONCEPTS, IDEAS, DESIGNS, ARRANGEMENTS, DRAWINGS, AND PLANS INDICATED OR REPRESENTED BY THIS DOCUMENT ARE COPYRIGHTED BY SCHENKEL & SHULTZ INC. AS SUCH ALL CONCEPTS, IDEAS, DESIGNS, ARRANGEMENTS, DRAWINGS, AND PLANS INDICATED OR REPRESENTED BY THIS DOCUMENT ARE OWNED BY AND THE PROPERTY OF SCHENKEL SHULTZ INC. AND WERE CREATED, EVOLVED AND DEVELOPED FOR USE ON AND IN CONNECTION WITH THE SPECIFIED PROJECT. NONE OF THE IDEAS, DESIGNS, ARRANGEMENTS, OR PLANS SHALL BE USED BY OR DISCLOSED TO ANY PERSON, ARCHITECTURAL OR ENGINEERING FIRM, CONSTRUCTION FIRM, SUBCONTRACTING FIRM, SUPPLIER, OR CORPORATION FOR ANY PURPOSE WHATSOEVER WITHOUT THE WRITTEN PERMISSION OF SCHENKEL & SHULTZ INC. PURSUANT TO SECTION 102 OF THE COPYRIGHT ACT, 17 U.S.C., PROTECTION FOR AN ARCHITECTURAL WORK CREATED AS A WORK MADE FOR HIRE ON OR AFTER DECEMBER 1, 1990, LASTS FOR 95 YEARS FROM THE DATE OF PUBLICATION OF THE WORK OR FOR 120 YEARS FROM THE DATE OF CREATION OF THE UNPUBLISHED PLANS, WHICHEVER TERM IS LESS.

WARNING: REPRODUCTION HEREOF IS A CRIMINAL OFFENSE UNDER SECTION 102 OF THE COPYRIGHT ACT, 17 U.S.C., 18 U.S.C. SEC. 506. UNAUTHORIZED DISCLOSURE MAY CONSTITUTE TRADE SECRET MISAPPROPRIATION IN VIOLATION OF C.24-3.31-1ET. SEQ. AND OTHER LAWS. THE CONCEPTS, IDEAS, DESIGNS, ARRANGEMENTS, DRAWINGS, AND PLANS DISCLOSED ARE COPYRIGHTED AND HEREIN MAY BE PATENTED OR BE THE SUBJECT OF PENDING PATENT APPLICATION. ANYONE VIOLATING THE INTENT OF THIS COPYRIGHT PROTECTION WILL BE PROSECUTED TO THE FULL EXTENT OF THE FEDERAL STATE AND LOCAL LAWS.

WRITTEN DIMENSIONS ON THESE DOCUMENTS SHALL HAVE PRECEDENCE OVER SCALE DIMENSIONS. CONTRACTORS SHALL VERIFY AND BE RESPONSIBLE FOR ALL DIMENSIONS AND CONDITIONS ON THE JOB AND THIS OFFICE MUST BE NOTIFIED OF ANY VARIATION FROM THE DIMENSIONS AND CONDITIONS SHOWN BY THESE DRAWINGS. SHOP DRAWINGS AND OR DETAILS MUST BE SUBMITTED TO THIS OFFICE FOR REVIEW BEFORE PROCEEDING WITH FABRICATION.

FORT PIERCE WESTWOOD ACADEMY

1801 Panther Ln , Fort Pierce, FL 34947

St. Lucie PUBLIC SCHOOLS

St. Lucie Public Schools
9461 Brandywine Ln
Port St. Lucie, FL 34986

ISSUE DATE: 10/31/2023
COMM. NO.: 2022108

DRAWN BY: SM,AC CHECKED BY: KT

ALUMINUM STOREFRONT

A508

PHASE III - CONSTRUCTION DOCUMENTS

6/17/2024 1:26:47 AM
Autodesk Docs://2022108 Westwood Academy/SLPS_FPWA_HS_2023-A.rvt

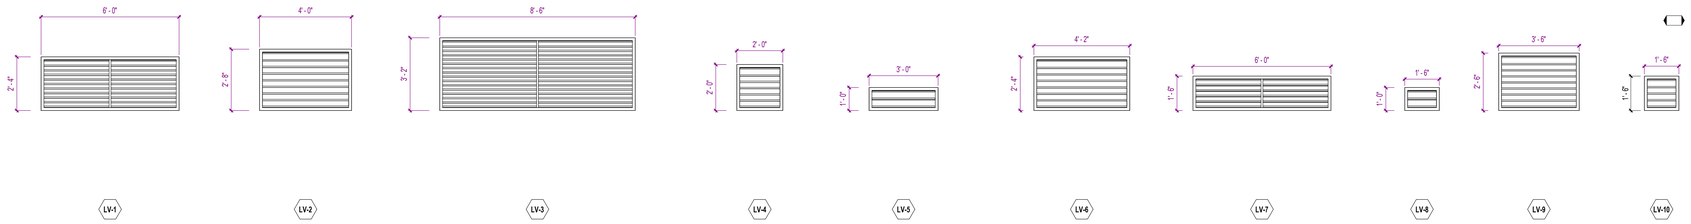

N1 LOUVER TYPES

3/8" = 1'-0"

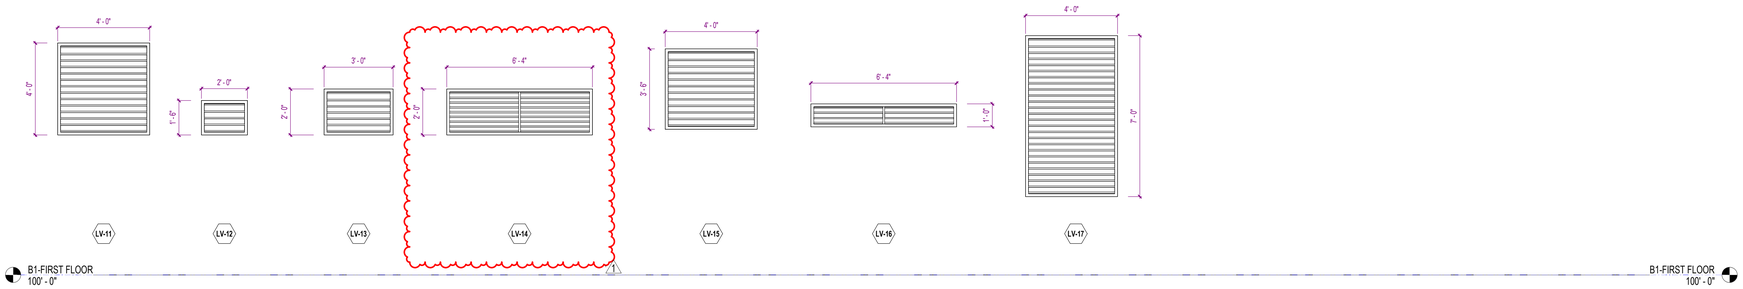

J1 LOUVER TYPES

3/8" = 1'-0"

LOUVER NOTES

1. CONTRACTOR TO COORDINATE ACTUAL REQUIRED TILT-WALL CONC. PANEL OPENING SIZE WITH LOUVER MANUFACTURER PRIOR TO CASTING PANELS.
2. PROVIDE ALUM. CLOSURE. PAINTED FLAT BLACK @ LOUVER AREAS NOT USED FOR VENTILATION--SEE MECHANICAL.
3. REFER TO MECHANICAL FOR EXACT SIZE AND LOCATION.
4. SEE EXTERIOR ELEVATIONS FOR HEIGHT AND LOCATION U.N.O.
5. LOUVERS IN TILT WALL PANELS (BLDGS 1, 2, & 3) SEE DETAILS A10 / A514 & A14 / A514
6. LOUVERS IN CMU WALLS (BLDGS 4,& 5) SEE DETAILS H6 / A511 , E6 / A511 & A6 / A511

OPENING PROTECTION REQUIREMENTS

1. BUILDINGS 01, 03, 04, AND 05 SHALL MEEET THE LARGE MISSILE IMPACT RESISTANT TEST FOR EXTERIOR DOORS, WINDOWS, LOUVERS, AND STOREFRONT SYSTEM AND SHALL INCLUDE FLORIDA PRODUCT APPROVAL CERTIFICATE. SUBMIT PRODUCTS THAT MEET THE REQUIREMENTS FOR STRUCTURAL WIND DESIGN CRITERIA AS DEFINED ON SHEET S603 AND TESTED FOR LEVEL "D" PROTECTION . THE DOORS AND HARDWARE MUST MEET THE REQUIREMENTS AS A TESTED SYSTEM.

2. ALL EXTERIOR OPENING GLAZING SHALL BE LAMINATED GLASS AND AS IDENTIFIED FOR TINTED AND INSULATING GLASS.

3. AT BUILDING 02 (EHPA BUILDING) FOR EXTERIOR ALUMINUM STOREFRONT SYSTEM, DOORS, AND WINDOWS, MANUFACTURERS AT A MINIMUM SHALL SUBMIT PRODUCTS THAT MEET THE REQUIREMENTS FOR STRUCTURAL WIND DESIGN CRITERIA AS DEFINED ON SHEET S603 FOR EHPA BUILDINGS. THE PRODUCTS SHALL MEET THE SPECIFIED DESIGN WIND PRESSURES AND BE TESTED FOR **LARGE MISSLE LEVEL E** IMPACT, AND THEY SHALL HAVE FLORIDA PRODUCT APPROVAL CERTIFICATE. THE DOORS AND HARDWARE SYSTEM MUST MEET THE REQUIREMENTS OF THE TESTING FOR THE **LARGE MISSLE LEVEL E** IMPACT.

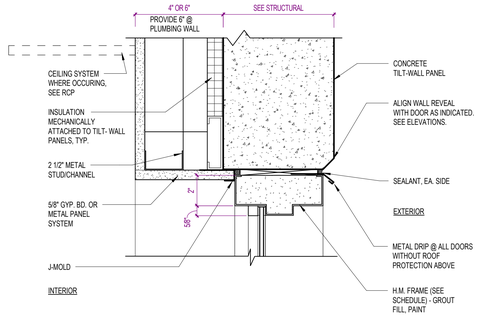

A1 H.M. WINDOW HEAD AT TILT WALL (JAMB SIM.)

3" = 1'-0"

SCHENKELSHULTZ
ARCHITECTURE

voice 407-872-3322
fax 407-872-3303
schenkelshultz.com
SS Lic. No. -AA-C000937

CONFIDENTIAL COPYRIGHT 2019 SCHENKEL & SHULTZ INC.
SEE WWW.SCHENKELSHULTZ.COM/COPYRIGHT FOR POLICY AND INFORMATION

REVISIONS

MARK	DESCRIPTION	DATE
1	ASI-7	06/14/2024

CONFIDENTIAL COPYRIGHT 2020 SCHENKEL & SHULTZ INC.
SEE WWW.SCHENKELSHULTZ.COM/COPYRIGHT FOR POLICY AND INFORMATION

PURSUANT TO SECTION 102 OF THE COPYRIGHT ACT, 17 U.S.C., ALL CONCEPTS, IDEAS, DESIGNS, ARRANGEMENTS, DRAWINGS, AND PLANS INDICATED OR REPRESENTED BY THIS DOCUMENT ARE COPYRIGHTED BY SCHENKEL & SHULTZ INC. AS SUCH ALL CONCEPTS, IDEAS, DESIGNS, ARRANGEMENTS, DRAWINGS, AND PLANS INDICATED OR REPRESENTED BY THIS DOCUMENT ARE OWNED AND PROPRIETARY TO SCHENKEL SHULTZ INC. AND SHALL NOT BE USED IN ANY WAY, NOR ARE THEY TO BE LOANED, COPIED OR DISCLOSED TO OTHERS FOR USE, NONE OF THE CONCEPTS, IDEAS, DESIGNS, ARRANGEMENTS, OR PLANS SHALL BE USED BY OR DISCLOSED TO ANY PERSON, ARCHITECTURAL OR ENGINEERING FIRM, CONSTRUCTION FIRM, SUBCONTRACTING FIRM, SUPPLIER, OR CORPORATION FOR ANY PURPOSE WHATSOEVER WITHOUT THE WRITTEN PERMISSION OF SCHENKEL & SHULTZ INC. PURSUANT TO SECTION 102 OF THE COPYRIGHT ACT, 17 U.S.C., PROTECTION FOR AN ARCHITECTURAL WORK CREATED AS A WORK MADE FOR HIRE ON OR AFTER DECEMBER 1, 1990, LASTS FOR 95 YEARS FROM THE DATE OF PUBLICATION OF THE WORK OR FOR 120 YEARS FROM THE DATE OF CREATION OF THE UNPUBLISHED PLANS, WHICHEVER TERM IS LESS.

WARNING: REPRODUCTION HEREOF IS A CRIMINAL OFFENSE UNDER SECTION 102 OF THE COPYRIGHT ACT, 17 U.S.C., 18 U.S.C. SEC. 506. UNAUTHORIZED DISCLOSURE MAY CONSTITUTE TRADE SECRET MISAPPROPRIATION IN VIOLATION OF 812-24-3-1 ET. SEQ. AND OTHER LAWS. THE CONCEPTS, IDEAS, DESIGNS, ARRANGEMENTS, DRAWINGS, AND PLANS DISCLOSED ARE COPYRIGHTED AND HEREIN MAY BE PATENTED OR BE THE SUBJECT OF PENDING PATENT APPLICATION. ANYONE VIOLATING THE INTENT OF THIS COPYRIGHT PROTECTION WILL BE PROSECUTED TO THE FULL EXTENT OF THE FEDERAL STATE AND LOCAL LAWS.

WRITTEN DIMENSIONS ON THESE DOCUMENTS SHALL HAVE PRECEDENCE OVER SCALE DIMENSIONS. CONTRACTORS SHALL VERIFY AND BE RESPONSIBLE FOR ALL DIMENSIONS AND CONDITIONS ON THE JOB AND THIS OFFICE MUST BE NOTIFIED OF ANY VARIATION FROM THE DIMENSIONS AND CONDITIONS SHOWN BY THESE DRAWINGS. SHOP DRAWINGS AND OR DETAILS MUST BE SUBMITTED TO THIS OFFICE FOR REVIEW BEFORE PROCEEDING WITH FABRICATION.

FORT PIERCE WESTWOOD ACADEMY

1801 Panther Ln , Fort Pierce, FL 34947

St. Lucie PUBLIC SCHOOLS

St. Lucie Public Schools
9461 Brandywine Ln
Port St. Lucie, FL 34986

ISSUE DATE: 10/31/2023
COMM. NO.: 2022108

DRAWN BY: SM,AC CHECKED BY: KT

LOUVER TYPES

A509

PHASE III - CONSTRUCTION DOCUMENTS

6/17/2024 12:50:45 AM
Autodesk Docs://2022108 Westwood Academy/SLPS_FPWA_HS_2023-A.rvt

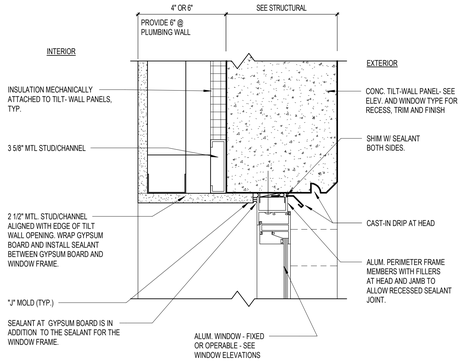

M1	ALUM. WINDOW HEAD (JAMB SIMILAR)
3" = 1'-0"	

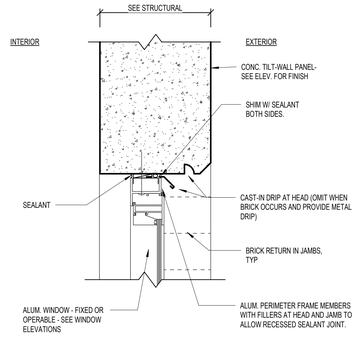

M6	ALUM. WINDOW HEAD (JAMB SIMILAR)
3" = 1'-0"	

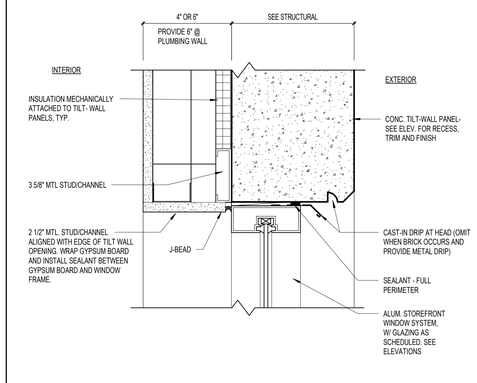

M10	ALUM. STOREFRONT WINDOW HEAD (JAMB SIMILAR)
3" = 1'-0"	

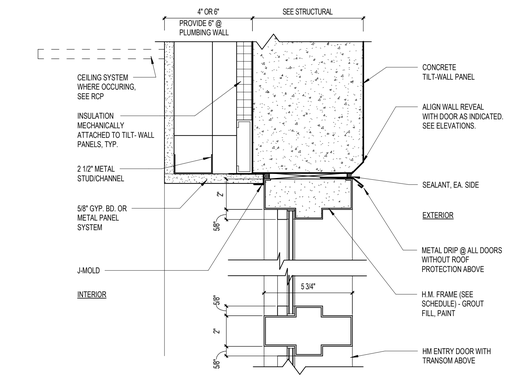

M14	H.M. WINDOW HEAD AT TILT WALL (JAMB SIM.)
3" = 1'-0"	

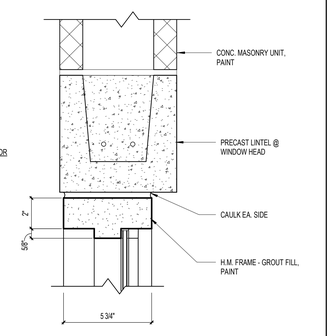

F1	H.M. WINDOW AT CMU WALL (HEAD)
3" = 1'-0"	

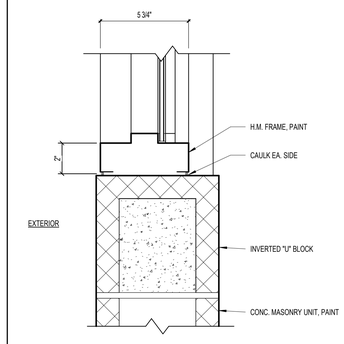

F4	H.M. WINDOW AT CMU WALL (JAMB AND SILL)
3" = 1'-0"	

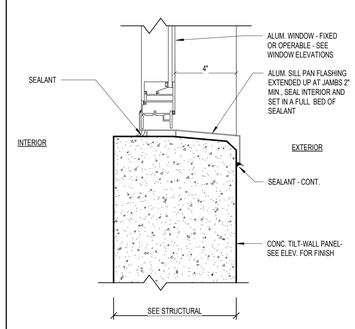

F7	ALUMINUM WINDOW SILL @ TILT WALL
3" = 1'-0"	

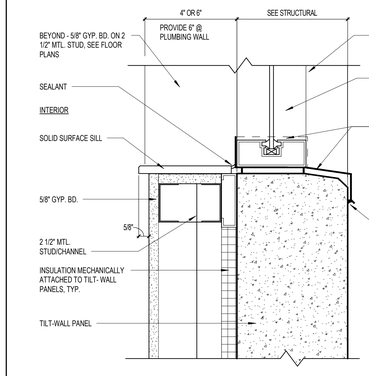

F10	ALUM. STOREFRONT SILL
3" = 1'-0"	

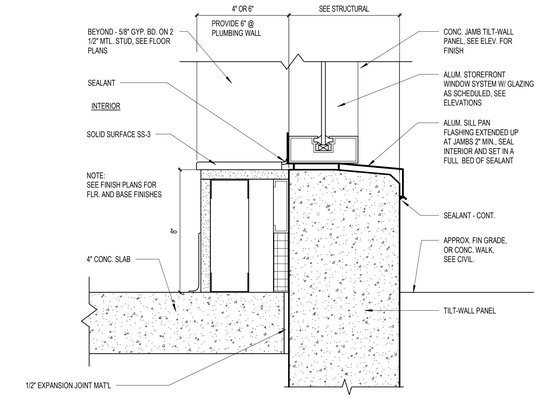

F14	ALUM. STOREFRONT WINDOW SILL
3" = 1'-0"	

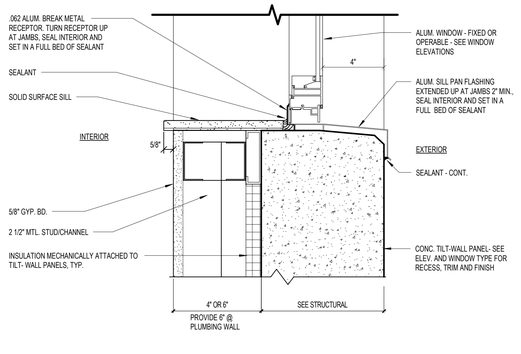

A1	ALUMINUM WINDOW SILL @ TILT WALL
3" = 1'-0"	

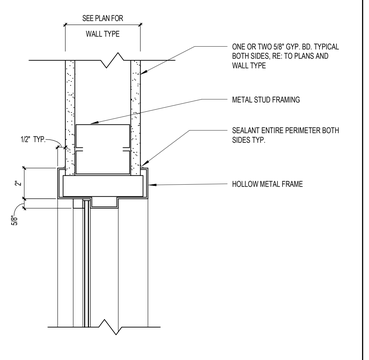

A6	H.M. WINDOW AT STUD WALL (HEAD/JAMB)
3" = 1'-0"	

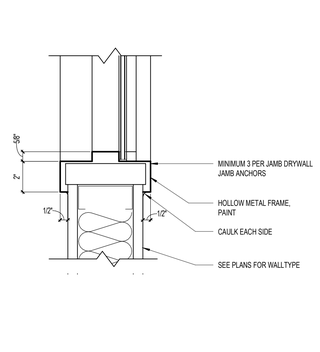

A9	H.M. WINDOW AT STUD WALL (SILL)
3" = 1'-0"	

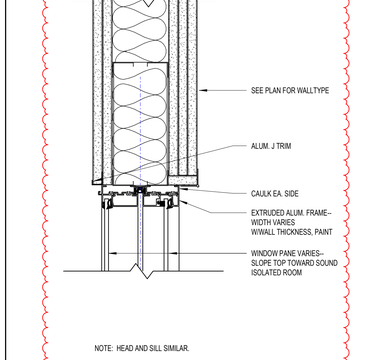

A12	TILTED ACOUST. WINDOW JAMB
3" = 1'-0"	

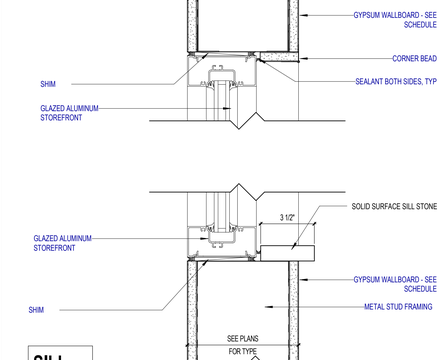

A15	STOREFRONT HEAD (JAMB SIMILAR) AT GWB
3" = 1'-0"	

SCHENKELSHULTZ
ARCHITECTURE
voice 407-872-3322
fax 407-872-3303
schenkelshultz.com
SS Lic. No. -AA-C000937

CONFIDENTIAL COPYRIGHT 2019 SCHENKEL & SHULTZ INC.
SEE WWW.SCHENKELSHULTZ.COM/COPYRIGHT. FOR POLICY AND INFORMATION

REVISIONS

MARK	DESCRIPTION	DATE
1	ADDENDUM NO. 3	12/14/2023

CONFIDENTIAL COPYRIGHT 2020 SCHENKEL & SHULTZ INC.
SEE WWW.SCHENKELSHULTZ.COM/COPYRIGHT. FOR POLICY AND INFORMATION

PURSUANT TO SECTION 102 OF THE COPYRIGHT ACT, 17 U.S.C., ALL CONCEPTS, IDEAS, DESIGNS, ARRANGEMENTS, DRAWINGS, AND PLANS INDICATED OR REPRESENTED BY THIS DOCUMENT ARE COPYRIGHTED BY SCHENKEL & SHULTZ INC. AS SUCH ALL CONCEPTS, IDEAS, DESIGNS, ARRANGEMENTS, DRAWINGS, AND PLANS INDICATED OR REPRESENTED BY THIS DOCUMENT CONSTITUTE THE PROPRIETARY INFORMATION OF SCHENKEL SHULTZ INC. AND ARE NOT TO BE USED IN ANY WAY FOR ANY PURPOSE WITHOUT THE EXPRESS WRITTEN CONSENT OF SCHENKEL SHULTZ INC. NONE OF THE CONCEPTS, IDEAS, DESIGNS, ARRANGEMENTS, OR PLANS SHALL BE USED BY OR DISCLOSED TO ANY PERSON, ARCHITECTURAL OR ENGINEERING FIRM, CONSTRUCTION FIRM, SUBCONTRACTING FIRM, SUPPLIER, OR CORPORATION FOR ANY PURPOSE WHATSOEVER WITHOUT THE WRITTEN PERMISSION OF SCHENKEL & SHULTZ INC. PURSUANT TO SECTION 102 OF THE COPYRIGHT ACT, 17 U.S.C., PROTECTION FOR AN ARCHITECTURAL WORK CREATED AS A WORK MADE FOR HIRE ON OR AFTER DECEMBER 1, 1990, LASTS FOR 95 YEARS FROM THE DATE OF PUBLICATION OF THE WORK OR FOR 120 YEARS FROM THE DATE OF CREATION OF THE UNPUBLISHED PLANS, WHICHEVER TERM IS LESS.

WARNING: REPRODUCTION HEREOF IS A CRIMINAL OFFENSE UNDER SECTION 102 OF THE COPYRIGHT ACT, 17 U.S.C., 18 U.S.C. SEC. 506. UNAUTHORIZED DISCLOSURE MAY CONSTITUTE TRADE SECRET MISAPPROPRIATION IN VIOLATION OF C.24-3.1-ET. SEQ. AND OTHER LAWS. THE CONCEPTS, IDEAS, DESIGNS, ARRANGEMENTS, DRAWINGS, AND PLANS DISCLOSED ARE COPYRIGHTED AND HEREIN MAY BE PATENTED OR BE THE SUBJECT OF PENDING PATENT APPLICATION. ANYONE VIOLATING THE INTENT OF THIS COPYRIGHT PROTECTION WILL BE PROSECUTED TO THE FULL EXTENT OF THE FEDERAL STATE AND LOCAL LAWS.

WRITTEN DIMENSIONS ON THESE DOCUMENTS SHALL HAVE PRECEDENCE OVER SCALE DIMENSIONS. CONTRACTORS SHALL VERIFY AND BE RESPONSIBLE FOR ALL DIMENSIONS AND CONDITIONS ON THE JOB AND THIS OFFICE MUST BE NOTIFIED OF ANY VARIATION FROM THE DIMENSIONS AND CONDITIONS SHOWN BY THESE DRAWINGS. SHOP DRAWINGS AND OR DETAILS MUST BE SUBMITTED TO THIS OFFICE FOR REVIEW BEFORE PROCEEDING WITH FABRICATION.

FORT PIERCE WESTWOOD ACADEMY

1801 Panther Ln , Fort Pierce, FL 34947

St. Lucie PUBLIC SCHOOLS

St. Lucie Public Schools
9461 Brandywine Ln
Port St. Lucie, FL 34986

ISSUE DATE: 10/31/2023
COMM. NO.: 2022108

DRAWN BY: SM,AC CHECKED BY: KT

DETAILS - DOOR & WINDOW

A510

PHASE III - CONSTRUCTION DOCUMENTS

12/11/2023 8:27:09 AM
Autodesk Docs://2022108 Westwood Academy/SLPS_FPWA_HS_2023-A.rvt

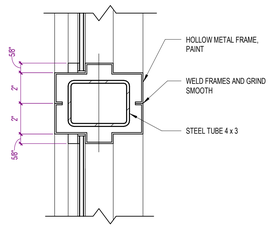

M1 — TYP. HM MULLION W/ STEEL TUBE BRACING VERTICAL

3" = 1'-0"

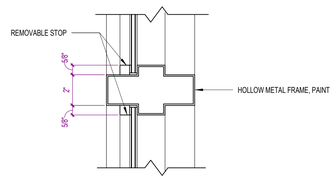

M4 — TYPICAL H.M. WINDOW MULLION (HORIZONTAL / VERTICAL)

3" = 1'-0"

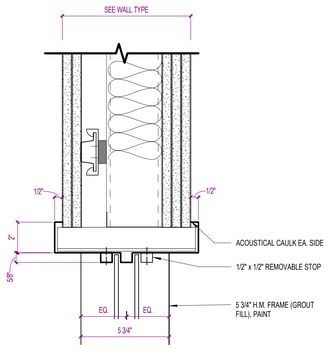

NOTE: HEAD AND SILL SIMILAR.

M7 — INTERIOR ACOUSTIC WINDOW JAMB

3" = 1'-0"

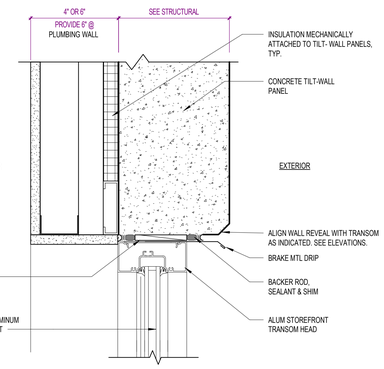

JAMB SIMILAR

F1 — STOREFRONT TRANSOM HEAD @ TILT-WALL

3" = 1'-0"

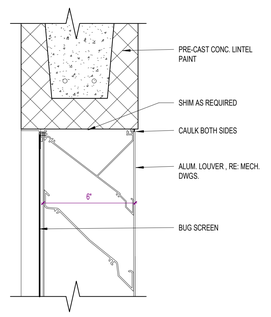

H6 — LOUVER HEAD @ CMU

3" = 1'-0"

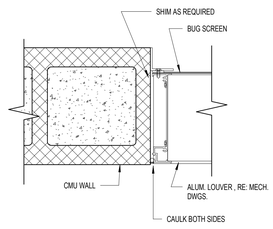

E6 — LOUVER JAMB @ CMU

3" = 1'-0"

JAMB SIMILAR

A1 — STOREFRONT DOOR HEAD @ TILT-WALL

3" = 1'-0"

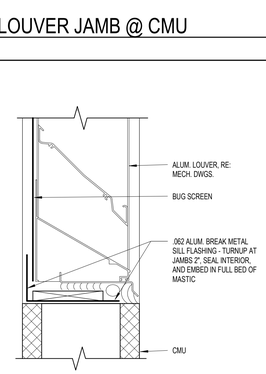

A6 — LOUVER SILL @ CMU

3" = 1'-0"

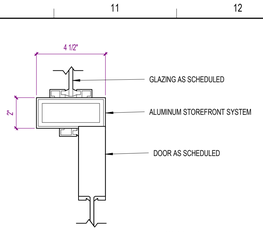

JAMB SIMILAR

P10 — STOREFRONT DOOR HEAD @ TRANSOM - W/ CLOSER

3" = 1'-0"

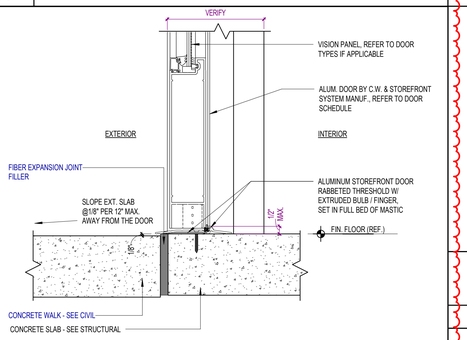

K10 — SILL DETAIL AT ALUMINUM ENTRANCE DOOR

3" = 1'-0"

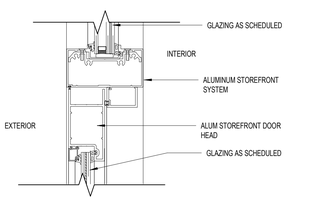

F10 — STOREFRONT DOOR HEAD @ TRANSOM

3" = 1'-0"

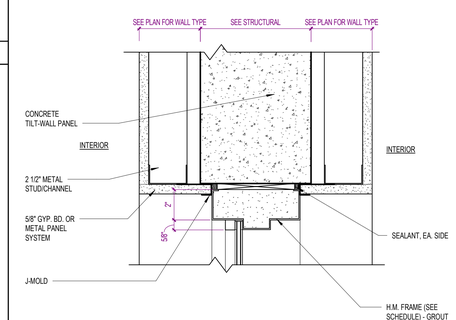

A10 — H.M. WINDOW HEAD AT INTERIOR TILT WALL (JAMB & SILL SIM.)

3" = 1'-0"

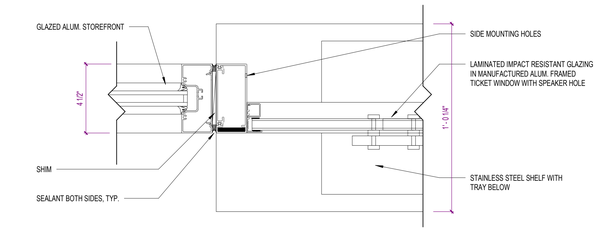

P14 — TICKET WINDOW JAMB @ RECEPTION

3" = 1'-0"

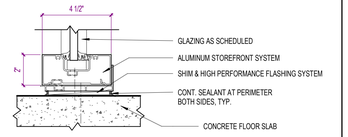

L14 — STOREFRONT SILL

3" = 1'-0"

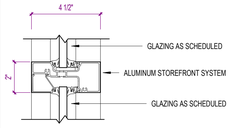

VERTICAL MULLION SIMILAR

L17 — STOREFRONT HORZ MULLION DETAIL

3" = 1'-0"

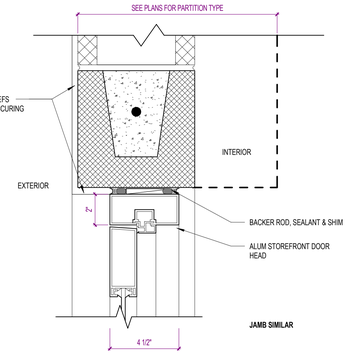

JAMB SIMILAR

P14 — STOREFRONT DOOR HEAD @ CMU

3" = 1'-0"

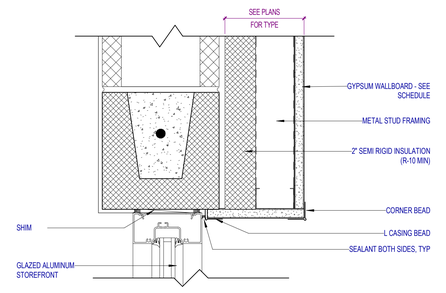

A14 — STOREFRONT JAMB (CMU) - HEAD SIMILAR AT TRANSOM

3" = 1'-0"

SCHENKELSHULTZ
ARCHITECTURE

voice 407-872-3322
fax 407-872-3303
schenkelshultz.com
SS Lic. No. -AA-C000937

CONFIDENTIAL COPYRIGHT 2019 SCHENKEL & SHULTZ INC.
SEE WWW.SCHENKELSHULTZ.COM/COPYRIGHT FOR POLICY AND INFORMATION

REVISIONS

MARK	DESCRIPTION	DATE
1	ASI-7	06/14/2024

CONFIDENTIAL COPYRIGHT 2020 SCHENKEL & SHULTZ INC.
SEE WWW.SCHENKELSHULTZ.COM/COPYRIGHT FOR POLICY AND INFORMATION

PURSUANT TO SECTION 102 OF THE COPYRIGHT ACT, 17 U.S.C., ALL CONCEPTS, IDEAS, DESIGNS, ARRANGEMENTS, DRAWINGS, AND PLANS INDICATED OR REPRESENTED BY THIS DOCUMENT ARE COPYRIGHTED BY SCHENKEL & SHULTZ INC. AS SUCH ALL CONCEPTS, IDEAS, DESIGNS, ARRANGEMENTS, DRAWINGS, AND PLANS INDICATED OR REPRESENTED BY THIS DOCUMENT ARE OWNED BY AND ARE THE PROPERTY OF SCHENKEL SHULTZ INC. THEY ARE NOT TO BE USED IN WHOLE OR IN PART FOR ANY OTHER PROJECT, NOW OR IN THE FUTURE, BY SCHENKEL SHULTZ INC. ARRANGEMENTS, OR PLANS SHALL BE USED BY OR DISCLOSED TO ANY PERSON, ARCHITECTURAL OR ENGINEERING FIRM, CONSTRUCTION FIRM, SUBCONTRACTING FIRM, SUPPLIER, OR CORPORATION FOR ANY PURPOSE WHATSOEVER WITHOUT THE WRITTEN PERMISSION OF SCHENKEL & SHULTZ INC. PURSUANT TO SECTION 102 OF THE COPYRIGHT ACT, 17 U.S.C., PROTECTION FOR AN ARCHITECTURAL WORK CREATED AS A WORK MADE FOR HIRE ON OR AFTER DECEMBER 1, 1990, LASTS FOR 95 YEARS FROM THE DATE OF PUBLICATION OF THE WORK OR FOR 120 YEARS FROM THE DATE OF CREATION OF THE UNPUBLISHED PLANS, WHICHEVER TERM IS LESS.

WARNING: REPRODUCTION HEREOF IS A CRIMINAL OFFENSE UNDER SECTION 102 OF THE COPYRIGHT ACT, 17 U.S.C., 18 U.S.C. SEC. 506. UNAUTHORIZED DISCLOSURE MAY CONSTITUTE TRADE SECRET MISAPPROPRIATION IN VIOLATION OF 812-A-2-31-1ST. SEQ. AND OTHER LAWS. THE CONCEPTS, IDEAS, DESIGNS, ARRANGEMENTS, DRAWINGS, AND PLANS DISCLOSED ARE COPYRIGHTED AND HEREIN MAY BE PATENTED OR BE THE SUBJECT OF PENDING PATENT APPLICATION. ANYONE VIOLATING THE INTENT OF THIS COPYRIGHT PROTECTION WILL BE PROSECUTED TO THE FULL EXTENT OF THE FEDERAL STATE AND LOCAL LAWS.

WRITTEN DIMENSIONS ON THESE DOCUMENTS SHALL HAVE PRECEDENCE OVER SCALE DIMENSIONS. CONTRACTORS SHALL VERIFY AND BE RESPONSIBLE FOR ALL DIMENSIONS AND CONDITIONS ON THE JOB AND THIS OFFICE MUST BE NOTIFIED OF ANY VARIATION FROM THE DIMENSIONS AND CONDITIONS SHOWN BY THESE DRAWINGS. SHOP DRAWINGS AND OR DETAILS MUST BE SUBMITTED TO THIS OFFICE FOR REVIEW BEFORE PROCEEDING WITH FABRICATION.

FORT PIERCE WESTWOOD ACADEMY

1801 Panther Ln , Fort Pierce, FL 34947

St. Lucie PUBLIC SCHOOLS

St. Lucie Public Schools
9461 Brandywine Ln
Port St. Lucie, FL 34986

ISSUE DATE: 10/31/2023
COMM. NO.: 2022108

DRAWN BY: SM,AC CHECKED BY: KT

DETAILS - DOOR & WINDOW

A511

PHASE III - CONSTRUCTION DOCUMENTS

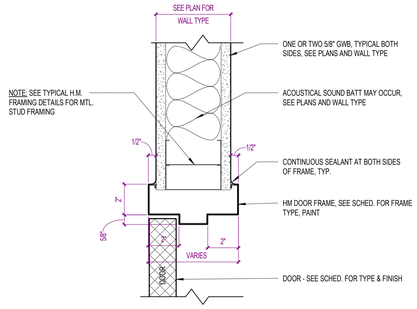

M1 HM_DOOR HEAD @ GWB

3" = 1'-0"

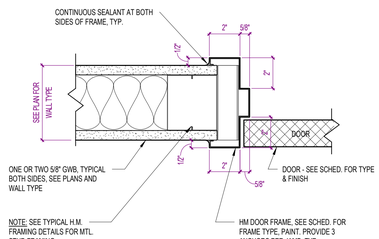

M6 HM_DOOR JAMB @ GWB

3" = 1'-0"

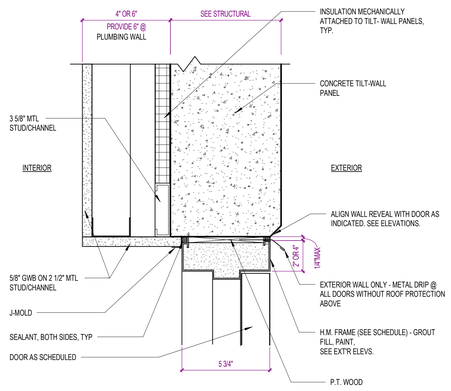

M10 HM DOOR HEAD @ TILT-UP WALL

3" = 1'-0"

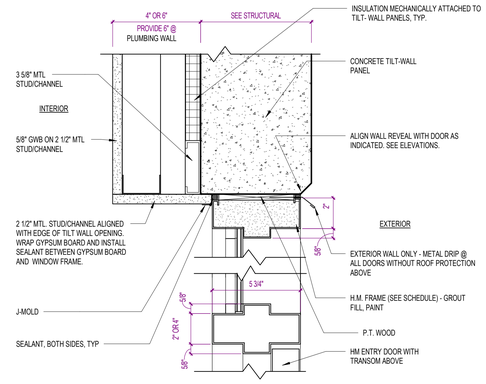

M14 HM_DOOR HEAD @ TILT-UP WALL

3" = 1'-0"

F1 HM DOOR JAMB @ TILT-UP WALL

3" = 1'-0"

F6 HM DOOR HEAD @ CMU

3" = 1'-0"

J10 HM DOOR JAMB @ CMU

3" = 1'-0"

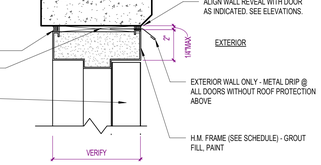

J14 HM DOOR JAMB @ STRIKE AND SIDE LITE

3" = 1'-0"

F14 DOOR SILL

3" = 1'-0"

A1 HM SILL

3" = 1'-0"

A6 HM DOOR HEAD @ STUD WALL

3" = 1'-0"

A10 H.M. DOOR HEAD @ TILT-UP WALL

3" = 1'-0"

A14 H.M. DOOR JAMB @ TILT-UP WALL

3" = 1'-0"

SCHENKELSHULTZ
ARCHITECTURE
voice 407-872-3322
fax 407-872-3303
schenkelshultz.com
SS Lic. No. -AA-C000937

CONFIDENTIAL COPYRIGHT 2019 SCHENKEL & SHULTZ INC.
SEE WWW.SCHENKELSHULTZ.COM/COPYRIGHT FOR POLICY AND INFORMATION

REVISIONS

MARK	DESCRIPTION	DATE
1	ASI-7	06/14/2024

CONFIDENTIAL COPYRIGHT 2020 SCHENKEL & SHULTZ INC.
SEE WWW.SCHENKELSHULTZ.COM/COPYRIGHT FOR POLICY AND INFORMATION
PURSUANT TO SECTION 102 OF THE COPYRIGHT ACT, 17 U.S.C., ALL CONCEPTS, IDEAS, DESIGNS, ARRANGEMENTS, DRAWINGS, AND PLANS INDICATED OR REPRESENTED BY THIS DOCUMENT ARE COPYRIGHTED BY SCHENKEL & SHULTZ INC. AS SUCH ALL CONCEPTS, IDEAS, DESIGNS, ARRANGEMENTS, DRAWINGS, AND PLANS INDICATED OR REPRESENTED BY THIS DOCUMENT ARE OWNED BY AND THE PROPERTY OF SCHENKEL SHULTZ INC. AND WERE CREATED FOR USE ON THE SPECIFIED PROJECT. NONE OF THE SAID CONCEPTS, IDEAS, DESIGNS, ARRANGEMENTS, OR PLANS SHALL BE USED BY OR DISCLOSED TO ANY PERSON, ARCHITECTURAL OR ENGINEERING FIRM, CONSTRUCTION FIRM, SUBCONTRACTING FIRM, SUPPLIER, OR CORPORATION FOR ANY PURPOSE WHATSOEVER WITHOUT THE WRITTEN PERMISSION OF SCHENKEL & SHULTZ INC. PURSUANT TO SECTION 102 OF THE COPYRIGHT ACT, 17 U.S.C., PROTECTION FOR AN ARCHITECTURAL WORK CREATED AS A WORK MADE FOR HIRE ON OR AFTER DECEMBER 1, 1990, LASTS FOR 95 YEARS FROM THE DATE OF PUBLICATION OF THE WORK OR FOR 120 YEARS FROM THE DATE OF CREATION OF THE UNPUBLISHED PLANS, WHICHEVER TERM IS LESS.
WARNING: REPRODUCTION HEREOF IS A CRIMINAL OFFENSE UNDER SECTION 102 OF THE COPYRIGHT ACT, 17 U.S.C., 18 U.S.C. SEC. 506. UNAUTHORIZED DISCLOSURE MAY CONSTITUTE TRADE SECRET MISAPPROPRIATION IN VIOLATION OF C.24-3-1 ET. SEQ. AND OTHER LAWS. THE CONCEPTS, IDEAS, DESIGNS, ARRANGEMENTS, DRAWINGS, AND PLANS DISCLOSED ARE COPYRIGHTED AND HEREIN MAY BE PATENTED OR BE THE SUBJECT OF PENDING PATENT APPLICATION. ANYONE VIOLATING THE INTENT OF THIS COPYRIGHT PROTECTION WILL BE PROSECUTED TO THE FULL EXTENT OF THE FEDERAL STATE AND LOCAL LAWS.

WRITTEN DIMENSIONS ON THESE DOCUMENTS SHALL HAVE PRECEDENCE OVER SCALE DIMENSIONS. CONTRACTORS SHALL VERIFY AND BE RESPONSIBLE FOR ALL DIMENSIONS AND CONDITIONS ON THE JOB AND THIS OFFICE MUST BE NOTIFIED OF ANY VARIATION FROM THE DIMENSIONS AND CONDITIONS SHOWN BY THESE DRAWINGS. SHOP DRAWINGS AND OR DETAILS MUST BE SUBMITTED TO THIS OFFICE FOR REVIEW BEFORE PROCEEDING WITH FABRICATION.

FORT PIERCE WESTWOOD ACADEMY

1801 Panther Ln , Fort Pierce, FL 34947

St. Lucie PUBLIC SCHOOLS

St. Lucie Public Schools
9461 Brandywine Ln
Port St. Lucie, FL 34986

ISSUE DATE: 10/31/2023
COMM. NO.: 2022108

DRAWN BY: SM,AC CHECKED BY: KT

DETAILS - DOOR & WINDOW

A512

6/17/2024 12:50:50 AM
Autodesk Docs://2022108 Westwood Academy/SLPS_FPWA_HS_2023-A.rvt

PHASE III - CONSTRUCTION DOCUMENTS

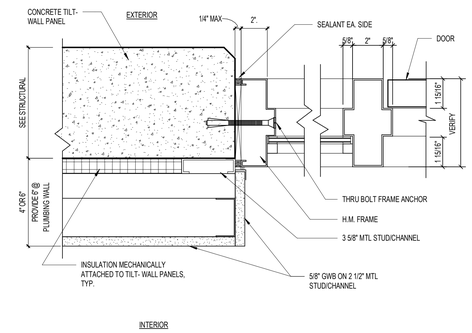

M1	HM_DOOR JAMB @ TILT-UP WALL
3" = 1'-0"	

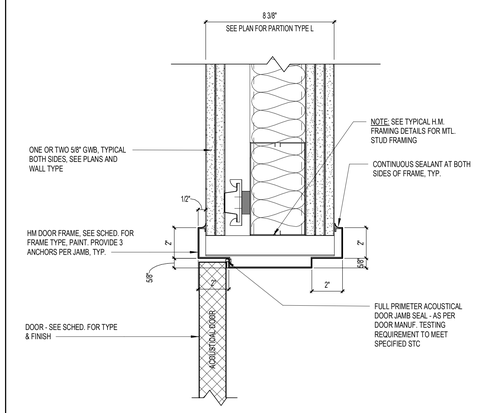

M6	DOOR HEAD DETAIL - ACOUSTICAL WALL PARTITION
3" = 1'-0"	

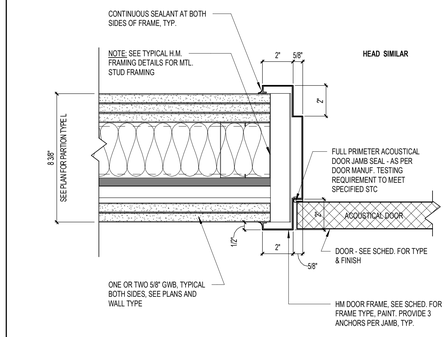

M10	DOOR JAMB DETAIL - ACOUSTICAL WALL PARTITION
3" = 1'-0"	

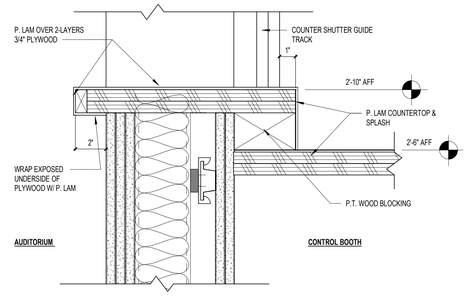

M5	COUNTER SHUTTER SILL @ AUDITORIUM CONTROL BOOTHS
3" = 1'-0"	

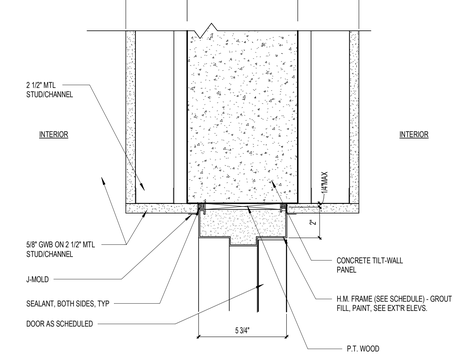

F1	HM DOOR JAMB @ STUD WALL - SIDE LIGHT
3" = 1'-0"	

F6	COUNTER AT TICKET BOOTH - AUDITORIUM LOBBY
1 1/2" = 1'-0"	

NOTE:
AT DOORS INDICATED TO OPEN 180 DEGREES, PROJECT FRAME 1/4" INTO DOOR SWING IN LIEU OF RECESSED 1/4" INTO FRAME.

F10	HM DOOR HEAD @ CMU W/ FURRING
3" = 1'-0"	

NOTE:
AT DOORS INDICATED TO OPEN 180 DEGREES, PROJECT FRAME 1/4" INTO DOOR SWING IN LIEU OF RECESSED 1/4" INTO FRAME.

F14	HM DOOR HEAD @ CMU W/ FURRING
3" = 1'-0"	

A1	HM DOOR HEAD @ TILT-UP WALL FURR BOTH SIDES
3" = 1'-0"	

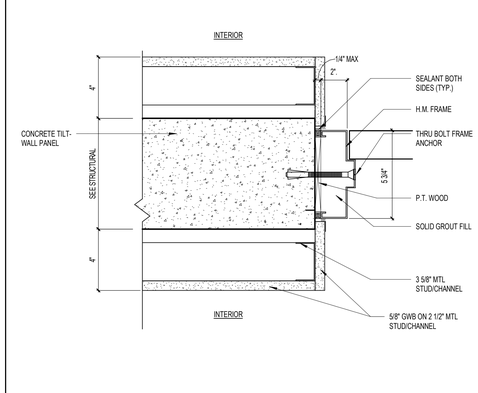

A6	HM DOOR JAMB @ TILT-UP WALL FURR BOTH SIDES
3" = 1'-0"	

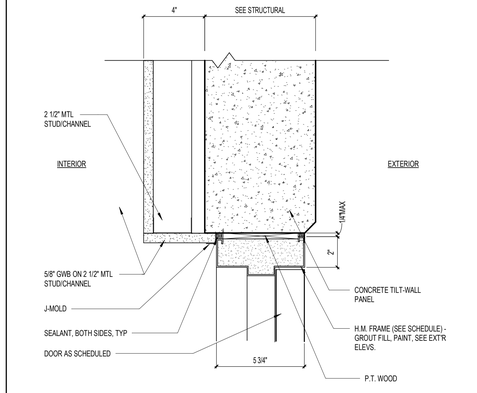

A10	HM DOOR HEAD @ TILT-UP WALL (J2 INT FIN)
3" = 1'-0"	

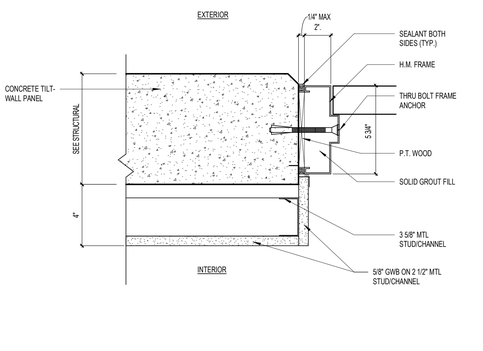

A14	HM DOOR JAMB @ TILT-UP WALL (J2 INT FIN)
3" = 1'-0"	

SCHENKELSHULTZ
ARCHITECTURE

voice 407-872-3322
fax 407-872-3303
schenkelshultz.com
SS Lic. No. -AA-C000937

CONFIDENTIAL COPYRIGHT 2019 SCHENKEL & SHULTZ INC.
SEE WWW.SCHENKELSHULTZ.COM/COPYRIGHT FOR POLICY AND INFORMATION

REVISIONS

MARK	DESCRIPTION	DATE

CONFIDENTIAL COPYRIGHT 2020 SCHENKEL & SHULTZ INC.
SEE WWW.SCHENKELSHULTZ.COM/COPYRIGHT FOR POLICY AND INFORMATION

PURSUANT TO SECTION 102 OF THE COPYRIGHT ACT, 17 U.S.C. ALL CONCEPTS, IDEAS, DESIGNS, ARRANGEMENTS, DRAWINGS, AND PLANS INDICATED OR REPRESENTED BY THIS DOCUMENT ARE COPYRIGHTED AND PROTECTED (NO. VA 1-XXX-XXX). ALL CONCEPTS, IDEAS, DESIGNS, ARRANGEMENTS, DRAWINGS, AND PLANS INDICATED OR REPRESENTED BY THIS DOCUMENT ARE OWNED BY AND THE PROPERTY OF SCHENKEL/SHULTZ AND WERE CREATED, EVOLVED AND DEVELOPED FOR ITS OWN USE. NONE OF THE IDEAS, DESIGNS, ARRANGEMENTS, OR PLANS SHALL BE USED BY OR DISCLOSED TO ANY PERSON, ARCHITECTURAL OR ENGINEERING FIRM, CONSTRUCTION FIRM, SUBCONTRACTING FIRM, SUPPLIER, OR CORPORATION FOR ANY PURPOSE WHATSOEVER WITHOUT THE WRITTEN PERMISSION OF SCHENKEL & SHULTZ INC. PURSUANT TO SECTION 102 OF THE COPYRIGHT ACT, 17 U.S.C. PROTECTION FOR AN ARCHITECTURAL WORK CREATED AS A WORK MADE FOR HIRE ON OR AFTER DECEMBER 1, 1990, LASTS FOR 95 YEARS FROM THE DATE OF PUBLICATION OF THE WORK OR FOR 120 YEARS FROM THE DATE OF CREATION OF THE UNPUBLISHED PLANS, WHICHEVER TERM IS LESS.

WARNING: REPRODUCTION HEREOF IS A CRIMINAL OFFENSE UNDER SECTION 102 OF THE COPYRIGHT ACT, 17 U.S.C., 18 U.S.C. SEC. 506. UNAUTHORIZED DISCLOSURE MAY CONSTITUTE TRADE SECRET MISAPPROPRIATION IN VIOLATION OF C.2-A-2-31-1ET. SEQ. AND OTHER LAWS. THE CONCEPTS, IDEAS, DESIGNS, ARRANGEMENTS, DRAWINGS, AND PLANS DISCLOSED ARE COPYRIGHTED AND HEREIN MAY BE PATENTED OR BE THE SUBJECT OF PENDING PATENT APPLICATION. ANYONE VIOLATING THE INTENT OF THIS COPYRIGHT PROTECTION WILL BE PROSECUTED TO THE FULL EXTENT OF THE FEDERAL STATE AND LOCAL LAWS.

WRITTEN DIMENSIONS ON THESE DOCUMENTS SHALL HAVE PRECEDENCE OVER SCALE DIMENSIONS. CONTRACTORS SHALL VERIFY AND BE RESPONSIBLE FOR ALL DIMENSIONS AND CONDITIONS ON THE JOB AND THIS OFFICE MUST BE NOTIFIED OF ANY VARIATION FROM THE DIMENSIONS AND CONDITIONS SHOWN BY THESE DRAWINGS. SHOP DRAWINGS AND OR DETAILS MUST BE SUBMITTED TO THIS OFFICE FOR REVIEW BEFORE PROCEEDING WITH FABRICATION.

FORT PIERCE WESTWOOD ACADEMY

1801 Panther Ln , Fort Pierce, FL 34947

St. Lucie PUBLIC SCHOOLS

St. Lucie Public Schools
9461 Brandywine Ln
Port St. Lucie, FL 34986

ISSUE DATE: 10/31/2023
COMM. NO.: 2022108

DRAWN BY: SM,AC CHECKED BY: KT

DETAILS - DOOR & WINDOW

A513

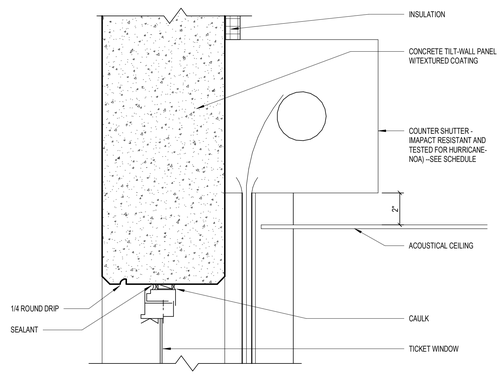

M1 TICKET WINDOW HEAD DETAIL @ TILT WALL, GYM & SIM AT AUDITORIUM

3" = 1'-0"

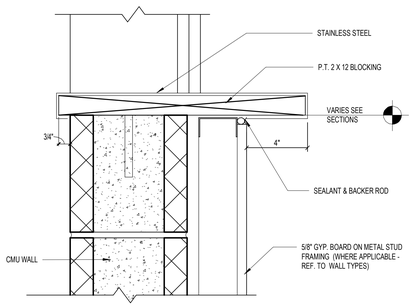

M6 COUNTER SHUTTER SILL @ CMU WALL

3" = 1'-0"

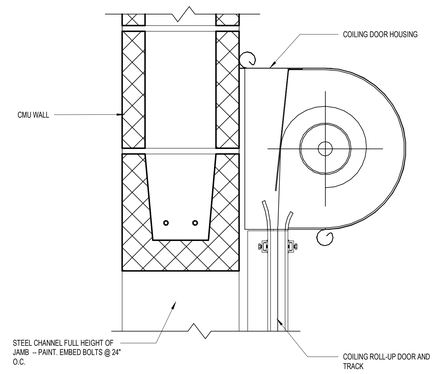

M10 OVERHEAD COILING DOOR HEAD AT CMU

3" = 1'-0"

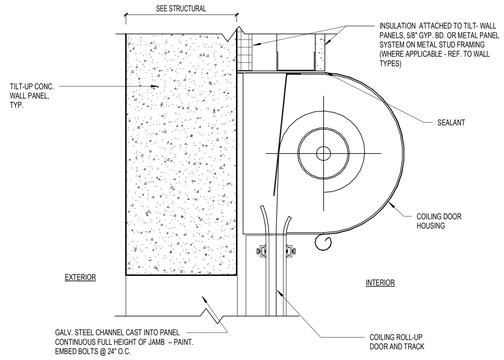

M14 OVERHEAD COILING DOOR HEAD AT TILT WALL

3" = 1'-0"

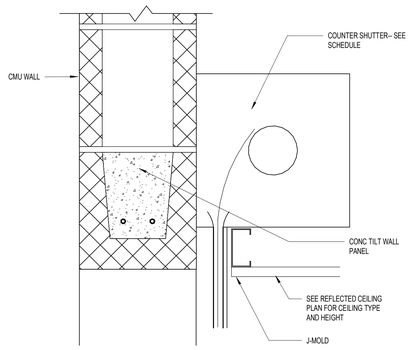

F1 COUNTER SHUTTER HEAD @ CMU WALL

3" = 1'-0"

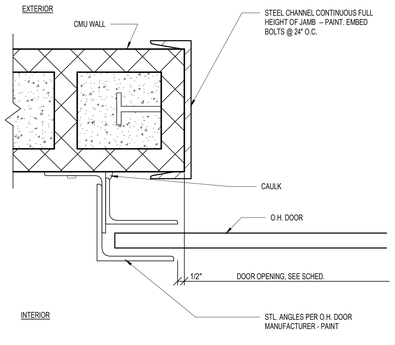

F6 OVERHEAD COILING DOOR JAMB AT CMU

3" = 1'-0"

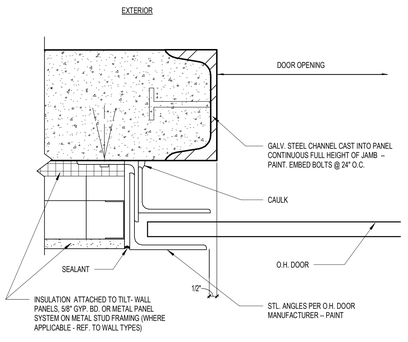

F10 OVERHEAD COILING DOOR JAMB AT TILT WALL

3" = 1'-0"

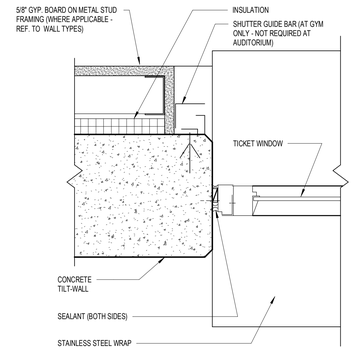

F14 TICKET WINDOW JAMB DETAIL @ TILT WALL, GYM & SIM AT AUDITORIUM

3" = 1'-0"

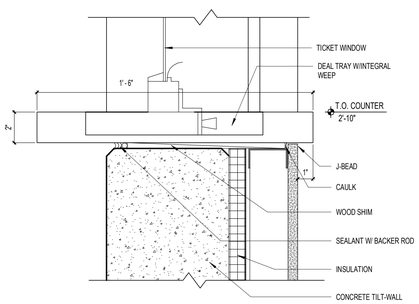

A1 TICKET WINDOW SILL DETAIL @ TILT WALL, GYM & AUDITORIUM

3" = 1'-0"

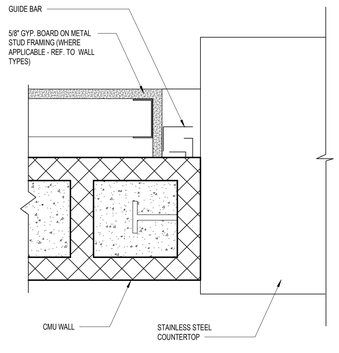

A6 COUNTER SHUTTER JAMB @ CMU WALL

3" = 1'-0"

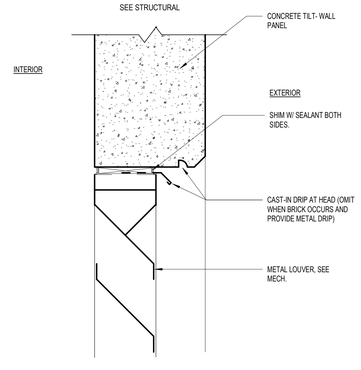

A10 LOUVER HEAD/JAMB @ TILT WALL

3" = 1'-0"

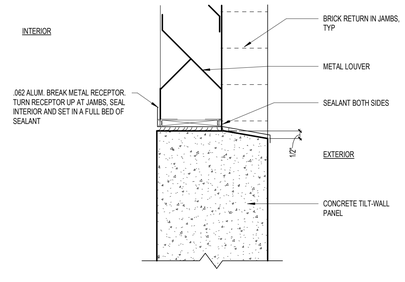

A14 LOUVER SILL @ TILT WALL

3" = 1'-0"

SCHENKELSHULTZ
ARCHITECTURE

voice 407-872-3322
fax 407-872-3303
schenkelshultz.com
SS Lic. No. -AA-C000937

CONFIDENTIAL COPYRIGHT 2019 SCHENKEL & SHULTZ INC.
SEE WWW.SCHENKELSHULTZ.COM/COPYRIGHT FOR POLICY AND INFORMATION

REVISIONS

MARK	DESCRIPTION	DATE

CONFIDENTIAL COPYRIGHT 2020 SCHENKEL & SHULTZ INC.
SEE WWW.SCHENKELSHULTZ.COM/COPYRIGHT FOR POLICY AND INFORMATION

PURSUANT TO SECTION 102 OF THE COPYRIGHT ACT, 17 U.S.C. ALL CONCEPTS, IDEAS, DESIGNS, ARRANGEMENTS, DRAWINGS, AND PLANS INDICATED OR REPRESENTED BY THIS DOCUMENT ARE COPYRIGHTED AND OTHER PROPERTY RIGHTS OF SCHENKEL & SHULTZ INC. ALL CONCEPTS, IDEAS, DESIGNS, ARRANGEMENTS, DRAWINGS, AND PLANS INDICATED OR REPRESENTED BY THIS DOCUMENT ARE OWNED BY AND THE PROPERTY OF SCHENKEL&SHULTZ INC. AND WERE CREATED, EVOLVED AND DEVELOPED FOR ITS OWN USE. NONE OF THE IDEAS, DESIGNS, ARRANGEMENTS, OR PLANS SHALL BE USED BY OR DISCLOSED TO ANY PERSON, ARCHITECTURAL OR ENGINEERING FIRM, CONSTRUCTION FIRM, SUBCONTRACTING FIRM, SUPPLIER, OR CORPORATION FOR ANY PURPOSE WHATSOEVER WITHOUT THE WRITTEN PERMISSION OF SCHENKEL & SHULTZ INC. PURSUANT TO SECTION 102 OF THE COPYRIGHT ACT, 17 U.S.C. PROTECTION FOR AN ARCHITECTURAL WORK CREATED AS A WORK MADE FOR HIRE ON OR AFTER DECEMBER 1, 1990, LASTS FOR 95 YEARS FROM THE DATE OF PUBLICATION OF THE WORK OR FOR 120 YEARS FROM THE DATE OF CREATION OF THE UNPUBLISHED PLANS, WHICHEVER TERM IS LESS.

WARNING: REPRODUCTION HEREOF IS A CRIMINAL OFFENSE UNDER SECTION 102 OF THE COPYRIGHT ACT, 17 U.S.C., 18 U.S.C. SEC. 506. UNAUTHORIZED DISCLOSURE MAY CONSTITUTE TRADE SECRET MISAPPROPRIATION IN VIOLATION OF C.34-3-31-1ET SEQ. AND OTHER LAWS. THE CONCEPTS, IDEAS, DESIGNS, ARRANGEMENTS, DRAWINGS, AND PLANS DISCLOSED ARE COPYRIGHTED AND HEREIN MAY BE PATENTED OR BE THE SUBJECT OF PENDING PATENT APPLICATION. ANYONE VIOLATING THE INTENT OF THIS COPYRIGHT PROTECTION WILL BE PROSECUTED TO THE FULL EXTENT OF THE FEDERAL STATE AND LOCAL LAWS.

WRITTEN DIMENSIONS ON THESE DOCUMENTS SHALL HAVE PRECEDENCE OVER SCALE DIMENSIONS. CONTRACTORS SHALL VERIFY AND BE RESPONSIBLE FOR ALL DIMENSIONS AND CONDITIONS ON THE JOB AND THIS OFFICE MUST BE NOTIFIED OF ANY VARIATION FROM THE DIMENSIONS AND CONDITIONS SHOWN BY THESE DRAWINGS. SHOP DRAWINGS AND OR DETAILS MUST BE SUBMITTED TO THIS OFFICE FOR REVIEW BEFORE PROCEEDING WITH FABRICATION.

FORT PIERCE WESTWOOD ACADEMY

1801 Panther Ln , Fort Pierce, FL 34947

St. Lucie PUBLIC SCHOOLS

St. Lucie Public Schools
9461 Brandywine Ln
Port St. Lucie, FL 34986

ISSUE DATE: 10/31/2023
COMM. NO.: 2022108

DRAWN BY: SM,AC CHECKED BY: KT

DETAILS - DOOR & WINDOW

A514

PHASE III - CONSTRUCTION DOCUMENTS

11/1/2023 1:33:27 PM
Autodesk Docs://2022108 Westwood Academy/SLPS_FPWA_HS_2023-A.rvt

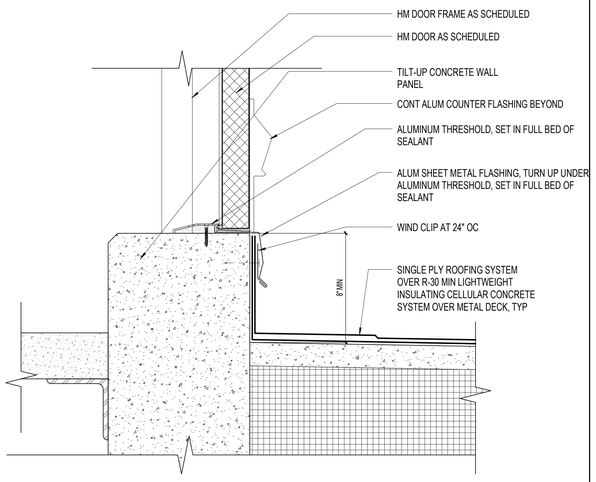

L1 — MECH RM DOOR THRESHOLD AT ADJACENT ROOF

3" = 1'-0"

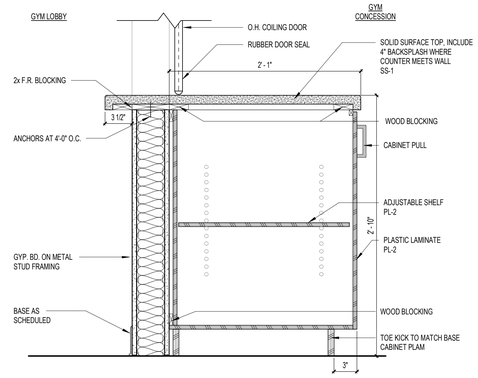

L6 — CONCESSION COUNTER @ GYM

1 1/2" = 1'-0"

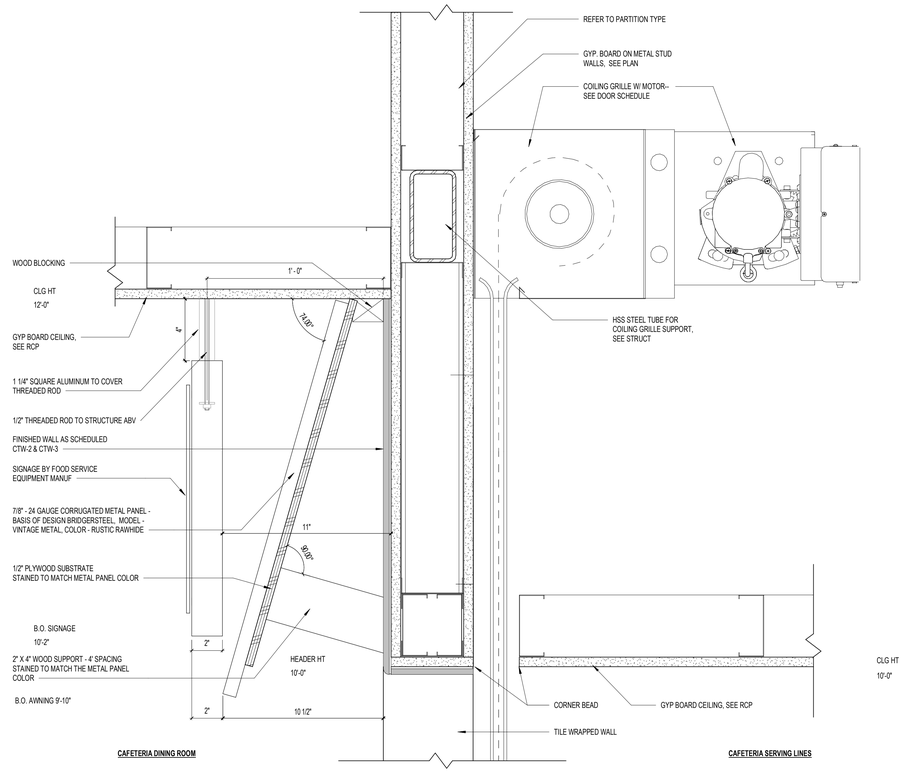

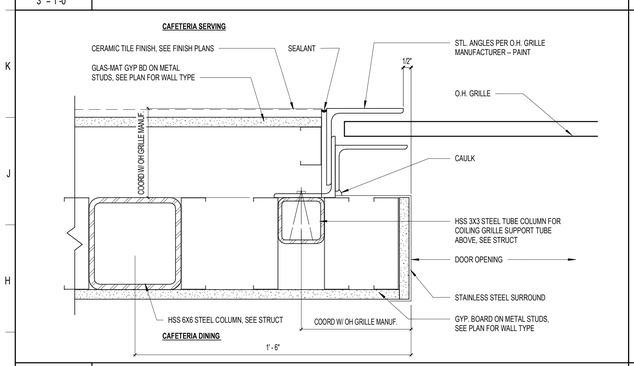

G1 — COILING GRILLE JAMB @ CAFETERIA SERVING

3" = 1'-0"

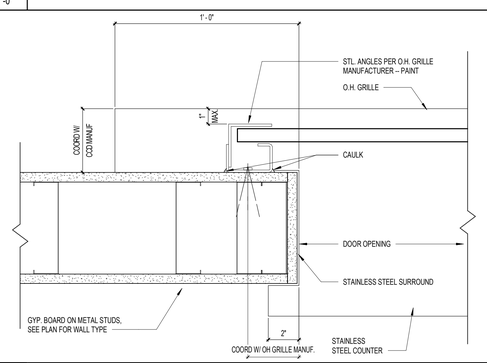

G6 — COUNTER SHUTTER JAMB @ STUD WALL

3" = 1'-0"

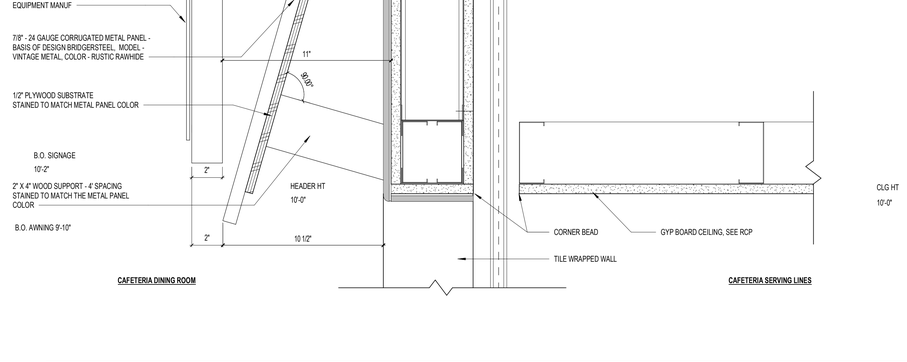

G11 — COILING GRILLE HEAD @ CAFETERIA SERVING

3" = 1'-0"

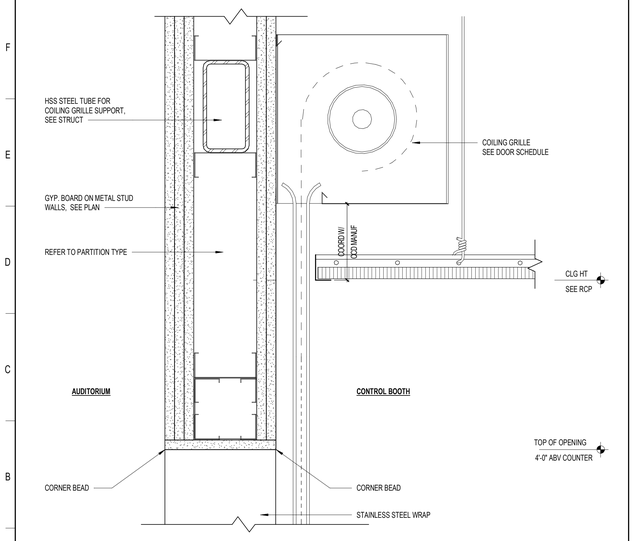

A1 — COUNTER SHUTTER HEAD @ AUDITORIUM CONTROL BOOTHS

3" = 1'-0"

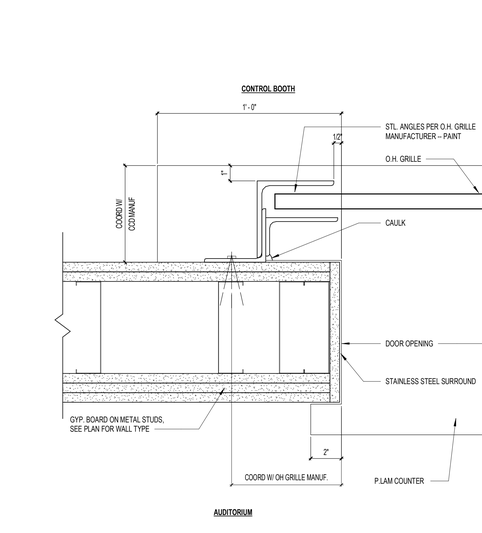

A6 — COUNTER SHUTTER JAMB @ AUDITORIUM CONTROL BOOTHS

3" = 1'-0"

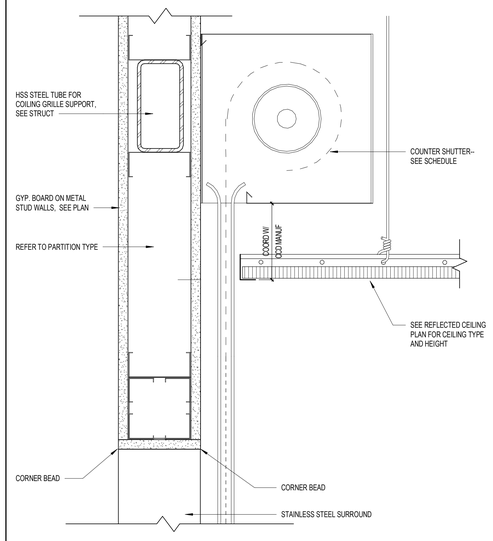

A11 — COUNTER SHUTTER HEAD @ STUD WALL

3" = 1'-0"

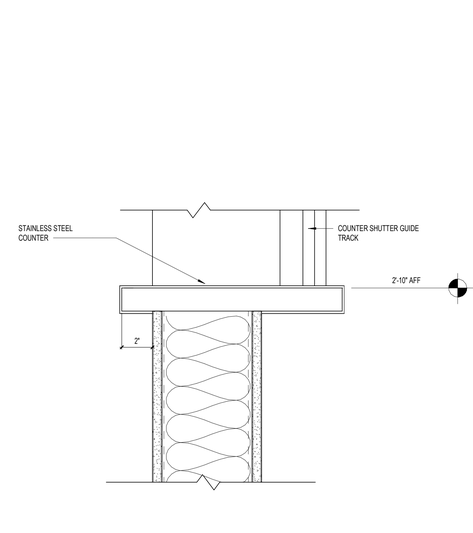

A15 — COUNTER SHUTTER SILL @ STUD WALL

3" = 1'-0"

SCHENKELSHULTZ
ARCHITECTURE
voice 407-872-3322
fax 407-872-3303
schenkelshultz.com
SS Lic. No. -AA-C000937

CONFIDENTIAL COPYRIGHT 2019 SCHENKEL & SHULTZ INC.
SEE WWW.SCHENKELSHULTZ.COM/COPYRIGHT FOR POLICY AND INFORMATION

REVISIONS

MARK	DESCRIPTION	DATE

CONFIDENTIAL COPYRIGHT 2020 SCHENKEL & SHULTZ INC.
SEE WWW.SCHENKELSHULTZ.COM/COPYRIGHT FOR POLICY AND INFORMATION

PURSUANT TO SECTION 102 OF THE COPYRIGHT ACT, 17 U.S.C. ALL CONCEPTS, IDEAS, DESIGNS, ARRANGEMENTS, DRAWINGS, AND PLANS INDICATED OR REPRESENTED BY THIS DOCUMENT ARE COPYRIGHTED AND OTHER PROPERTY RIGHTS OF SCHENKEL & SHULTZ INC. ALL CONCEPTS, IDEAS, DESIGNS, ARRANGEMENTS, DRAWINGS, AND PLANS INDICATED OR REPRESENTED BY THIS DOCUMENT ARE OWNED BY AND THE PROPERTY OF SCHENKELSHULTZ AND WERE CREATED, EVOLVED AND DEVELOPED FOR ITS OWN USE. NONE OF THE IDEAS, DESIGNS, ARRANGEMENTS, OR PLANS SHALL BE USED BY OR DISCLOSED TO ANY PERSON, ARCHITECTURAL OR ENGINEERING FIRM, CONSTRUCTION FIRM, SUBCONTRACTING FIRM, SUPPLIER, OR CORPORATION FOR ANY PURPOSE WHATSOEVER WITHOUT THE WRITTEN PERMISSION OF SCHENKEL & SHULTZ INC. PURSUANT TO SECTION 102 OF THE COPYRIGHT ACT, 17 U.S.C. PROTECTION FOR AN ARCHITECTURAL WORK CREATED AS A WORK MADE FOR HIRE ON OR AFTER DECEMBER 1, 1990, LASTS FOR 95 YEARS FROM THE DATE OF PUBLICATION OF THE WORK OR FOR 120 YEARS FROM THE DATE OF CREATION OF THE UNPUBLISHED PLANS, WHICHEVER TERM IS LESS.

WARNING: REPRODUCTION HEREOF IS A CRIMINAL OFFENSE UNDER SECTION 102 OF THE COPYRIGHT ACT, 17 U.S.C., 18 U.S.C. SEC. 506. UNAUTHORIZED DISCLOSURE MAY CONSTITUTE TRADE SECRET MISAPPROPRIATION IN VIOLATION OF I.C.34-3-31-1ET SEQ. AND OTHER LAWS. THE CONCEPTS, IDEAS, DESIGNS, ARRANGEMENTS, DRAWINGS, AND PLANS DISCLOSED ARE COPYRIGHTED AND HEREIN MAY BE PATENTED OR BE THE SUBJECT OF PENDING PATENT APPLICATION. ANYONE VIOLATING THE INTENT OF THIS COPYRIGHT PROTECTION WILL BE PROSECUTED TO THE FULL EXTENT OF THE FEDERAL STATE AND LOCAL LAWS.

WRITTEN DIMENSIONS ON THESE DOCUMENTS SHALL HAVE PRECEDENCE OVER SCALE DIMENSIONS. CONTRACTORS SHALL VERIFY AND BE RESPONSIBLE FOR ALL DIMENSIONS AND CONDITIONS ON THE JOB AND THIS OFFICE MUST BE NOTIFIED OF ANY VARIATION FROM THE DIMENSIONS AND CONDITIONS SHOWN BY THESE DRAWINGS. SHOP DRAWINGS AND OR DETAILS MUST BE SUBMITTED TO THIS OFFICE FOR REVIEW BEFORE PROCEEDING WITH FABRICATION.

FORT PIERCE WESTWOOD ACADEMY

1801 Panther Ln , Fort Pierce, FL 34947

St. Lucie PUBLIC SCHOOLS

St. Lucie Public Schools
9461 Brandywine Ln
Port St. Lucie, FL 34986

ISSUE DATE: 10/31/2023
COMM. NO.: 2022108

DRAWN BY: SM,AC CHECKED BY: KT

DETAILS - DOOR & WINDOW

A515

PHASE III - CONSTRUCTION DOCUMENTS

11/1/2023 1:33:29 PM
Autodesk Docs://2022108 Westwood Academy/SLPS_FPWA_HS_2023-A.rvt

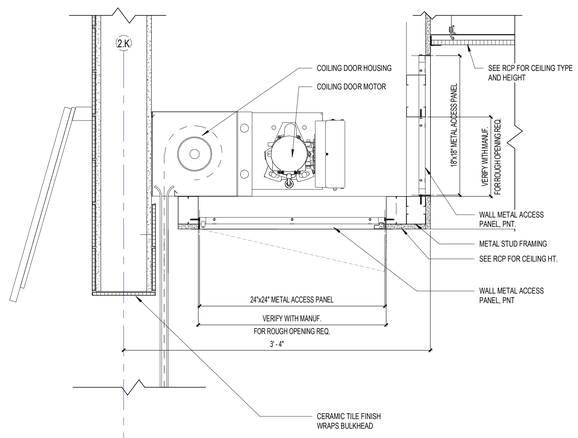

L1 — COILING DOORS ACCESS PANELS AT SERVING

1 1/2" = 1'-0"

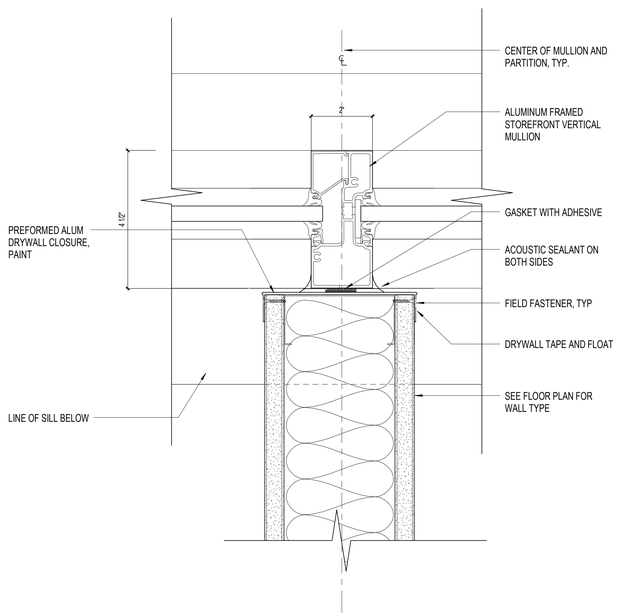

J6 — PARTITION CLOSURE @ STOREFRONT MULLION

6" = 1'-0"

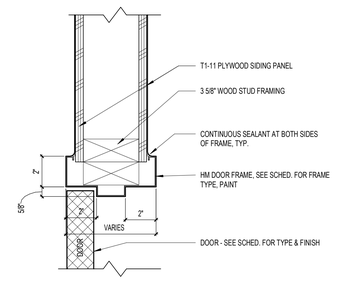

N12 — HM_DOOR HEAD AT AG BARN STORAGE

3" = 1'-0"

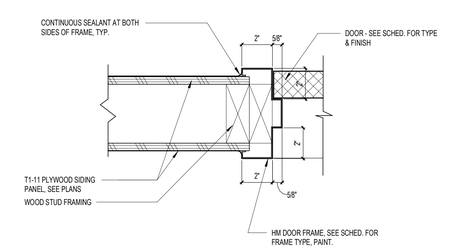

N15 — HM DOOR JAMB @ AG BARN STORAGE

3" = 1'-0"

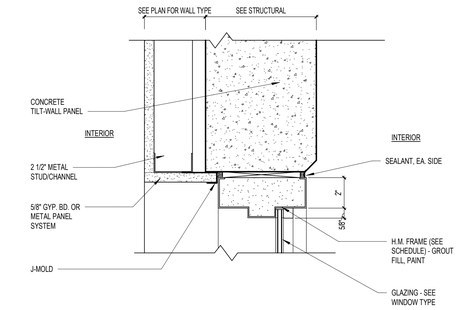

J12 — H.M. WINDOW HEAD AT INTERIOR TILT WALL (JAMB & SILL SIM.) SINGLE FURRING

3" = 1'-0"

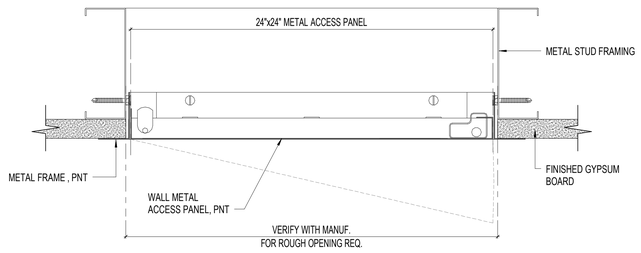

E6 — ACCESS PANEL DETAIL

6" = 1'-0"

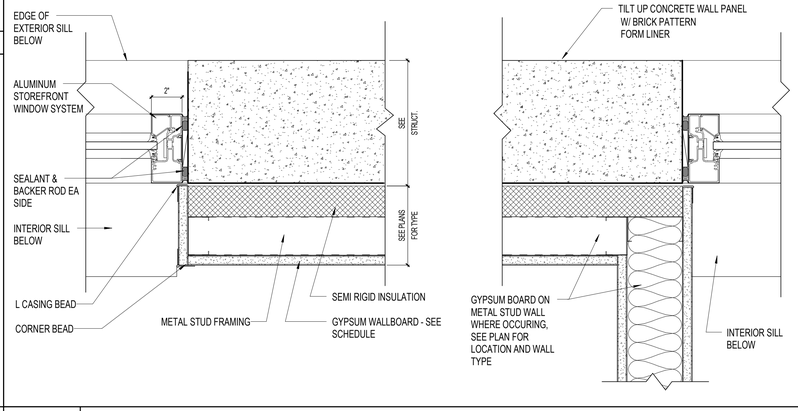

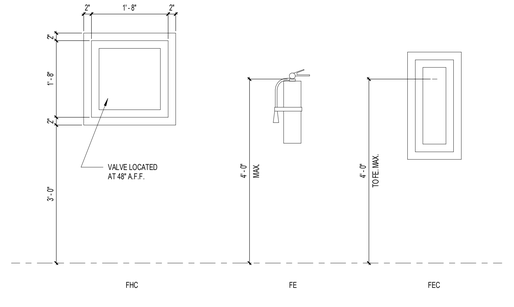

A6 — TYPICAL MOUNTING HEIGHTS FOR FHC, FE AND FEC

3/4" = 1'-0"

A12 — STOREFRONT AT TILT-WALL BUMP-OUT - BLDG 1

3" = 1'-0"

SCHENKELSHULTZ
ARCHITECTURE

voice 407-872-3322
fax 407-872-3303
schenkelshultz.com
SS Lic. No. -AA-C000937

CONFIDENTIAL COPYRIGHT 2019 SCHENKEL & SHULTZ INC.
SEE **WWW.SCHENKELSHULTZ.COM/COPYRIGHT** FOR POLICY AND INFORMATION

REVISIONS

MARK	DESCRIPTION	DATE

CONFIDENTIAL COPYRIGHT 2020 SCHENKEL & SHULTZ INC.
SEE **WWW.SCHENKELSHULTZ.COM/COPYRIGHT** FOR POLICY AND INFORMATION

PURSUANT TO SECTION 102 OF THE COPYRIGHT ACT, 17 U.S.C. ALL CONCEPTS, IDEAS, DESIGNS, ARRANGEMENTS, DRAWINGS, AND PLANS INDICATED OR REPRESENTED BY THIS DOCUMENT ARE COPYRIGHTED BY SCHENKEL & SHULTZ INC. ALL CONCEPTS, IDEAS, DESIGNS, ARRANGEMENTS, DRAWINGS, AND PLANS INDICATED OR REPRESENTED BY THIS DOCUMENT ARE OWNED BY AND THE PROPERTY OF SCHENKEL&SHULTZ AND WERE CREATED, EVOLVED AND DEVELOPED FOR ITS OWN USE. NONE OF THE IDEAS, DESIGNS, ARRANGEMENTS, OR PLANS SHALL BE USED BY OR DISCLOSED TO ANY PERSON, ARCHITECTURAL OR ENGINEERING FIRM, CONSTRUCTION FIRM, SUBCONTRACTING FIRM, SUPPLIER, OR CORPORATION FOR ANY PURPOSE WHATSOEVER WITHOUT THE WRITTEN PERMISSION OF SCHENKEL & SHULTZ INC. PURSUANT TO SECTION 102 OF THE COPYRIGHT ACT, 17 U.S.C. PROTECTION FOR AN ARCHITECTURAL WORK CREATED AS A WORK MADE FOR HIRE ON OR AFTER DECEMBER 1, 1990, LASTS FOR 95 YEARS FROM THE DATE OF PUBLICATION OF THE WORK OR FOR 120 YEARS FROM THE DATE OF CREATION OF THE UNPUBLISHED PLANS, WHICHEVER TERM IS LESS.

WARNING: REPRODUCTION HEREOF IS A CRIMINAL OFFENSE UNDER SECTION 102 OF THE COPYRIGHT ACT, 17 U.S.C., 18 U.S.C. SEC. 506. UNAUTHORIZED DISCLOSURE MAY CONSTITUTE TRADE SECRET MISAPPROPRIATION IN VIOLATION OF I.C.34-3-31-1ET. SEQ. AND OTHER LAWS. THE CONCEPTS, IDEAS, DESIGNS, ARRANGEMENTS, DRAWINGS, AND PLANS DISCLOSED ARE COPYRIGHTED AND HEREIN MAY BE PATENTED OR BE THE SUBJECT OF PENDING PATENT APPLICATION. ANYONE VIOLATING THE INTENT OF THIS COPYRIGHT PROTECTION WILL BE PROSECUTED TO THE FULL EXTENT OF THE FEDERAL STATE AND LOCAL LAWS.

WRITTEN DIMENSIONS ON THESE DOCUMENTS SHALL HAVE PRECEDENCE OVER SCALE DIMENSIONS. CONTRACTORS SHALL VERIFY AND BE RESPONSIBLE FOR ALL DIMENSIONS AND CONDITIONS ON THE JOB AND THIS OFFICE MUST BE NOTIFIED OF ANY VARIATION FROM THE DIMENSIONS AND CONDITIONS SHOWN BY THESE DRAWINGS. SHOP DRAWINGS AND OR DETAILS MUST BE SUBMITTED TO THIS OFFICE FOR REVIEW BEFORE PROCEEDING WITH FABRICATION.

FORT PIERCE WESTWOOD ACADEMY

1801 Panther Ln , Fort Pierce, FL 34947

St. Lucie PUBLIC SCHOOLS

St. Lucie Public Schools
9461 Brandywine Ln
Port St. Lucie, FL 34986

ISSUE DATE: 10/31/2023
COMM. NO.: 2022108

DRAWN BY: SM,AC CHECKED BY: KT

DOOR AND MISC DETAILS

A516

PHASE III - CONSTRUCTION DOCUMENTS

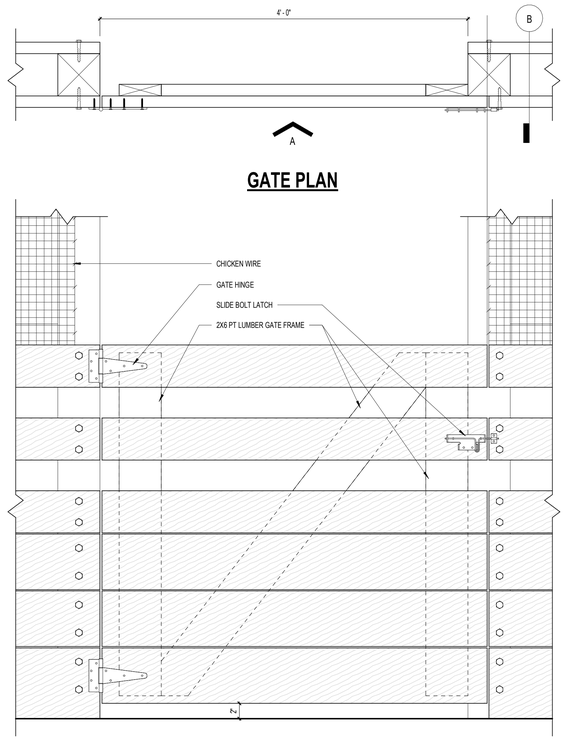

GATE PLAN

GATE ELEVATION A

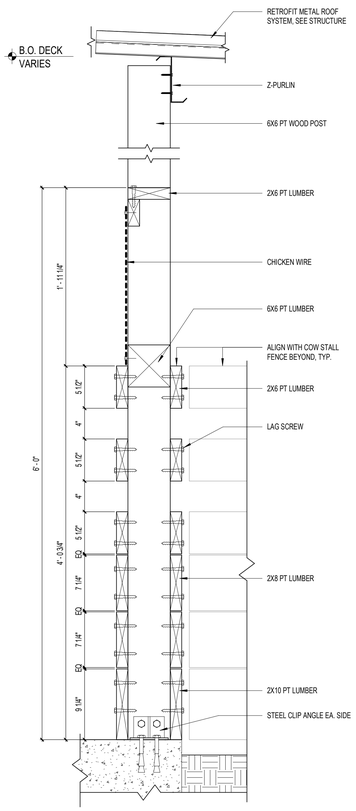

WALL SECTION B

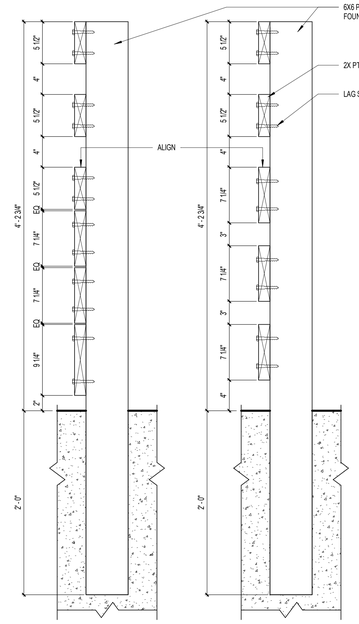

SECTION C

COW STALL ◄ ► COW STALL

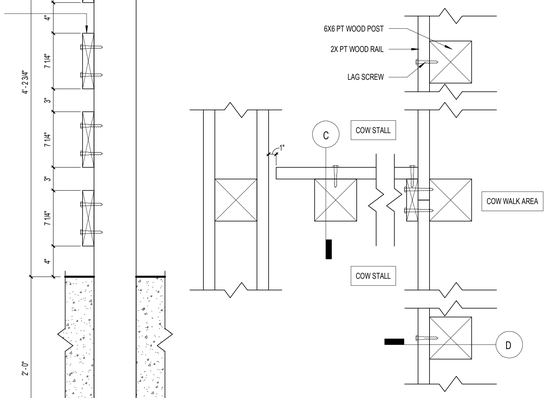

SECTION D

COW STALL ◄ ► COW WALK

NOTE: SECTION D TYPICAL AROUND ALL COW WALK AREAS

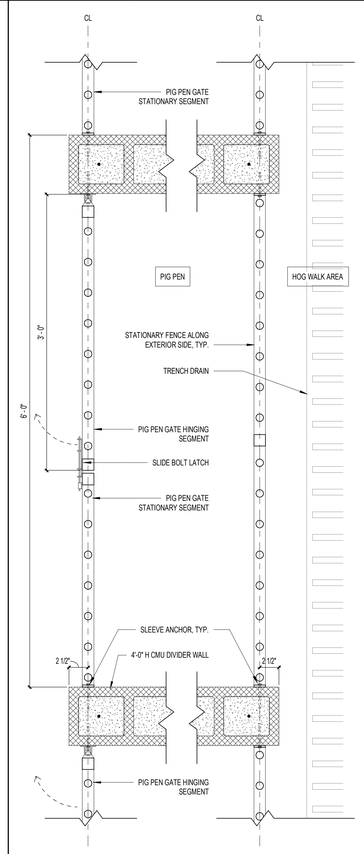

PLAN

H1	BLDG 6 COW STALL WALL & GATE	H10	BLDG 6 COW STALL FENCE PLAN DETAIL	H16	BLDG 6 PIG PEN GATE PLAN
1 1/2" = 1'-0"		1 1/2" = 1'-0"		1 1/2" = 1'-0"	

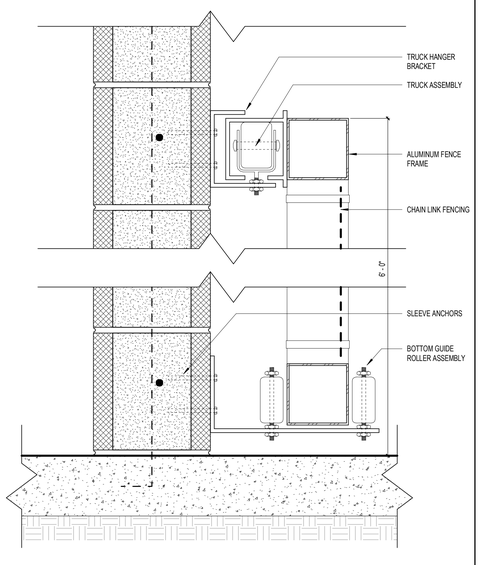

A1	BLDG 6 SLIDING GATE SECTION - OPT 1	A5	BLDG 6 SLIDING GATE SECTION - OPT 2
3" = 1'-0"		3" = 1'-0"	

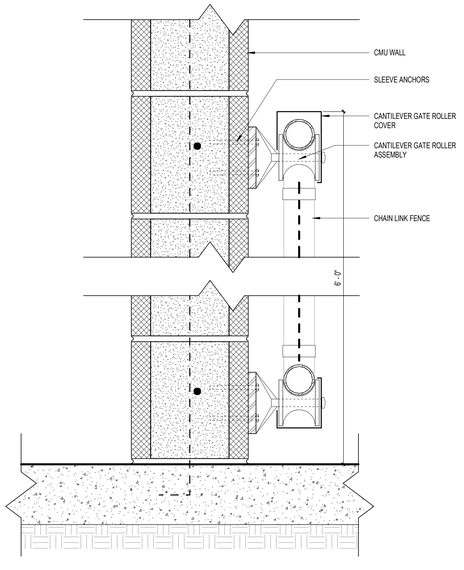

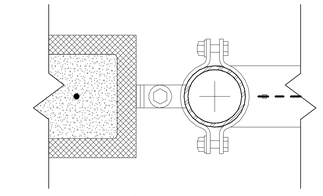

PLAN

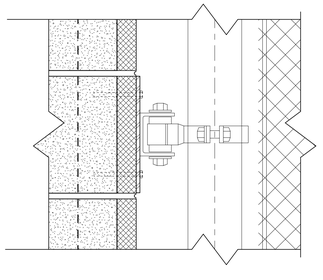

SECTION

A9	BLDG 6 SWING GATE DETAIL	A13	BLDG 6 TRENCH DRAIN - PIG PEN
3" = 1'-0"		1 1/2" = 1'-0"	

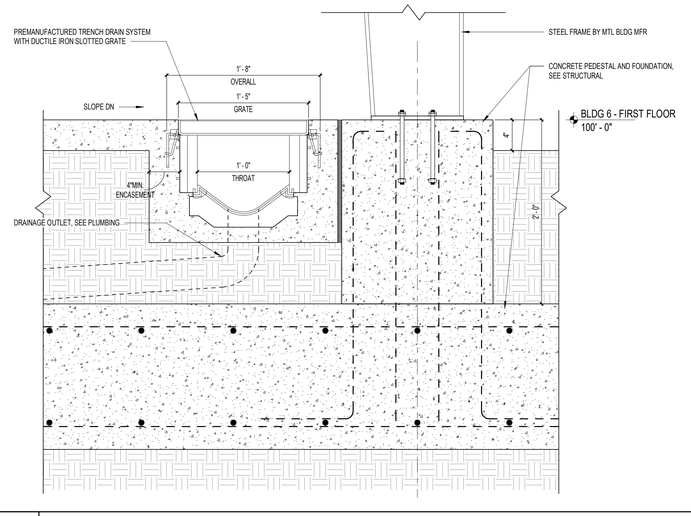

TRENCH DRAIN

SCHENKELSHULTZ
ARCHITECTURE

voice 407-872-3322
fax 407-872-3303
schenkelshultz.com
SS Lic. No. -AA-C000937

CONFIDENTIAL COPYRIGHT 2019 SCHENKEL & SHULTZ INC.
SEE WWW.SCHENKELSHULTZ.COM/COPYRIGHT FOR POLICY AND INFORMATION

REVISIONS

MARK	DESCRIPTION	DATE

CONFIDENTIAL COPYRIGHT 2020 SCHENKEL & SHULTZ INC.
SEE WWW.SCHENKELSHULTZ.COM/COPYRIGHT FOR POLICY AND INFORMATION

PURSUANT TO SECTION 102 OF THE COPYRIGHT ACT, 17 U.S.C. ALL CONCEPTS, IDEAS, DESIGNS, ARRANGEMENTS, DRAWINGS, AND PLANS INDICATED OR REPRESENTED BY THIS DOCUMENT ARE COPYRIGHTED AND PROPERTY OF SCHENKEL & SHULTZ INC. ALL CONCEPTS, IDEAS, DESIGNS, ARRANGEMENTS, DRAWINGS, AND PLANS INDICATED OR REPRESENTED BY THIS DOCUMENT ARE OWNED BY AND THE PROPERTY OF SCHENKELSHULTZ AND WERE CREATED, EVOLVED AND DEVELOPED FOR ITS OWN USE. NONE OF THE IDEAS, DESIGNS, ARRANGEMENTS, OR PLANS SHALL BE USED BY OR DISCLOSED TO ANY PERSON, ARCHITECTURAL OR ENGINEERING FIRM, CONSTRUCTION FIRM, SUBCONTRACTING FIRM, SUPPLIER, OR CORPORATION FOR ANY PURPOSE WHATSOEVER WITHOUT THE WRITTEN PERMISSION OF SCHENKEL & SHULTZ INC. PURSUANT TO SECTION 102 OF THE COPYRIGHT ACT, 17 U.S.C. PROTECTION FOR AN ARCHITECTURAL WORK CREATED AS A WORK MADE FOR HIRE ON OR AFTER DECEMBER 1, 1990, LASTS FOR 95 YEARS FROM THE DATE OF PUBLICATION OF THE WORK OR FOR 120 YEARS FROM THE DATE OF CREATION OF THE UNPUBLISHED PLANS, WHICHEVER TERM IS LESS.

WARNING: REPRODUCTION HEREOF IS A CRIMINAL OFFENSE UNDER SECTION 102 OF THE COPYRIGHT ACT, 17 U.S.C., 18 U.S.C. SEC. 506. UNAUTHORIZED DISCLOSURE MAY CONSTITUTE TRADE SECRET MISAPPROPRIATION IN VIOLATION OF 812-A-2-31-1ET SEQ. AND OTHER LAWS. THE CONCEPTS, IDEAS, DESIGNS, ARRANGEMENTS, DRAWINGS, AND PLANS DISCLOSED ARE COPYRIGHTED AND HEREIN MAY BE PATENTED OR BE THE SUBJECT OF PENDING PATENT APPLICATION. ANYONE VIOLATING THE INTENT OF THIS COPYRIGHT PROTECTION WILL BE PROSECUTED TO THE FULL EXTENT OF THE FEDERAL STATE AND LOCAL LAWS.

WRITTEN DIMENSIONS ON THESE DOCUMENTS SHALL HAVE PRECEDENCE OVER SCALE DIMENSIONS. CONTRACTORS SHALL VERIFY AND BE RESPONSIBLE FOR ALL DIMENSIONS AND CONDITIONS ON THE JOB AND THIS OFFICE MUST BE NOTIFIED OF ANY VARIATION FROM THE DIMENSIONS AND CONDITIONS SHOWN BY THESE DRAWINGS. SHOP DRAWINGS AND OR DETAILS MUST BE SUBMITTED TO THIS OFFICE FOR REVIEW BEFORE PROCEEDING WITH FABRICATION.

FORT PIERCE WESTWOOD ACADEMY

1801 Panther Ln , Fort Pierce, FL 34947

St. Lucie PUBLIC SCHOOLS

St. Lucie Public Schools
9461 Brandywine Ln
Port St. Lucie, FL 34986

ISSUE DATE: 10/31/2023
COMM. NO.: 2022108

DRAWN BY: SM,AC CHECKED BY: KT

DETAILS - BLDG 6

A517

PHASE III - CONSTRUCTION DOCUMENTS

11/1/2023 1:33:35 PM
Autodesk Docs://2022108 Westwood Academy/SLPS_FPWA_HS_2023-A.rvt

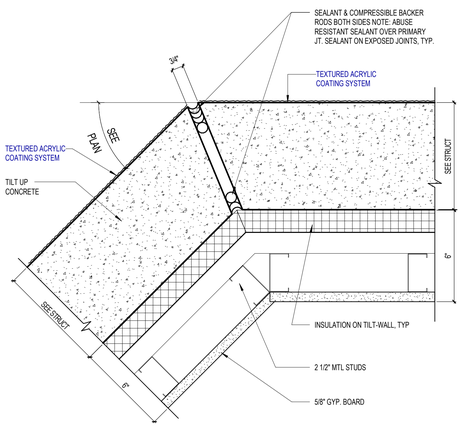

L1 TYPICAL DETAIL AT 10 DEG. PANEL JOINT

3" = 1'-0"

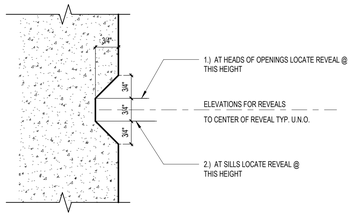

NOTE:
DISCONTINUE VERTICAL OR HORIZONTAL ACCENT REVEALS IN TILT-WALL PANELS AND PROVIDE FLUSH SURFACE FOR CANOPY FLASHING AND ATTACHMENT.

NOTE:
REFER TO EXTERIOR ELEVATIONS FOR LOCATION OF COLOR

L5 HORIZ. & VERT. REVEAL AT CONC. TILT WALL

6" = 1'-0"

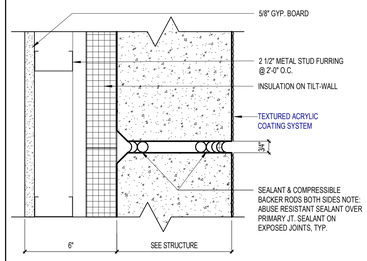

NOTE: ABUSE RESISTANT SEALANT SHALL BE APPLIED ON "EXPOSED TO PUBLIC" JOINTS ONLY, (EXTERIOR AND INTERIOR) AND SHALL BE APPLIED TO A HEIGHT OF 8'-0" A.F.F., TYP.

L9 TYPICAL VERTICAL PANEL JOINT W/ BRICK FORMLINER

3" = 1'-0"

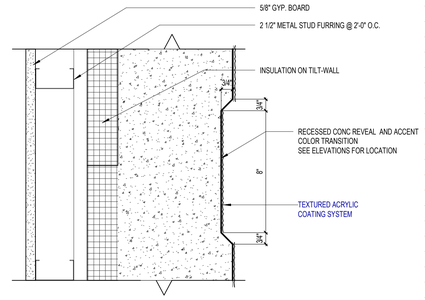

L15 ACCENT DETAIL AT REVEAL TRANSITION

3" = 1'-0"

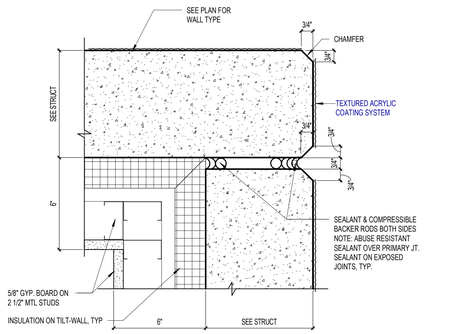

F1 TYP. 90 DEGREE CORNER PANEL JOINT

3" = 1'-0"

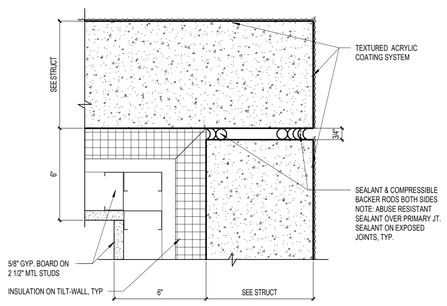

F5 TYP. 90 DEGREE CORNER PANEL JOINT

3" = 1'-0"

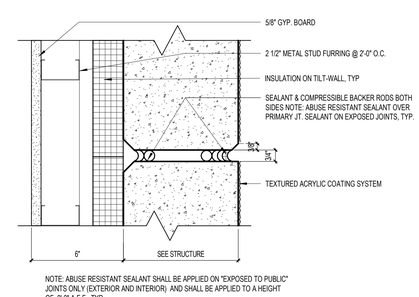

NOTE: ABUSE RESISTANT SEALANT SHALL BE APPLIED ON "EXPOSED TO PUBLIC" JOINTS ONLY (EXTERIOR AND INTERIOR) AND SHALL BE APPLIED TO A HEIGHT OF 8'-0" A.F.F., TYP.

F9 TYPICAL VERTICAL PANEL JOINT @ BRICK FORMLINER

3" = 1'-0"

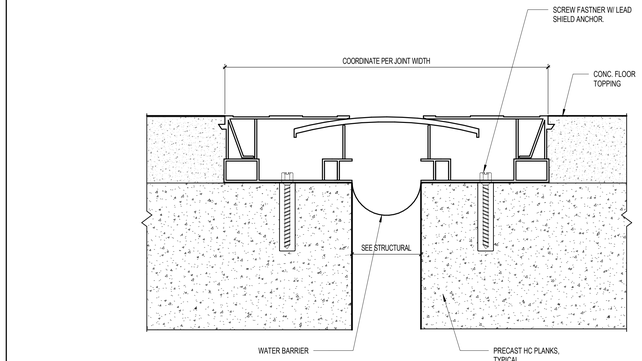

F13 FLOOR EXPANSION JOINT - EXTERIOR

1" = 1'-0"

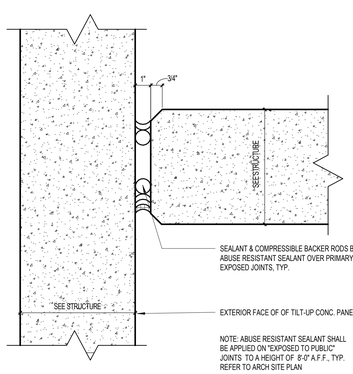

A1 INTERIOR WALL PANEL JOINT

3" = 1'-0"

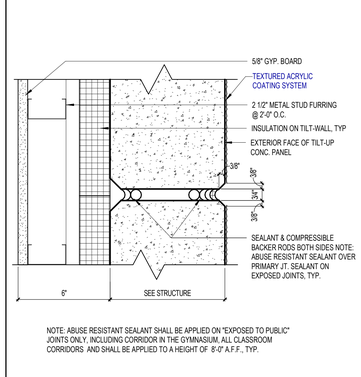

NOTE: ABUSE RESISTANT SEALANT SHALL BE APPLIED ON "EXPOSED TO PUBLIC" JOINTS ONLY, INCLUDING CORRIDOR IN THE GYMNASIUM, ALL CLASSROOM CORRIDORS AND SHALL BE APPLIED TO A HEIGHT OF 8'-0" A.F.F., TYP.

A5 TYPICAL VERTICAL PANEL JOINT

3" = 1'-0"

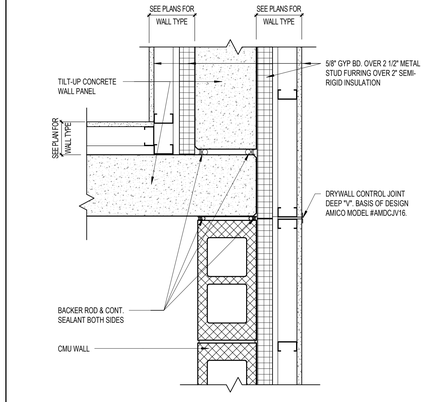

A8 WALL ALIGNMENT DETAIL AT TILT / CMU

1 1/2" = 1'-0"

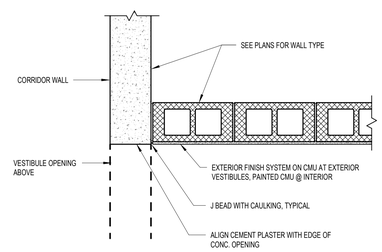

A15 PLAN DETAIL AT VESTIBULE - EFS

1" = 1'-0"

SCHENKELSHULTZ
ARCHITECTURE
voice 407-872-3322
fax 407-872-3303
schenkelshultz.com
SS Lic. No. -AA-C000937

CONFIDENTIAL COPYRIGHT 2019 SCHENKEL & SHULTZ INC.
SEE WWW.SCHENKELSHULTZ.COM/COPYRIGHT FOR POLICY AND INFORMATION

REVISIONS

MARK	DESCRIPTION	DATE
1	ADDENDUM NO. 3	12/14/2023

CONFIDENTIAL COPYRIGHT 2020 SCHENKEL & SHULTZ INC.
SEE WWW.SCHENKELSHULTZ.COM/COPYRIGHT FOR POLICY AND INFORMATION

PURSUANT TO SECTION 102 OF THE COPYRIGHT ACT, 17 U.S.C., ALL CONCEPTS, IDEAS, DESIGNS, ARRANGEMENTS, DRAWINGS, AND PLANS INDICATED OR REPRESENTED BY THIS DOCUMENT ARE COPYRIGHTED BY SCHENKEL & SHULTZ INC. AS SUCH ALL CONCEPTS, IDEAS, DESIGNS, ARRANGEMENTS, DRAWINGS, AND PLANS INDICATED OR REPRESENTED BY THIS DOCUMENT CONSTITUTE THE ORIGINAL AND UNPUBLISHED WORK OF SCHENKEL SHULTZ AND SHALL NOT BE USED BY ANY PERSON, FIRM OR CORPORATION FOR ANY PURPOSE WHATSOEVER, INCLUDING BUT NOT LIMITED TO: EXTENSIONS OF THE ORIGINAL DESIGN, ARRANGEMENTS, OR PLANS SHALL BE USED BY OR DISCLOSED TO ANY PERSON, ARCHITECTURAL OR ENGINEERING FIRM, CONSTRUCTION FIRM, SUBCONTRACTING FIRM, SUPPLIER, OR CORPORATION FOR ANY PURPOSE WHATSOEVER WITHOUT THE WRITTEN PERMISSION OF SCHENKEL & SHULTZ INC. PURSUANT TO SECTION 102 OF THE COPYRIGHT ACT, 17 U.S.C., PROTECTION FOR AN ARCHITECTURAL WORK CREATED AS A WORK MADE FOR HIRE ON OR AFTER DECEMBER 1, 1990, LASTS FOR 95 YEARS FROM THE DATE OF PUBLICATION OF THE WORK OR FOR 120 YEARS FROM THE DATE OF CREATION OF THE UNPUBLISHED PLANS, WHICHEVER TERM IS LESS.
WARNING: REPRODUCTION HEREOF IS A CRIMINAL OFFENSE UNDER SECTION 102 OF THE COPYRIGHT ACT, 17 U.S.C., 18 U.S.C. SEC. 506. UNAUTHORIZED DISCLOSURE MAY CONSTITUTE TRADE SECRET MISAPPROPRIATION IN VIOLATION OF C.24-3.31-1ET. SEQ. AND OTHER LAWS. THE CONCEPTS, IDEAS, DESIGNS, ARRANGEMENTS, DRAWINGS, AND PLANS DISCLOSED ARE COPYRIGHTED AND HEREIN MAY BE PATENTED OR BE THE SUBJECT OF PENDING PATENT APPLICATION. ANYONE VIOLATING THE INTENT OF THIS COPYRIGHT PROTECTION WILL BE PROSECUTED TO THE FULL EXTENT OF THE FEDERAL STATE AND LOCAL LAWS.

WRITTEN DIMENSIONS ON THESE DOCUMENTS SHALL HAVE PRECEDENCE OVER SCALE DIMENSIONS. CONTRACTORS SHALL VERIFY AND BE RESPONSIBLE FOR ALL DIMENSIONS AND CONDITIONS ON THE JOB AND THIS OFFICE MUST BE NOTIFIED OF ANY VARIATION FROM THE DIMENSIONS AND CONDITIONS SHOWN BY THESE DRAWINGS. SHOP DRAWINGS AND OR DETAILS MUST BE SUBMITTED TO THIS OFFICE FOR REVIEW BEFORE PROCEEDING WITH FABRICATION.

FORT PIERCE WESTWOOD ACADEMY

1801 Panther Ln , Fort Pierce, FL 34947

St. Lucie PUBLIC SCHOOLS

St. Lucie Public Schools
9461 Brandywine Ln
Port St. Lucie, FL 34986

ISSUE DATE: 10/31/2023
COMM. NO.: 2022108

DRAWN BY: SM,AC CHECKED BY: KT

DETAILS - EXTERIOR

A521

PHASE III - CONSTRUCTION DOCUMENTS

12/10/2023 8:58:02 PM
Autodesk Docs://2022108 Westwood Academy/SLPS_FPWA_HS_2023-A.rvt

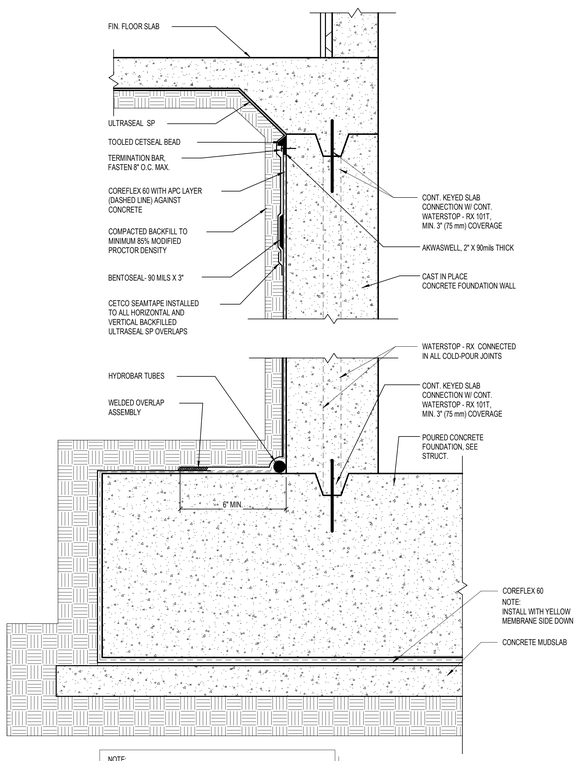

NOTE:
BRAND NAMES AND SYSTEM COMPONENTS LISTED IN DETAIL ARE PER BASIS OF DESIGN MANUFACTURER'S STANDARD DETAILS.
SEE SPECIFICATIONS FOR ALTERNATE OR EQUAL SYSTEMS.

H1 TYPICAL VERTICAL WALL WATERPROOFING DETAIL

1 1/2" = 1'-0"

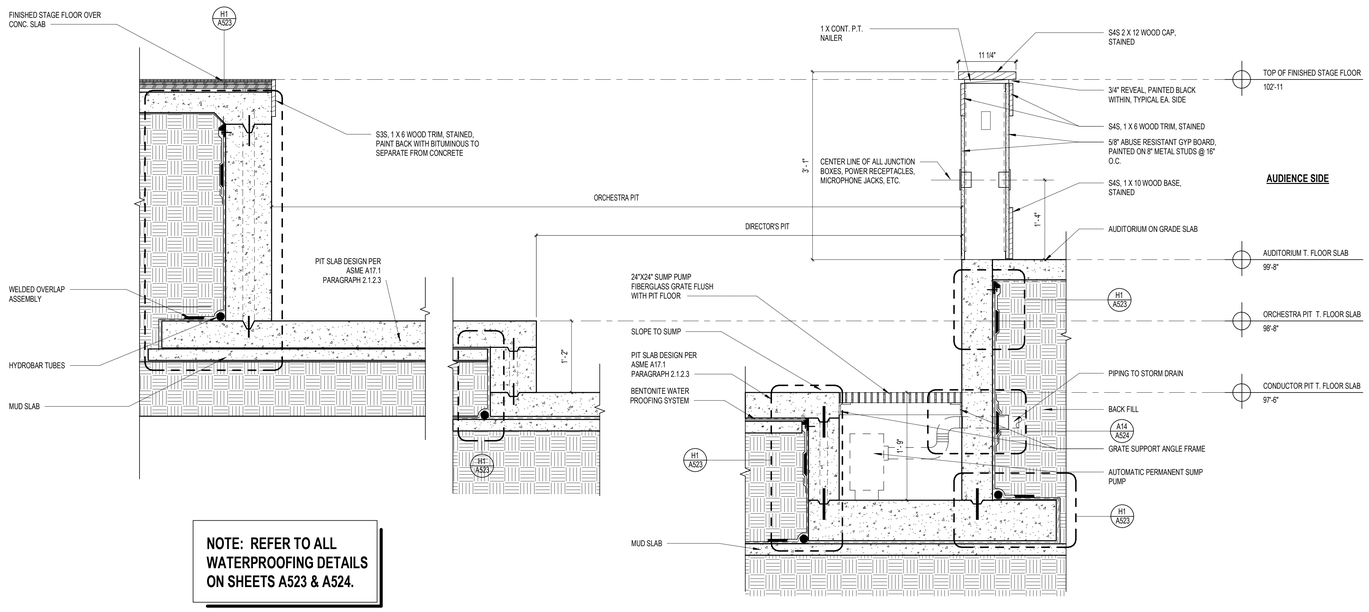

NOTE: REFER TO ALL WATERPROOFING DETAILS ON SHEETS A523 & A524.

H6 NOT USE - STAGE ORCHESTRA PIT SECTION

1" = 1'-0"

A1 TYPICAL UNDERSLAB LAP / SPLICE AND WATERPROOFING DETAILS

1" = 1'-0"

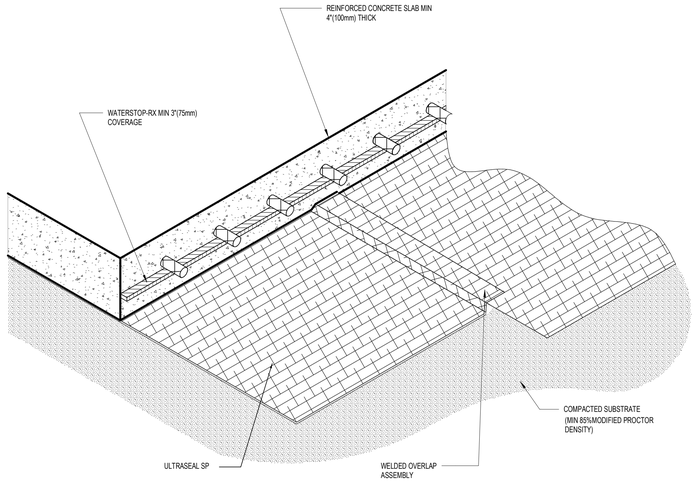

ULTRASEAL LAP / SPLICE UNDER SLABS ISOMETRIC

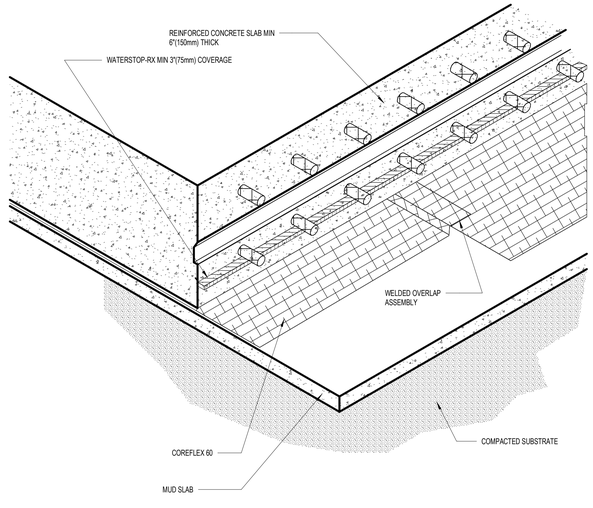

COREFLEX 60 LAP / SPLICE ON MUD SLAB ISOMETRIC

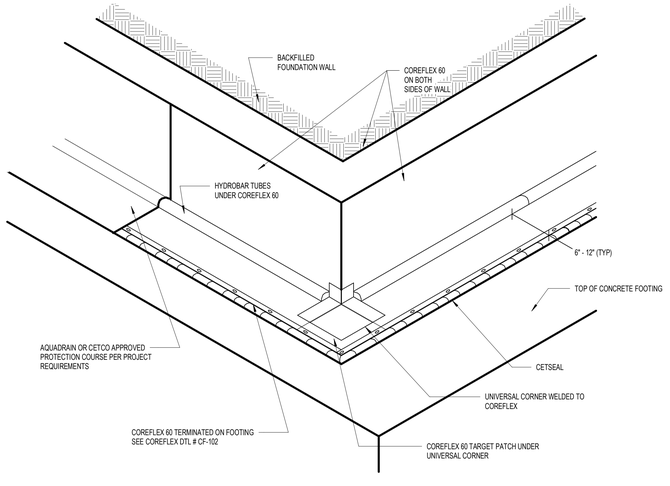

COREFLEX 60 CORNER LAP / SPLICE ON MUD SLAB ISOMETRIC

SCHENKELSHULTZ
ARCHITECTURE

voice 407-872-3322
fax 407-872-3303
schenkelshultz.com
SS Lic. No. -AA-C000937

CONFIDENTIAL COPYRIGHT 2019 SCHENKEL & SHULTZ INC.
SEE WWW.SCHENKELSHULTZ.COM/COPYRIGHT FOR POLICY AND INFORMATION

REVISIONS

MARK	DESCRIPTION	DATE

CONFIDENTIAL COPYRIGHT 2020 SCHENKEL & SHULTZ INC.
SEE WWW.SCHENKELSHULTZ.COM/COPYRIGHT FOR POLICY AND INFORMATION

PURSUANT TO SECTION 102 OF THE COPYRIGHT ACT, 17 U.S.C. ALL CONCEPTS, IDEAS, DESIGNS, ARRANGEMENTS, DRAWINGS, AND PLANS INDICATED OR REPRESENTED BY THIS DOCUMENT ARE COPYRIGHTED (©2020 SCHENKEL & SHULTZ INC.). ALL CONCEPTS, IDEAS, DESIGNS, ANY DRAWINGS, AND PLANS INDICATED OR REPRESENTED BY THIS DOCUMENT ARE OWNED BY AND THE PROPERTY OF SCHENKELSHULTZ AND WERE CREATED, EVOLVED AND DEVELOPED FOR ITS OWN USE. NONE OF THE IDEAS, DESIGNS, ARRANGEMENTS, OR PLANS SHALL BE USED BY OR DISCLOSED TO ANY PERSON, ARCHITECTURAL OR ENGINEERING FIRM, CONSTRUCTION FIRM, SUBCONTRACTING FIRM, SUPPLIER, OR CORPORATION FOR ANY PURPOSE WHATSOEVER WITHOUT THE WRITTEN PERMISSION OF SCHENKEL & SHULTZ INC. PURSUANT TO SECTION 102 OF THE COPYRIGHT ACT, 17 U.S.C. PROTECTION FOR AN ARCHITECTURAL WORK CREATED AS A WORK MADE FOR HIRE ON OR AFTER DECEMBER 1, 1990, LASTS FOR 95 YEARS FROM THE DATE OF PUBLICATION OF THE WORK OR FOR 120 YEARS FROM THE DATE OF CREATION OF THE UNPUBLISHED PLANS, WHICHEVER TERM IS LESS.

WARNING: REPRODUCTION HEREOF IS A CRIMINAL OFFENSE UNDER SECTION 102 OF THE COPYRIGHT ACT, 17 U.S.C., 18 U.S.C. SEC. 506. UNAUTHORIZED DISCLOSURE MAY CONSTITUTE TRADE SECRET MISAPPROPRIATION IN VIOLATION OF C.24-3.31-1ET. SEQ. AND OTHER LAWS. THE CONCEPTS, IDEAS, DESIGNS, ARRANGEMENTS, DRAWINGS, AND PLANS DISCLOSED ARE COPYRIGHTED AND HEREIN MAY BE PATENTED OR BE THE SUBJECT OF PENDING PATENT APPLICATION. ANYONE VIOLATING THE INTENT OF THIS COPYRIGHT PROTECTION WILL BE PROSECUTED TO THE FULL EXTENT OF THE FEDERAL STATE AND LOCAL LAWS.

WRITTEN DIMENSIONS ON THESE DOCUMENTS SHALL HAVE PRECEDENCE OVER SCALE DIMENSIONS. CONTRACTORS SHALL VERIFY AND BE RESPONSIBLE FOR ALL DIMENSIONS AND CONDITIONS ON THE JOB AND THIS OFFICE MUST BE NOTIFIED OF ANY VARIATION FROM THE DIMENSIONS AND CONDITIONS SHOWN BY THESE DRAWINGS. SHOP DRAWINGS AND OR DETAILS MUST BE SUBMITTED TO THIS OFFICE FOR REVIEW BEFORE PROCEEDING WITH FABRICATION.

FORT PIERCE WESTWOOD ACADEMY

1801 Panther Ln , Fort Pierce, FL 34947

St. Lucie PUBLIC SCHOOLS

St. Lucie Public Schools
9461 Brandywine Ln
Port St. Lucie, FL 34986

ISSUE DATE: 10/31/2023
COMM. NO.: 2022108

DRAWN BY: SM,AC CHECKED BY: KT

BELOW GRADE WATERPROOFING DETAILS

A523

PHASE III - CONSTRUCTION DOCUMENTS

11/1/2023 1:33:41 PM
Autodesk Docs://2022108 Westwood Academy/SLPS_FPWA_HS_2023-A.rvt

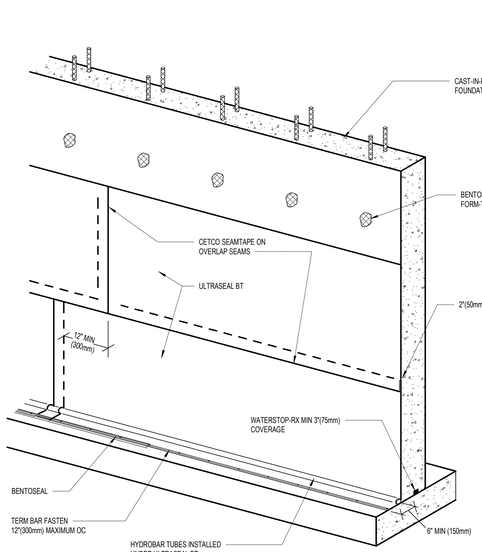

ULTRASEAL LAP / SPLICE DETAIL

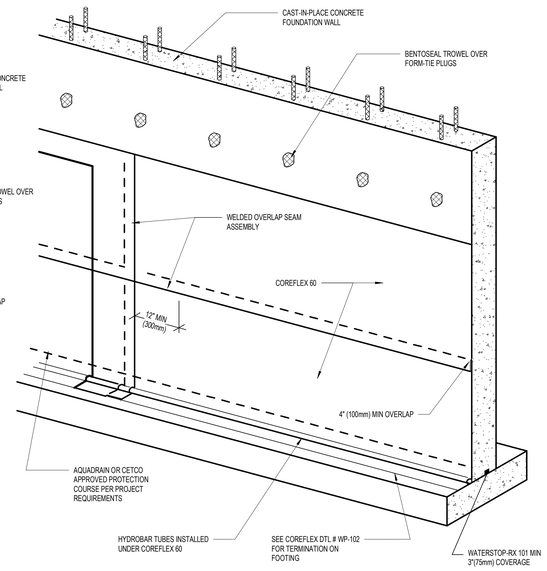

COREFLEX 60 LAP / SPLICE DETAIL

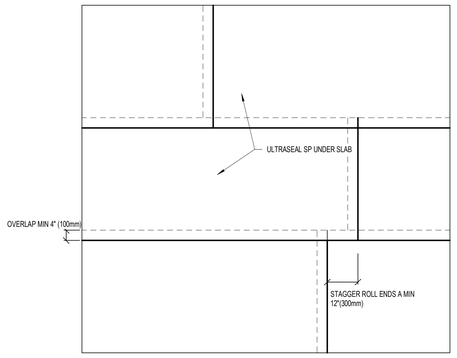

ULTRASEAL LAP / SPLICE PLAN DETAIL BENEATH CONCRETE SLABS

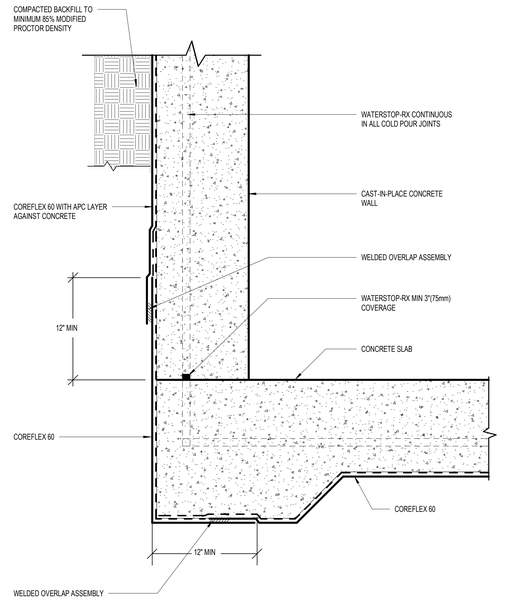

COREFLEX 60 LAP/SPLICE DETAIL

H1 VERTICAL WALL WATERPROOFING LAP / SPLICE JOINTS

1/2" = 1'-0"

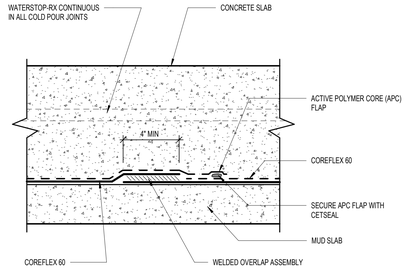

COREFLEX 60 LAP/SPLICE DETAIL ON MUDSLAB

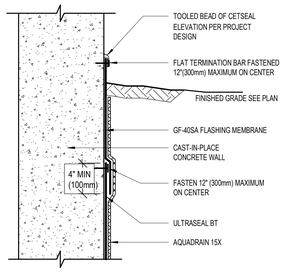

ULTRASEAL TERMINATION ABOVE GRADE

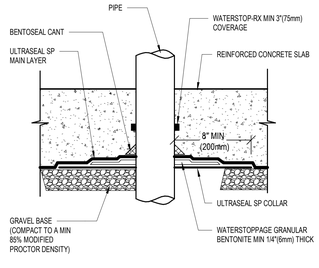

PIPE PENETRATION THRU ULTRASEAL

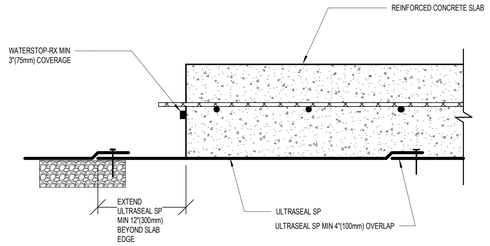

ULTASEAL LAP / SPLICE AT COLD JOINT

NOTE:
BRAND NAMES AND SYSTEM COMPONENTS
LISTED IN DETAILS ARE PER BASIS OF DESIGN
MANUFACTURER'S STANDARD DETAILS.
SEE SPECIFICATIONS FOR ALTERNATE OR EQUAL SYSTEMS.

A1 TYPICAL WATERPROOFING DETAILS

1 1/2" = 1'-0"

H14 VERTICAL WATERPROOFING LAP / SPLICE DETAIL

1 1/2" = 1'-0"

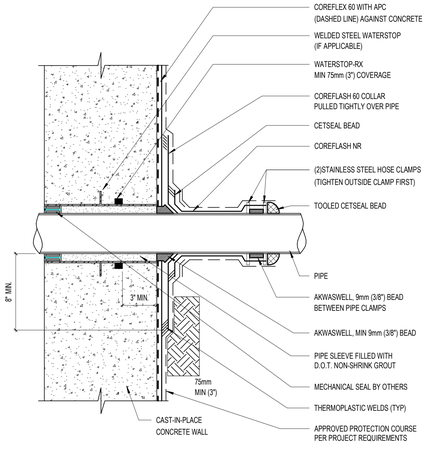

A14 SLEEVED PIPE PENETRATION THRU SIDEWALL

1 1/2" = 1'-0"

SCHENKELSHULTZ
ARCHITECTURE

voice 407-872-3322
fax 407-872-3303
schenkelshultz.com
SS Lic. No. -AA-C000937

CONFIDENTIAL COPYRIGHT 2019 SCHENKEL & SHULTZ INC.
SEE WWW.SCHENKELSHULTZ.COM/COPYRIGHT FOR POLICY AND INFORMATION

REVISIONS

MARK	DESCRIPTION	DATE

CONFIDENTIAL COPYRIGHT 2020 SCHENKEL & SHULTZ INC.
SEE WWW.SCHENKELSHULTZ.COM/COPYRIGHT FOR POLICY AND INFORMATION

PURSUANT TO SECTION 102 OF THE COPYRIGHT ACT, 17 U.S.C. ALL CONCEPTS, IDEAS, DESIGNS, ARRANGEMENTS, DRAWINGS, AND PLANS INDICATED OR REPRESENTED BY THIS DOCUMENT ARE COPYRIGHTED BY SCHENKEL & SHULTZ INC. ALL CONCEPTS, IDEAS, DESIGNS, ARRANGEMENTS, DRAWINGS, AND PLANS INDICATED OR REPRESENTED BY THIS DOCUMENT ARE OWNED BY AND ARE PROPERTY OF SCHENKELSHULTZ AND WERE CREATED, EVOLVED AND DEVELOPED FOR ITS OWN USE. NONE OF THE IDEAS, DESIGNS, ARRANGEMENTS, OR PLANS SHALL BE USED BY OR DISCLOSED TO ANY PERSON, ARCHITECTURAL OR ENGINEERING FIRM, CONSTRUCTION FIRM, SUBCONTRACTING FIRM, SUPPLIER, OR CORPORATION FOR ANY PURPOSE WHATSOEVER WITHOUT THE WRITTEN PERMISSION OF SCHENKEL & SHULTZ INC. PURSUANT TO SECTION 102 OF THE COPYRIGHT ACT, 17 U.S.C. PROTECTION FOR AN ARCHITECTURAL WORK CREATED AS A WORK MADE FOR HIRE ON OR AFTER DECEMBER 1, 1990, LASTS FOR 95 YEARS FROM THE DATE OF PUBLICATION OF THE WORK OR FOR 120 YEARS FROM THE DATE OF CREATION OF THE UNPUBLISHED PLANS, WHICHEVER TERM IS LESS.

WARNING: REPRODUCTION HEREOF IS A CRIMINAL OFFENSE UNDER SECTION 102 OF THE COPYRIGHT ACT, 17 U.S.C., 18 U.S.C. SEC. 506. UNAUTHORIZED DISCLOSURE MAY CONSTITUTE TRADE SECRET MISAPPROPRIATION IN VIOLATION OF C.34-3-311 ET. SEQ. AND OTHER LAWS. THE CONCEPTS, IDEAS, DESIGNS, ARRANGEMENTS, DRAWINGS, AND PLANS DISCLOSED ARE COPYRIGHTED AND HEREIN MAY BE PATENTED OR BE THE SUBJECT OF PENDING PATENT APPLICATION. ANYONE VIOLATING THE INTENT OF THIS COPYRIGHT PROTECTION WILL BE PROSECUTED TO THE FULL EXTENT OF THE FEDERAL STATE AND LOCAL LAWS.

WRITTEN DIMENSIONS ON THESE DOCUMENTS SHALL HAVE PRECEDENCE OVER SCALE DIMENSIONS. CONTRACTORS SHALL VERIFY AND BE RESPONSIBLE FOR ALL DIMENSIONS AND CONDITIONS ON THE JOB AND THIS OFFICE MUST BE NOTIFIED OF ANY VARIATION FROM THE DIMENSIONS AND CONDITIONS SHOWN BY THESE DRAWINGS. SHOP DRAWINGS AND OR DETAILS MUST BE SUBMITTED TO THIS OFFICE FOR REVIEW BEFORE PROCEEDING WITH FABRICATION.

FORT PIERCE WESTWOOD ACADEMY

1801 Panther Ln , Fort Pierce, FL 34947

St. Lucie PUBLIC SCHOOLS

St. Lucie Public Schools
9461 Brandywine Ln
Port St. Lucie, FL 34986

ISSUE DATE: 10/31/2023
COMM. NO.: 2022108

DRAWN BY: SM,AC CHECKED BY: KT

BELOW GRADE WATERPROOFING DETAILS

A524

PHASE III - CONSTRUCTION DOCUMENTS

11/1/2023 1:33:43 PM
Autodesk Docs://2022108 Westwood Academy/SLPS_FPWA_HS_2023-A.rvt

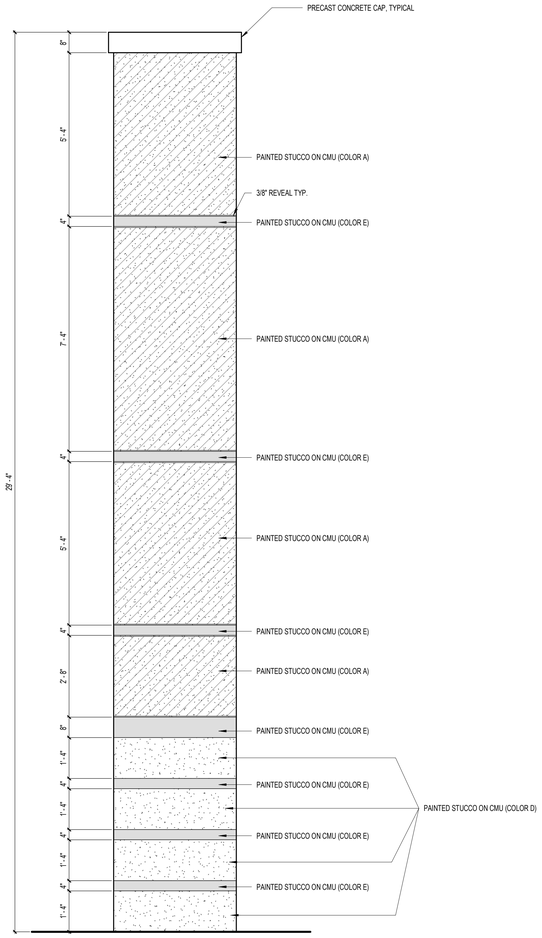

A1 COLUMN ELEVATION - BLDG 1 - MAIN ENTRY

1/2" = 1'-0"

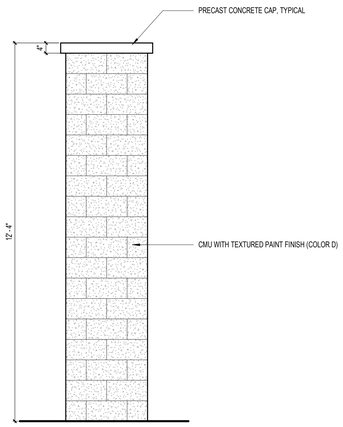

A6 COLUMN ELEVATION - BLDG 2 & 3 - ENTRY

1/2" = 1'-0"

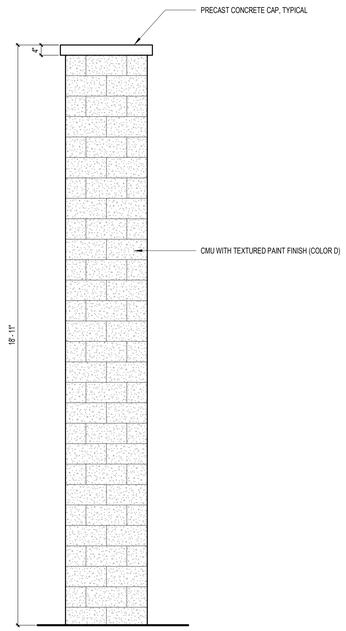

A10 COLUMN ELEVATION - BLDG 1 - COURTYARD

1/2" = 1'-0"

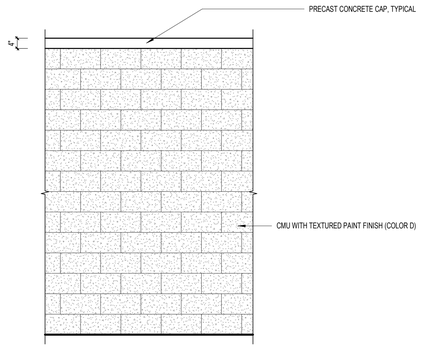

J14 TYPICAL COURTYARD WALL PATTERN

1/2" = 1'-0"

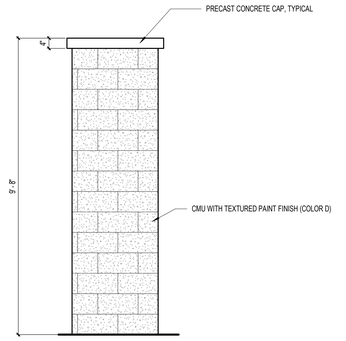

A14 COURTYARD CANOPY COLUMN

1/2" = 1'-0"

SCHENKELSHULTZ
ARCHITECTURE

voice 407-872-3322
fax 407-872-3303
schenkelshultz.com
SS Lic. No. -AA-C000937

CONFIDENTIAL COPYRIGHT 2019 SCHENKEL & SHULTZ INC.
SEE WWW.SCHENKELSHULTZ.COM/COPYRIGHT FOR POLICY AND INFORMATION

REVISIONS

MARK	DESCRIPTION	DATE

CONFIDENTIAL COPYRIGHT 2020 SCHENKEL & SHULTZ INC.
SEE WWW.SCHENKELSHULTZ.COM/COPYRIGHT FOR POLICY AND INFORMATION

PURSUANT TO SECTION 102 OF THE COPYRIGHT ACT, 17 U.S.C. ALL CONCEPTS, IDEAS, DESIGNS, ARRANGEMENTS, DRAWINGS, AND PLANS INDICATED OR REPRESENTED BY THIS DOCUMENT ARE COPYRIGHTED AND OTHER PROPERTY RIGHTS OF SCHENKEL & SHULTZ INC. ALL CONCEPTS, IDEAS, DESIGNS, ARRANGEMENTS, DRAWINGS, AND PLANS INDICATED OR REPRESENTED BY THIS DOCUMENT ARE OWNED BY AND, ARE PROPERTY OF, SCHENKEL/SHULTZ AND WERE CREATED, EVOLVED AND DEVELOPED FOR ITS OWN USE. NONE OF THE IDEAS, DESIGNS, ARRANGEMENTS, OR PLANS SHALL BE USED BY OR DISCLOSED TO ANY PERSON, ARCHITECTURAL OR ENGINEERING FIRM, CONSTRUCTION FIRM, SUBCONTRACTING FIRM, SUPPLIER, OR CORPORATION FOR ANY PURPOSE WHATSOEVER WITHOUT THE WRITTEN PERMISSION OF SCHENKEL & SHULTZ INC. PURSUANT TO SECTION 102 OF THE COPYRIGHT ACT, 17 U.S.C. PROTECTION FOR AN ARCHITECTURAL WORK CREATED AS A WORK MADE FOR HIRE ON OR AFTER DECEMBER 1, 1990, LASTS FOR 95 YEARS FROM THE DATE OF PUBLICATION OF THE WORK OR FOR 120 YEARS FROM THE DATE OF CREATION OF THE UNPUBLISHED PLANS, WHICHEVER TERM IS LESS.

WARNING: REPRODUCTION HEREOF IS A CRIMINAL OFFENSE UNDER SECTION 102 OF THE COPYRIGHT ACT, 17 U.S.C., 18 U.S.C. SEC. 506. UNAUTHORIZED DISCLOSURE MAY CONSTITUTE TRADE SECRET MISAPPROPRIATION IN VIOLATION OF C.34-3.31-ET SEQ. AND OTHER LAWS. THE CONCEPTS, IDEAS, DESIGNS, ARRANGEMENTS, DRAWINGS, AND PLANS DISCLOSED ARE COPYRIGHTED AND HEREIN MAY BE PATENTED OR BE THE SUBJECT OF PENDING PATENT APPLICATION. ANYONE VIOLATING THE INTENT OF THIS COPYRIGHT PROTECTION WILL BE PROSECUTED TO THE FULL EXTENT OF THE FEDERAL STATE AND LOCAL LAWS.

WRITTEN DIMENSIONS ON THESE DOCUMENTS SHALL HAVE PRECEDENCE OVER SCALE DIMENSIONS. CONTRACTORS SHALL VERIFY AND BE RESPONSIBLE FOR ALL DIMENSIONS AND CONDITIONS ON THE JOB AND THIS OFFICE MUST BE NOTIFIED OF ANY VARIATION FROM THE DIMENSIONS AND CONDITIONS SHOWN BY THESE DRAWINGS. SHOP DRAWINGS AND OR DETAILS MUST BE SUBMITTED TO THIS OFFICE FOR REVIEW BEFORE PROCEEDING WITH FABRICATION.

FORT PIERCE WESTWOOD ACADEMY

1801 Panther Ln , Fort Pierce, FL 34947

St. Lucie PUBLIC SCHOOLS

St. Lucie Public Schools
9461 Brandywine Ln
Port St. Lucie, FL 34986

ISSUE DATE: 10/31/2023
COMM. NO.: 2022108

DRAWN BY: SM,AC CHECKED BY: KT

DETAILS - EXTERIOR - COLUMN EXTERIOR ELEVATIONS

A525

PHASE III - CONSTRUCTION DOCUMENTS

11/1/2023 1:33:45 PM
Autodesk Docs://2022108 Westwood Academy/SLPS_FPWA_HS_2023-A.rvt

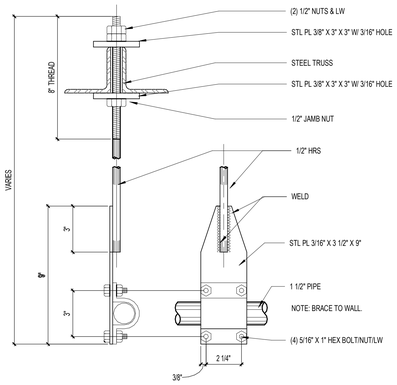

L1 — TYPICAL PIPE GRID HANGER

3" = 1'-0"

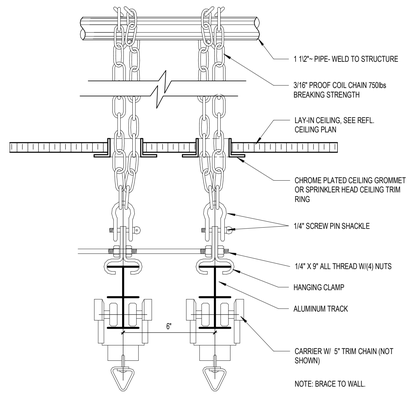

L5 — CURTAIN TRACK @ DRAMA/DANCE LABS

3" = 1'-0"

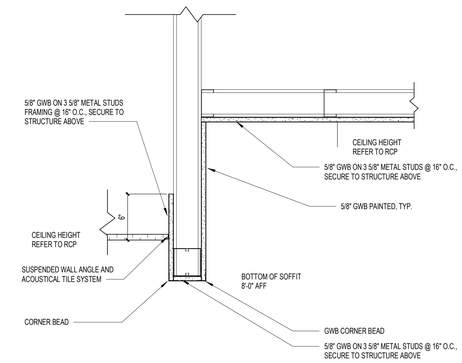

L9 — SOFFIT CEILING TRANSITION DETAIL

1 1/2" = 1'-0"

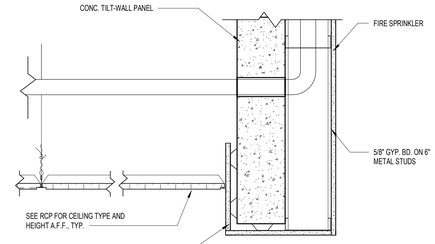

L13 — TYPICAL FIRE SPRINKLER ROUTING THRU TILT-WALL

1 1/2" = 1'-0"

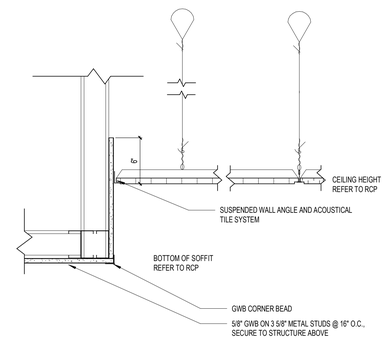

F1 — SOFFIT DETAIL @ ACT

1 1/2" = 1'-0"

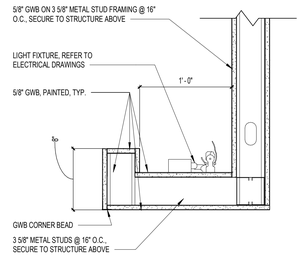

F5 — SOFFIT DETAIL @ LIGHT COVE - (MEDIA)

1 1/2" = 1'-0"

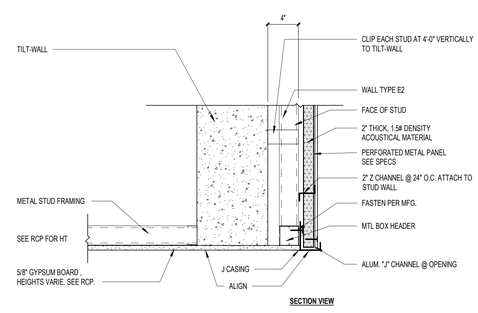

SECTION VIEW

F9 — CEILING DETAIL - GYM - ACOUSTIC METAL PANEL BULKHEAD

1 1/2" = 1'-0"

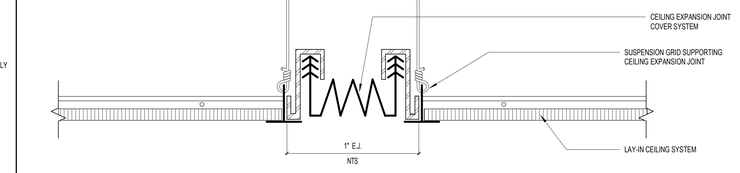

H13 — CEILING TO CEILING EXPANSION JOINT - 2ND FLR - BLDG 1

NOT TO SCALE

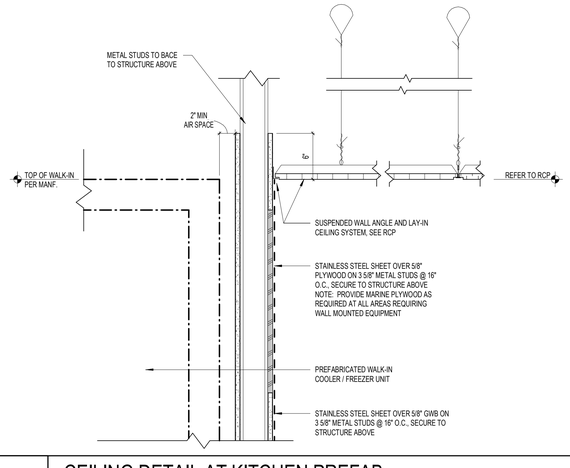

A1 — CEILING DETAIL AT KITCHEN PREFAB WALK-IN COOLER/FREEZER

1 1/2" = 1'-0"

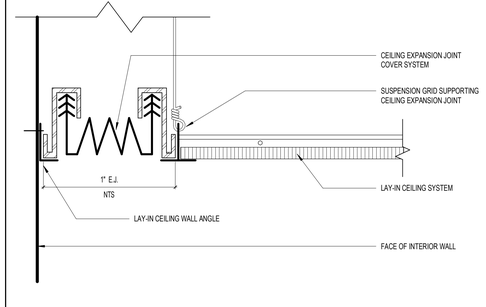

A6 — CEILING TO WALL EXPANSION JOINT - 2ND FLR - BLDG 1

NOT TO SCALE

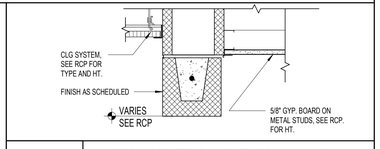

D10 — CEILING TRANSITION - GYP BOARD TO LAY-IN @ CMU

1 1/2" = 1'-0"

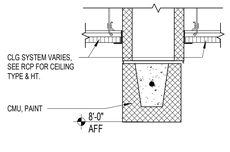

A10 — CEILING TRANSITION - @ CMU

1 1/2" = 1'-0"

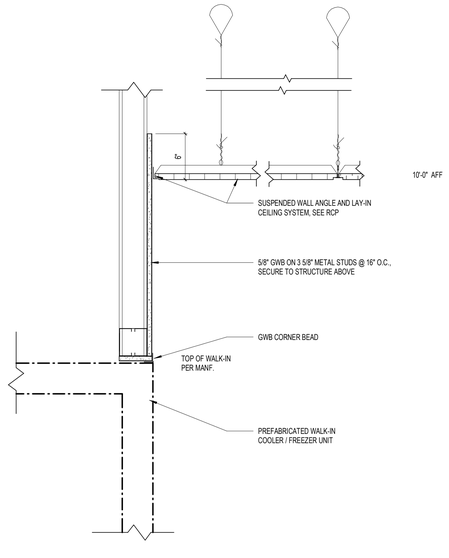

A13 — CEILING DETAIL AT CULINARY LAB PREFAB WALK-IN COOLER/FREEZER

1 1/2" = 1'-0"

SCHENKELSHULTZ
ARCHITECTURE

voice 407-872-3322
fax 407-872-3303
schenkelshultz.com
SS Lic. No. -AA-C000937

CONFIDENTIAL COPYRIGHT 2019 SCHENKEL & SHULTZ INC.
SEE WWW.SCHENKELSHULTZ.COM/COPYRIGHT FOR POLICY AND INFORMATION

REVISIONS

MARK	DESCRIPTION	DATE

CONFIDENTIAL COPYRIGHT 2020 SCHENKEL & SHULTZ INC.
SEE WWW.SCHENKELSHULTZ.COM/COPYRIGHT FOR POLICY AND INFORMATION

PURSUANT TO SECTION 102 OF THE COPYRIGHT ACT, 17 U.S.C. ALL CONCEPTS, IDEAS, DESIGNS, ARRANGEMENTS, DRAWINGS, AND PLANS INDICATED OR REPRESENTED BY THIS DOCUMENT ARE COPYRIGHTED (ARCHITECTURAL WORKS). ALL CONCEPTS, IDEAS, DESIGNS, ARRANGEMENTS, DRAWINGS, AND PLANS INDICATED OR REPRESENTED BY THIS DOCUMENT ARE OWNED BY AND THE PROPERTY OF SCHENKELSHULTZ AND WERE CREATED, EVOLVED AND DEVELOPED FOR ITS OWN USE. NONE OF THE IDEAS, DESIGNS, ARRANGEMENTS, OR PLANS SHALL BE USED BY OR DISCLOSED TO ANY PERSON, ARCHITECTURAL OR ENGINEERING FIRM, CONSTRUCTION FIRM, SUBCONTRACTING FIRM, SUPPLIER, OR CORPORATION FOR ANY PURPOSE WHATSOEVER WITHOUT THE WRITTEN PERMISSION OF SCHENKEL & SHULTZ INC. PURSUANT TO SECTION 102 OF THE COPYRIGHT ACT, 17 U.S.C. PROTECTION FOR AN ARCHITECTURAL WORK CREATED AS A WORK MADE FOR HIRE ON OR AFTER DECEMBER 1, 1990, LASTS FOR 95 YEARS FROM THE DATE OF PUBLICATION OF THE WORK OR FOR 120 YEARS FROM THE DATE OF CREATION OF THE UNPUBLISHED PLANS, WHICHEVER TERM IS LESS.

WARNING: REPRODUCTION HEREOF IS A CRIMINAL OFFENSE UNDER SECTION 102 OF THE COPYRIGHT ACT, 17 U.S.C., 18 U.S.C. SEC. 506. UNAUTHORIZED DISCLOSURE MAY CONSTITUTE TRADE SECRET MISAPPROPRIATION IN VIOLATION OF C.J-4-3-31-1ST SEQ. AND OTHER LAWS. THE CONCEPTS, IDEAS, DESIGNS, ARRANGEMENTS, DRAWINGS, AND PLANS DISCLOSED ARE COPYRIGHTED AND HEREIN MAY BE PATENTED OR BE THE SUBJECT OF PENDING PATENT APPLICATION. ANYONE VIOLATING THE INTENT OF THIS COPYRIGHT PROTECTION WILL BE PROSECUTED TO THE FULL EXTENT OF THE FEDERAL STATE AND LOCAL LAWS.

WRITTEN DIMENSIONS ON THESE DOCUMENTS SHALL HAVE PRECEDENCE OVER SCALE DIMENSIONS. CONTRACTORS SHALL VERIFY AND BE RESPONSIBLE FOR ALL DIMENSIONS AND CONDITIONS ON THE JOB AND THIS OFFICE MUST BE NOTIFIED OF ANY VARIATION FROM THE DIMENSIONS AND CONDITIONS SHOWN BY THESE DRAWINGS. SHOP DRAWINGS AND OR DETAILS MUST BE SUBMITTED TO THIS OFFICE FOR REVIEW BEFORE PROCEEDING WITH FABRICATION.

FORT PIERCE WESTWOOD ACADEMY

1801 Panther Ln , Fort Pierce, FL 34947

St. Lucie PUBLIC SCHOOLS

St. Lucie Public Schools
9461 Brandywine Ln
Port St. Lucie, FL 34986

ISSUE DATE: 10/31/2023
COMM. NO.: 2022108

DRAWN BY: SM,AC CHECKED BY: KT

DETAILS - CEILING

A541

PHASE III - CONSTRUCTION DOCUMENTS

11/1/2023 1:33:48 PM
Autodesk Docs://2022108 Westwood Academy/SLPS_FPWA_HS_2023-A.rvt

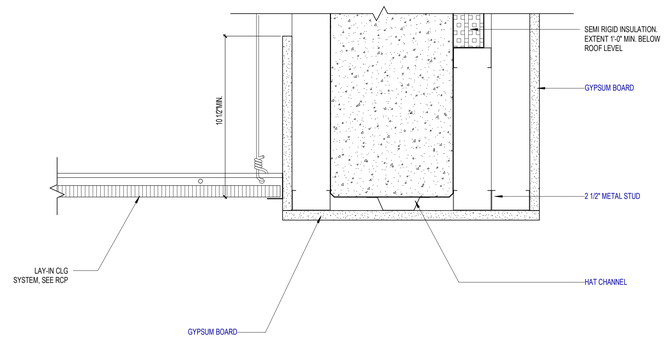

M7 FURRING DETAIL AT OPENINGS

3" = 1'-0"

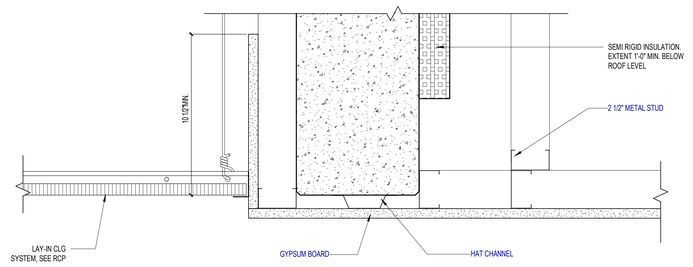

M13 FURRING DETAIL AT OPENINGS

3" = 1'-0"

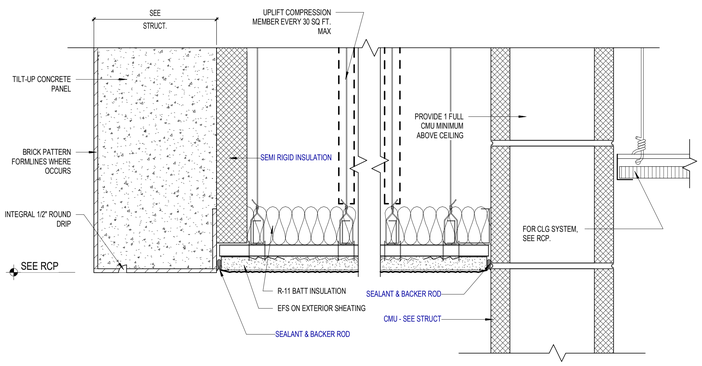

F1 CEMENT PLASTER SOFFIT - NON VENTED SUSPENDED

3" = 1'-0"

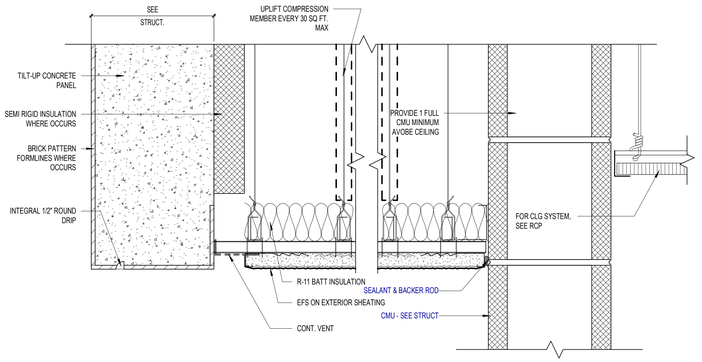

F7 CEMENT PLASTER SOFFIT -VENTED SUSPENDED

3" = 1'-0"

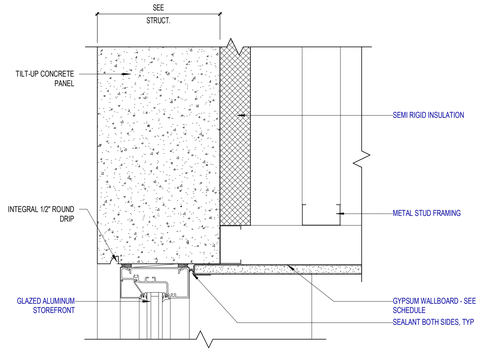

F13 LOBBY CEILING DETAIL

3" = 1'-0"

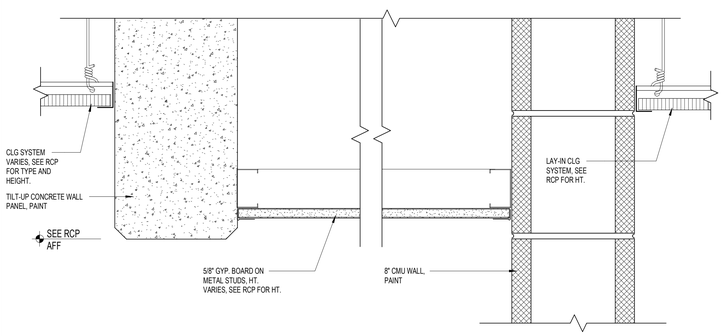

A7 GYPSUM BOARD CEILING @ DOOR ALCOVE (TILT-WALL)

3" = 1'-0"

SCHENKELSHULTZ
ARCHITECTURE

voice 407-872-3322
fax 407-872-3303
schenkelshultz.com
SS Lic. No. -AA-C000937

CONFIDENTIAL COPYRIGHT 2019 SCHENKEL & SHULTZ INC.
SEE **WWW.SCHENKELSHULTZ.COM/COPYRIGHT** FOR POLICY AND INFORMATION

REVISIONS

MARK	DESCRIPTION	DATE

CONFIDENTIAL COPYRIGHT 2020 SCHENKEL & SHULTZ INC.
SEE **WWW.SCHENKELSHULTZ.COM/COPYRIGHT** FOR POLICY AND INFORMATION

PURSUANT TO SECTION 102 OF THE COPYRIGHT ACT, 17 U.S.C. ALL CONCEPTS, IDEAS, DESIGNS, ARRANGEMENTS, DRAWINGS, AND PLANS INDICATED OR REPRESENTED BY THIS DOCUMENT ARE COPYRIGHTED BY SCHENKEL SHULTZ INC. AND OTHER AUTHORS. ALL IDEAS, DESIGNS, ARRANGEMENTS, DRAWINGS, AND PLANS INDICATED OR REPRESENTED BY THIS DOCUMENT ARE OWNED BY AND THE PROPERTY OF SCHENKELSHULTZ AND WERE CREATED, EVOLVED AND DEVELOPED FOR ITS OWN USE. NONE OF THE IDEAS, DESIGNS, ARRANGEMENTS, OR PLANS SHALL BE USED BY OR DISCLOSED TO ANY PERSON, ARCHITECTURAL OR ENGINEERING FIRM, CONSTRUCTION FIRM, SUBCONTRACTING FIRM, SUPPLIER, OR CORPORATION FOR ANY PURPOSE WHATSOEVER WITHOUT THE WRITTEN PERMISSION OF SCHENKEL & SHULTZ INC. PURSUANT TO SECTION 102 OF THE COPYRIGHT ACT, 17 U.S.C. PROTECTION FOR AN ARCHITECTURAL WORK CREATED AS A WORK MADE FOR HIRE ON OR AFTER DECEMBER 1, 1990, LASTS FOR 95 YEARS FROM THE DATE OF PUBLICATION OF THE WORK OR FOR 120 YEARS FROM THE DATE OF CREATION OF THE UNPUBLISHED PLANS, WHICHEVER TERM IS LESS.

WARNING: REPRODUCTION HEREOF IS A CRIMINAL OFFENSE UNDER SECTION 102 OF THE COPYRIGHT ACT, 17 U.S.C., 18 U.S.C. SEC. 506. UNAUTHORIZED DISCLOSURE MAY CONSTITUTE TRADE SECRET MISAPPROPRIATION IN VIOLATION OF C.24-3.31-1ET SEQ. AND OTHER LAWS. THE CONCEPTS, IDEAS, DESIGNS, ARRANGEMENTS, DRAWINGS, AND PLANS DISCLOSED ARE COPYRIGHTED AND HEREIN MAY BE PATENTED OR BE THE SUBJECT OF PENDING PATENT APPLICATION. ANYONE VIOLATING THE INTENT OF THIS COPYRIGHT PROTECTION WILL BE PROSECUTED TO THE FULL EXTENT OF THE FEDERAL STATE AND LOCAL LAWS.

WRITTEN DIMENSIONS ON THESE DOCUMENTS SHALL HAVE PRECEDENCE OVER SCALE DIMENSIONS. CONTRACTORS SHALL VERIFY AND BE RESPONSIBLE FOR ALL DIMENSIONS AND CONDITIONS ON THE JOB AND THIS OFFICE MUST BE NOTIFIED OF ANY VARIATION FROM THE DIMENSIONS AND CONDITIONS SHOWN BY THESE DRAWINGS. SHOP DRAWINGS AND OR DETAILS MUST BE SUBMITTED TO THIS OFFICE FOR REVIEW BEFORE PROCEEDING WITH FABRICATION.

FORT PIERCE WESTWOOD ACADEMY

1801 Panther Ln , Fort Pierce, FL 34947

St. Lucie PUBLIC SCHOOLS

St. Lucie Public Schools
9461 Brandywine Ln
Port St. Lucie, FL 34986

ISSUE DATE: 10/31/2023
COMM. NO.: 2022108

DRAWN BY: SM,AC CHECKED BY: KT

DETAILS - CEILING

A542

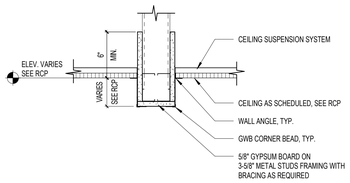

P1 CEILING DETAIL 1

1 1/2" = 1'-0"

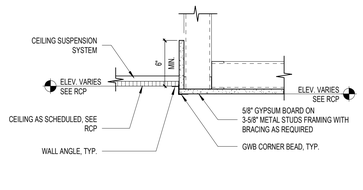

P5 CEILING DETAIL 2

1 1/2" = 1'-0"

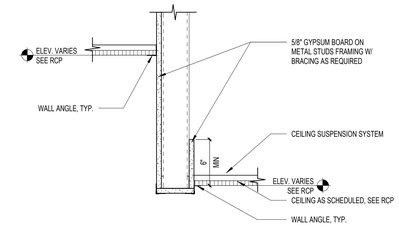

P9 CEILING DETAIL 13

1 1/2" = 1'-0"

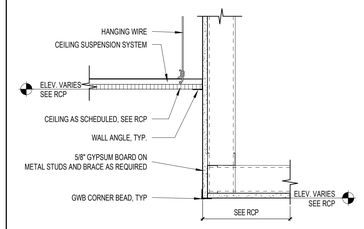

P13 CEILING DETAIL 7

1 1/2" = 1'-0"

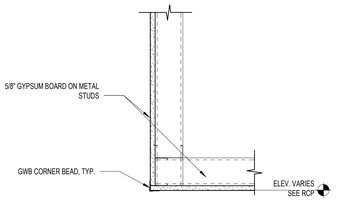

P16 CEILING DETAIL 10

1 1/2" = 1'-0"

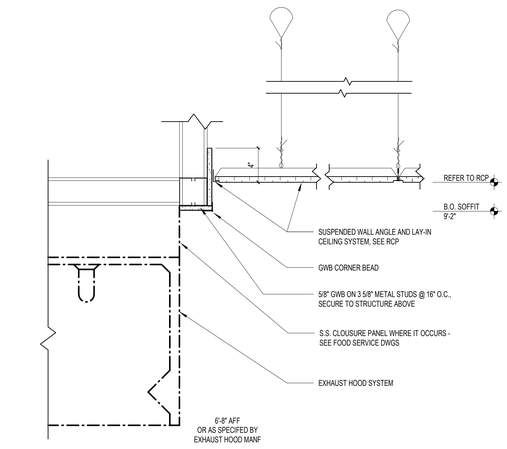

F1 CEILING DETAIL AT KITCHEN EXHAUST HOOD

1 1/2" = 1'-0"

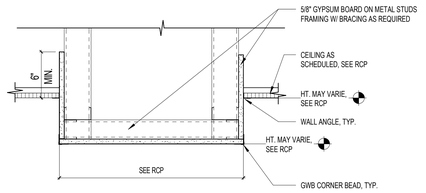

K6 CEILING DETAIL 9

1 1/2" = 1'-0"

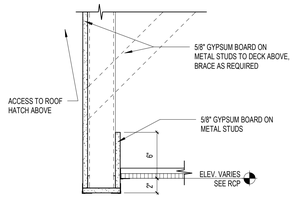

K10 CEILING ACCESS DETAIL TO ROOF HATCH

1 1/2" = 1'-0"

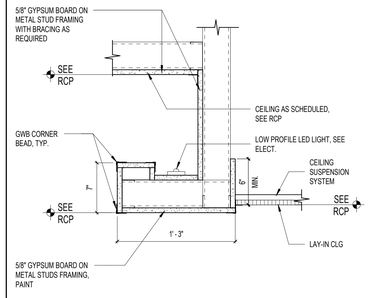

K13 LIGHT COVE CEILING DETAIL

1 1/2" = 1'-0"

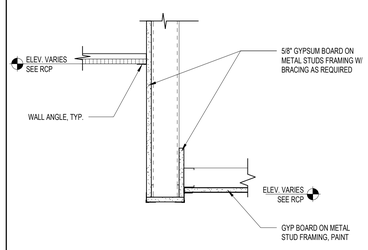

K16 CEILING DETAIL 27

1 1/2" = 1'-0"

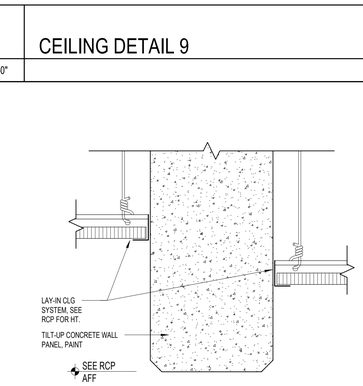

F6 ACT TILT-WALL TRANSITION

3" = 1'-0"

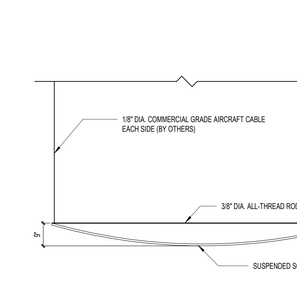

F10 OVATION REFLECTOR PANEL

1/2" = 1'-0"

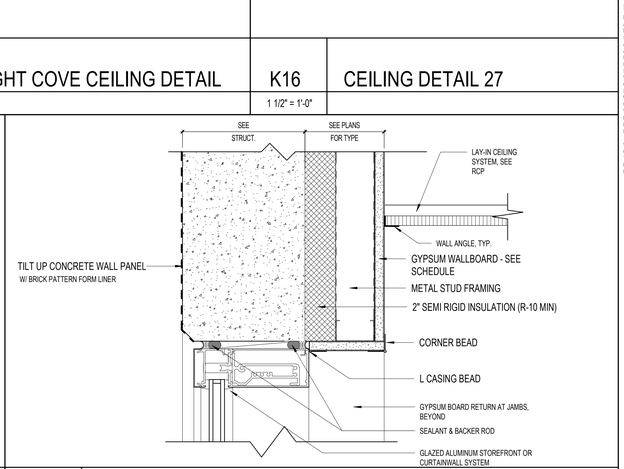

F14 BULKHEAD @ STOREFRONT OR CURTAINWALL

3" = 1'-0"

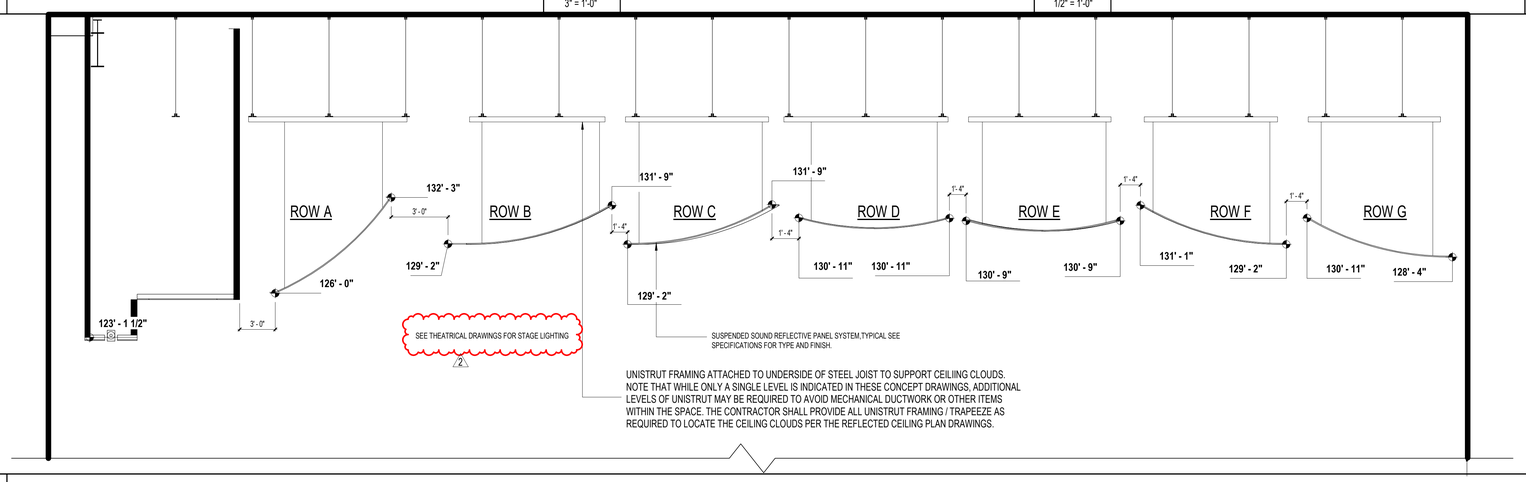

A1 SECTION AT AUDITORIUM

1/4" = 1'-0"

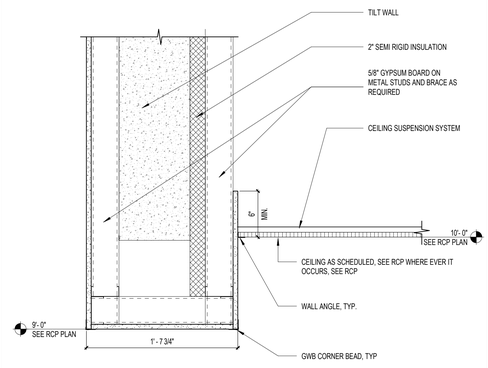

A15 CEILING DETAIL 11

1 1/2" = 1'-0"

SCHENKELSHULTZ
ARCHITECTURE

voice 407-872-3322
fax 407-872-3303
schenkelshultz.com
SS Lic. No. -AA-C000937

CONFIDENTIAL COPYRIGHT 2019 SCHENKEL & SHULTZ INC.
SEE WWW.SCHENKELSHULTZ.COM/COPYRIGHT FOR POLICY AND INFORMATION

REVISIONS

MARK	DESCRIPTION	DATE
1	ASI-9	07/26/2024
2	ASI-18	01/13/2025

CORE Remnant

Current ASI: 18 Received on: 02/02/2025

CONFIDENTIAL COPYRIGHT 2020 SCHENKEL & SHULTZ INC.
SEE WWW.SCHENKELSHULTZ.COM/COPYRIGHT FOR POLICY AND INFORMATION

PURSUANT TO SECTION 102 OF THE COPYRIGHT ACT, 17 U.S.C., ALL CONCEPTS, IDEAS, DESIGNS, ARRANGEMENTS, DRAWINGS, AND PLANS INDICATED OR REPRESENTED BY THIS DOCUMENT ARE COPYRIGHTED BY SCHENKEL & SHULTZ INC. AS SUCH ALL CONCEPTS, IDEAS, DESIGNS, ARRANGEMENTS, DRAWINGS, AND PLANS INDICATED OR REPRESENTED BY THIS DOCUMENT ARE OWNED BY AND THE PROPERTY OF SCHENKEL SHULTZ INC. AND WERE CREATED, EVOLVED AND DEVELOPED FOR USE ON AND IN CONNECTION WITH THE SPECIFIED PROJECT. NONE OF THE IDEAS, DESIGNS, ARRANGEMENTS, OR PLANS SHALL BE USED BY OR DISCLOSED TO ANY PERSON, ARCHITECTURAL OR ENGINEERING FIRM, CONSTRUCTION FIRM, SUBCONTRACTING FIRM, SUPPLIER, OR CORPORATION FOR ANY PURPOSE WHATSOEVER WITHOUT THE WRITTEN PERMISSION OF SCHENKEL & SHULTZ INC. PURSUANT TO SECTION 102 OF THE COPYRIGHT ACT, 17 U.S.C., PROTECTION FOR AN ARCHITECTURAL WORK CREATED AS A WORK MADE FOR HIRE ON OR AFTER DECEMBER 1, 1990, LASTS FOR 95 YEARS FROM THE DATE OF PUBLICATION OF THE WORK OR FOR 120 YEARS FROM THE DATE OF CREATION OF THE UNPUBLISHED PLANS, WHICHEVER TERM IS LESS.

WARNING: REPRODUCTION HEREOF IS A CRIMINAL OFFENSE UNDER SECTION 102 OF THE COPYRIGHT ACT, 17 U.S.C., 18 U.S.C. SEC. 506. UNAUTHORIZED DISCLOSURE MAY CONSTITUTE TRADE SECRET MISAPPROPRIATION IN VIOLATION OF C.24-3.51-1ET. SEQ. AND OTHER LAWS. THE CONCEPTS, IDEAS, DESIGNS, ARRANGEMENTS, DRAWINGS, AND PLANS DISCLOSED ARE COPYRIGHTED AND HEREIN MAY BE PATENTED OR BE THE SUBJECT OF PENDING PATENT APPLICATION. ANYONE VIOLATING THE INTENT OF THIS COPYRIGHT PROTECTION WILL BE PROSECUTED TO THE FULL EXTENT OF THE FEDERAL STATE AND LOCAL LAWS.

WRITTEN DIMENSIONS ON THESE DOCUMENTS SHALL HAVE PRECEDENCE OVER SCALE DIMENSIONS. CONTRACTORS SHALL VERIFY AND BE RESPONSIBLE FOR ALL DIMENSIONS AND CONDITIONS ON THE JOB AND THIS OFFICE MUST BE NOTIFIED OF ANY VARIATION FROM THE DIMENSIONS AND CONDITIONS SHOWN BY THESE DRAWINGS. SHOP DRAWINGS AND OR DETAILS MUST BE SUBMITTED TO THIS OFFICE FOR REVIEW BEFORE PROCEEDING WITH FABRICATION.

FORT PIERCE WESTWOOD ACADEMY

1801 Panther Ln , Fort Pierce, FL 34947

St. Lucie PUBLIC SCHOOLS

St. Lucie Public Schools
9461 Brandywine Ln
Port St. Lucie, FL 34986

ISSUE DATE: 10/31/2023
COMM. NO.: 2022108

DRAWN BY: RC,SM,AC CHECKED BY: KT

DETAILS - CEILING

A543

PHASE III - CONSTRUCTION DOCUMENTS

1/2/2025 2:29:27 PM
Autodesk Docs://2022108 Westwood Academy/SLPS_FPWA_HS_2023-A.rvt

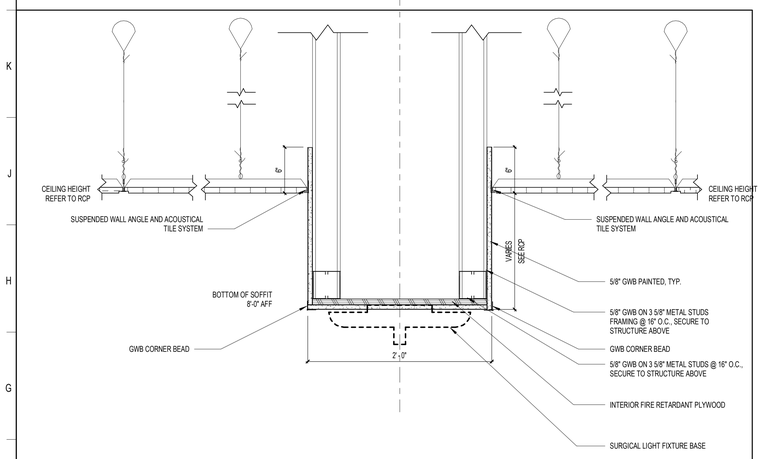

F1 SURGICAL LIGHT MOUNTING DETAIL

1 1/2" = 1'-0"

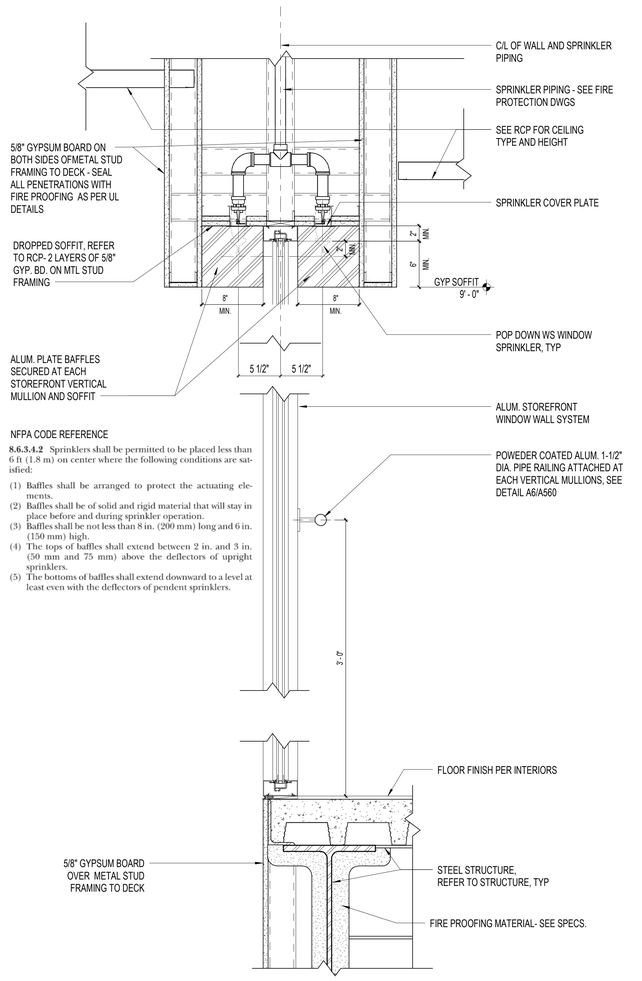

NFPA CODE REFERENCE

8.6.3.4.2 Sprinklers shall be permitted to be placed less than 6 ft (1.8 m) on center where the following conditions are satisfied:

(1) Baffles shall be arranged to protect the actuating elements.
(2) Baffles shall be of solid and rigid material that will stay in place before and during sprinkler operation.
(3) Baffles shall be not less than 8 in. (200 mm) long and 6 in. (150 mm) high.
(4) The tops of baffles shall extend between 2 in. and 3 in. (50 mm and 75 mm) above the deflectors of upright sprinklers.
(5) The bottoms of baffles shall extend downward to a level at least even with the deflectors of pendent sprinklers.

F13 BLDG 1 - CIRCULATION GALLERY WINDOW SPRINKLER SOFFIT

1 1/2" = 1'-0"

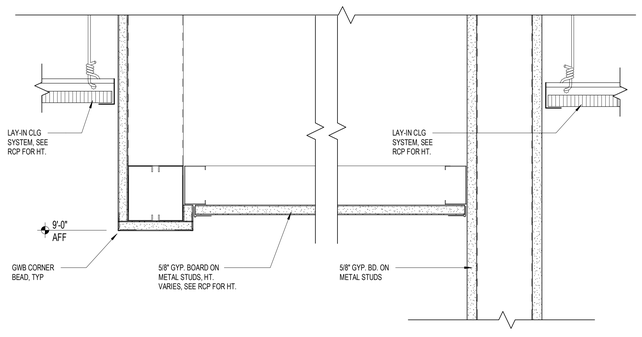

A1 GYPSUM BOARD CEILING @ DOOR ALCOVE (STUD)

3" = 1'-0"

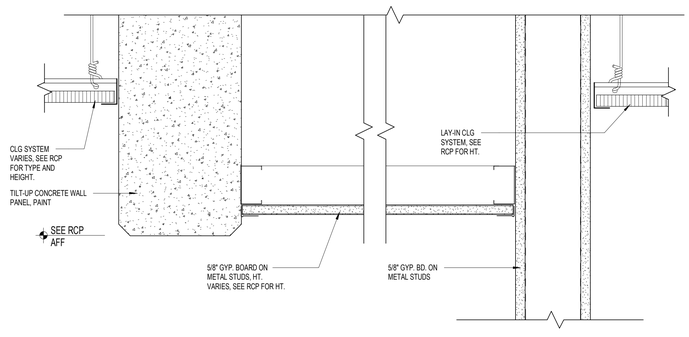

A7 GYPSUM BOARD CEILING @ DOOR ALCOVE (TILT-WALL - STUD)

3" = 1'-0"

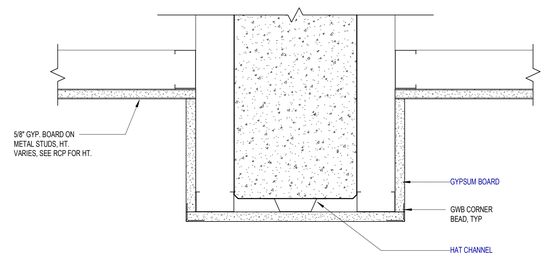

A13 FURRING DETAIL AT OPENINGS

3" = 1'-0"

SCHENKELSHULTZ
ARCHITECTURE

voice 407-872-3322
fax 407-872-3303
schenkelshultz.com
SS Lic. No. -AA-C000937

CONFIDENTIAL COPYRIGHT 2019 SCHENKEL & SHULTZ INC.
SEE WWW.SCHENKELSHULTZ.COM/COPYRIGHT FOR POLICY AND INFORMATION

REVISIONS

MARK	DESCRIPTION	DATE

CONFIDENTIAL COPYRIGHT 2020 SCHENKEL & SHULTZ INC.
SEE WWW.SCHENKELSHULTZ.COM/COPYRIGHT FOR POLICY AND INFORMATION

PURSUANT TO SECTION 102 OF THE COPYRIGHT ACT, 17 U.S.C. ALL CONCEPTS, IDEAS, DESIGNS, ARRANGEMENTS, DRAWINGS, AND PLANS INDICATED OR REPRESENTED BY THIS DOCUMENT ARE COPYRIGHTED BY SCHENKEL & SHULTZ P.A. ALL CONCEPTS, IDEAS, DESIGNS, ARRANGEMENTS, DRAWINGS, AND PLANS INDICATED OR REPRESENTED BY THIS DOCUMENT ARE OWNED BY AND THE PROPERTY OF SCHENKEL/SHULTZ AND WERE CREATED, EVOLVED AND DEVELOPED FOR ITS OWN USE. NONE OF THE IDEAS, DESIGNS, ARRANGEMENTS, OR PLANS SHALL BE USED BY OR DISCLOSED TO ANY PERSON, ARCHITECTURAL OR ENGINEERING FIRM, CONSTRUCTION FIRM, SUBCONTRACTING FIRM, SUPPLIER, OR CORPORATION FOR ANY PURPOSE WHATSOEVER WITHOUT THE WRITTEN PERMISSION OF SCHENKEL & SHULTZ INC. PURSUANT TO SECTION 102 OF THE COPYRIGHT ACT, 17 U.S.C. PROTECTION FOR AN ARCHITECTURAL WORK CREATED AS A WORK MADE FOR HIRE ON OR AFTER DECEMBER 1, 1990, LASTS FOR 95 YEARS FROM THE DATE OF PUBLICATION OF THE WORK OR FOR 120 YEARS FROM THE DATE OF CREATION OF THE UNPUBLISHED PLANS, WHICHEVER TERM IS LESS.
WARNING: REPRODUCTION HEREOF IS A CRIMINAL OFFENSE UNDER SECTION 102 OF THE COPYRIGHT ACT, 17 U.S.C., 18 U.S.C. SEC. 506. UNAUTHORIZED DISCLOSURE MAY CONSTITUTE TRADE SECRET MISAPPROPRIATION IN VIOLATION OF C.34-3.31-1ET. SEQ. AND OTHER LAWS. THE CONCEPTS, IDEAS, DESIGNS, ARRANGEMENTS, DRAWINGS, AND PLANS DISCLOSED ARE COPYRIGHTED AND HEREIN MAY BE PATENTED OR BE THE SUBJECT OF PENDING PATENT APPLICATION. ANYONE VIOLATING THE INTENT OF THIS COPYRIGHT PROTECTION WILL BE PROSECUTED TO THE FULL EXTENT OF THE FEDERAL STATE AND LOCAL LAWS.

WRITTEN DIMENSIONS ON THESE DOCUMENTS SHALL HAVE PRECEDENCE OVER SCALE DIMENSIONS. CONTRACTORS SHALL VERIFY AND BE RESPONSIBLE FOR ALL DIMENSIONS AND CONDITIONS ON THE JOB AND THIS OFFICE MUST BE NOTIFIED OF ANY VARIATION FROM THE DIMENSIONS AND CONDITIONS SHOWN BY THESE DRAWINGS. SHOP DRAWINGS AND OR DETAILS MUST BE SUBMITTED TO THIS OFFICE FOR REVIEW BEFORE PROCEEDING WITH FABRICATION.

FORT PIERCE WESTWOOD ACADEMY

1801 Panther Ln , Fort Pierce, FL 34947

St. Lucie PUBLIC SCHOOLS

St. Lucie Public Schools
9461 Brandywine Ln
Port St. Lucie, FL 34986

ISSUE DATE: 10/31/2023
COMM. NO.: 2022108

DRAWN BY: SM,AC CHECKED BY: KT

DETAILS - CEILING

A544

PHASE III - CONSTRUCTION DOCUMENTS

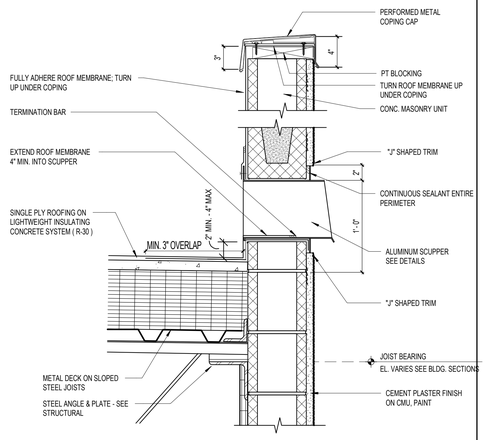

L1 PARAPET / OVERFLOW SCUPPER @ CMU

1 1/2" = 1'-0"

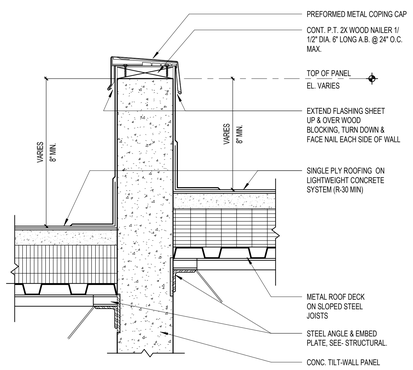

L5 PARAPET / ROOF TRANSITION

1 1/2" = 1'-0"

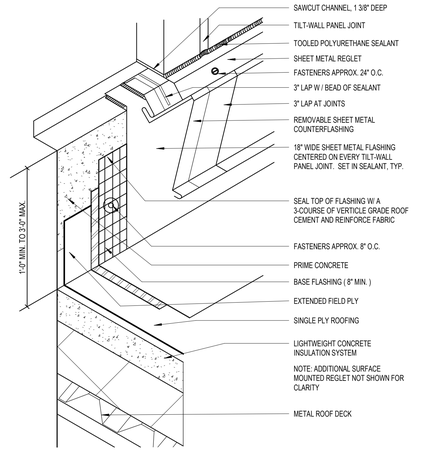

L9 REGLET DETAIL (CUT-IN)

12" = 1'-0"

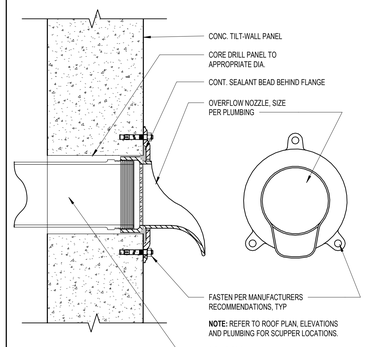

L13 THRU WALL OVERFLOW SCUPPER

1 1/2" = 1'-0"

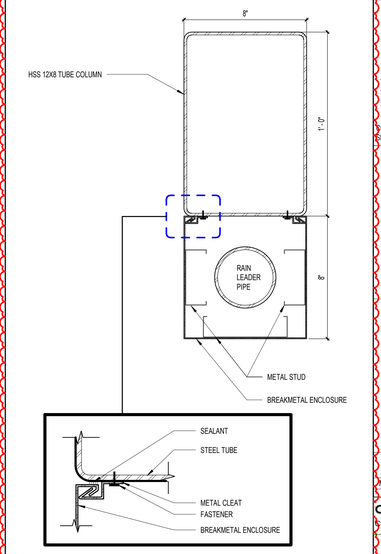

L16 CONCEALED DRAINPIPE AT CANOPY COLUMN DETAIL

3" = 1'-0"

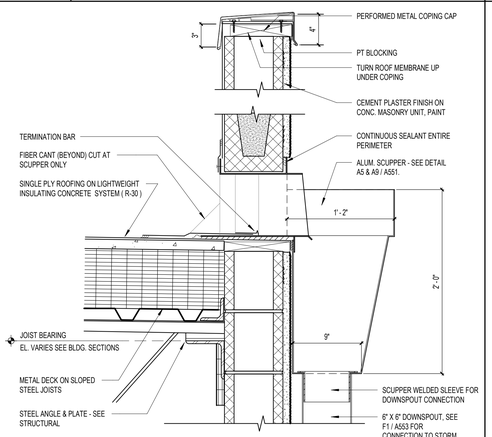

F1 PARAPET SCUPPER DETAIL-CMU

1 1/2" = 1'-0"

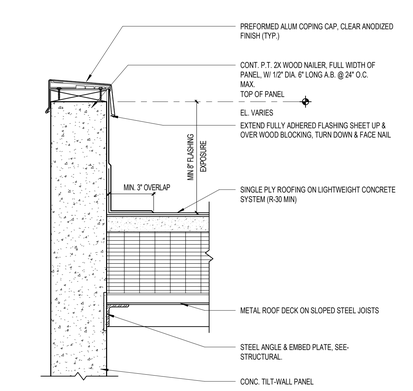

F5 TYP. PARAPET DETAIL - TILT WALL

1 1/2" = 1'-0"

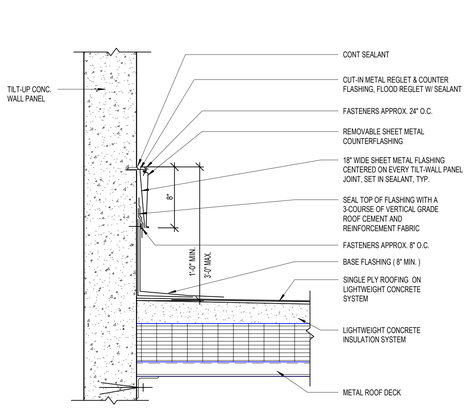

F9 BASE FLASHING AT TILT WALL

1 1/2" = 1'-0"

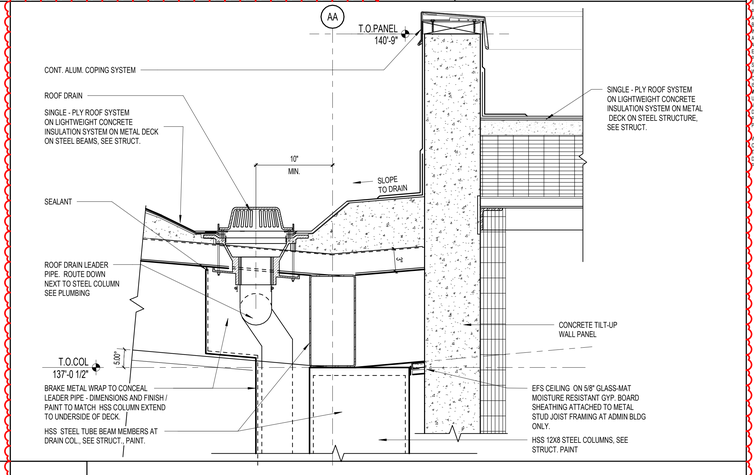

F13 ADMIN CANOPY AT DRAIN DETAIL

1 1/2" = 1'-0"

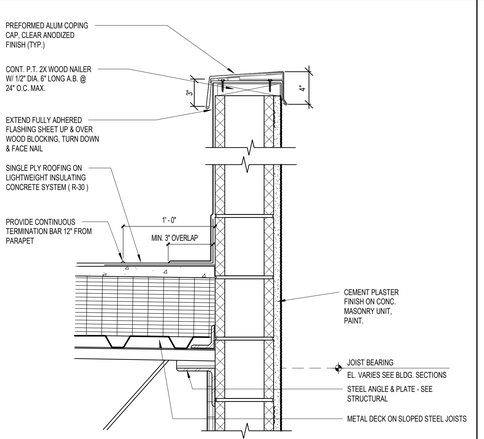

A1 PARAPET DETAIL CMU TYPICAL

1 1/2" = 1'-0"

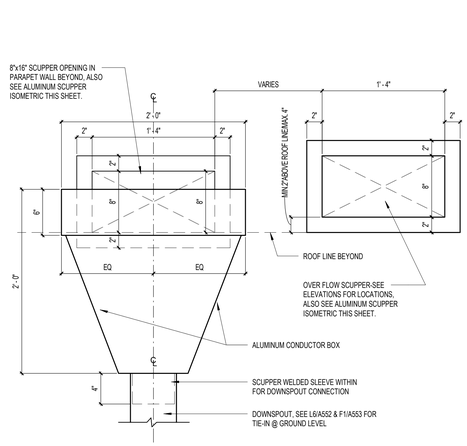

A5 CONDUCTOR HEAD & DOWNSPOUT DETAIL

1 1/2" = 1'-0"

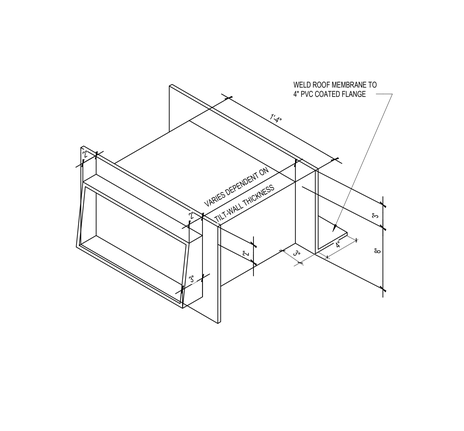

A9 ALUM. OVERFLOW SCUPPER DETAIL

1 1/2" = 1'-0"

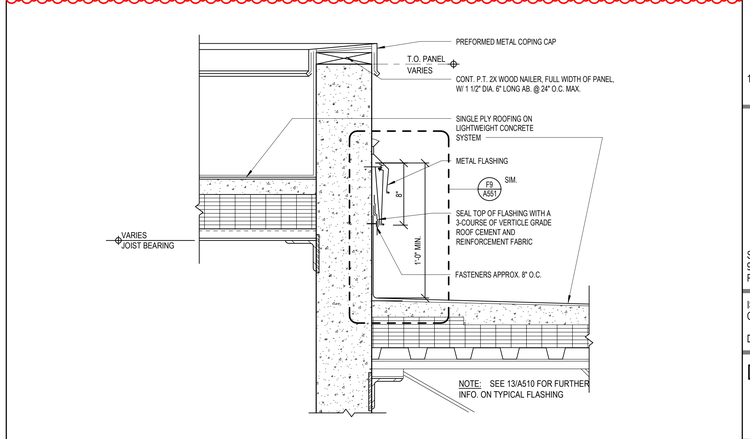

A13 ROOF TO PARAPET FLASHING

1 1/2" = 1'-0"

SCHENKELSHULTZ
ARCHITECTURE
voice 407-872-3322
fax 407-872-3303
schenkelshultz.com
SS Lic. No. -AA-C000937

CONFIDENTIAL COPYRIGHT 2019 SCHENKEL & SHULTZ INC.
SEE WWW.SCHENKELSHULTZ.COM/COPYRIGHT. FOR POLICY AND INFORMATION

REVISIONS

MARK	DESCRIPTION	DATE
	ASI-18	01/15/2025

CORE Remnant
Current ASI:18 Received on: 02/02/2025

CONFIDENTIAL COPYRIGHT 2020 SCHENKEL & SHULTZ INC.
SEE WWW.SCHENKELSHULTZ.COM/COPYRIGHT. FOR POLICY AND INFORMATION

PURSUANT TO SECTION 102 OF THE COPYRIGHT ACT, 17 U.S.C., ALL CONCEPTS, IDEAS, DESIGNS, ARRANGEMENTS, DRAWINGS, AND PLANS INDICATED OR REPRESENTED BY THIS DOCUMENT ARE COPYRIGHTED BY SCHENKEL & SHULTZ INC. AS SUCH ALL CONCEPTS, IDEAS, DESIGNS, ARRANGEMENTS, DRAWINGS, AND PLANS INDICATED OR REPRESENTED BY THIS DOCUMENT CONSTITUTE THE PROPRIETARY WORK OF SCHENKEL SHULTZ AND SHALL NOT BE USED BY ANY PERSON, FIRM OR CORPORATION FOR ANY PURPOSE WHATSOEVER, UNLESS EXPRESSLY AUTHORIZED IN WRITING BY SCHENKEL SHULTZ INC. NONE OF THE CONCEPTS, IDEAS, DESIGNS, ARRANGEMENTS, OR PLANS SHALL BE USED BY OR DISCLOSED TO ANY PERSON, ARCHITECTURAL OR ENGINEERING FIRM, CONSTRUCTION FIRM, SUBCONTRACTING FIRM, SUPPLIER, OR CORPORATION FOR ANY PURPOSE WHATSOEVER WITHOUT THE WRITTEN PERMISSION OF SCHENKEL & SHULTZ INC. PURSUANT TO SECTION 102 OF THE COPYRIGHT ACT, 17 U.S.C., PROTECTION FOR AN ARCHITECTURAL WORK CREATED AS A WORK MADE FOR HIRE ON OR AFTER DECEMBER 1, 1990, LASTS FOR 95 YEARS FROM THE DATE OF PUBLICATION OF THE WORK OR FOR 120 YEARS FROM THE DATE OF CREATION OF THE UNPUBLISHED PLANS, WHICHEVER TERM IS LESS.
WARNING: REPRODUCTION HEREOF IS A CRIMINAL OFFENSE UNDER SECTION 102 OF THE COPYRIGHT ACT, 17 U.S.C., 18 U.S.C. SEC. 506. UNAUTHORIZED DISCLOSURE MAY CONSTITUTE TRADE SECRET MISAPPROPRIATION IN VIOLATION OF 12-A-2-31-1ST. SEQ. AND OTHER LAWS. THE CONCEPTS, IDEAS, DESIGNS, ARRANGEMENTS, DRAWINGS, AND PLANS DISCLOSED ARE COPYRIGHTED AND HEREIN MAY BE PATENTED OR BE THE SUBJECT OF PENDING PATENT APPLICATION. ANYONE VIOLATING THE INTENT OF THIS COPYRIGHT PROTECTION WILL BE PROSECUTED TO THE FULL EXTENT OF THE FEDERAL STATE AND LOCAL LAWS.
WRITTEN DIMENSIONS ON THESE DOCUMENTS SHALL HAVE PRECEDENCE OVER SCALE DIMENSIONS. CONTRACTORS SHALL VERIFY AND BE RESPONSIBLE FOR ALL DIMENSIONS AND CONDITIONS ON THE JOB AND THIS OFFICE MUST BE NOTIFIED OF ANY VARIATION FROM THE DIMENSIONS AND CONDITIONS SHOWN BY THESE DRAWINGS. SHOP DRAWINGS AND OR DETAILS MUST BE SUBMITTED TO THIS OFFICE FOR REVIEW BEFORE PROCEEDING WITH FABRICATION.

FORT PIERCE WESTWOOD ACADEMY

1801 Panther Ln , Fort Pierce, FL 34947

St. Lucie PUBLIC SCHOOLS

St. Lucie Public Schools
9461 Brandywine Ln
Port St. Lucie, FL 34986

ISSUE DATE: 10/31/2023
COMM. NO.: 2022108

DRAWN BY: SM,AC CHECKED BY: KT

DETAILS - ROOF

A551

PHASE III - CONSTRUCTION DOCUMENTS

1/2/2025 5:18:52 PM
Autodesk Docs://2022108 Westwood Academy/SLPS_FPWA_HS_2023-A.rvt

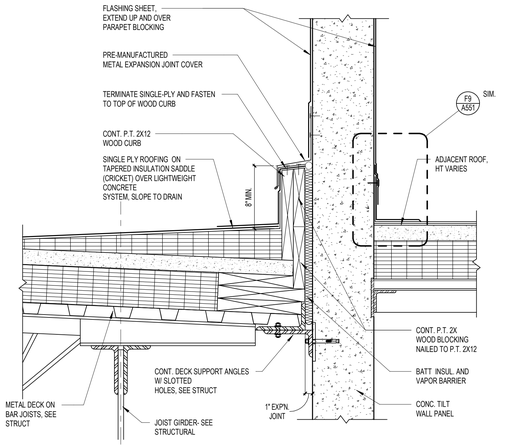

L1 EXPANSION JOINT SECTION

1 1/2" = 1'-0"

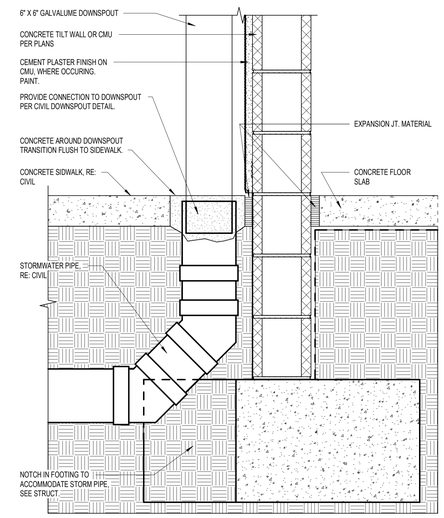

L6 DOWNSPOUT CONNECTION DETAIL

1 1/2" = 1'-0"

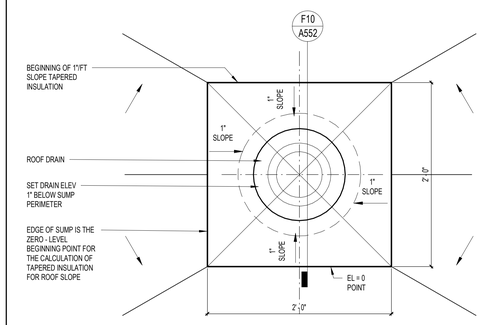

L10 ROOF DRAIN (SINGLE PLY)

1 1/2" = 1'-0"

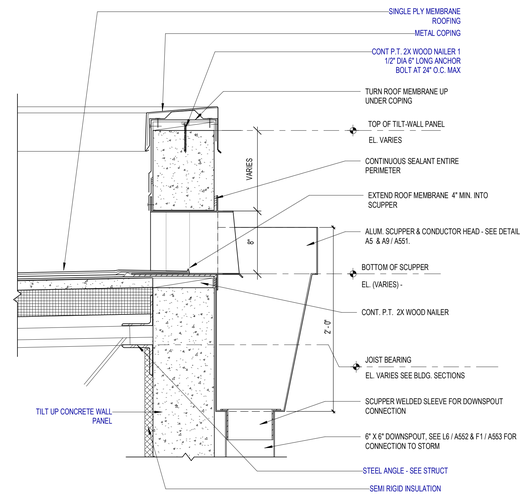

L14 SCUPPER WITH CONDUCTOR / DOWNSPOUT

1 1/2" = 1'-0"

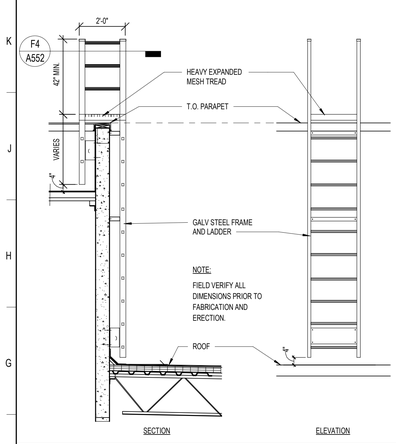

F1 ROOF ACCESS LADDER

3/8" = 1'-0"

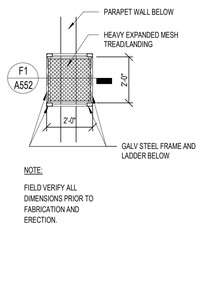

F4 ROOF ACCESS LADDER PLAN

3/8" = 1'-0"

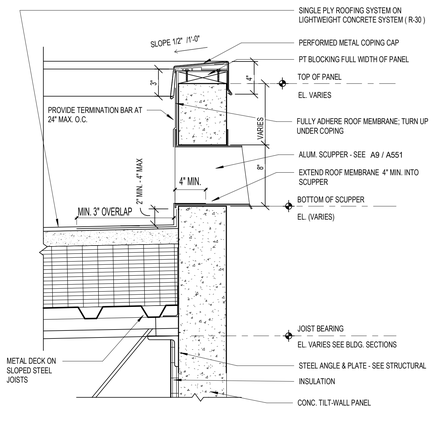

F5 OVERFLOW SCUPPER - TILT WALL

1 1/2" = 1'-0"

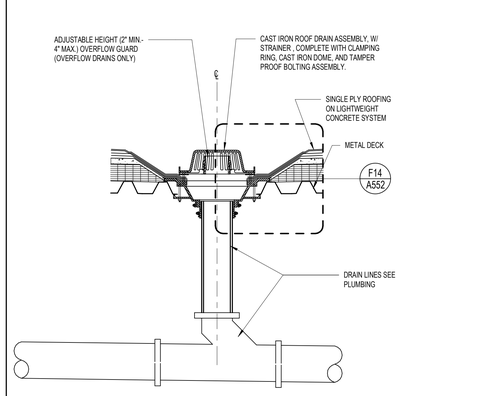

F10 ROOF DRAIN

1 1/2" = 1'-0"

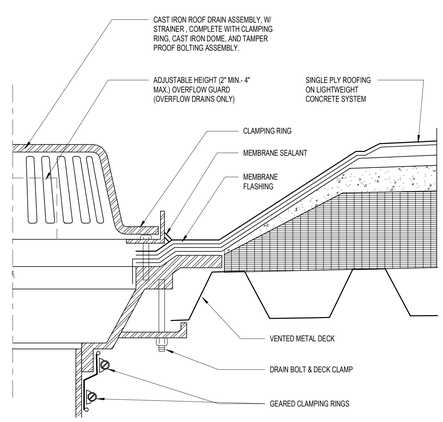

F14 ENLARGED ROOF DRAIN

6" = 1'-0"

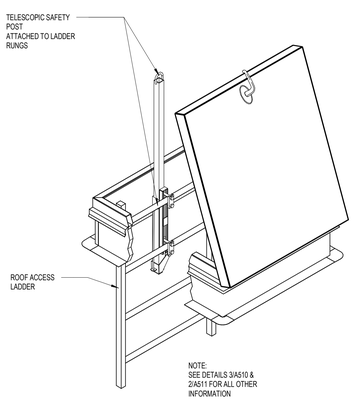

A1 ROOF HATCH DETAILS

1 1/2" = 1'-0"

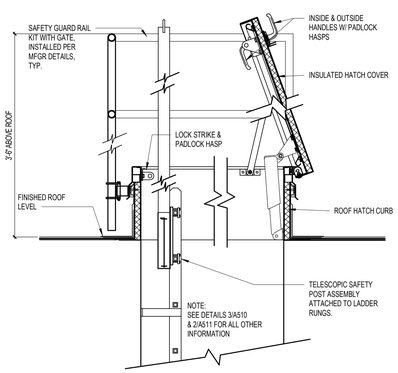

A4 ROOF HATCH WITH GUARD

1 1/2" = 1'-0"

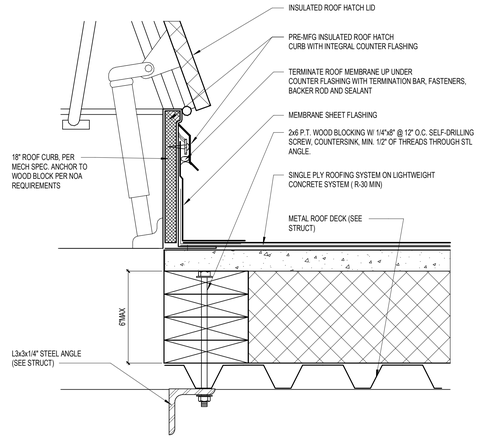

A8 ROOF HATCH DETAIL

3" = 1'-0"

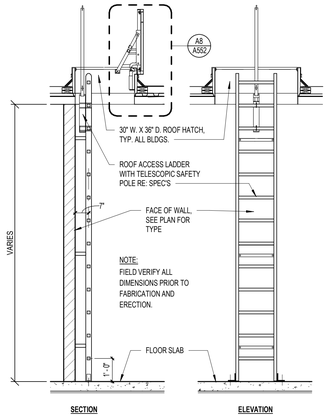

A11 INTERIOR ROOF ACCESS LADDER

3/8" = 1'-0"

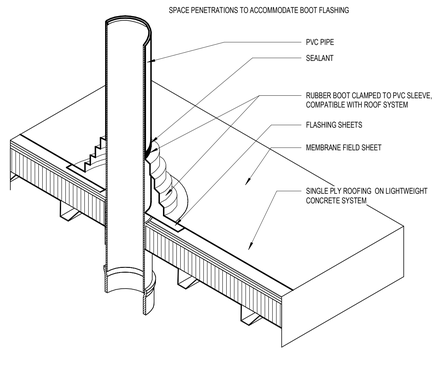

A14 VENT STACK DETAIL

1 1/2" = 1'-0"

SCHENKELSHULTZ
ARCHITECTURE
voice 407-872-3322
fax 407-872-3303
schenkelshultz.com
SS Lic. No. -AA-C000937

CONFIDENTIAL COPYRIGHT 2019 SCHENKEL & SHULTZ INC.
SEE WWW.SCHENKELSHULTZ.COM/COPYRIGHT FOR POLICY AND INFORMATION

REVISIONS

MARK	DESCRIPTION	DATE

CONFIDENTIAL COPYRIGHT 2020 SCHENKEL & SHULTZ INC.
SEE WWW.SCHENKELSHULTZ.COM/COPYRIGHT FOR POLICY AND INFORMATION
PURSUANT TO SECTION 102 OF THE COPYRIGHT ACT, 17 U.S.C. ALL CONCEPTS, IDEAS, DESIGNS, ARRANGEMENTS, DRAWINGS, AND PLANS INDICATED OR REPRESENTED BY THIS DOCUMENT ARE COPYRIGHTED BY SCHENKEL SHULTZ INC. AND OTHERS AND SHOULD NOT BE USED, DISCLOSED, BY ANY PERSON, FIRM OR CORPORATION FOR ANY PURPOSE WHATSOEVER WITHOUT THE WRITTEN PERMISSION OF SCHENKEL & SHULTZ INC. PURSUANT TO SECTION 102 OF THE COPYRIGHT ACT, 17 U.S.C. PROTECTION FOR AN ARCHITECTURAL WORK CREATED AS A WORK MADE FOR HIRE ON OR AFTER DECEMBER 1, 1990, LASTS FOR 95 YEARS FROM THE DATE OF PUBLICATION OF THE WORK OR FOR 120 YEARS FROM THE DATE OF CREATION OF THE UNPUBLISHED PLANS, WHICHEVER TERM IS LESS.
WARNING: REPRODUCTION HEREOF IS A CRIMINAL OFFENSE UNDER SECTION 102 OF THE COPYRIGHT ACT, 17 U.S.C., 18 U.S.C. SEC. 506. UNAUTHORIZED DISCLOSURE MAY CONSTITUTE TRADE SECRET MISAPPROPRIATION IN VIOLATION OF C.A-3-31-1ET SEQ. AND OTHER LAWS. THE CONCEPTS, IDEAS, DESIGNS, ARRANGEMENTS, DRAWINGS, AND PLANS DISCLOSED ARE COPYRIGHTED AND HEREIN MAY BE PATENTED OR BE THE SUBJECT OF PENDING PATENT APPLICATION. ANYONE VIOLATING THE INTENT OF THIS COPYRIGHT PROTECTION WILL BE PROSECUTED TO THE FULL EXTENT OF THE FEDERAL STATE AND LOCAL LAWS.
WRITTEN DIMENSIONS ON THESE DOCUMENTS SHALL HAVE PRECEDENCE OVER SCALE DIMENSIONS. CONTRACTORS SHALL VERIFY AND BE RESPONSIBLE FOR ALL DIMENSIONS AND CONDITIONS ON THE JOB AND THIS OFFICE MUST BE NOTIFIED OF ANY VARIATION FROM THE DIMENSIONS AND CONDITIONS SHOWN BY THESE DRAWINGS. SHOP DRAWINGS AND OR DETAILS MUST BE SUBMITTED TO THIS OFFICE FOR REVIEW BEFORE PROCEEDING WITH FABRICATION.

FORT PIERCE WESTWOOD ACADEMY

1801 Panther Ln , Fort Pierce, FL 34947

St. Lucie PUBLIC SCHOOLS

St. Lucie Public Schools
9461 Brandywine Ln
Port St. Lucie, FL 34986

ISSUE DATE: 10/31/2023
COMM. NO.: 2022108

DRAWN BY: SM,AC CHECKED BY: KT

DETAILS - ROOF

A552

PHASE III - CONSTRUCTION DOCUMENTS

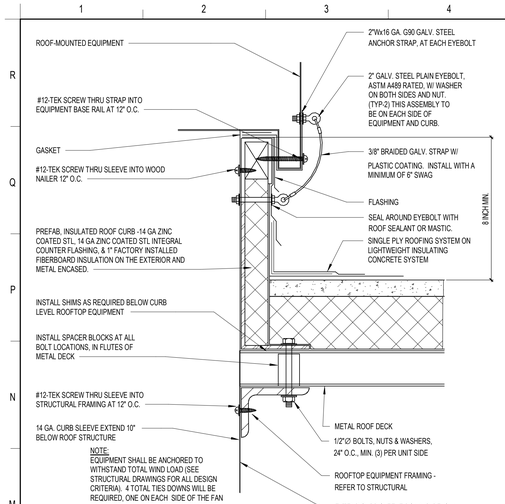

L1 ROOF MOUNT EQUIP. CURB TIE DOWN

3" = 1'-0"

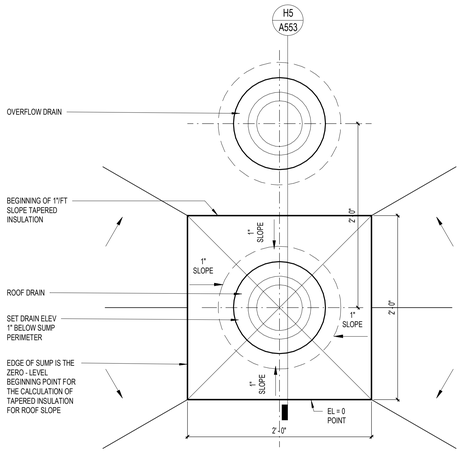

L5 ROOF DRAIN WITH ADJACENT OVERFLOW DRAIN (SINGLE PLY)

1 1/2" = 1'-0"

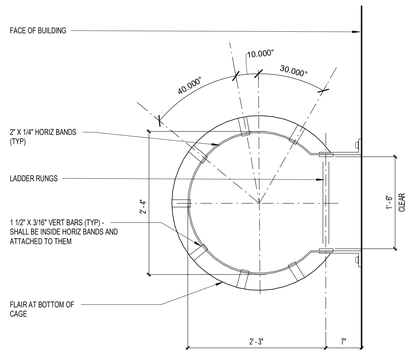

L9 CAGE PLAN BELOW PLATFORM

1" = 1'-0"

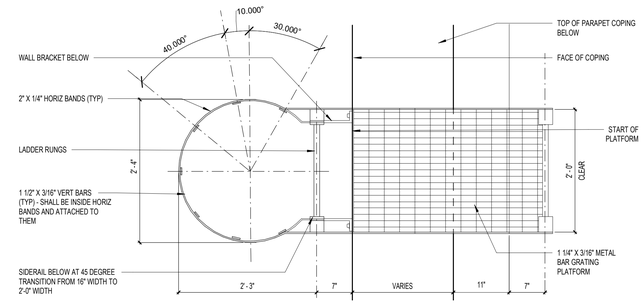

L13 CAGE PLAN ABOVE PLATFORM

1" = 1'-0"

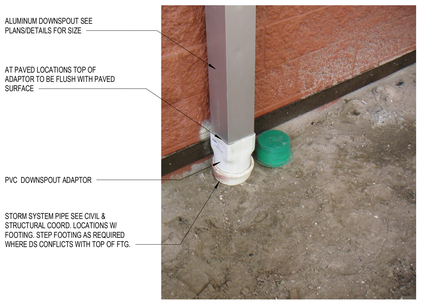

F1 SQ. DOWNSPOUT CONNECTION

3/4" = 1'-0"

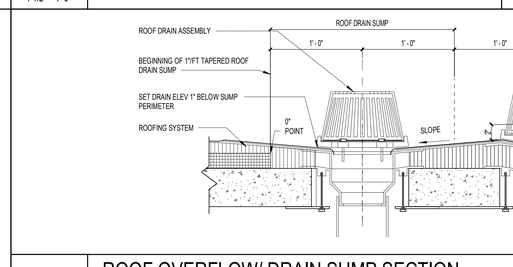

NOTE:
ROOF DRAIN AND OVERFLOW DRAIN TO BE THE SAME DRAIN, WITH OVERFLOW ADJUSTABLE COLLAR.

H5 ROOF OVERFLOW/ DRAIN SUMP SECTION (SINGLE PLY)

1 1/2" = 1'-0"

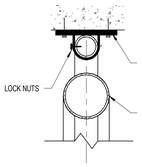

H13 BALCONY RAIL PLAN DETAIL

3" = 1'-0"

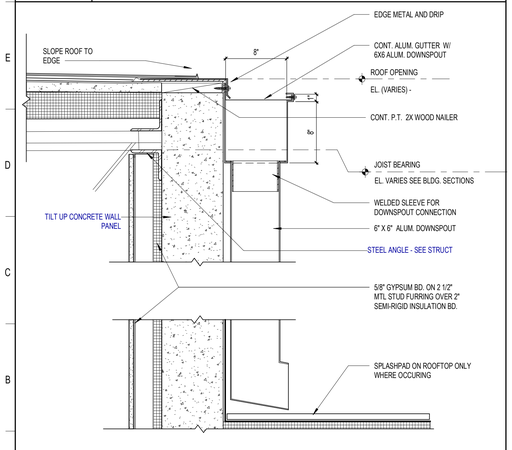

A1 GUTTER WITH DOWNSPOUT AT TILT-WALL

1 1/2" = 1'-0"

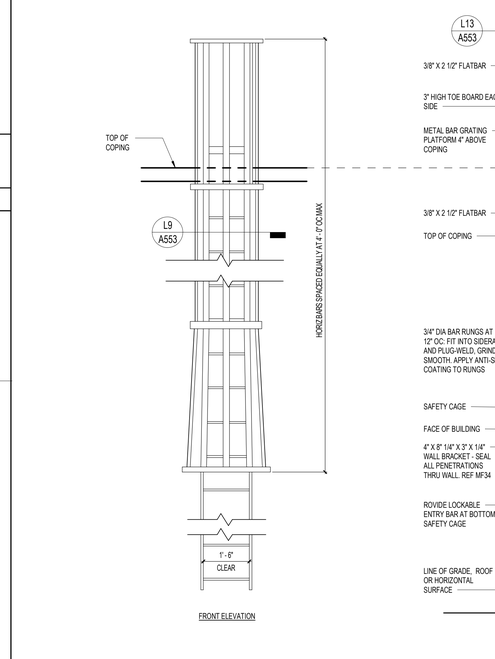

A5 CAGED ROOF ACCESS LADDER

1/2" = 1'-0"

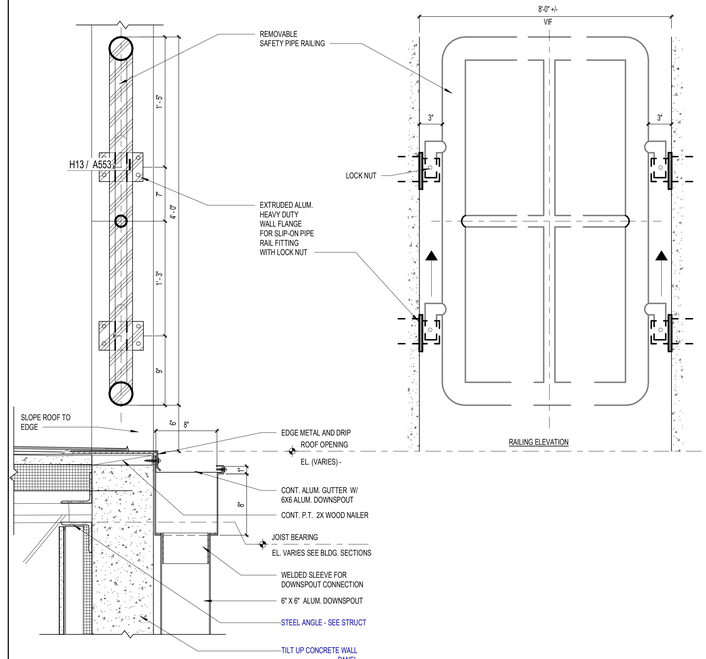

A13 BALCONY RAILING DETAIL AT OPEN PARAPET WITH GUTTER

1 1/2" = 1'-0"

SCHENKELSHULTZ
ARCHITECTURE

voice 407-872-3322
fax 407-872-3303
schenkelshultz.com
SS Lic. No. -AA-C000937

CONFIDENTIAL COPYRIGHT 2019 SCHENKEL & SHULTZ INC.
SEE WWW.SCHENKELSHULTZ.COM/COPYRIGHT FOR POLICY AND INFORMATION

REVISIONS

MARK	DESCRIPTION	DATE

CONFIDENTIAL COPYRIGHT 2020 SCHENKEL & SHULTZ INC.
SEE WWW.SCHENKELSHULTZ.COM/COPYRIGHT FOR POLICY AND INFORMATION

PURSUANT TO SECTION 102 OF THE COPYRIGHT ACT, 17 U.S.C. ALL CONCEPTS, IDEAS, DESIGNS, ARRANGEMENTS, DRAWINGS, AND PLANS INDICATED OR REPRESENTED BY THIS DOCUMENT ARE COPYRIGHTED AND REMAIN THE PROPERTY OF SCHENKEL & SHULTZ INC. ALL CONCEPTS, IDEAS, DESIGNS, ARRANGEMENTS, DRAWINGS, AND PLANS INDICATED OR REPRESENTED BY THIS DOCUMENT ARE OWNED BY AND THE PROPERTY OF SCHENKEL&SHULTZ AND WERE CREATED, EVOLVED AND DEVELOPED FOR ITS OWN USE. NONE OF THE IDEAS, DESIGNS, ARRANGEMENTS, OR PLANS SHALL BE USED BY OR DISCLOSED TO ANY PERSON, ARCHITECTURAL OR ENGINEERING FIRM, CONSTRUCTION FIRM, SUBCONTRACTING FIRM, SUPPLIER, OR CORPORATION FOR ANY PURPOSE WHATSOEVER WITHOUT THE WRITTEN PERMISSION OF SCHENKEL & SHULTZ INC. PURSUANT TO SECTION 102 OF THE COPYRIGHT ACT, 17 U.S.C. PROTECTION FOR AN ARCHITECTURAL WORK CREATED AS A WORK MADE FOR HIRE ON OR AFTER DECEMBER 1, 1990, LASTS FOR 95 YEARS FROM THE DATE OF PUBLICATION OF THE WORK OR FOR 120 YEARS FROM THE DATE OF CREATION OF THE UNPUBLISHED PLANS, WHICHEVER TERM IS LESS.

WARNING: REPRODUCTION HEREOF IS A CRIMINAL OFFENSE UNDER SECTION 102 OF THE COPYRIGHT ACT, 17 U.S.C., 18 U.S.C. SEC. 506. UNAUTHORIZED DISCLOSURE MAY CONSTITUTE TRADE SECRET MISAPPROPRIATION IN VIOLATION OF C.24-3.31-1ET SEQ. AND OTHER LAWS. THE CONCEPTS, IDEAS, DESIGNS, ARRANGEMENTS, DRAWINGS, AND PLANS DISCLOSED ARE COPYRIGHTED AND HEREIN MAY BE PATENTED OR BE THE SUBJECT OF PENDING PATENT APPLICATION. ANYONE VIOLATING THE INTENT OF THIS COPYRIGHT PROTECTION WILL BE PROSECUTED TO THE FULL EXTENT OF THE FEDERAL STATE AND LOCAL LAWS.

WRITTEN DIMENSIONS ON THESE DOCUMENTS SHALL HAVE PRECEDENCE OVER SCALE DIMENSIONS. CONTRACTORS SHALL VERIFY AND BE RESPONSIBLE FOR ALL DIMENSIONS AND CONDITIONS ON THE JOB AND THIS OFFICE MUST BE NOTIFIED OF ANY VARIATION FROM THE DIMENSIONS AND CONDITIONS SHOWN BY THESE DRAWINGS. SHOP DRAWINGS AND OR DETAILS MUST BE SUBMITTED TO THIS OFFICE FOR REVIEW BEFORE PROCEEDING WITH FABRICATION.

FORT PIERCE WESTWOOD ACADEMY

1801 Panther Ln , Fort Pierce, FL 34947

St. Lucie PUBLIC SCHOOLS

St. Lucie Public Schools
9461 Brandywine Ln
Port St. Lucie, FL 34986

ISSUE DATE: 10/31/2023
COMM. NO.: 2022108

DRAWN BY: SM,AC CHECKED BY: KT

DETAILS - ROOF

A553

PHASE III - CONSTRUCTION DOCUMENTS

11/1/2023 1:34:05 PM
Autodesk Docs://2022108 Westwood Academy/SLPS_FPWA_HS_2023-A.rvt

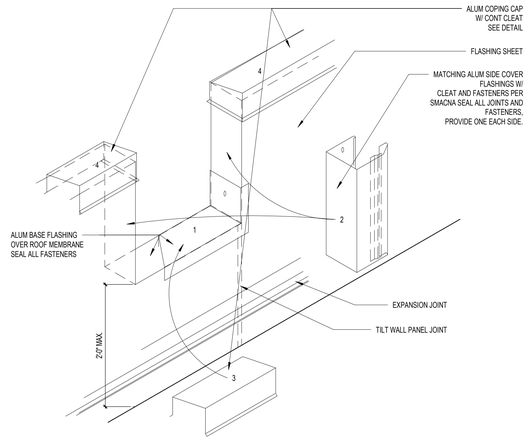

K1 — FLASHING DETAIL AT PANEL HEIGHT TRANSITION (EWS-TW)

3/4" = 1'-0"

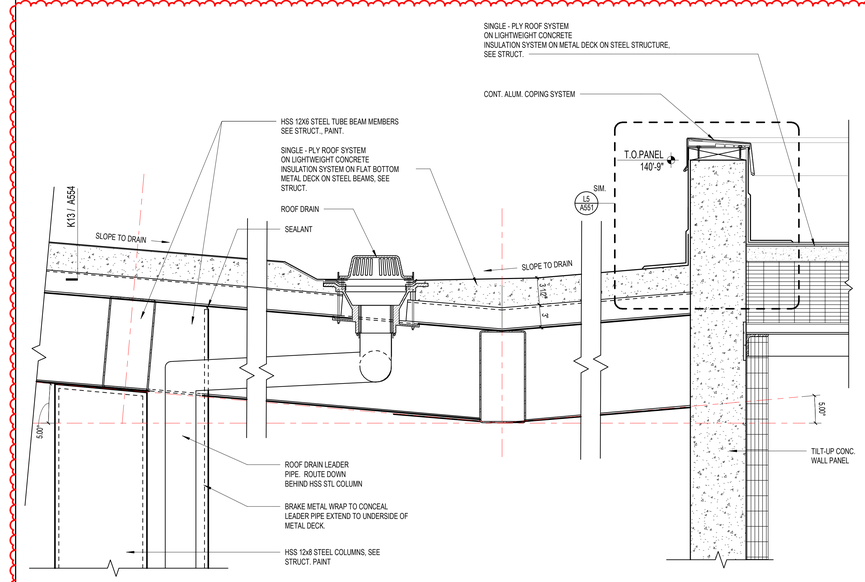

K6 — ADMIN & AUDITORIUM CANOPY

1 1/2" = 1'-0"

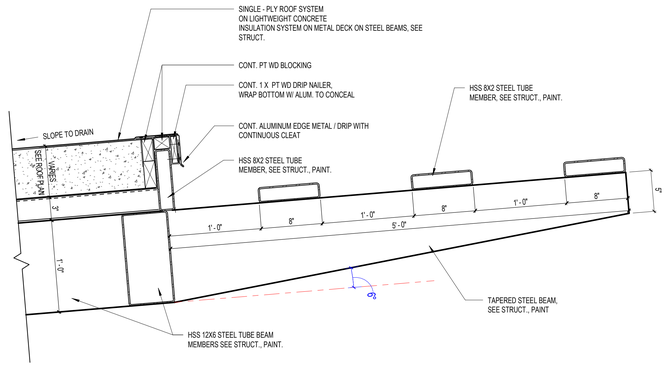

K13 — ADMIN & AUDITORIUM CANOPY FASCIA

1 1/2" = 1'-0"

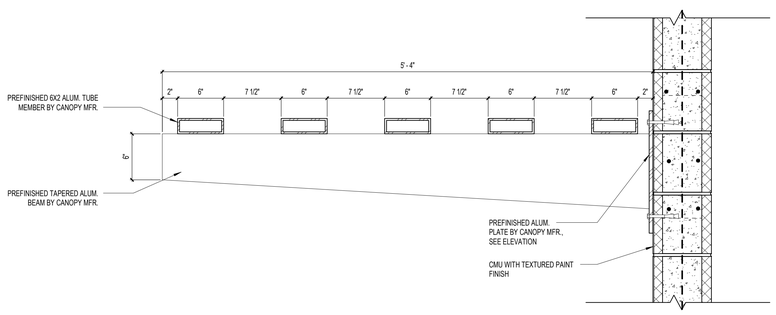

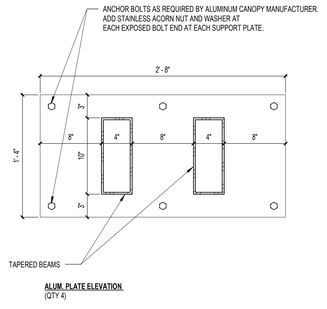

ALUM. PLATE ELEVATION
(QTY 4)

A1 — BLDG 1 - MAIN ENTRY AWNING

1 1/2" = 1'-0"

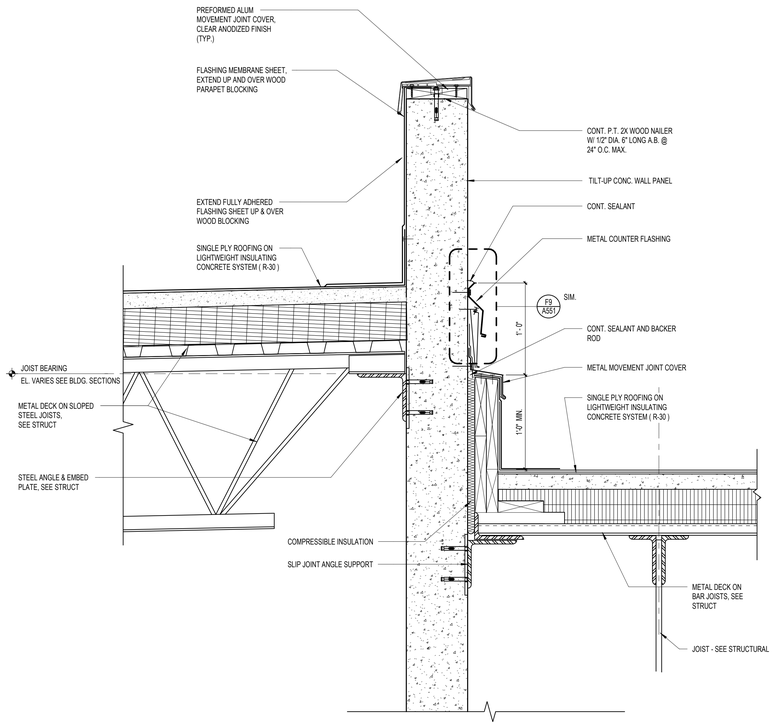

A11 — BUILDING EXPANSION JOINT

1 1/2" = 1'-0"

SCHENKELSHULTZ
ARCHITECTURE
voice 407-872-3322
fax 407-872-3303
schenkelshultz.com
SS Lic. No. -AA-C000937

CONFIDENTIAL COPYRIGHT 2019 SCHENKEL & SHULTZ INC.
SEE WWW.SCHENKELSHULTZ.COM/COPYRIGHT FOR POLICY AND INFORMATION

REVISIONS

MARK	DESCRIPTION	DATE
	ASI-18	01/15/2025

CORE Remnant
Current ASI: 18 Received on: 02/02/2025

CONFIDENTIAL COPYRIGHT 2020 SCHENKEL & SHULTZ INC.
SEE WWW.SCHENKELSHULTZ.COM/COPYRIGHT FOR POLICY AND INFORMATION

PURSUANT TO SECTION 102 OF THE COPYRIGHT ACT, 17 U.S.C., ALL CONCEPTS, IDEAS, DESIGNS, ARRANGEMENTS, DRAWINGS, AND PLANS INDICATED OR REPRESENTED BY THIS DOCUMENT ARE COPYRIGHTED BY SCHENKEL & SHULTZ INC. AS SUCH ALL CONCEPTS, IDEAS, DESIGNS, ARRANGEMENTS, DRAWINGS, AND PLANS INDICATED OR REPRESENTED BY THIS DOCUMENT CONSTITUTE THE ORIGINAL AND UNPUBLISHED WORK OF SCHENKEL SHULTZ ARCHITECTS AND SHALL NOT BE USED BY ANY PERSON, FIRM OR CORPORATION FOR ANY PURPOSE WHATSOEVER WITHOUT THE WRITTEN PERMISSION OF SCHENKEL & SHULTZ INC. PURSUANT TO SECTION 102 OF THE COPYRIGHT ACT, 17 U.S.C., PROTECTION FOR AN ARCHITECTURAL WORK CREATED AS A WORK MADE FOR HIRE ON OR AFTER DECEMBER 1, 1990, LASTS FOR 95 YEARS FROM THE DATE OF PUBLICATION OF THE WORK OR FOR 120 YEARS FROM THE DATE OF CREATION OF THE UNPUBLISHED PLANS, WHICHEVER TERM IS LESS.

WARNING: REPRODUCTION HEREOF IS A CRIMINAL OFFENSE UNDER SECTION 102 OF THE COPYRIGHT ACT, 17 U.S.C., 18 U.S.C. SEC. 506. UNAUTHORIZED DISCLOSURE MAY CONSTITUTE TRADE SECRET MISAPPROPRIATION IN VIOLATION OF U.C.A.3-21-1ET. SEQ. AND OTHER LAWS. THE CONCEPTS, IDEAS, DESIGNS, ARRANGEMENTS, DRAWINGS, AND PLANS DISCLOSED ARE COPYRIGHTED AND HEREIN MAY BE PATENTED OR BE THE SUBJECT OF PENDING PATENT APPLICATION. ANYONE VIOLATING THE INTENT OF THIS COPYRIGHT PROTECTION WILL BE PROSECUTED TO THE FULL EXTENT OF THE FEDERAL STATE AND LOCAL LAWS.

WRITTEN DIMENSIONS ON THESE DOCUMENTS SHALL HAVE PRECEDENCE OVER SCALE DIMENSIONS. CONTRACTORS SHALL VERIFY AND BE RESPONSIBLE FOR ALL DIMENSIONS AND CONDITIONS ON THE JOB AND THIS OFFICE MUST BE NOTIFIED OF ANY VARIATION FROM THE DIMENSIONS AND CONDITIONS SHOWN BY THESE DRAWINGS. SHOP DRAWINGS AND OR DETAILS MUST BE SUBMITTED TO THIS OFFICE FOR REVIEW BEFORE PROCEEDING WITH FABRICATION.

FORT PIERCE WESTWOOD ACADEMY

1801 Panther Ln , Fort Pierce, FL 34947

St. Lucie PUBLIC SCHOOLS

St. Lucie Public Schools
9461 Brandywine Ln
Port St. Lucie, FL 34986

ISSUE DATE: 10/31/2023
COMM. NO.: 2022108

DRAWN BY: SM,AC CHECKED BY: KT

DETAILS - ROOF

A554

PHASE III - CONSTRUCTION DOCUMENTS

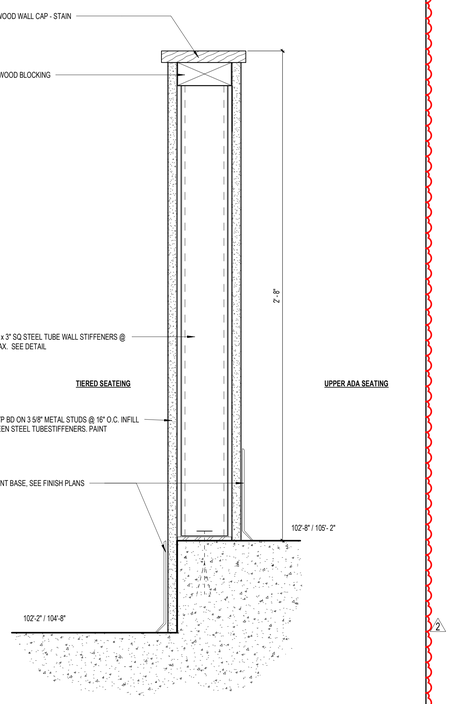

J1 — LOW WALL AT ADA SEATING - UPPER LEVEL

3" = 1'-0"

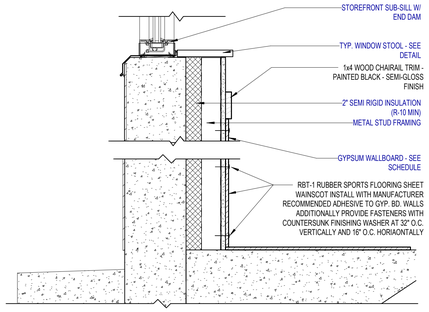

J10 — RUBBER WAINSCOT WALL PROTECTION DETAIL

1 1/2" = 1'-0"

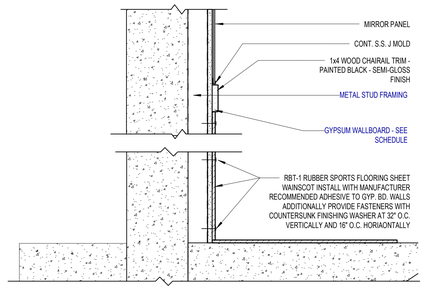

J15 — RUBBER WAINSCOT WALL PROTECTION DETAIL

1 1/2" = 1'-0"

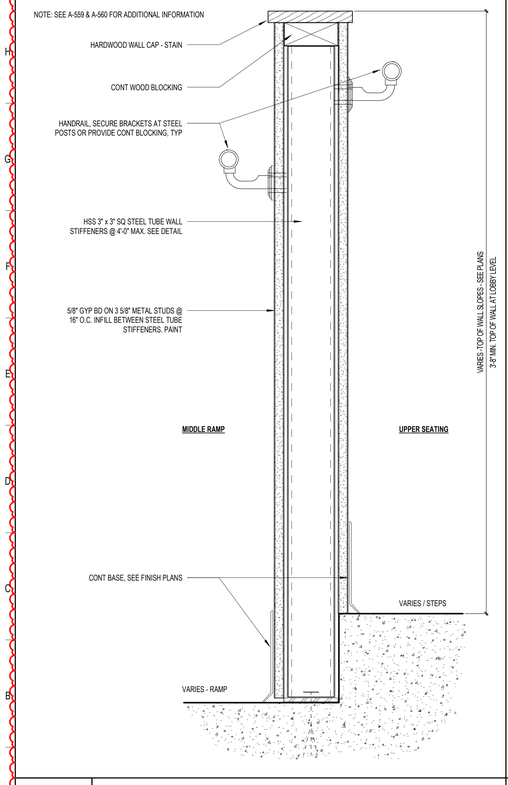

A1 — LOW WALL AT UPPER SEATING RAMPS

3" = 1'-0"

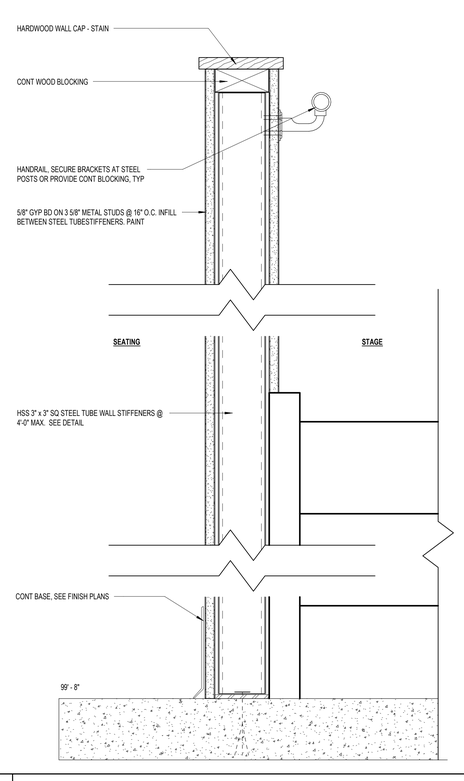

A5 — LOW WALL AT STAGE STAIRS

3" = 1'-0"

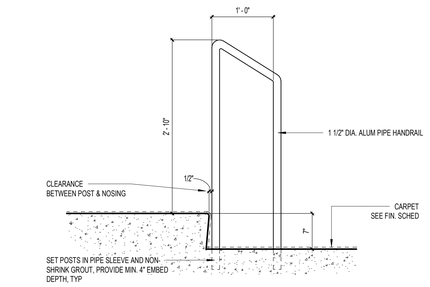

E15 — THEATER RAILING @ AISLE TIER

1" = 1'-0"

NOTE: CONCRETE SLAB THICKNESS SHALL BE 6" MINIMUM AT ALL LOCATIONS WHERE THIS DETAIL OCCURS. CONTRACTOR SHALL COORDINATE SLAB THICKNESS.

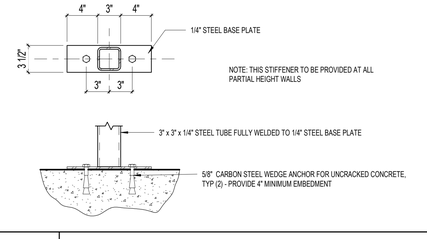

A15 — STEEL TUBE STIFFENER AT LOW WALLS

1 1/2" = 1'-0"

SCHENKELSHULTZ
ARCHITECTURE

voice 407-872-3322
fax 407-872-3303
schenkelshultz.com
SS Lic. No. -AA-C000937

CONFIDENTIAL COPYRIGHT 2019 SCHENKEL & SHULTZ INC.
SEE WWW.SCHENKELSHULTZ.COM/COPYRIGHT FOR POLICY AND INFORMATION

REVISIONS

MARK	DESCRIPTION	DATE
1	ASI-16	01/07/2025
2	ASI-18	01/13/2025

CORE Remnant — Current ASI: 18 Received on: 02/02/2025

CONFIDENTIAL COPYRIGHT 2020 SCHENKEL & SHULTZ INC.
SEE WWW.SCHENKELSHULTZ.COM/COPYRIGHT FOR POLICY AND INFORMATION

PURSUANT TO SECTION 102 OF THE COPYRIGHT ACT, 17 U.S.C., ALL CONCEPTS, IDEAS, DESIGNS, ARRANGEMENTS, DRAWINGS, AND PLANS INDICATED OR REPRESENTED BY THIS DOCUMENT ARE COPYRIGHTED BY SCHENKEL & SHULTZ INC. AS SUCH ALL CONCEPTS, IDEAS, DESIGNS, ARRANGEMENTS, DRAWINGS, AND PLANS INDICATED OR REPRESENTED BY THIS DOCUMENT ARE OWNED BY AND THE PROPERTY OF SCHENKEL SHULTZ INC. AND WERE CREATED, EVOLVED AND DEVELOPED FOR USE IN CONNECTION WITH THE SPECIFIED PROJECT. NONE OF THE CONCEPTS, IDEAS, DESIGNS, ARRANGEMENTS, OR PLANS SHALL BE USED BY OR DISCLOSED TO ANY PERSON, ARCHITECTURAL OR ENGINEERING FIRM, CONSTRUCTION FIRM, SUBCONTRACTING FIRM, SUPPLIER, OR CORPORATION FOR ANY PURPOSE WHATSOEVER WITHOUT THE WRITTEN PERMISSION OF SCHENKEL & SHULTZ INC. PURSUANT TO SECTION 102 OF THE COPYRIGHT ACT, 17 U.S.C., PROTECTION FOR AN ARCHITECTURAL WORK CREATED AS A WORK MADE FOR HIRE ON OR AFTER DECEMBER 1, 1990, LASTS FOR 95 YEARS FROM THE DATE OF PUBLICATION OF THE WORK OR FOR 120 YEARS FROM THE DATE OF CREATION OF THE UNPUBLISHED PLANS, WHICHEVER TERM IS LESS.

WARNING: REPRODUCTION HEREOF IS A CRIMINAL OFFENSE UNDER SECTION 102 OF THE COPYRIGHT ACT, 17 U.S.C., 18 U.S.C. SEC. 506. UNAUTHORIZED DISCLOSURE MAY CONSTITUTE TRADE SECRET MISAPPROPRIATION IN VIOLATION OF C.24-3.31-1ET. SEQ. AND OTHER LAWS. THE CONCEPTS, IDEAS, DESIGNS, ARRANGEMENTS, DRAWINGS, AND PLANS DISCLOSED ARE COPYRIGHTED AND HEREIN MAY BE PATENTED OR BE THE SUBJECT OF PENDING PATENT APPLICATION. ANYONE VIOLATING THE INTENT OF THIS COPYRIGHT PROTECTION WILL BE PROSECUTED TO THE FULL EXTENT OF THE FEDERAL STATE AND LOCAL LAWS.

WRITTEN DIMENSIONS ON THESE DOCUMENTS SHALL HAVE PRECEDENCE OVER SCALE DIMENSIONS. CONTRACTORS SHALL VERIFY AND BE RESPONSIBLE FOR ALL DIMENSIONS AND CONDITIONS ON THE JOB AND THIS OFFICE MUST BE NOTIFIED OF ANY VARIATION FROM THE DIMENSIONS AND CONDITIONS SHOWN BY THESE DRAWINGS. SHOP DRAWINGS AND OR DETAILS MUST BE SUBMITTED TO THIS OFFICE FOR REVIEW BEFORE PROCEEDING WITH FABRICATION.

FORT PIERCE WESTWOOD ACADEMY

1801 Panther Ln , Fort Pierce, FL 34947

St. Lucie PUBLIC SCHOOLS

St. Lucie Public Schools
9461 Brandywine Ln
Port St. Lucie, FL 34986

ISSUE DATE: 10/31/2023
COMM. NO.: 2022108

DRAWN BY: SM,AC CHECKED BY: KT

DETAILS - INTERIOR

A559

PHASE III - CONSTRUCTION DOCUMENTS

1/3/2025 10:54:56 AM
Autodesk Docs://2022108 Westwood Academy/SLPS_FPWA_HS_2023-A.rvt

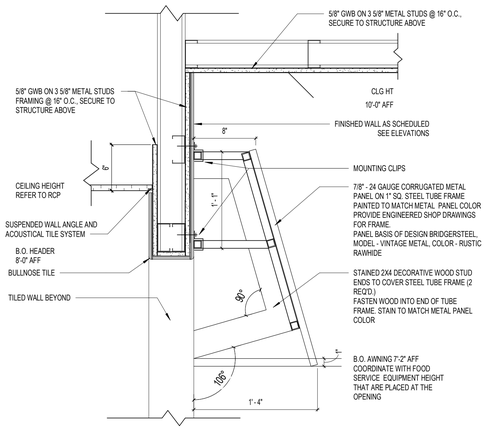

J1 SOFFIT CEILING TRANSITION DETAIL AT AWNING

1 1/2" = 1'-0"

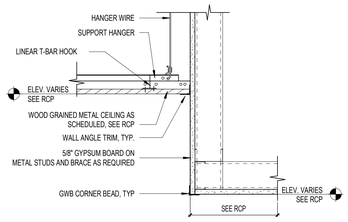

N6 CEILING DETAIL @ LINEAR METAL CEILING - AUDITORIUM LOBBY

1 1/2" = 1'-0"

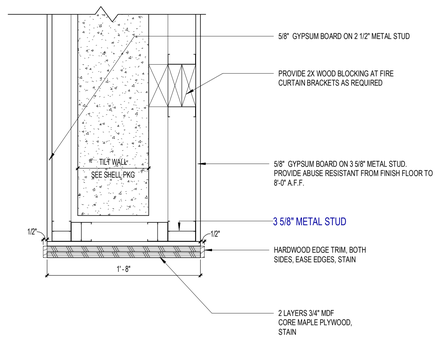

J6 PROSCENIUM JAMB

1 1/2" = 1'-0"

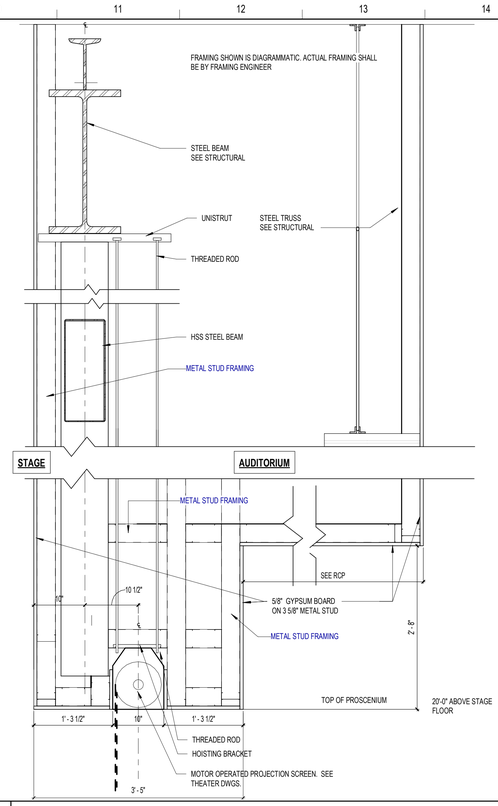

J10 PROSCENIUM SECTION

1" = 1'-0"

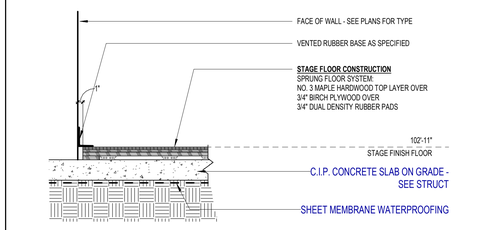

P15 DETAIL AT STAGE WALL BASE

1" = 1'-0"

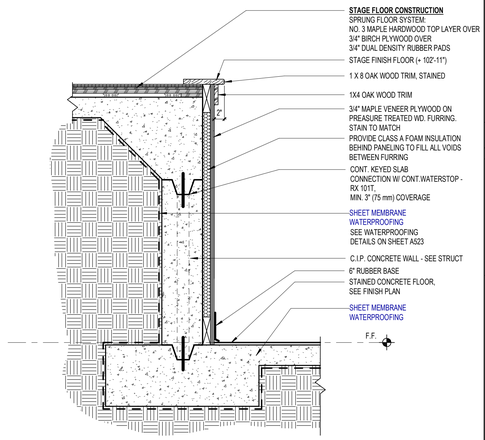

J15 DETAIL AT STAGE EDGE

1" = 1'-0"

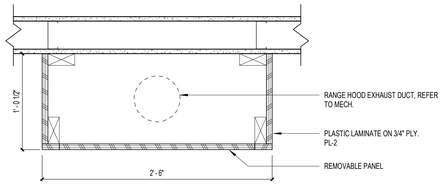

F1 RANGE HOOD EXHAUST ENCLOSURE

1 1/2" = 1'-0"

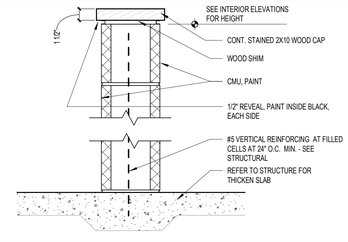

F6 LOW WALL DETAIL W/ CAP AT ART STUDIO

1 1/2" = 1'-0"

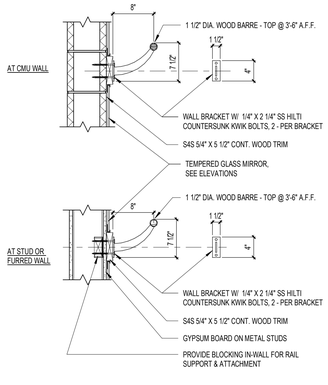

A1 TYPICAL BALLET BARRE DETAIL

1" = 1'-0"

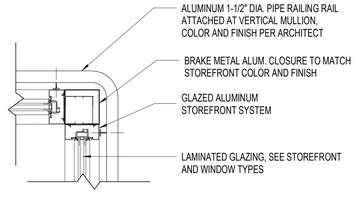

A6 CORNER DETAIL AT INTERIOR STOREFRONT TYPICAL

1 1/2" = 1'-0"

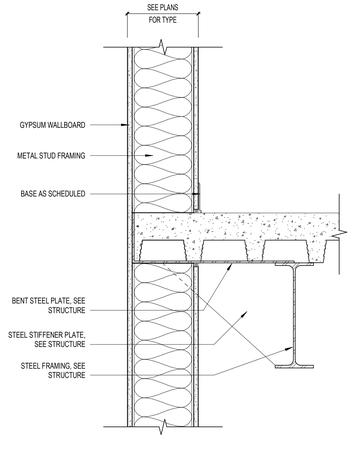

A10 CONTROL ROOM WALL-FLOOR DETAIL - WEST

1 1/2" = 1'-0"

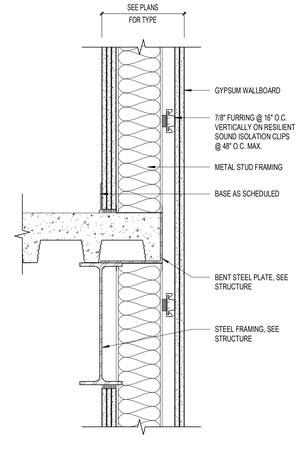

A15 CONTROL ROOM WALL-FLOOR DETAIL - EAST

1 1/2" = 1'-0"

SCHENKELSHULTZ
ARCHITECTURE
voice 407-872-3322
fax 407-872-3303
schenkelshultz.com
SS Lic. No. -AA-C000937

CONFIDENTIAL COPYRIGHT 2019 SCHENKEL & SHULTZ INC.
SEE WWW.SCHENKELSHULTZ.COM/COPYRIGHT FOR POLICY AND INFORMATION

REVISIONS

MARK	DESCRIPTION	DATE

CONFIDENTIAL COPYRIGHT 2020 SCHENKEL & SHULTZ INC.
SEE WWW.SCHENKELSHULTZ.COM/COPYRIGHT FOR POLICY AND INFORMATION

PURSUANT TO SECTION 102 OF THE COPYRIGHT ACT, 17 U.S.C. ALL CONCEPTS, IDEAS, DESIGNS, ARRANGEMENTS, DRAWINGS, AND PLANS INDICATED OR REPRESENTED BY THIS DOCUMENT ARE COPYRIGHTED AND OTHER PROPERTY RIGHTS OF SCHENKEL & SHULTZ INC. ALL CONCEPTS, IDEAS, DESIGNS, ARRANGEMENTS, DRAWINGS, AND PLANS INDICATED OR REPRESENTED BY THIS DOCUMENT ARE OWNED BY AND THE PROPERTY OF SCHENKEL&SHULTZ AND WERE CREATED, EVOLVED AND DEVELOPED FOR ITS OWN USE. NONE OF THE IDEAS, DESIGNS, ARRANGEMENTS, OR PLANS SHALL BE USED BY OR DISCLOSED TO ANY PERSON, ARCHITECTURAL OR ENGINEERING FIRM, CONSTRUCTION FIRM, SUBCONTRACTING FIRM, SUPPLIER, OR CORPORATION FOR ANY PURPOSE WHATSOEVER WITHOUT THE WRITTEN PERMISSION OF SCHENKEL & SHULTZ INC. PURSUANT TO SECTION 102 OF THE COPYRIGHT ACT, 17 U.S.C. PROTECTION FOR AN ARCHITECTURAL WORK CREATED AS A WORK MADE FOR HIRE ON OR AFTER DECEMBER 1, 1990, LASTS FOR 95 YEARS FROM THE DATE OF PUBLICATION OF THE WORK OR FOR 120 YEARS FROM THE DATE OF CREATION OF THE UNPUBLISHED PLANS, WHICHEVER TERM IS LESS.

WARNING: REPRODUCTION HEREOF IS A CRIMINAL OFFENSE UNDER SECTION 102 OF THE COPYRIGHT ACT, 17 U.S.C., 18 U.S.C. SEC. 506. UNAUTHORIZED DISCLOSURE MAY CONSTITUTE TRADE SECRET MISAPPROPRIATION IN VIOLATION OF C.2-A-3-31-1ET SEQ. AND OTHER LAWS. THE CONCEPTS, IDEAS, DESIGNS, ARRANGEMENTS, DRAWINGS, AND PLANS DISCLOSED ARE COPYRIGHTED AND HEREIN MAY BE PATENTED OR BE THE SUBJECT OF PENDING PATENT APPLICATION. ANYONE VIOLATING THE INTENT OF THIS COPYRIGHT PROTECTION WILL BE PROSECUTED TO THE FULL EXTENT OF THE FEDERAL STATE AND LOCAL LAWS.

WRITTEN DIMENSIONS ON THESE DOCUMENTS SHALL HAVE PRECEDENCE OVER SCALE DIMENSIONS. CONTRACTORS SHALL VERIFY AND BE RESPONSIBLE FOR ALL DIMENSIONS AND CONDITIONS ON THE JOB AND THIS OFFICE MUST BE NOTIFIED OF ANY VARIATION FROM THE DIMENSIONS AND CONDITIONS SHOWN BY THESE DRAWINGS. SHOP DRAWINGS AND OR DETAILS MUST BE SUBMITTED TO THIS OFFICE FOR REVIEW BEFORE PROCEEDING WITH FABRICATION.

FORT PIERCE WESTWOOD ACADEMY

1801 Panther Ln , Fort Pierce, FL 34947

St. Lucie PUBLIC SCHOOLS

St. Lucie Public Schools
9461 Brandywine Ln
Port St. Lucie, FL 34986

ISSUE DATE: 10/31/2023
COMM. NO.: 2022108

DRAWN BY: SM,AC CHECKED BY: KT

DETAILS - INTERIOR

A560

PHASE III - CONSTRUCTION DOCUMENTS

11/1/2023 1:34:14 PM
Autodesk Docs://2022108 Westwood Academy/SLPS_FPWA_HS_2023-A.rvt

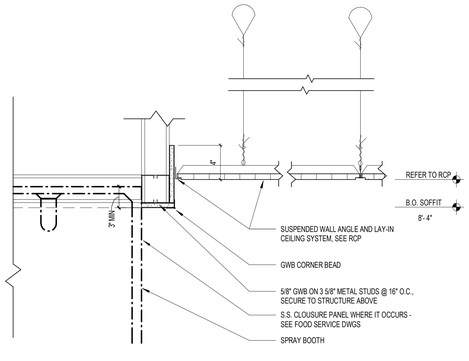

A1 ART ROOM SPRAY PAINT HOOD DETAIL

1 1/2" = 1'-0"

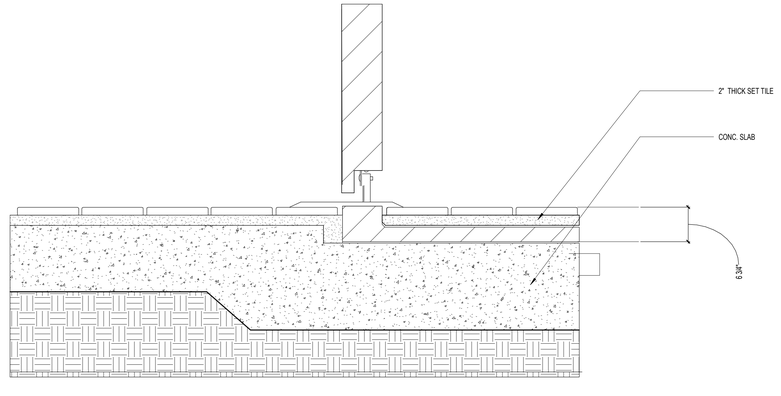

A6 WALK-IN COOLER RECESSED TILE TRANSITION

1" = 1'-0"

SCHENKELSHULTZ
ARCHITECTURE

voice 407-872-3322
fax 407-872-3303
schenkelshultz.com
SS Lic. No. -AA-C000937

CONFIDENTIAL COPYRIGHT 2019 SCHENKEL & SHULTZ INC.
SEE WWW.SCHENKELSHULTZ.COM/COPYRIGHT FOR POLICY AND INFORMATION

REVISIONS

MARK	DESCRIPTION	DATE

CONFIDENTIAL COPYRIGHT 2020 SCHENKEL & SHULTZ INC.
SEE WWW.SCHENKELSHULTZ.COM/COPYRIGHT FOR POLICY AND INFORMATION

PURSUANT TO SECTION 102 OF THE COPYRIGHT ACT, 17 U.S.C. ALL CONCEPTS, IDEAS, DESIGNS, ARRANGEMENTS, DRAWINGS, AND PLANS INDICATED OR REPRESENTED BY THIS DOCUMENT ARE COPYRIGHTED BY SCHENKEL & SHULTZ INC. ALL CONCEPTS, IDEAS, DESIGNS, ARRANGEMENTS, DRAWINGS, AND PLANS INDICATED OR REPRESENTED BY THIS DOCUMENT ARE OWNED BY AND ARE PROPERTY OF SCHENKELSHULTZ AND WERE CREATED, EVOLVED AND DEVELOPED FOR ITS OWN USE. NONE OF THE IDEAS, DESIGNS, ARRANGEMENTS, OR PLANS SHALL BE USED BY OR DISCLOSED TO ANY PERSON, ARCHITECTURAL OR ENGINEERING FIRM, CONSTRUCTION FIRM, SUBCONTRACTING FIRM, SUPPLIER, OR CORPORATION FOR ANY PURPOSE WHATSOEVER WITHOUT THE WRITTEN PERMISSION OF SCHENKEL & SHULTZ INC. PURSUANT TO SECTION 102 OF THE COPYRIGHT ACT, 17 U.S.C. PROTECTION FOR AN ARCHITECTURAL WORK CREATED AS A WORK MADE FOR HIRE ON OR AFTER DECEMBER 1, 1990, LASTS FOR 95 YEARS FROM THE DATE OF PUBLICATION OF THE WORK OR FOR 120 YEARS FROM THE DATE OF CREATION OF THE UNPUBLISHED PLANS, WHICHEVER TERM IS LESS.

WARNING: REPRODUCTION HEREOF IS A CRIMINAL OFFENSE UNDER SECTION 102 OF THE COPYRIGHT ACT, 17 U.S.C., 18 U.S.C. SEC. 506. UNAUTHORIZED DISCLOSURE MAY CONSTITUTE TRADE SECRET MISAPPROPRIATION IN VIOLATION OF C.A-3-31-1ST SEQ. AND OTHER LAWS. THE CONCEPTS, IDEAS, DESIGNS, ARRANGEMENTS, DRAWINGS, AND PLANS DISCLOSED ARE COPYRIGHTED AND HEREIN MAY BE PATENTED OR BE THE SUBJECT OF PENDING PATENT APPLICATION. ANYONE VIOLATING THE INTENT OF THIS COPYRIGHT PROTECTION WILL BE PROSECUTED TO THE FULL EXTENT OF THE FEDERAL STATE AND LOCAL LAWS.

WRITTEN DIMENSIONS ON THESE DOCUMENTS SHALL HAVE PRECEDENCE OVER SCALE DIMENSIONS. CONTRACTORS SHALL VERIFY AND BE RESPONSIBLE FOR ALL DIMENSIONS AND CONDITIONS ON THE JOB AND THIS OFFICE MUST BE NOTIFIED OF ANY VARIATION FROM THE DIMENSIONS AND CONDITIONS SHOWN BY THESE DRAWINGS. SHOP DRAWINGS AND OR DETAILS MUST BE SUBMITTED TO THIS OFFICE FOR REVIEW BEFORE PROCEEDING WITH FABRICATION.

FORT PIERCE WESTWOOD ACADEMY

1801 Panther Ln , Fort Pierce, FL 34947

St. Lucie PUBLIC SCHOOLS

St. Lucie Public Schools
9461 Brandywine Ln
Port St. Lucie, FL 34986

ISSUE DATE: 10/31/2023
COMM. NO.: 2022108

DRAWN BY: SM,AC CHECKED BY: KT

DETAILS - INTERIOR

A561

PHASE III - CONSTRUCTION DOCUMENTS

11/1/2023 1:34:15 PM
Autodesk Docs://2022108 Westwood Academy/SLPS_FPWA_HS_2023-A.rvt

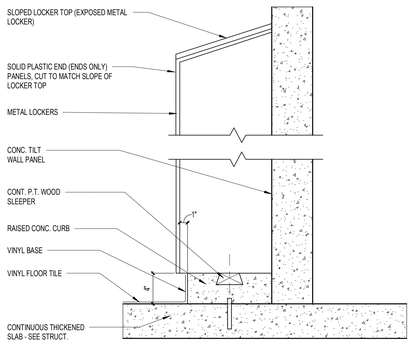

L1 LOCKER BASE DETAIL - SINGLE

1 1/2" = 1'-0"

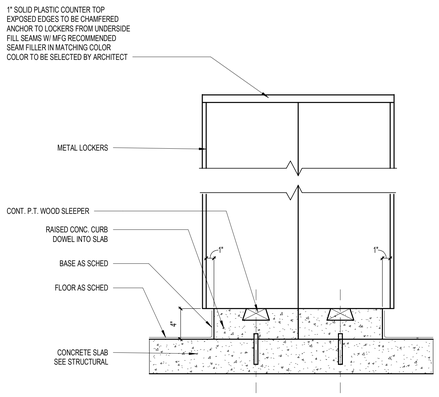

L5 LOCKER BASE - FREESTANDING

1 1/2" = 1'-0"

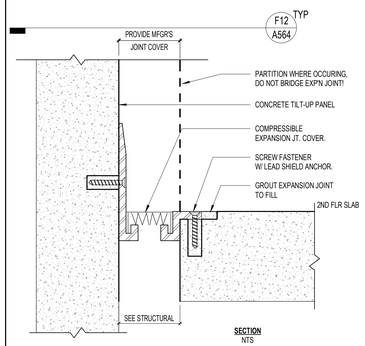

SECTION
NTS

L9 FLOOR TO WALL EXPANSION JOINT - 2ND FLR - BLDG 1

1" = 1'-0"

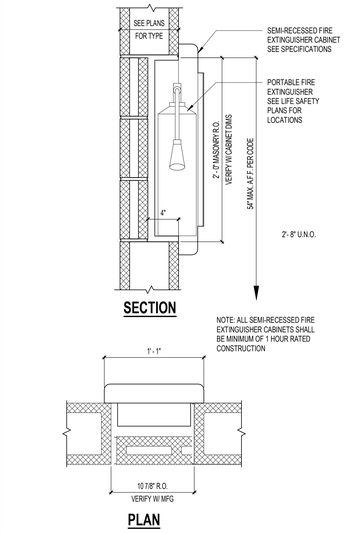

SECTION

NOTE: ALL SEMI-RECESSED FIRE EXTINGUISHER CABINETS SHALL BE MINIMUM OF 1 HOUR RATED CONSTRUCTION

PLAN

L12 FIRE EXTINGUISHER CABINET - MASONRY

1 1/2" = 1'-0"

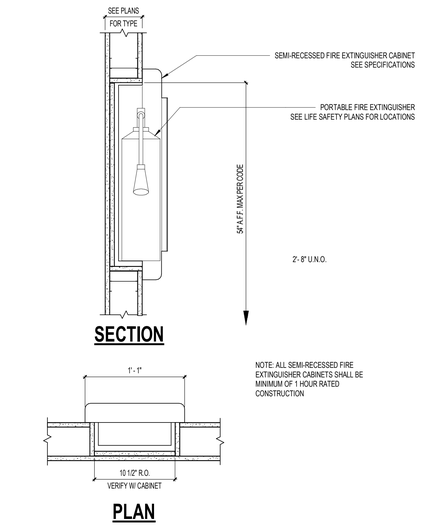

SECTION

NOTE: ALL SEMI-RECESSED FIRE EXTINGUISHER CABINETS SHALL BE MINIMUM OF 1 HOUR RATED CONSTRUCTION

PLAN

L15 FIRE EXTINGUISHER CABINET - GWB

1 1/2" = 1'-0"

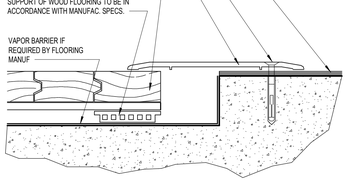

F1 FLOORING TRANSITION AT GYM FLOOR

6" = 1'-0"

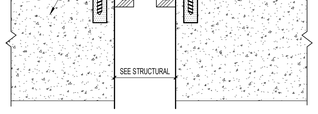

F5 FLOOR TO FLR EXPANSION JOINT - 2ND FLR - BLDG 1

1" = 1'-0"

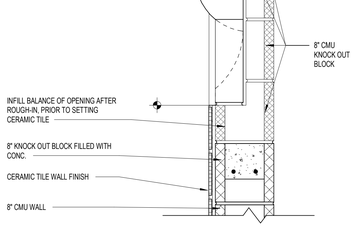

PLAN
NTS

F9 ELECTRIC HAND DRYER DETAIL

1 1/2" = 1'-0"

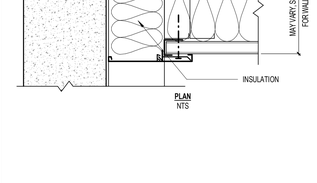

PLAN
NTS

F12 WALL TO WALL EXPANSION JOINT - 2ND FLR - BLDG 1

1" = 1'-0"

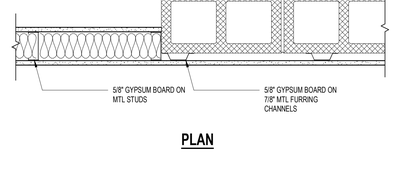

PLAN

F15 STUD WALL ALIGNMENT WITH FURRED CMU OR TILT-WALL

1 1/2" = 1'-0"

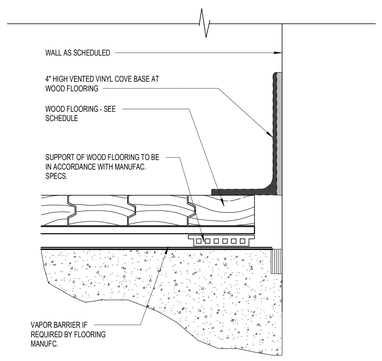

A1 BASE DETAIL AT GYM FLOOR VENTED VINYL COVE

6" = 1'-0"

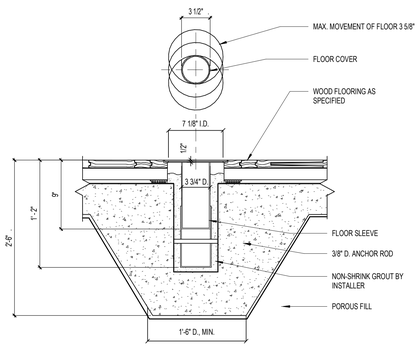

A5 FLOOR INSERT DETAIL

1 1/2" = 1'-0"

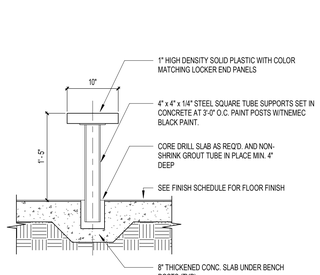

A9 LOCKER BENCH DETAIL

1" = 1'-0"

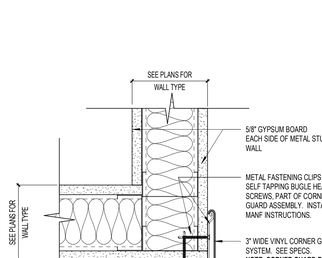

A12 CORNER GUARD DETAIL

3" = 1'-0"

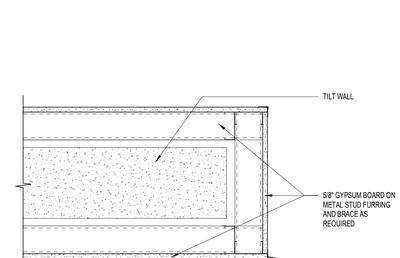

A15 JAMB DETAIL AT INTERIOR TILT-WALL OPENING

1 1/2" = 1'-0"

SCHENKELSHULTZ
ARCHITECTURE

voice 407-872-3322
fax 407-872-3303
schenkelshultz.com
SS Lic. No. -AA-C000937

CONFIDENTIAL COPYRIGHT 2019 SCHENKEL & SHULTZ INC.
SEE WWW.SCHENKELSHULTZ.COM/COPYRIGHT FOR POLICY AND INFORMATION

REVISIONS

MARK	DESCRIPTION	DATE

CONFIDENTIAL COPYRIGHT 2020 SCHENKEL & SHULTZ INC.
SEE WWW.SCHENKELSHULTZ.COM/COPYRIGHT FOR POLICY AND INFORMATION

PURSUANT TO SECTION 102 OF THE COPYRIGHT ACT, 17 U.S.C. ALL CONCEPTS, IDEAS, DESIGNS, ARRANGEMENTS, DRAWINGS, AND PLANS INDICATED OR REPRESENTED BY THIS DOCUMENT ARE COPYRIGHTED MATERIAL (17 U.S.C. § 102(A)(5) AND TRADE SECRET MATERIAL (IDEAS, DESIGNS, ARRANGEMENTS, DRAWINGS, AND PLANS INDICATED OR REPRESENTED BY THIS DOCUMENT ARE OWNED BY AND THE PROPERTY OF SCHENKEL/SHULTZ AND WERE CREATED, EVOLVED AND DEVELOPED FOR ITS OWN USE. NONE OF THE IDEAS, DESIGNS, ARRANGEMENTS, OR PLANS SHALL BE USED BY OR DISCLOSED TO ANY PERSON, ARCHITECTURAL OR ENGINEERING FIRM, CONSTRUCTION FIRM, SUBCONTRACTING FIRM, SUPPLIER, OR CORPORATION FOR ANY PURPOSE WHATSOEVER WITHOUT THE WRITTEN PERMISSION OF SCHENKEL & SHULTZ INC. PURSUANT TO SECTION 102 OF THE COPYRIGHT ACT, 17 U.S.C. PROTECTION FOR AN ARCHITECTURAL WORK CREATED AS A WORK MADE FOR HIRE ON OR AFTER DECEMBER 1, 1990, LASTS FOR 95 YEARS FROM THE DATE OF PUBLICATION OF THE WORK OR FOR 120 YEARS FROM THE DATE OF CREATION OF THE UNPUBLISHED PLANS, WHICHEVER TERM IS LESS.

WARNING: REPRODUCTION HEREOF IS A CRIMINAL OFFENSE UNDER SECTION 102 OF THE COPYRIGHT ACT, 17 U.S.C., 18 U.S.C. SEC. 506. UNAUTHORIZED DISCLOSURE MAY CONSTITUTE TRADE SECRET MISAPPROPRIATION IN VIOLATION OF (C-4-2-31-1ST SEQ. AND OTHER LAWS. THE CONCEPTS, IDEAS, DESIGNS, ARRANGEMENTS, DRAWINGS, AND PLANS DISCLOSED ARE COPYRIGHTED AND HEREIN MAY BE PATENTED OR BE THE SUBJECT OF PENDING PATENT APPLICATION. ANYONE VIOLATING THE INTENT OF THIS COPYRIGHT PROTECTION WILL BE PROSECUTED TO THE FULL EXTENT OF THE FEDERAL STATE AND LOCAL LAWS.

WRITTEN DIMENSIONS ON THESE DOCUMENTS SHALL HAVE PRECEDENCE OVER SCALE DIMENSIONS. CONTRACTORS SHALL VERIFY AND BE RESPONSIBLE FOR ALL DIMENSIONS AND CONDITIONS ON THE JOB AND THIS OFFICE MUST BE NOTIFIED OF ANY VARIATION FROM THE DIMENSIONS AND CONDITIONS SHOWN BY THESE DRAWINGS. SHOP DRAWINGS AND OR DETAILS MUST BE SUBMITTED TO THIS OFFICE FOR REVIEW BEFORE PROCEEDING WITH FABRICATION.

FORT PIERCE WESTWOOD ACADEMY

1801 Panther Ln , Fort Pierce, FL 34947

St. Lucie PUBLIC SCHOOLS

St. Lucie Public Schools
9461 Brandywine Ln
Port St. Lucie, FL 34986

ISSUE DATE: 10/31/2023
COMM. NO.: 2022108

DRAWN BY: SM,AC CHECKED BY: KT

DETAILS - INTERIOR

A564

PHASE III - CONSTRUCTION DOCUMENTS

11/1/2023 1:34:19 PM
Autodesk Docs://2022108 Westwood Academy/SLPS_FPWA_HS_2023-A.rvt

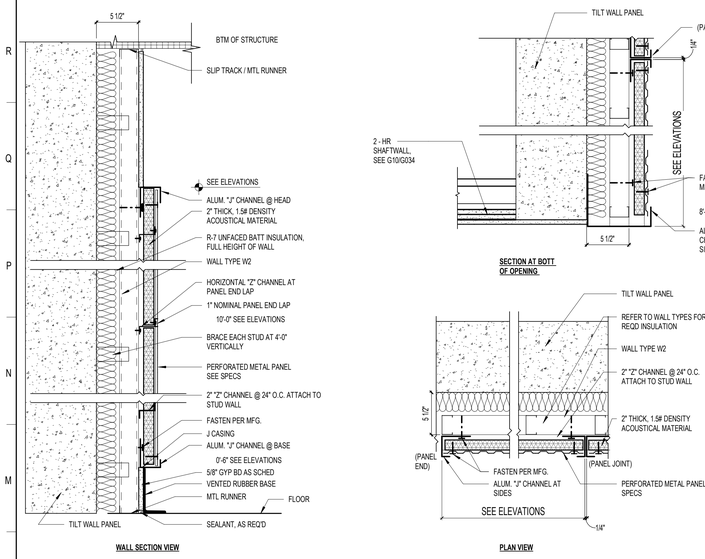

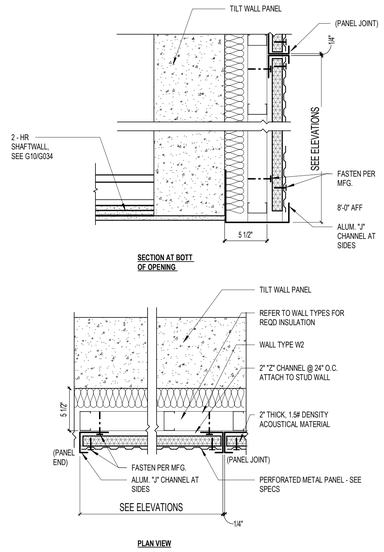

L1 PERFORATED ACOUSTIC METAL PANEL AT GYM

1 1/2" = 1'-0"

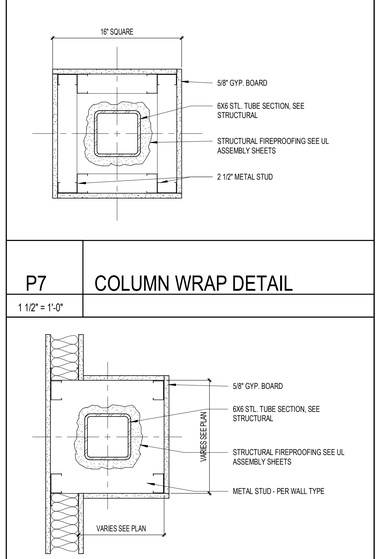

P7 COLUMN WRAP DETAIL

1 1/2" = 1'-0"

L7 COLUMN WRAP DETAIL

1 1/2" = 1'-0"

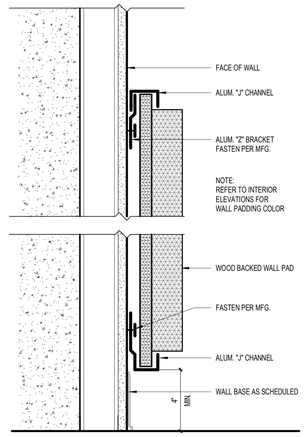

L10 WALL PADDING AT GYM

3" = 1'-0"

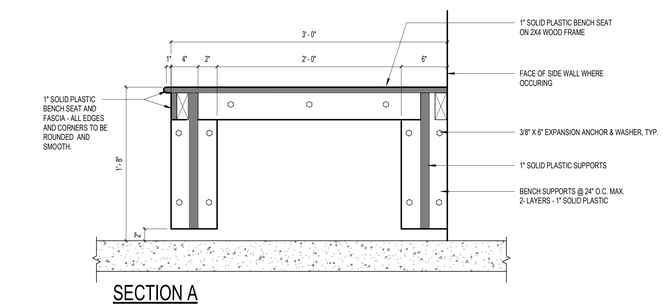

SECTION A

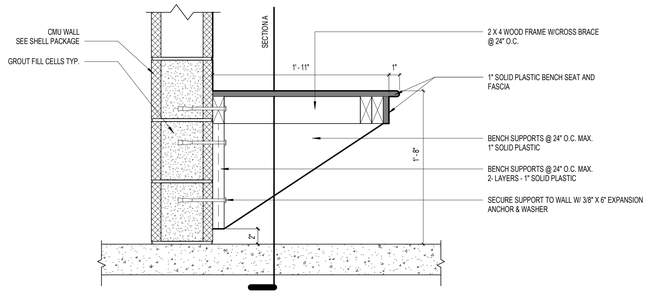

K13 LOCKER ROOM BENCH - ADA

1 1/2" = 1'-0"

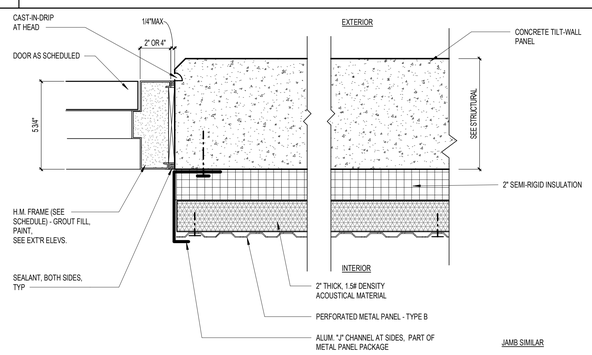

G1 HM DOOR HEAD @ TILT-UP WALL & METAL PANEL @ GYM

3" = 1'-0"

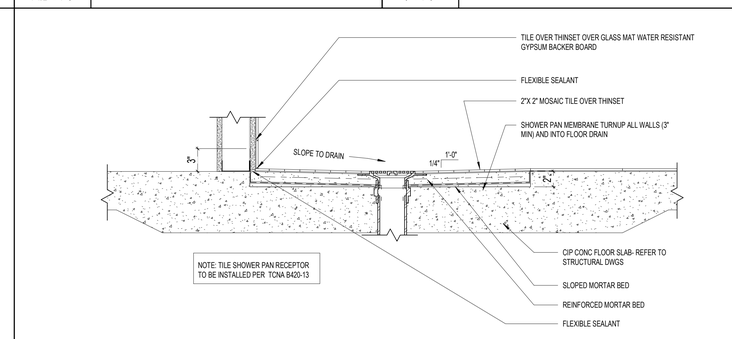

F7 SHOWER PAN DETAIL

1 1/2" = 1'-0"

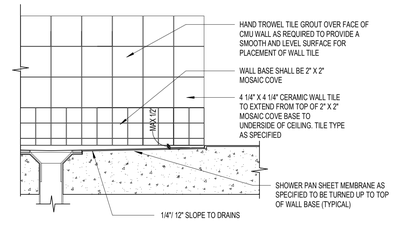

D1 SHOWER DETAIL-NO CURB

1 1/2" = 1'-0"

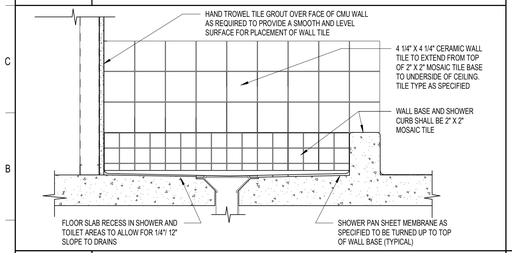

A1 SHOWER DETAIL -W/CURB

1 1/2" = 1'-0"

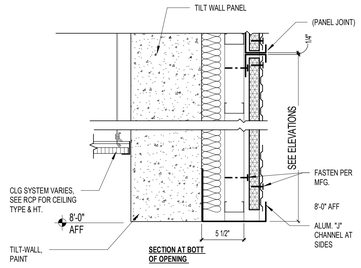

A5 PERFORATED ACOUSTIC METAL PANEL @ GYM OPENING

1 1/2" = 1'-0"

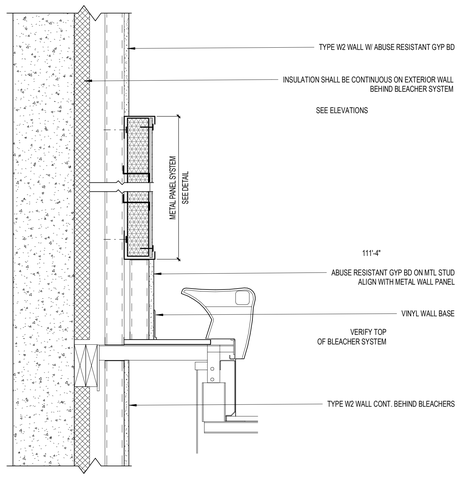

A9 DETAIL AT GYM BLEACHERS

1 1/2" = 1'-0"

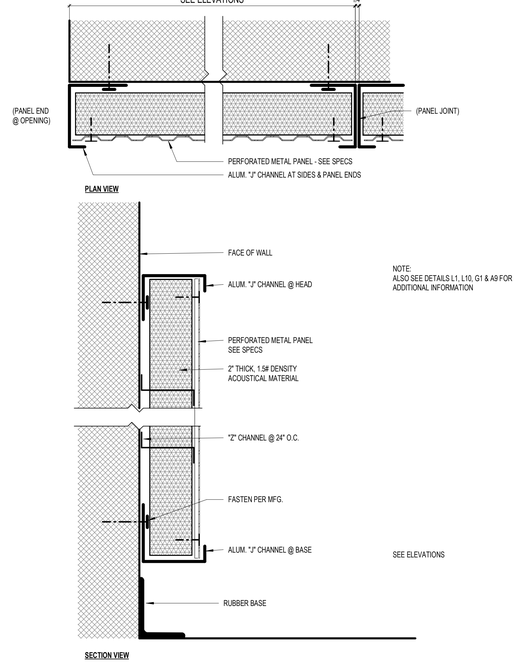

A13 DETAIL @ ACOUSTIC METAL PANEL

3" = 1'-0"

SCHENKELSHULTZ
ARCHITECTURE

voice 407-872-3322
fax 407-872-3303
schenkelshultz.com
SS Lic. No. -AA-C000937

CONFIDENTIAL COPYRIGHT 2019 SCHENKEL & SHULTZ INC.
SEE WWW.SCHENKELSHULTZ.COM/COPYRIGHT FOR POLICY AND INFORMATION

REVISIONS

MARK	DESCRIPTION	DATE

CONFIDENTIAL COPYRIGHT 2020 SCHENKEL & SHULTZ INC.
SEE WWW.SCHENKELSHULTZ.COM/COPYRIGHT FOR POLICY AND INFORMATION

PURSUANT TO SECTION 102 OF THE COPYRIGHT ACT, 17 U.S.C. ALL CONCEPTS, IDEAS, DESIGNS, ARRANGEMENTS, DRAWINGS, AND PLANS INDICATED OR REPRESENTED BY THIS DOCUMENT ARE COPYRIGHTED BY SCHENKEL SHULTZ INC. ALL CONCEPTS, IDEAS, DESIGNS, ANY DRAWINGS, SKETCHES, AND PLANS INDICATED OR REPRESENTED BY THIS DOCUMENT ARE OWNED BY AND THE PROPERTY OF SCHENKELSHULTZ AND WERE CREATED, EVOLVED AND DEVELOPED FOR ITS OWN USE. NONE OF THE IDEAS, DESIGNS, ARRANGEMENTS, OR PLANS SHALL BE USED BY OR DISCLOSED TO ANY PERSON, ARCHITECTURAL OR ENGINEERING FIRM, CONSTRUCTION FIRM, SUBCONTRACTING FIRM, SUPPLIER, OR CORPORATION FOR ANY PURPOSE WHATSOEVER WITHOUT THE WRITTEN PERMISSION OF SCHENKEL & SHULTZ INC. PURSUANT TO SECTION 102 OF THE COPYRIGHT ACT, 17 U.S.C. PROTECTION FOR AN ARCHITECTURAL WORK CREATED AS A WORK MADE FOR HIRE ON OR AFTER DECEMBER 1, 1990, LASTS FOR 95 YEARS FROM THE DATE OF PUBLICATION OF THE WORK OR FOR 120 YEARS FROM THE DATE OF CREATION OF THE UNPUBLISHED PLANS, WHICHEVER TERM IS LESS.

WARNING: REPRODUCTION HEREOF IS A CRIMINAL OFFENSE UNDER SECTION 102 OF THE COPYRIGHT ACT, 17 U.S.C., 18 U.S.C. SEC. 506. UNAUTHORIZED DISCLOSURE MAY CONSTITUTE TRADE SECRET MISAPPROPRIATION IN VIOLATION OF C.2-4.2-31-1 ET SEQ. AND OTHER LAWS. THE CONCEPTS, IDEAS, DESIGNS, ARRANGEMENTS, DRAWINGS, AND PLANS DISCLOSED ARE COPYRIGHTED AND HEREIN MAY BE PATENTED OR BE THE SUBJECT OF PENDING PATENT APPLICATION. ANYONE VIOLATING THE INTENT OF THIS COPYRIGHT PROTECTION WILL BE PROSECUTED TO THE FULL EXTENT OF THE FEDERAL STATE AND LOCAL LAWS.

WRITTEN DIMENSIONS ON THESE DOCUMENTS SHALL HAVE PRECEDENCE OVER SCALE DIMENSIONS. CONTRACTORS SHALL VERIFY AND BE RESPONSIBLE FOR ALL DIMENSIONS AND CONDITIONS ON THE JOB AND THIS OFFICE MUST BE NOTIFIED OF ANY VARIATION FROM THE DIMENSIONS AND CONDITIONS SHOWN BY THESE DRAWINGS. SHOP DRAWINGS AND OR DETAILS MUST BE SUBMITTED TO THIS OFFICE FOR REVIEW BEFORE PROCEEDING WITH FABRICATION.

FORT PIERCE WESTWOOD ACADEMY

1801 Panther Ln , Fort Pierce, FL 34947

St. Lucie PUBLIC SCHOOLS

St. Lucie Public Schools
9461 Brandywine Ln
Port St. Lucie, FL 34986

ISSUE DATE: 10/31/2023
COMM. NO.: 2022108

DRAWN BY: SM,AC CHECKED BY: KT

DETAILS - INTERIOR

A565

PHASE III - CONSTRUCTION DOCUMENTS

11/1/2023 1:34:22 PM
Autodesk Docs://2022108 Westwood Academy/SLPS_FPWA_HS_2023-A.rvt

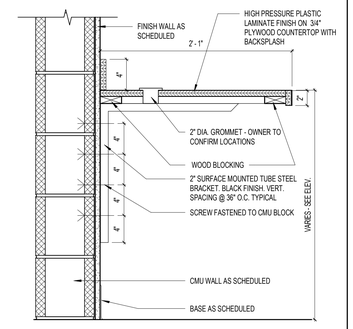

N1 — COUNTER DETAIL - SURFACE MT BRACKET AT CMU

1 1/2" = 1'-0"

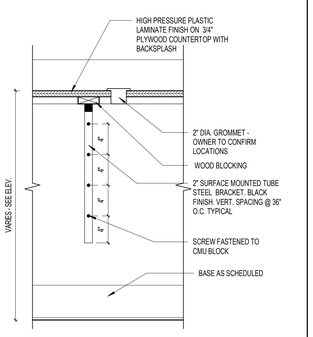

N4 — SURFACE MT COUNTER BRACKET AT CMU

1 1/2" = 1'-0"

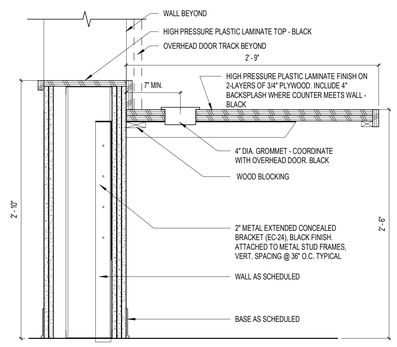

N7 — CONTROL ROOM COUNTER DETAIL

1 1/2" = 1'-0"

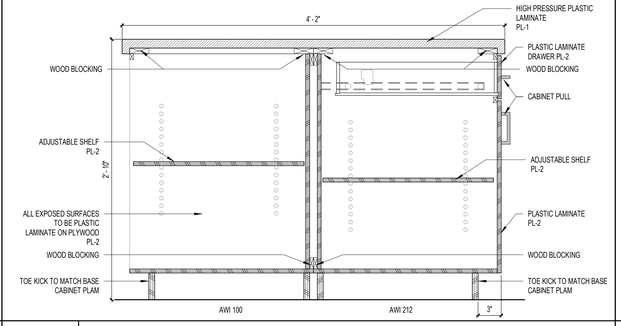

N11 — CASEWORK - AWI 100 & 212 - PLAM ISLAND

1 1/2" = 1'-0"

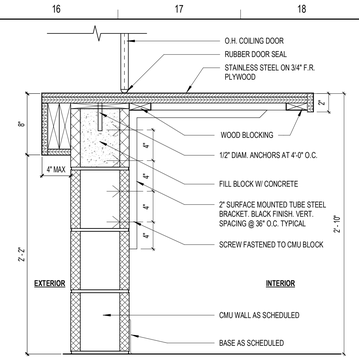

N15 — STAINLESS STEEL COUNTER DETAIL AT CMU

1 1/2" = 1'-0"

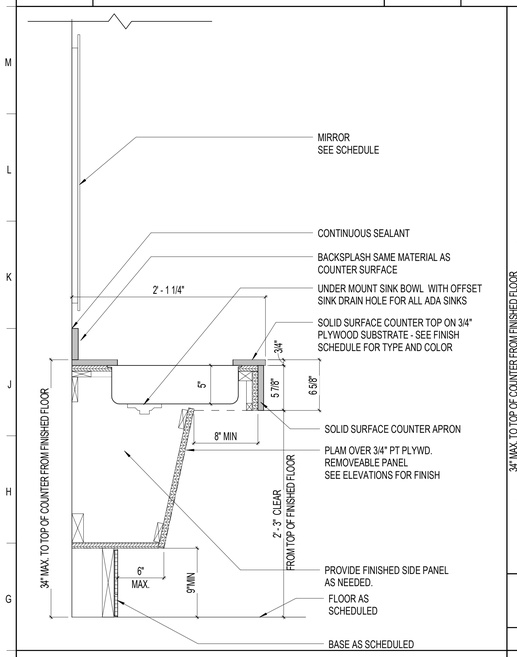

F1 — COUNTER SECTION @ ADA SINK APRON WITH MIRROR

1 1/2" = 1'-0"

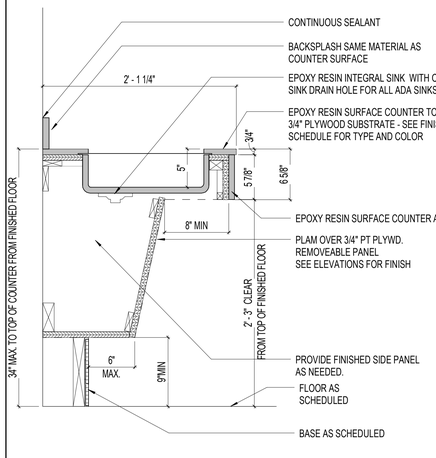

G5 — COUNTER SECTION @ ADA SINK APRON - SCIENCE

1 1/2" = 1'-0"

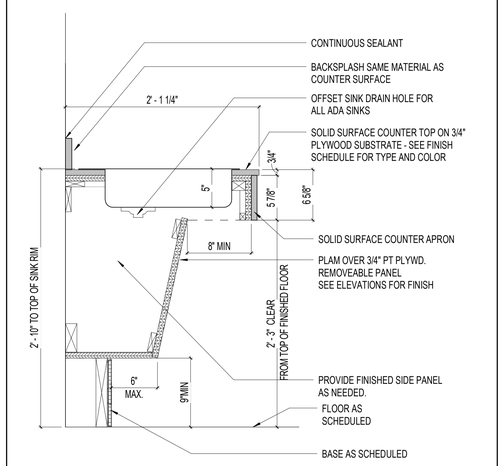

G1 — COUNTER SECTION @ ADA SINK APRON

1 1/2" = 1'-0"

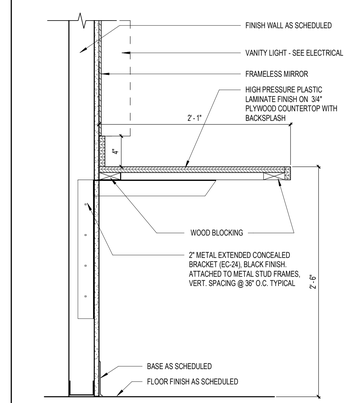

G13 — COUNTER DETAIL - MIRROR & VANITY LIGHT

1 1/2" = 1'-0"

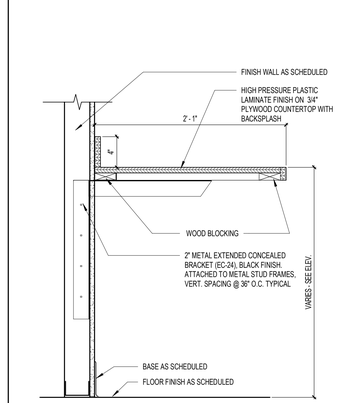

G15 — COUNTER DETAIL - CONCEALED BRACKET TYP.

1 1/2" = 1'-0"

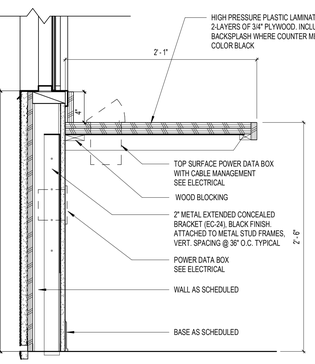

A1 — SOFTBALL/BASEBALL DUGOUT COUNTER DETAIL

1 1/2" = 1'-0"

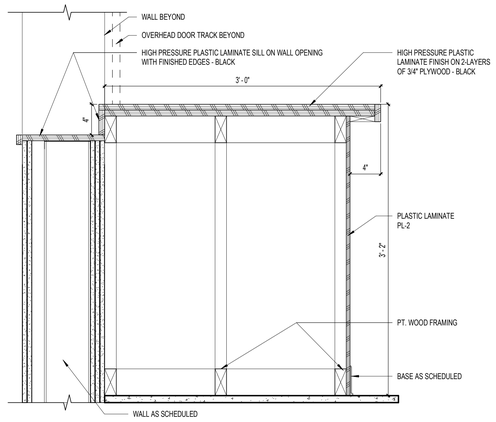

A5 — SOUND/LIGHT ROOM 03-202 - COUNTER DETAIL

1 1/2" = 1'-0"

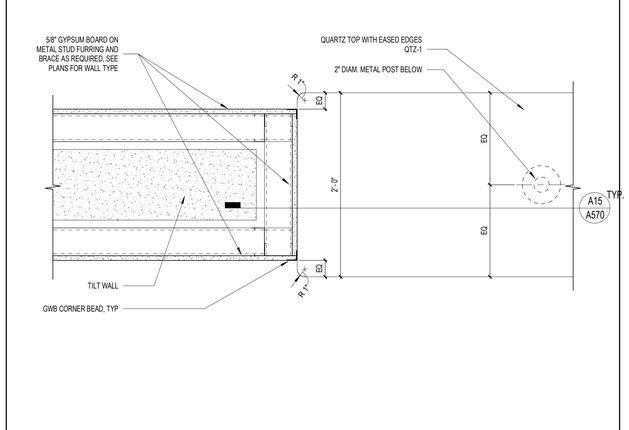

A10 — JAMB DETAIL AT INTERIOR TILT-WALL OPENING WITH HIGH TOP

1 1/2" = 1'-0"

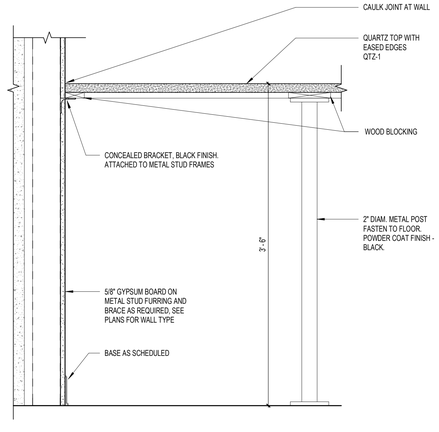

A15 — HIGH TOP COUNTER AT WALL

1 1/2" = 1'-0"

SCHENKELSHULTZ
ARCHITECTURE

voice 407-872-3322
fax 407-872-3303
schenkelshultz.com
SS Lic. No. -AA-C000937

CONFIDENTIAL COPYRIGHT 2019 SCHENKEL & SHULTZ INC.
SEE **WWW.SCHENKELSHULTZ.COM/COPYRIGHT** FOR POLICY AND INFORMATION

REVISIONS

MARK	DESCRIPTION	DATE

CONFIDENTIAL COPYRIGHT 2020 SCHENKEL & SHULTZ INC.
SEE **WWW.SCHENKELSHULTZ.COM/COPYRIGHT** FOR POLICY AND INFORMATION

PURSUANT TO SECTION 102 OF THE COPYRIGHT ACT, 17 U.S.C. ALL CONCEPTS, IDEAS, DESIGNS, ARRANGEMENTS, DRAWINGS, AND PLANS INDICATED OR REPRESENTED BY THIS DOCUMENT ARE COPYRIGHTED (17 U.S.C. 101 AND 102) AND ALL SUCH CONCEPTS, IDEAS, DESIGNS, ARRANGEMENTS, DRAWINGS, AND PLANS INDICATED OR REPRESENTED BY THIS DOCUMENT ARE OWNED BY AND THE PROPERTY OF SCHENKEL/SHULTZ AND WERE CREATED, EVOLVED AND DEVELOPED FOR ITS OWN USE. NONE OF THE IDEAS, DESIGNS, ARRANGEMENTS, OR PLANS SHALL BE USED BY OR DISCLOSED TO ANY PERSON, ARCHITECTURAL OR ENGINEERING FIRM, CONSTRUCTION FIRM, SUBCONTRACTING FIRM, SUPPLIER, OR CORPORATION FOR ANY PURPOSE WHATSOEVER WITHOUT THE WRITTEN PERMISSION OF SCHENKEL & SHULTZ INC. PURSUANT TO SECTION 102 OF THE COPYRIGHT ACT, 17 U.S.C., PROTECTION FOR AN ARCHITECTURAL WORK CREATED AS A WORK MADE FOR HIRE ON OR AFTER DECEMBER 1, 1990, LASTS FOR 95 YEARS FROM THE DATE OF PUBLICATION OF THE WORK OR FOR 120 YEARS FROM THE DATE OF CREATION OF THE UNPUBLISHED PLANS, WHICHEVER TERM IS LESS.

WARNING: REPRODUCTION HEREOF IS A CRIMINAL OFFENSE UNDER SECTION 102 OF THE COPYRIGHT ACT, 17 U.S.C., 18 U.S.C. SEC. 506. UNAUTHORIZED DISCLOSURE MAY CONSTITUTE TRADE SECRET MISAPPROPRIATION IN VIOLATION OF (C.34-3-31-1ET SEQ. AND OTHER LAWS. THE CONCEPTS, IDEAS, DESIGNS, ARRANGEMENTS, DRAWINGS, AND PLANS DISCLOSED ARE COPYRIGHTED AND HEREIN MAY BE PATENTED OR BE THE SUBJECT OF PENDING PATENT APPLICATION. ANYONE VIOLATING THE INTENT OF THIS COPYRIGHT PROTECTION WILL BE PROSECUTED TO THE FULL EXTENT OF THE FEDERAL STATE AND LOCAL LAWS.

WRITTEN DIMENSIONS ON THESE DOCUMENTS SHALL HAVE PRECEDENCE OVER SCALE DIMENSIONS. CONTRACTORS SHALL VERIFY AND BE RESPONSIBLE FOR ALL DIMENSIONS AND CONDITIONS ON THE JOB AND THIS OFFICE MUST BE NOTIFIED OF ANY VARIATION FROM THE DIMENSIONS AND CONDITIONS SHOWN BY THESE DRAWINGS. SHOP DRAWINGS AND OR DETAILS MUST BE SUBMITTED TO THIS OFFICE FOR REVIEW BEFORE PROCEEDING WITH FABRICATION.

FORT PIERCE WESTWOOD ACADEMY

1801 Panther Ln , Fort Pierce, FL 34947

St. Lucie PUBLIC SCHOOLS

St. Lucie Public Schools
9461 Brandywine Ln
Port St. Lucie, FL 34986

ISSUE DATE: 10/31/2023
COMM. NO.: 2022108

DRAWN BY: RC,SM,AC CHECKED BY: KT

CASEWORK DETAILS

A570

PHASE III - CONSTRUCTION DOCUMENTS

11/1/2023 1:34:25 PM
Autodesk Docs://2022108 Westwood Academy/SLPS_FPWA_HS_2023-A.rvt

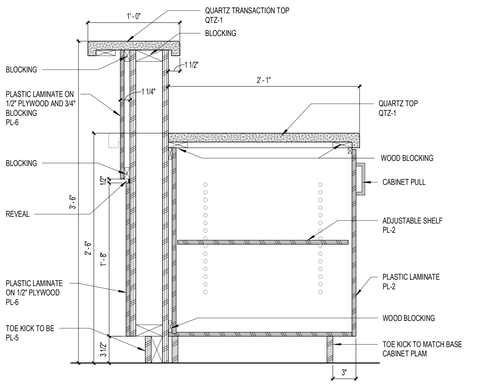

M1 RECEPTION DESK - BASE CAB AWI 101 &102

1 1/2" = 1'-0"

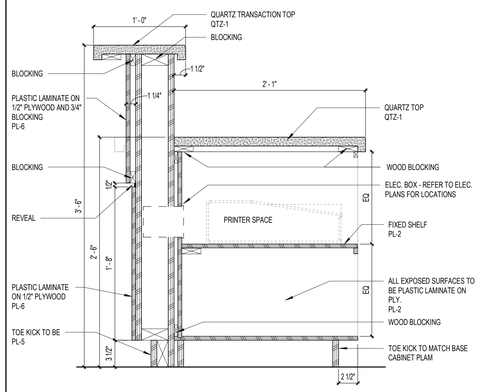

M5 RECEPTION DESK - OPEN SHELVES AWI 100

1 1/2" = 1'-0"

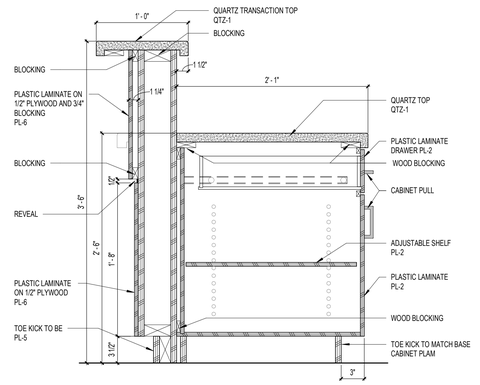

M9 RECEPTION DESK - BASE DRAWER AWI 211 & 212

1 1/2" = 1'-0"

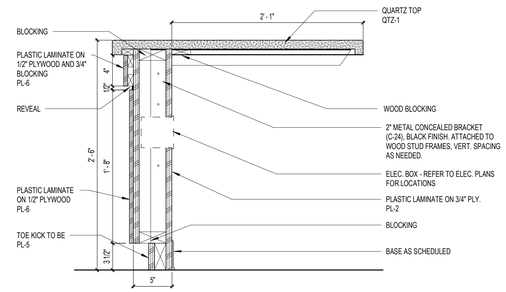

M14 RECEPTION DESK - ADA COUNTER

1 1/2" = 1'-0"

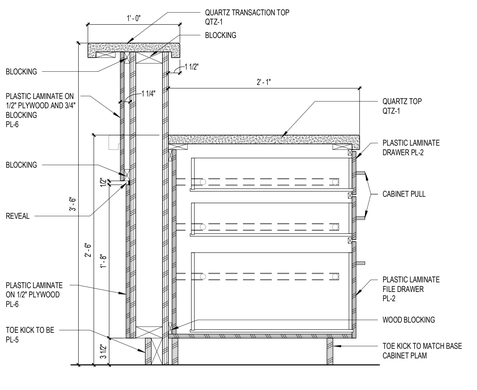

G1 RECEPTION DESK - BASE BBF AWI 230

1 1/2" = 1'-0"

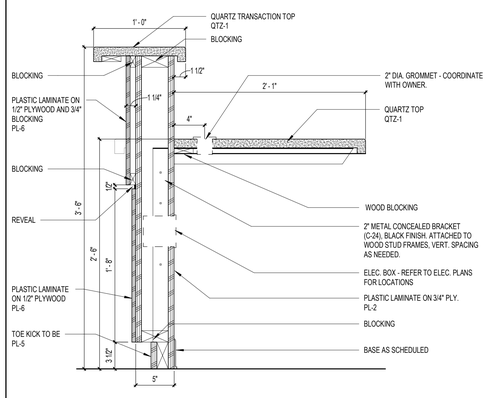

G5 RECEPTION DESK - OPEN

1 1/2" = 1'-0"

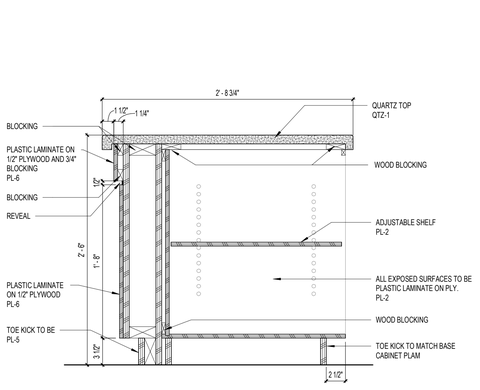

G9 RECEPTION DESK - OPEN SHELVES ADA AWI 100

1 1/2" = 1'-0"

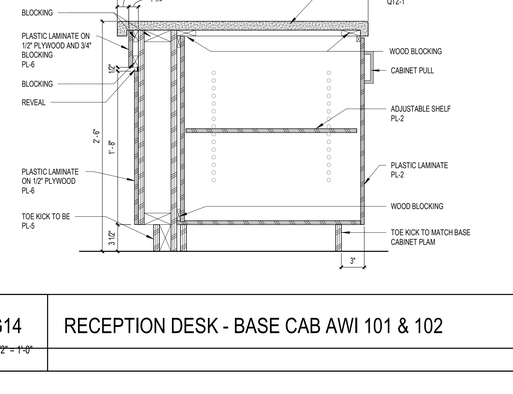

G14 RECEPTION DESK - BASE CAB AWI 101 & 102

1 1/2" = 1'-0"

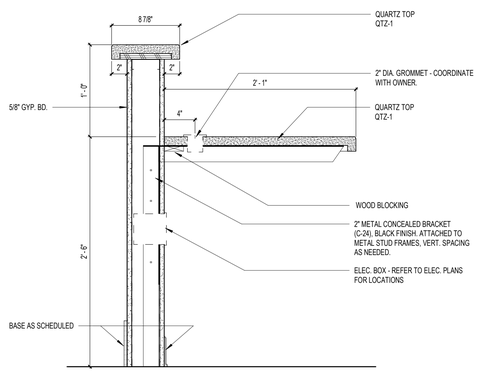

A1 RECEPTION DESK - TYPICAL AT PARTIAL WALL

1 1/2" = 1'-0"

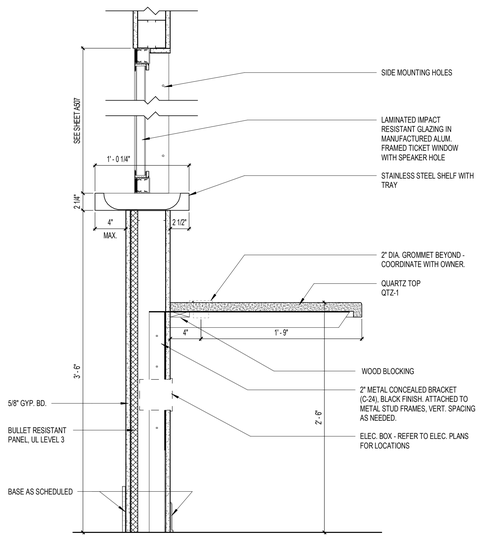

A9 RECEPTION DESK - TRANSACTION WINDOW

1 1/2" = 1'-0"

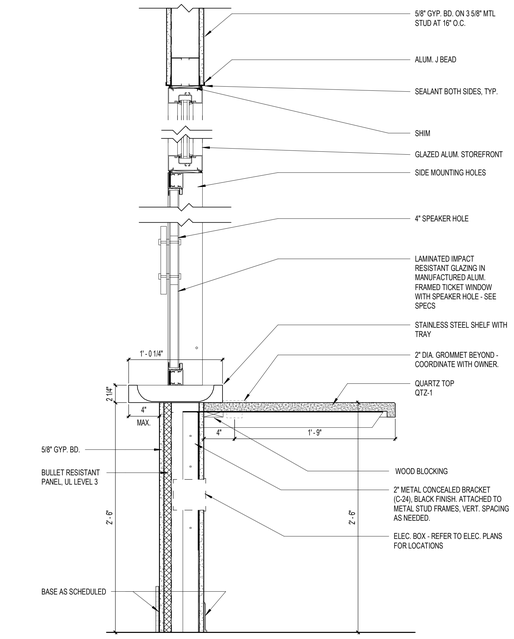

A14 RECEPTION DESK - TRANSACTION WINDOW ADA

1 1/2" = 1'-0"

SCHENKELSHULTZ
ARCHITECTURE

voice 407-872-3322
fax 407-872-3303
schenkelshultz.com
SS Lic. No. -AA-C000937

CONFIDENTIAL COPYRIGHT 2019 SCHENKEL & SHULTZ INC.
SEE **WWW.SCHENKELSHULTZ.COM/COPYRIGHT** FOR POLICY AND INFORMATION

REVISIONS

MARK	DESCRIPTION	DATE

CONFIDENTIAL COPYRIGHT 2020 SCHENKEL & SHULTZ INC.
SEE **WWW.SCHENKELSHULTZ.COM/COPYRIGHT** FOR POLICY AND INFORMATION

PURSUANT TO SECTION 102 OF THE COPYRIGHT ACT, 17 U.S.C. ALL CONCEPTS, IDEAS, DESIGNS, ARRANGEMENTS, DRAWINGS, AND PLANS INDICATED OR REPRESENTED BY THIS DOCUMENT ARE COPYRIGHTED MATERIAL (ARCHITECTURAL WORK) OWNED BY SCHENKEL & SHULTZ INC. ALL CONCEPTS, IDEAS, DESIGNS, ARRANGEMENTS, DRAWINGS, AND PLANS INDICATED OR REPRESENTED BY THIS DOCUMENT ARE OWNED BY AND THE PROPERTY OF SCHENKEL&SHULTZ AND WERE CREATED, EVOLVED AND DEVELOPED FOR ITS OWN USE. NONE OF THE IDEAS, DESIGNS, ARRANGEMENTS, OR PLANS SHALL BE USED BY OR DISCLOSED TO ANY PERSON, ARCHITECTURAL OR ENGINEERING FIRM, CONSTRUCTION FIRM, SUBCONTRACTING FIRM, SUPPLIER, OR CORPORATION FOR ANY PURPOSE WHATSOEVER WITHOUT THE WRITTEN PERMISSION OF SCHENKEL & SHULTZ INC. PURSUANT TO SECTION 102 OF THE COPYRIGHT ACT, 17 U.S.C. PROTECTION FOR AN ARCHITECTURAL WORK CREATED AS A WORK MADE FOR HIRE ON OR AFTER DECEMBER 1, 1990, LASTS FOR 95 YEARS FROM THE DATE OF PUBLICATION OF THE WORK OR FOR 120 YEARS FROM THE DATE OF CREATION OF THE UNPUBLISHED PLANS, WHICHEVER TERM IS LESS.

WARNING: REPRODUCTION HEREOF IS A CRIMINAL OFFENSE UNDER SECTION 102 OF THE COPYRIGHT ACT, 17 U.S.C., 18 U.S.C. SEC. 506. UNAUTHORIZED DISCLOSURE MAY CONSTITUTE TRADE SECRET MISAPPROPRIATION IN VIOLATION OF LC-34-2-31-1ET SEQ. AND OTHER LAWS. THE CONCEPTS, IDEAS, DESIGNS, ARRANGEMENTS, DRAWINGS, AND PLANS DISCLOSED ARE COPYRIGHTED AND HEREIN MAY BE PATENTED OR BE THE SUBJECT OF PENDING PATENT APPLICATION. ANYONE VIOLATING THE INTENT OF THIS COPYRIGHT PROTECTION WILL BE PROSECUTED TO THE FULL EXTENT OF THE FEDERAL STATE AND LOCAL LAWS.

WRITTEN DIMENSIONS ON THESE DOCUMENTS SHALL HAVE PRECEDENCE OVER SCALE DIMENSIONS. CONTRACTORS SHALL VERIFY AND BE RESPONSIBLE FOR ALL DIMENSIONS AND CONDITIONS ON THE JOB AND THIS OFFICE MUST BE NOTIFIED OF ANY VARIATION FROM THE DIMENSIONS AND CONDITIONS SHOWN BY THESE DRAWINGS. SHOP DRAWINGS AND OR DETAILS MUST BE SUBMITTED TO THIS OFFICE FOR REVIEW BEFORE PROCEEDING WITH FABRICATION.

FORT PIERCE WESTWOOD ACADEMY

1801 Panther Ln , Fort Pierce, FL 34947

St. Lucie PUBLIC SCHOOLS

St. Lucie Public Schools
9461 Brandywine Ln
Port St. Lucie, FL 34986

ISSUE DATE: 10/31/2023
COMM. NO.: 2022108

DRAWN BY: SM,AC CHECKED BY: KT

CASEWORK DETAILS

A571

PHASE III - CONSTRUCTION DOCUMENTS

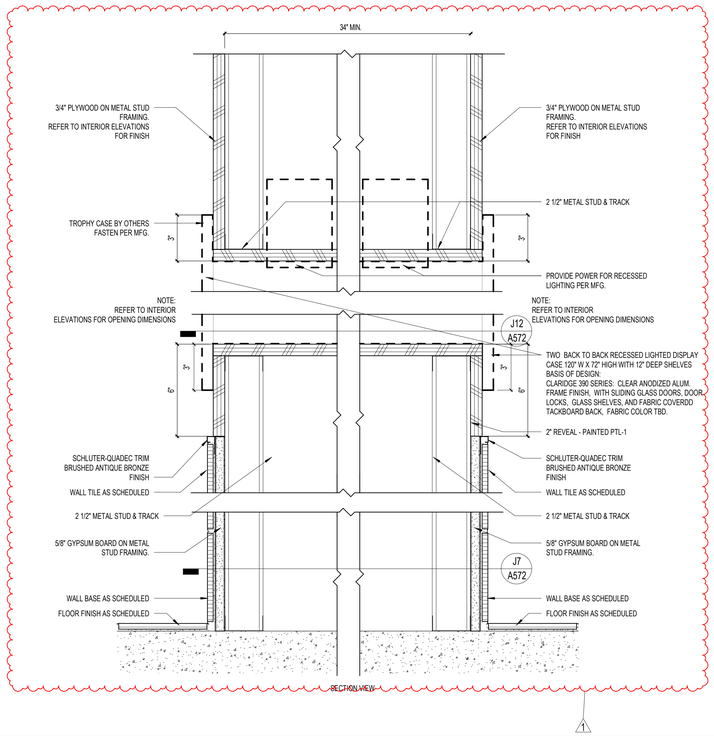

J1	TROPHY CASE DETAIL SECTION - BLDG 2
3" = 1'-0"	

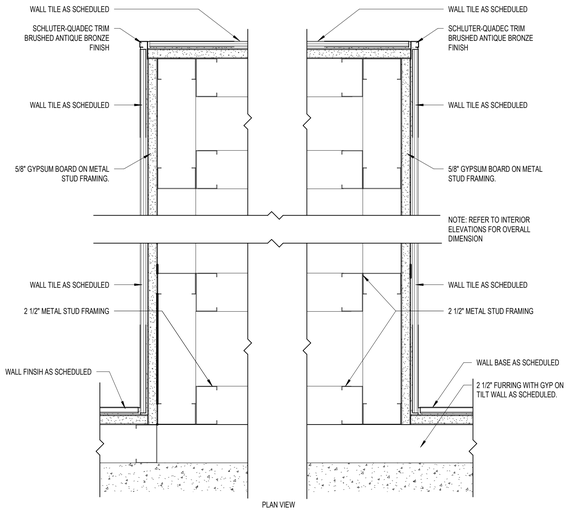

J7	TROPHY CASE - PLAN DETAIL - BLDG 2
3" = 1'-0"	

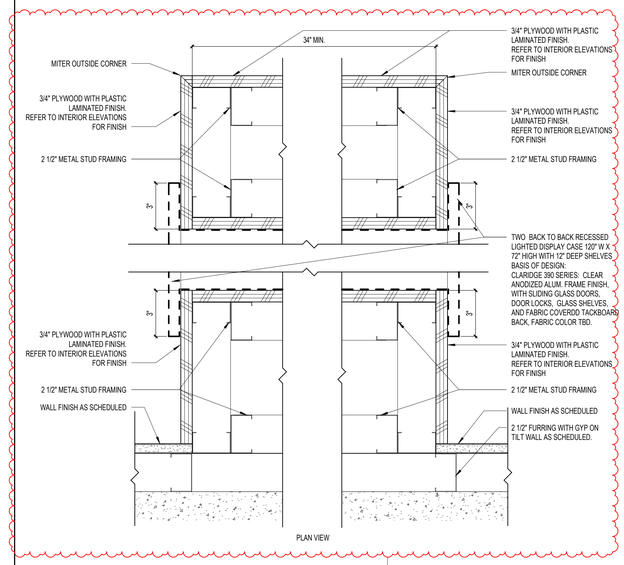

J12	TROPHY CASE - PLAN DETAIL - BLDG 2
3" = 1'-0"	

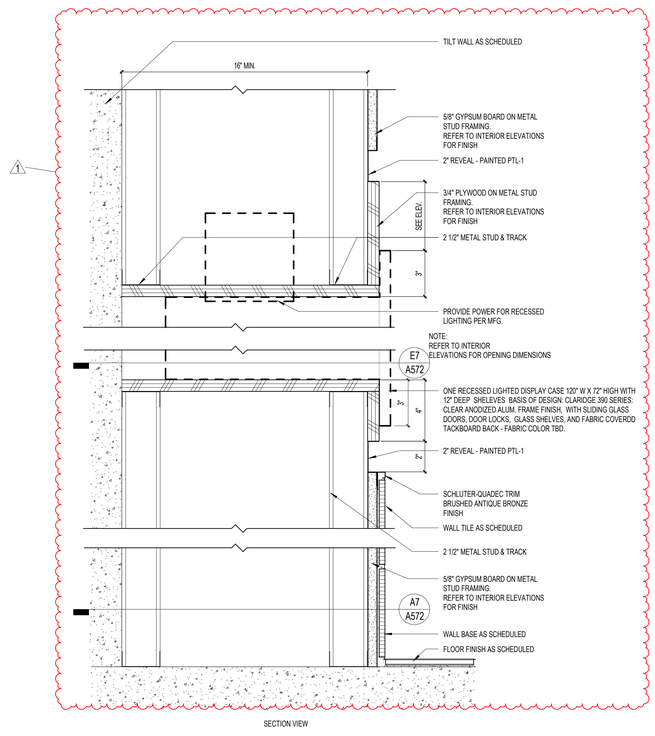

A1	TROPHY CASE DETAIL SECTION - BLDG 3
3" = 1'-0"	

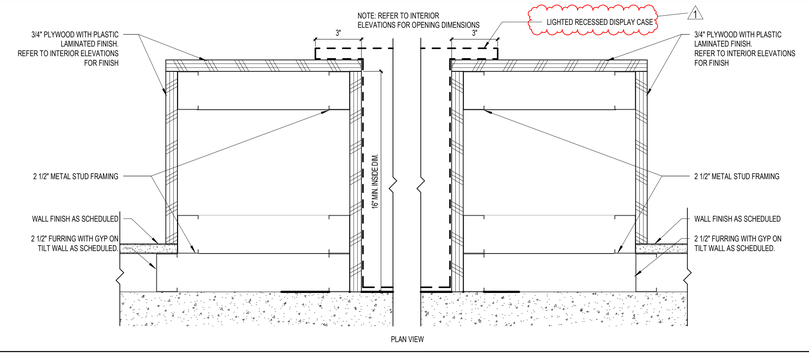

E7	TROPHY CASE - PLAN DETAIL - BLDG 3
3" = 1'-0"	

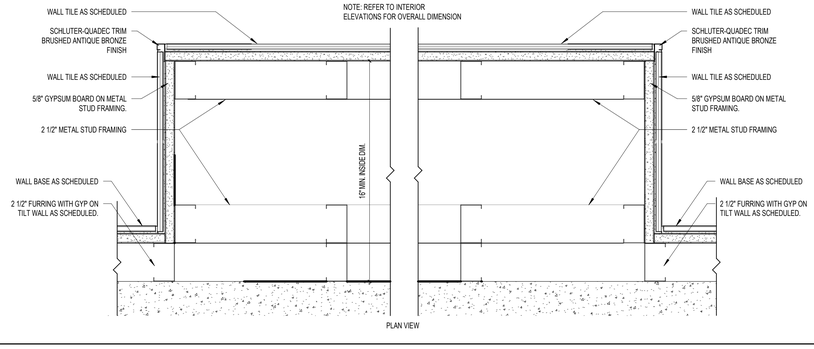

A7	TROPHY CASE - PLAN DETAIL - BLDG 3
3" = 1'-0"	

SCHENKELSHULTZ
ARCHITECTURE

voice 407-872-3322
fax 407-872-3303
schenkelshultz.com
SS Lic. No. -AA-C000937

CONFIDENTIAL COPYRIGHT 2019 SCHENKEL & SHULTZ INC.
SEE WWW.SCHENKELSHULTZ.COM/COPYRIGHT FOR POLICY AND INFORMATION

REVISIONS

MARK	DESCRIPTION	DATE
1	ADDENDUM NO. 3	12/14/2023

CONFIDENTIAL COPYRIGHT 2020 SCHENKEL & SHULTZ INC.
SEE WWW.SCHENKELSHULTZ.COM/COPYRIGHT FOR POLICY AND INFORMATION

PURSUANT TO SECTION 102 OF THE COPYRIGHT ACT, 17 U.S.C., ALL CONCEPTS, IDEAS, DESIGNS, ARRANGEMENTS, DRAWINGS, AND PLANS INDICATED OR REPRESENTED BY THIS DOCUMENT ARE COPYRIGHTED BY SCHENKEL & SHULTZ INC. AS SUCH ALL CONCEPTS, IDEAS, DESIGNS, ARRANGEMENTS, DRAWINGS, AND PLANS INDICATED OR REPRESENTED BY THIS DOCUMENT ARE OWNED BY AND THE PROPERTY OF SCHENKEL SHULTZ INC. AND WERE CREATED, EVOLVED AND DEVELOPED FOR USE ON, AND SPECIFICALLY FOR THE PROJECT. NONE OF THE CONCEPTS, IDEAS, DESIGNS, ARRANGEMENTS, OR PLANS SHALL BE USED BY OR DISCLOSED TO ANY PERSON, ARCHITECTURAL OR ENGINEERING FIRM, CONSTRUCTION FIRM, SUBCONTRACTING FIRM, SUPPLIER, OR CORPORATION FOR ANY PURPOSE WHATSOEVER WITHOUT THE WRITTEN PERMISSION OF SCHENKEL & SHULTZ INC. PURSUANT TO SECTION 102 OF THE COPYRIGHT ACT, 17 U.S.C., PROTECTION FOR AN ARCHITECTURAL WORK CREATED AS A WORK MADE FOR HIRE ON OR AFTER DECEMBER 1, 1990, LASTS FOR 95 YEARS FROM THE DATE OF PUBLICATION OF THE WORK OR FOR 120 YEARS FROM THE DATE OF CREATION OF THE UNPUBLISHED PLANS, WHICHEVER TERM IS LESS.

WARNING: REPRODUCTION HEREOF IS A CRIMINAL OFFENSE UNDER SECTION 102 OF THE COPYRIGHT ACT, 17 U.S.C., 18 U.S.C. SEC. 506. UNAUTHORIZED DISCLOSURE MAY CONSTITUTE TRADE SECRET MISAPPROPRIATION IN VIOLATION OF C.24-3.31-1ET. SEQ. AND OTHER LAWS. THE CONCEPTS, IDEAS, DESIGNS, ARRANGEMENTS, DRAWINGS, AND PLANS DISCLOSED ARE COPYRIGHTED AND HEREIN MAY BE PATENTED OR BE THE SUBJECT OF PENDING PATENT APPLICATION. ANYONE VIOLATING THE INTENT OF THIS COPYRIGHT PROTECTION WILL BE PROSECUTED TO THE FULL EXTENT OF THE FEDERAL STATE AND LOCAL LAWS.

WRITTEN DIMENSIONS ON THESE DOCUMENTS SHALL HAVE PRECEDENCE OVER SCALE DIMENSIONS. CONTRACTORS SHALL VERIFY AND BE RESPONSIBLE FOR ALL DIMENSIONS AND CONDITIONS ON THE JOB AND THIS OFFICE MUST BE NOTIFIED OF ANY VARIATION FROM THE DIMENSIONS AND CONDITIONS SHOWN BY THESE DRAWINGS. SHOP DRAWINGS AND OR DETAILS MUST BE SUBMITTED TO THIS OFFICE FOR REVIEW BEFORE PROCEEDING WITH FABRICATION.

FORT PIERCE WESTWOOD ACADEMY

1801 Panther Ln , Fort Pierce, FL 34947

St. Lucie PUBLIC SCHOOLS

St. Lucie Public Schools
9461 Brandywine Ln
Port St. Lucie, FL 34986

ISSUE DATE: 10/31/2023
COMM. NO.: 2022108

DRAWN BY: SM,AC CHECKED BY: KT

CASEWORK DETAILS

A572

PHASE III - CONSTRUCTION DOCUMENTS

12/13/2023 9:58:08 AM
Autodesk Docs://2022108 Westwood Academy/SLPS_FPWA_HS_2023-A.rvt