
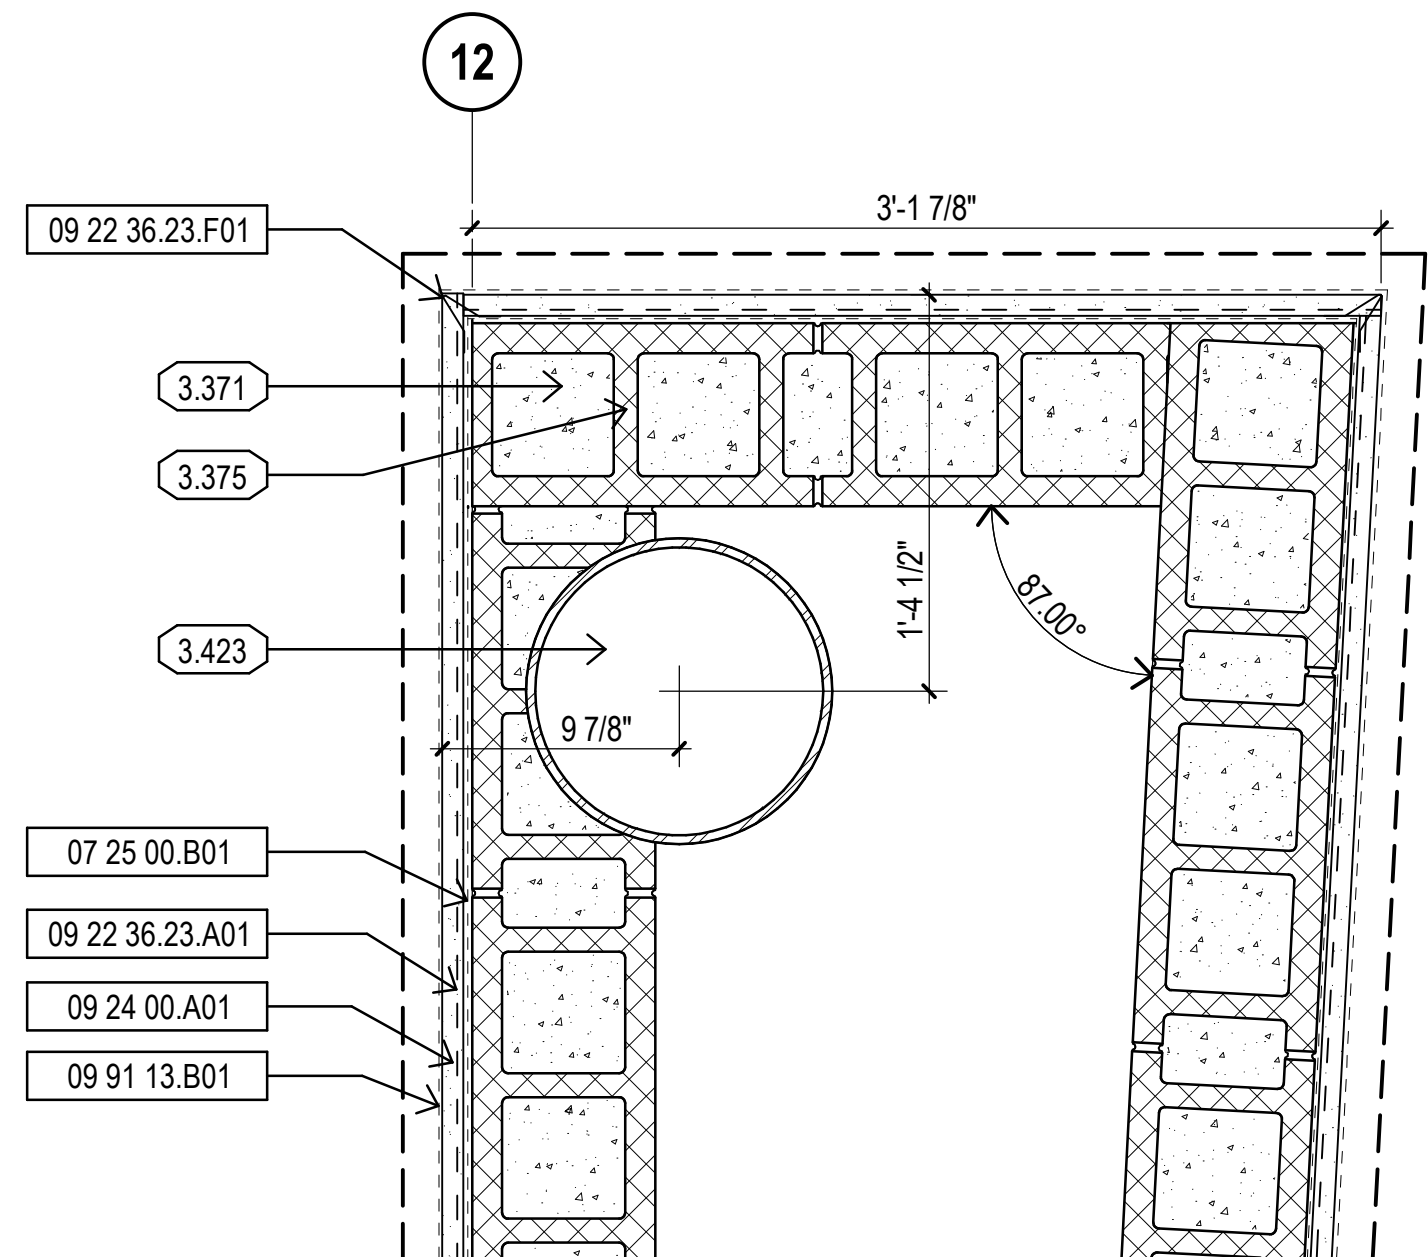
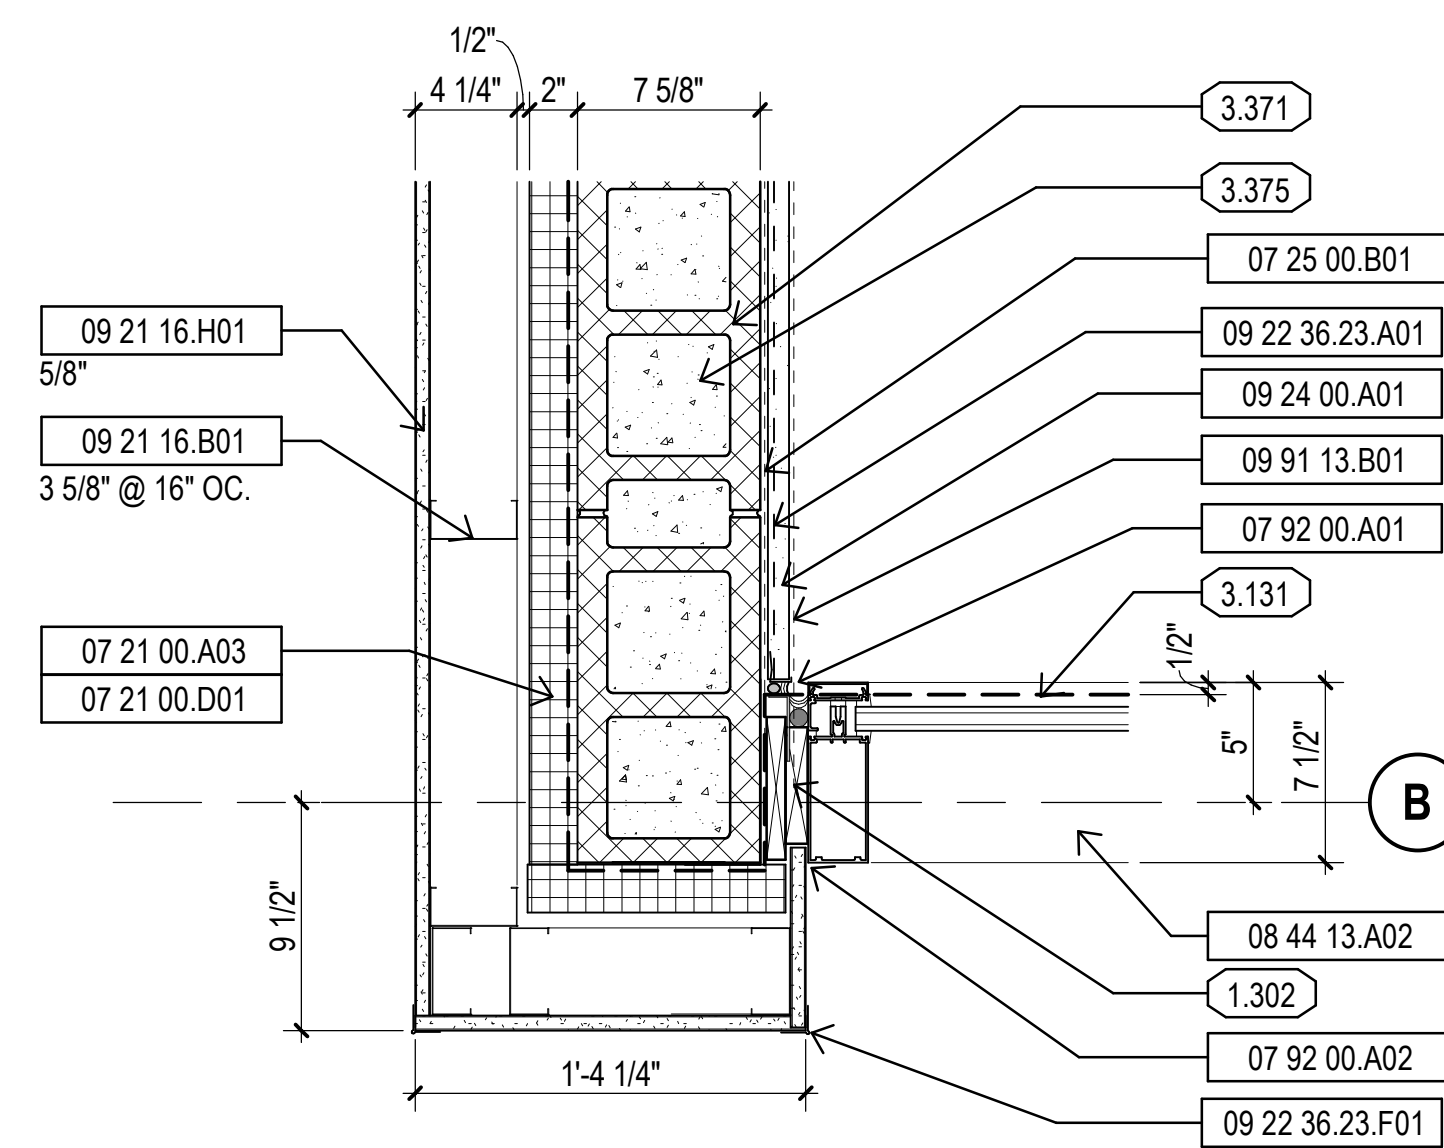


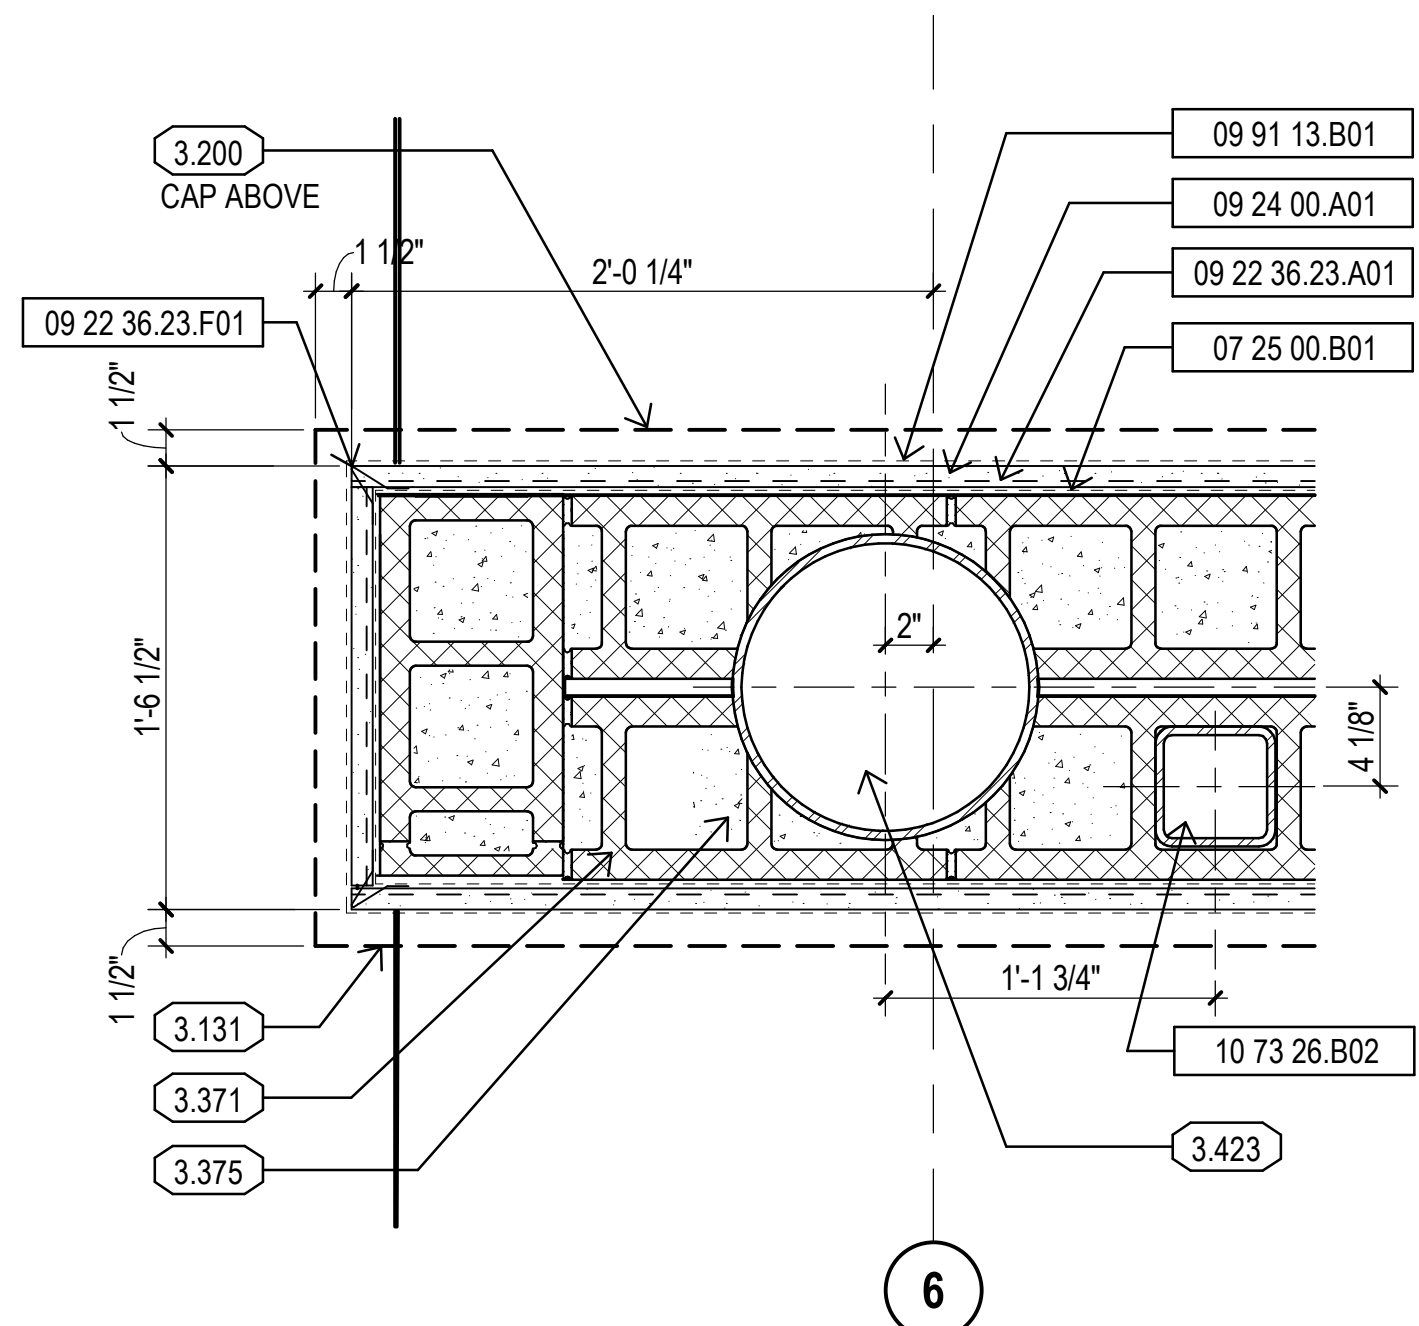

L1	EXTERIOR PLAN DETAIL
----	----------------------


$$1\frac{1}{2}'' = 1'-0''$$


F1	EXTERIOR PLAN DETAIL
----	----------------------


$$1\frac{1}{2}'' = 1'-0''$$


A1	EXTERIOR PLAN DETAIL
----	----------------------


1 1/2" = 1'-0"

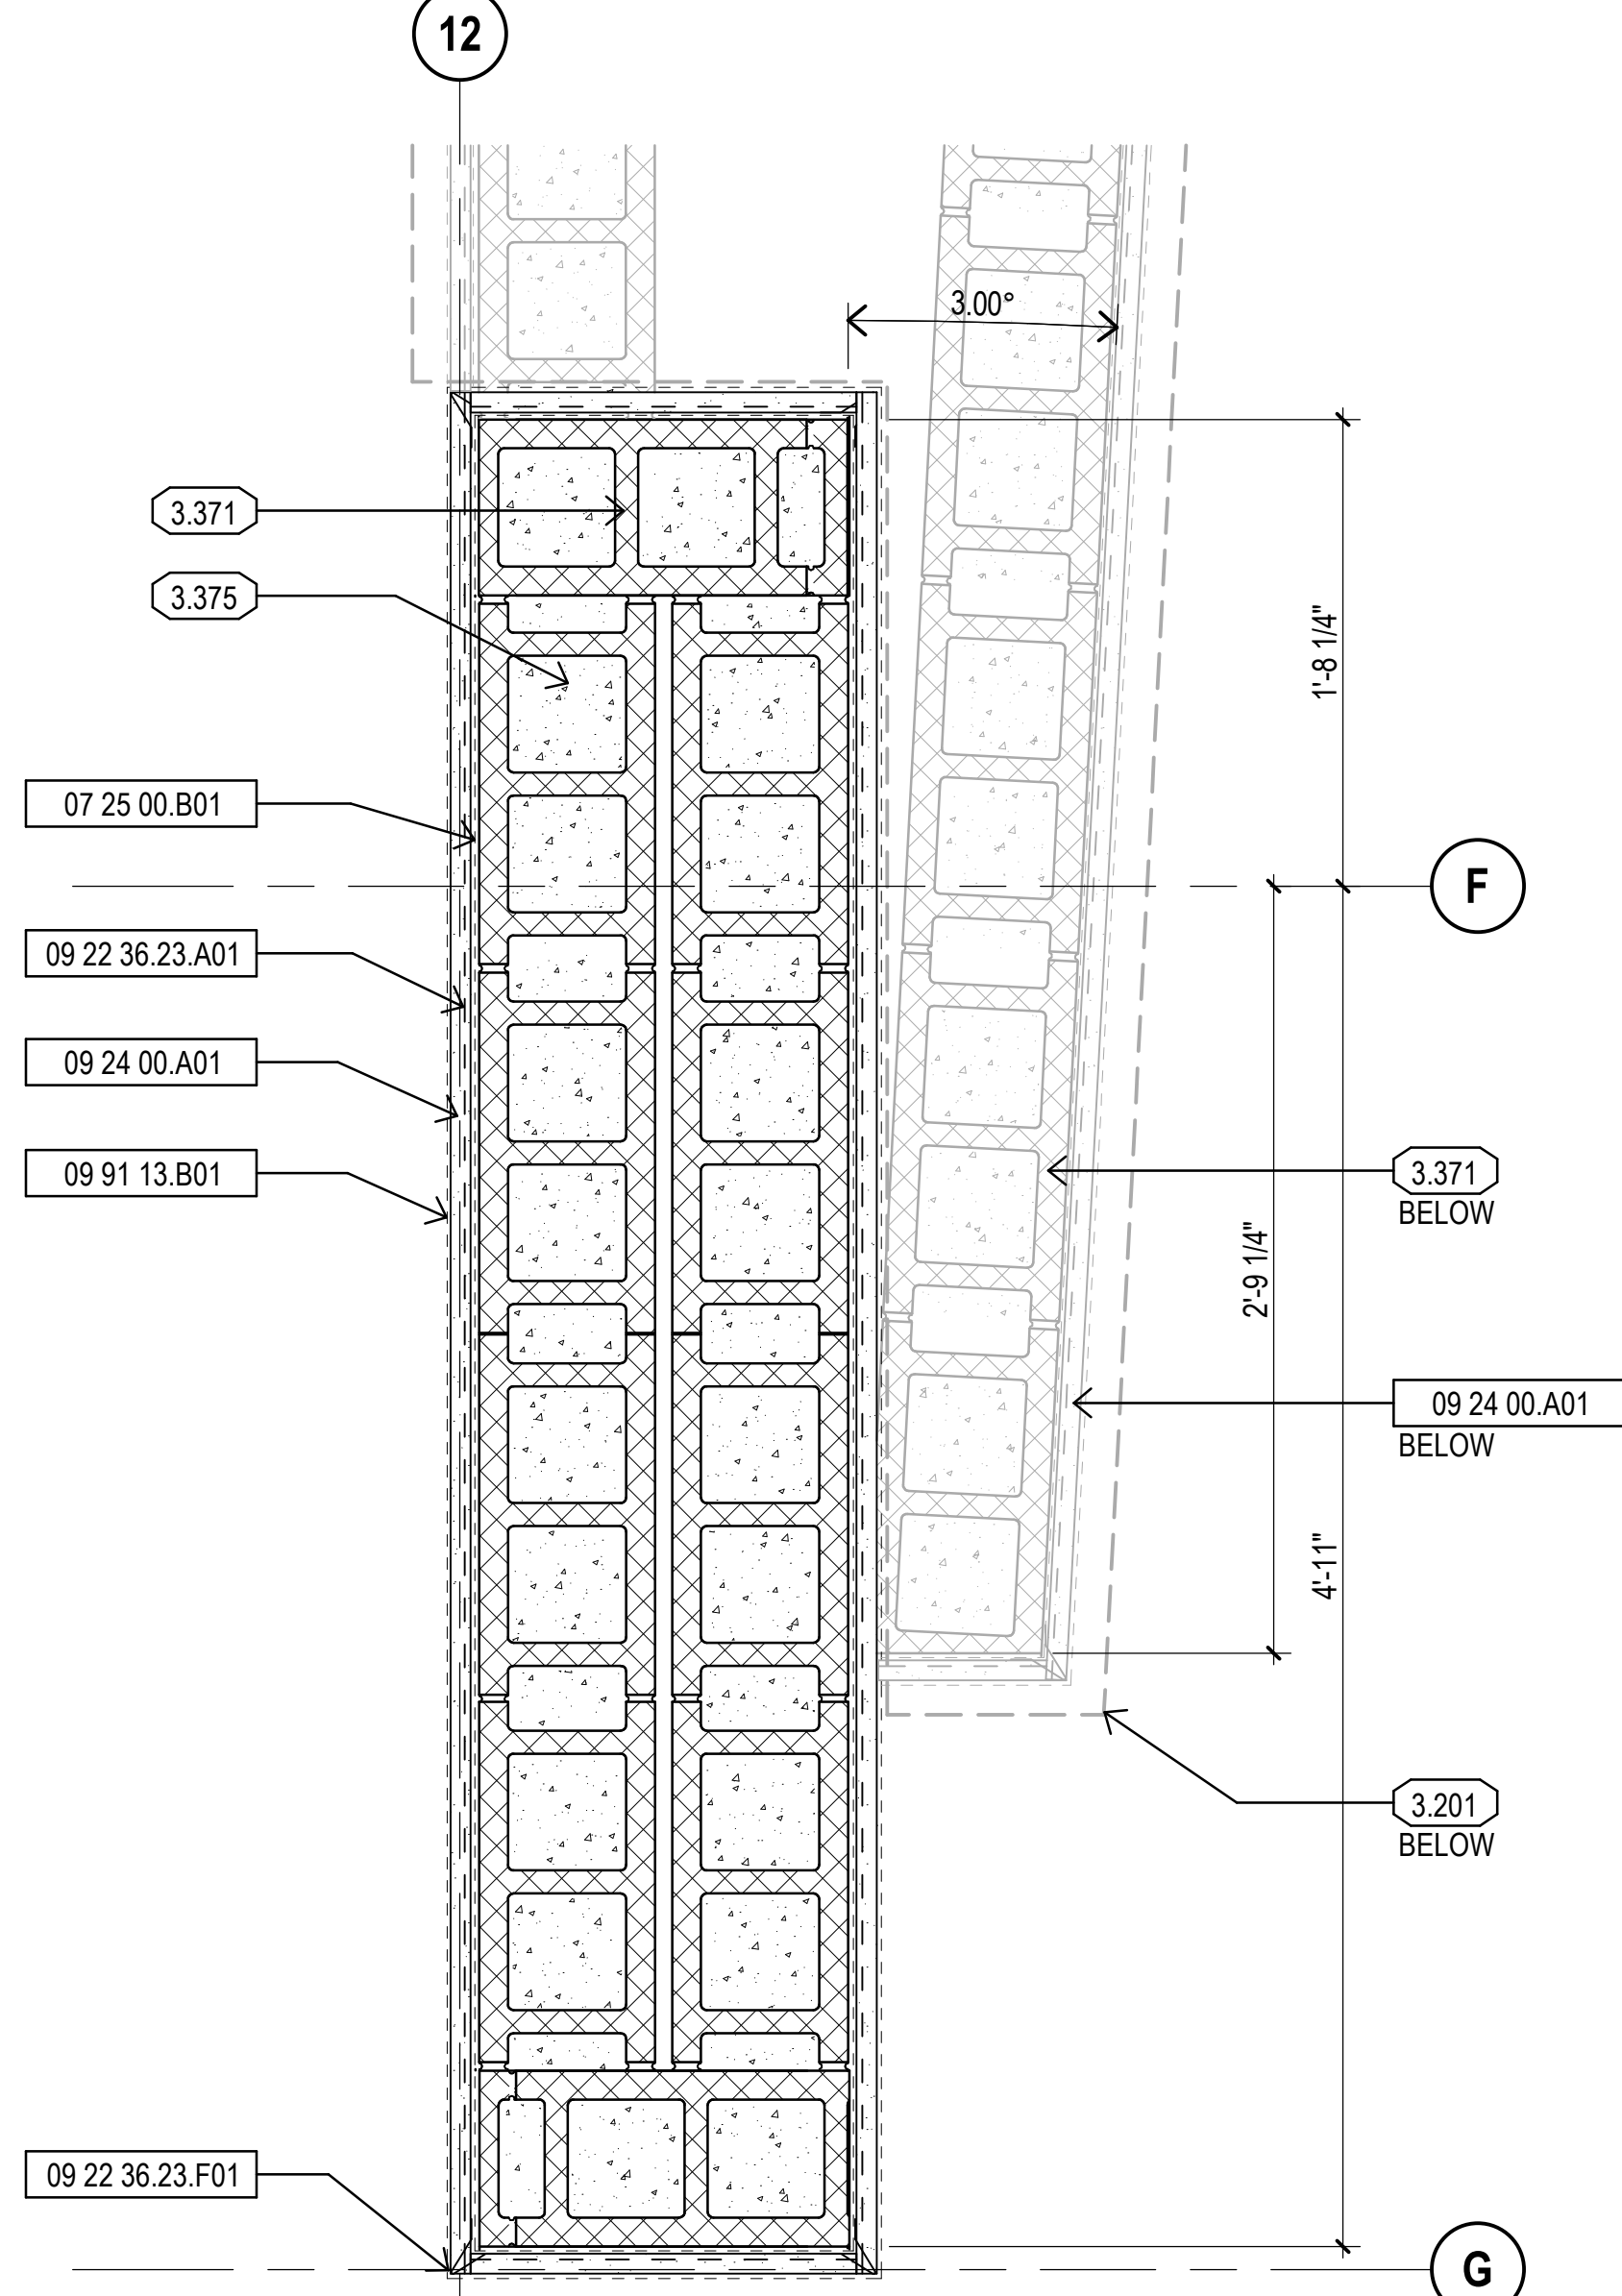

H5	EXTERIOR PLAN DETAIL
----	----------------------

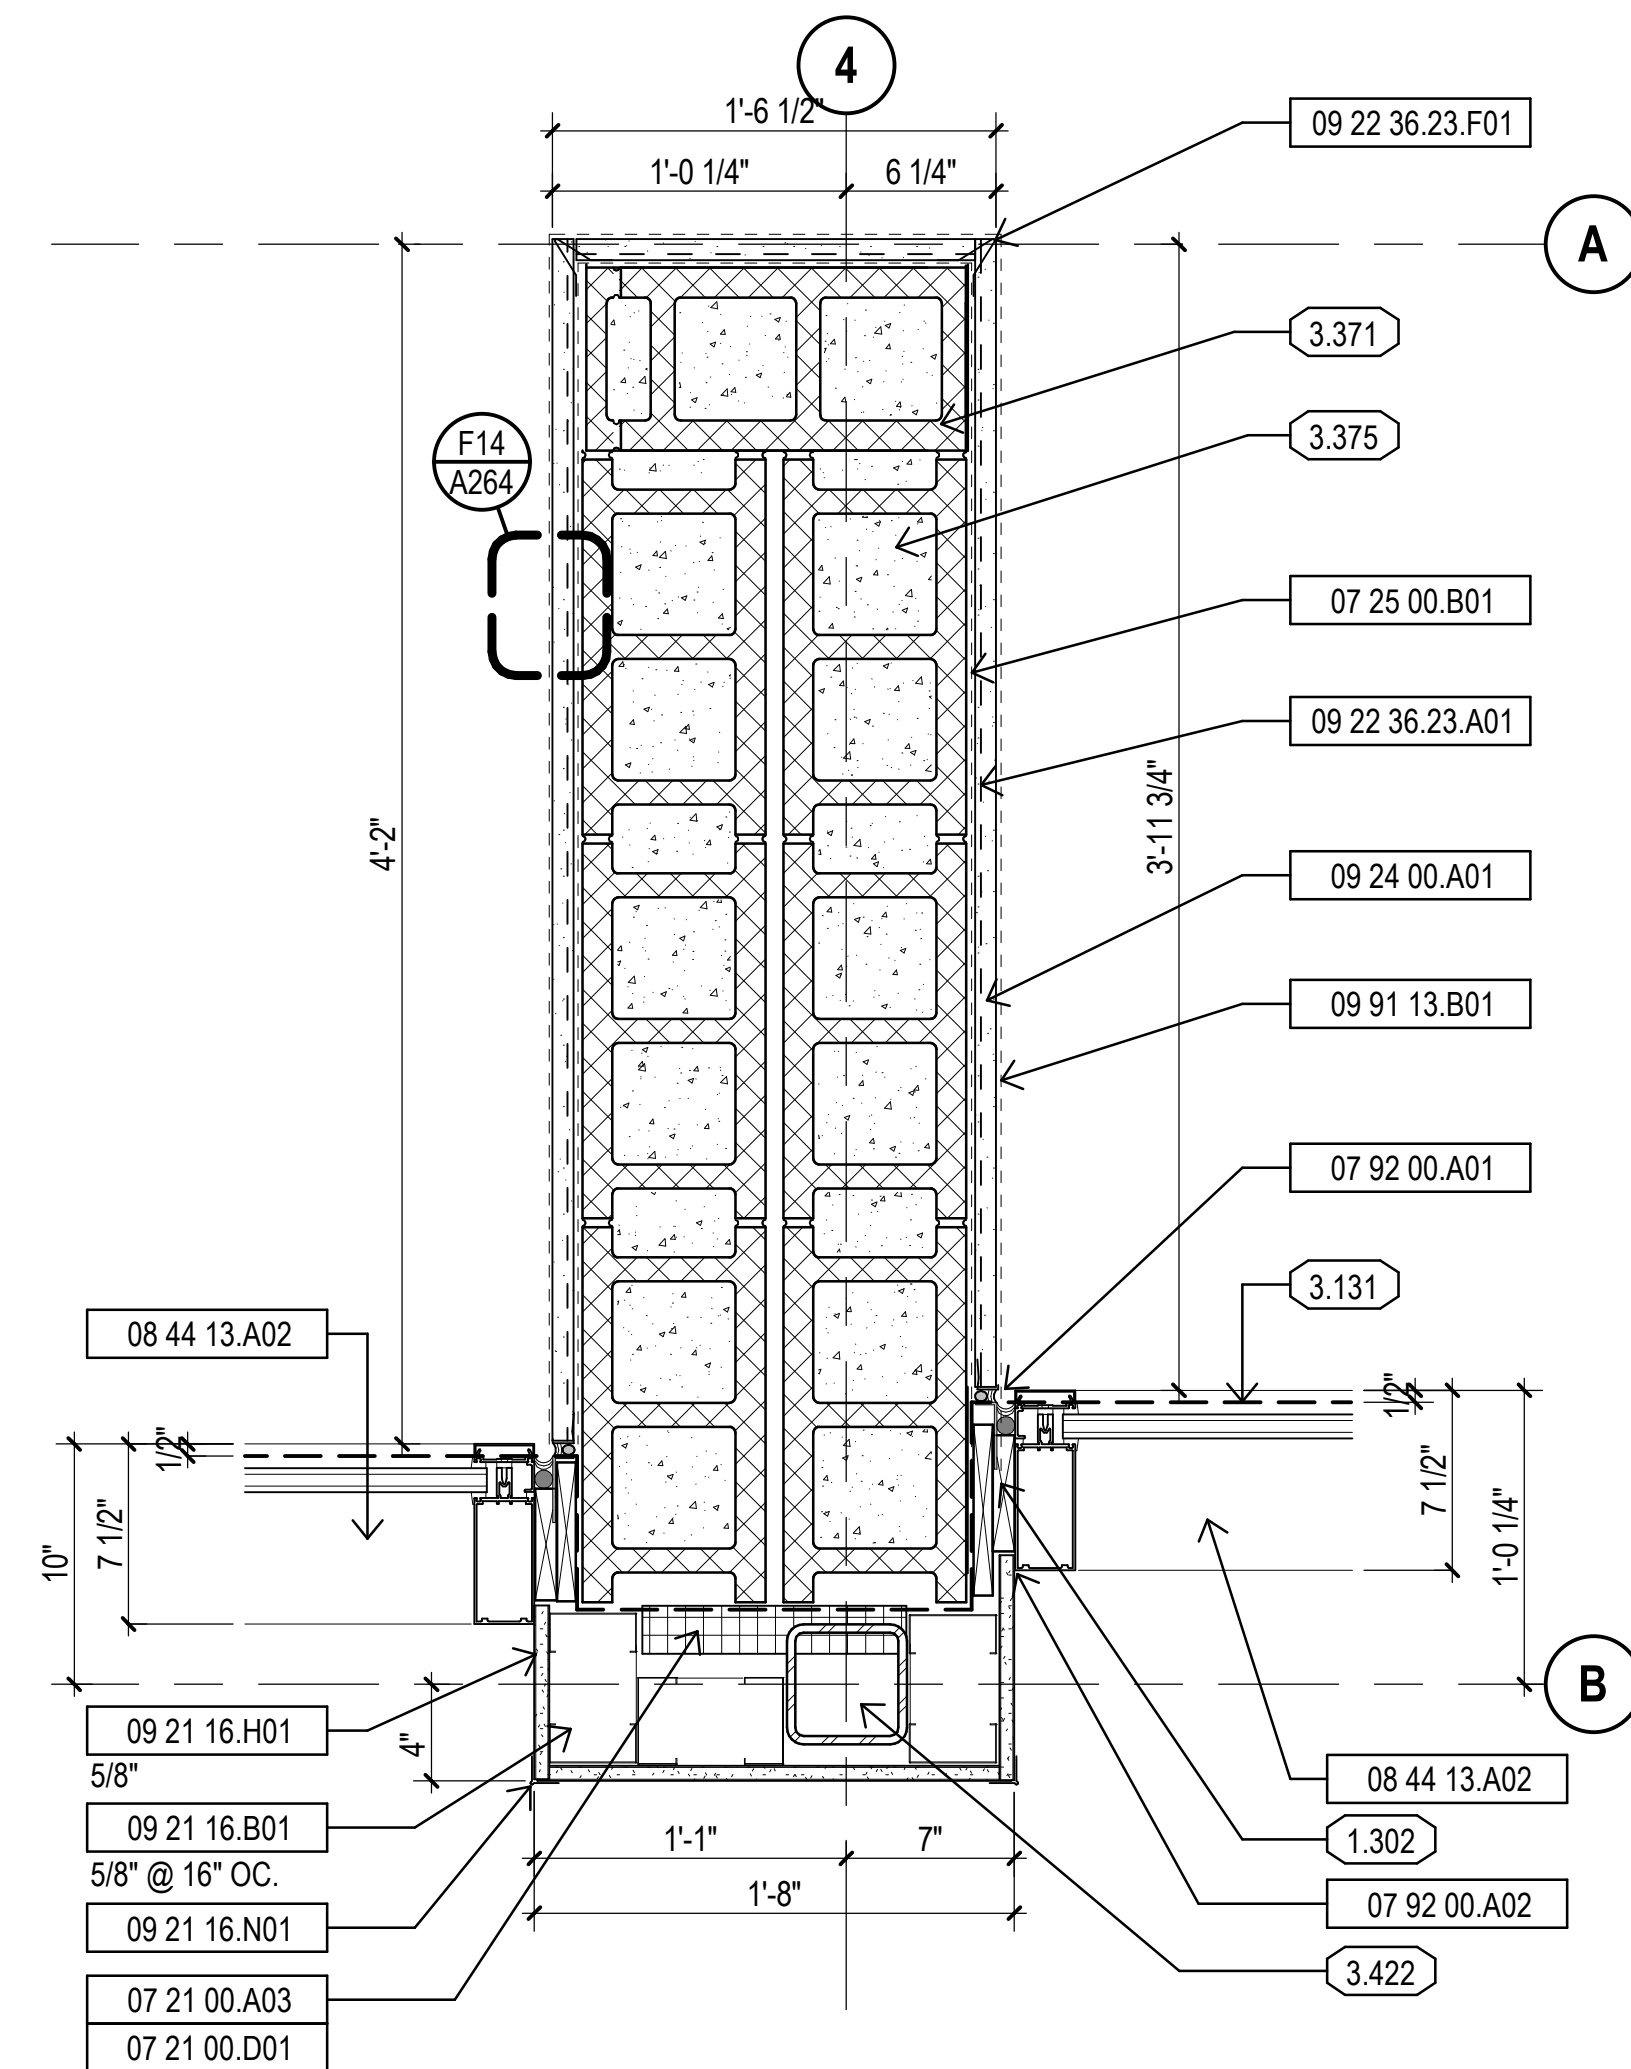
$$1\frac{1}{2}'' = 1'-0''$$


A5	EXTERIOR PLAN DETAIL
----	----------------------
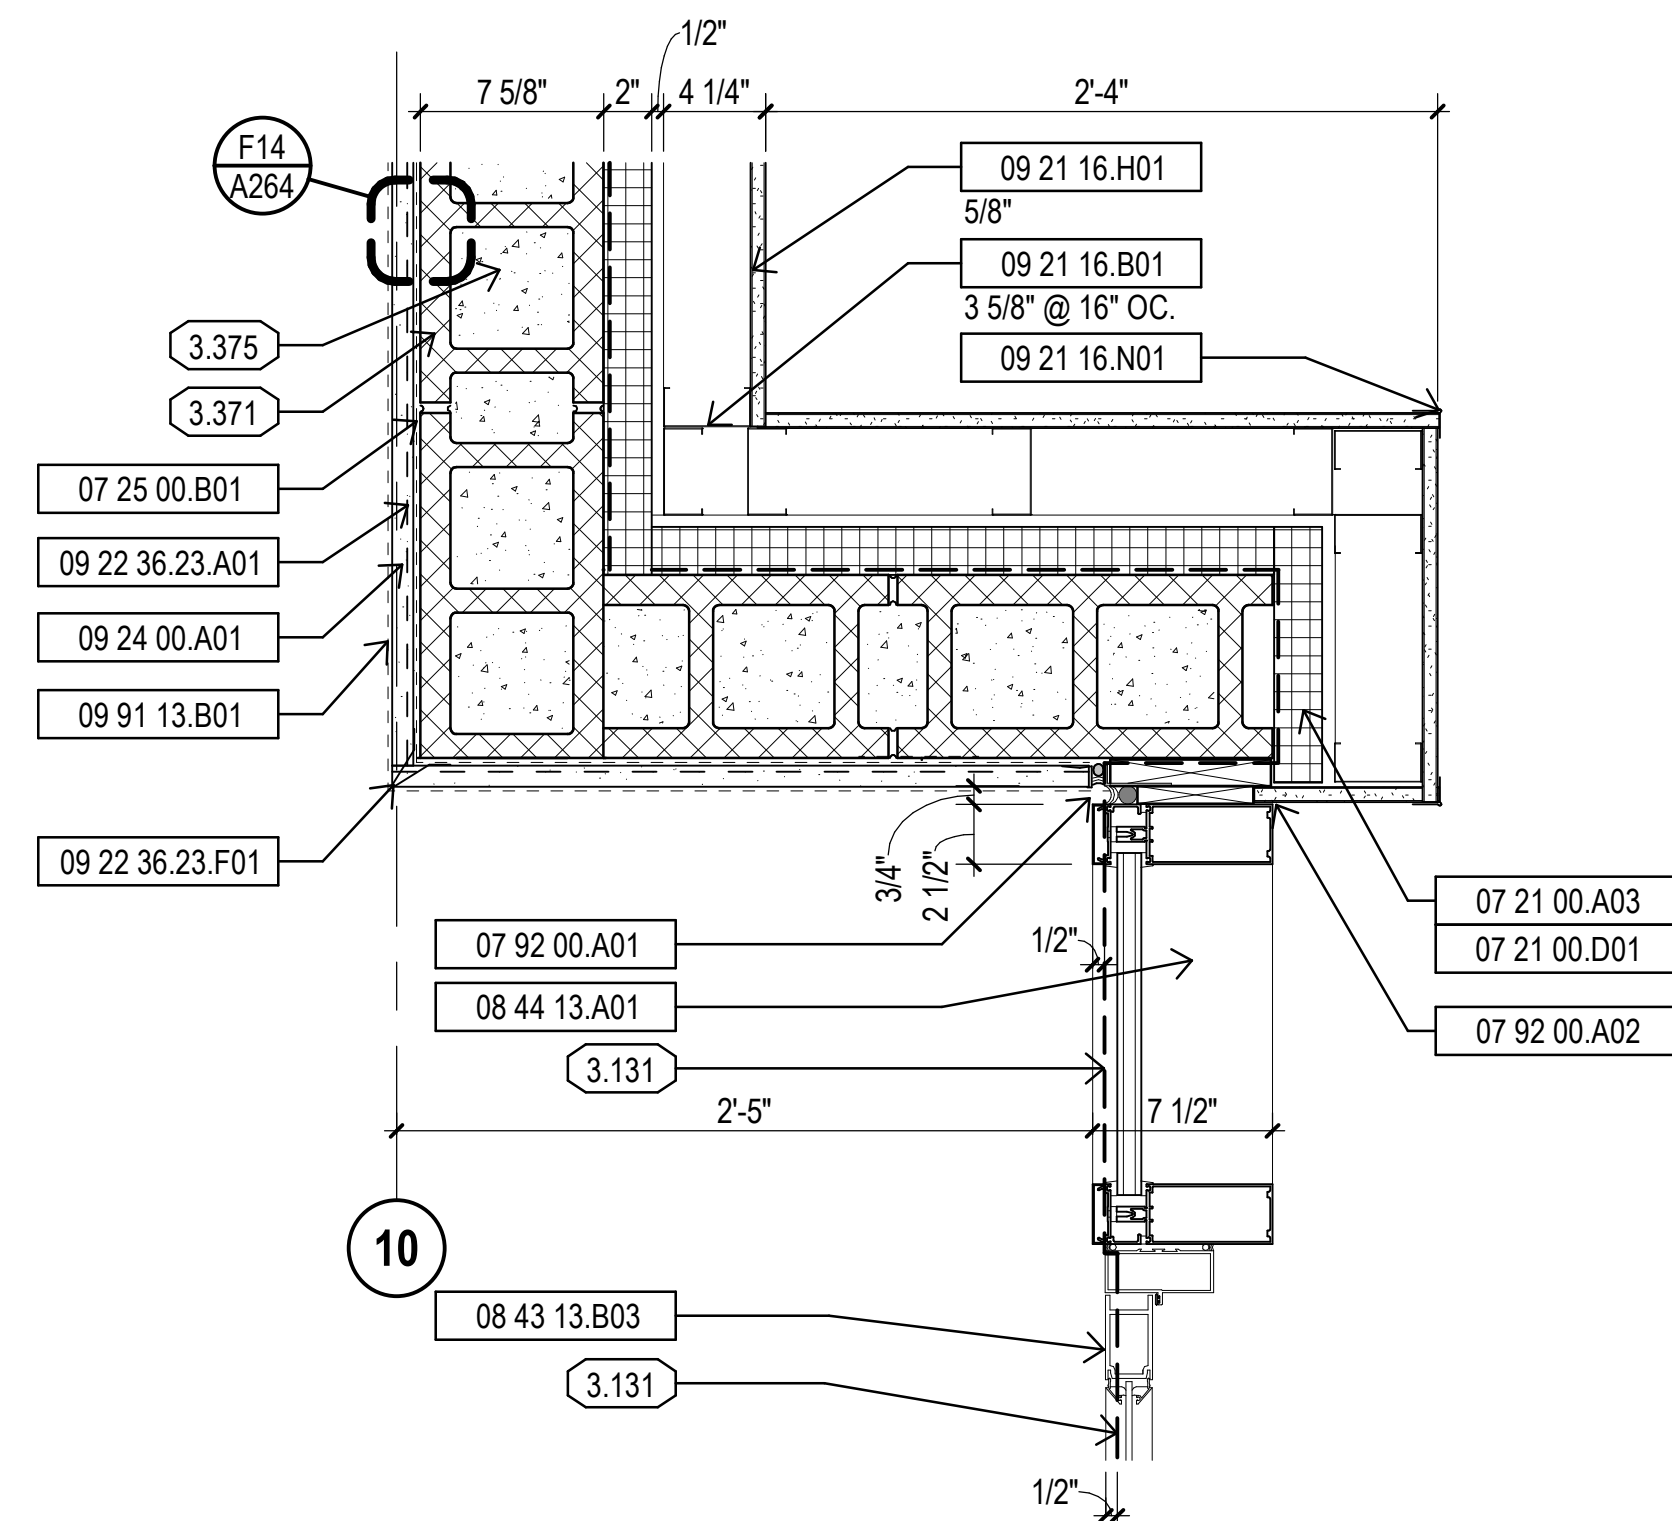
$$1\frac{1}{2}'' = 1'-0''$$


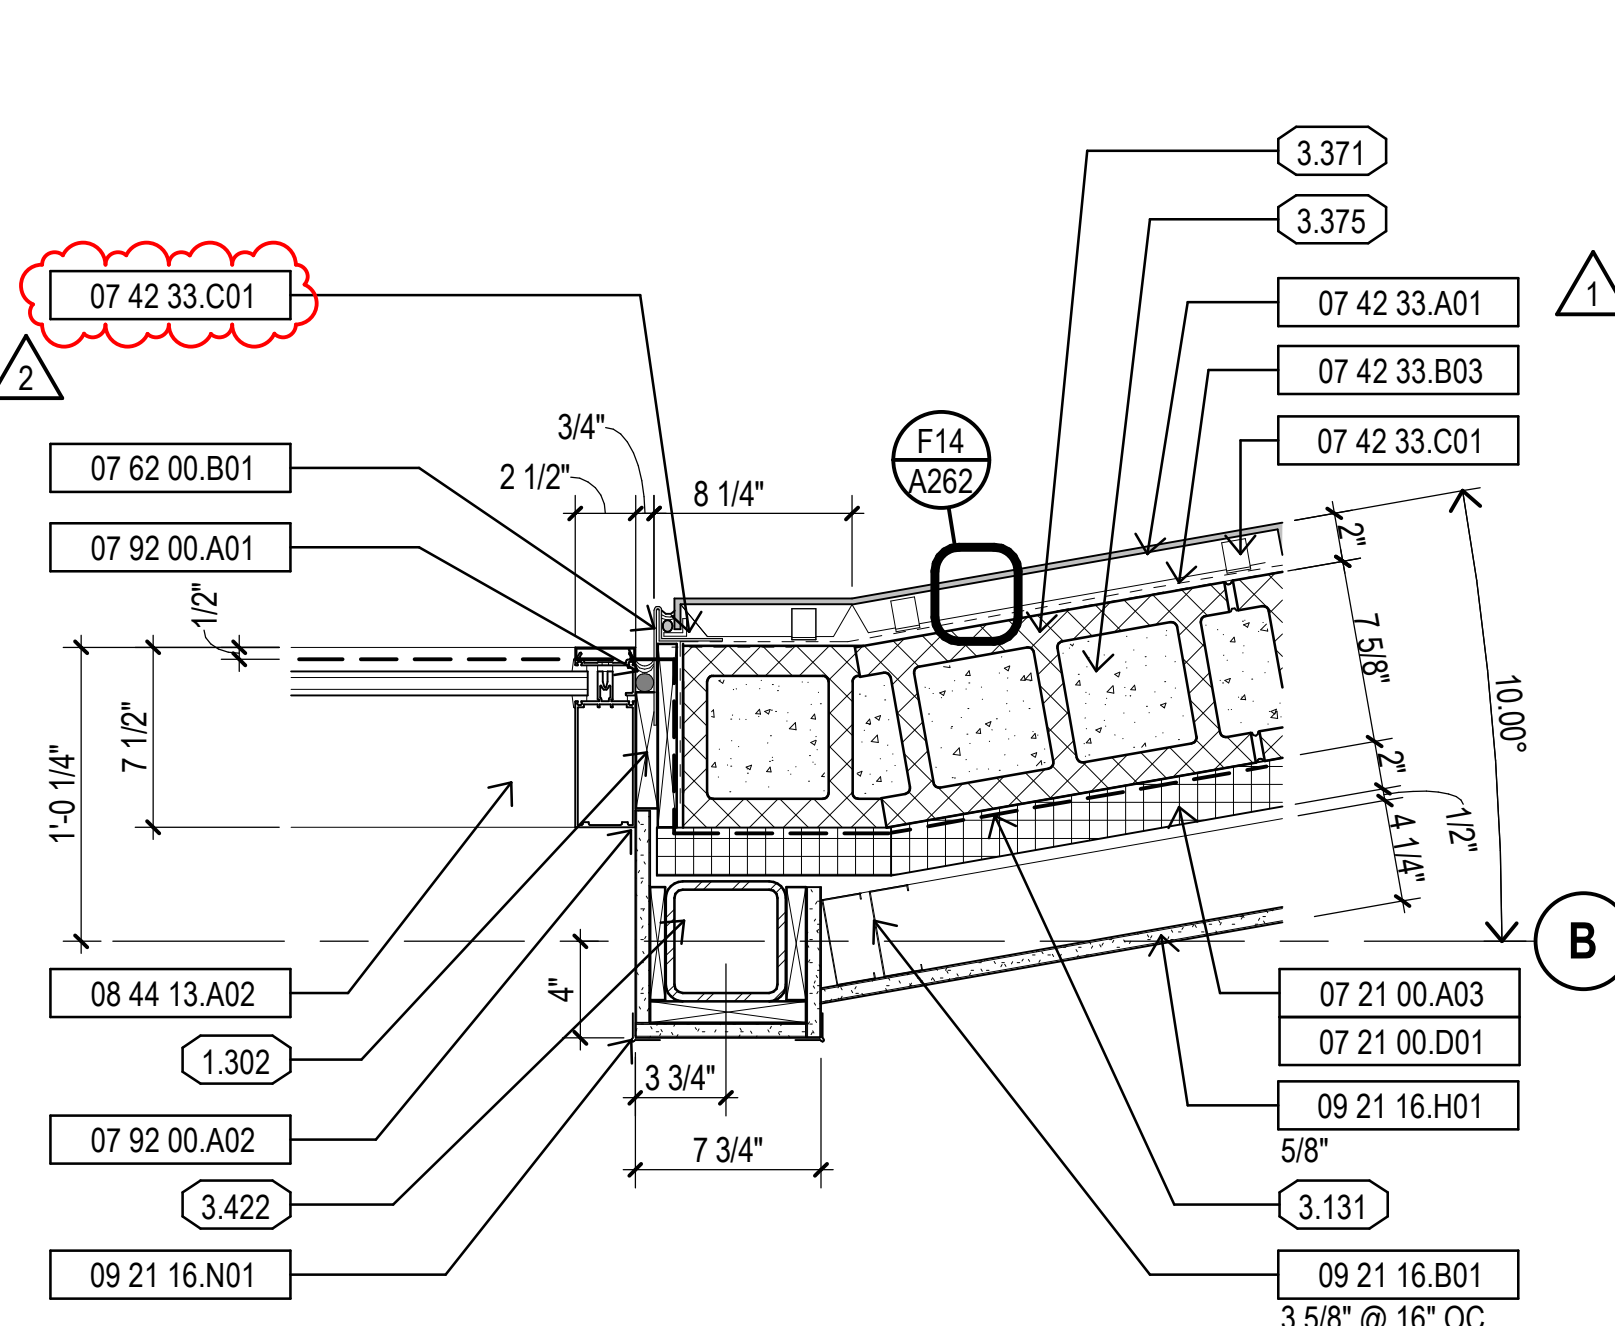
L10	EXTERIOR PLAN DETAIL
-----	----------------------

1 1/2" = 1'-0"

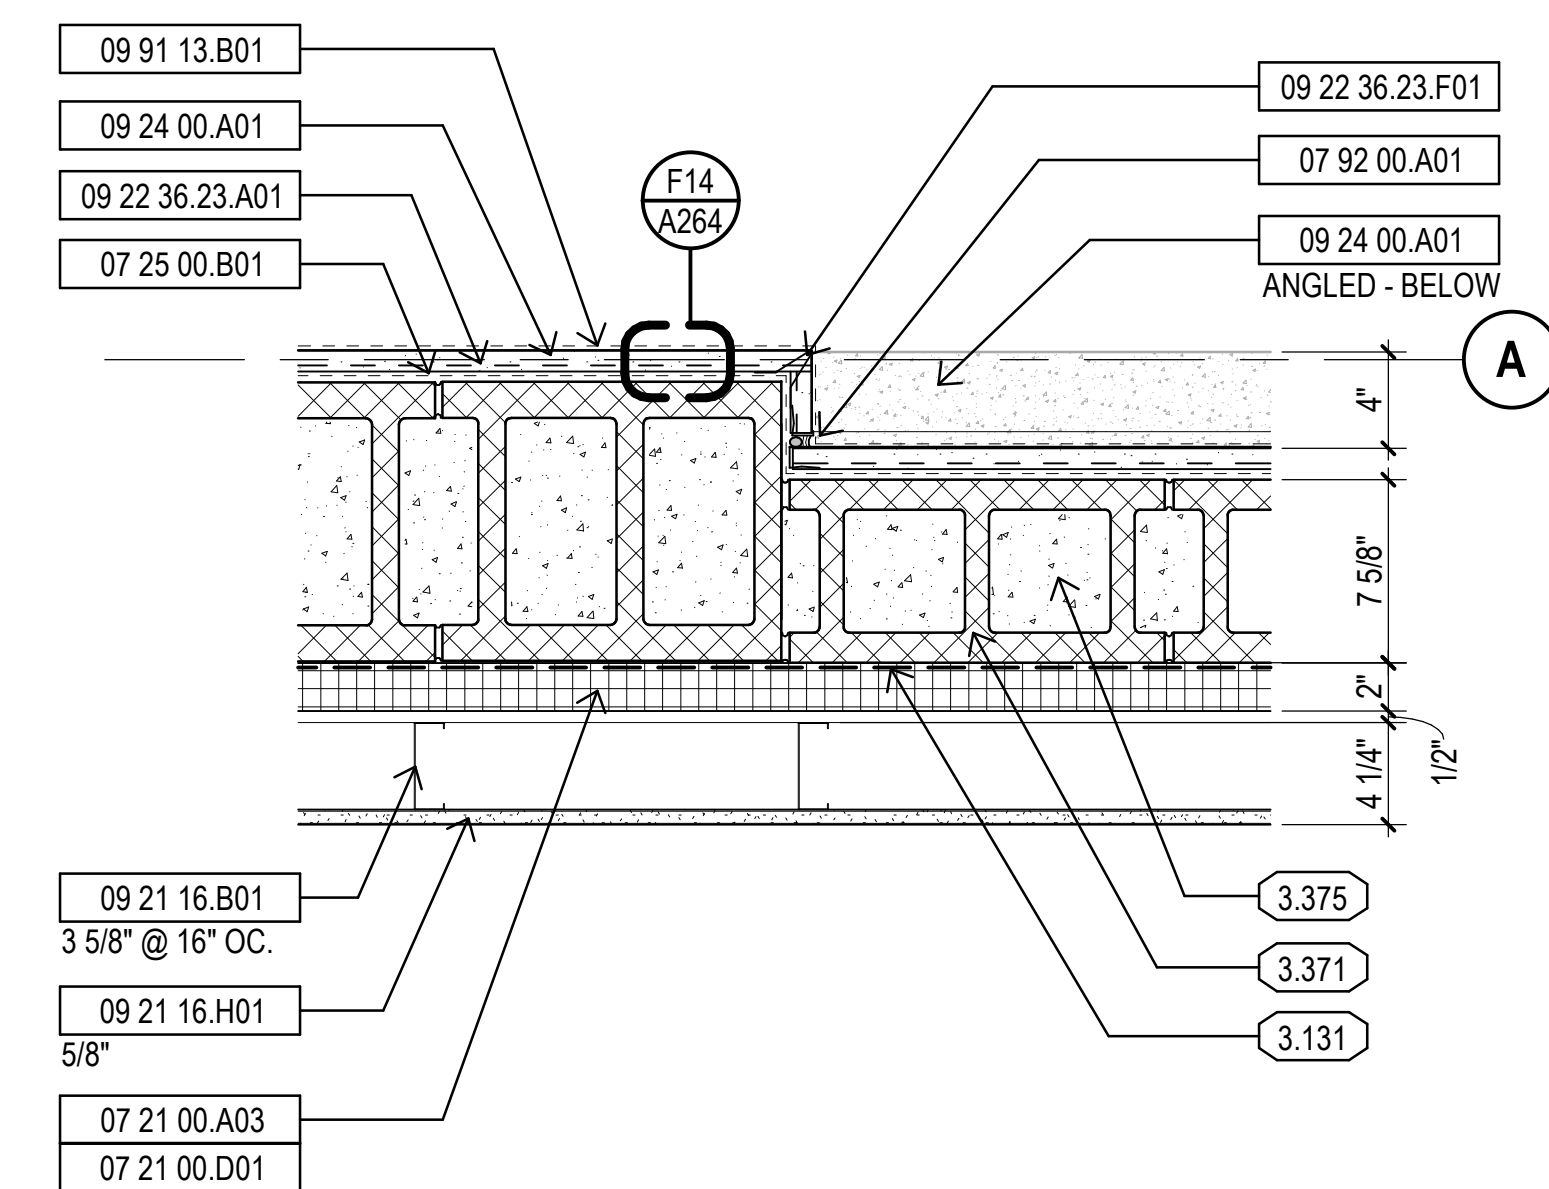


F10	EXTERIOR PLAN DETAIL
-----	----------------------

1 1/2" = 1'-0"




A10	EXTERIOR PLAN DETAIL
-----	----------------------

1 1/2" = 1'-0"

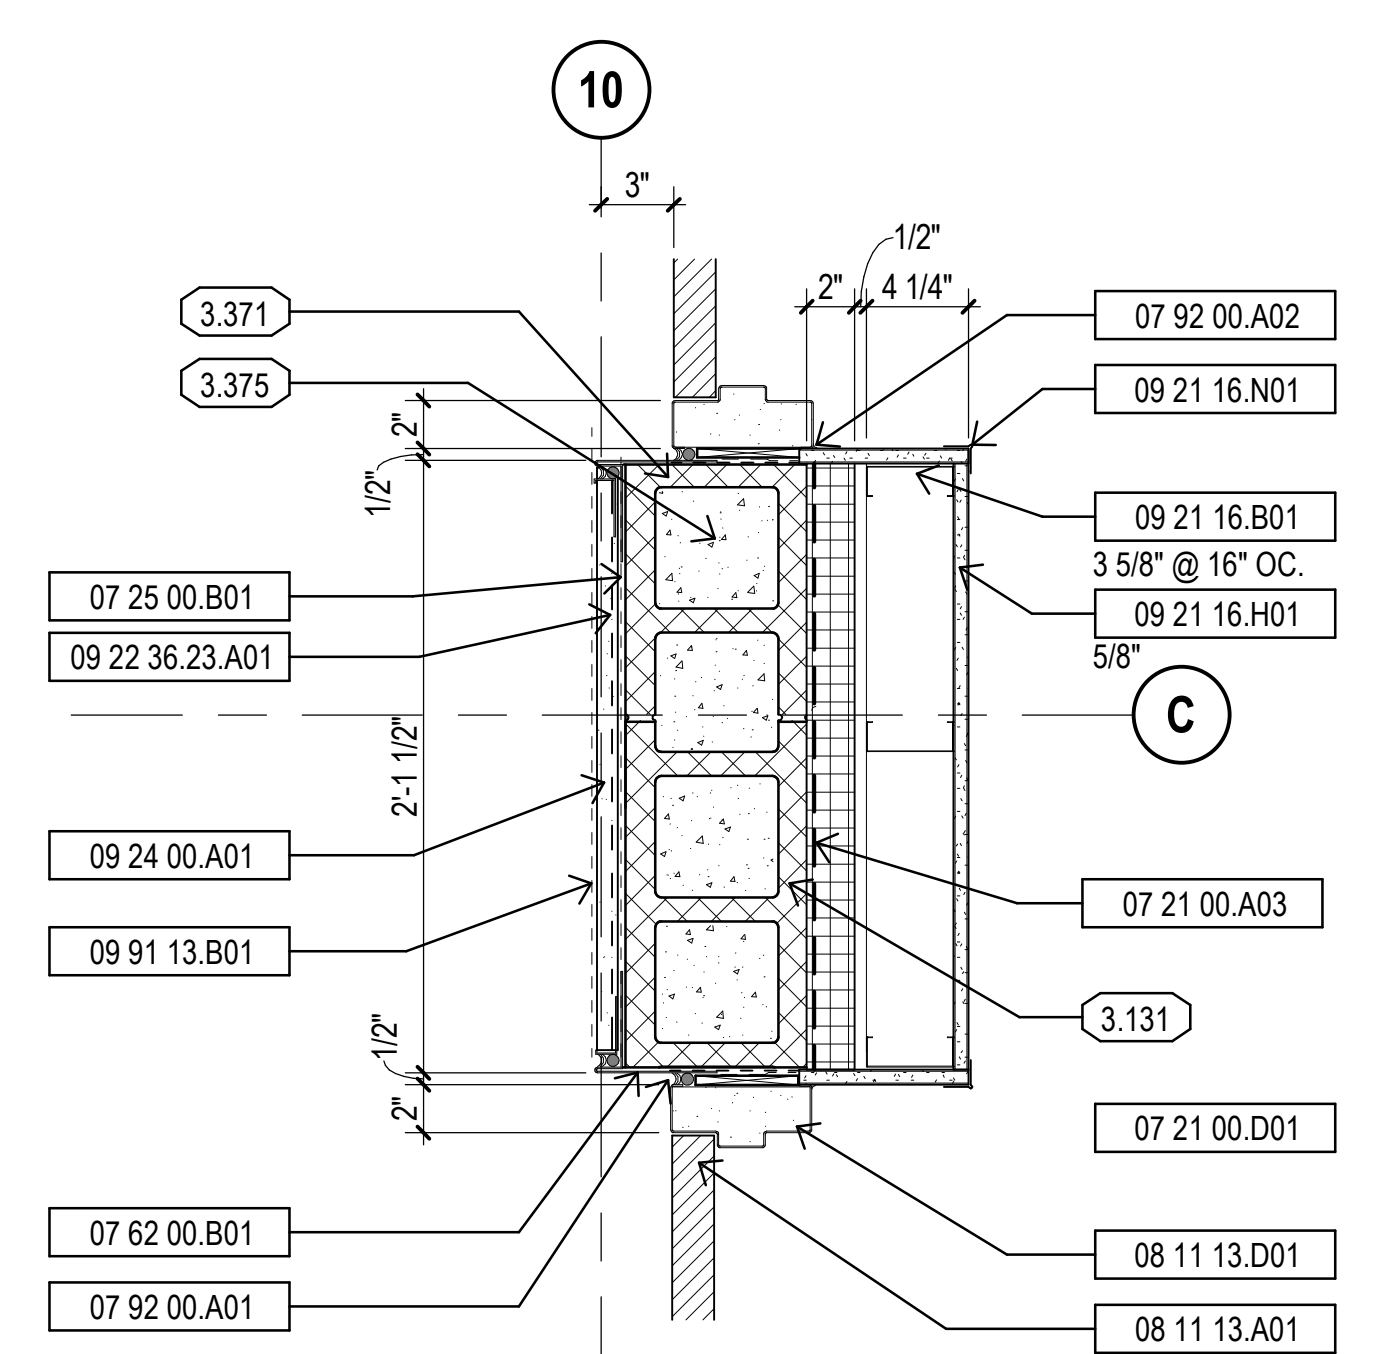


L14 EXTERIOR PLAN DETAIL

1 1/2" = 1'-0"

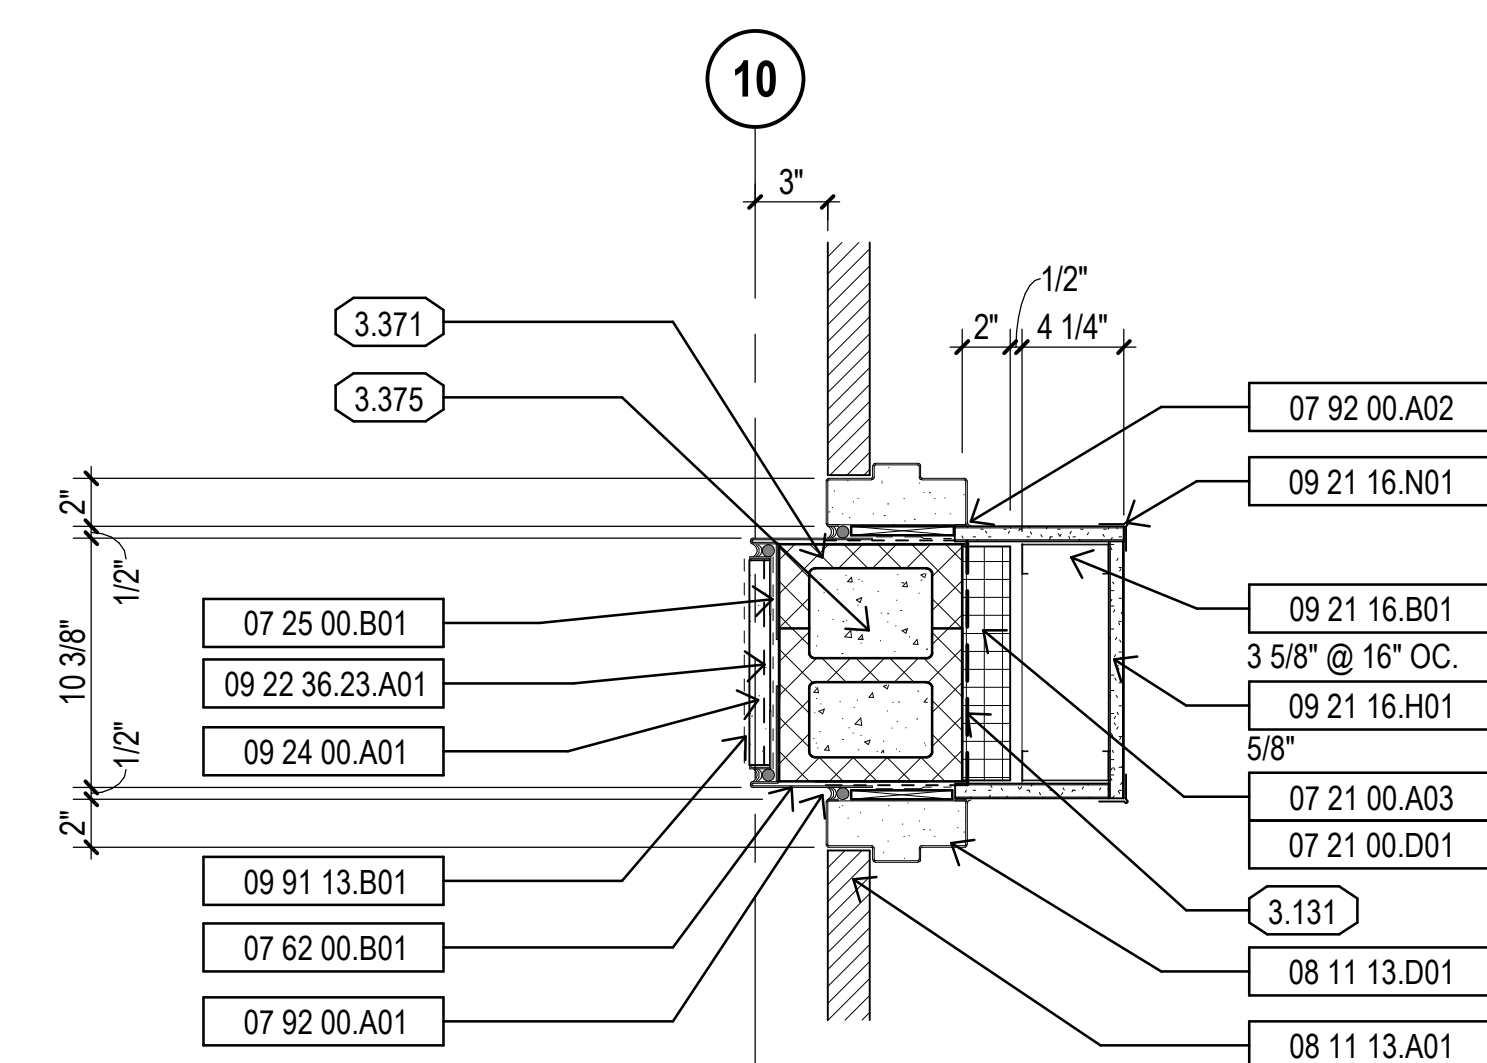

F14	EXTERIOR PLAN DETAIL
-----	----------------------

1 1/2" = 1'-0"

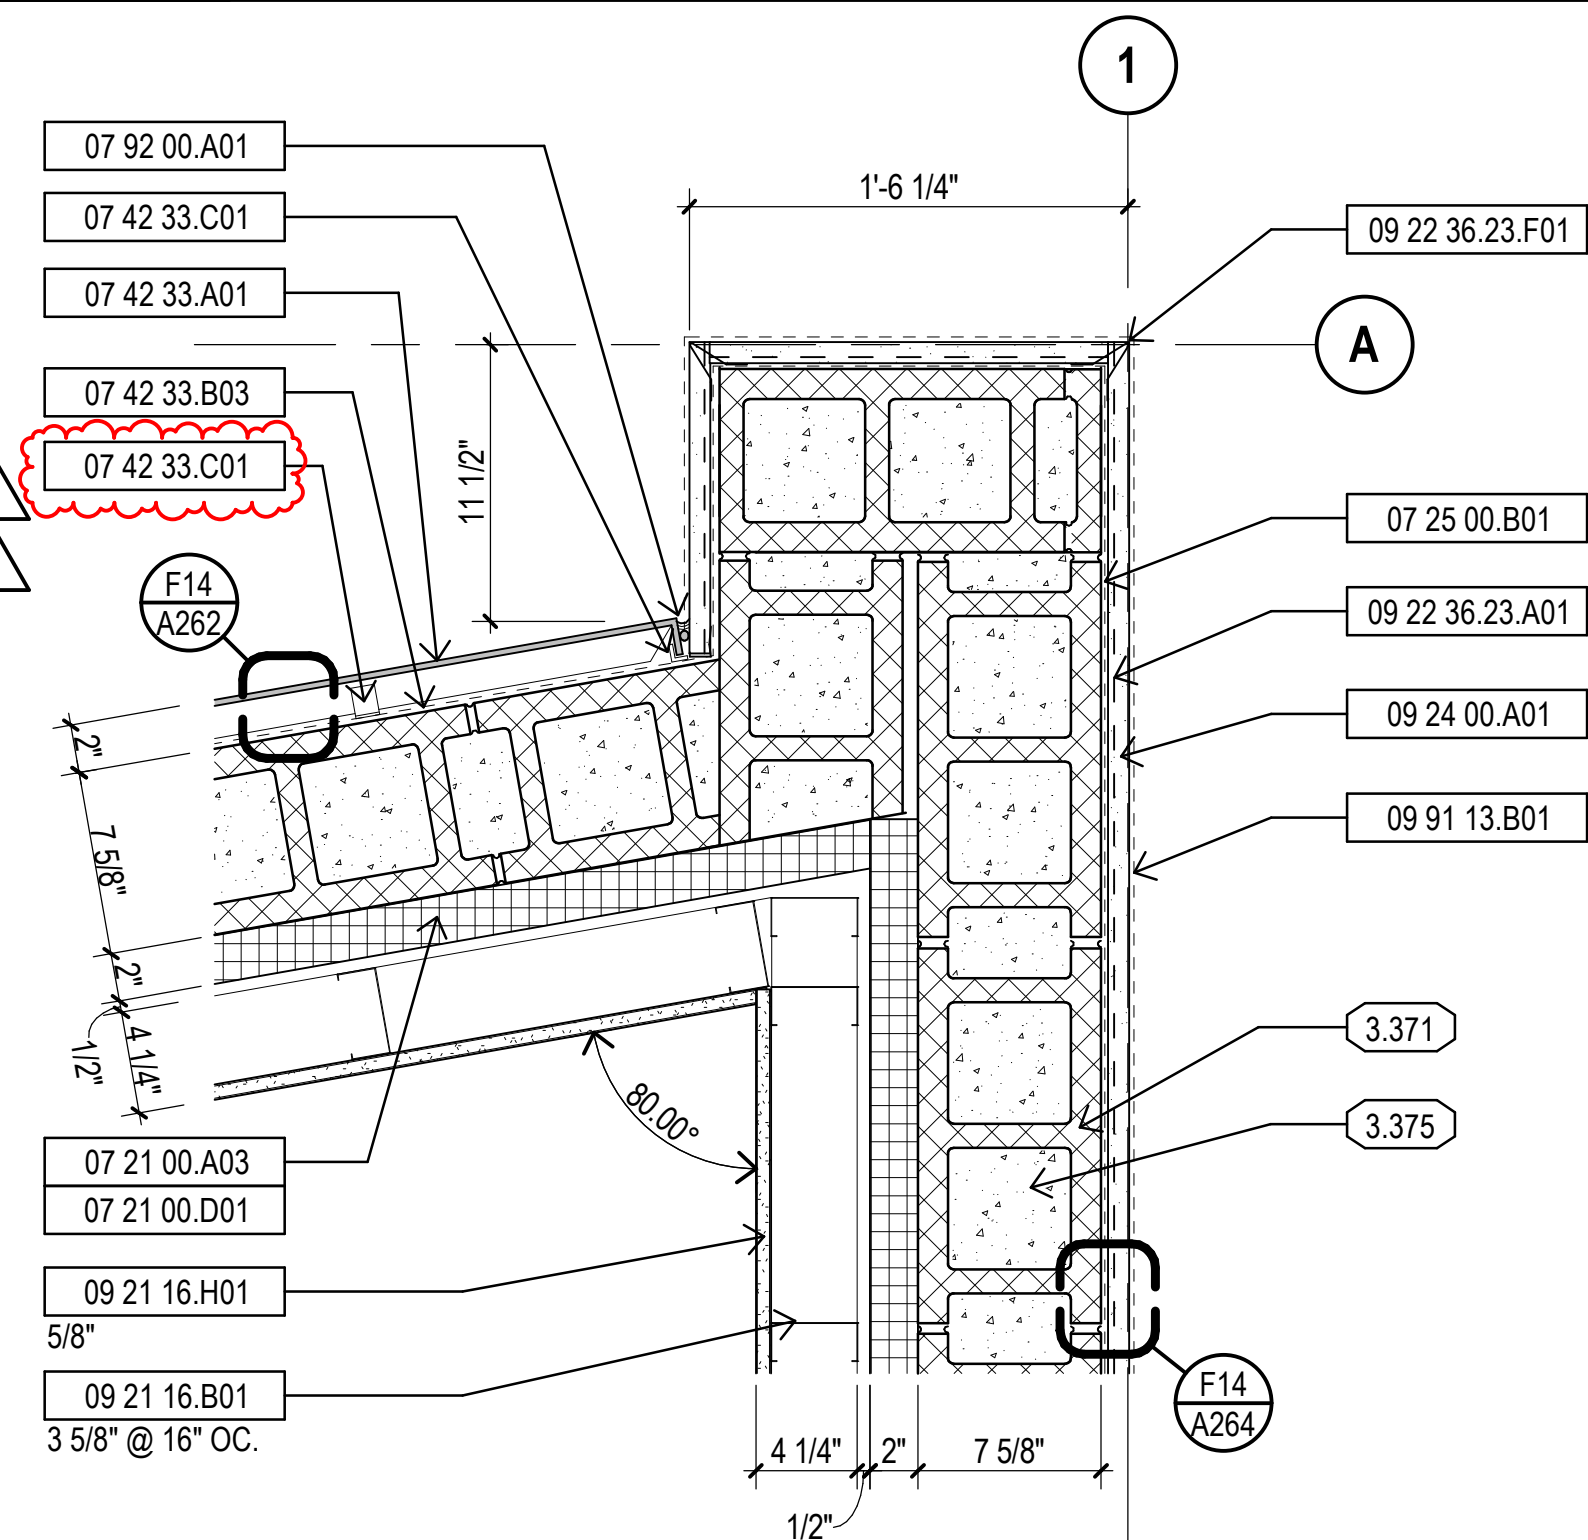


A14 | **EXTERIOR PLAN DETAIL**

1 1/2" = 1'-0"

MATERIAL NOTES	
07 21 00.A03	rigid foam board insulation with facers
07 21 00.D01	imping clip
07 25 00.B01	fluid-applied membrane vapor retarder
07 42 33.A01	phenolic panels
07 42 33.B03	high-temperature underlayment
07 42 33.C01	attachment clip
07 62 00.B01	metal flashing
07 92 00.A01	sealant and backer rod
07 92 00.A02	sealant
08 11 13.A01	steel door
08 11 13.D01	steel door frame
08 43 13.B03	exterior hurricane resistant aluminum and glass door
08 44 13.A01	glazed aluminum curtain wall system
08 44 13.A02	hurricane resistant glazed aluminum curtain wall system
09 21 16.B01	metal stud
09 21 16.H01	gypsum board
09 21 16.N01	corner bead
09 22 36.Z3.A01	metal lath
09 22 36.Z3.F01	corner bead
09 24 00.A01	cement plaster
09 91 13.B01	elastic adhesive coating
10 73 26.B02	aluminum column with integral downspout

GENERAL NOTES	
1.302	shim as required
3.131	edge of slab / concrete
3.200	Precast Concrete Structure
3.201	precast concrete structure
3.371	concrete masonry unit
3.375	mortar
3.422	steel tube column
3.423	steel pipe column

SEAL

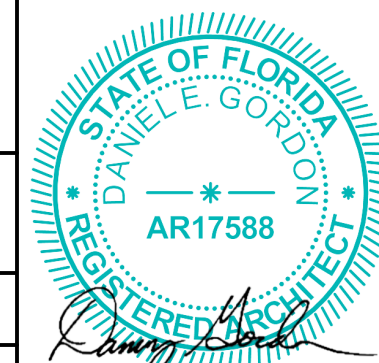

This item has been electronically signed and sealed by Daniel E. Gordon, AIA on the Date and/or Time Stamp shown using a digital signature.

Printed copies of this document are not considered signed and sealed and the signature must be verified on any electronic copies.

DEUK SPINE
INSTITUTE
Surgery Center at Millenia, LLC

Hunton Brady
ARCHITECTS

DATE	SUBMISSION	NO
12.12.23	CONSTRUCTION DOCUMENTS	
05.19.26	CCD NO. 1	1
08.07.26	CCD NO. 2R	2

EXTERIOR PLAN DETAILS

PROJ. NO.	H-23016.00	SHEET
DRAWN	MP	

A252