
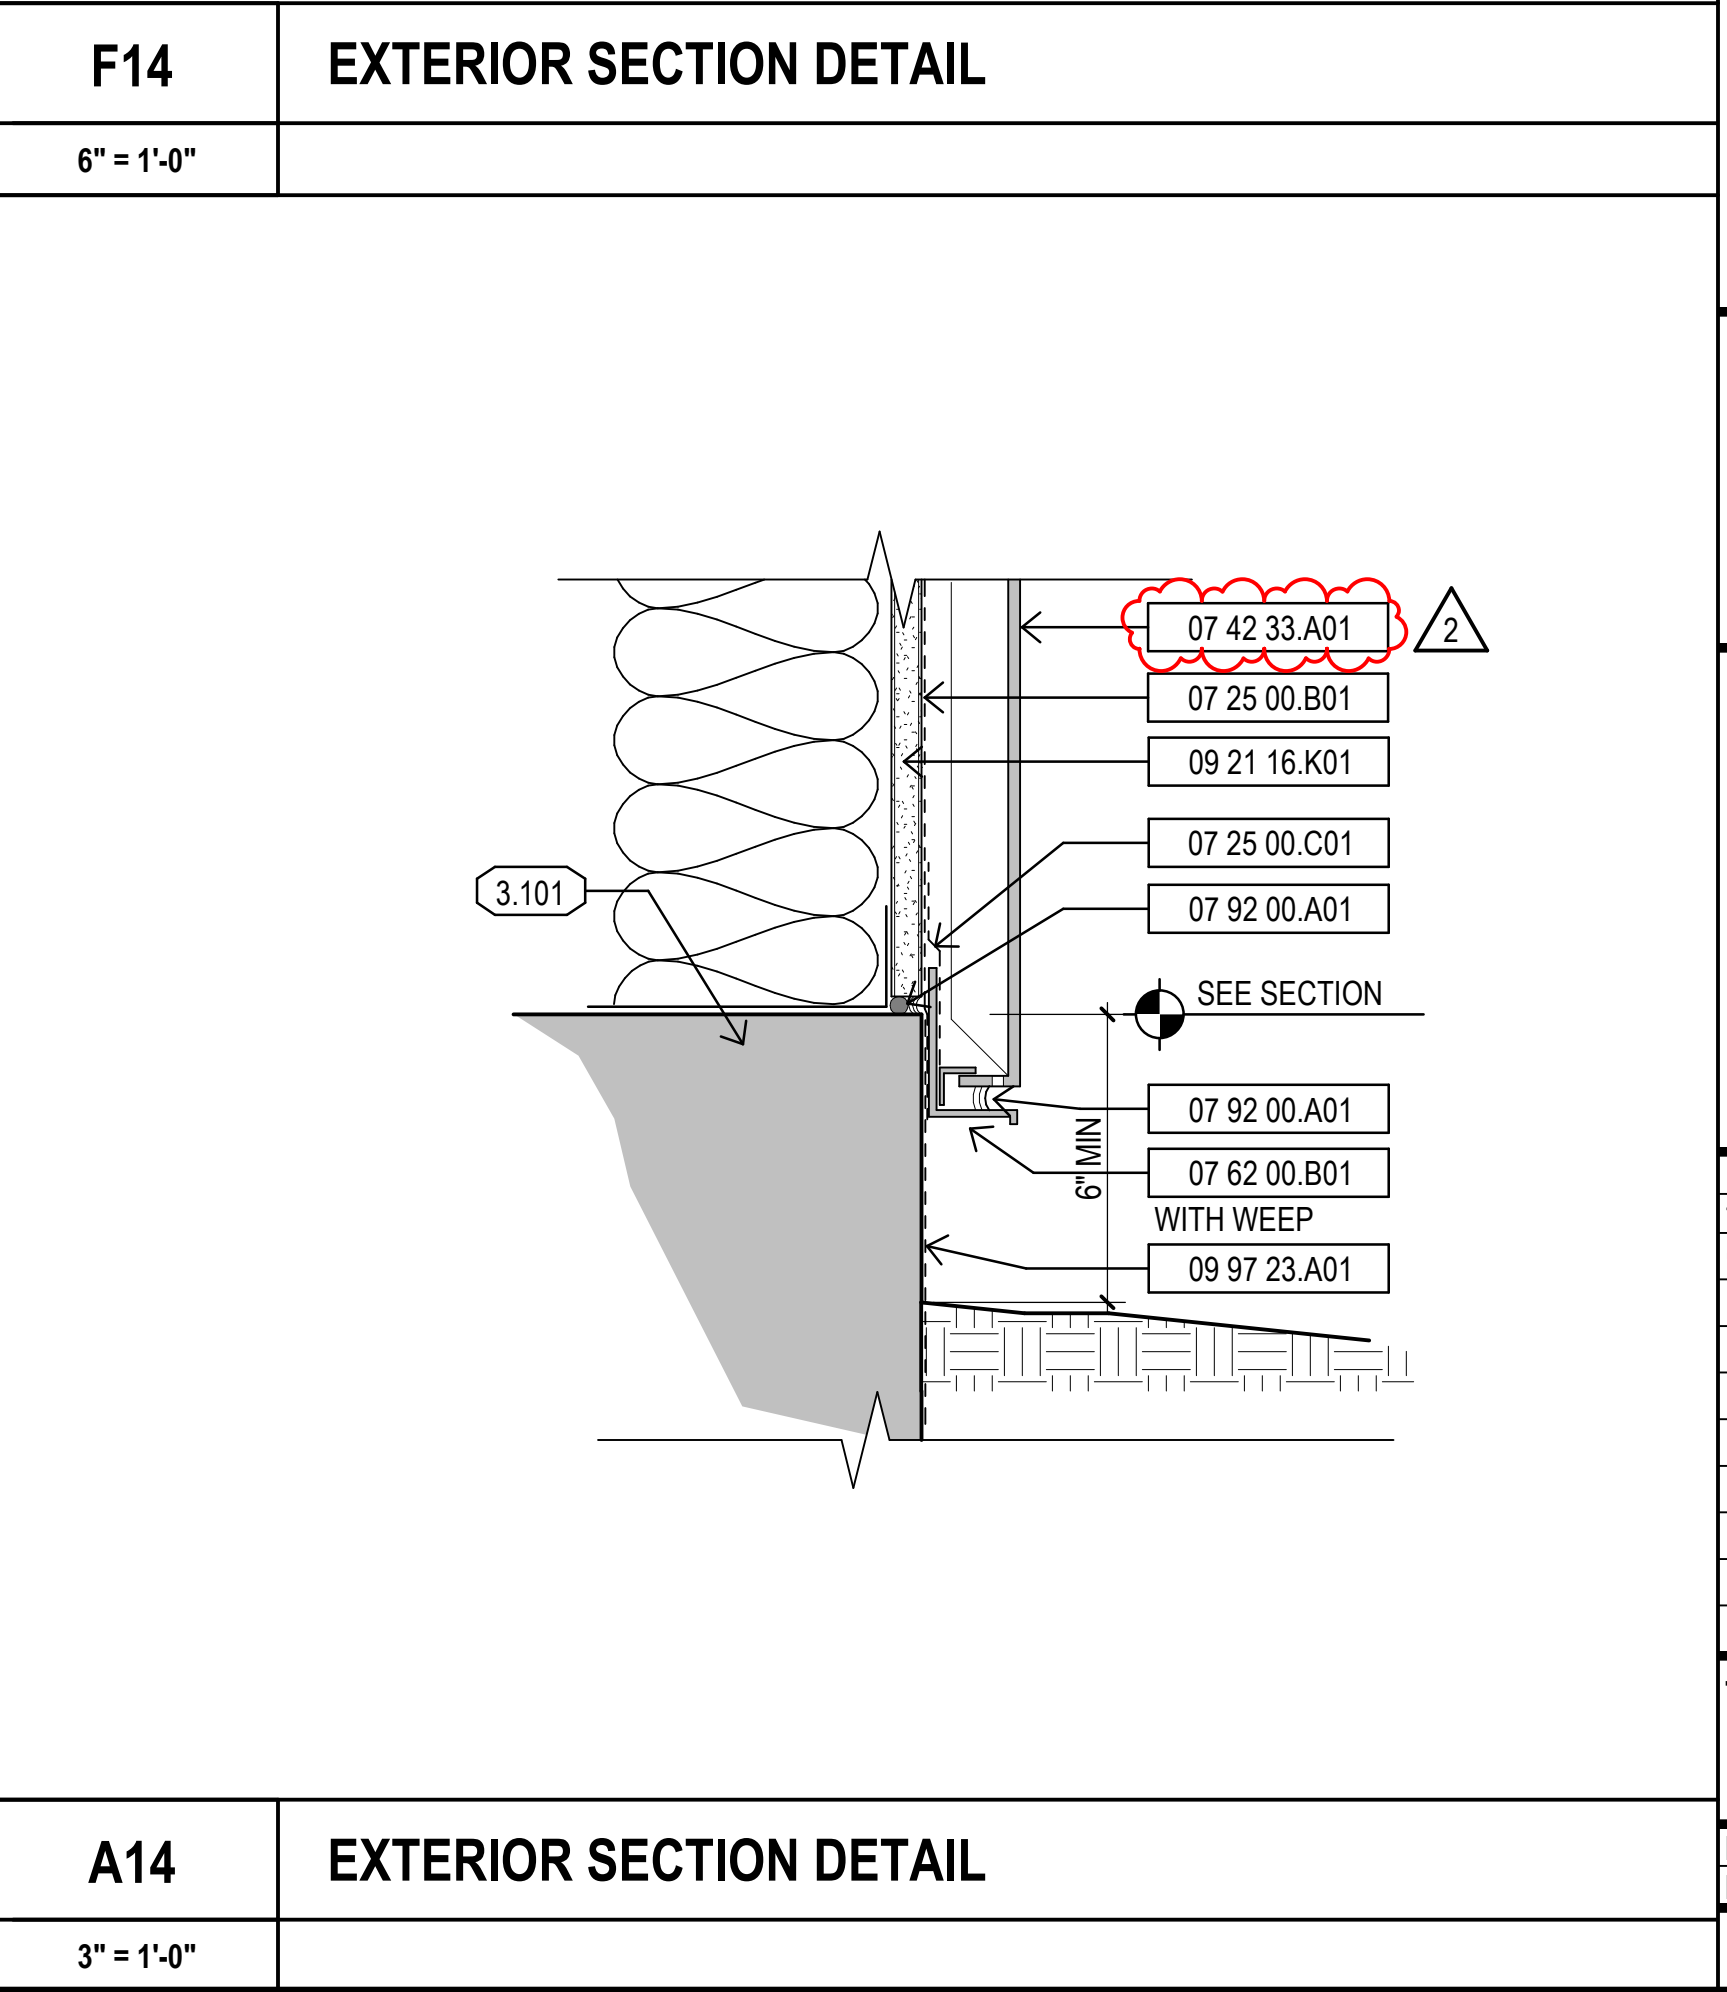
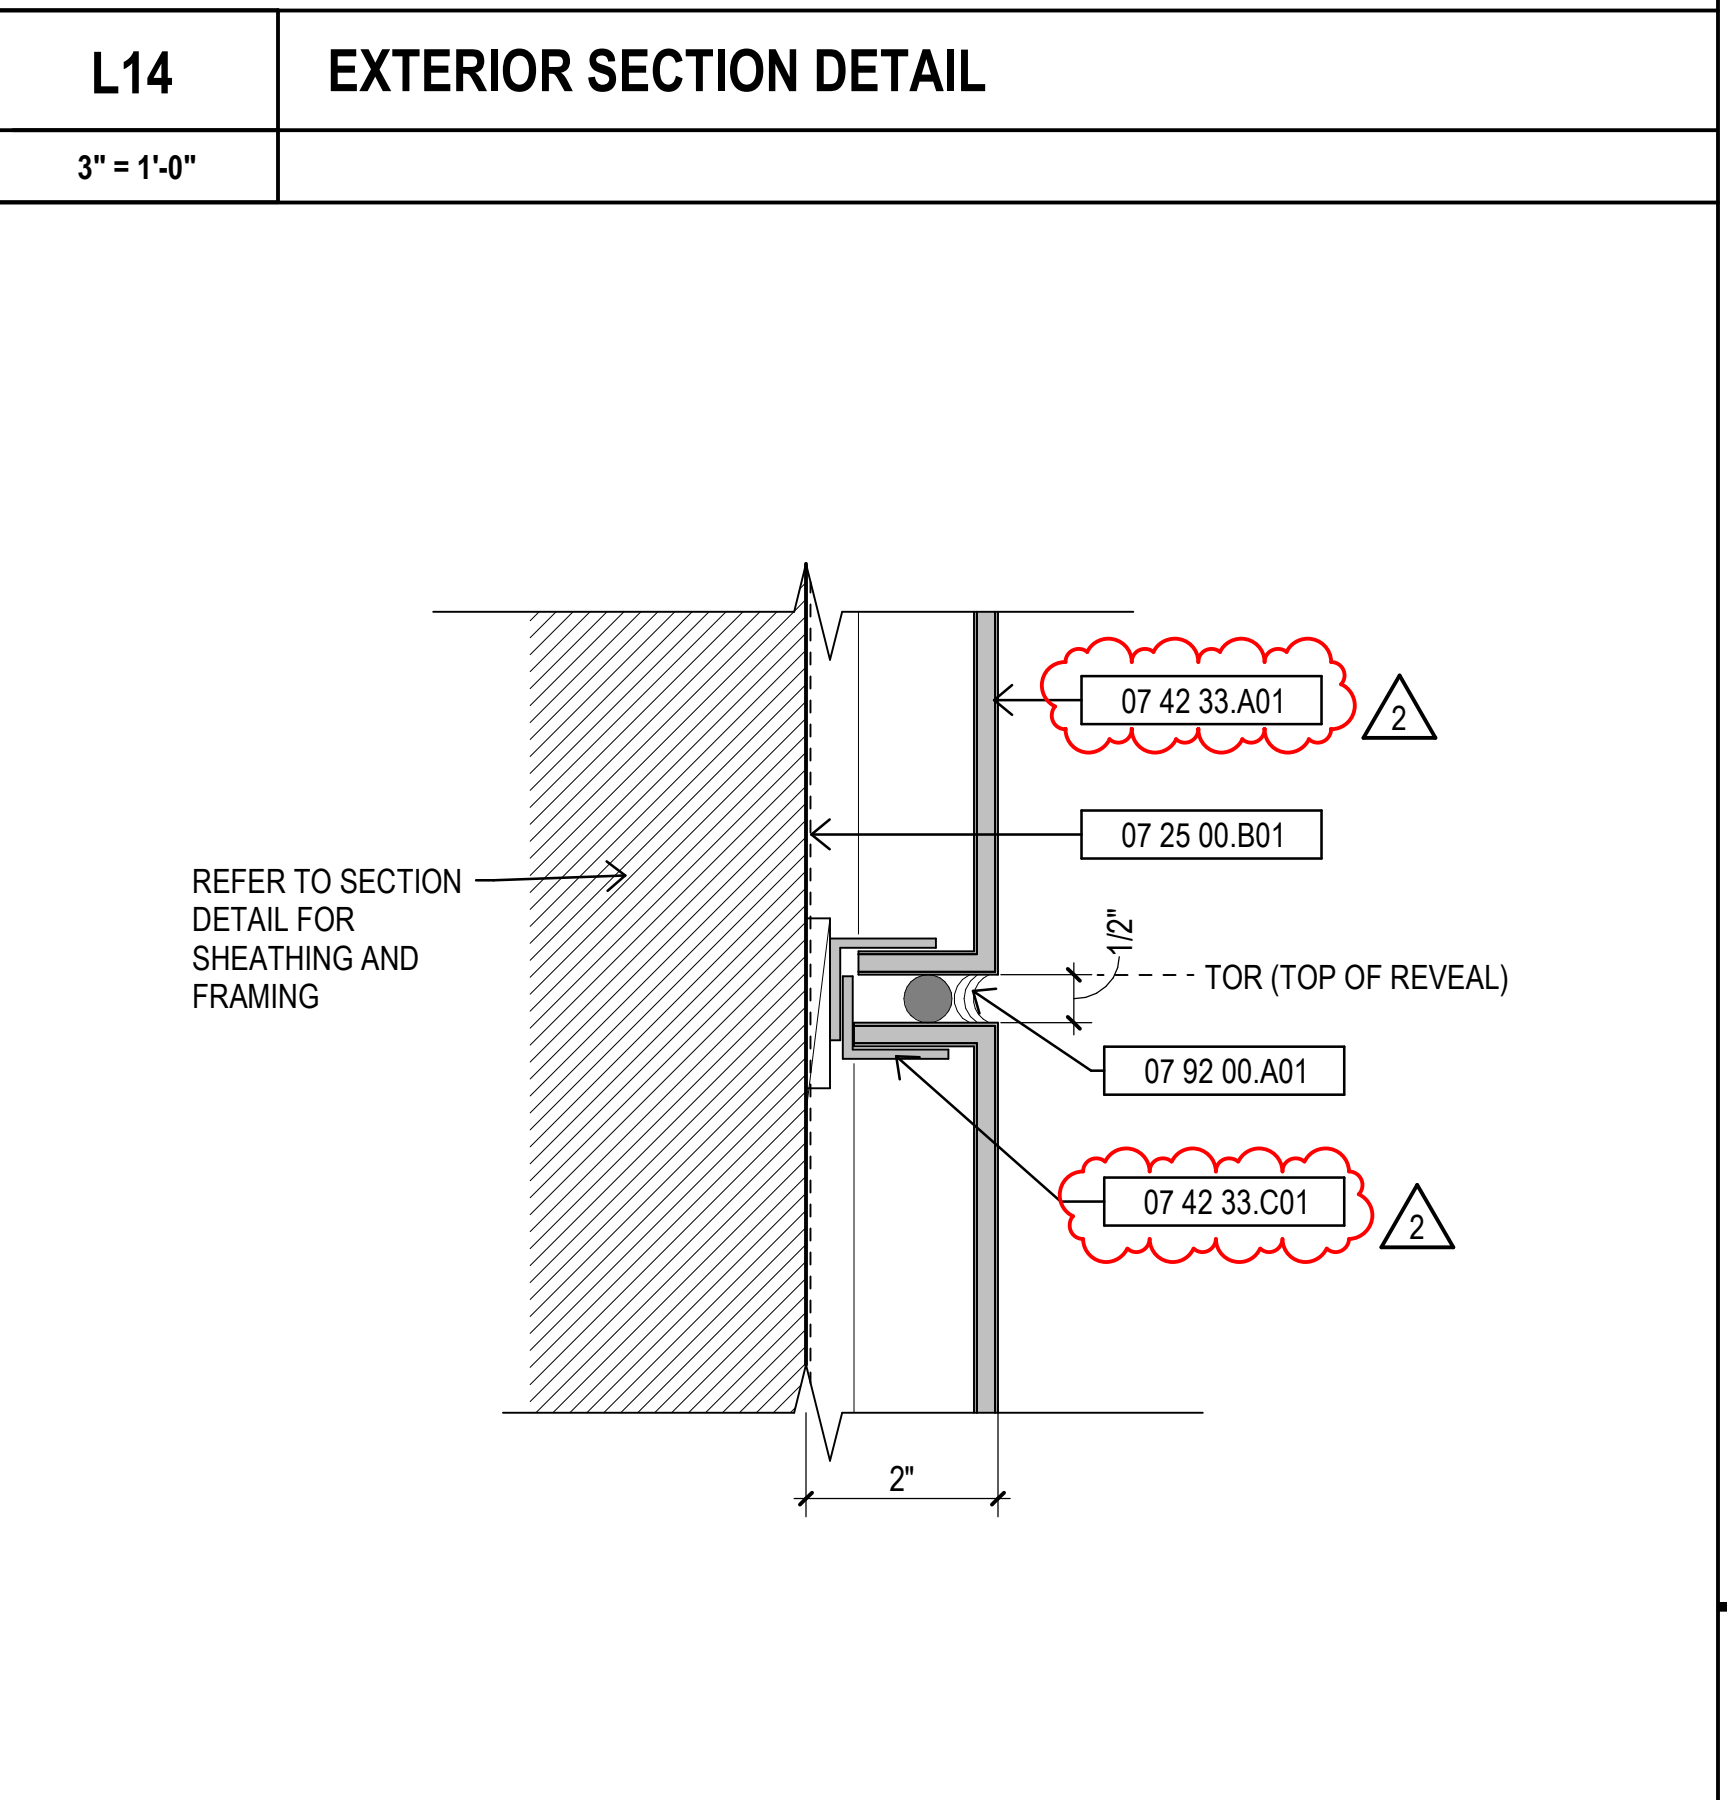
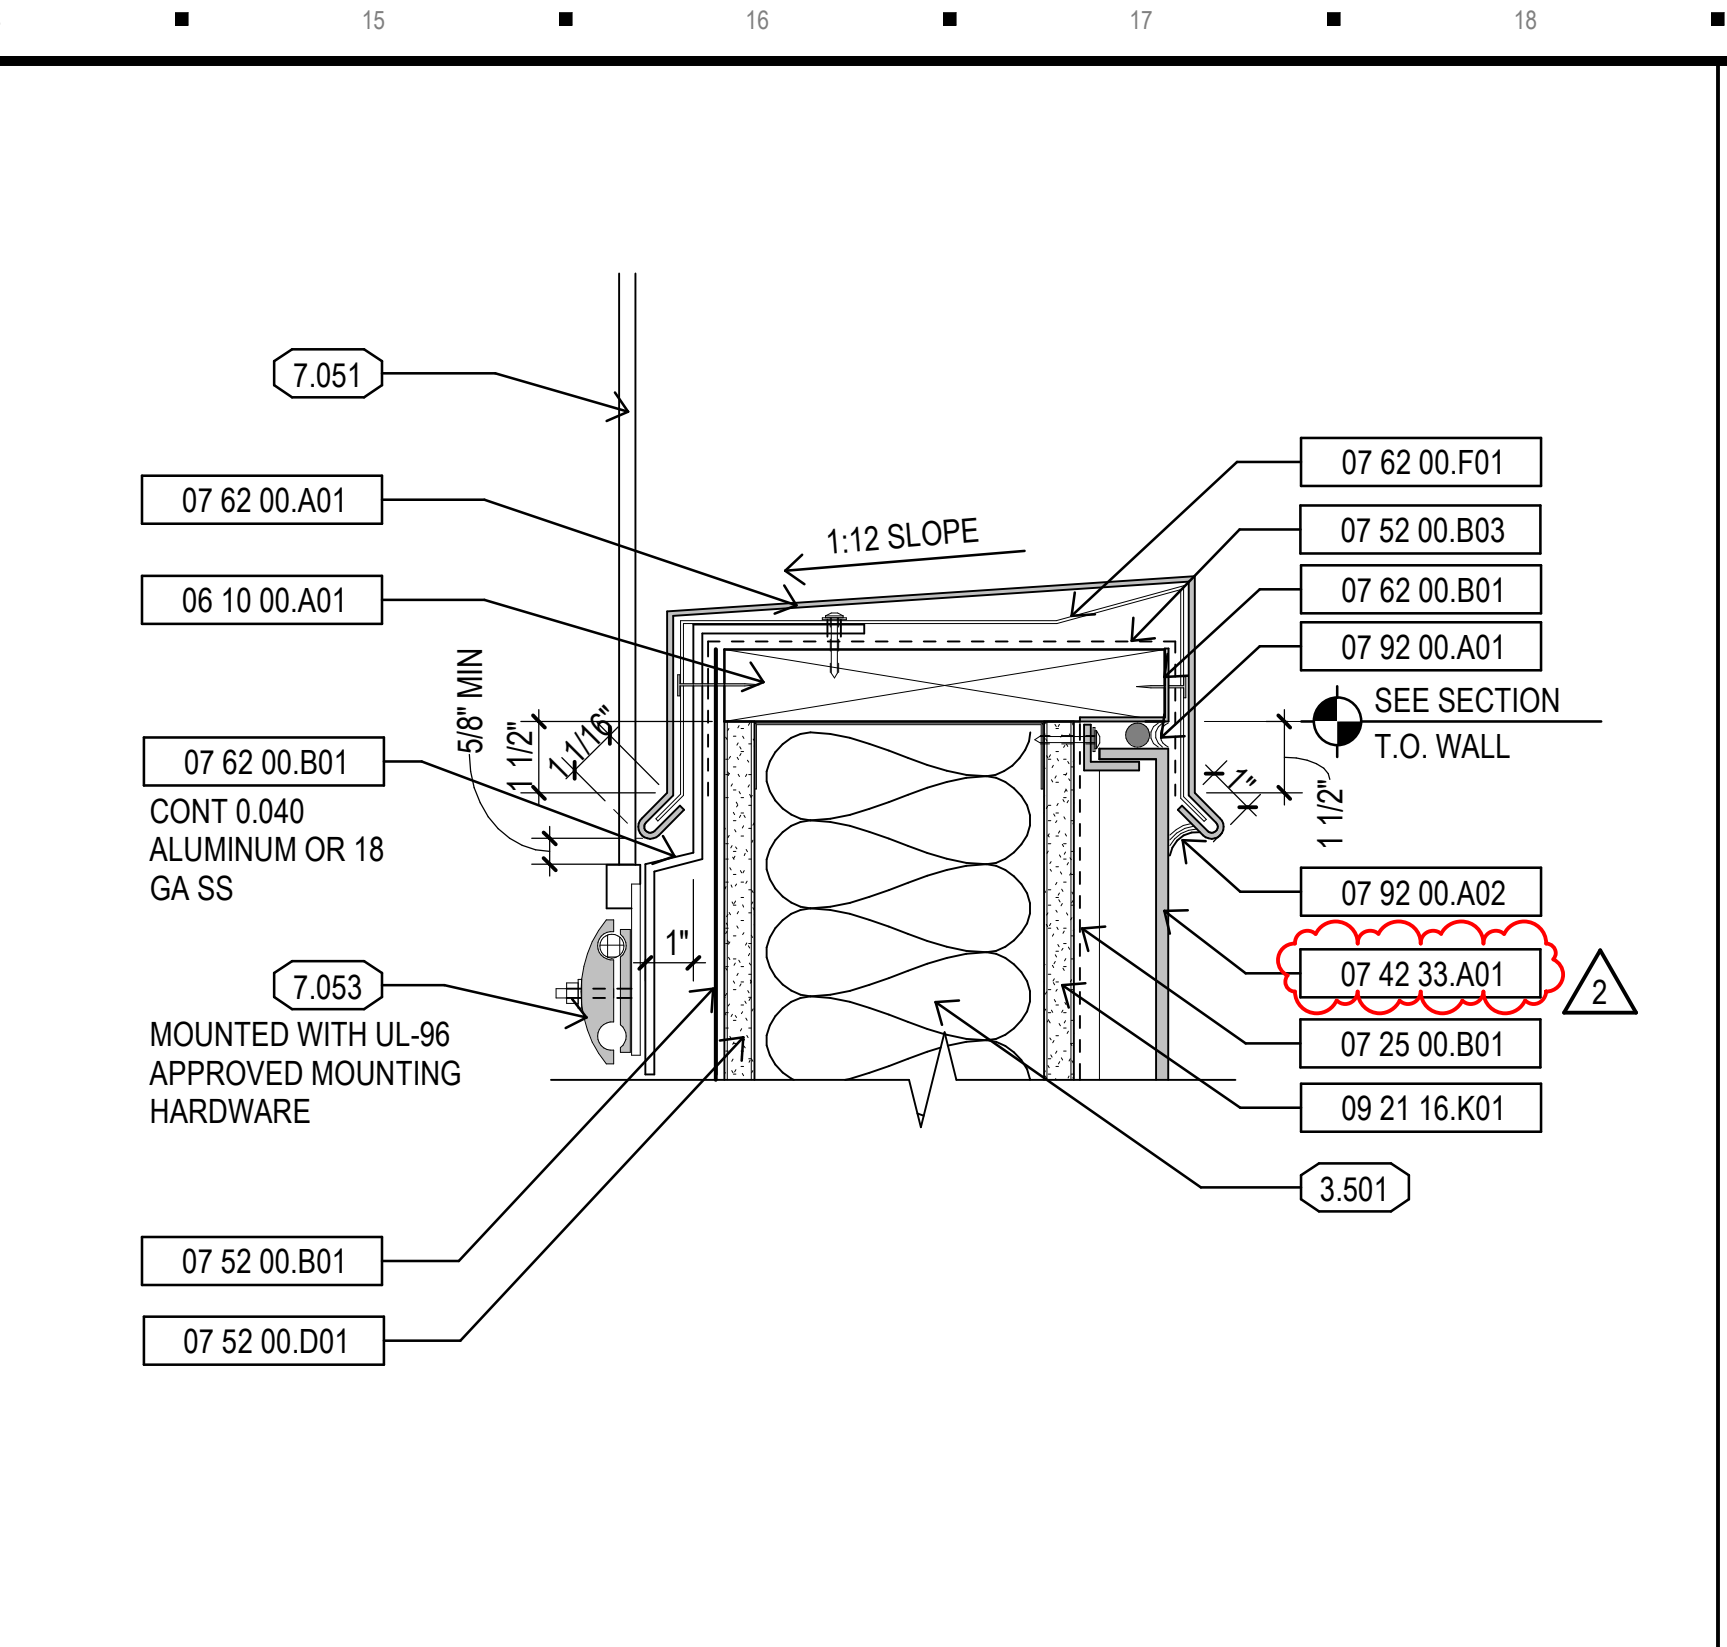
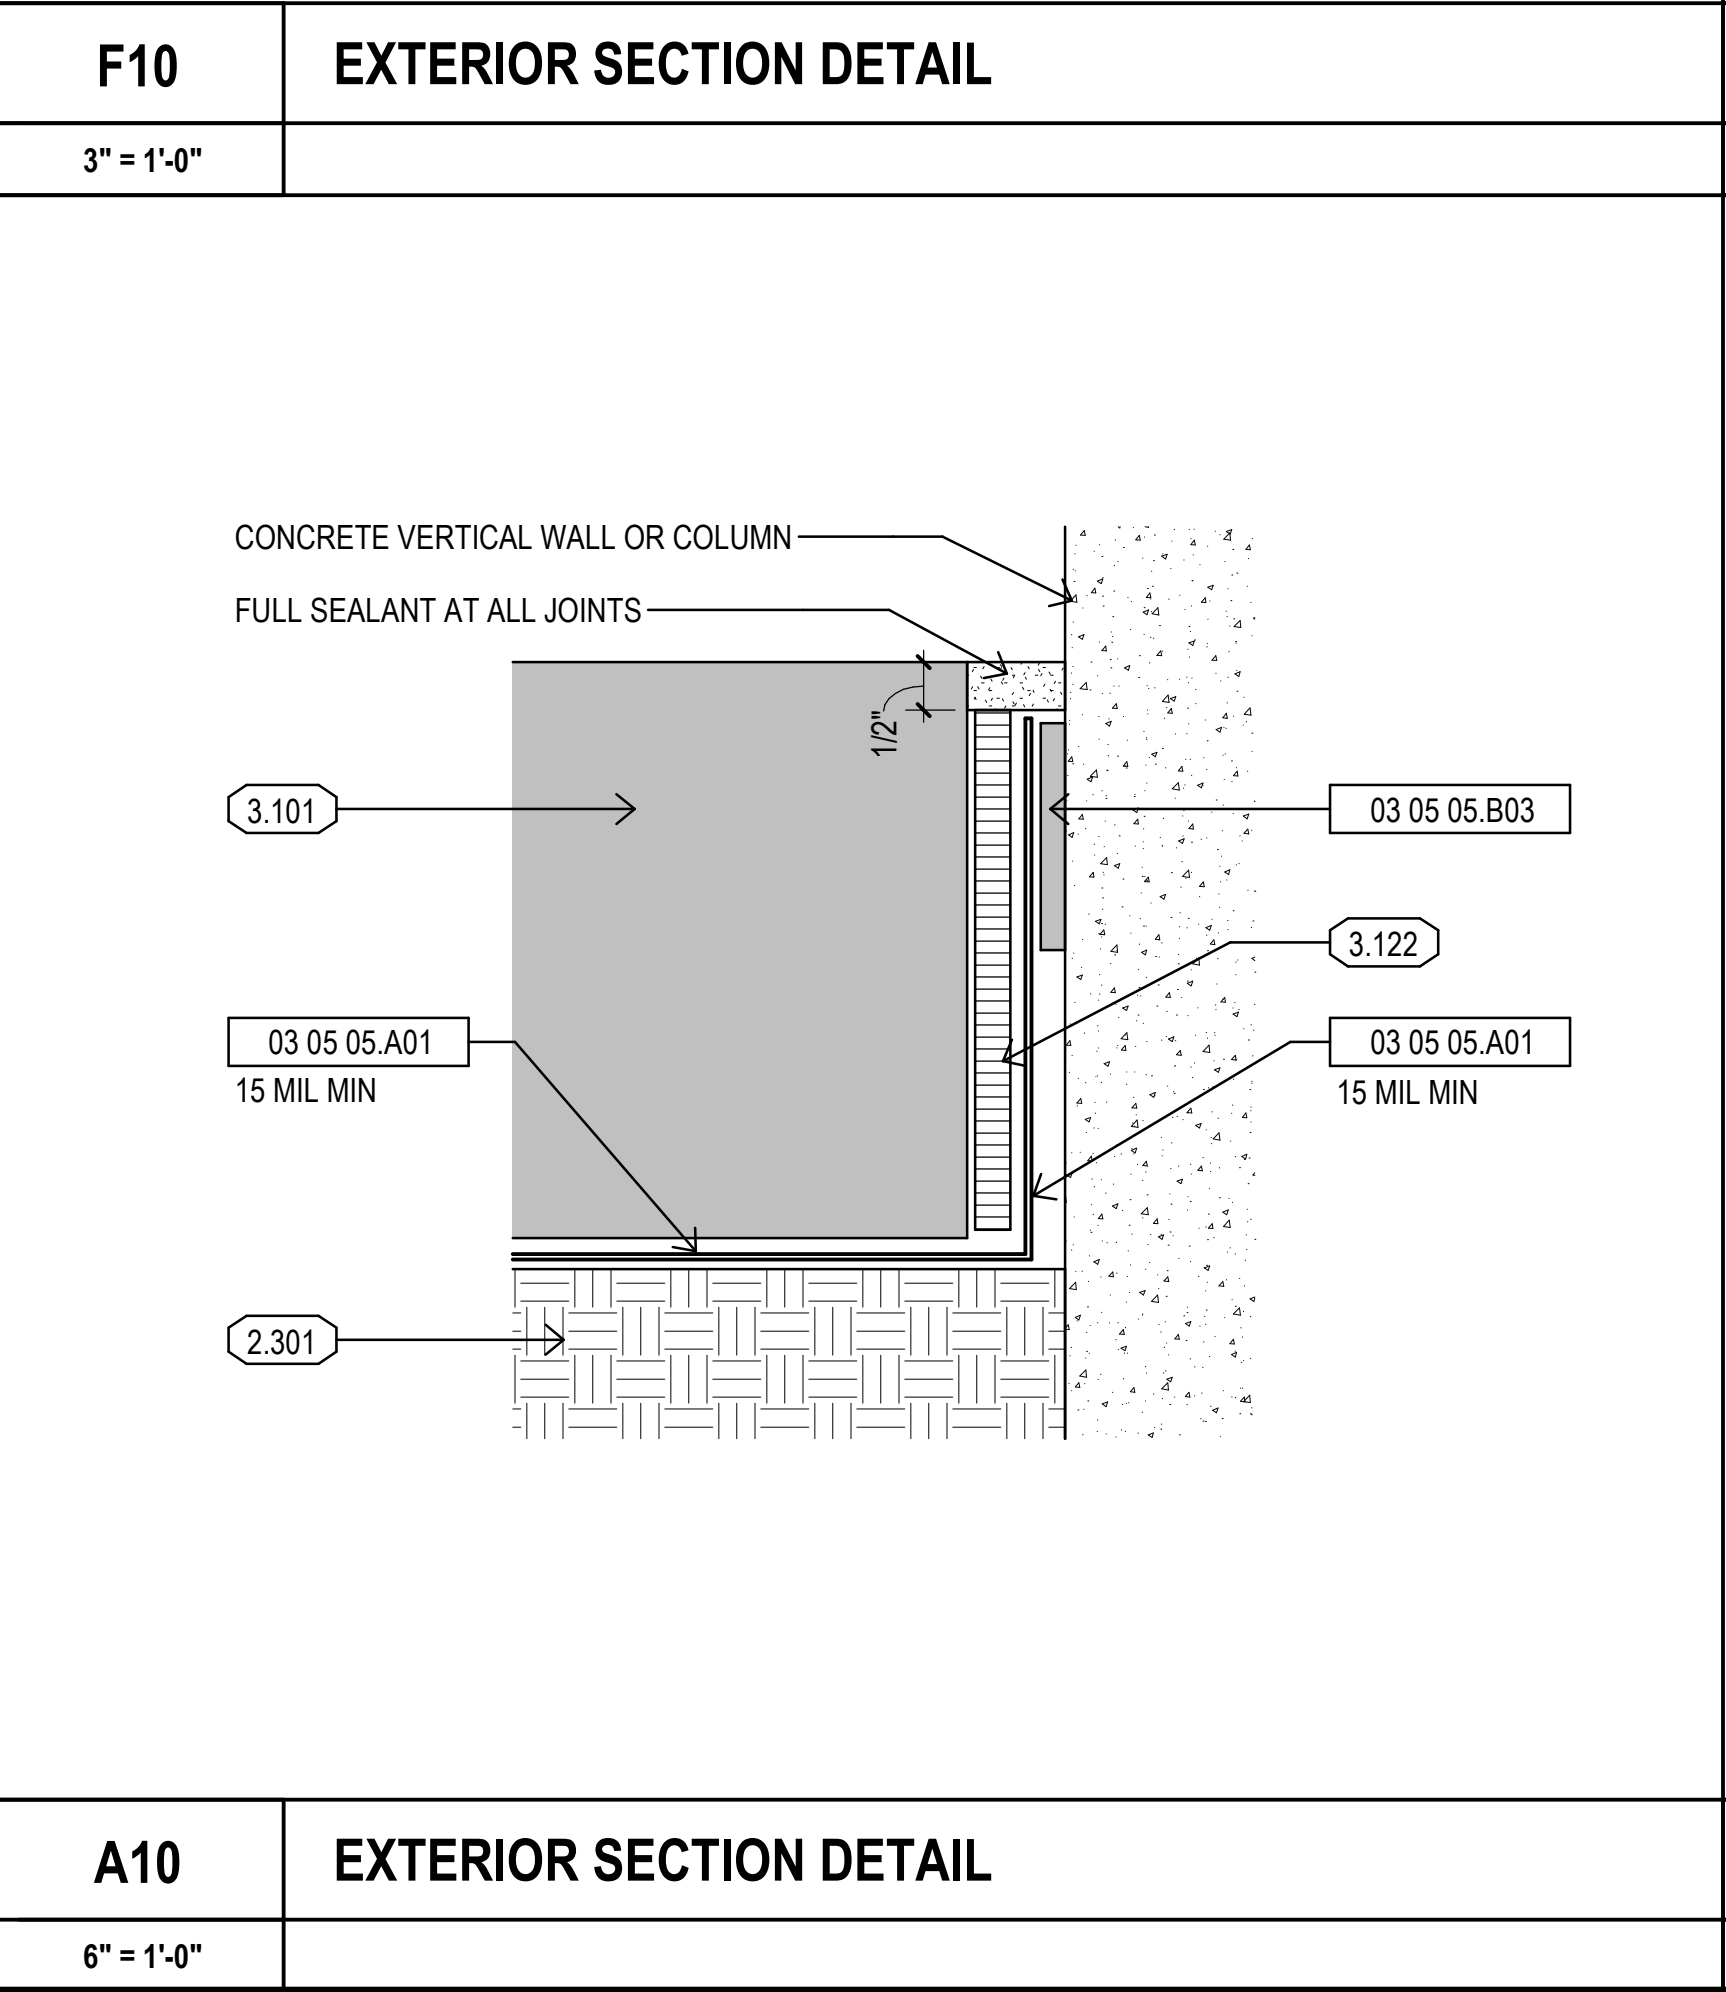
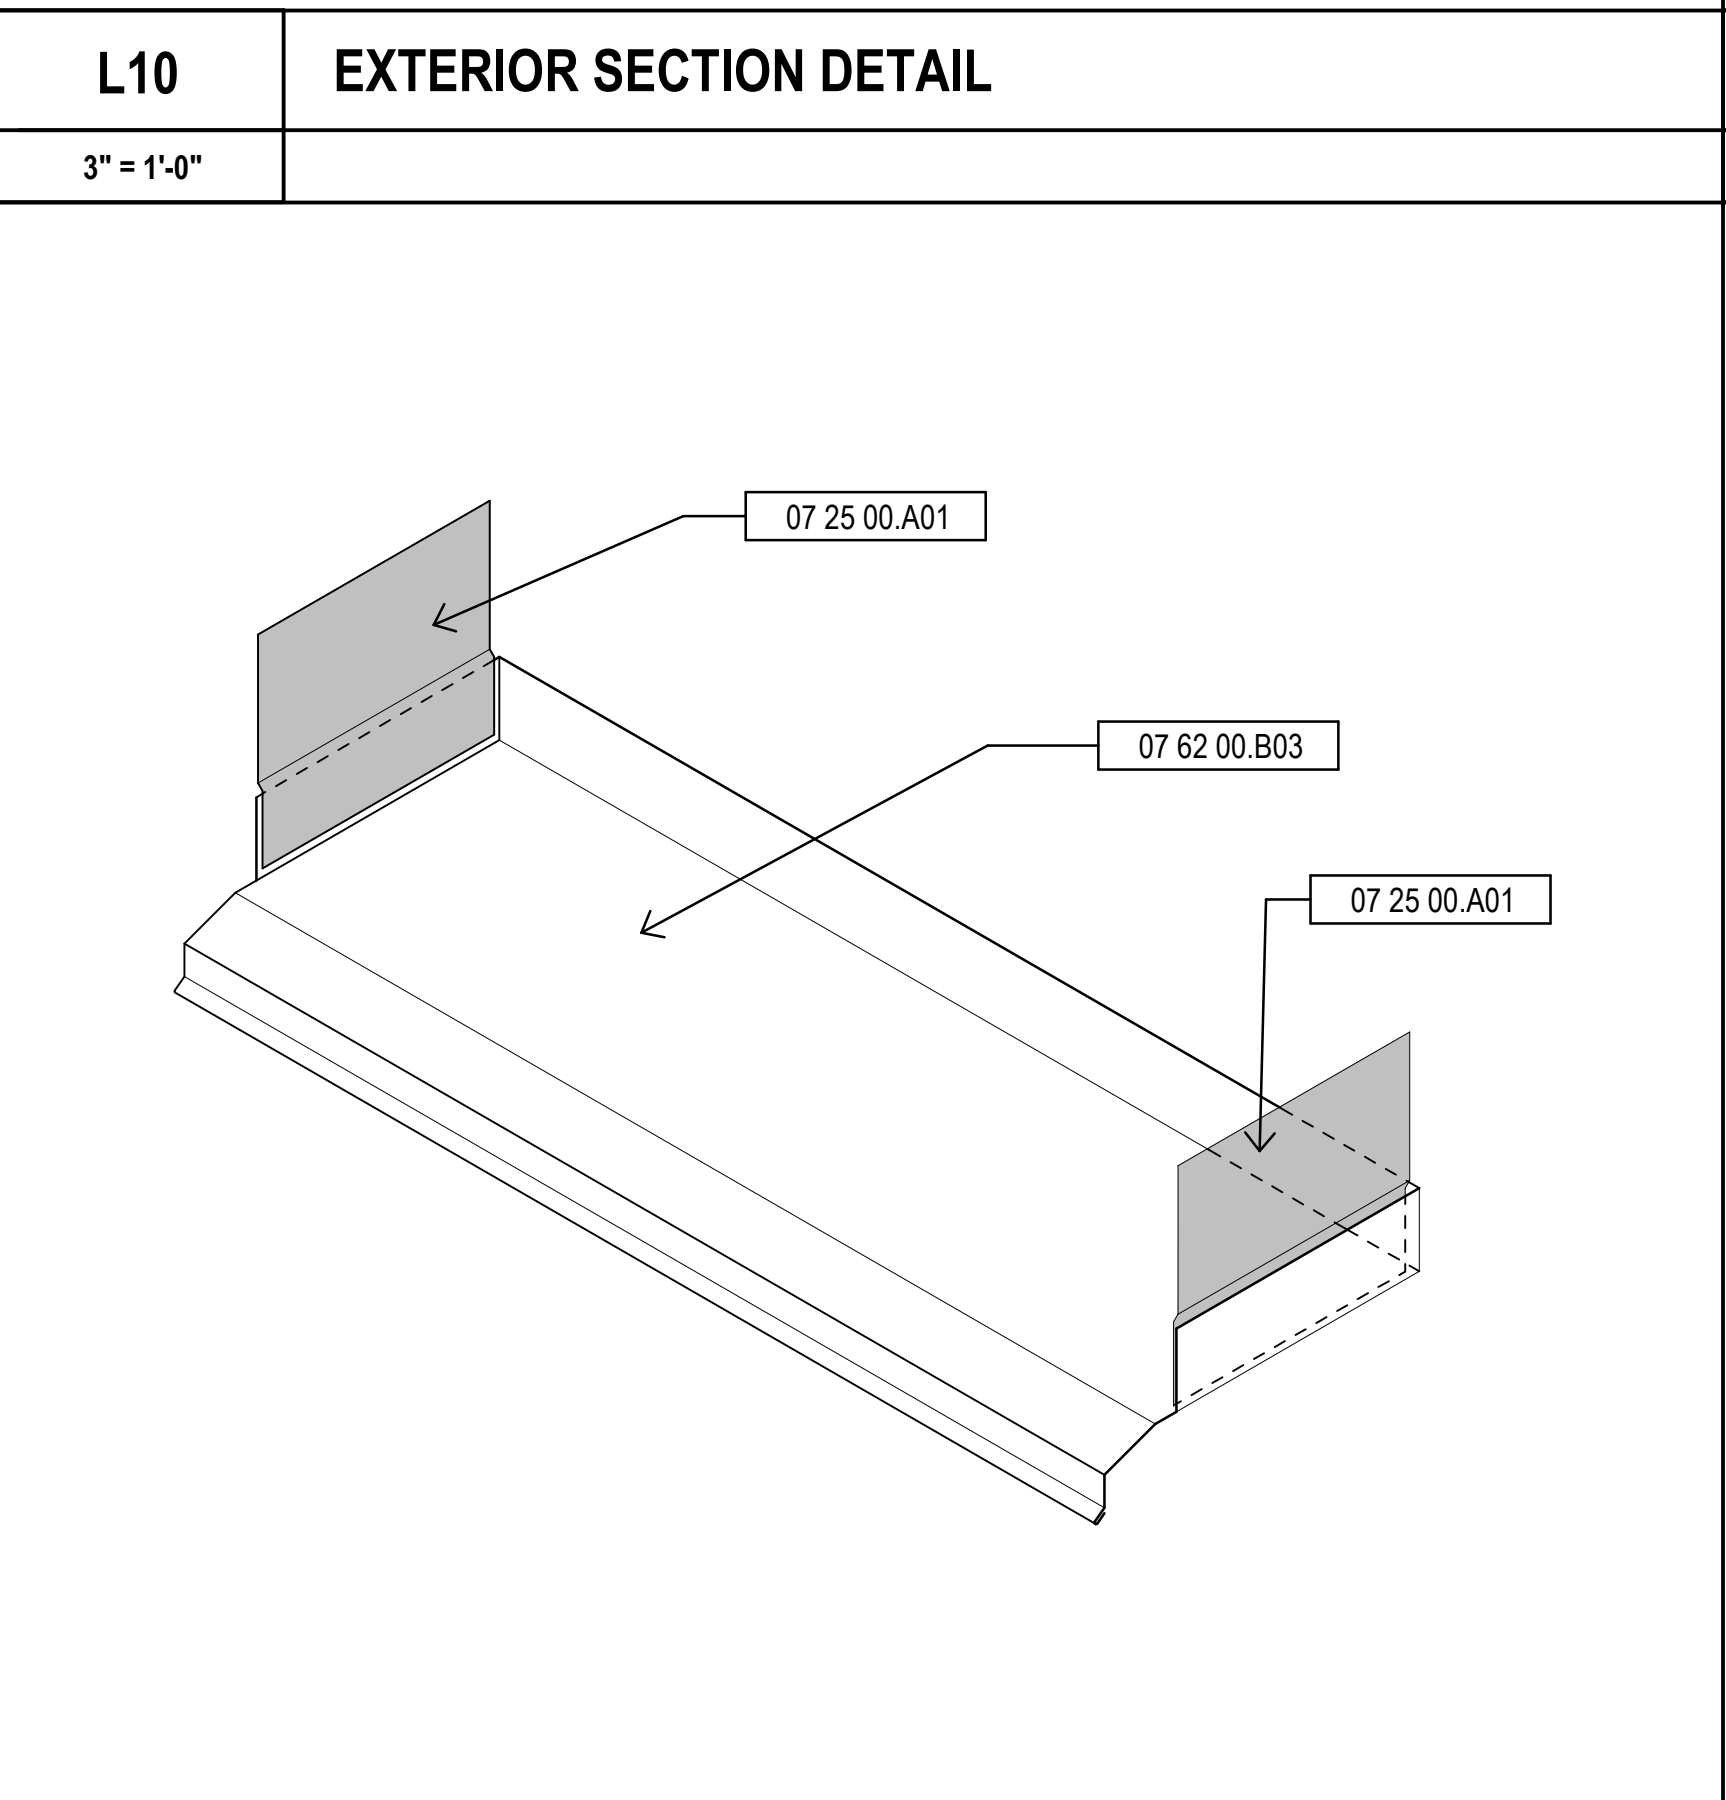
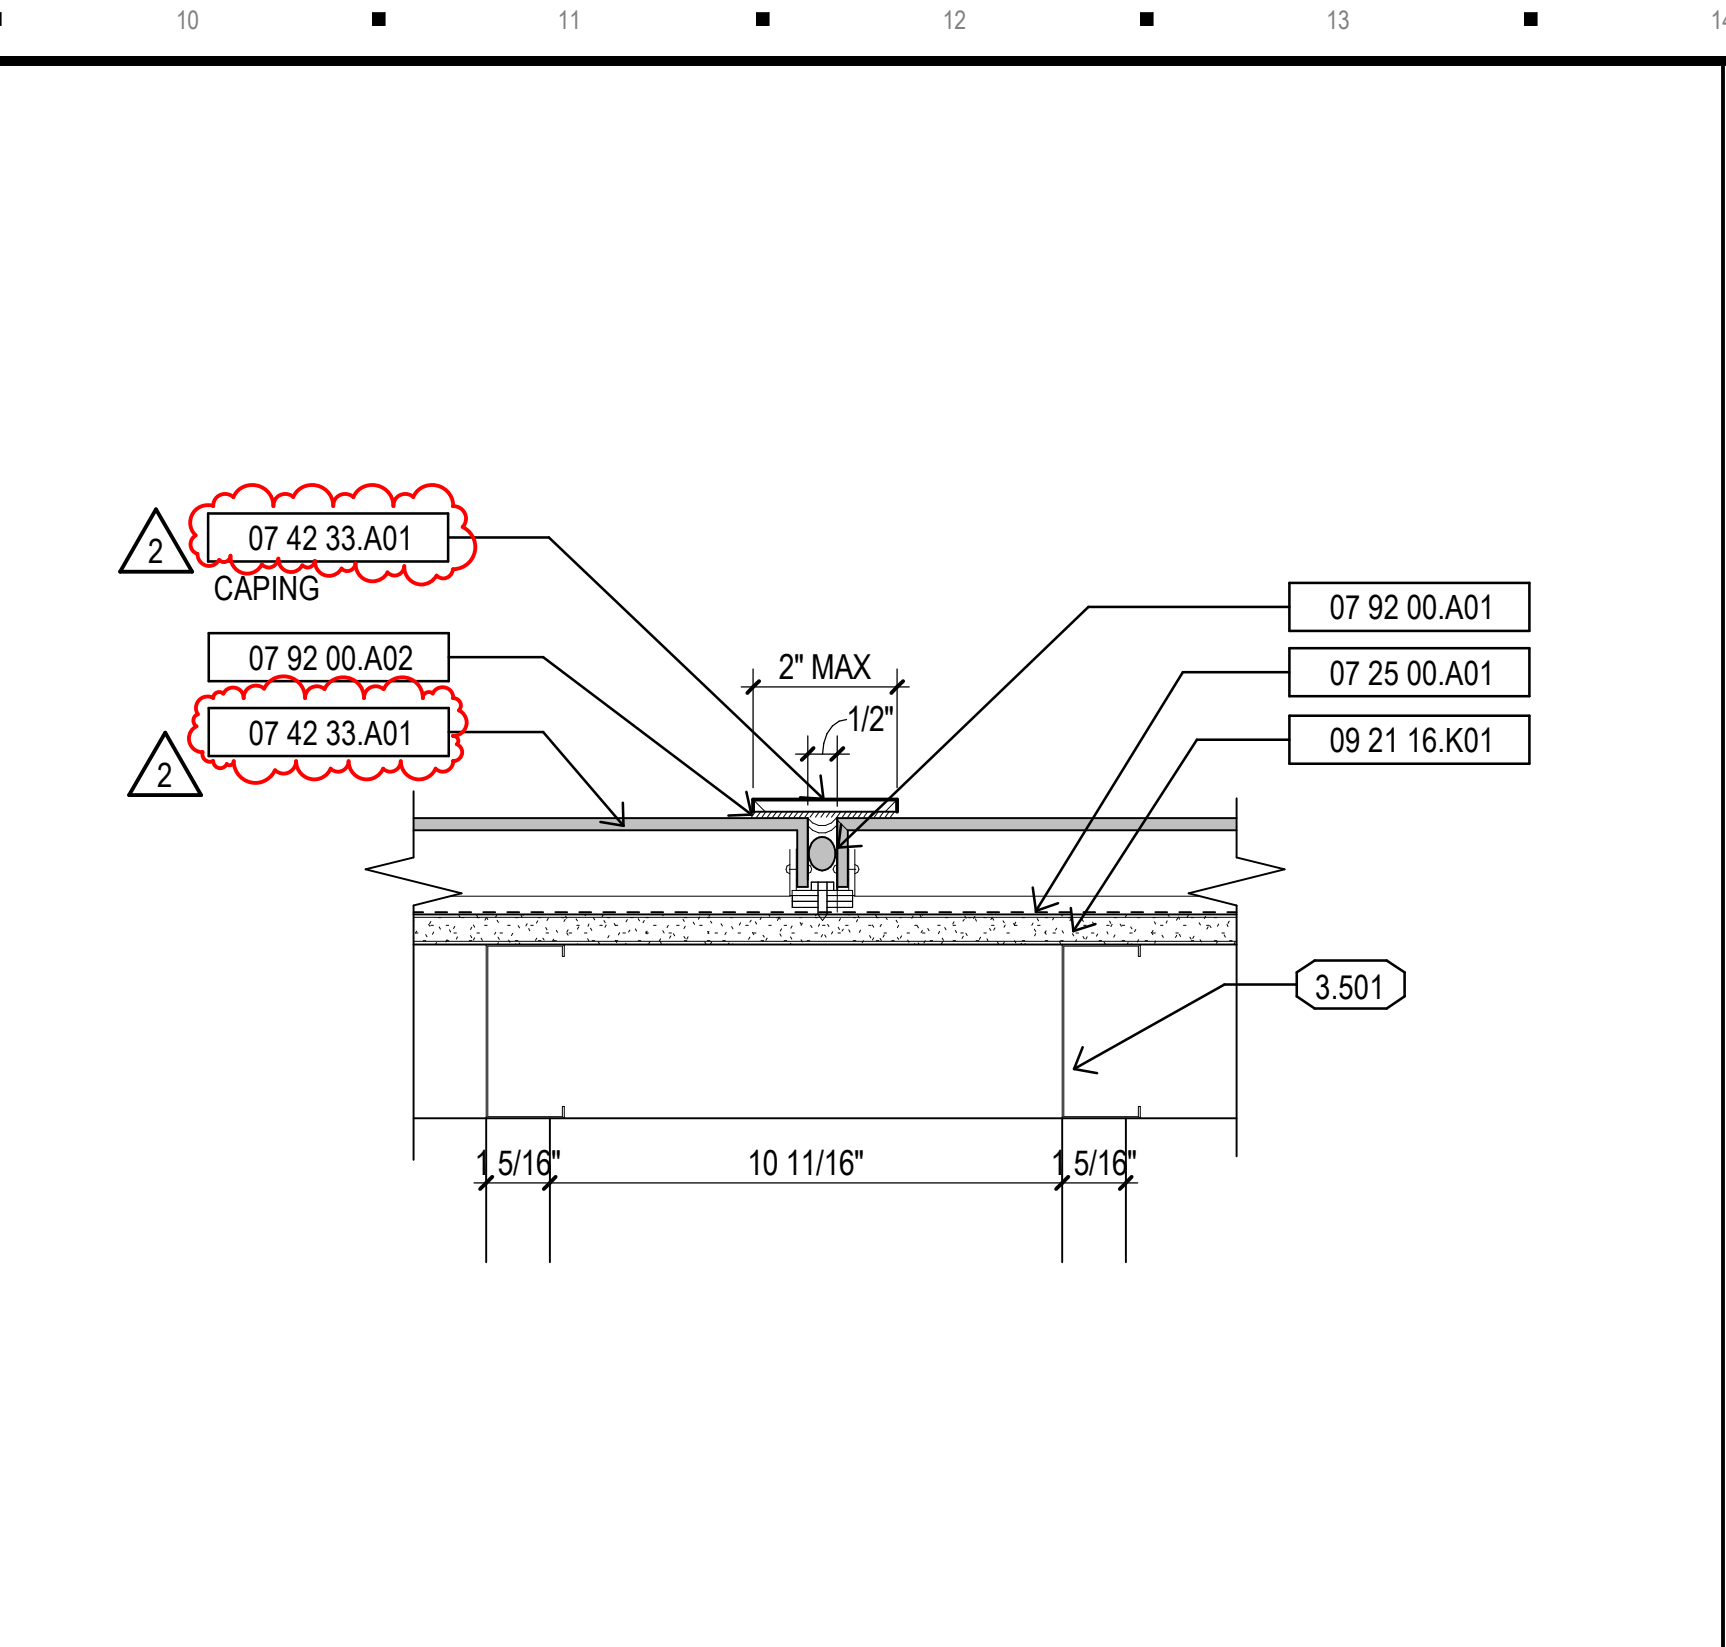
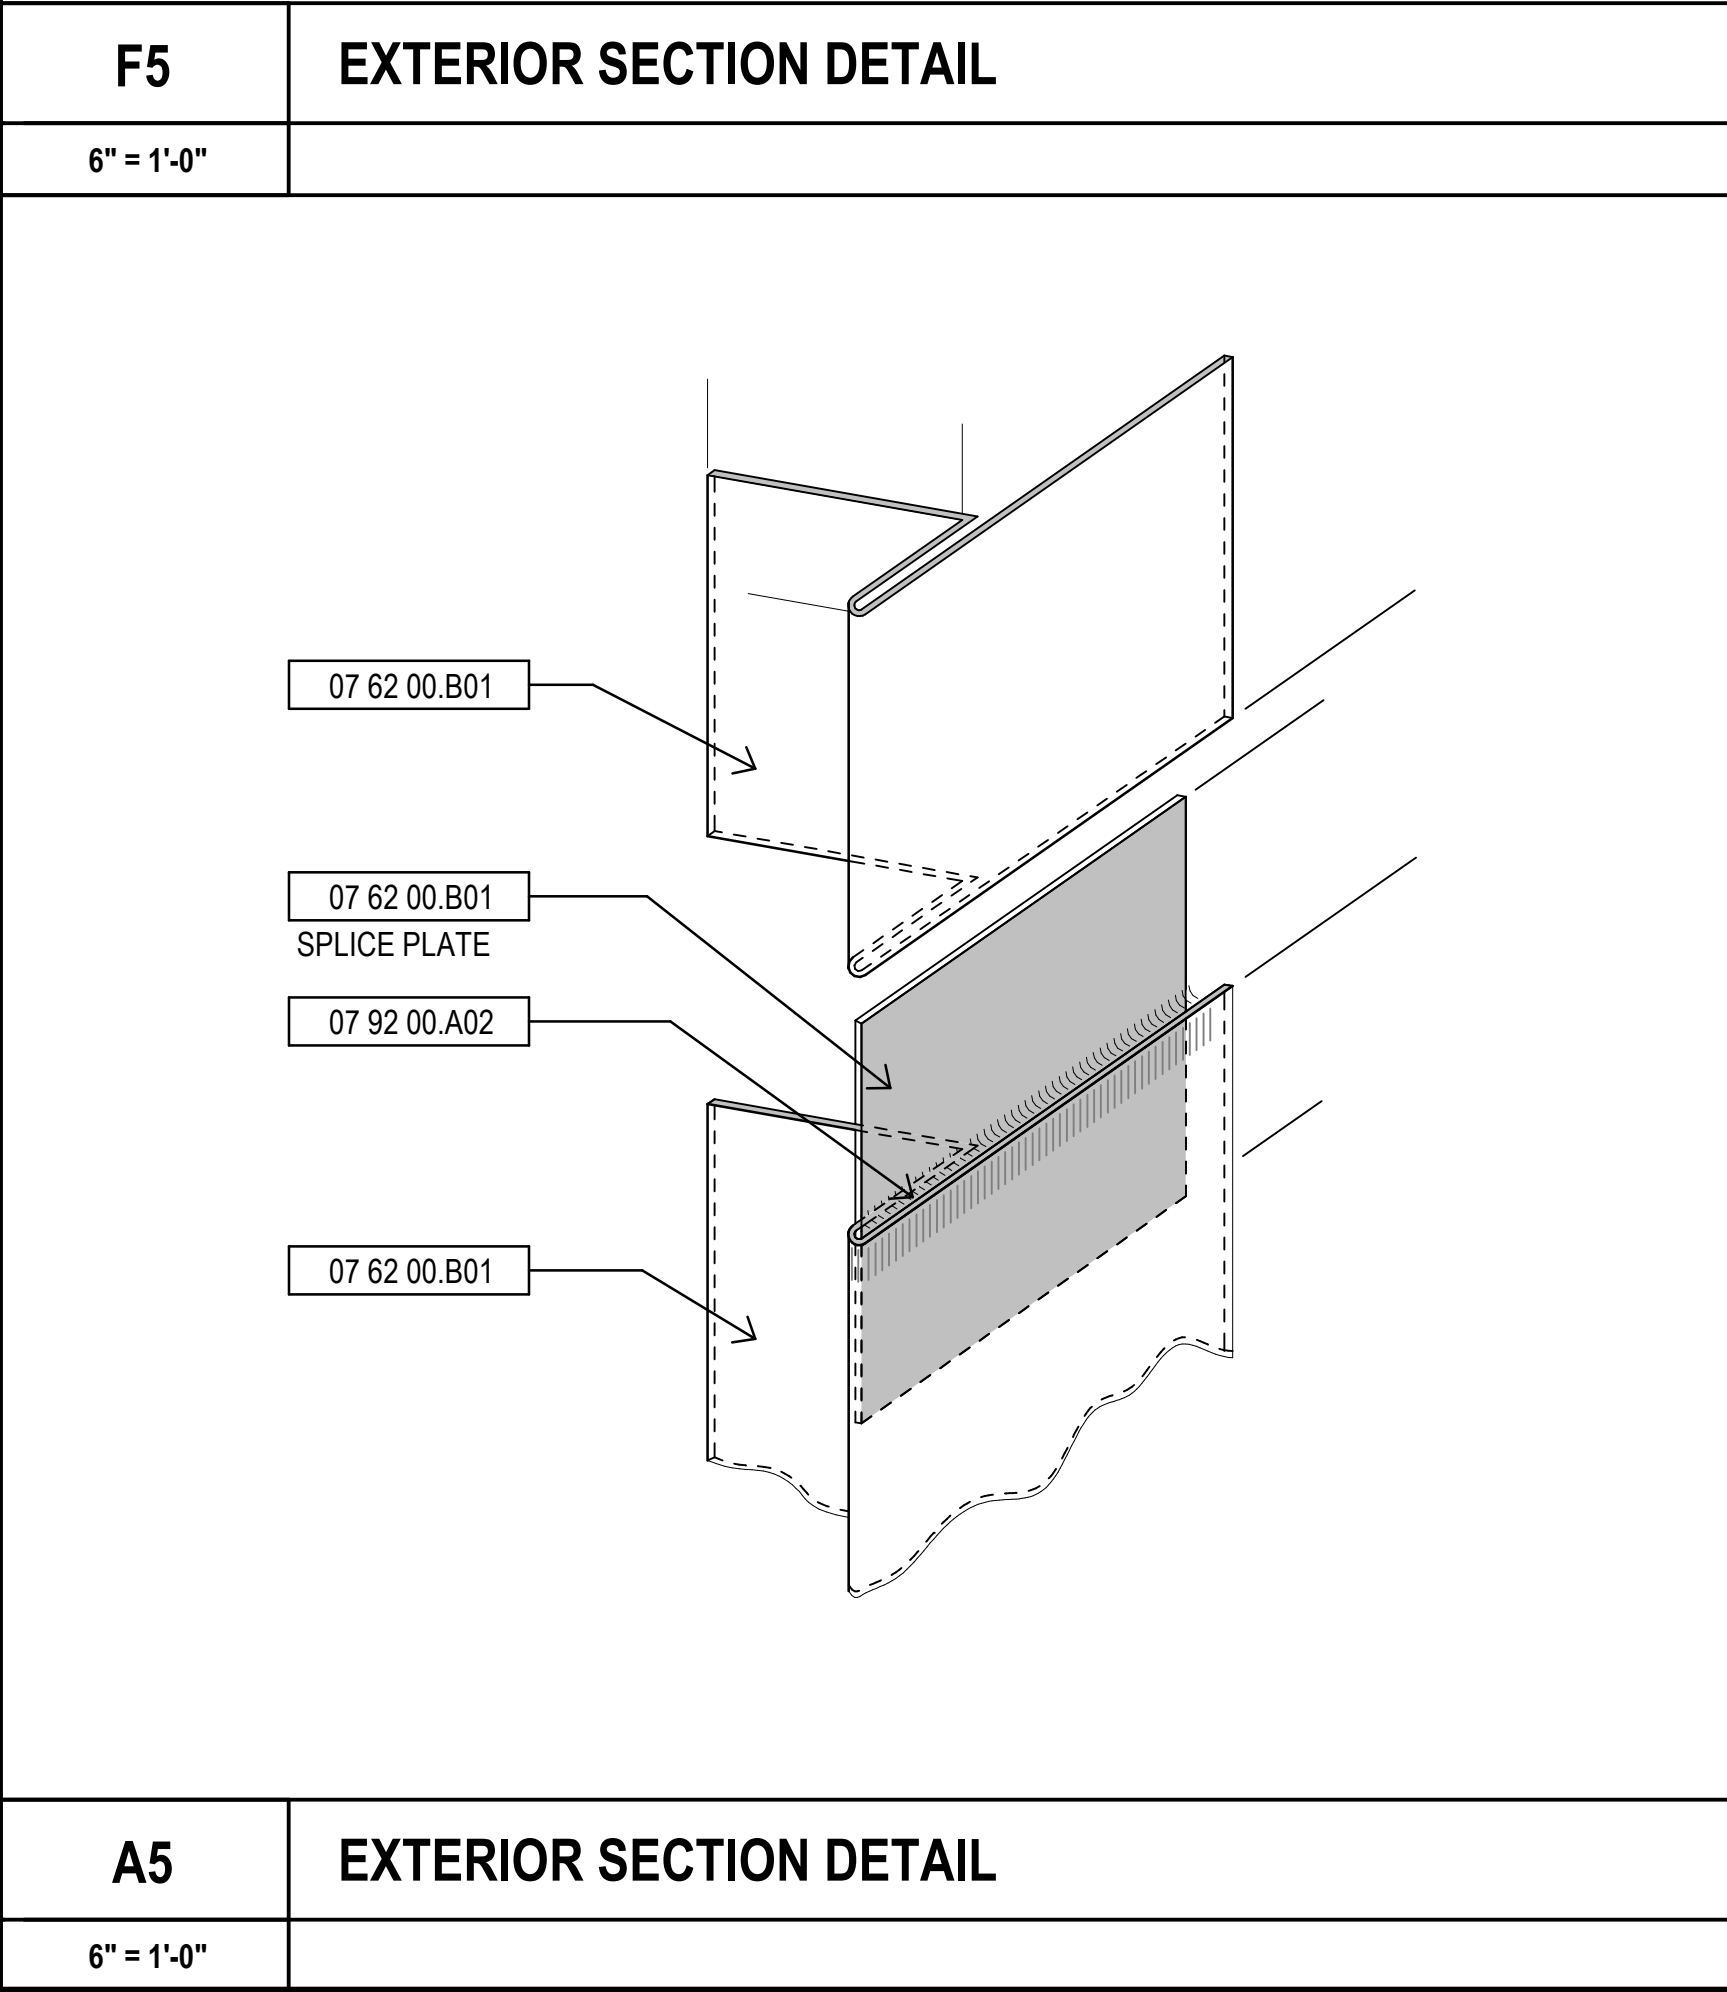
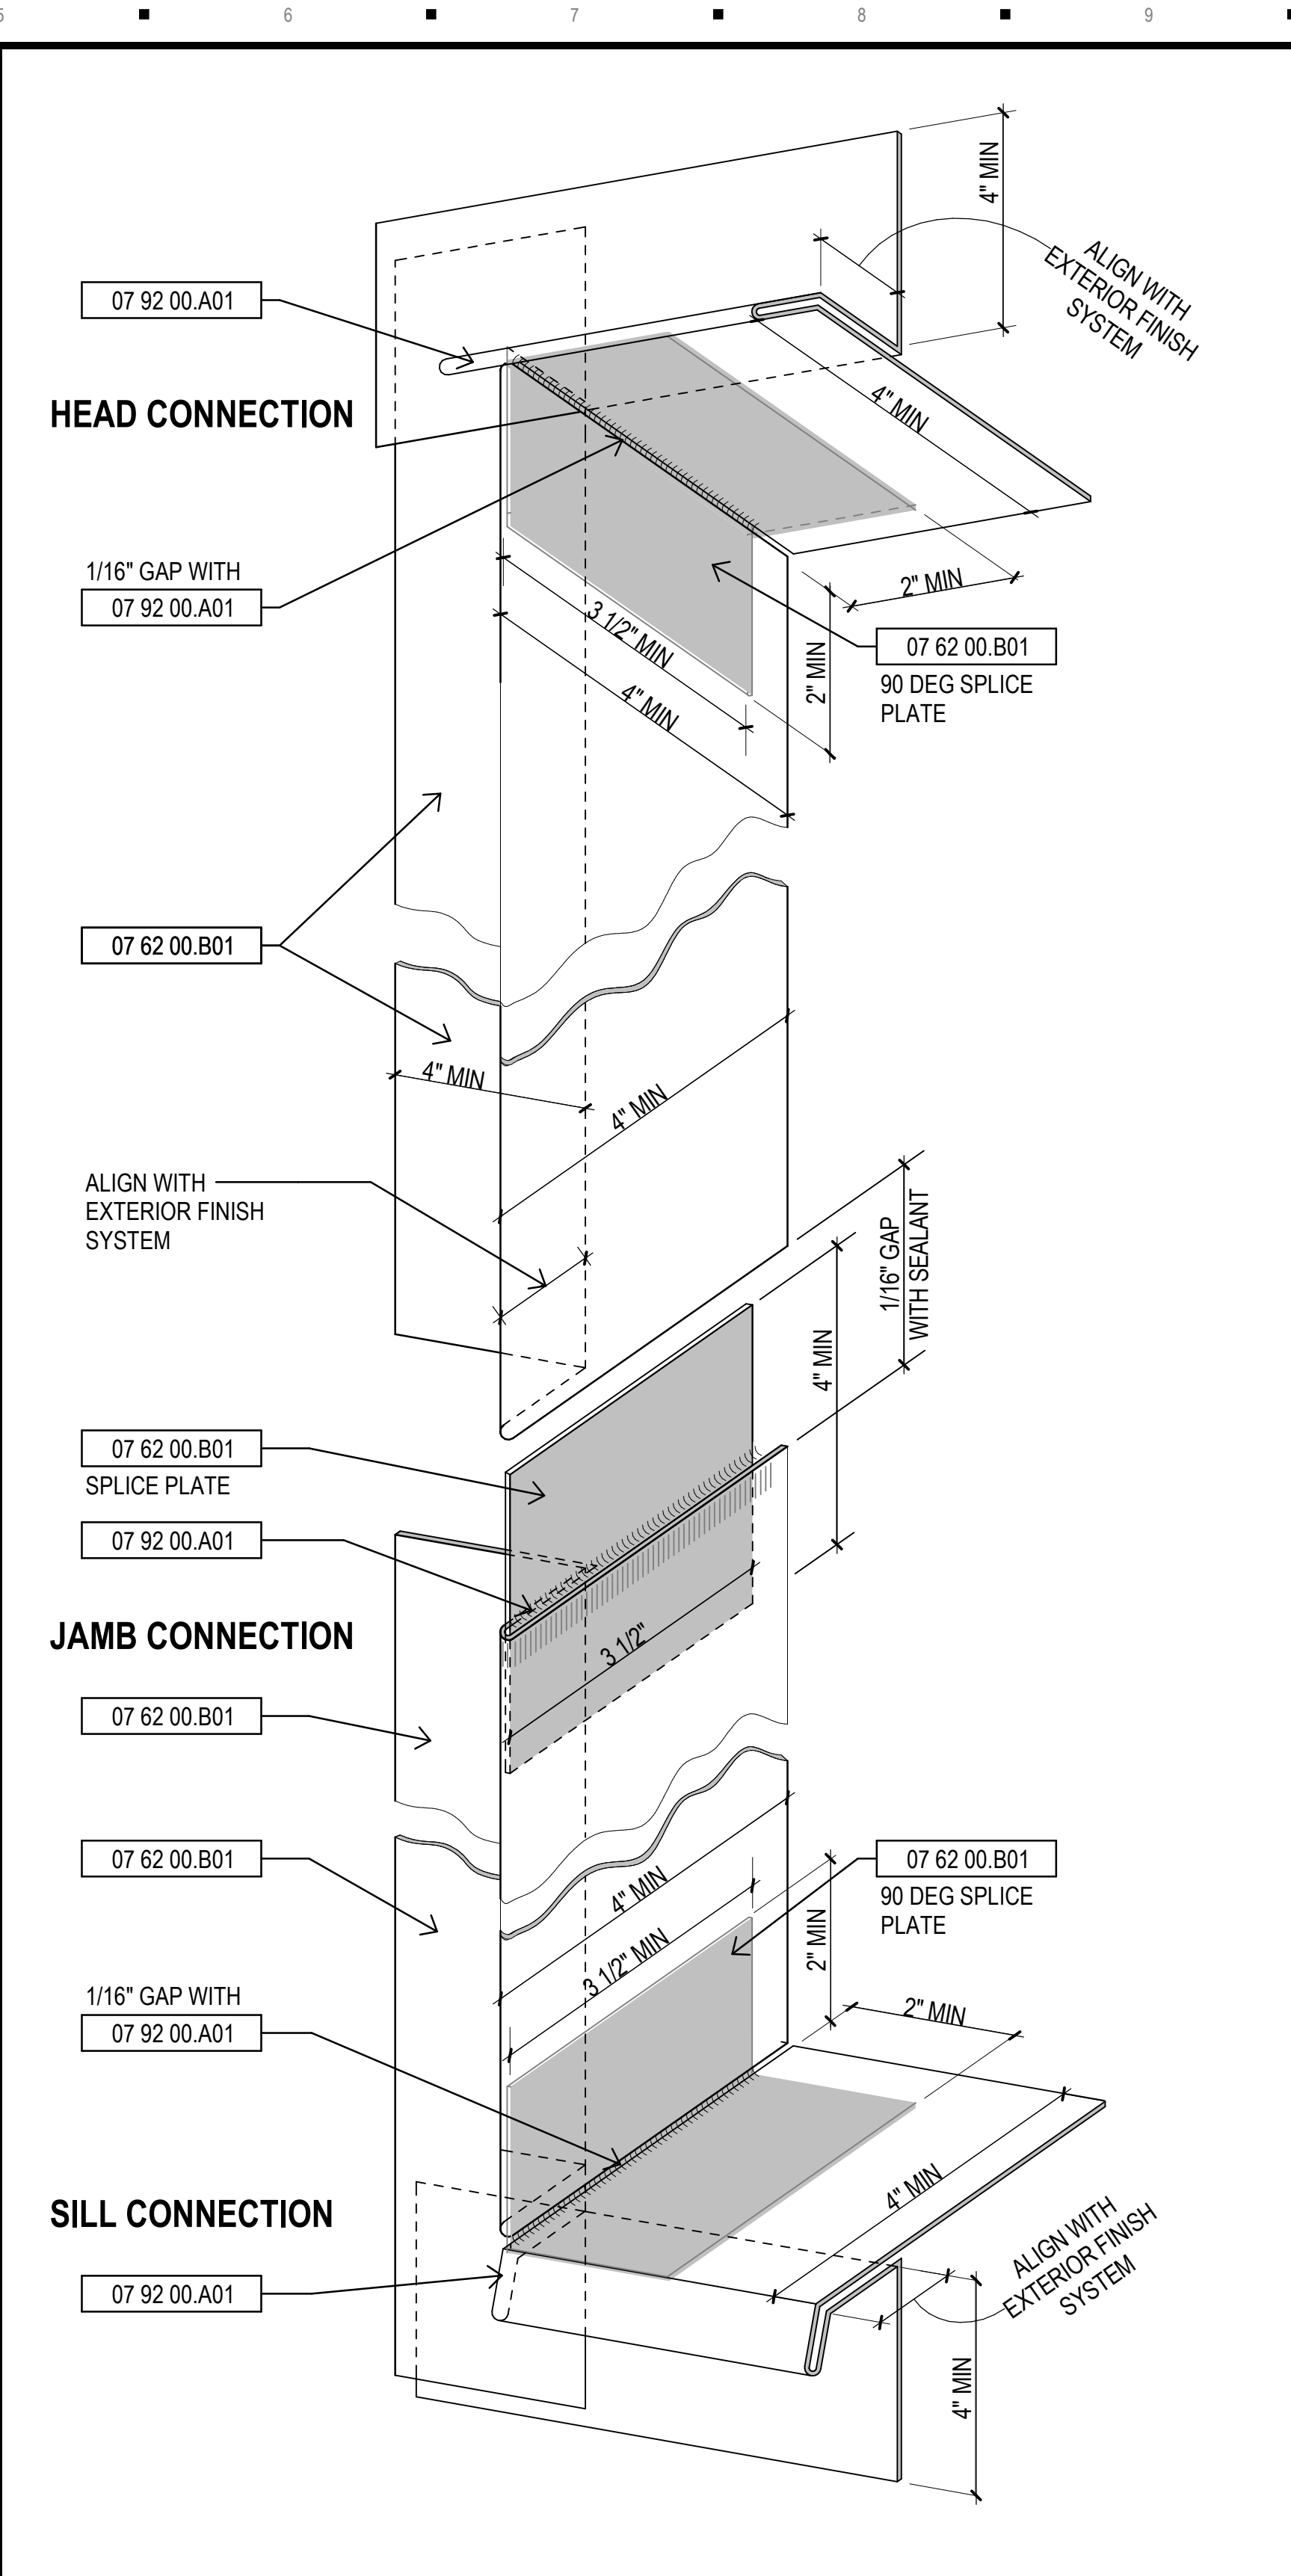
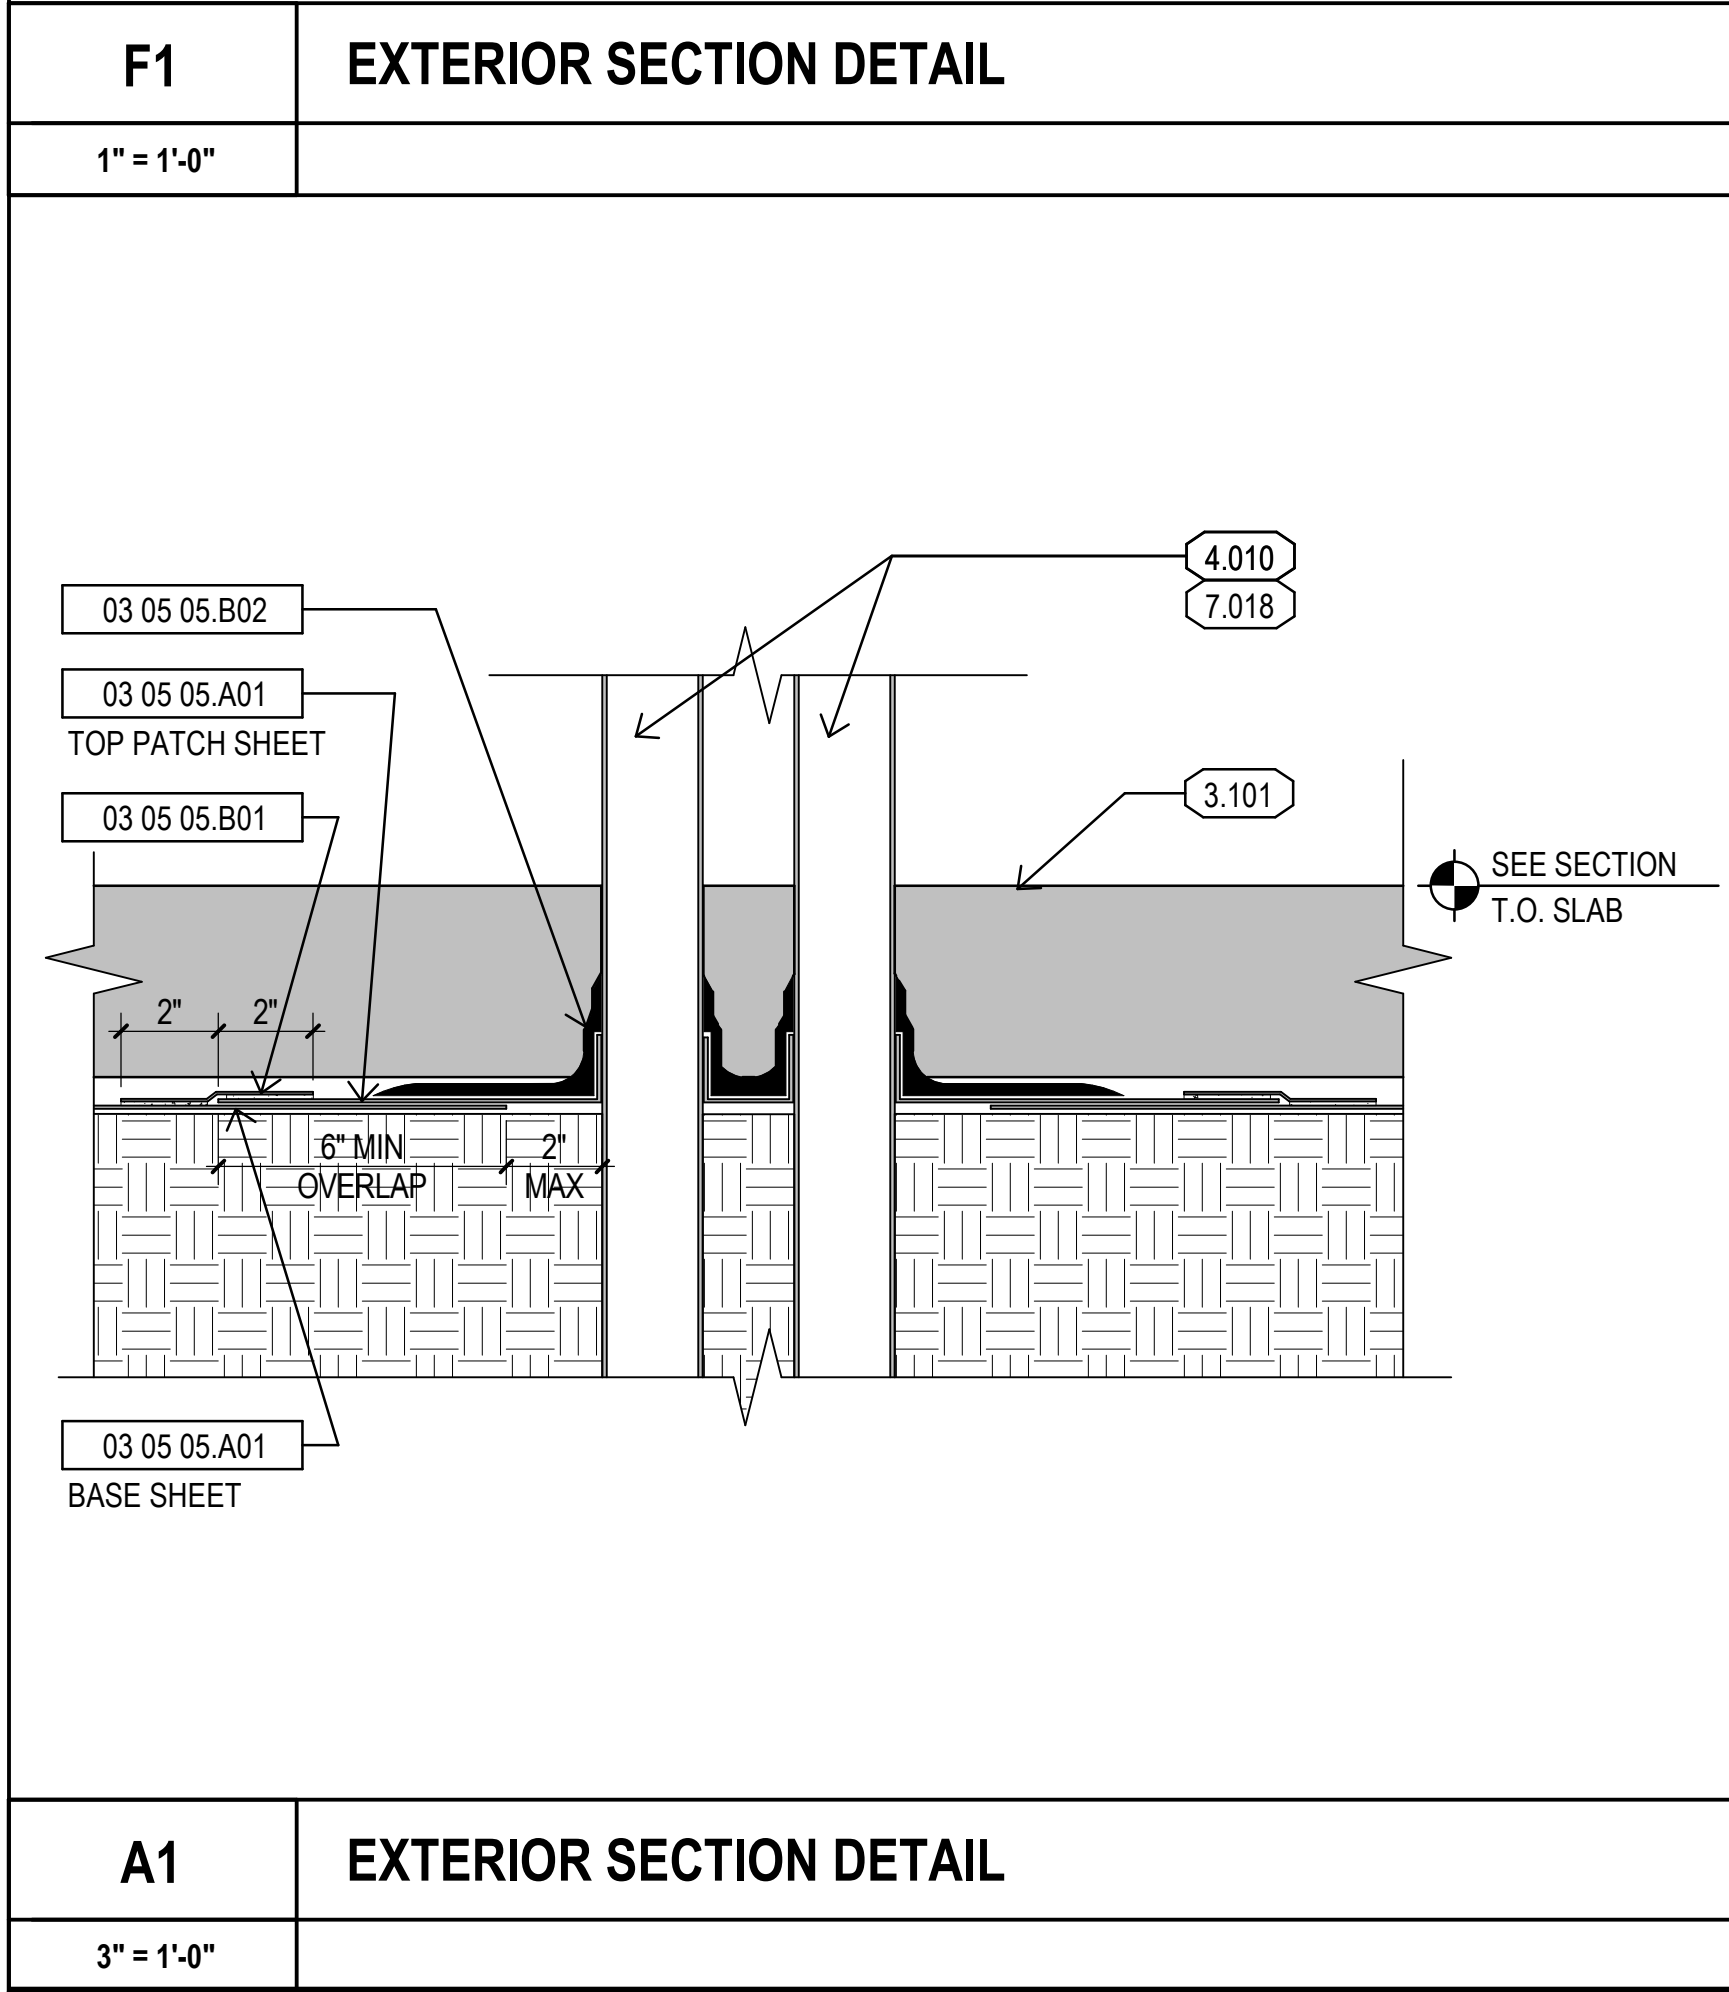


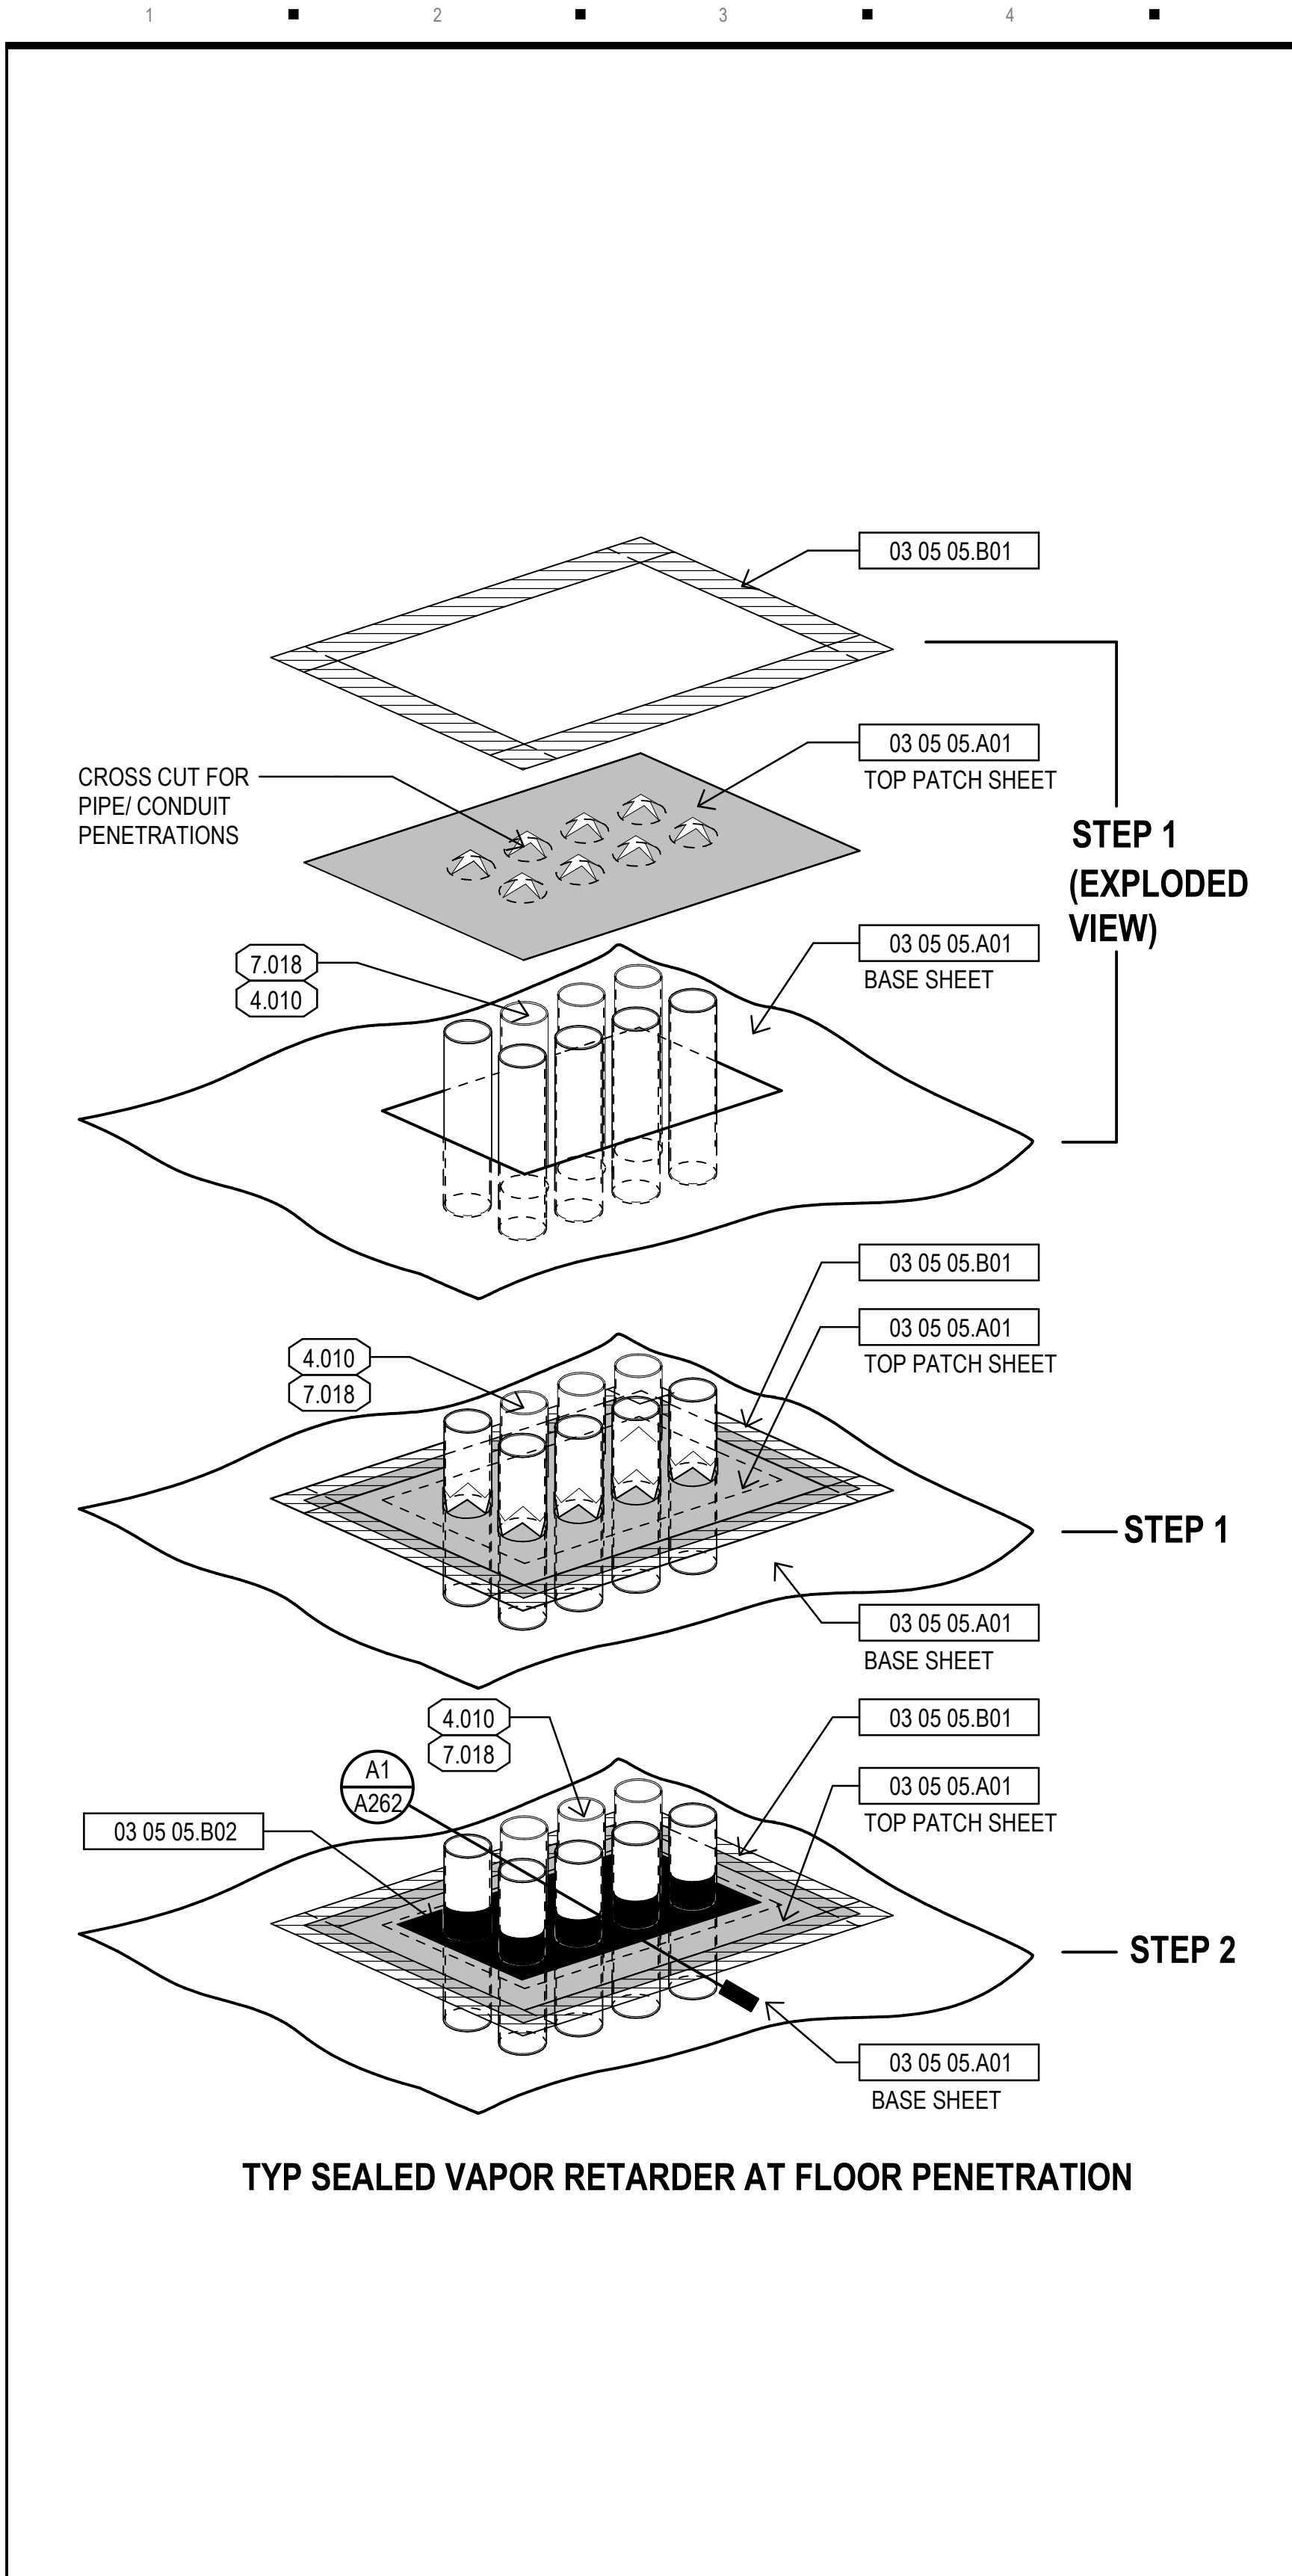

MATERIAL NOTES																																			
03 05 05.A01	underslab vapor barrier																																		
03 05 05.B01	seam tape																																		
03 05 05.B02	maastic sealant																																		
03 05 05.B03	synthetic double-sided adhesive strip																																		
06 10 00.A01	wood blocking																																		
07 25 00.A01	self-adhering sheet membrane vapor retarder																																		
07 25 00.B01	fluid-applied membrane vapor retarder																																		
07 25 00.C01	self-adhering flexible flashing																																		
07 42 33.A01	phenolic panels																																		
07 42 33.C01	attachment clip																																		
07 52 00.B01	base flashing																																		
07 52 00.D01	flexible flashing																																		
07 52 00.D03	gypsum roof sheathing																																		
07 62 00.A01	metal coping																																		
07 62 00.B01	metal flashing																																		
07 62 00.B03	metal sill flashing																																		
07 62 00.F01	metal cleat																																		
07 92 00.A01	sealant and backer rod																																		
07 92 00.A02	sealant																																		
09 21 16.K01	exterior gypsum wall sheathing																																		
09 97 23.A01	exterior coating																																		
GENERAL NOTES																																			
2.301	grade																																		
3.101	concrete slab on grade																																		
3.122	expansion joint material																																		
3.501	cold formed metal studs																																		
4.010	Piping Systems																																		
7.018	conduit																																		
7.051	lightning protection terminals																																		
7.053	lightning protection bracket																																		
SEAL STATE OF FLORIDA DATE 12.12.23 AR17588 Daniel E. Gordon, AIA This item has been electronically signed and sealed by Daniel E. Gordon, AIA on the Date and/or Time Stamp shown using a digital signature. Printed copies of this document are not considered signed and sealed and the signature must be verified on any electronic copies.																																			
DEUK SPINE INSTITUTE Surgery Center at Millenia, LLC																																			
Hunton Brady ARCHITECTS																																			
<table><tr><th>DATE</th><th>SUBMISSION</th><th>NO</th></tr><tr><td>12.12.23</td><td>CONSTRUCTION DOCUMENTS</td><td></td></tr><tr><td>08.07.26</td><td>CCD NO. 2R</td><td>2</td></tr><tr><td></td><td></td><td></td></tr><tr><td></td><td></td><td></td></tr><tr><td></td><td></td><td></td></tr><tr><td></td><td></td><td></td></tr><tr><td></td><td></td><td></td></tr><tr><td></td><td></td><td></td></tr><tr><td></td><td></td><td></td></tr><tr><td></td><td></td><td></td></tr></table>			DATE	SUBMISSION	NO	12.12.23	CONSTRUCTION DOCUMENTS		08.07.26	CCD NO. 2R	2																								
DATE	SUBMISSION	NO																																	
12.12.23	CONSTRUCTION DOCUMENTS																																		
08.07.26	CCD NO. 2R	2																																	
TYPICAL EXTERIOR DETAILS																																			
<table><tr><td>PROJ. NO.</td><td>H-23016.00</td><td>SHEET</td></tr><tr><td>DRAWN</td><td>MP</td><td></td></tr><tr><td colspan="3">A262</td></tr></table>			PROJ. NO.	H-23016.00	SHEET	DRAWN	MP		A262																										
PROJ. NO.	H-23016.00	SHEET																																	
DRAWN	MP																																		
A262																																			