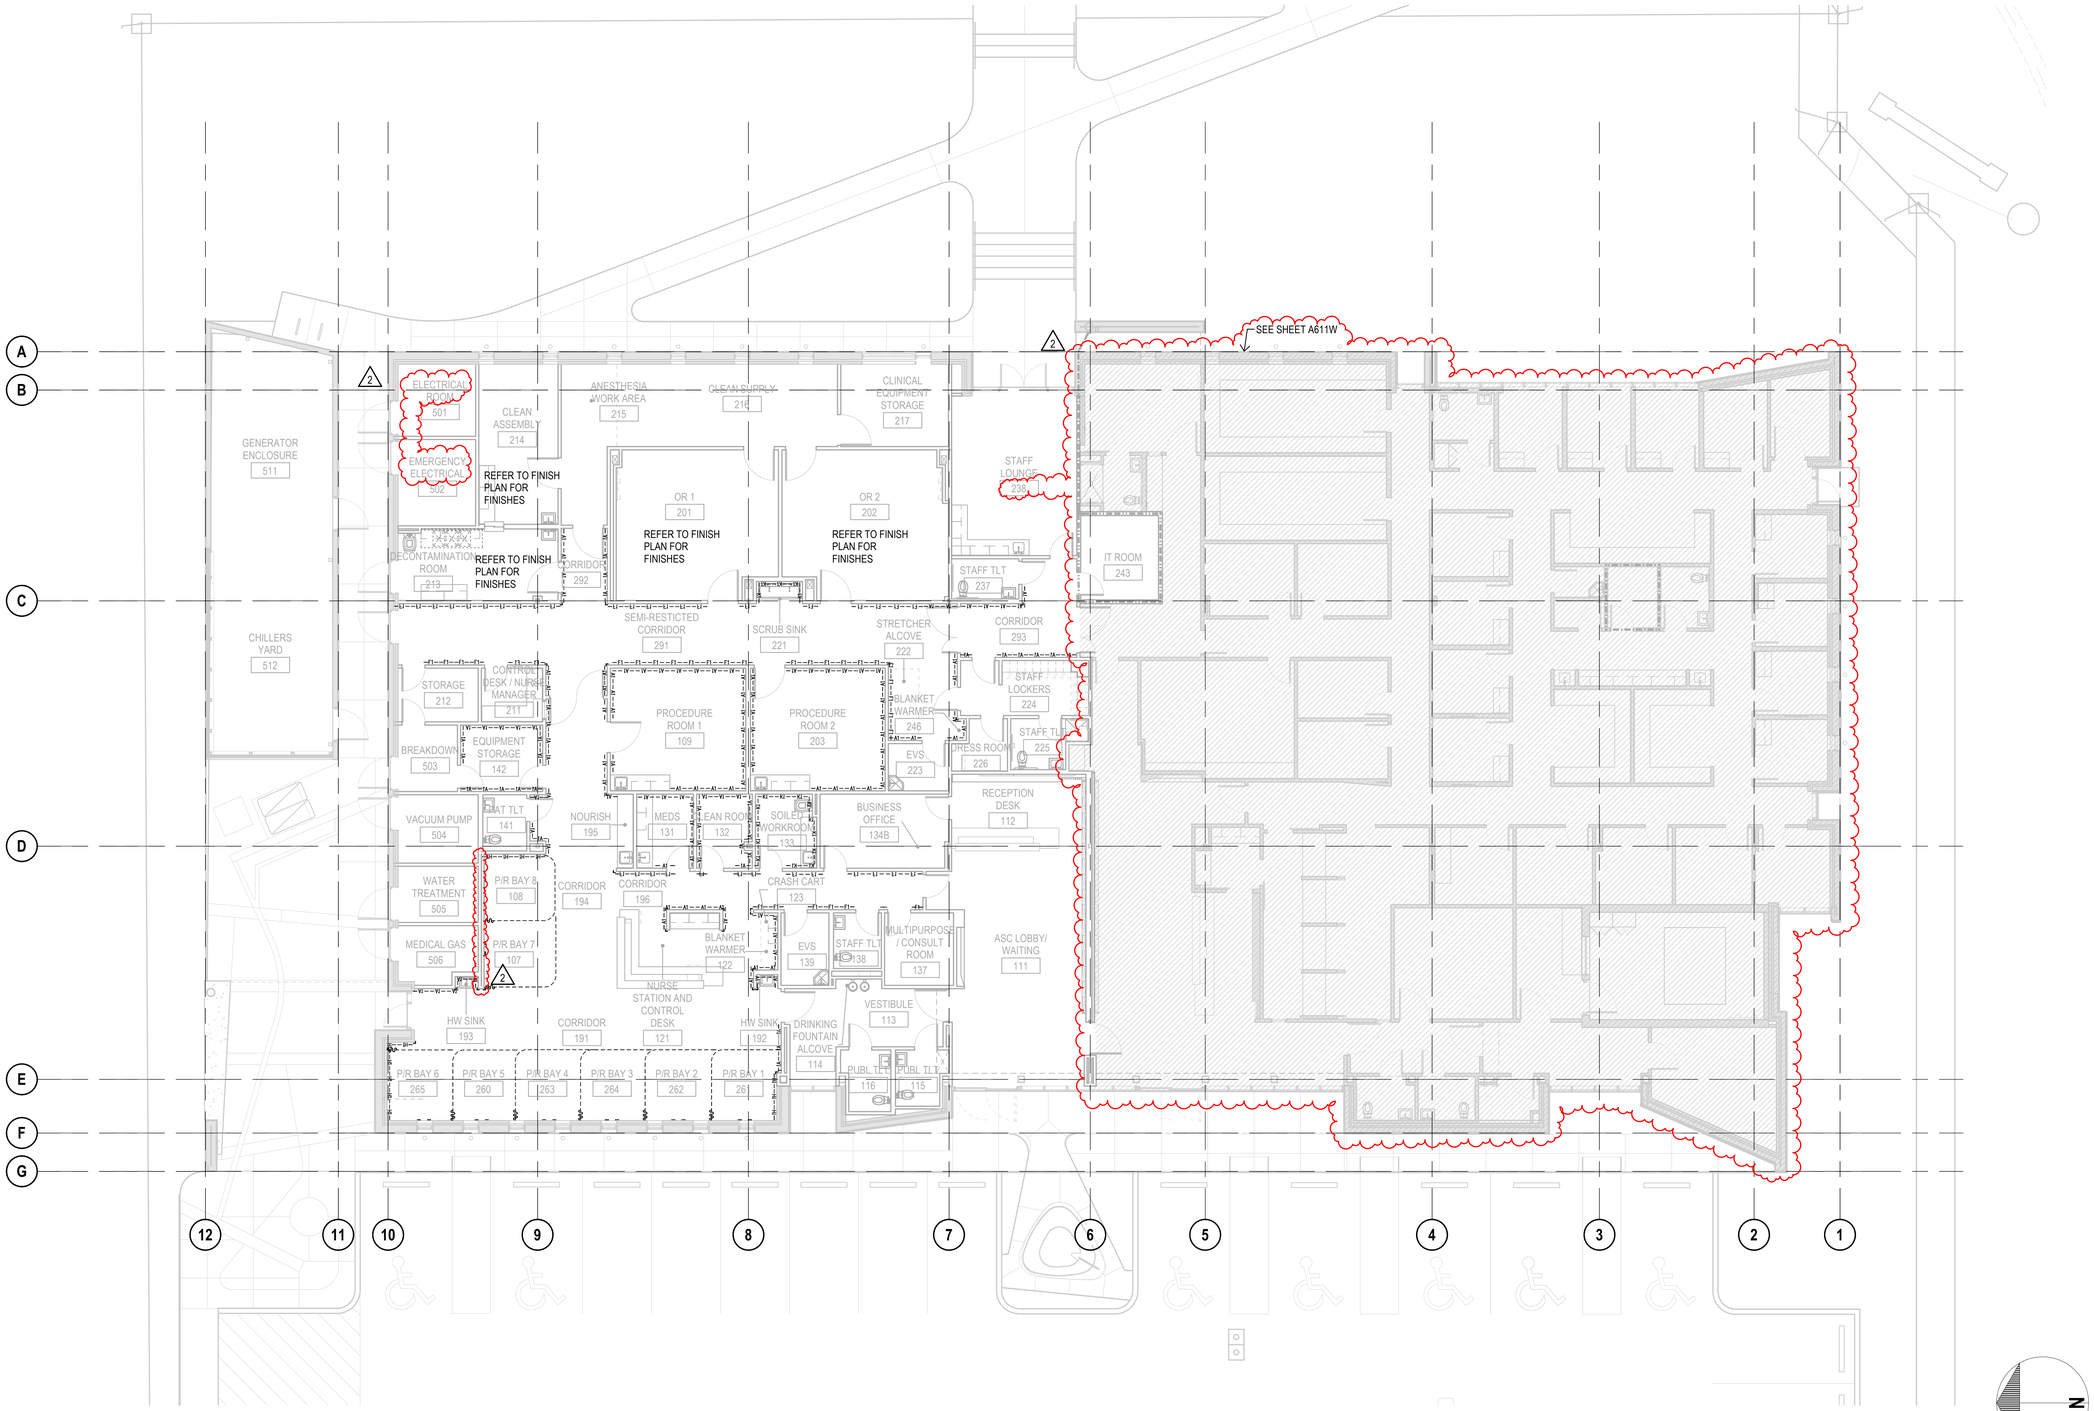


MATERIAL NOTES

GENERAL NOTES

FINISH NOTES

NOTE 01	SEE FLOOR PATTERN PLAN
NOTE 02	SEE CEILING PLAN
NOTE 03	SEE INTERIOR ELEVATIONS

SEAL

STATE OF FLORIDA · DANIEL E. GORDON · AR17588 · REGISTERED ARCHITECT

This item has been electronically signed and sealed by Daniel E. Gordon, AIA on the Date and/or Time Stamp shown using a digital signature.

Printed copies of this document are not considered signed and sealed and the signature must be verified on any electronic copies.

DEUK SPINE INSTITUTE

Surgery Center at Millenia, LLC

Hunton Brady ARCHITECTS

DATE	SUBMISSION	NO
12.12.23	CONSTRUCTION DOCUMENTS	
08.07.26	CCD NO. 2R	2

WALL PROTECTION PLAN - 1ST LEVEL

PROJ. NO.	H-23016.00
DRAWN	ADT
SHEET	A611W

A1 — **WALL PROTECTION PLAN - 1ST LEVEL**

1/8" = 1'-0"

Copyright 2026, HuntonBrady Architects, PA

Copyright HuntonBrady Architects P.A. All Rights Reserved. 333 S. Garland Ave., Suite 1100, Orlando, Florida 32801 (407) 839-0886 (407) 839-1709/Fax www.huntonbrady.com License AR91515