


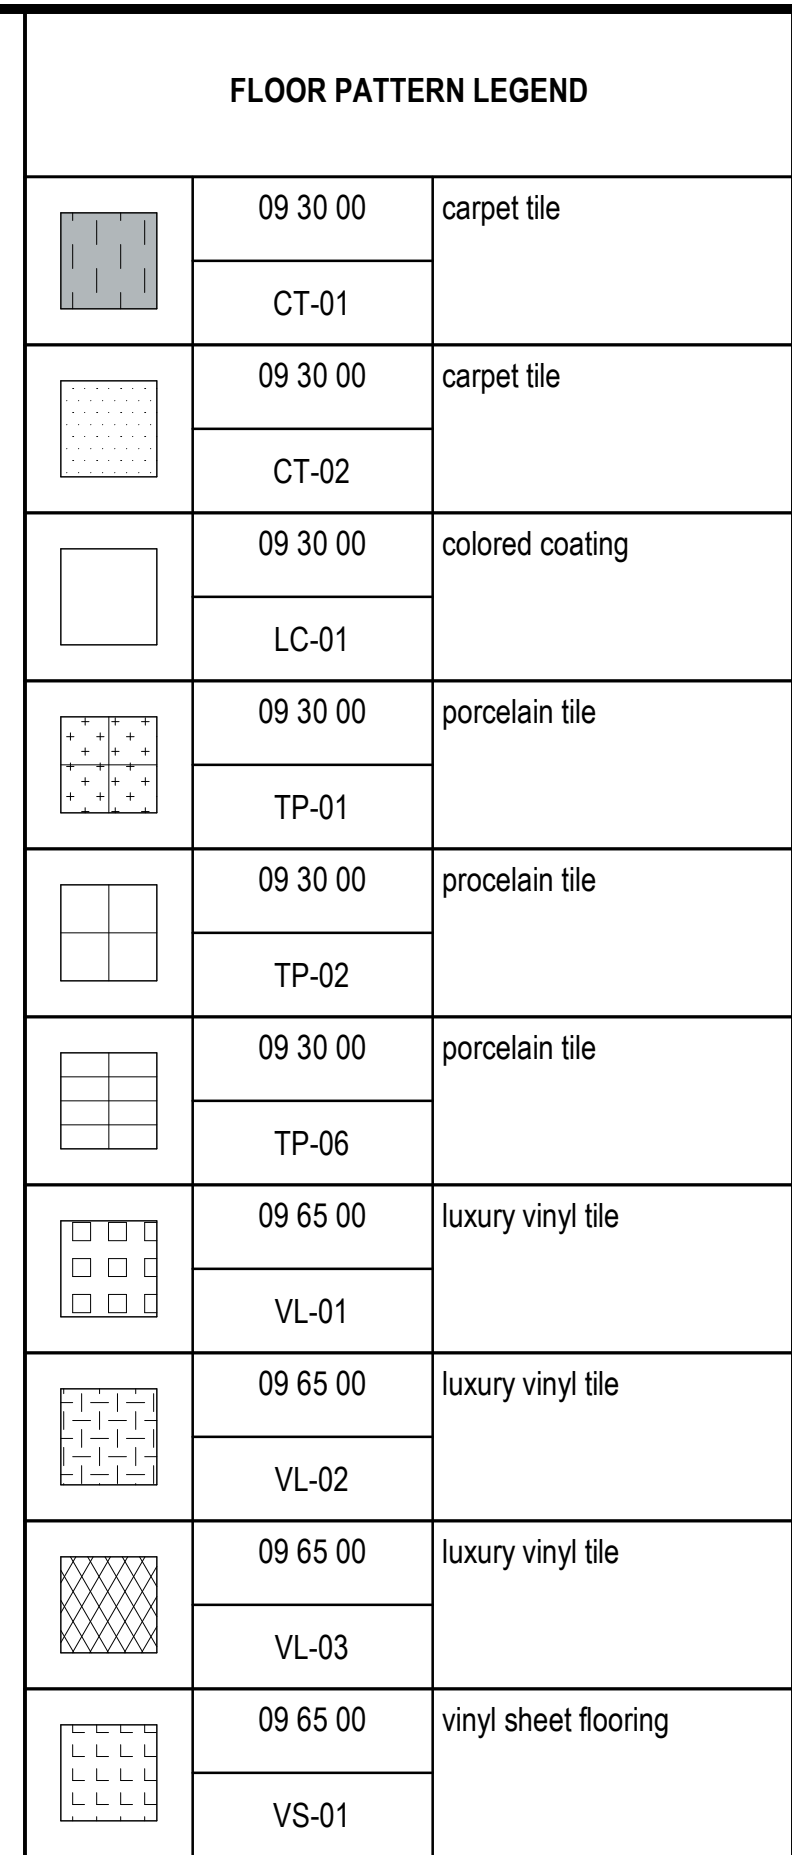

09 30 00	TILING
09 65 00	RESILIENT FLOORING

FINISH NOTES	
NOTE 01	SEE FLOOR PATTERN PLAN
NOTE 02	SEE CEILING PLAN
NOTE 03	SEE INTERIOR ELEVATIONS
NOTE 04	ROOM TO HAVE MULTIPLE FLOOR COLORS VL-01 AND VL-02

 This item has been electronically signed and sealed by Daniel E. Gordon, AIA on the Date and/or Time Stamp shown using a digital signature.

Printed copies of this document are not considered signed and sealed and the signature must be verified on any electronic copies.



DEUK SPINE
INSTITUTE
Surgery Center at Millenia, LLC

Hunton Brady
ARCHITECTS

[illegible]

FLOOR PATTERN PLAN - 1ST LEVEL

PROJ. NO.	H-23016.00	SHEET
DRAWN	GH	
		A712