
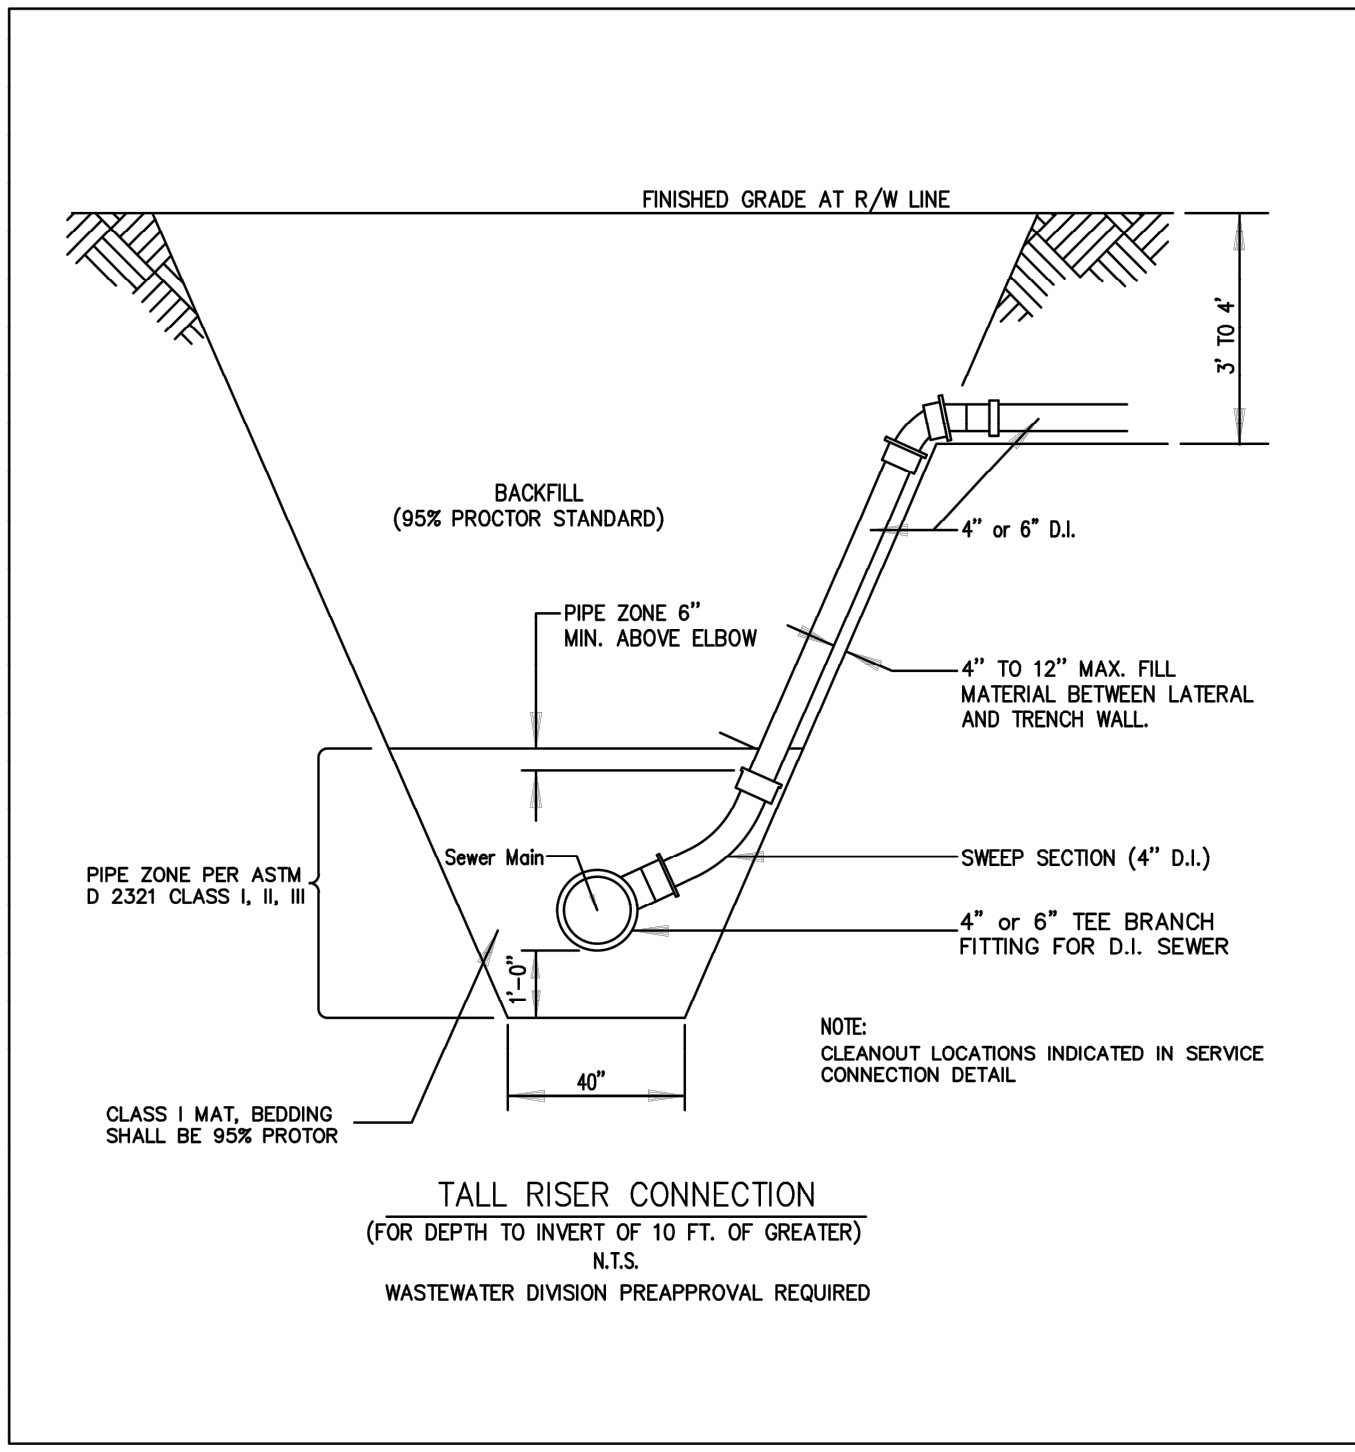
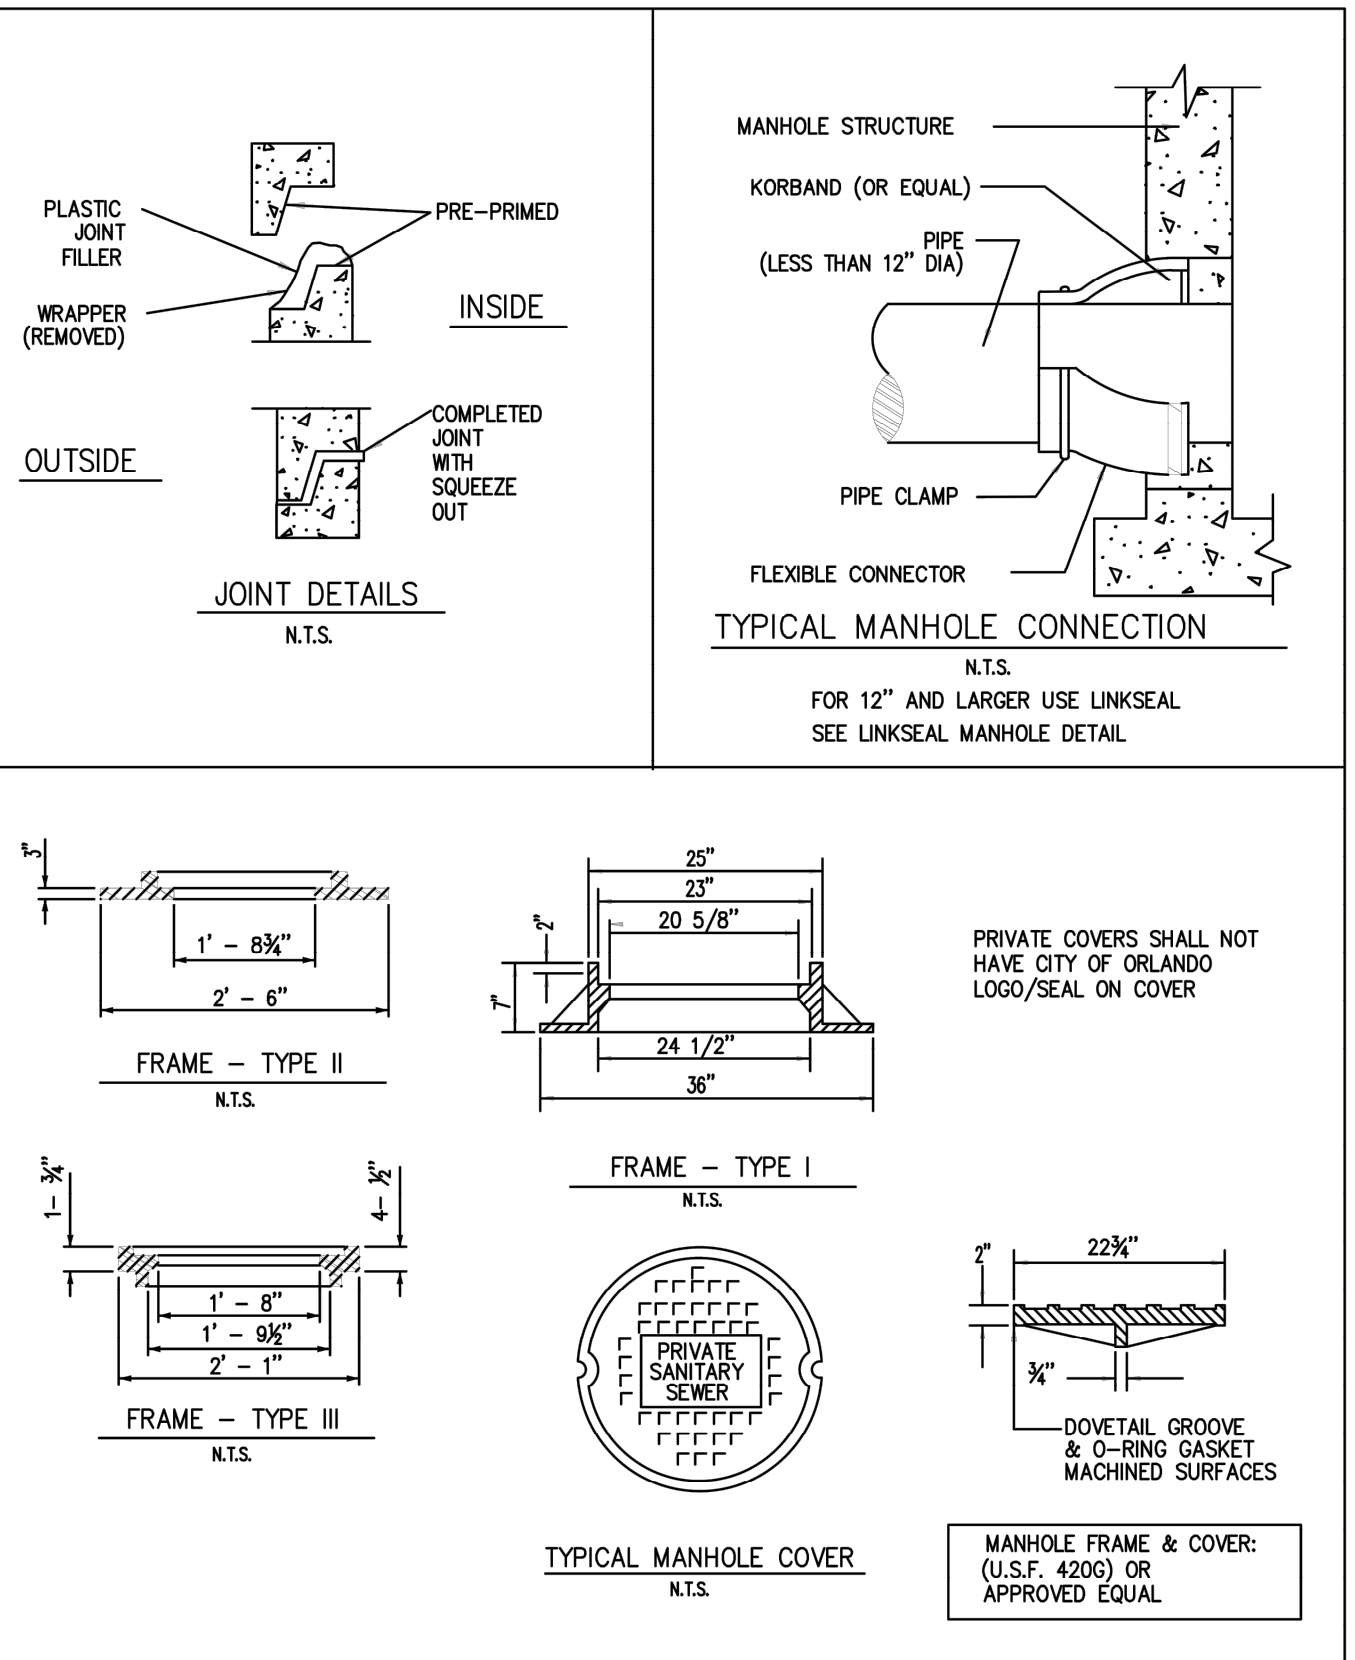
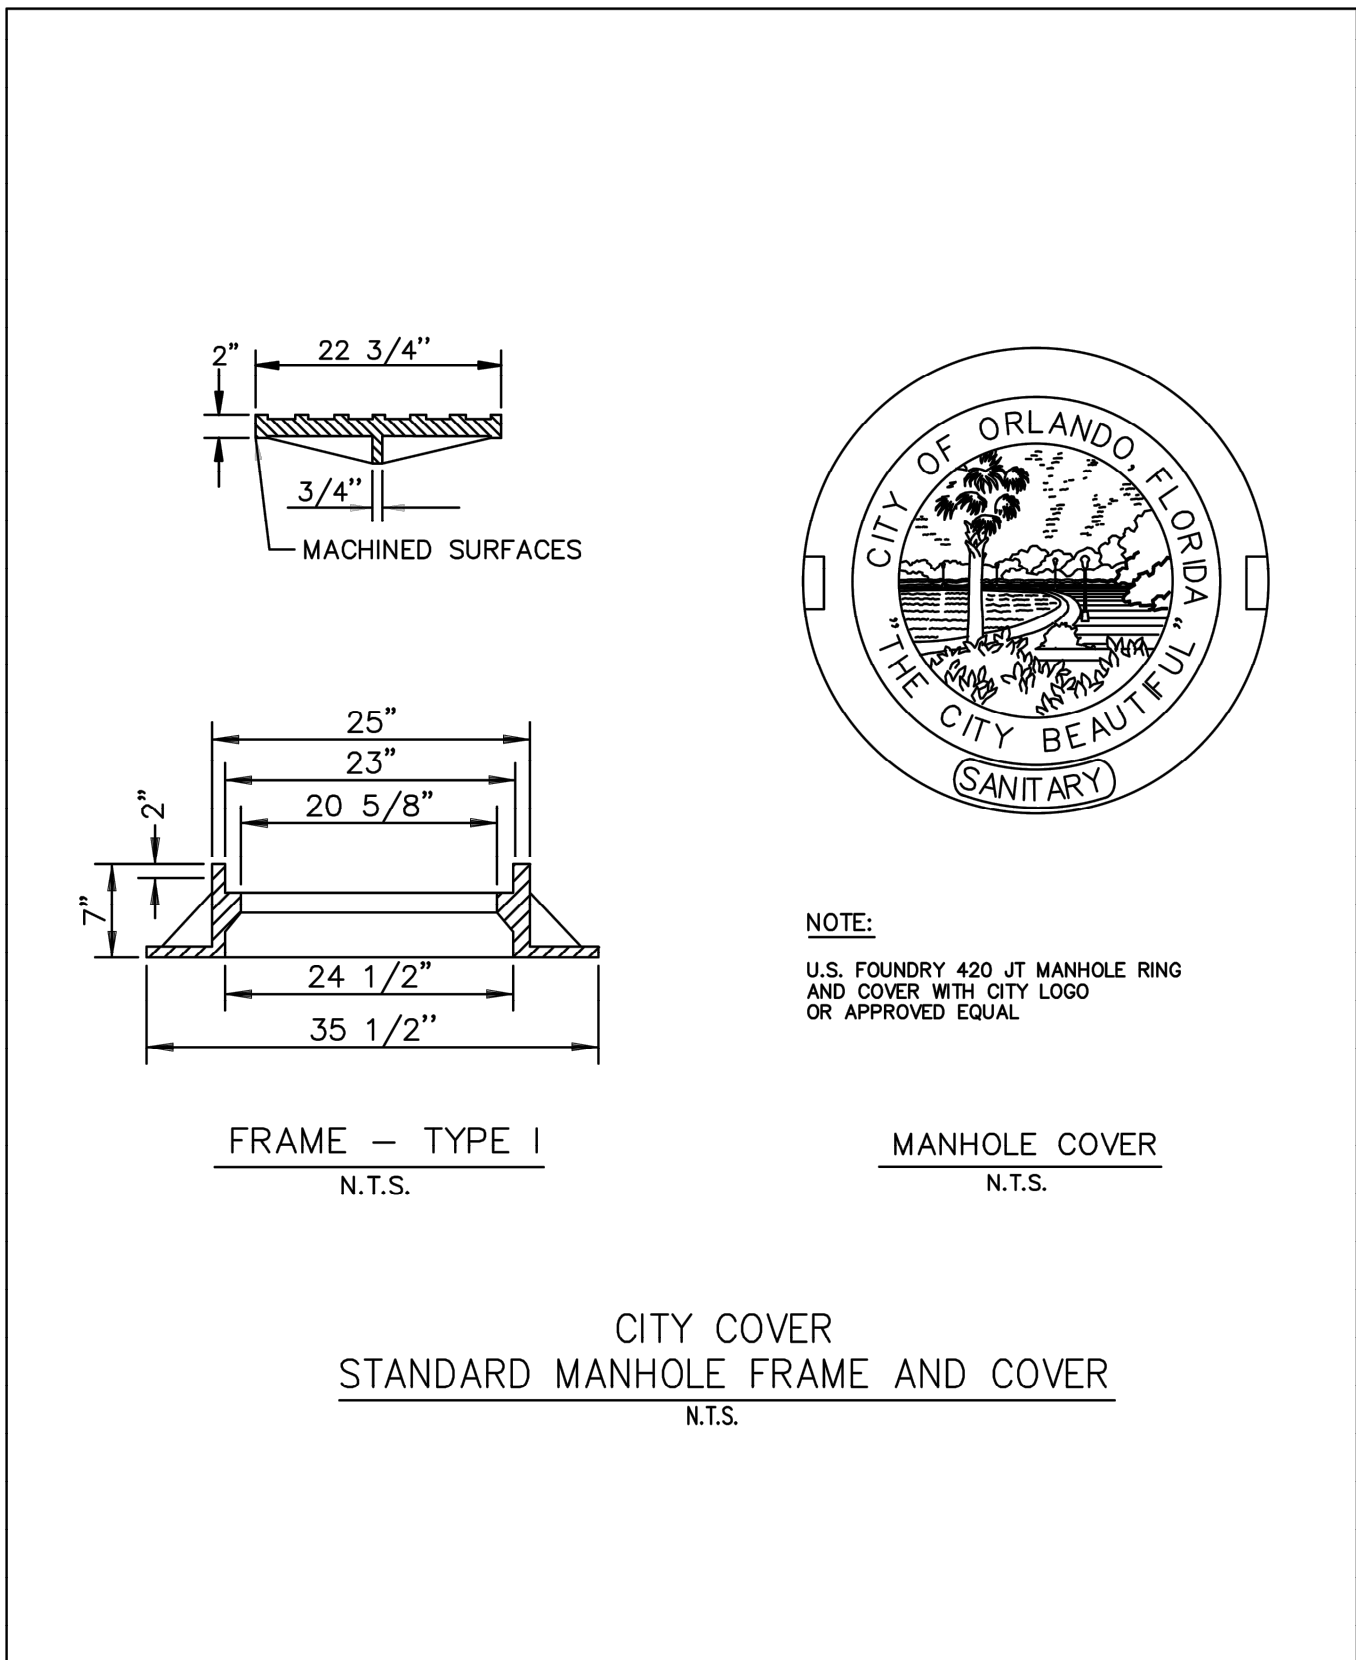
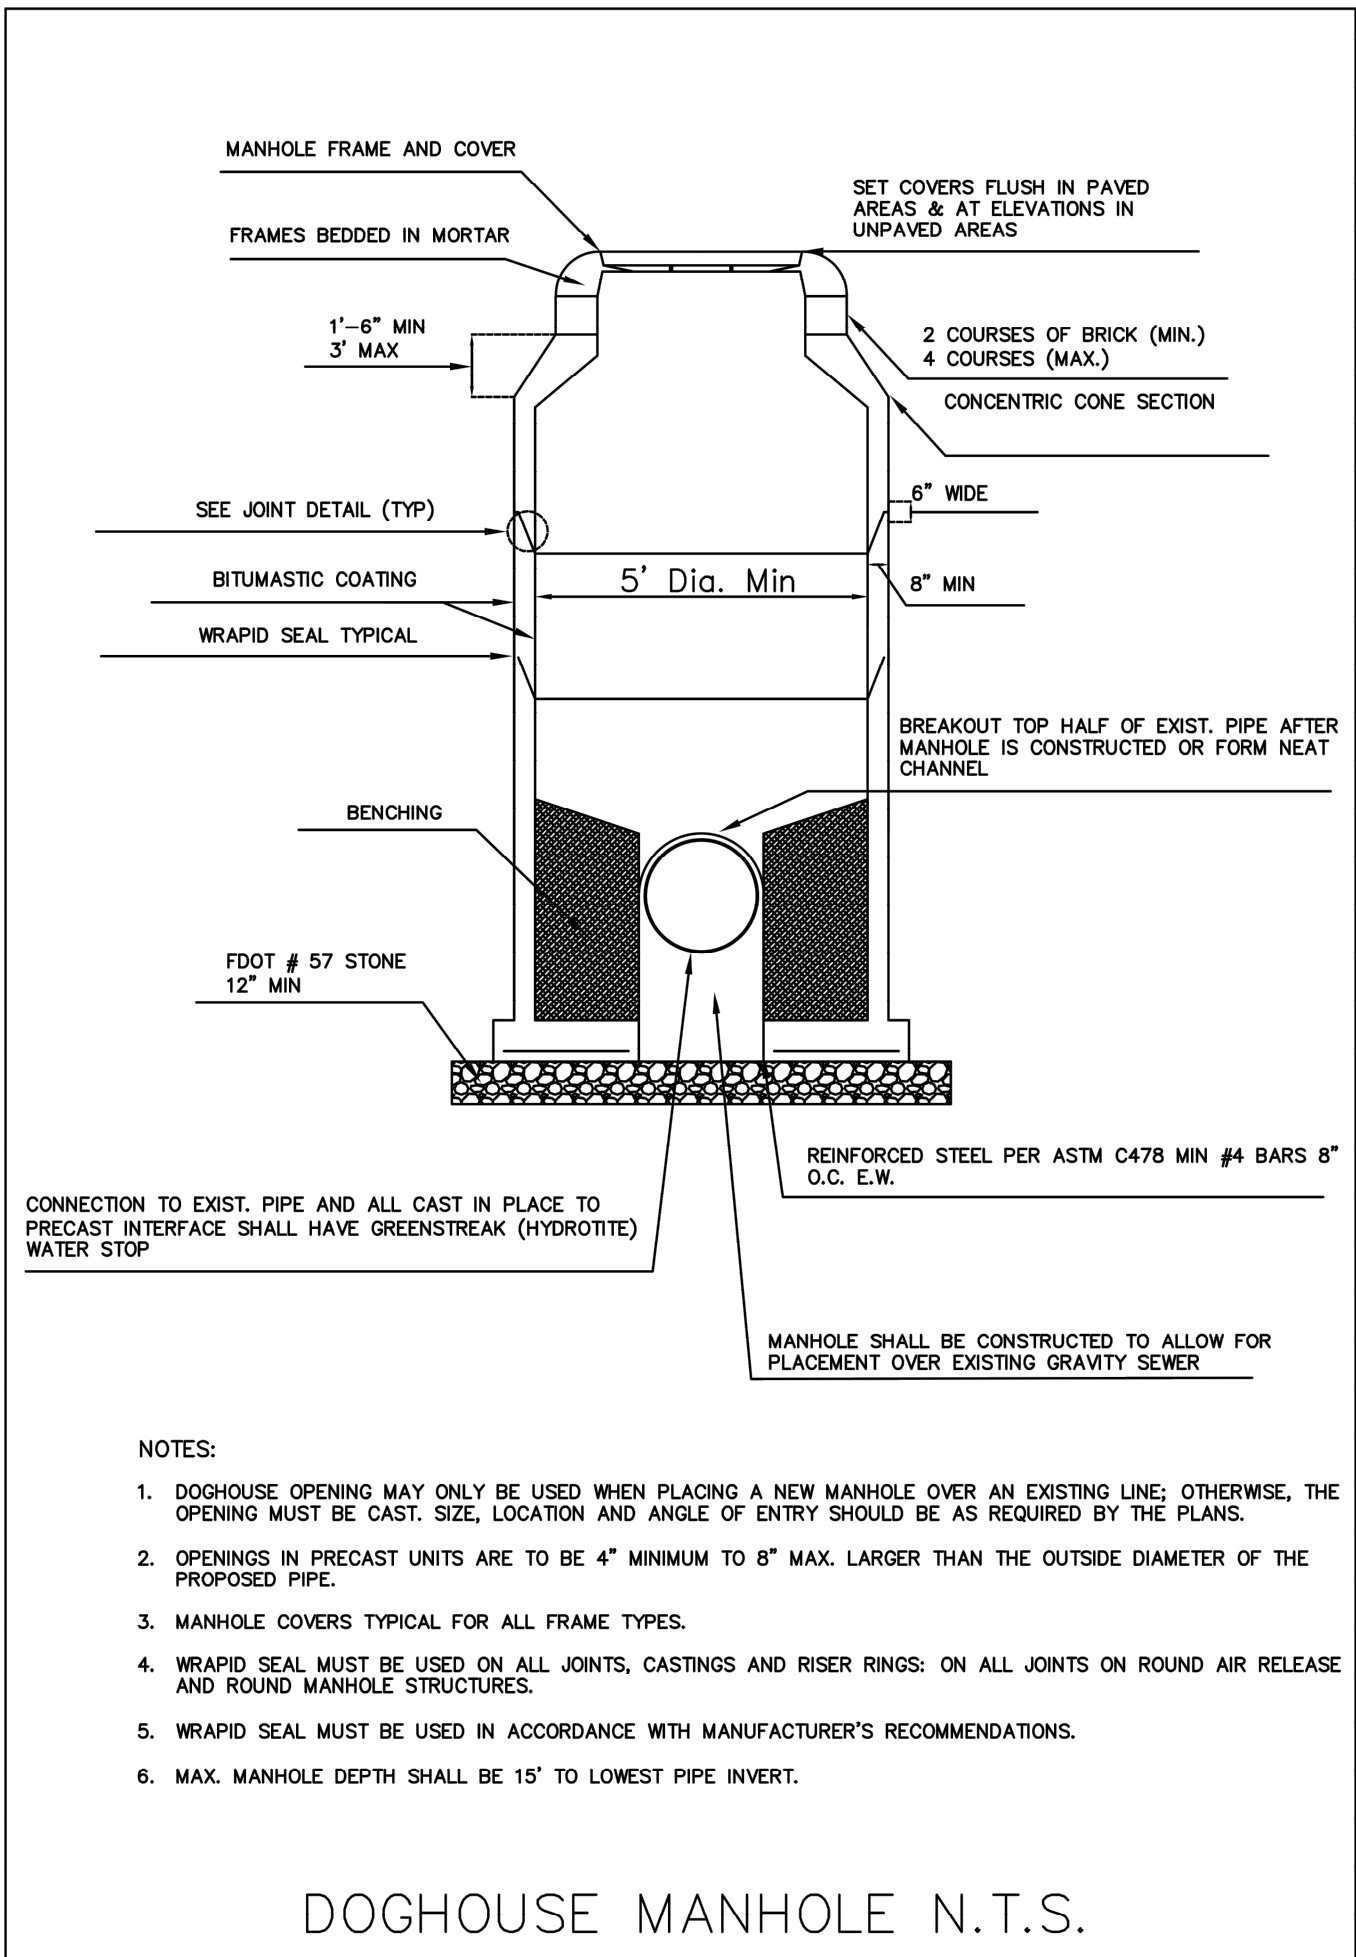
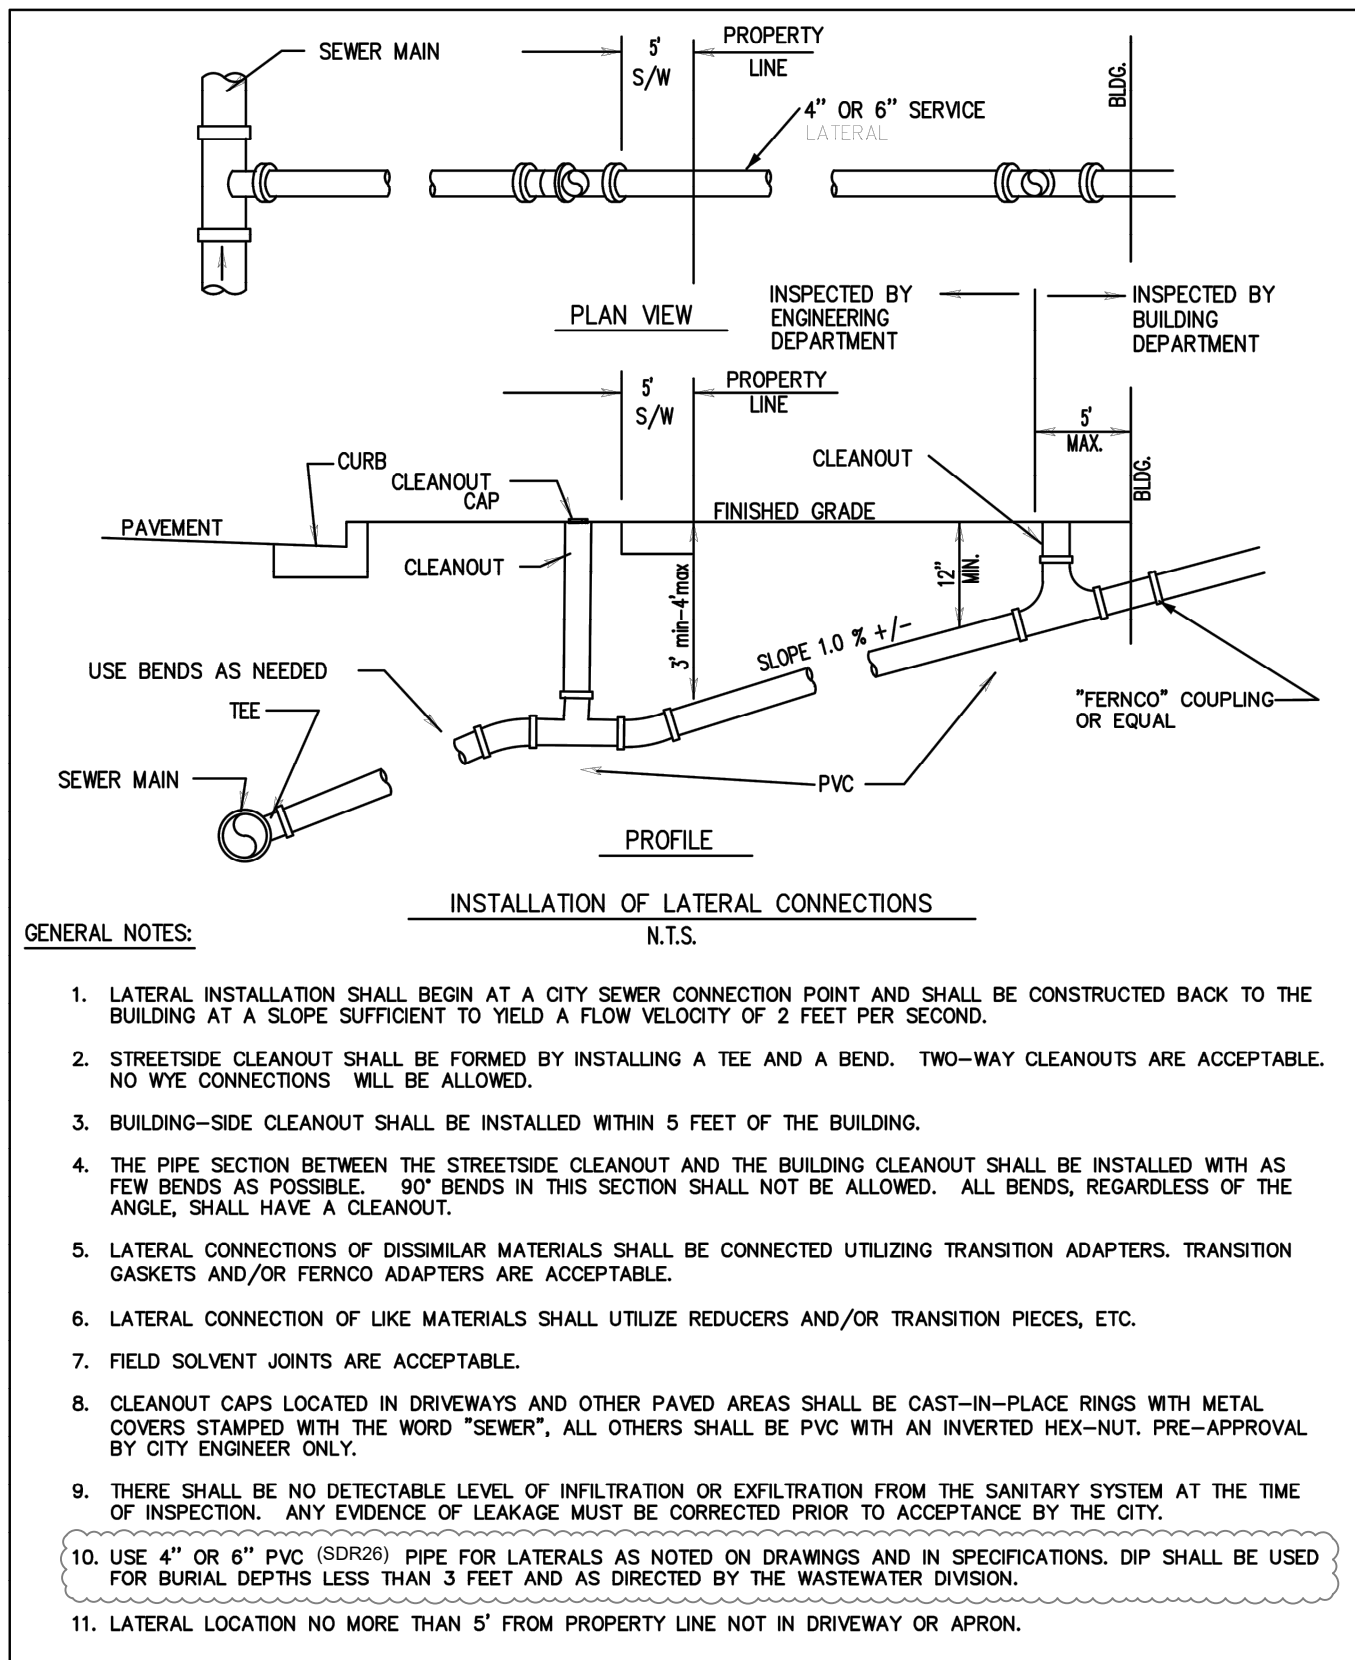
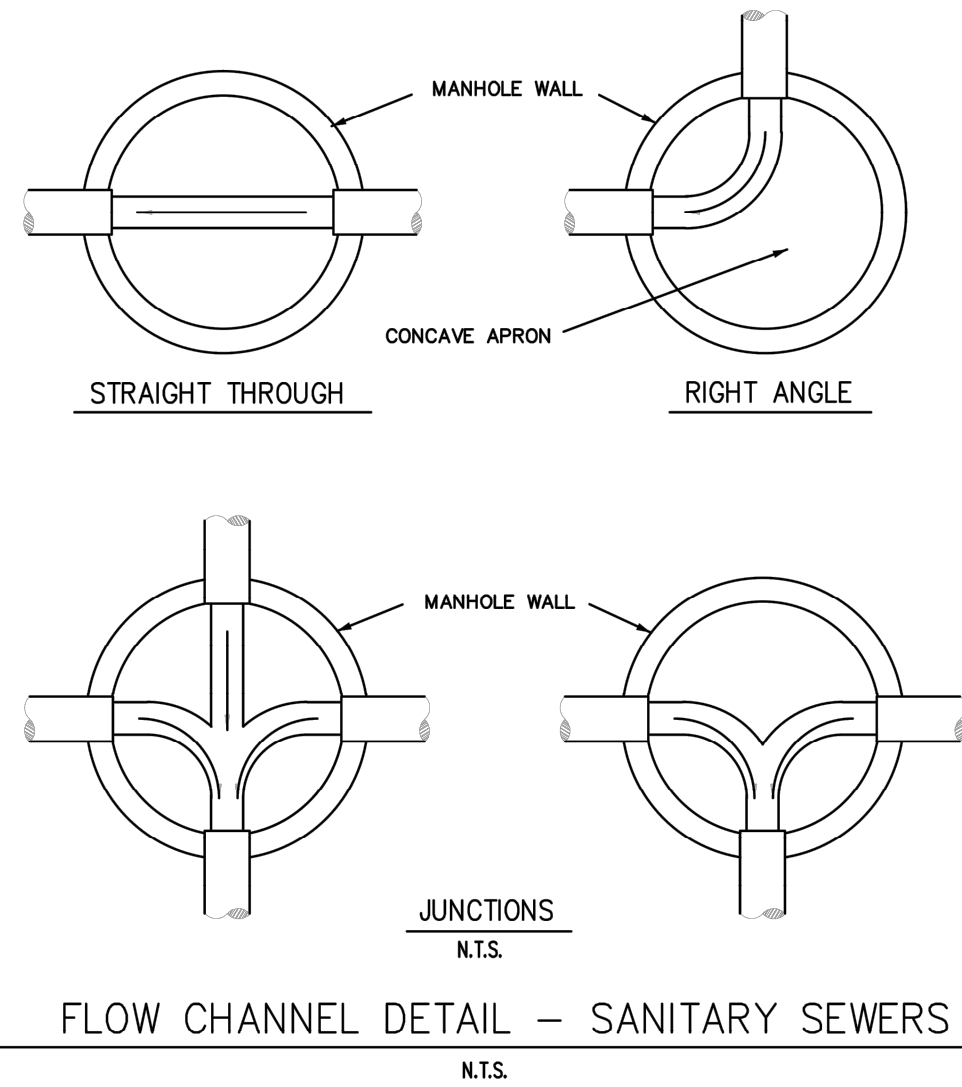
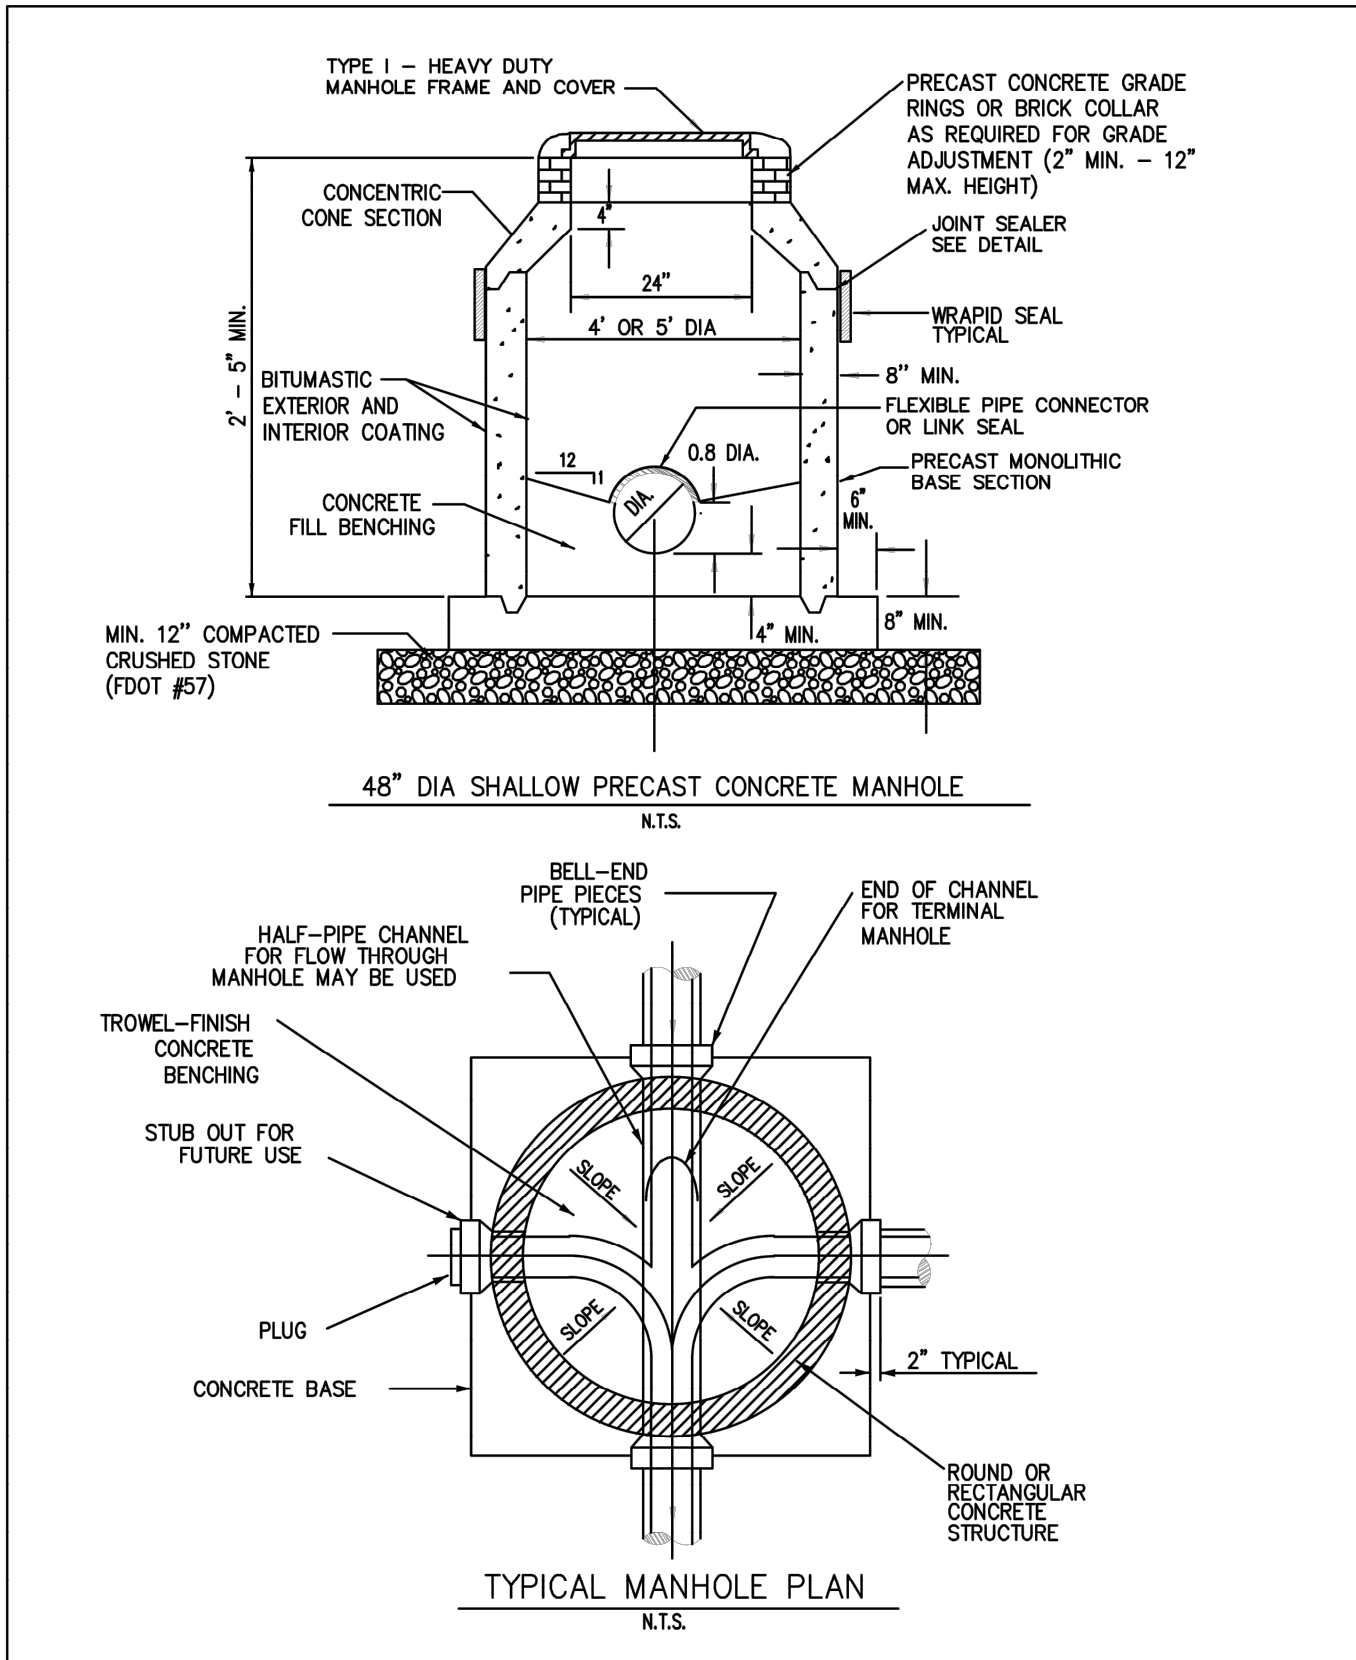


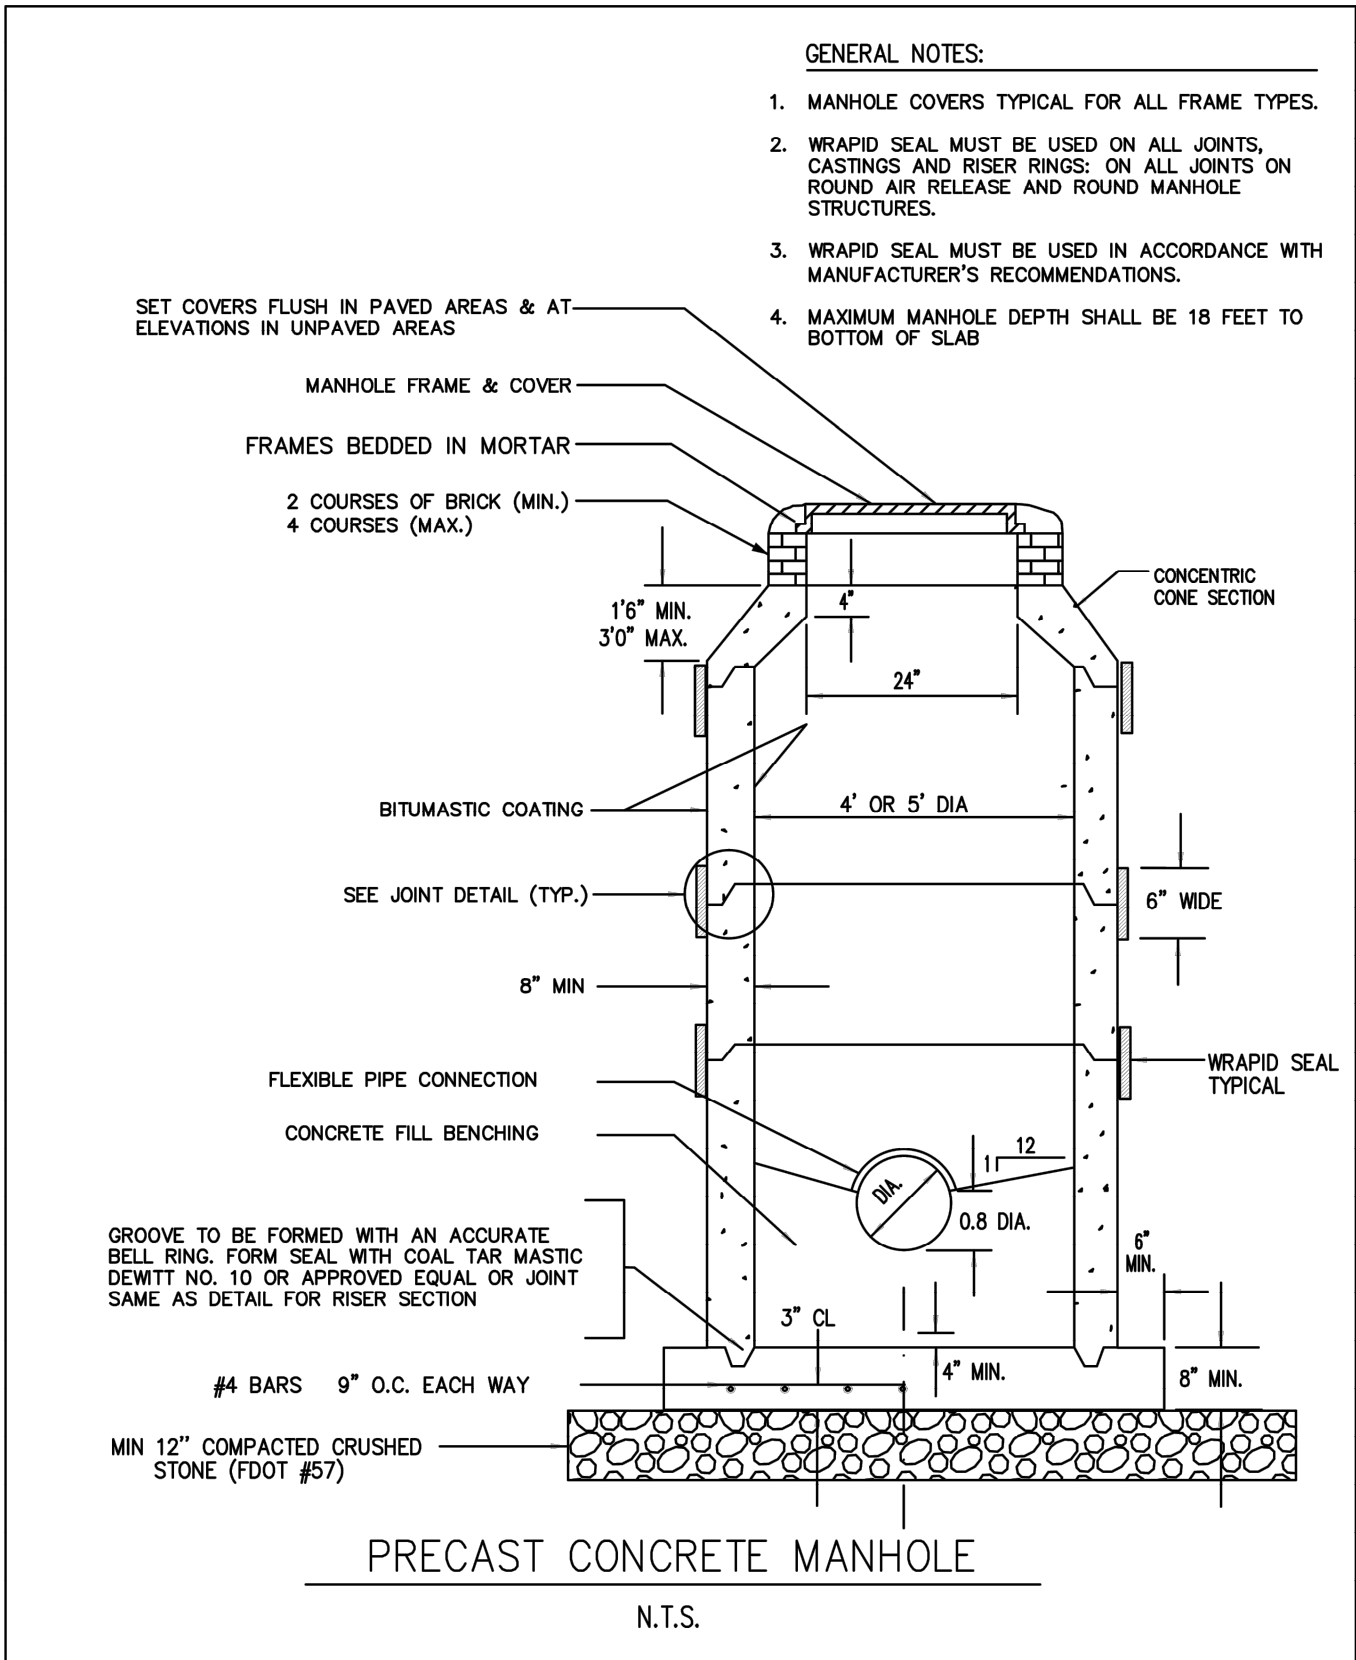

CITY OF ORLANDO, FLORIDA

DEPARTMENT OF PUBLIC WORKS

WASTEWATER BUREAU

CITY OF ORLANDO, FLORIDA

TITLE: SANITARY SEWER STRUCTURES

SHEET 9

FILENAME:	CATEGORY:
DATE:	WASTEWATER
4/8/2011	SCALE:
DRAWN BY:	N.T.S.
DSG	APPROVED BY:
	RMH/CS

ENGINEERING STANDARDS MANUAL