

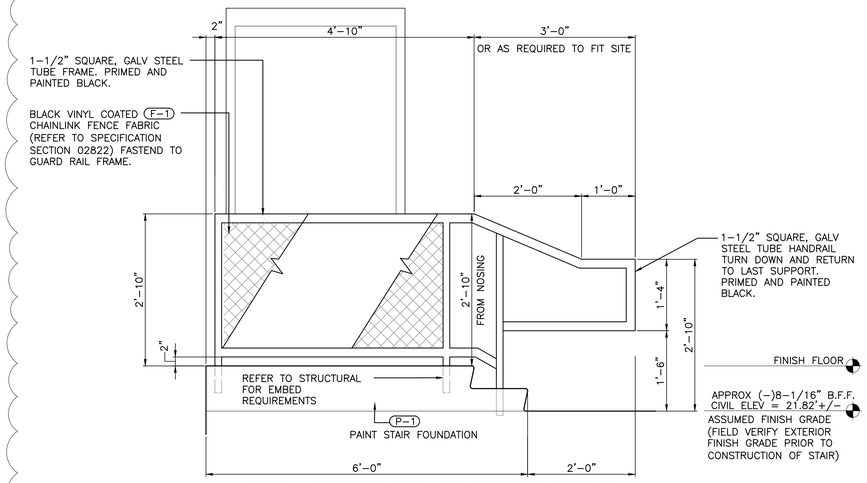



10 ENLARGED STAIR ELEVATION
SCALE: 3/4"=1'-0" REFER: 8/A-5.0

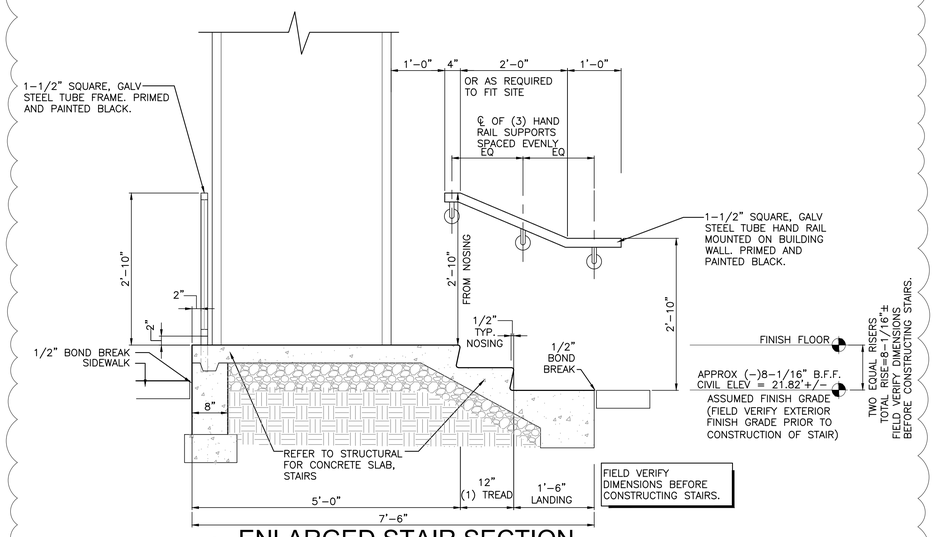


9 ENLARGED STAIR SECTION
SCALE: 3/4"=1'-0" REFER: 8/A-5.0

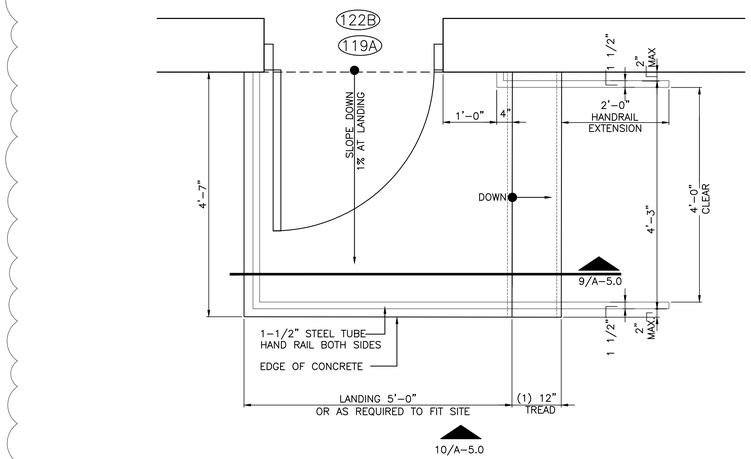


8 ENLARGED STAIR PLAN
SCALE: 3/4"=1'-0"

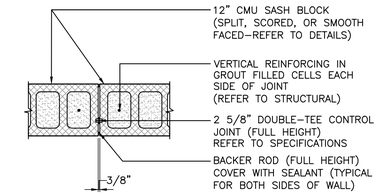


8 CONTROL JOINT DETAIL
SCALE: 3/4"=1'-0" REFER: A-1.0,A-2.0,A-3.0

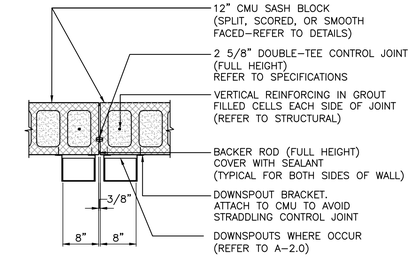


7 CONTROL JOINT DETAIL
SCALE: 3/4"=1'-0" REFER: A-1.0,A-2.0,A-3.0

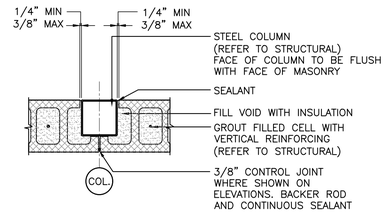


6 COLUMN DETAIL
SCALE: 3/4"=1'-0" REFER: A-1.0,A-2.0,A-3.0

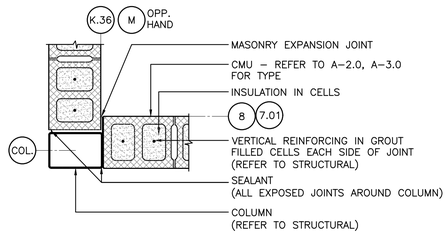


5 CORNER DETAIL
SCALE: 3/4"=1'-0" REFER: A-4.0

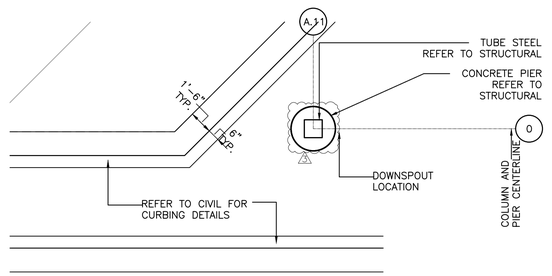


4B ENLARGED LUMBER CANOPY ISLAND DETAIL
SCALE: 1/4"=1'-0" REFER: A-1.0

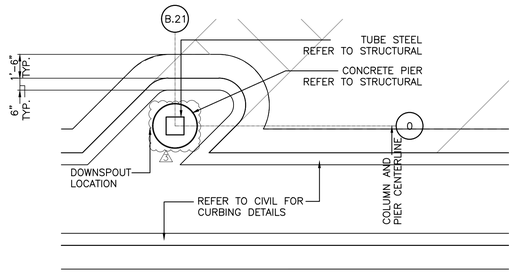


4A ENLARGED LUMBER CANOPY ISLAND DETAIL
SCALE: 1/4"=1'-0" REFER: A-1.0

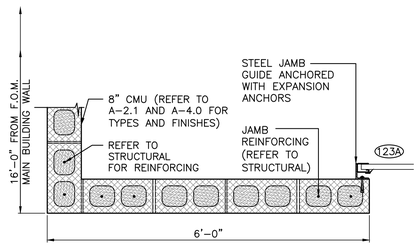

3 MASONRY DETAIL AT C.L.C. VESTIBULE
SCALE: 3/4"=1'-0" REFER: A-4.0

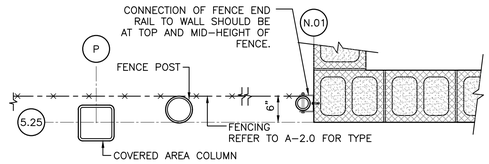

2 REAR GARDEN CENTER WALL AND FENCE DETAIL
SCALE: 3/4"=1'-0"

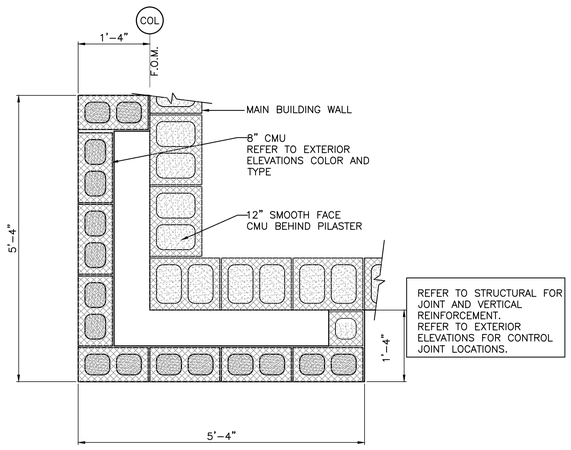

1 TYPICAL MASONRY DETAIL AT CORNERS
SCALE: 3/4"=1'-0"

FINAL	ORIGINAL
SECOND	

REVISIONS
◇ PRE-BID SET ISSUE DATE △ POST BID SET ISSUE DATE

DATE		DESCRIPTION
08.22.25	0	City Approved Upgrades
09.23.25	1	Civil Coordination
10.07.26	2	Criteria Updates

STATE OF FLORIDA * PERRY M. PETRILLO * AR95158 * REGISTERED ARCHITECT

LICENSE:
NCARB Cert. No. 44-575
NEW JERSEY Lic. No. 12119
NEW YORK Lic. No. 024375-1
PENNSYLVANIA Lic. No. RA-015310-B
VIRGINIA Lic. No. 0401 011655
FLORIDA Lic. No. AR95158

PERRY M. PETRILLO ARCHITECTS PC
9 Park Avenue
Park Ridge, New Jersey 07656
Telephone (201) 307-6153
Facsimile (201) 307-6158

LOWE'S HOME CENTERS, LLC
1000 LOWE'S BOULEVARD
MOORESVILLE, NC 28117
704.758.1000 (PH.)

THIS DRAWING IS THE PROPERTY OF LOWE'S HOME CENTERS, LLC. ANY USE OR REPRODUCTION IN WHOLE OR PART IS PROHIBITED WITHOUT THE EXPRESSED WRITTEN CONSENT OF LOWE'S HOME CENTERS, LLC. COPYRIGHT 2025-2027 ALL RIGHTS RESERVED

EXTERIOR BUILDING DETAILS

LOWE'S OF WESTLAKE
5683 SEMINOLE PRATT WHITNEY RD.
Westlake, Florida, 33470

PCN: 77-40-43-01-29-000-0010
PROJECT No: 23.200
DRAWN BY: DM | CHECKED BY:

CRITERIA
ISSUE DATE: 02-2025
PERMIT SET
ISSUE DATE: 08-22-2025
CONSTRUCTION SET
ISSUE DATE: 04-14-2025
DRAWING NUMBER:
A-5.0