



9 SHADE FABRIC DETAIL

SCALE: 1/8" = 1'-0" REFER: A-7.0

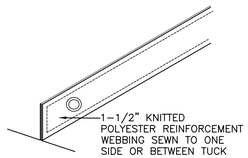


10 TYPICAL TUCK DETAIL


SCALE: NOT TO SCALE REFER: A-7.0

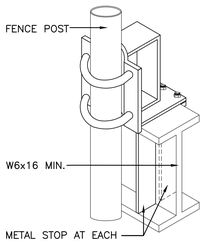


STOP ASSEMBLY

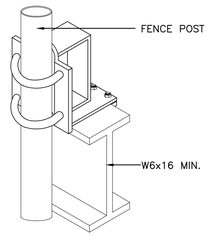


OVERHEAD BEAM HANGER ASSEMBLY

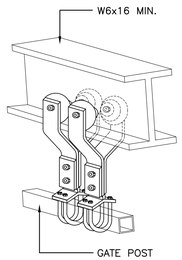

DOUBLE TROLLEY ASSEMBLY

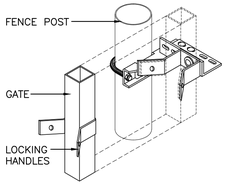

CATCH ASSEMBLY DETAIL

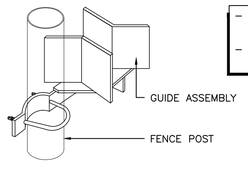

GUIDE ASSEMBLY DETAIL


8 CHAINLINK GATE DETAILS

SCALE: NOT TO SCALE REFER: A-7.2

LINE POST CORNER/GATE/TERMINAL POST

7 TYPICAL FENCE POST DETAILS


SCALE: 1/4"=1'-0" REFER: A-7.0

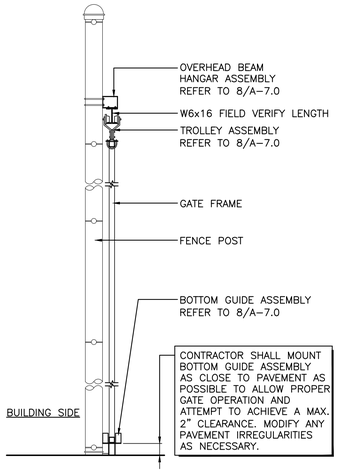

– ALL GATE HARDWARE TO BE INSTALLED AT INSIDE PERIMETER.
– ALTERNATE WHEEL GUIDE ASSEMBLIES ARE ALLOWED.


5 SLIDING GATE SECTION

SCALE: 1"=1'-0" REFER: A-7.0

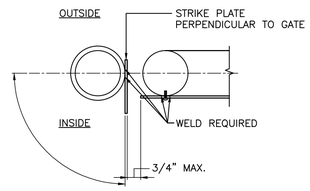

4 STRIKE PLATE DETAIL


SCALE: 3"=1'-0" REFER: 2/A-7.0

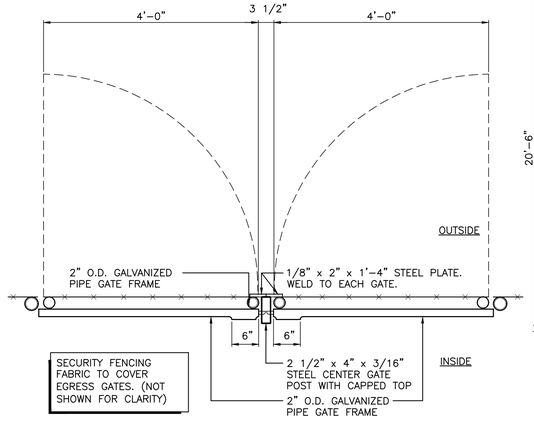

SECURITY FENCING FABRIC TO COVER EGRESS GATES. (NOT SHOWN FOR CLARITY)


3 CHAINLINK EGRESS GATE

SCALE: 3/4"=1'-0" REFER: A-7.0

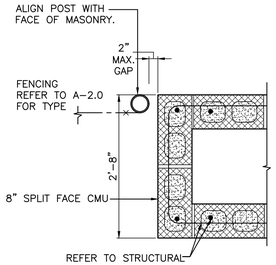

11 PILASTER DETAIL

SCALE: 3/4" = 1'-0"

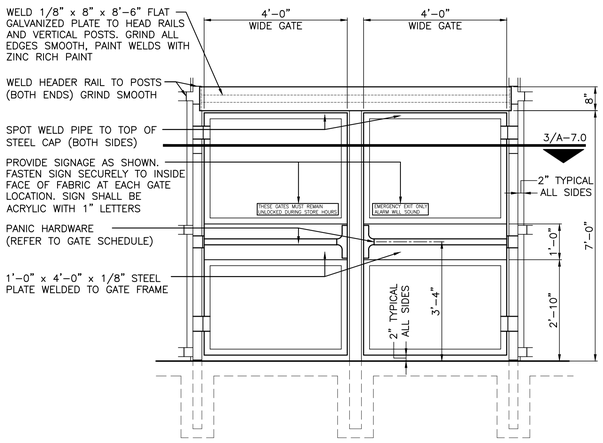


ELEVATION INSIDE LOOKING OUT

– SECURITY FENCING FABRIC (F–3) TO COVER EGRESS GATES (NOT SHOWN FOR CLARITY)
– WIRE FABRIC NOT SHOWN FOR CLARITY.
– AT SINGLE GATE LOCATIONS ONLY, WHERE LATCH SIDE OCCURS AT ROUND POST, PROVIDE AND INSTALL 3"WIDE x 5"HIGH x 1/8"THICK STEEL PLATE MOUNTED AT 3'–4" ABOVE SURFACE. REFER TO DETAIL 4/A–7.0

2 CHAINLINK EGRESS GATE ELEVATION

SCALE: 1/2" = 1'-0" REFER: A-7.0

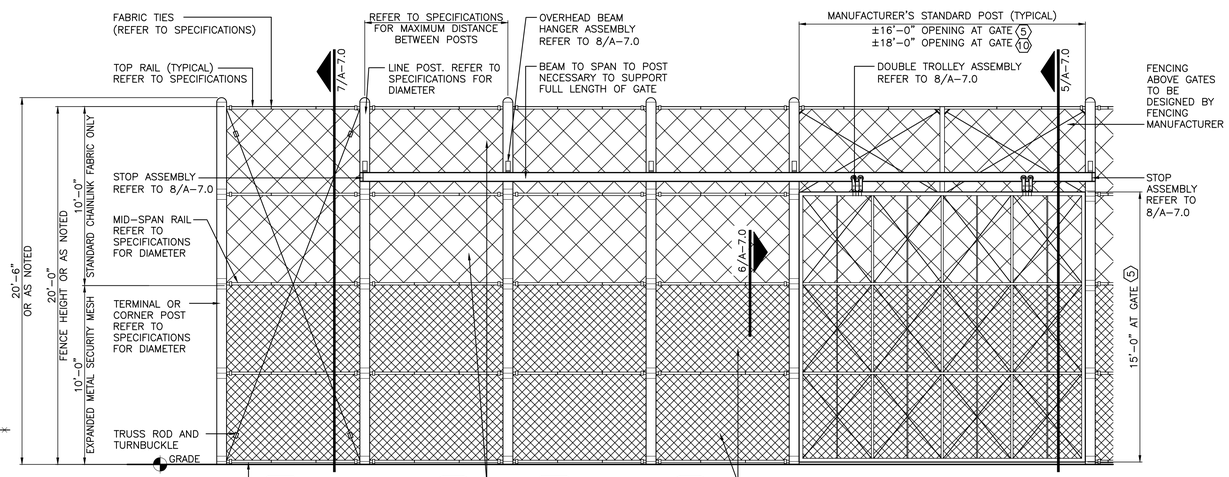

TYPICAL CHAINLINK FENCE ELEVATION SLIDING GATE ELEVATION

– ALL GATE HARDWARE TO BE INSTALLED AT THE INSIDE PERIMETER.
– SECURITY FENCING FABRIC TO COVER SLIDING GATES.

1 LP-4,5,6 CHAINLINK FENCE AND GATE

SCALE: 1/4" = 1'-0" REFER: A-1.0, A-2.0 AND A-2.01

KEYNOTES

2.01 CHAINLINK FENCE WITH BLACK VINYL COATED FABRIC (REFER TO SHEET A–7.0 AND SPECIFICATION SECTION 02822).

2.02 BLACK TUBE STEEL FENCE (REFER TO SHEET A–7.2 AND SPECIFICATION SECTION 02822).

2.03 EXPANDED METAL SECURITY MESH UP TO 10'–0" ABOVE FINISHED GRADE (REFER TO SHEETS A–7.0, A–2.0–2.01 AND A–2.11 FOR FENCE HEIGHT AND SPECIFICATION SECTION 02822).

GATE SCHEDULE

GATE NO.	LOCATION	WIDTH/HEIGHT	HARDWARE	REMARKS
1	GARDEN CENTER	PAIR 4'–0" x 10'–0" A.F.F.	"BEST" 21B772T	HOLD OPEN DROP BARS AND SLEEVES AT 135° OPEN AND CLOSED POSITIONS
2	GARDEN CENTER	PAIR 4'–0" x 10'–0" A.F.F.	"BEST" 21B772T	HOLD OPEN DROP BARS AND SLEEVES AT 135° OPEN AND CLOSED POSITIONS
3	GARDEN CENTER	PAIR 4'–0" x 7'–0"	REFER TO NOTE 1	SIGNAGE PER 2/A–7.2
4	GARDEN CENTER	4'–0" x 7'–0"	REFER TO NOTE 1	SIGNAGE PER 2/A–7.2
5	GARDEN CENTER	16'–0" x 15'–0"	"BEST" 21B772T	ALUMINUM SLIDER
6	GARDEN CENTER	PAIR 4'–0" x 7'–0"	REFER TO NOTE 1	SIGNAGE PER 2/A–7.0
7	EQUIPMENT AREA	4'–0" x 7'–0"	REFER TO NOTE 1	SIGNAGE PER 2/A–7.0
8	STAGING AREA	PAIR 6'–0" x 10'–0"	"BEST" 21B772T	HOLD OPEN DROP BARS AND SLEEVES AT 135° OPEN AND CLOSED POSITIONS
9	DAMAGED GOODS CAGE	PAIR 6'–0" x 10'–0"	"BEST" 21B772T	HOLD OPEN DROP BARS AND SLEEVES AT 135° OPEN AND CLOSED POSITIONS
10	TRASH COMPACTOR	PAIR 6'–0" x 10'–0" A.F.F.	"BEST" 21B772T	HOLD OPEN DROP BARS AND SLEEVES AT 135° OPEN AND CLOSED POSITIONS
11	TRASH COMPACTOR	4'–0" x 7'–0"	"BEST" 21B772T	HOLD OPEN DROP BARS AND SLEEVES AT 135° OPEN AND CLOSED POSITIONS
12	ROOF LADDER	1'–4" x 6'–2"	"BEST" 21B772T	REFER TO DETAILS SHEET A–7.1

GATE SCHEDULE NOTES


1. PANIC HARDWARE BY DETEX CORPORATION, INC., DEVICE #V40xEXxWxLDxALxRWEx99x48". (FLEX CONDUIT KIT–DETEX PN 101858–6)
2. REFER TO SHEETS A–1.0, A–1.01, A–2.0, AND A–2.01 FOR CHAINLINK FABRIC TYPE.

FINISHES

F–1 FACTORY BLACK VINYL COATED FABRIC (CHAINLINK FABRIC)


F–2 NOT USED

F–3 FACTORY BLACK POWDER COATED (EXPANDED METAL SECURITY MESH)

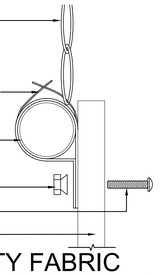

6 SECURITY FABRIC ATTACHMENT DETAIL

SCALE: NOT TO SCALE REFER: A-7.0

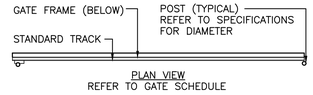

PLAN VIEW
REFER TO GATE SCHEDULE

REVISIONS

DATE	DESCRIPTION
10.07.26	Δ Criteria Updates

◇ PRE-BID SET ISSUE DATE △ POST BID SET ISSUE DATE



PERRY M. PETRILLO ARCHITECTS PC
9 Park Avenue
Park Ridge, New Jersey 07656
Telephone (201) 307-6153
Facsimile (201) 307-6158

LICENSE:
NCARB Cert. No. 44-575
NEW JERSEY Lic. No. 12119
NEW YORK Lic. No. 024375–1
FLORIDA Lic. No. AR95158
VIRGINIA Lic. No. 0401 011655
FLORIDA Lic. No. RA–015310–B

LOWE'S HOME CENTERS, LLC
1000 LOWE'S BOULEVARD
MOORESVILLE, NC 28117
704.758.1000 (PH.)

THIS DRAWING IS THE PROPERTY OF LOWE'S HOME CENTERS, LLC. ANY USE OR REPRODUCTION IN WHOLE OR PART IS PROHIBITED WITHOUT THE EXPRESSED WRITTEN CONSENT OF LOWE'S HOME CENTERS, LLC. COPYRIGHT 2025-2027 ALL RIGHTS RESERVED

LOWE'S

CHAINLINK FENCE DETAILS AND GATE SCHEDULE

LOWE'S OF WESTLAKE
5683 SEMINOLE PRATT WHITNEY RD.
Westlake, Florida, 33470

PCN: 77-49-43-01-24-005-0010
PROJECT No: 23.200 DRAWN BY: LOM CHECKED BY:

CRITERIA	
ISSUE DATE:	02-2025
PERMIT SET ISSUE DATE:	08-22-2025
CONSTRUCTION SET ISSUE DATE:	04-14-2025

DRAWING NUMBER:

A-7.0

ORIGINAL	SECOND	FINAL