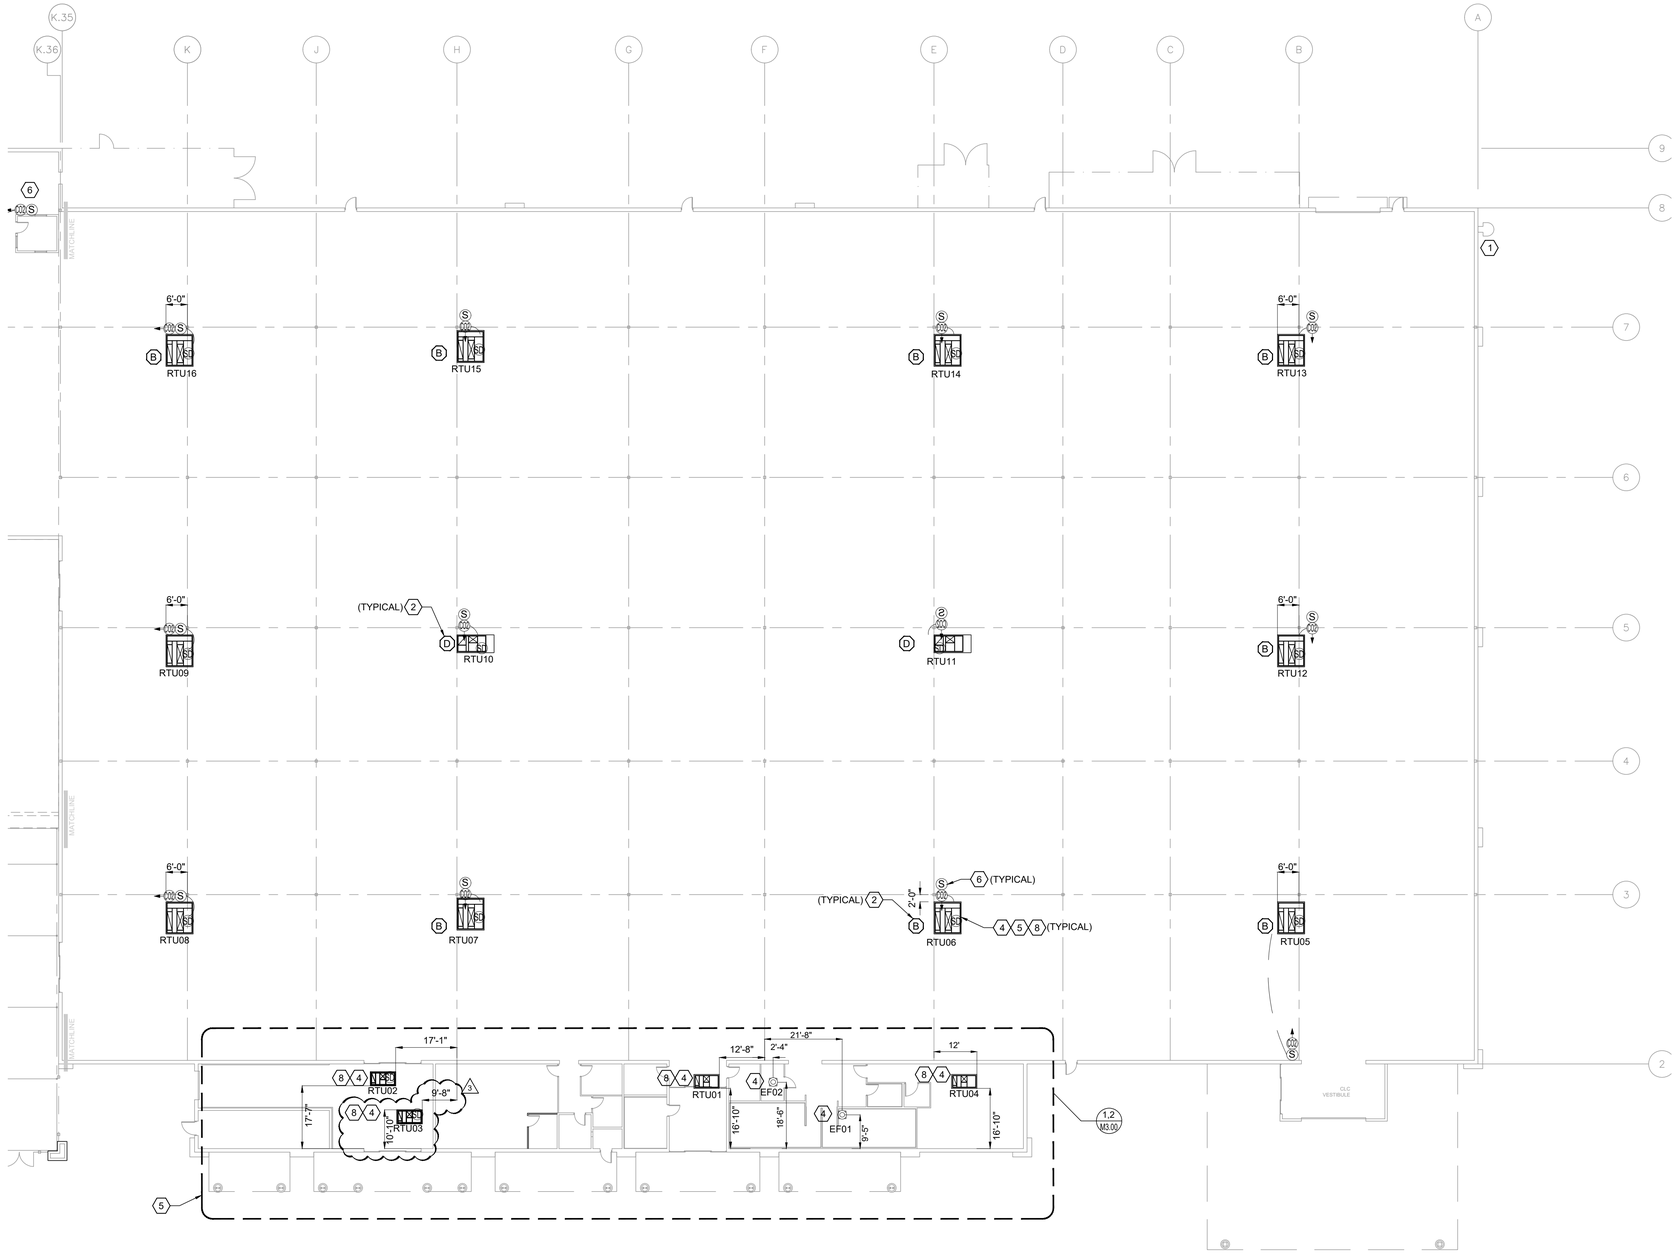

SHEET NOTES

1. SEE GENERAL NOTES ON SHEET M1.00.
2. FOR ENLARGED PLAN VIEWS OF OFFICE AREA SEE SHEET M3.00.
3. COORDINATE WITH THE PLUMBING CONTRACTOR FOR THE EXACT LOCATION OF GAS PIPING (IF STORE HAS GAS RTU'S) AND THE CONDENSATE PIPING (IF CONDENSATE CANNOT SHEET FLOW ACROSS ROOF). THE BRAND RTU PROVIDED MAY CAUSE THE LOCATION OF THE GAS AND/OR CONDENSATE TO BE DIFFERENT FROM WHAT IS SHOWN ON THIS SHEET.

KEYED NOTES

1. ROOF ACCESS LADDER.
2. DROP DIFFUSER TYPE. SEE SCHEDULE ON SHEET M1.01.
3. LINE-VOLTAGE THERMOSTAT MOUNTED 60" A.F.F. SET TO TURN ON FAN ABOVE 80°F.
4. MAINTAIN WORKING CLEARANCES OF EQUIPMENT PER MANUFACTURER'S INSTRUCTIONS.
5. SEE SHEETS M4.00 AND M4.01 FOR CURB MOUNTING DETAILS.
6. SEE DETAIL 2-M4.00 FOR SENSOR MOUNTING DETAIL.
7. NOT USED.
8. MAINTAIN MIN 10'-0" CLEAR FROM OUTDOOR AIR INTAKES FROM VENT, EXHAUST & RELIEF TERMINATIONS.

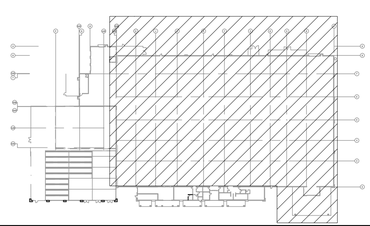

KEY PLAN — SCALE: NTS

SALES FLOOR - MECHANICAL PLAN — 01 — SCALE: 1"=20'-0"

REVISIONS			
◇ PRE-BID SET ISSUE DATE		△ POST BID SET ISSUE DATE	
DATE		DESCRIPTION	
10.06.2026	3	CRITERIA UPDATES	

Ryan Crawford
Digitally signed by Ryan Crawford
DN: ryan.crawford@page-engineerworks.com, cn=Ryan Crawford, o=Page Engineerworks, ou=SNC-Lavalin, OUS
Date: 2026.03.06 12:18:25 -05'00'
REGISTERED PROFESSIONAL ENGINEER
No. 93248
STATE OF FLORIDA
10.06.2025

PAGE
INTERWORKS, P.A.
ENGINEERS & CONSULTANTS
7723 MAIN STREET, NORTH WILKESBORO, NC 28659
PHONE: 336-667-4225

LICENSE:
NCARB
NCES No. 44575
NEW JERSEY
Lic. No. 12114
NEW YORK
Lic. No. 024875-1
ENGINEER-IN-TRAINING
Lic. No. RA-0910-B
VIRGINIA
Lic. No. 0401 011655
FLORIDA AR95159
Lic. No.

PERRY M. PETRILLO ARCHITECTS PC
9 Park Avenue
Park Ridge, New Jersey 07656
Telephone (201) 307-6153
Facsimile (201) 307-6158

LOWE'S HOME CENTERS, LLC
1000 LOWE'S BOULEVARD
MOORESVILLE, NC 28117
704.758.1000 (PH.)

THIS DRAWING IS THE PROPERTY OF LOWE'S HOME CENTERS, LLC. ANY USE OR REPRODUCTION IN WHOLE OR PART IS PROHIBITED WITHOUT THE EXPRESSED WRITTEN CONSENT OF LOWE'S HOME CENTERS, LLC. ©COPYRIGHT 2025-2027 ALL RIGHTS RESERVED

LOWE'S

SALES FLOOR MECHANICAL PLAN AND NOTES

LOWE'S OF WESTLAKE
5683 SEMINOLE PRATT WHITNEY RD.
Westlake, Florida, 33470

PCN: 77-45-43-01-2N-000.0010
PROJECT No: 24209 — DRAWN BY: JBM — CHECKED BY: RJC

CRITERIA ISSUE DATE:	02-2025
PERMIT SET ISSUE DATE:	08-22-2025
CONSTRUCTION SET ISSUE DATE:	04-14-2025

DRAWING NUMBER:
M2.00

ORIGINAL	SECOND	FINAL