SHEET NOTES

1. SEE GENERAL NOTES ON SHEET E1.00.
2. FOR SALES FLOOR CONTINUATION SEE SHEET E3.00.
3. ALL WEATHER RESISTANT RECEPTACLES SHALL HAVE AN EXTRA DUTY ENCLOSURE THAT IS WEATHERPROOF WITH THE PLUG INSERTED (IN USE).
4. ABSOLUTELY NO SUBSTITUTIONS ON 15 CONDUCTOR BELDEN CABLE #8623. CONTRACTOR WILL BE RESPONSIBLE FOR REPLACING CABLE THAT DOES NOT MEET THIS SPECIFICATION.
5. CONDUIT RUNS SHOWN FOR CLARITY AND NUMBER. CONDUITS SHALL BE RUN ABOVE CEILING WITH GOOD WORKMANSHIP AND WITH SHORTEST RUNS POSSIBLE, PERPENDICULAR TO BUILDING CONSTRUCTION.
6. ANY MULTIPLE CIRCUIT RUN IN A SINGLE CONDUIT FROM SINGLE POLE BREAKERS SHALL HAVE A DEDICATED NEUTRAL PULLED WITH EACH CIRCUIT.

KEYED NOTES

1. NOT USED
2. NOT USED.
3. NOT USED.
4. NOT USED.
5. NOT USED.
6. NOT USED.
7. NOT USED.
8. NOT USED.
9. NOT USED.
10. NOT USED.
11. NOT USED.
12. NOT USED.
13. RECEPTACLE AND DATA OUTLET FOR MONITOR, MOUNTED AT 7'-0" AFF.
14. NOT USED.
15. 3/4" CONDUIT STUB UP 6" ABOVE TOP OF WALL OR TO ABOVE BOTTOM CHORD OF JOISTS IF WALL EXTENDS TO ROOF DECK. TERMINATE WITH PLASTIC BUSHING.
16. (2) 2" CONDUITS, FROM CABLE TRAY. TERMINATE AT THIS POINT IN TRAINING ROOM ABOVE CEILING WITH PLASTIC BUSHINGS ON END OF CONDUIT.

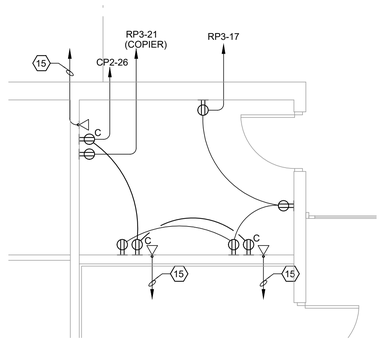

LOWE'S UNIVERSITY POWER PLAN 02

SCALE: 1/4"=1'-0"

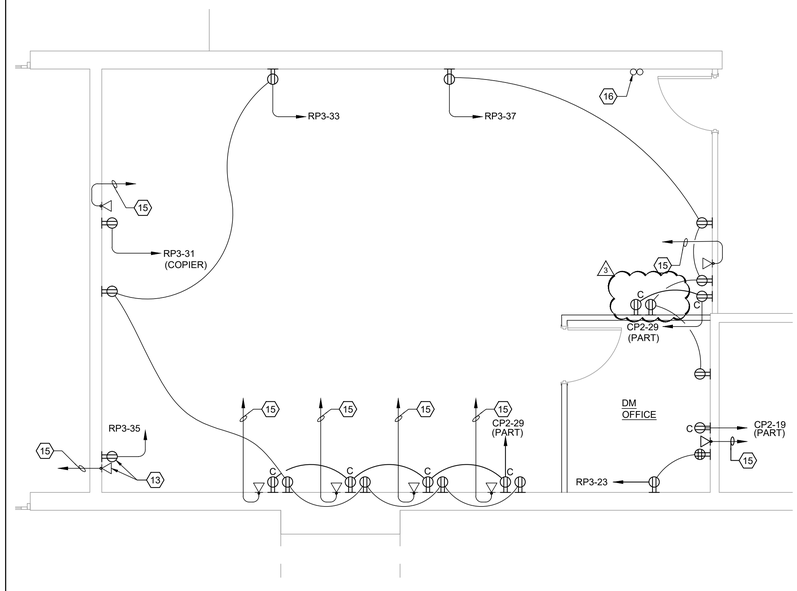

TRAINING ROOM POWER PLAN 01

SCALE: 1/4"=1'-0"

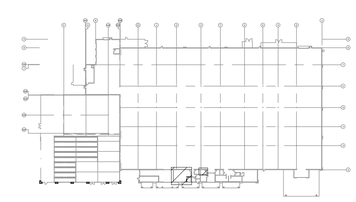

KEY PLAN

SCALE: NTS

REVISIONS

DATE	DESCRIPTION
10.07.2026	3 CRITERIA UPDATES

Carl Page

10.05.2026

PAGE INTERWORKS, P.A.
ENGINEERS & CONSULTANTS
923 MAIN STREET, NORTH WILKESBORO, NC 28659
PHONE: 336-667-4225

LICENSE:
NC ARB
REG. No. 44575
NEW JERSEY
Lic. No. 12119
NEW YORK
Lic. No. 024875-1
PENNSYLVANIA
Lic. No. RA-015310-B
VIRGINIA
Lic. No. 0401 011655
FLORIDA
Lic. No. AR95156

PERRY M. PETRILLO ARCHITECTS PC
9 Park Avenue
Park Ridge, New Jersey 07656
Telephone (201) 307-6153
Facsimile (201) 307-6158

LOWE'S HOME CENTERS, LLC
1000 LOWE'S BOULEVARD
MOORESVILLE, NC 28117
704.758.1000 (PH.)

THIS DRAWING IS THE PROPERTY OF LOWE'S HOME CENTERS, LLC. ANY USE OR REPRODUCTION IN WHOLE OR PART IS PROHIBITED WITHOUT THE EXPRESSED WRITTEN CONSENT OF LOWE'S HOME CENTERS, LLC. COPYRIGHT 2025-2027 ALL RIGHTS RESERVED

ENLARGED ELECTRICAL POWER PLANS

LOWE'S OF WESTLAKE

5683 SEMINOLE PRATT WHITNEY RD.
Westlake, Florida, 33470

PCN: 77-40-45-01-29-000-D010
PROJECT No: 24209 | DRAWN BY: JBM | CHECKED BY: CARP

CRITERIA
ISSUE DATE: 02-2025
PERMIT SET
ISSUE DATE: 08-22-2025
CONSTRUCTION SET
ISSUE DATE: 04-14-2025
DRAWING NUMBER:
E3.04

ORIGINAL
SECOND
FINAL