



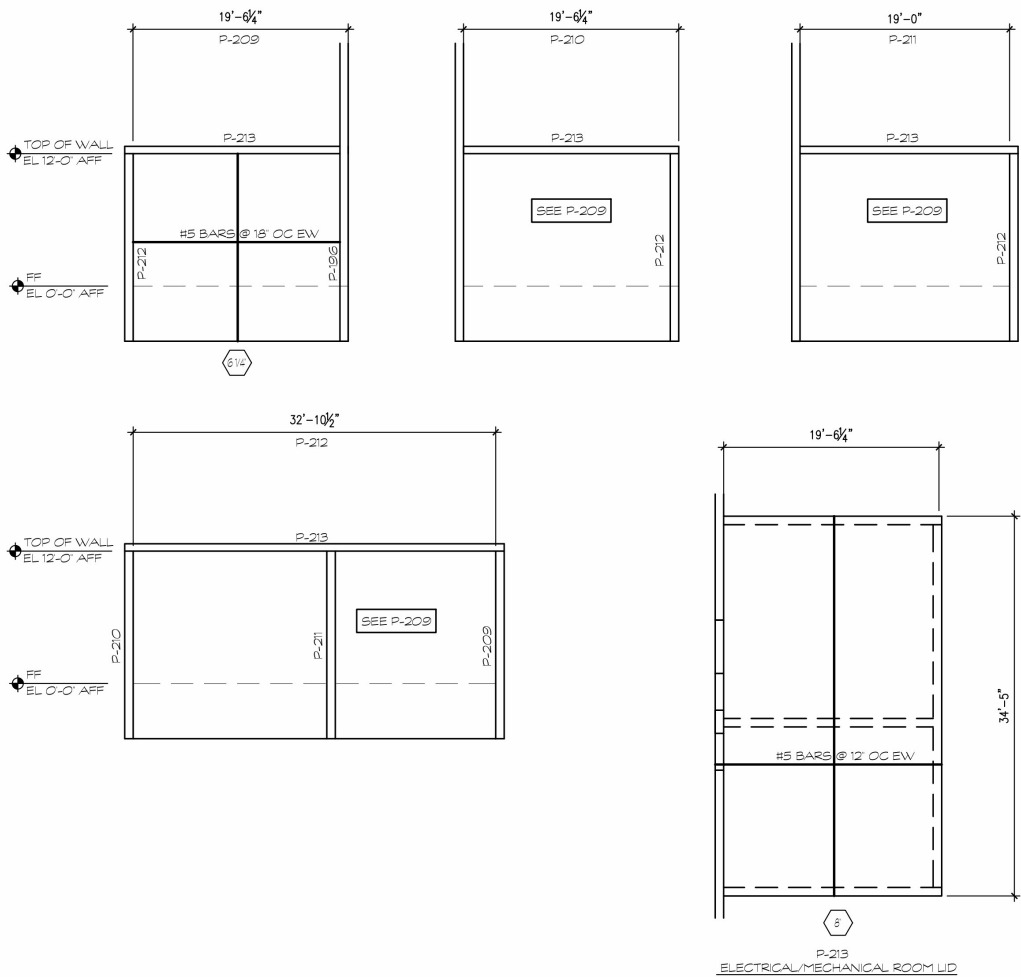

GENERAL TILT WALL PANEL REINFORCING

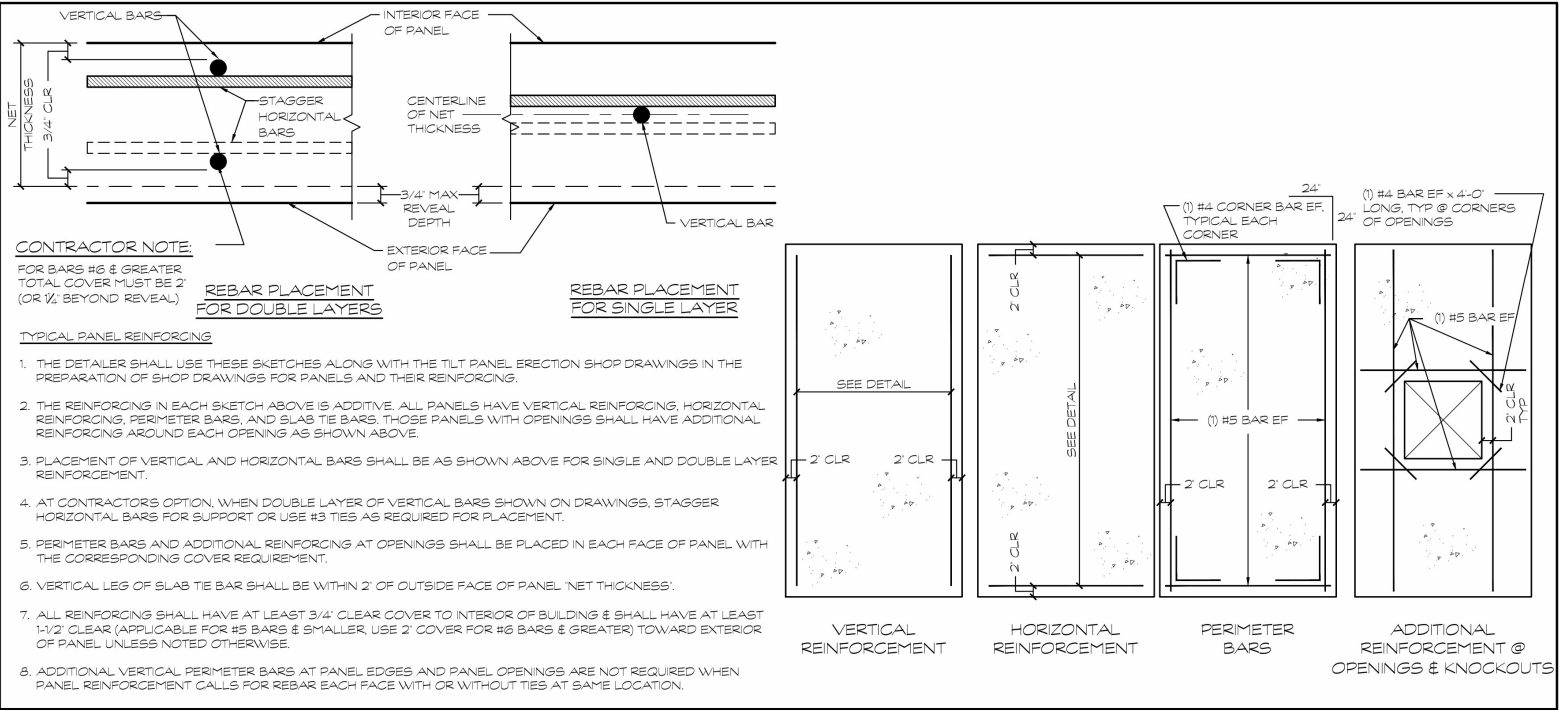

- PANEL ELEVATION GENERAL NOTES
- ALL ELEVATIONS ARE AS VIEWED FROM INSIDE.
 - = PANEL THICKNESS (INCHES).
 - SEE 'GENERAL TILT WALL PANEL REINFORCING' DIAGRAM ON SHEET 5500 FOR TYPICAL PANEL REINFORCING WHICH IS IN ADDITION TO WHAT IS SHOWN IN ELEVATION(S).
 - MAX REVEAL DEPTH SHALL BE 3/4".
 - REFER TO ARCH & MECH DWGS FOR ADDITIONAL OPENINGS NOT SHOWN HERE (e SCUPPERS, DUCTS, LOUVERS, ETC).

STONEMONT FT PIERCE
BLDG. 1
ORANGE AVENUE
FORT PIERCE, FLORIDA 34945

GENERAL TILT PANEL REINFORCING	
DATE	07-13-2022
ISSUED FOR PERMIT	
REMARKS	

P.A.P/M:	DMS
DRAWN BY.:	DNR
JOB NO.:	MIA21-0040-00

SHEET
S100-500


1345 N. Falkenburg Rd.
Tampa, Florida 33619
P (813) 655-2884
www.avantitampa.com

FLORIDA CERTIFICATE OF AUTHORIZATION NO. 26537

THE AVANTI GROUP consulting engineers

AVANTI PROJECT NO. 21-177

THESE DRAWINGS AND SPECIFICATIONS ARE THE PROPERTY AND COPYRIGHT OF WARE MALCOLM AND SHALL NOT BE USED ON ANY OTHER WORK EXCEPT BY AGREEMENT WITH WARE MALCOLM. WRITTEN DIMENSIONS SHALL TAKE PRECEDENCE OVER SCALED DIMENSIONS AND SHALL BE VERIFIED ON THE JOB SITE. ANY DISCREPANCY SHALL BE REPORTED TO THE NOTICE OF WARE MALCOLM PRIOR TO THE COMMENCEMENT OF ANY WORK.

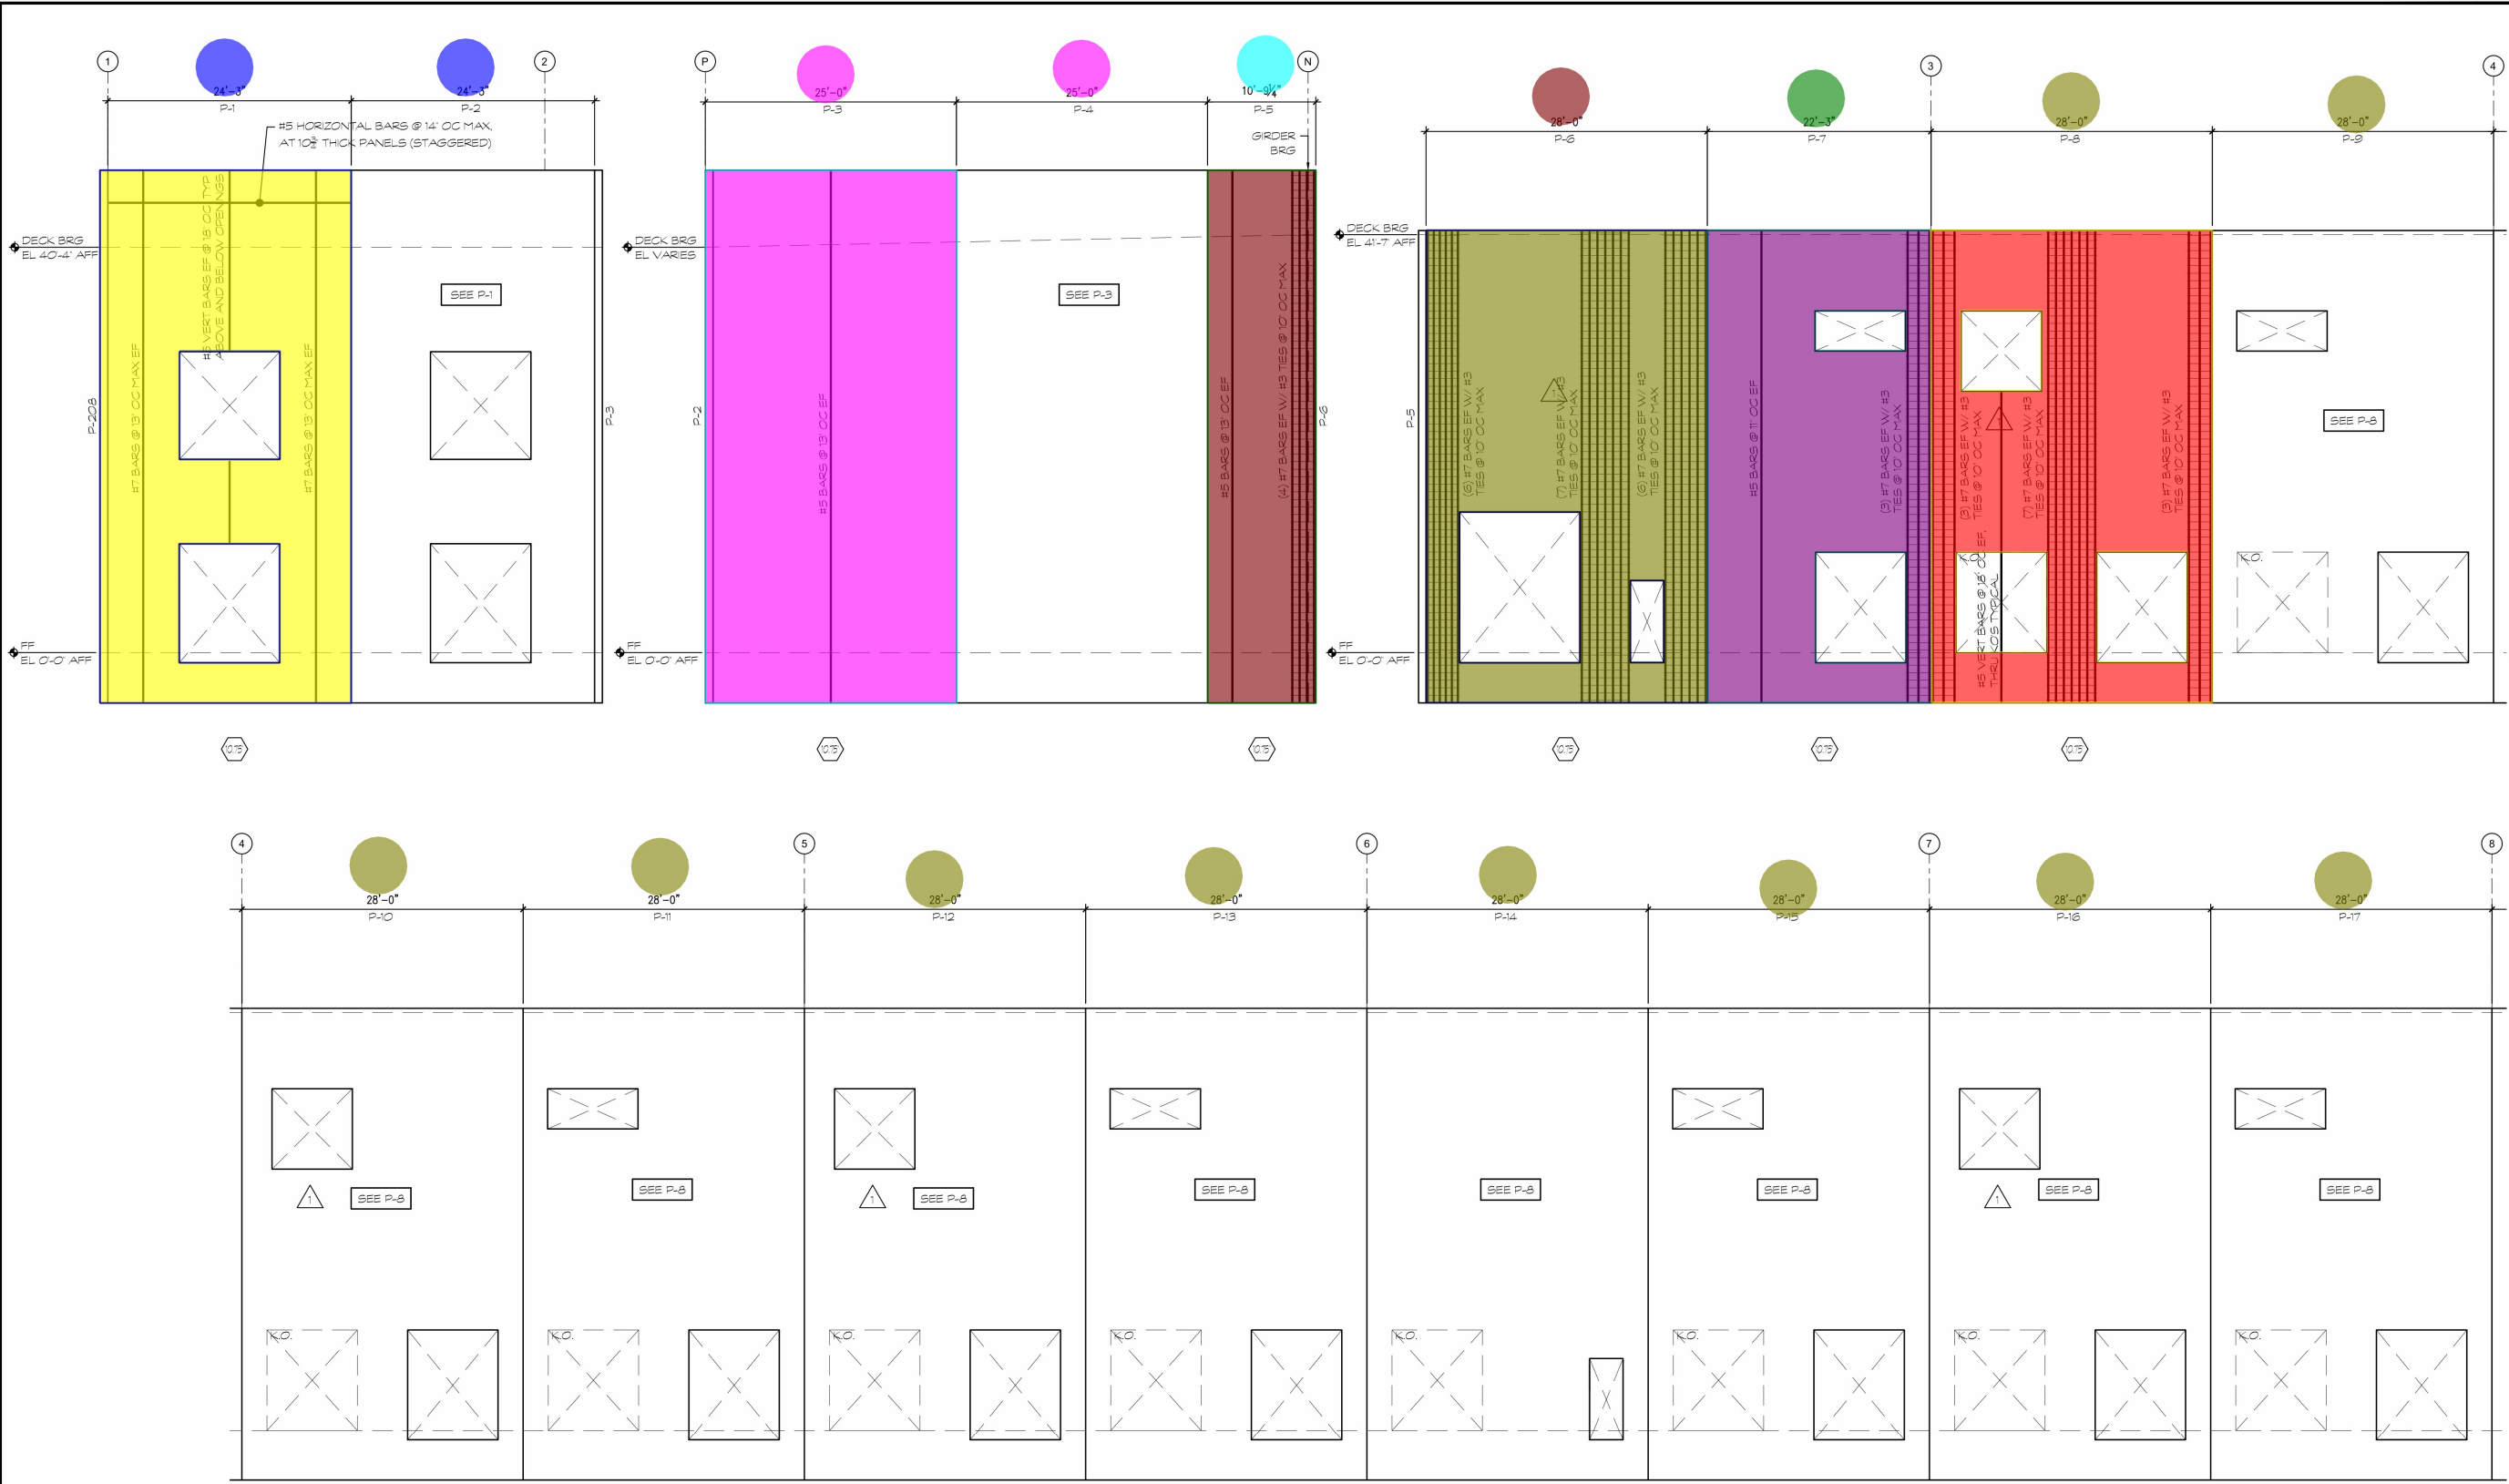

ig:DWG21-177 S500.dwg, 9/15/2022 3:21:06 PM, Intern3

- P-1
- P-1 FORM 10.75
- P-3
- P-3 FORM 10.75
- P-5
- P-5 FORM 10.75
- P-6
- P-6 FORM 10.75
- P-7
- P-7 FORM 10.75
- P-8
- P-8 FORM 10.75
- P-1
- P-3
- P-5
- P-6
- P-7
- P-8

- 1099.2 SQ FT
- 241.2 FT
- 1325.0 SQ FT
- 156.0 FT
- 570.9 SQ FT
- 127.5 FT
- 1108.9 SQ FT
- 227.0 FT
- 912.4 SQ FT
- 204.6 FT
- 1061.2 SQ FT
- 259.9 FT
- 2.0 EA
- 2.0 EA
- 1.0 EA
- 1.0 EA
- 1.0 EA
- 10.0 EA

1345 N. Falkenburg Rd.
Tampa, Florida 33619
P (813) 655-2884
www.avantitampa.com

THE AVANTI GROUP
consulting engineers

Avanti Project No. 21-177

PARTIAL TILT PANEL
ELEVATIONS

DATE
07-13-2022

REMARKS

ISSUED FOR PERMIT

PA/PM: DMS


DRAWN BY.: DNR

JOB NO.: MIA21-0040-00

SHEET

S100-501

STONEMONT FT PIERCE
BLDG. 1
ORANGE AVENUE
FORT PIERCE, FLORIDA 34945

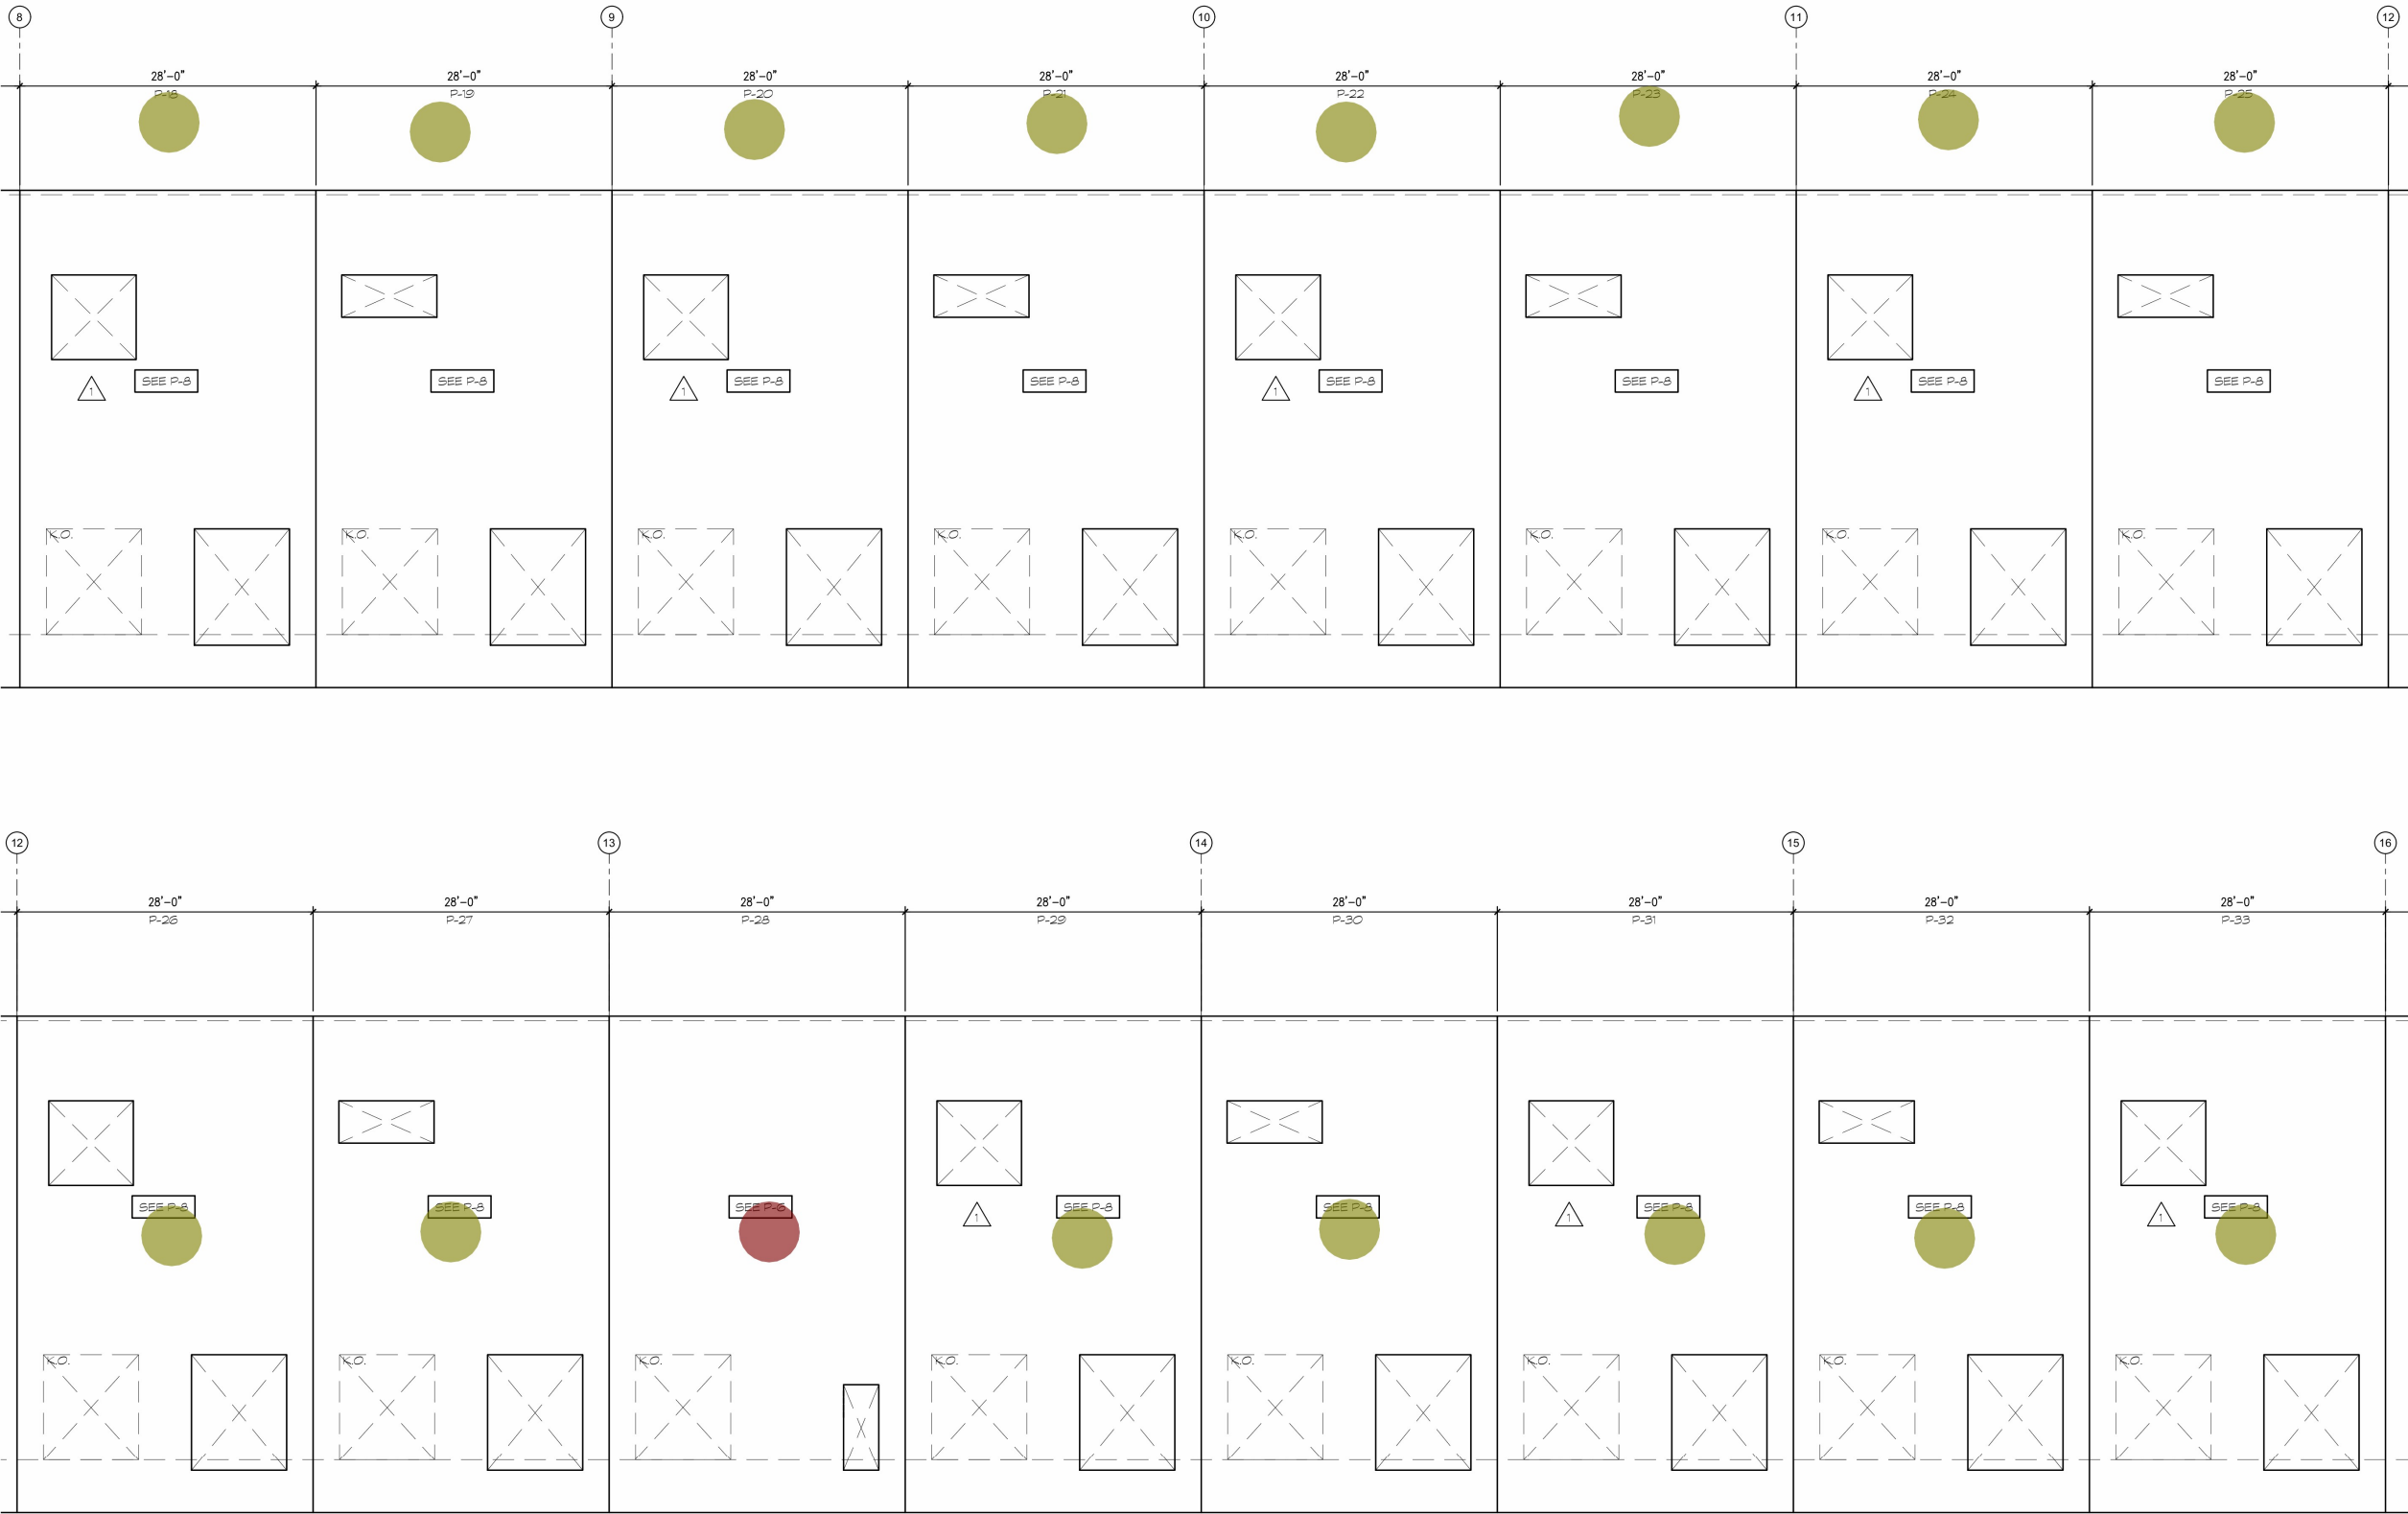

THE AVANTI GROUP

consulting engineers

1345 N. Falkenburg Rd.
Tampa, Florida 33619
P (813) 455-2884
www.avantitampa.com

FLORIDA CERTIFICATE OF
AUTHORIZATION NO. 246537

STONEMONT FT PIERCE

BLDG. 1

ORANGE AVENUE

FORT PIERCE, FLORIDA 34945


PARTIAL TILT PANEL ELEVATIONS	
DATE	ISSUED FOR PERMIT
07-13-2022	

PA/PM:	DMS
DRAWN BY.:	DNR
JOB NO.:	MIA21-0040-00

SHEET
S100-502

THESE DRAWINGS AND SPECIFICATIONS ARE THE PROPERTY AND COPYRIGHT OF AVANTI GROUP AND SHALL NOT BE USED ON ANY OTHER WORK EXCEPT BY AGREEMENT WITH AVANTI GROUP. WRITTEN DIMENSIONS SHALL TAKE PRECEDENCE OVER SCALED DIMENSIONS AND SHALL BE TYPED ON THE JOB SITE. ANY DISCREPANCY SHALL BE REPORTED TO THE COMMISSIONER OF ANY WORK.

Avanti Project No: 21-177

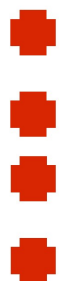

15.0 EA 

1.0 EA 

THESE TRAINING AND SPECIFICATIONS ARE THE PROPERTY AND COPYRIGHT OF WARE MALCOLM AND SHALL NOT BE USED ON ANY OTHER WORK EXCEPT IN AGREEMENT WITH WARE MALCOLM. WRITTEN DIMENSIONS SHALL TAKE PRECEDENCE OVER SCALD DIMENSIONS AND SHALL BE VERIFIED ON THE JOB SITE. ANY DISCREPANCY SHALL BE BROUGHT TO THE NOTES OF WARE MALCOLM PRIOR TO THE COMMENCEMENT OF ANY WORK.

[illegible]

SHEET

S100-503

STONEMONT FT PIERCE
BLDG. 1
ORANGE AVENUE
FORT PIERCE, FLORIDA 34945

THE AVANTI GROUP
consulting engineers

345 N. Falkenburg Rd.
Tampa, Florida 33619

P (813) 655-2884
www.avantitampa.com

FLORIDA CERTIFICATE OF
AUTHORIZATION NO. 26537

[illegible]

Avanti! Project No. 2177


THE AVANTI GROUP INC.
consulting engineers

STONEMONT FT PIERCE
BLDG. 1
ORANGE AVENUE
FORT PIERCE, FLORIDA 34945

[illegible]

PA/PM:	DMS
DRAWN BY.:	DNR
JOB NO.:	MIA21-0040-00

SHEET
S100-504

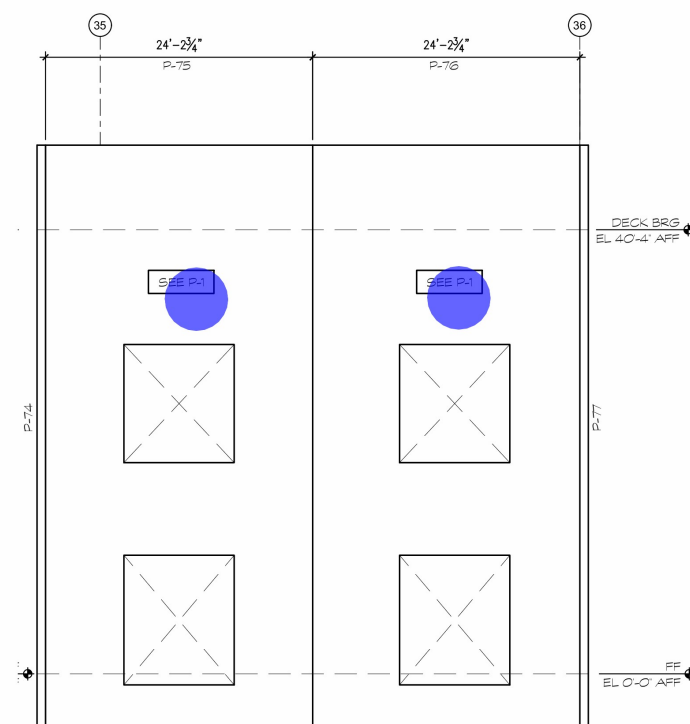

STONEMONT FT PIERCE
BLDG. 1
ORANGE AVENUE
FORT PIERCE, FLORIDA 34945

[illegible]

PA/PM:	DMS
DRAWN BY.:	DNR
JOB NO.:	MIA21-0040-00

SHEET
S100-505

AVANTI
GROUP


1345 N. Falkenberg Rd.
Tampa, Florida 33619
P (813) 455-2884
www.avantigrp.com

FLORIDA CERTIFICATE OF
AUTHORIZATION NO. 266537

consulting engineers

AVANTI Project No. 21-177

MEMBER OF AECOM

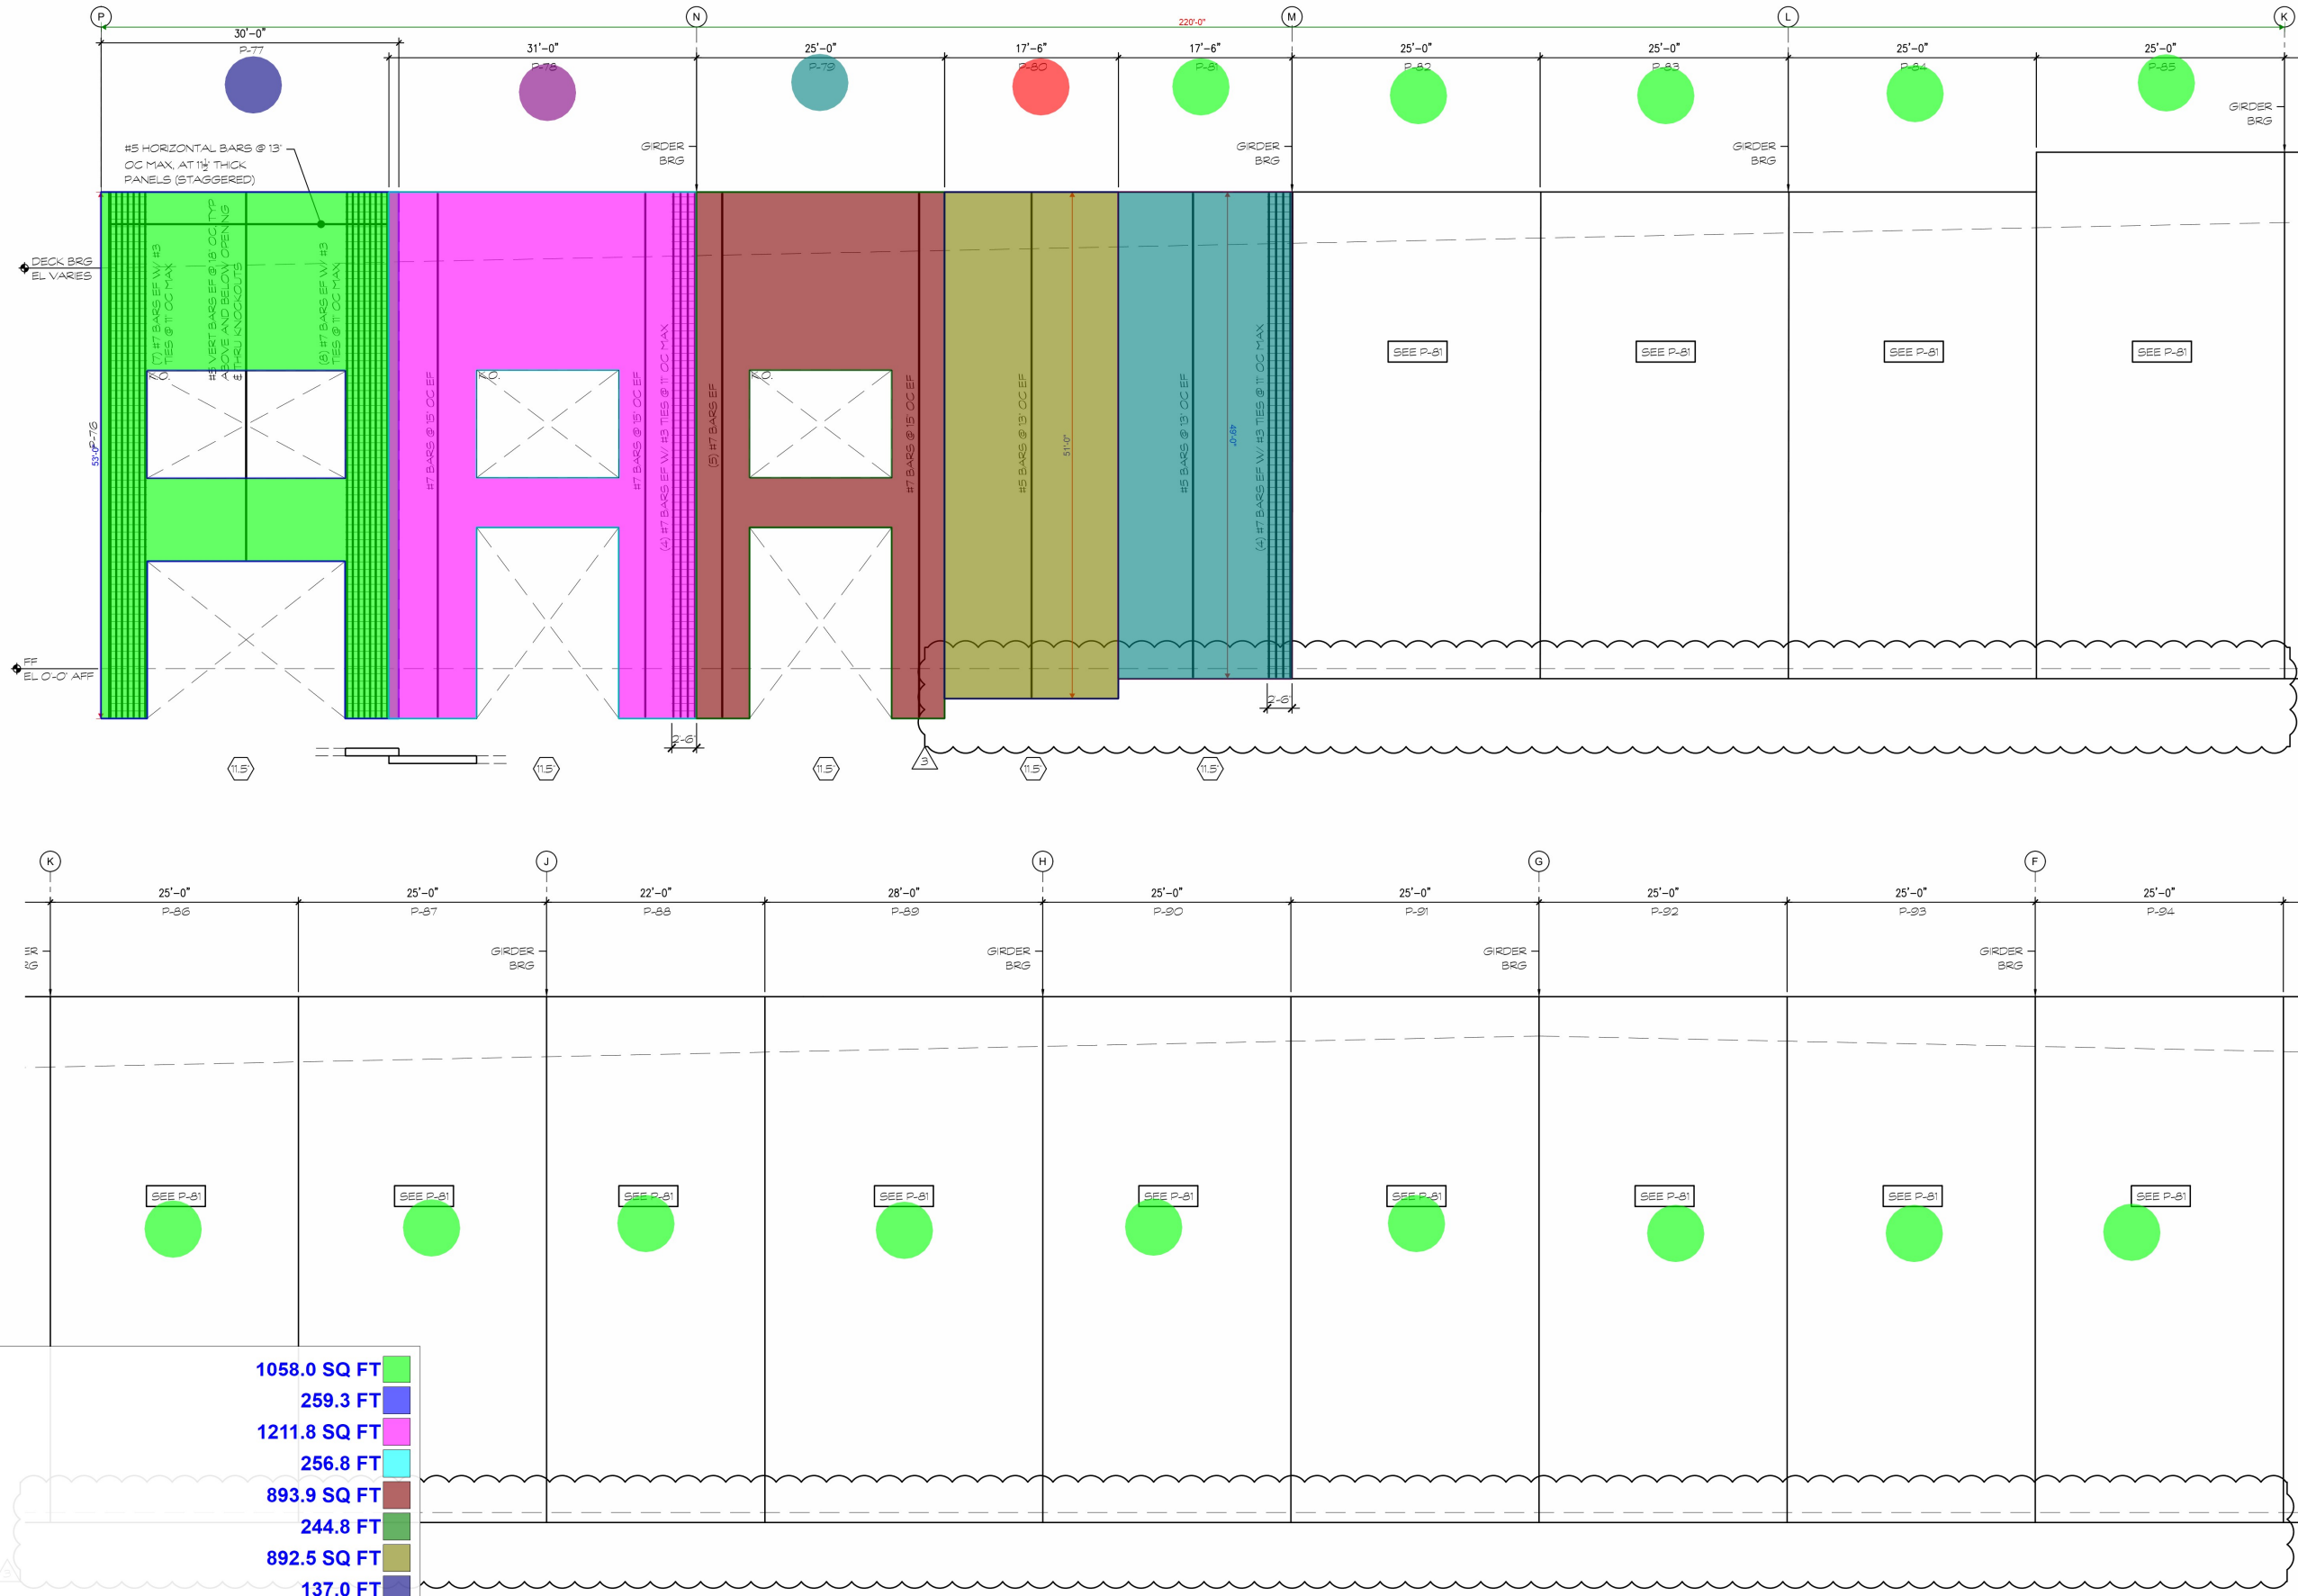

S500.dwg, 9/15/2022 3:21:11 PM, Intern3

- P-77
- P-77 FORM 11.50
- P-78
- P-78 FORM 11.50
- P-79
- P-79 FORM 11.50
- P-80
- P-80 FORM 11.50
- P-81
- P-81 FORM 11.50
- P77
- P78
- P79
- P80
- P81

- 1058.0 SQ FT
- 259.3 FT
- 1211.8 SQ FT
- 256.8 FT
- 893.9 SQ FT
- 244.8 FT
- 892.5 SQ FT
- 137.0 FT
- 857.5 SQ FT
- 133.0 FT
- 1.0 EA
- 1.0 EA
- 1.0 EA
- 1.0 EA
- 14.0 EA


STONEMONT FT PIERCE
BLDG. 1
ORANGE AVENUE
FORT PIERCE, FLORIDA 34945

PARTIAL TILT PANEL ELEVATIONS		REMARKS	
DATE	ISSUED FOR PERMIT	DATE	CLIENT COORDINATION
07-13-2022		09-08-2022	
3			

PA/PM:	DMS
DRAWN BY.:	DNR
JOB NO.:	MIA21-0040-00

SHEET
S100-506

Avanti Group logo and contact information.

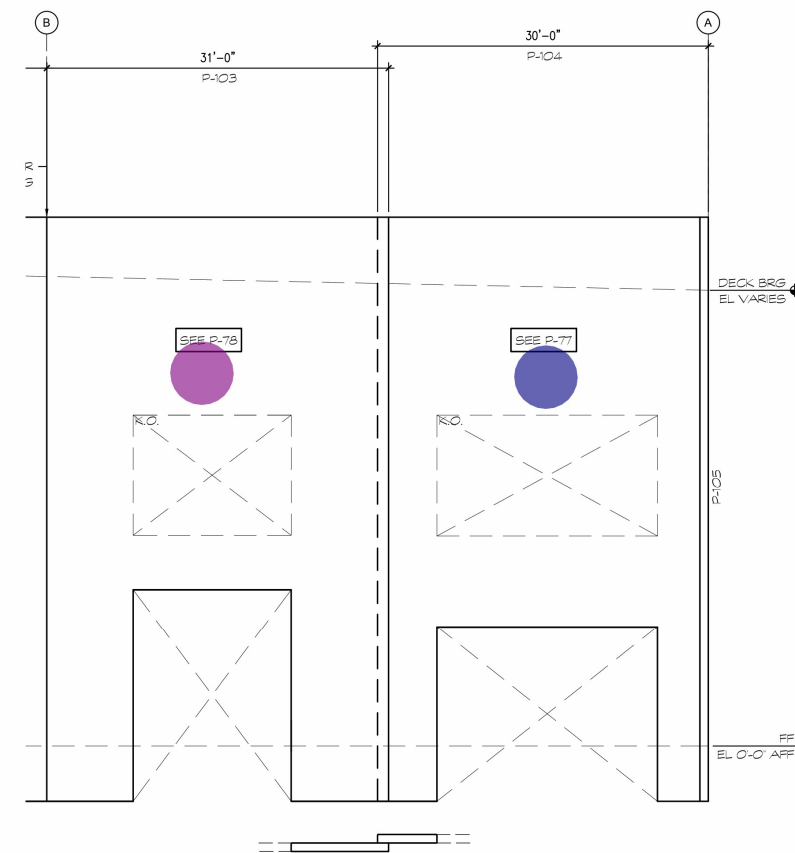

■ P81	6.0 EA	●
■ P80	1.0 EA	●
■ P79	1.0 EA	●
■ P78	1.0 EA	●
■ P77	1.0 EA	●

[illegible]

Avanti Project No. 21-177

THE AVANTI GROUP INC.
consulting engineers


**STONEMONT FT PIERCE
BLDG. 1
ORANGE AVENUE
FORT PIERCE, FLORIDA 34945**

		DATE	REMARKS
		07-13-2022	ISSUED FOR PERMIT
		09-08-2022	CLIENT COORDINATION

PA/PM:	DMS
DRAWN BY.:	DNR
JOB NO.:	MIA21-0040-00

SHEET

S100-507

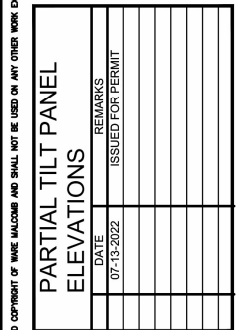

PA/PM:	DMS
DRAWN BY.:	DNR
JOB NO.:	MIA21-0040-00

SHEET
S100-508

STONEMONT FT PIERCE
BLDG. 1
ORANGE AVENUE
FORT PIERCE, FLORIDA 34945

UNIVERSITY OF MIAMI

Avanti! Project No. 21-177

AVANTI!

GROUP INC.

1345 N. Folklenburg Rd.
Tampa, Florida 33619

P (813) 455-2884
www.avantitampa.com

FLORIDA CERTIFICATE OF
AUTHORIZATION No. 26537

consulting engineers

Lucie 1\Building\DWG\21-177 S500.dwg, 9/15/2022 3:21:14 PM, Intern3



P1
P3
P5
P6
P7
P8

2.0 EA 


2.0 EA 

1.0 EA 

2.0 EA 

1.0 EA 

9.0 EA 

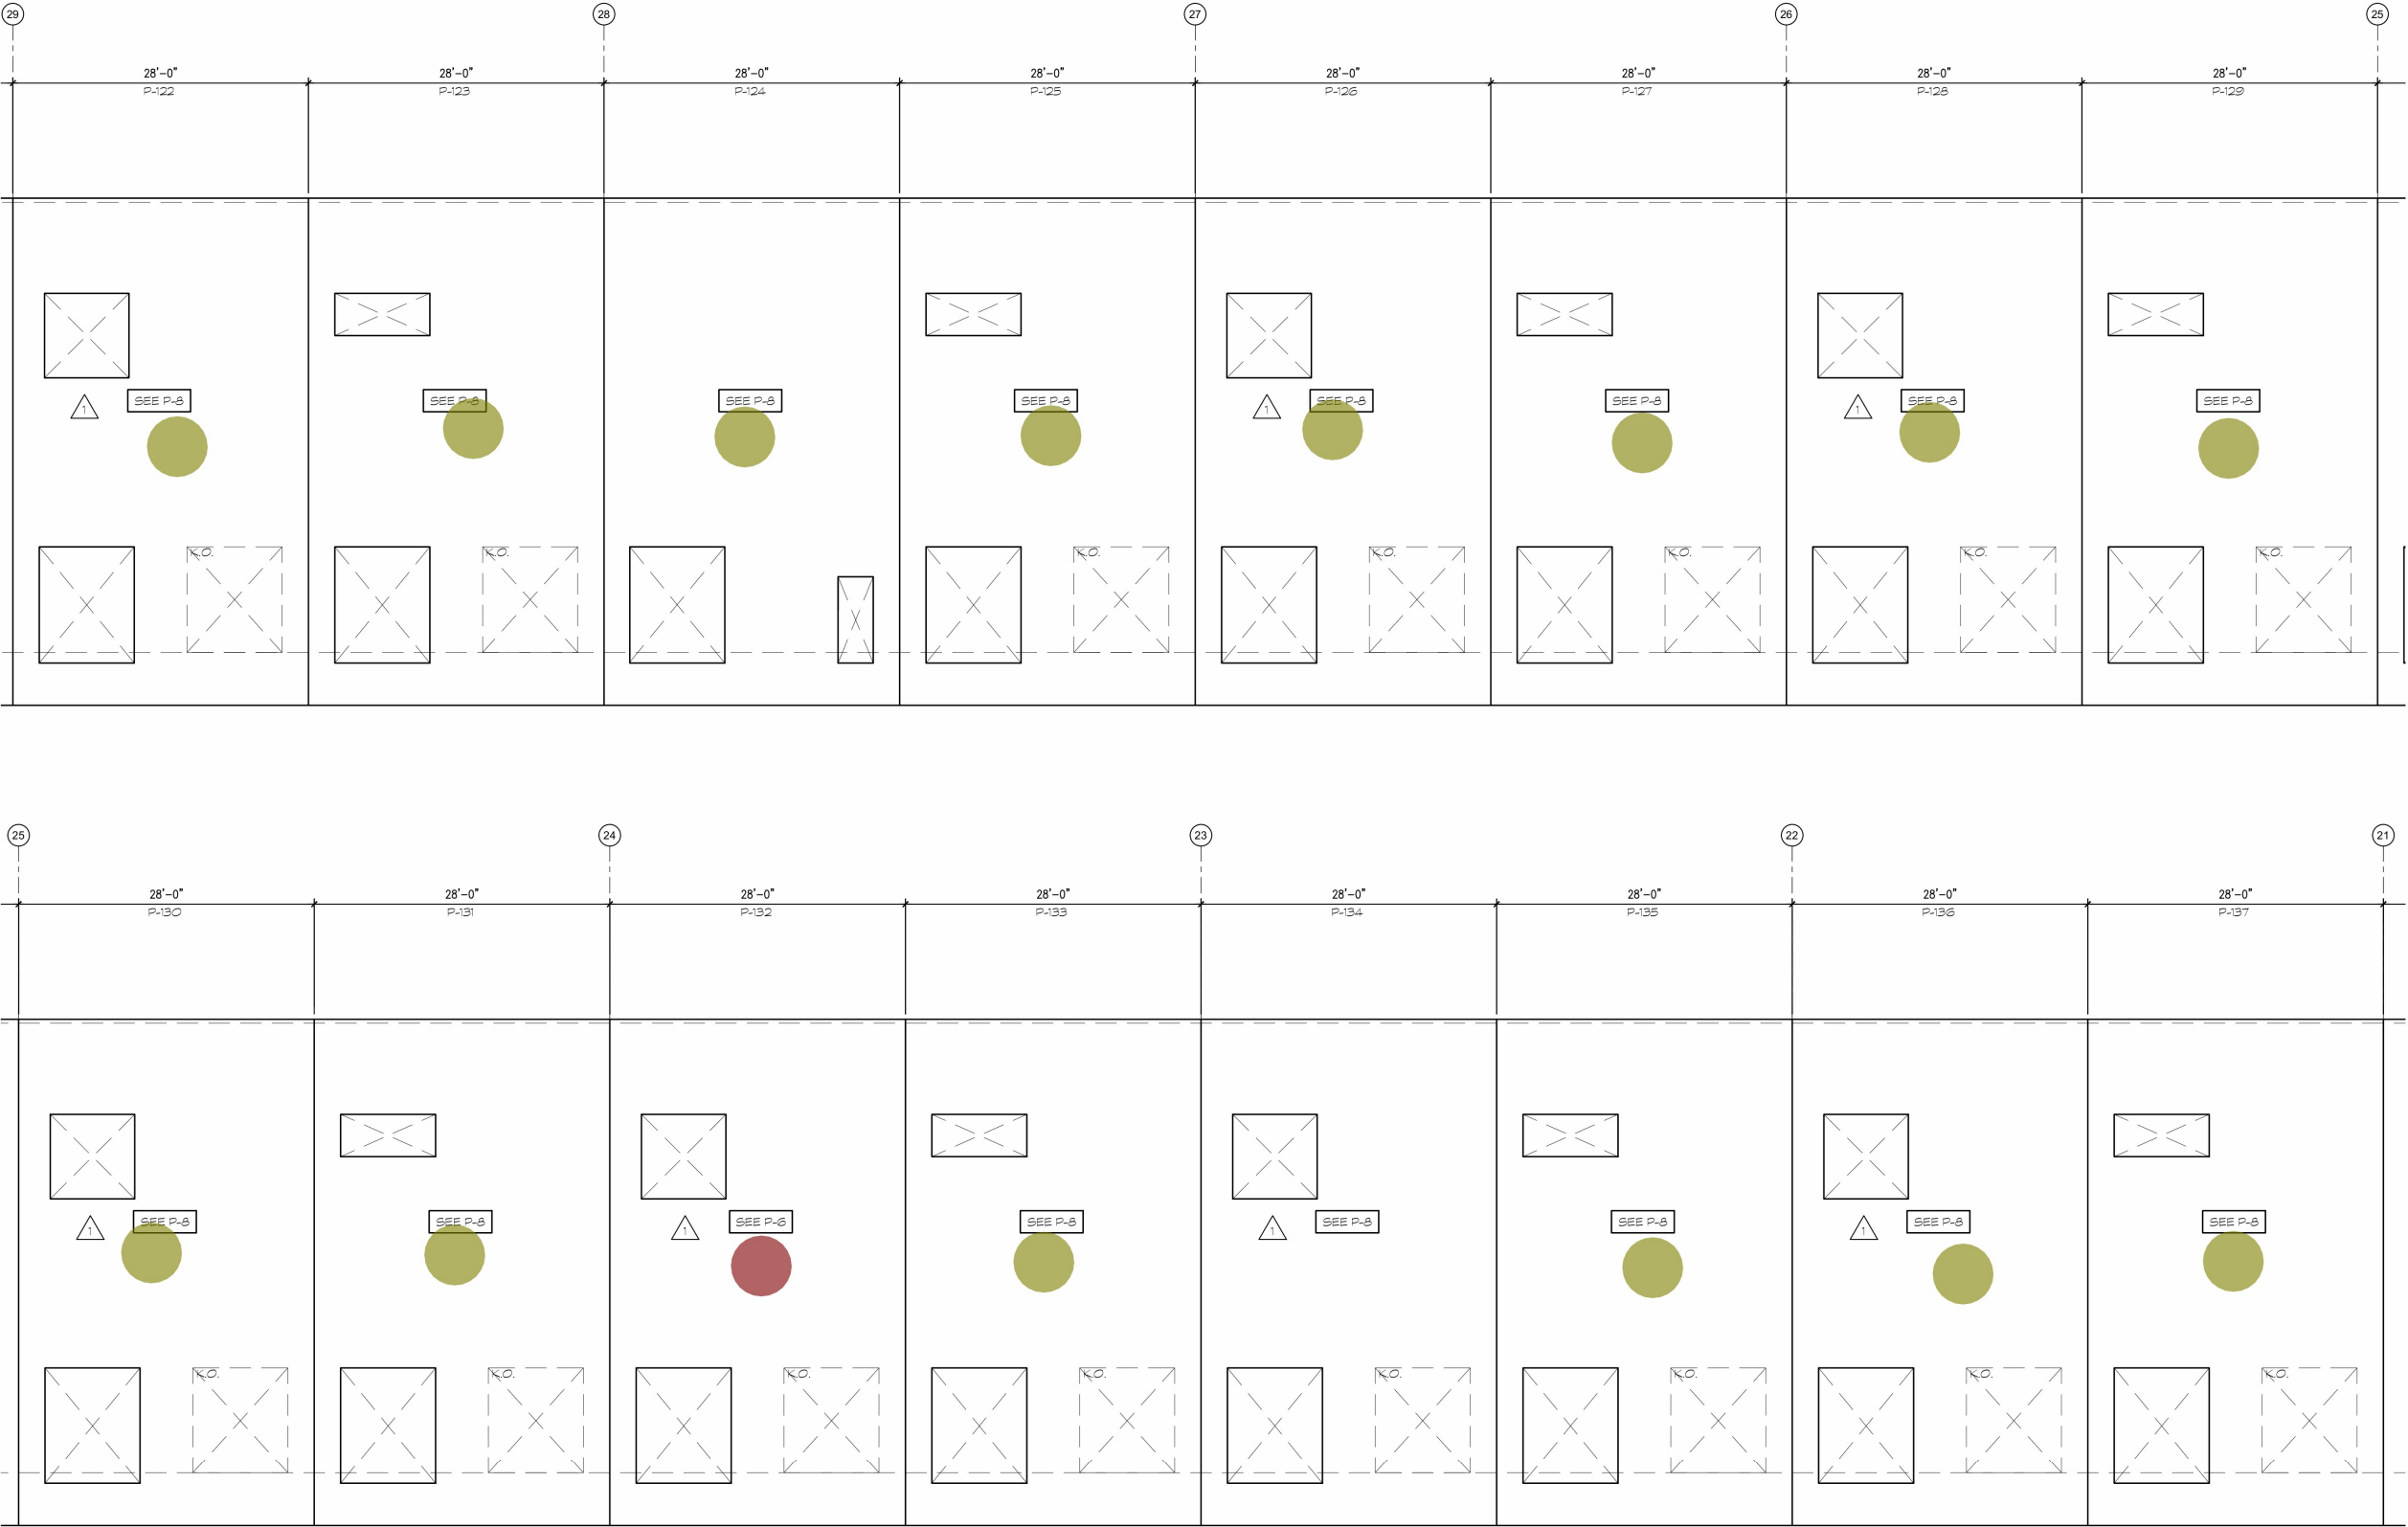

P8

P6

14.0 EA

1.0 EA

1345 N. Falkenburg Rd.
Tampa, Florida 33619
P (813) 655-2884
www.avantitampa.com

FLORIDA CERTIFICATE OF
AUTHORIZATION NO. 24637

THE AVANTI GROUP

consulting engineers

Avanti Project No. 21-177

STONEMONT FT PIERCE
BLDG. 1
ORANGE AVENUE
FORT PIERCE, FLORIDA 34945

PARTIAL TILT PANEL
ELEVATIONS

DATE	REVISIONS	ISSUED FOR PERMIT
07-13-2022		

PA/PM: DMS


DRAWN BY.: DNR

JOB NO.: MIA21-0040-00

SHEET

S100-509

\\Avanti-MIA\Company Files\Projects\2021\21-177 Exam P8 & P6.dwg, 9/15/2022 3:21:15 PM, Intern3

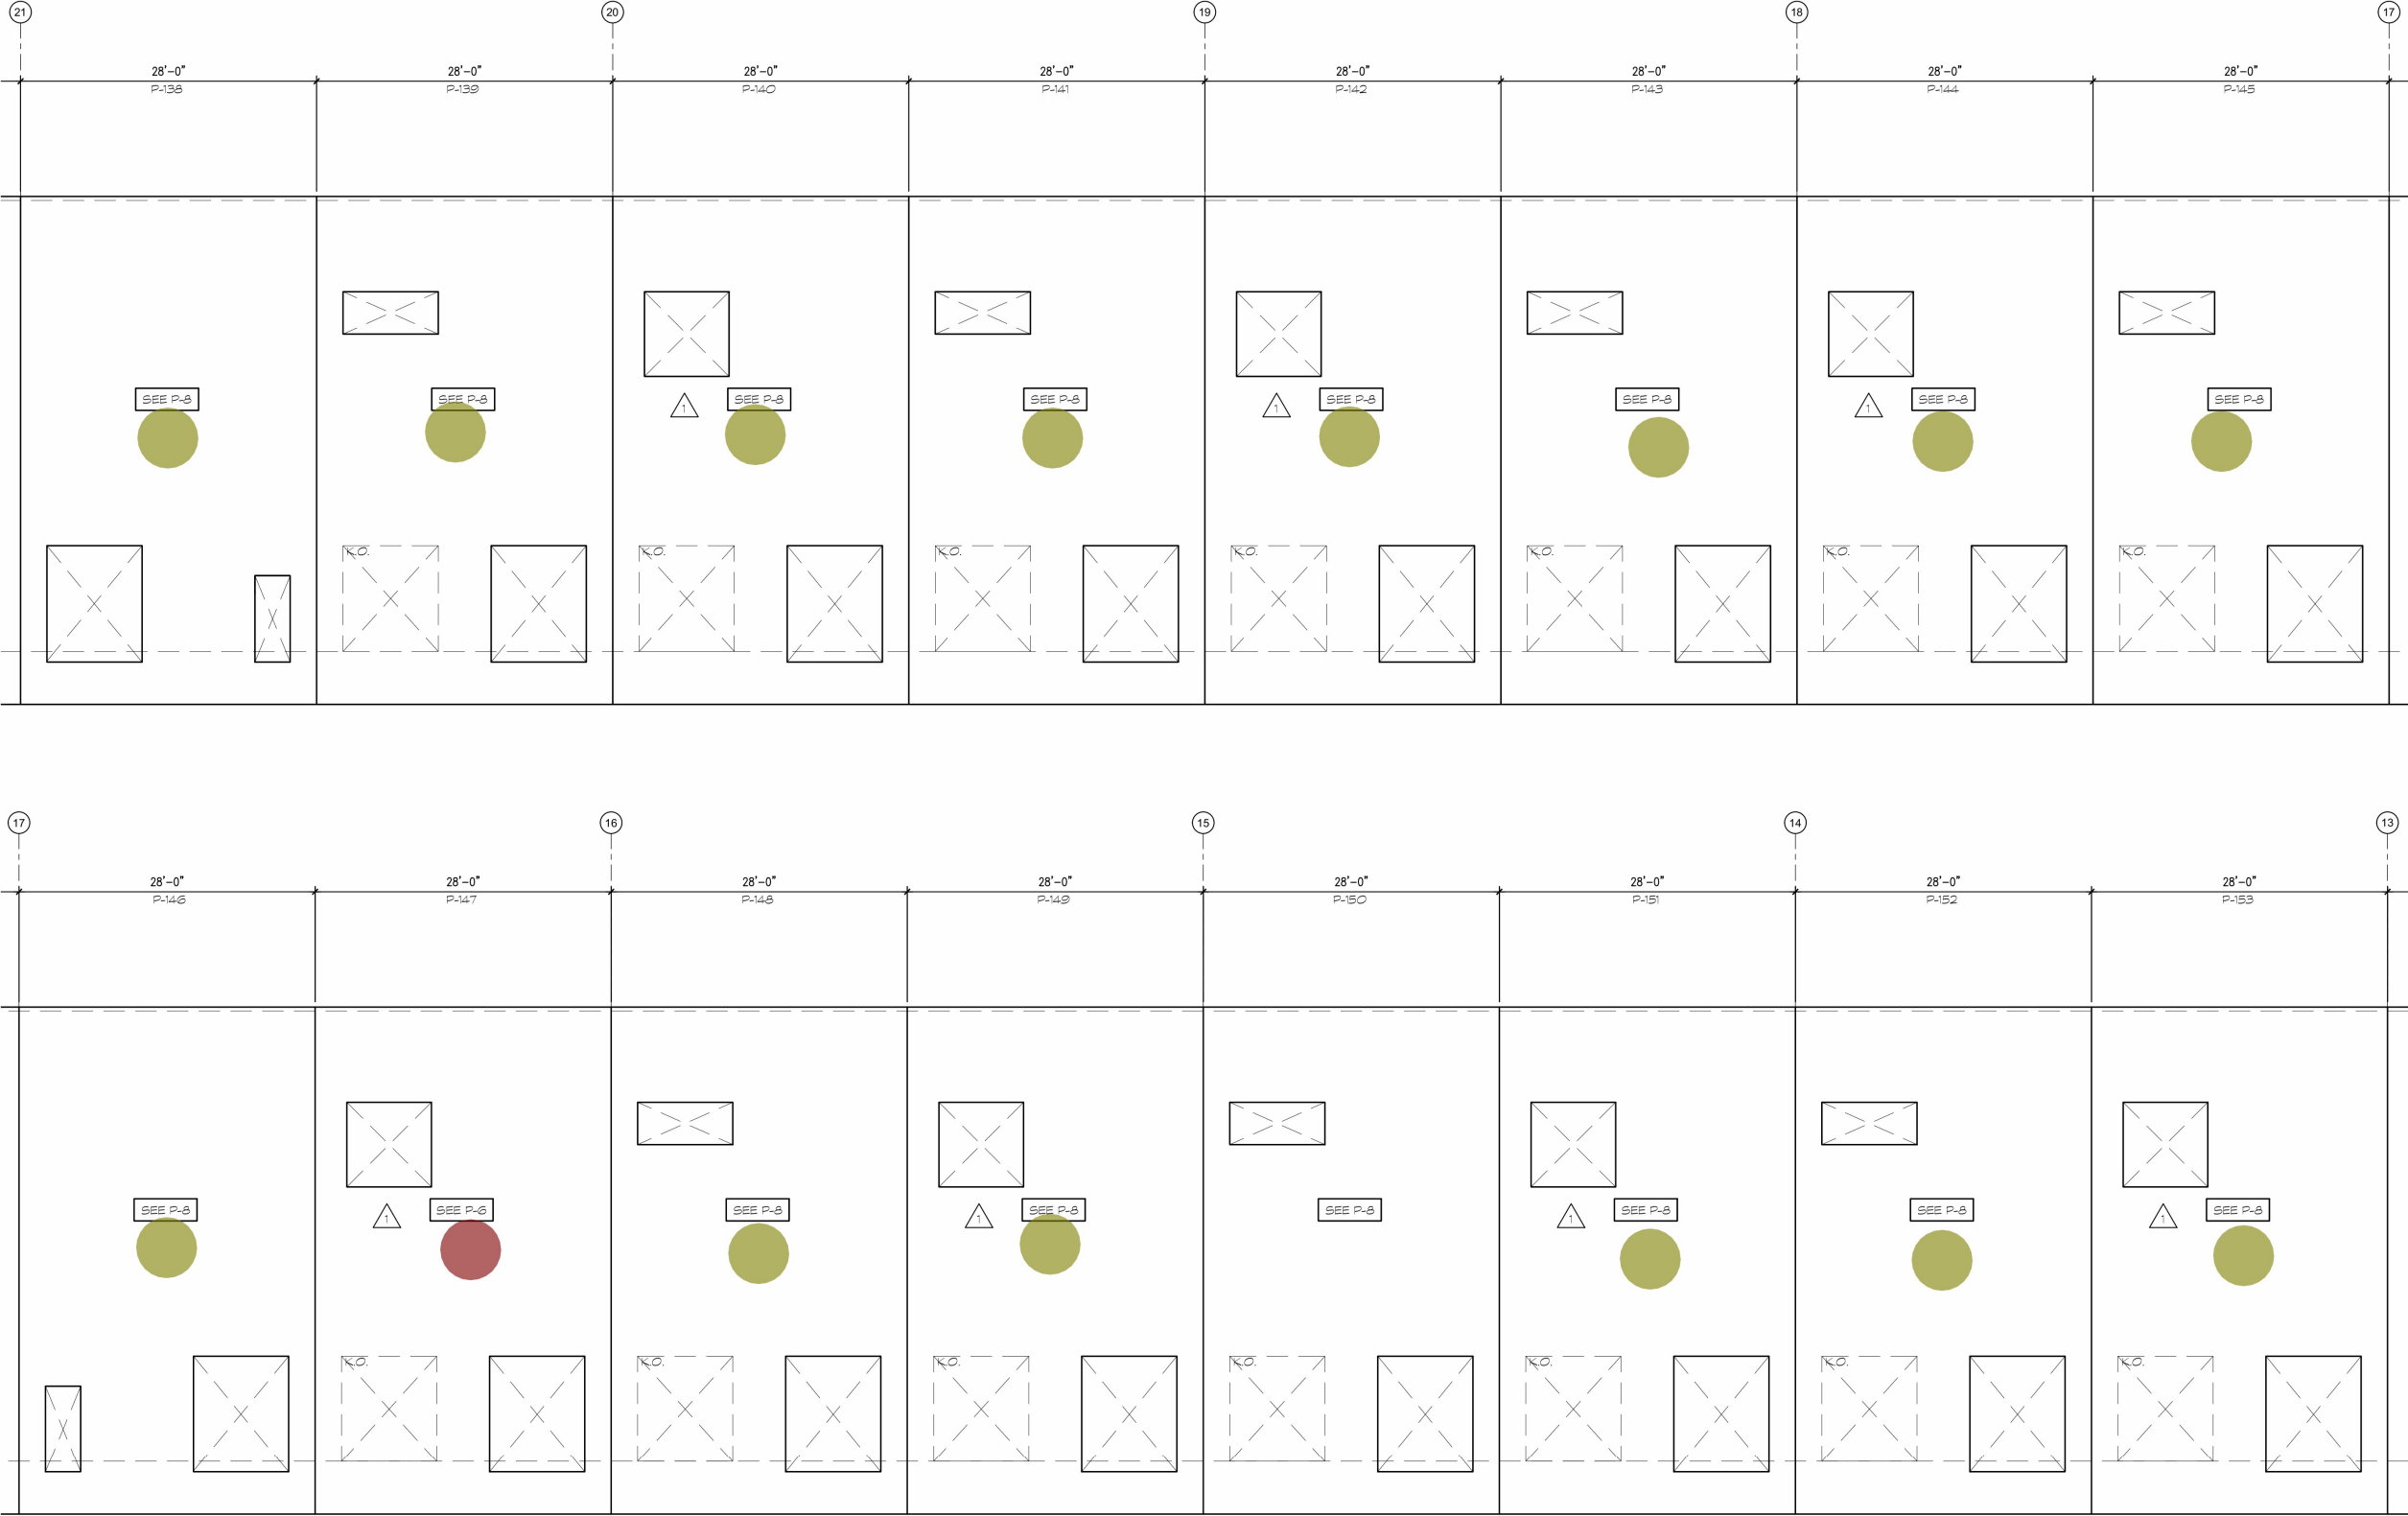

P8

P6

14.0 EA

1.0 EA

STONEMONT FT PIERCE

BLDG. 1

ORANGE AVENUE

FORT PIERCE, FLORIDA 34945

PARTIAL TILT PANEL

ELEVATIONS

DATE

07-13-2022

ISSUED FOR PERMIT

PA/PM:

DMS

DRAWN BY.:

DNR

JOB NO.:

MIA21-0040-00

SHEET

S100-510

THE AVANTI GROUP

consulting engineers

1345 N. Falkenberg Rd.


Tampa, Florida 33619

P (813) 655-2884

www.avantitampa.com

FLORIDA CERTIFICATE OF

AUTHORIZATION NO. 246537

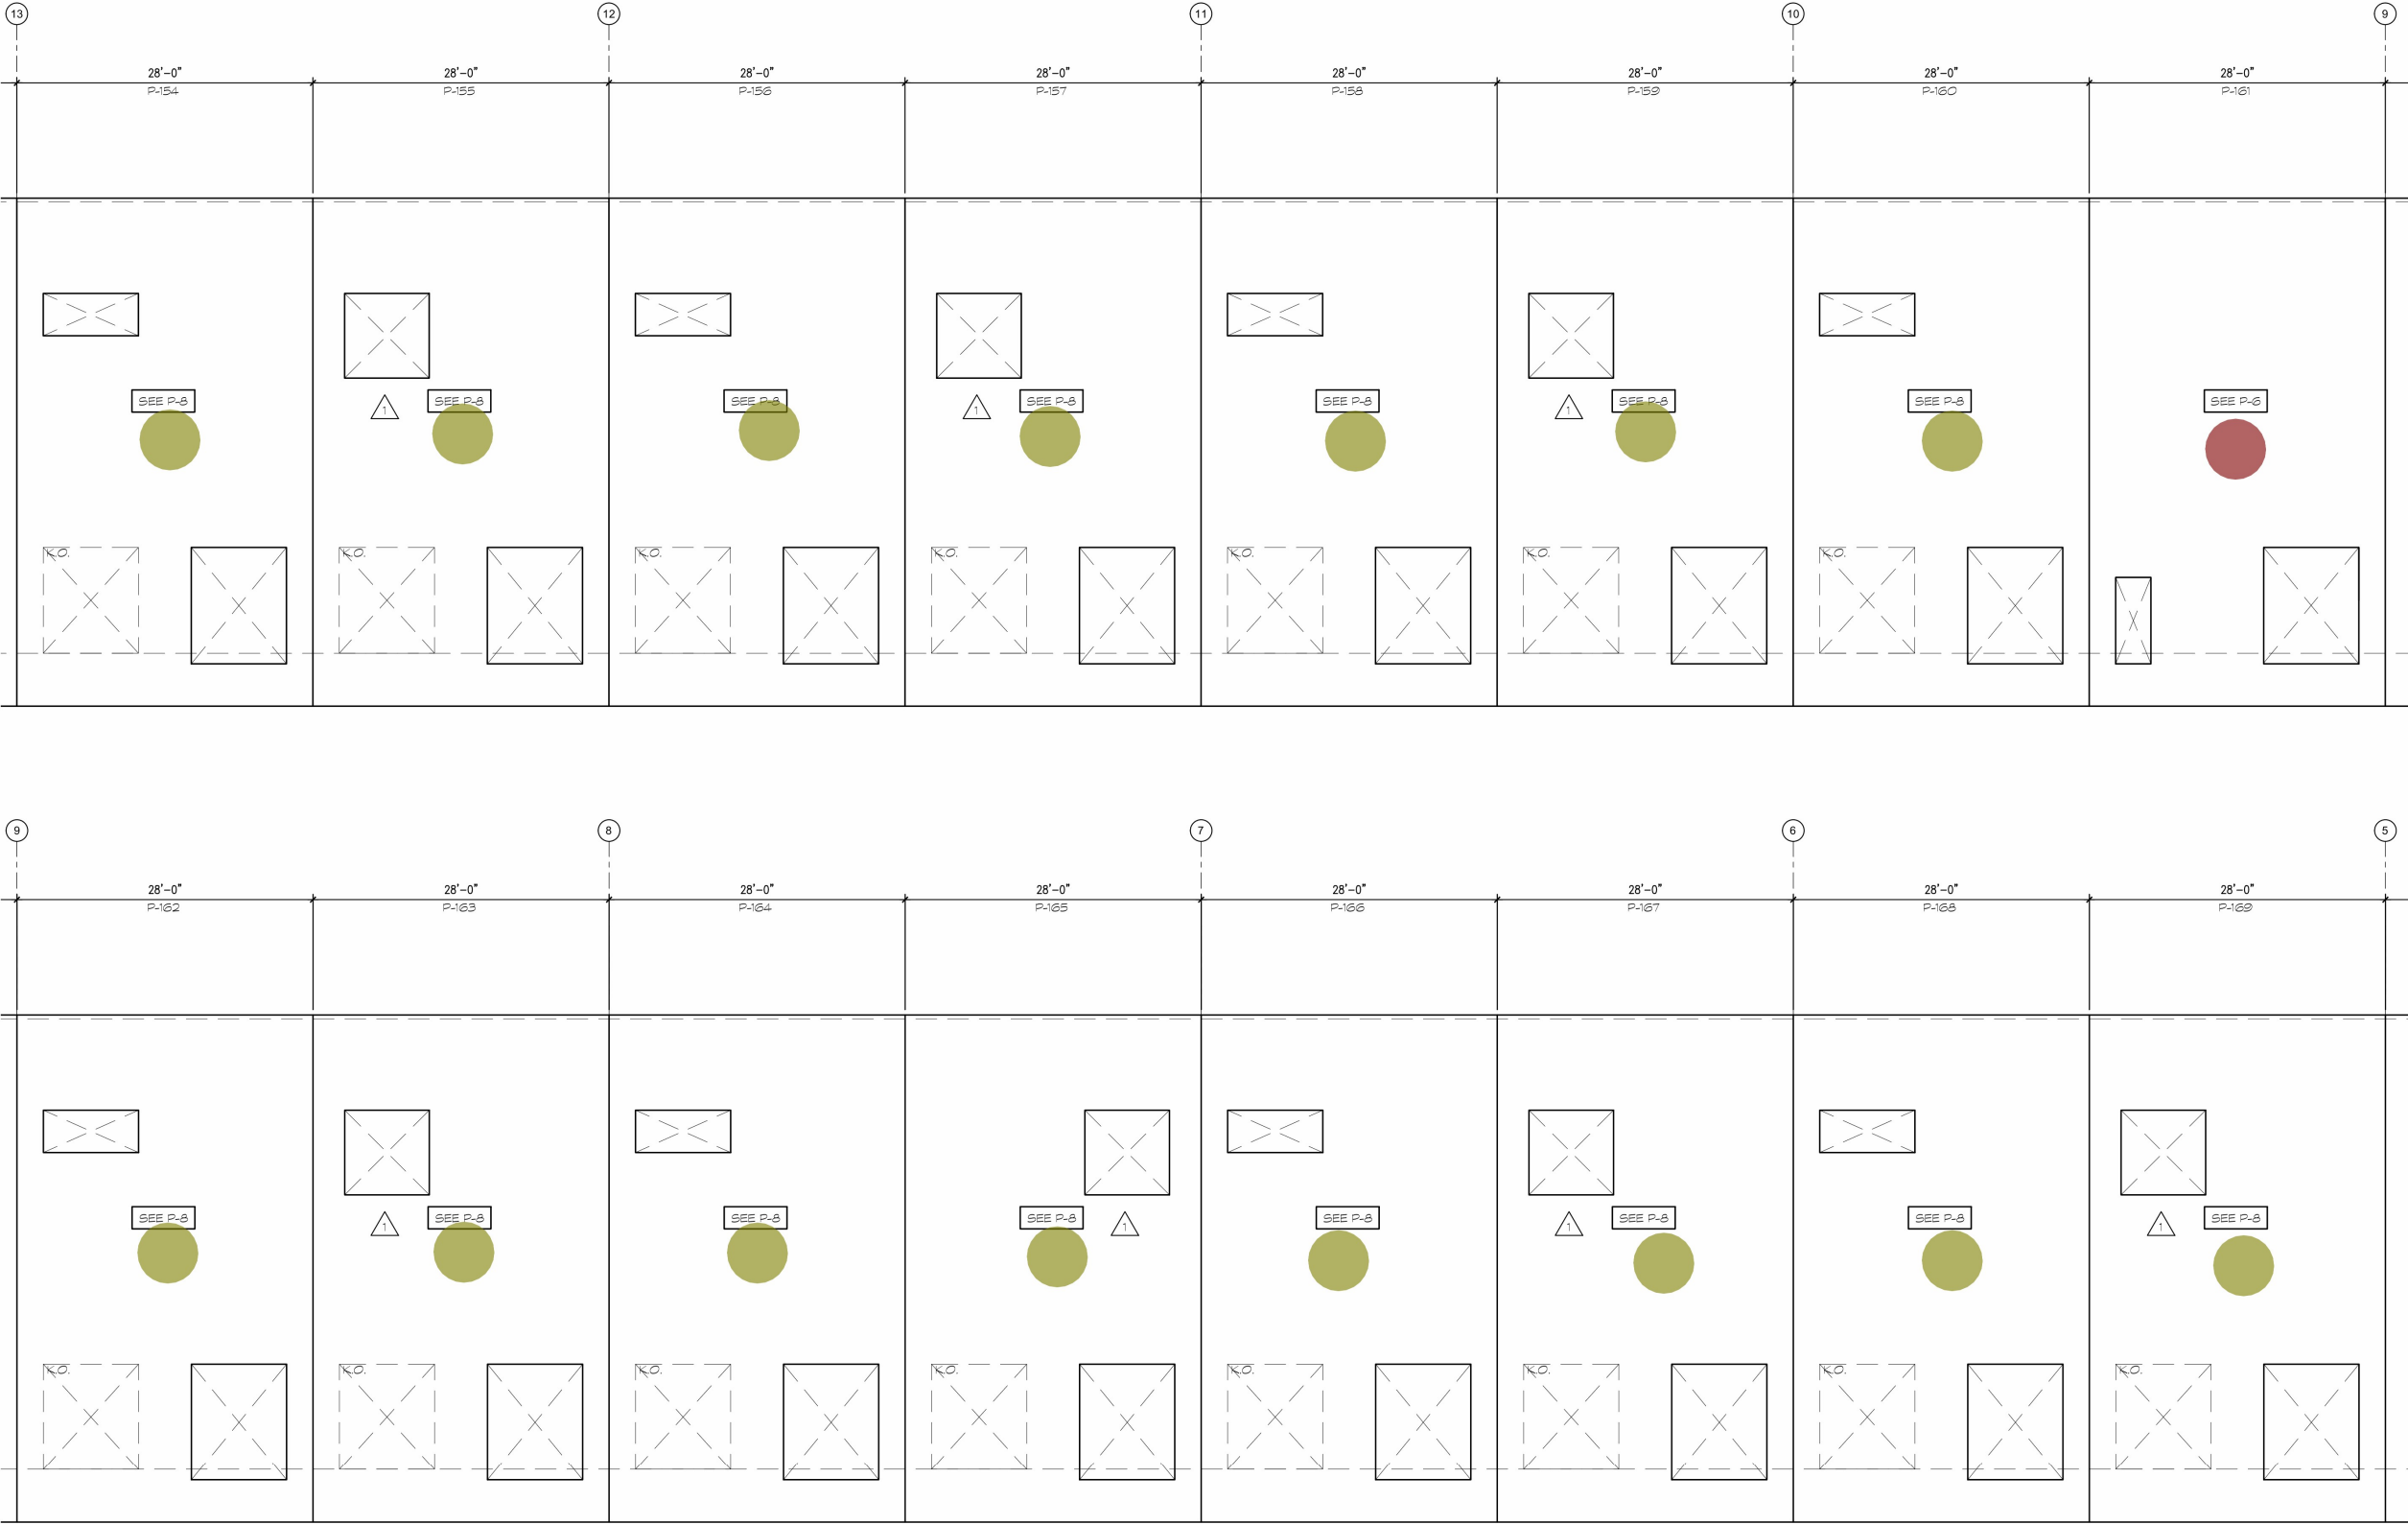

P8

P6

15.0 EA

1.0 EA

1345 N. Falkenburg Rd.
Tampa, Florida 33619
P (813) 655-2884
www.avantitampa.com

THE AVANTI GROUP

consulting engineers

FLORIDA CERTIFICATE OF AUTHORIZATION NO. 246537

Avanti Project No. 21-177

STONEMONT FT PIERCE
BLDG. 1
ORANGE AVENUE
FORT PIERCE, FLORIDA 34945

PARTIAL TILT PANEL ELEVATIONS

DATE	07-13-2022
ISSUED FOR PERMIT	
REMARKS	

PA/PM: DMS


DRAWN BY.: DNR

JOB NO.: MIA21-0040-00

SHEET

S100-511

\\Avanti-MIA\Company Files\Projects\2021\21-177 Evans Fort St Lucie 1\Building\DWG\21-177 S500.dwg, 9/15/2022 3:21:17 PM, Intern3

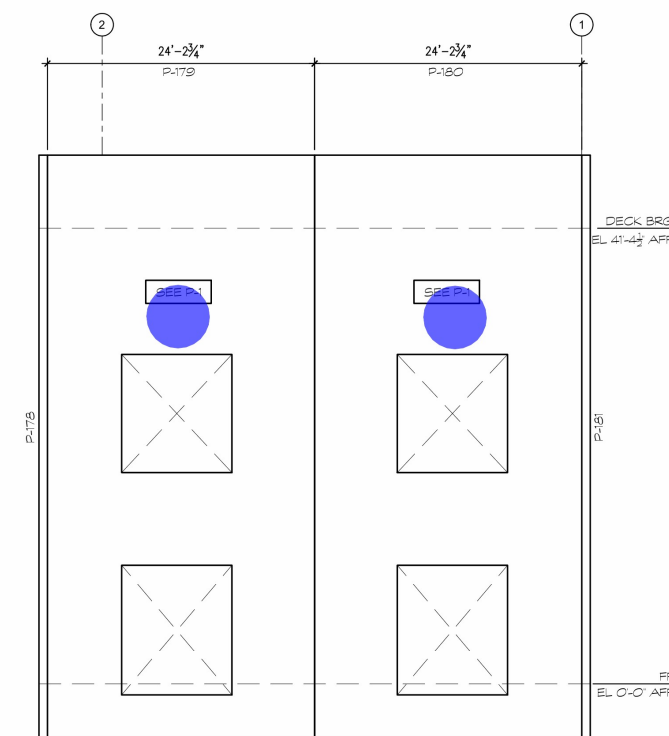

STONEMONT FT PIERCE
BLDG. 1
ORANGE AVENUE
FORT PIERCE, FLORIDA 34945


[illegible]

PA/PM:	DMS
DRAWN BY.:	DNR
JOB NO.:	MIA21-0040-00

SHEET
S100-512

P8
P7
P6
P5
P3
P1

4.0 EA 
1.0 EA 
1.0 EA 
1.0 EA 
2.0 EA 
2.0 EA 

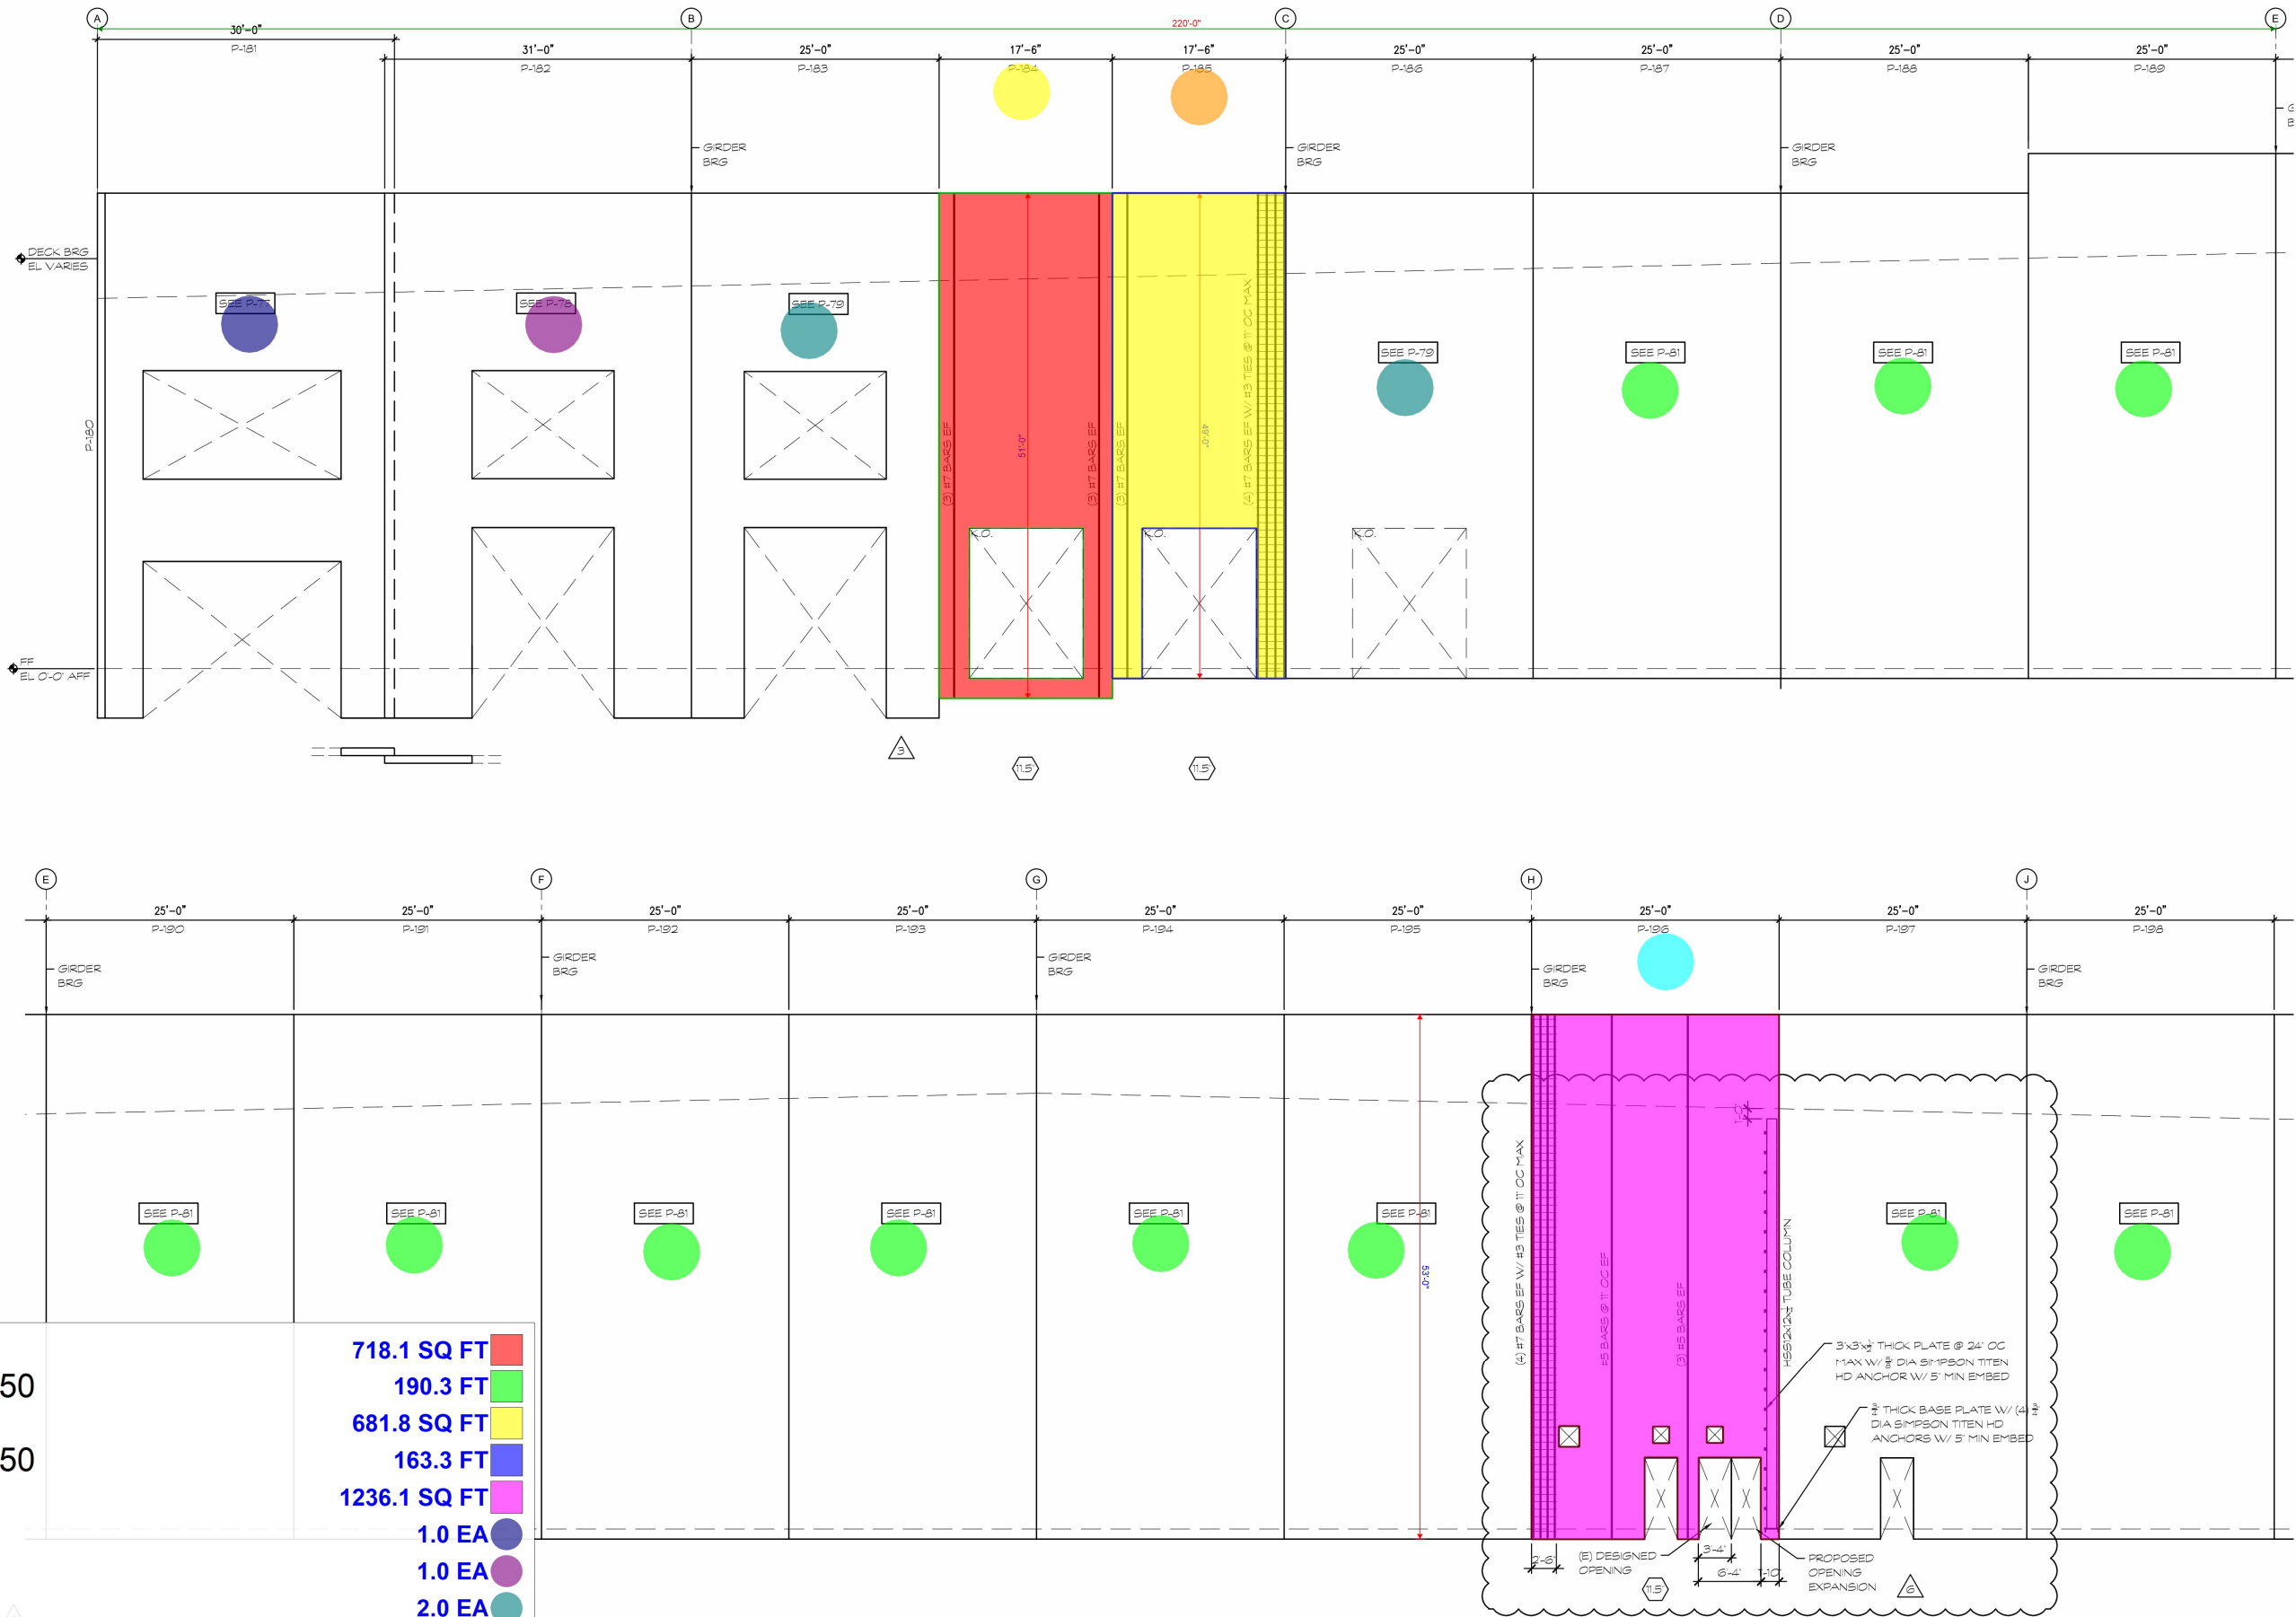

- P-184
- P-184 FORM 11.50
- P-185
- P-185 FORM 11.50
- P-196
- P77
- P78
- P79
- P184
- P185
- P81
- P196
- P-196 FORM 11.50

- 718.1 SQ FT
- 190.3 FT
- 681.8 SQ FT
- 163.3 FT
- 1236.1 SQ FT
- 1.0 EA
- 1.0 EA
- 2.0 EA
- 1.0 EA
- 1.0 EA
- 1.0 EA
- 11.0 EA
- 1.0 EA
- 210.7 FT

STONEMONT FT PIERCE
BLDG. 1
ORANGE AVENUE
FORT PIERCE, FLORIDA 34945

DATE	REMARKS
07-13-2022	ISSUED FOR PERMIT
08-08-2022	CLIENT COORDINATION
08-15-23	FIELD CHANGE



PA/PM:	DMS
DRAWN BY.:	DNR
JOB NO.:	MIA21-0040-00

SHEET
S100-513

1345 N. Falkenburg Rd.
Tampa, Florida 33619
P (813) 655-2884
www.avantitampa.com

AVANTI
GROUP
consulting engineers

FLORIDA CERTIFICATE OF
AUTHORIZATION NO. 245537

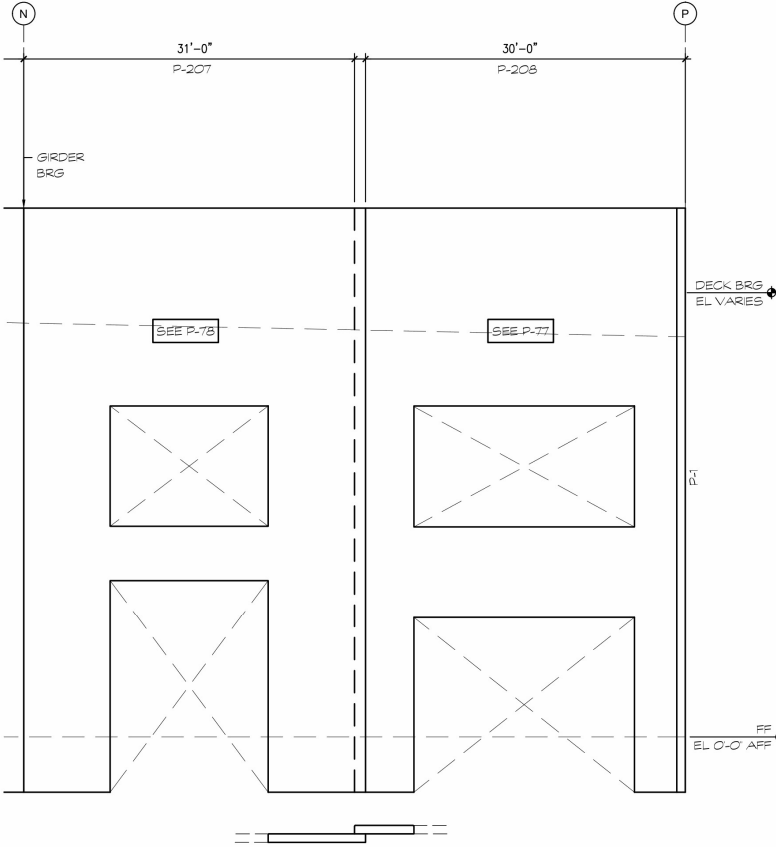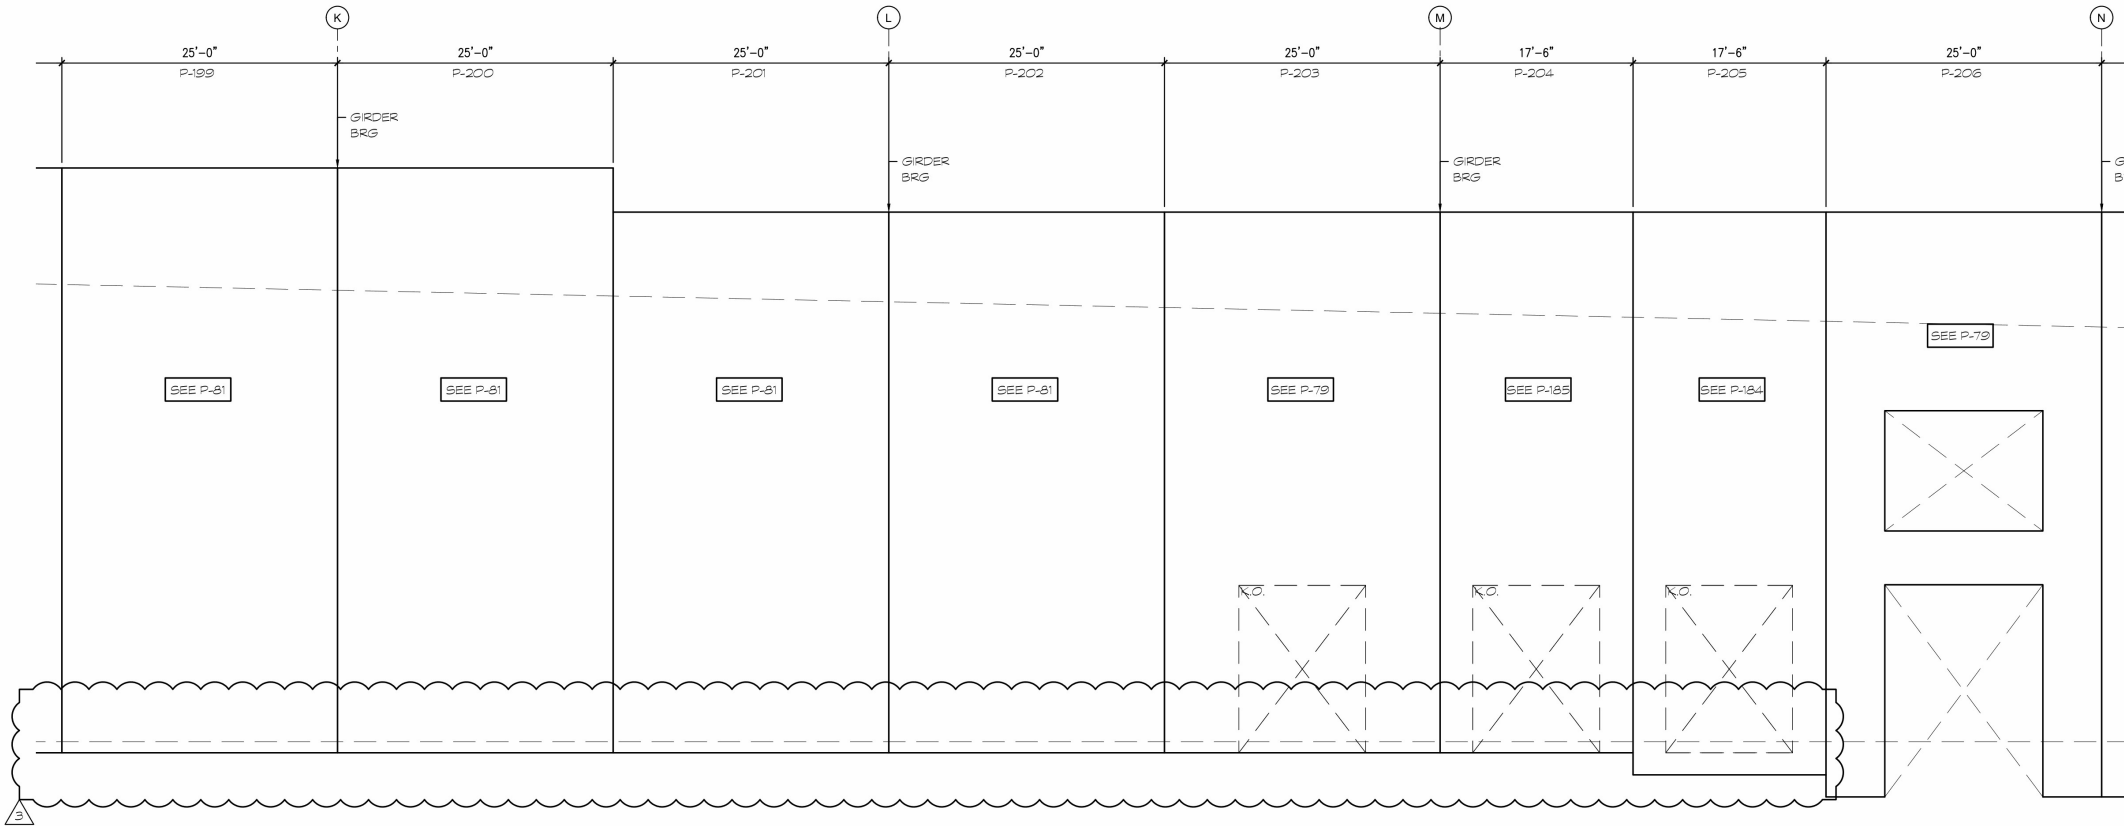

STONEMONT FT PIERCE
BLDG. 1
ORANGE AVENUE
FORT PIERCE, FLORIDA 34945

PARTIAL TILT PANEL ELEVATIONS		REVISIONS	
DATE	BY	ISSUED FOR PERMIT	CLIENT COORDINATION
07-13-2022	3	09-08-2022	

PA/PM:	DMS
DRAWN BY.:	DNR
JOB NO.:	MIA21-0040-00

SHEET
S100-514

Avanti Project No. 21-177

THE AVANTI GROUP

consulting engineers

1345 N. Falkenburg Rd.
Tampa, Florida 33619
P (813) 655-2884
www.avantitampa.com

FLORIDA CERTIFICATE OF
AUTHORIZATION NO. 24637