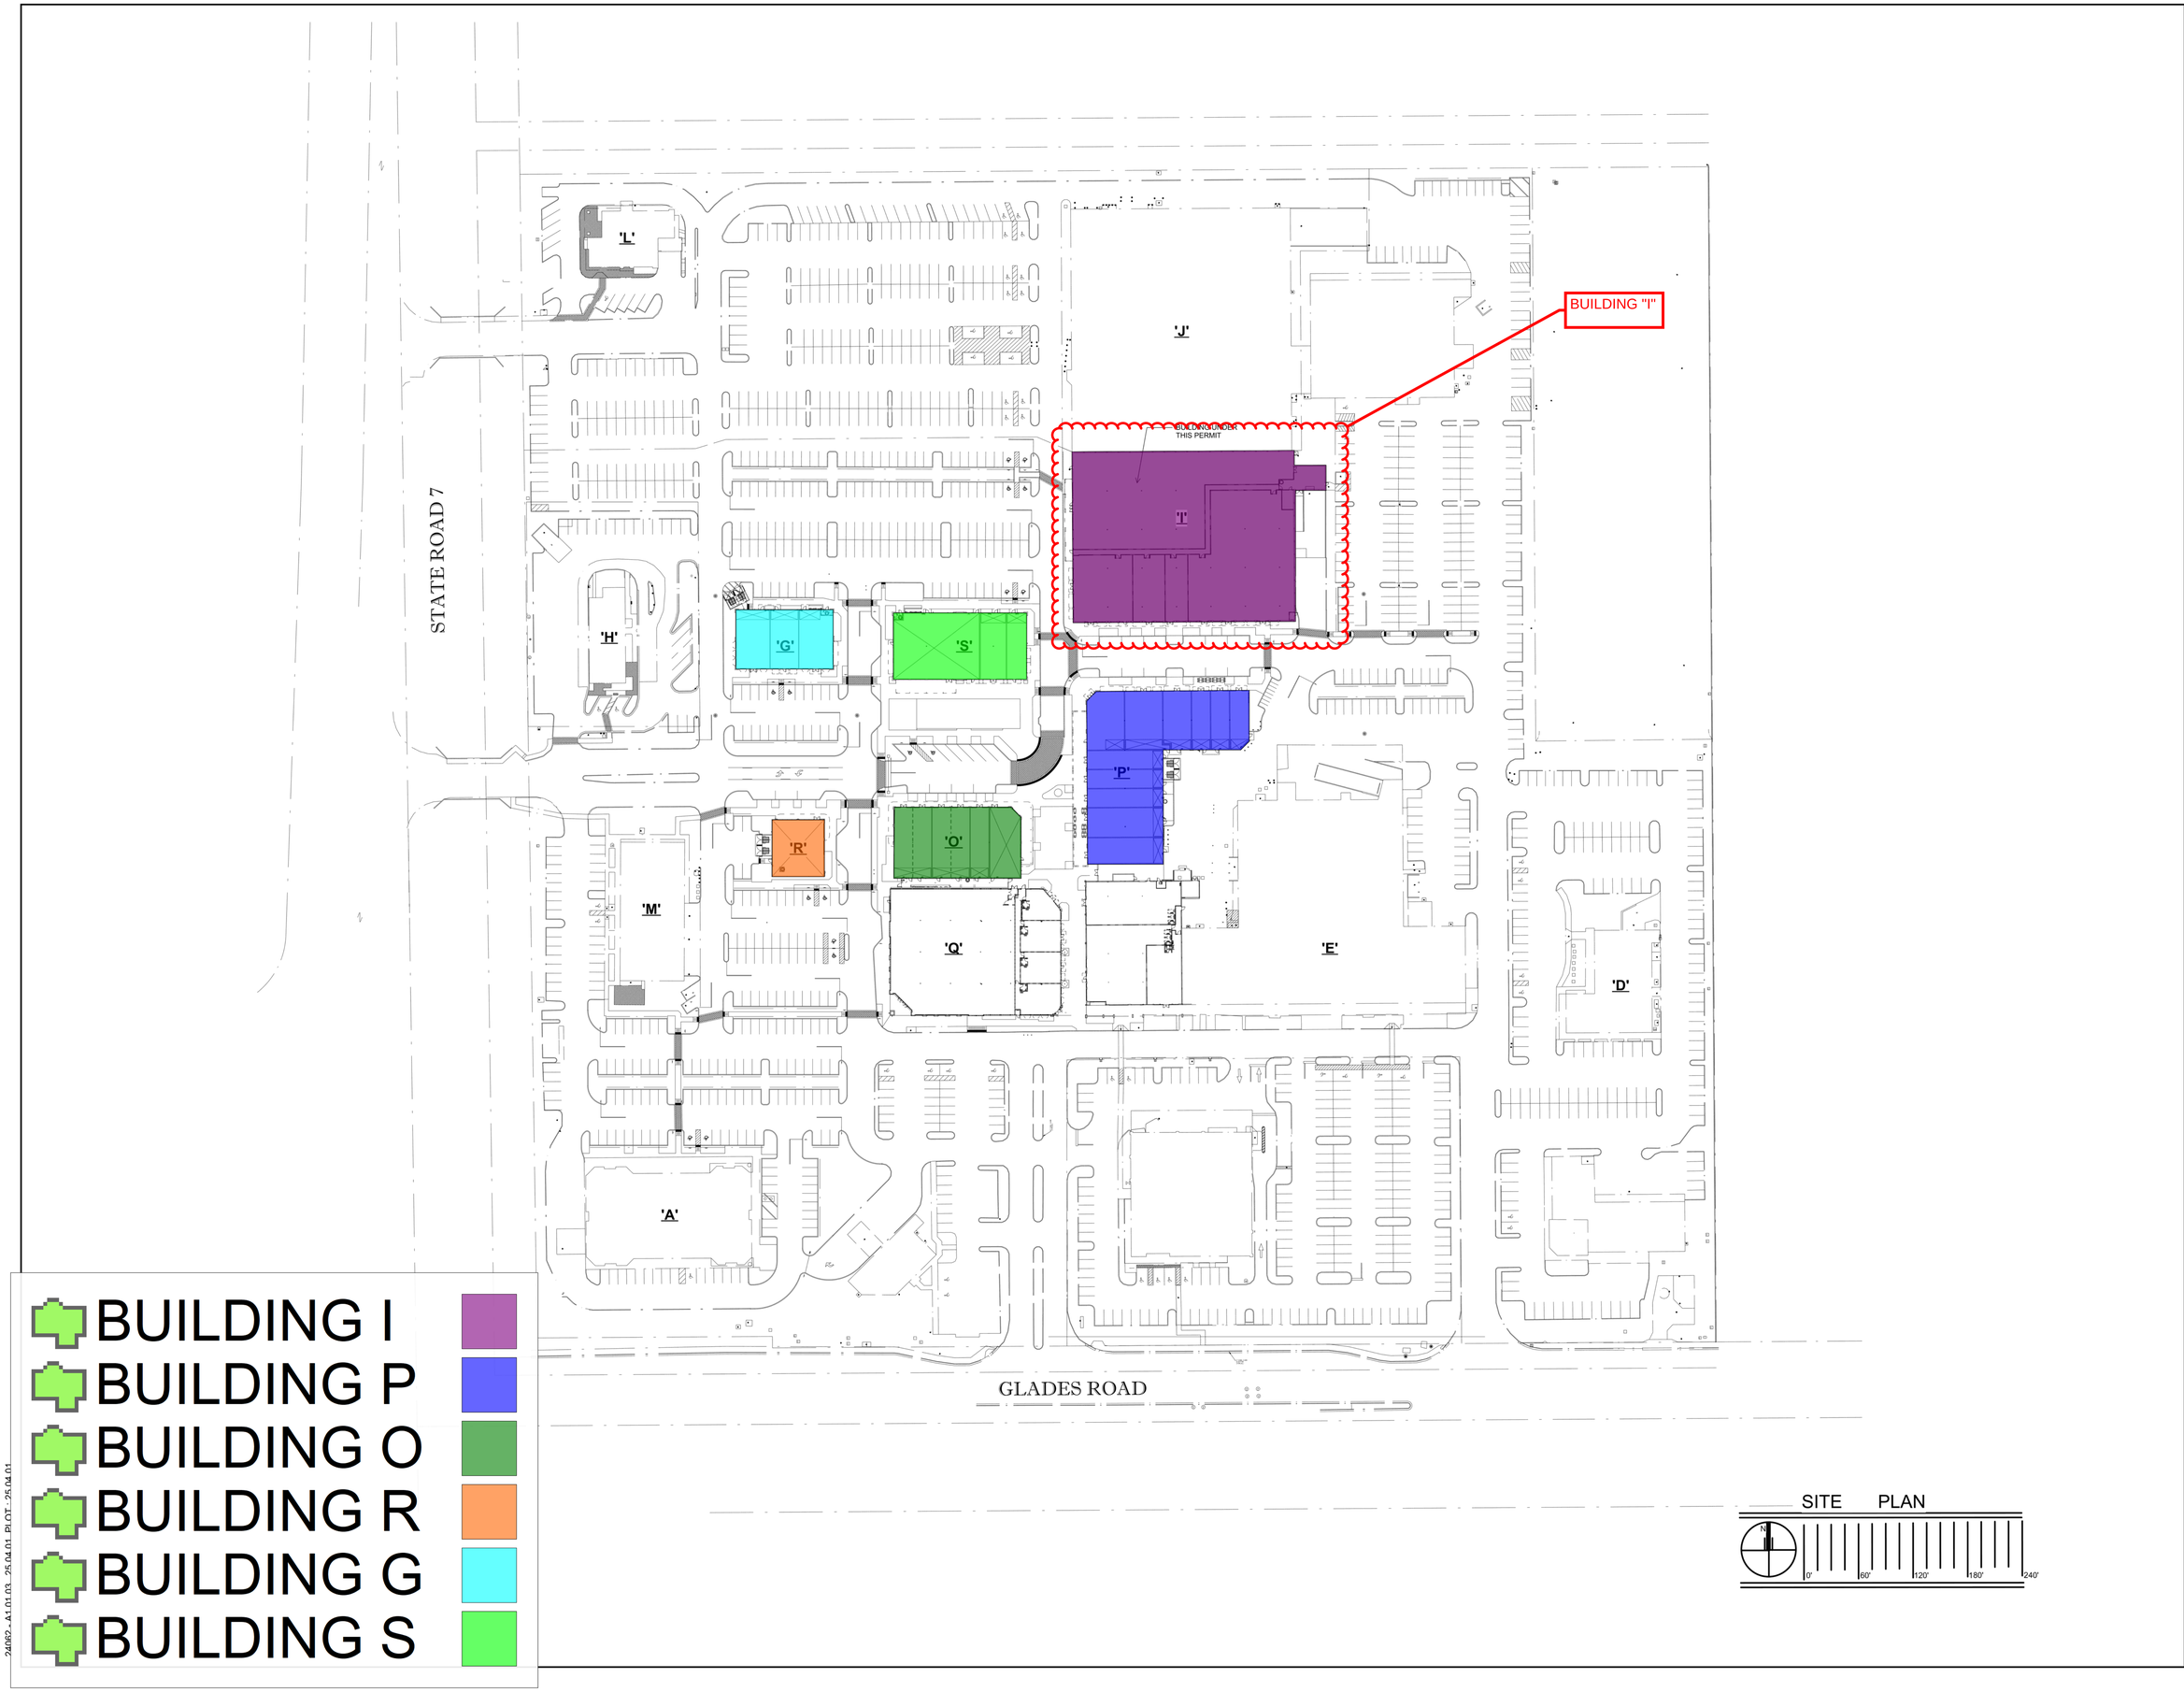

KEY PLAN

MARK	DESCRIPTION	DATE

REVISION BLOCK

THIS SET OF PLANS SHALL BE DISTRIBUTED AS COMPLETE SETS OF DRAWINGS. DO NOT SEPARATE DRAWINGS BY DISCIPLINE. WRITTEN FIGURES INDICATING DIMENSIONS SHALL TAKE PRECEDENCE. DO NOT SCALE DRAWINGS.

MWA ARCHITECTURE, LLC
ARCHITECTURE / PLANNING
1701 West Hillsboro Blvd, Suite 308
Deerfield Beach, Florida 33442
P: 561-750-5298
F: 561-750-5298

ARCHITECT

CONSULTANT

SHADOWOOD (EDENS), LLC
500 E. Broward Blvd.
Suite #1620
Fort Lauderdale, Florida 33301
Ph: 954-670-8990
Fax: 954-670-8991

OWNER IDENTIFICATION

SHADOWOOD SQUARE BUILDING 'I' RENOVATION DRAWINGS

Palm Beach County, Florida

BUILDING

JOB NUMBER	24062
SCALE	AS NOTED
PERMIT ISSUE DATE	
ISSUE DATE	5.23.25
BID DATE	

PROJECT

DRAWN BY	J.G
CHECKED BY	RW
DISCIPLINE	ARCHITECTURE
PLAN TYPE	SITE PLAN
SHEET NUMBER	A1.01

SHEET

© 2025 MWA ARCHITECTURE LLC

24062-A1.01.03_25.04.01_PLOT_25.04.01