



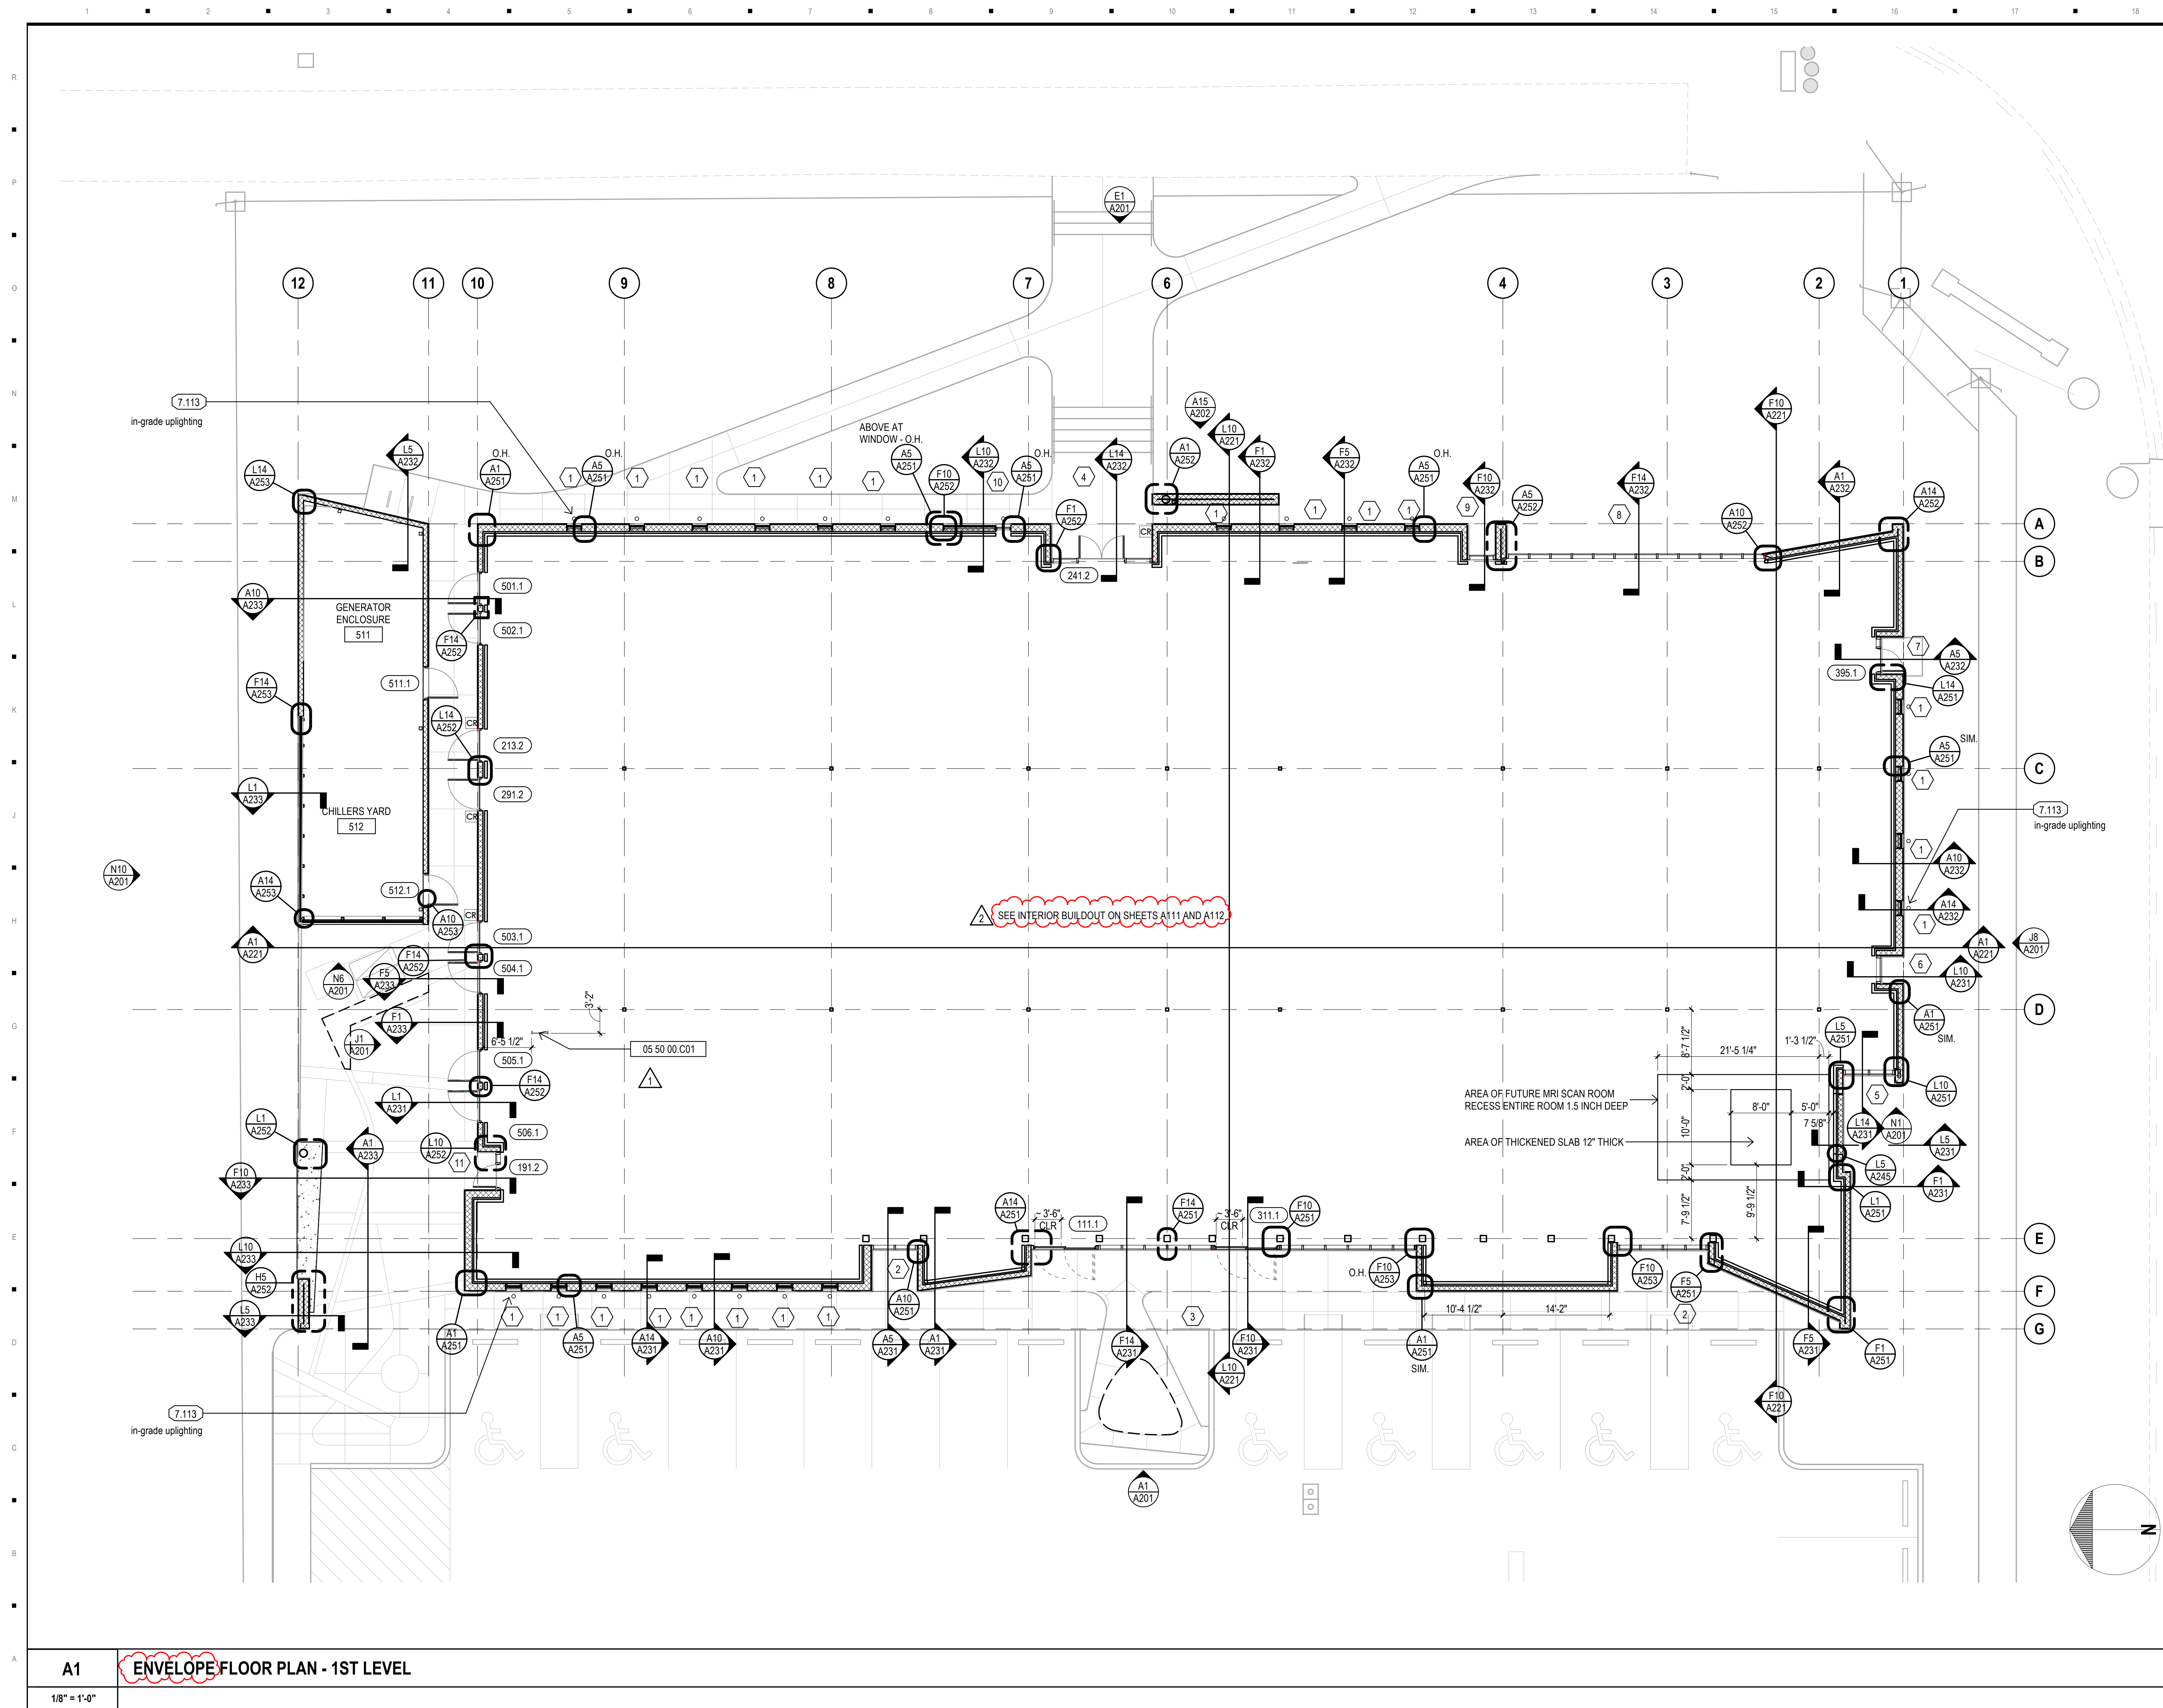

MATERIAL NOTES	
05 50 00.C01	steel ladder

GENERAL NOTES	
7.113	LED light fixture

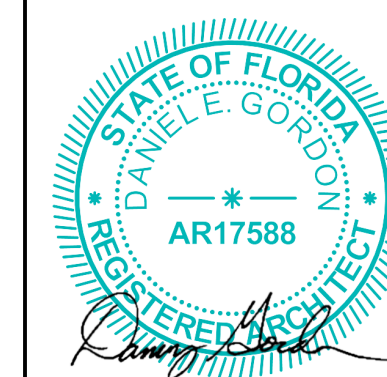

This item has been electronically signed and sealed by Daniel E. Gordon, JIA on the Date and/or Time Stamp shown using a digital signature.

Printed copies of this document are not considered signed and sealed and the signature must be verified on any electronic copies.

DEUK SPINE
INSTITUTE
Surgery Center at Millenia, LLC

Hunton Brady
ARCHITECT

DATE	SUBMISSION	N
12.12.23	CONSTRUCTION DOCUMENTS	
05.19.26	CCD NO. 1	1
08.07.26	CCD NO. 2R	2

FLOOR PLAN - 1ST LEVEL

PROJ. NO.	H-23016.00	SHEET
DRAWN	GH	