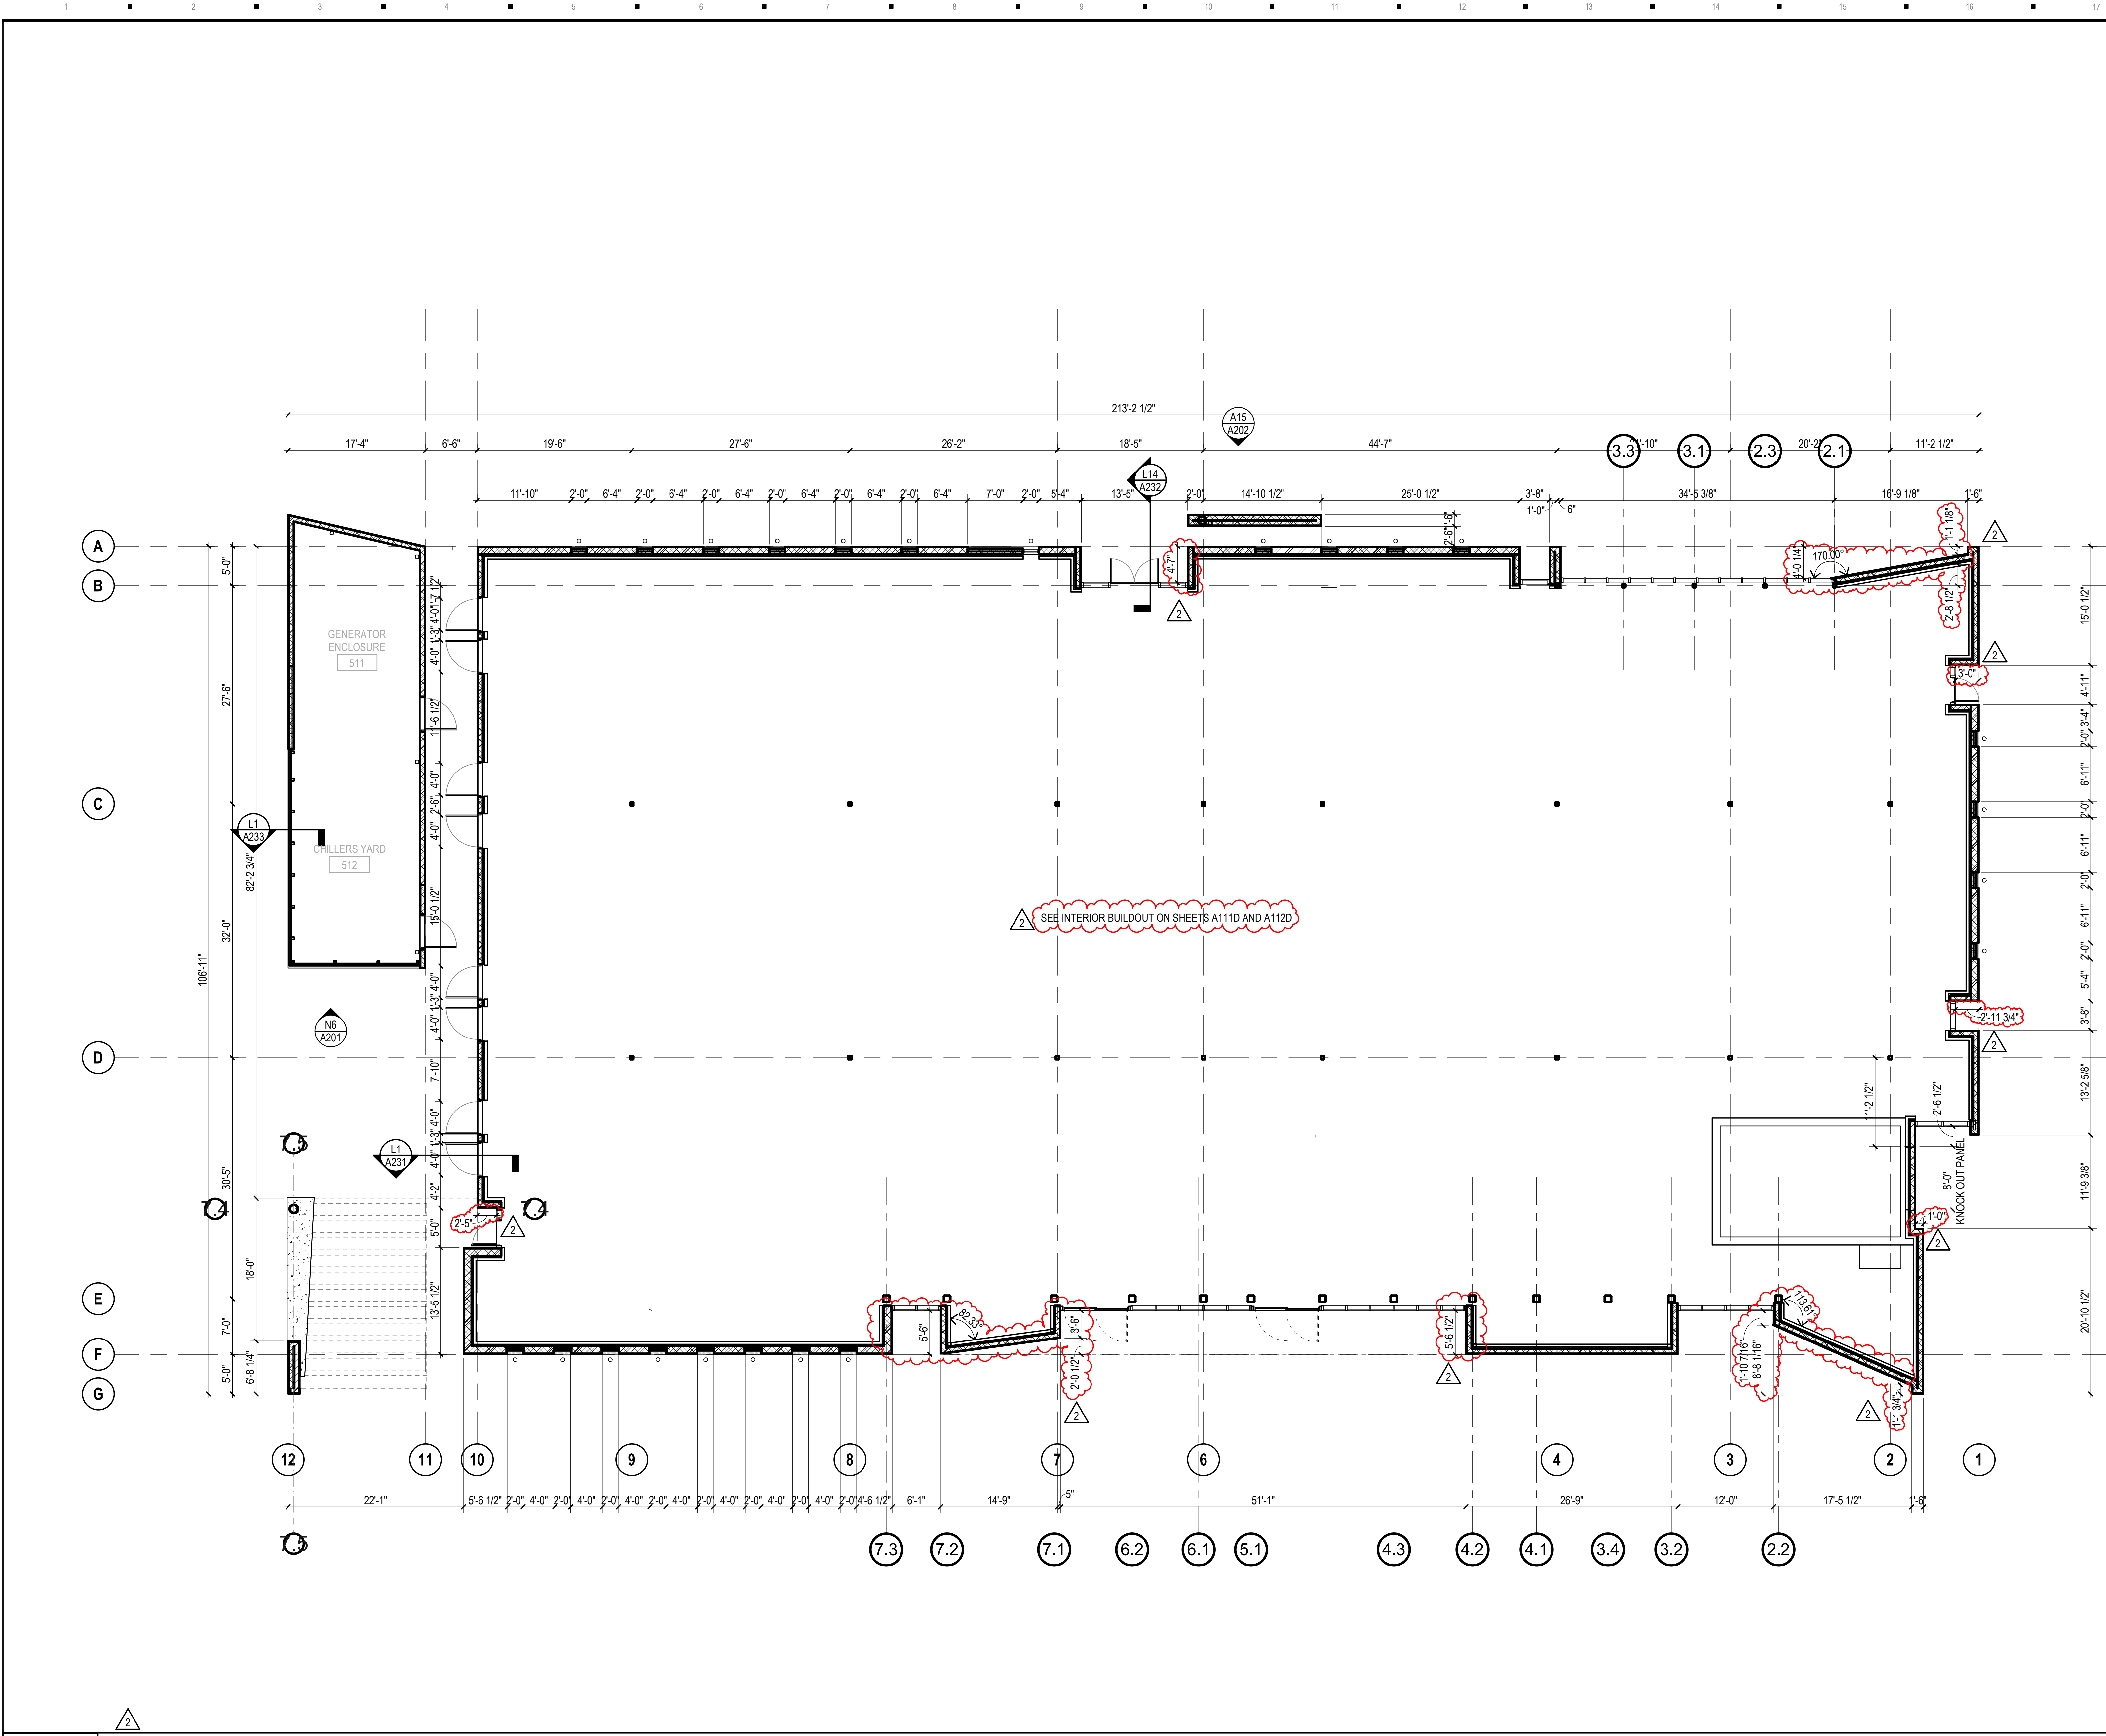


A1

1/8" = 1'-0"

ENVELOPE DIMENSION PLAN

MATERIAL NOTES

GENERAL NOTES

SEAL

STATE OF FLORIDA
DANIEL E. GORDON
AR17588

This item has been electronically signed and sealed by Daniel E. Gordon, AIA on the Date and/or Time Stamp shown using a digital signature. Printed copies of this document are not considered signed and sealed and the signature must be verified on any electronic copies.

DEUK SPINE INSTITUTE

Surgery Center at Millenia, LLC

Hunton Brady ARCHITECTS

DATE: 12.12.23
SUBMISSION: CONSTRUCTION DOCUMENTS
NO: 2

PROJ. NO. H-23016.00
DRAWN: GH

SHEET
A110D