




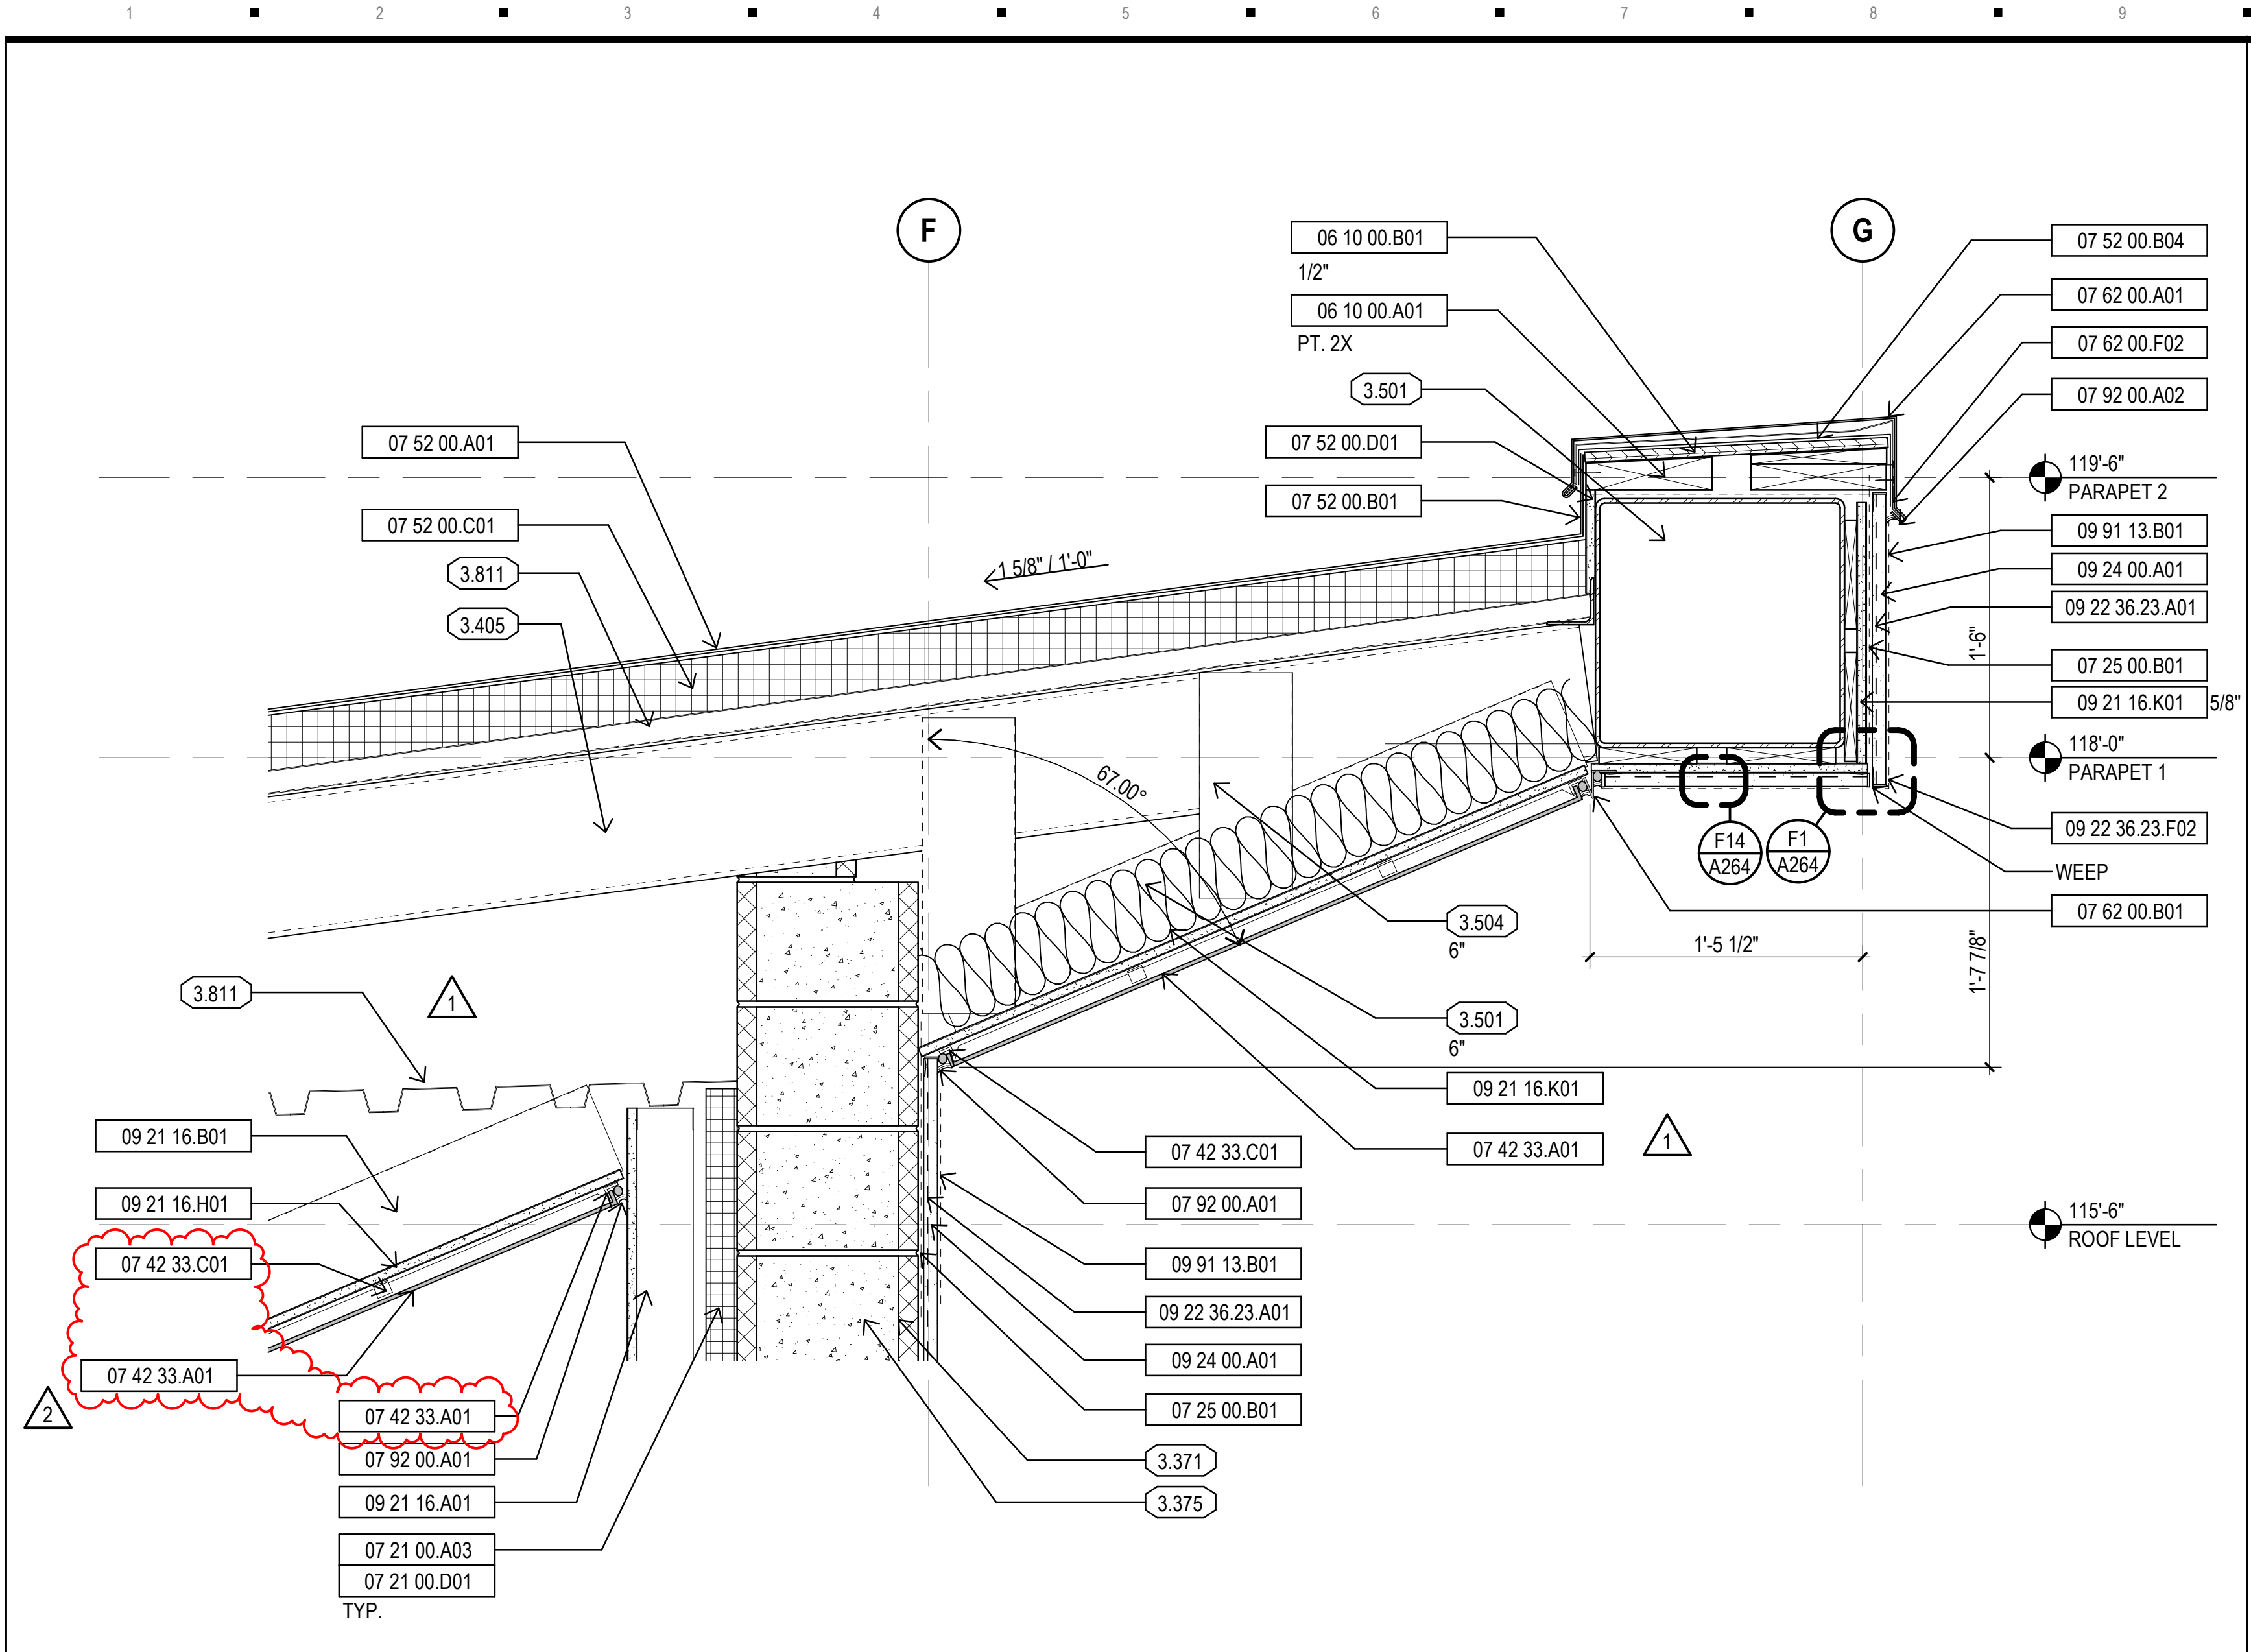


J1 EXTERIOR SECTION DETAIL
1 1/2" = 1'-0"

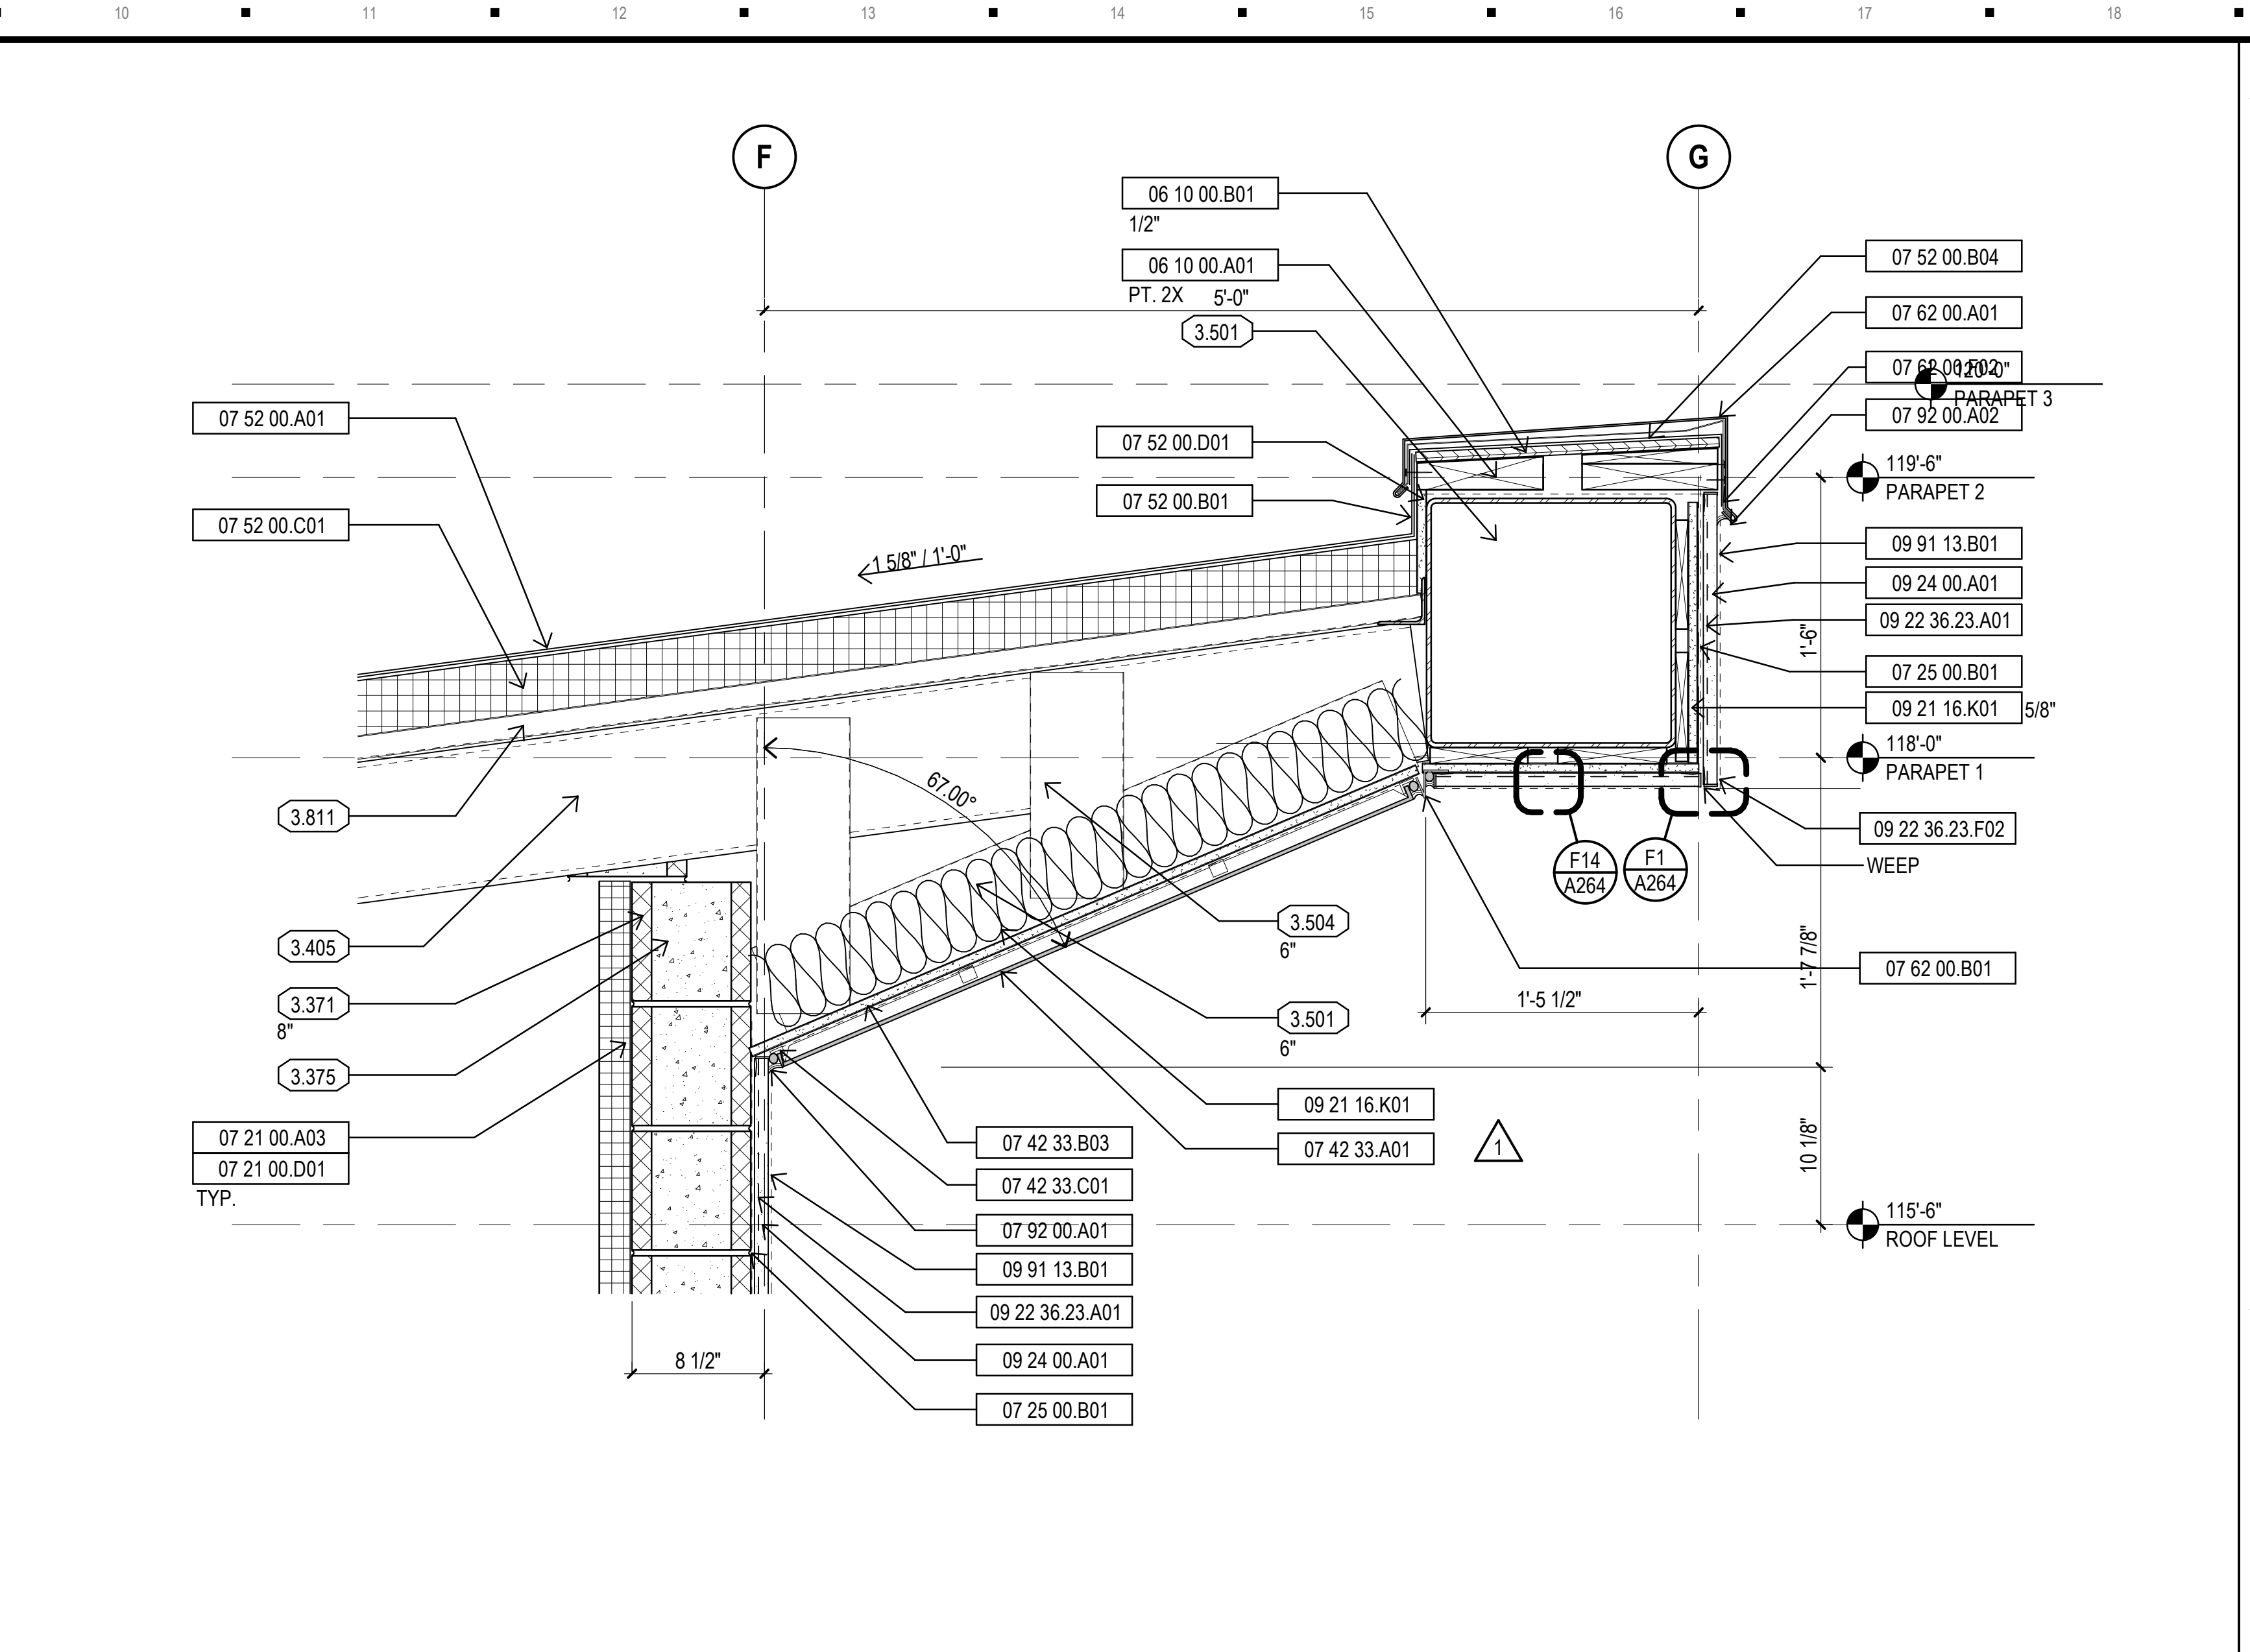

J10 EXTERIOR SECTION DETAIL
1 1/2" = 1'-0"

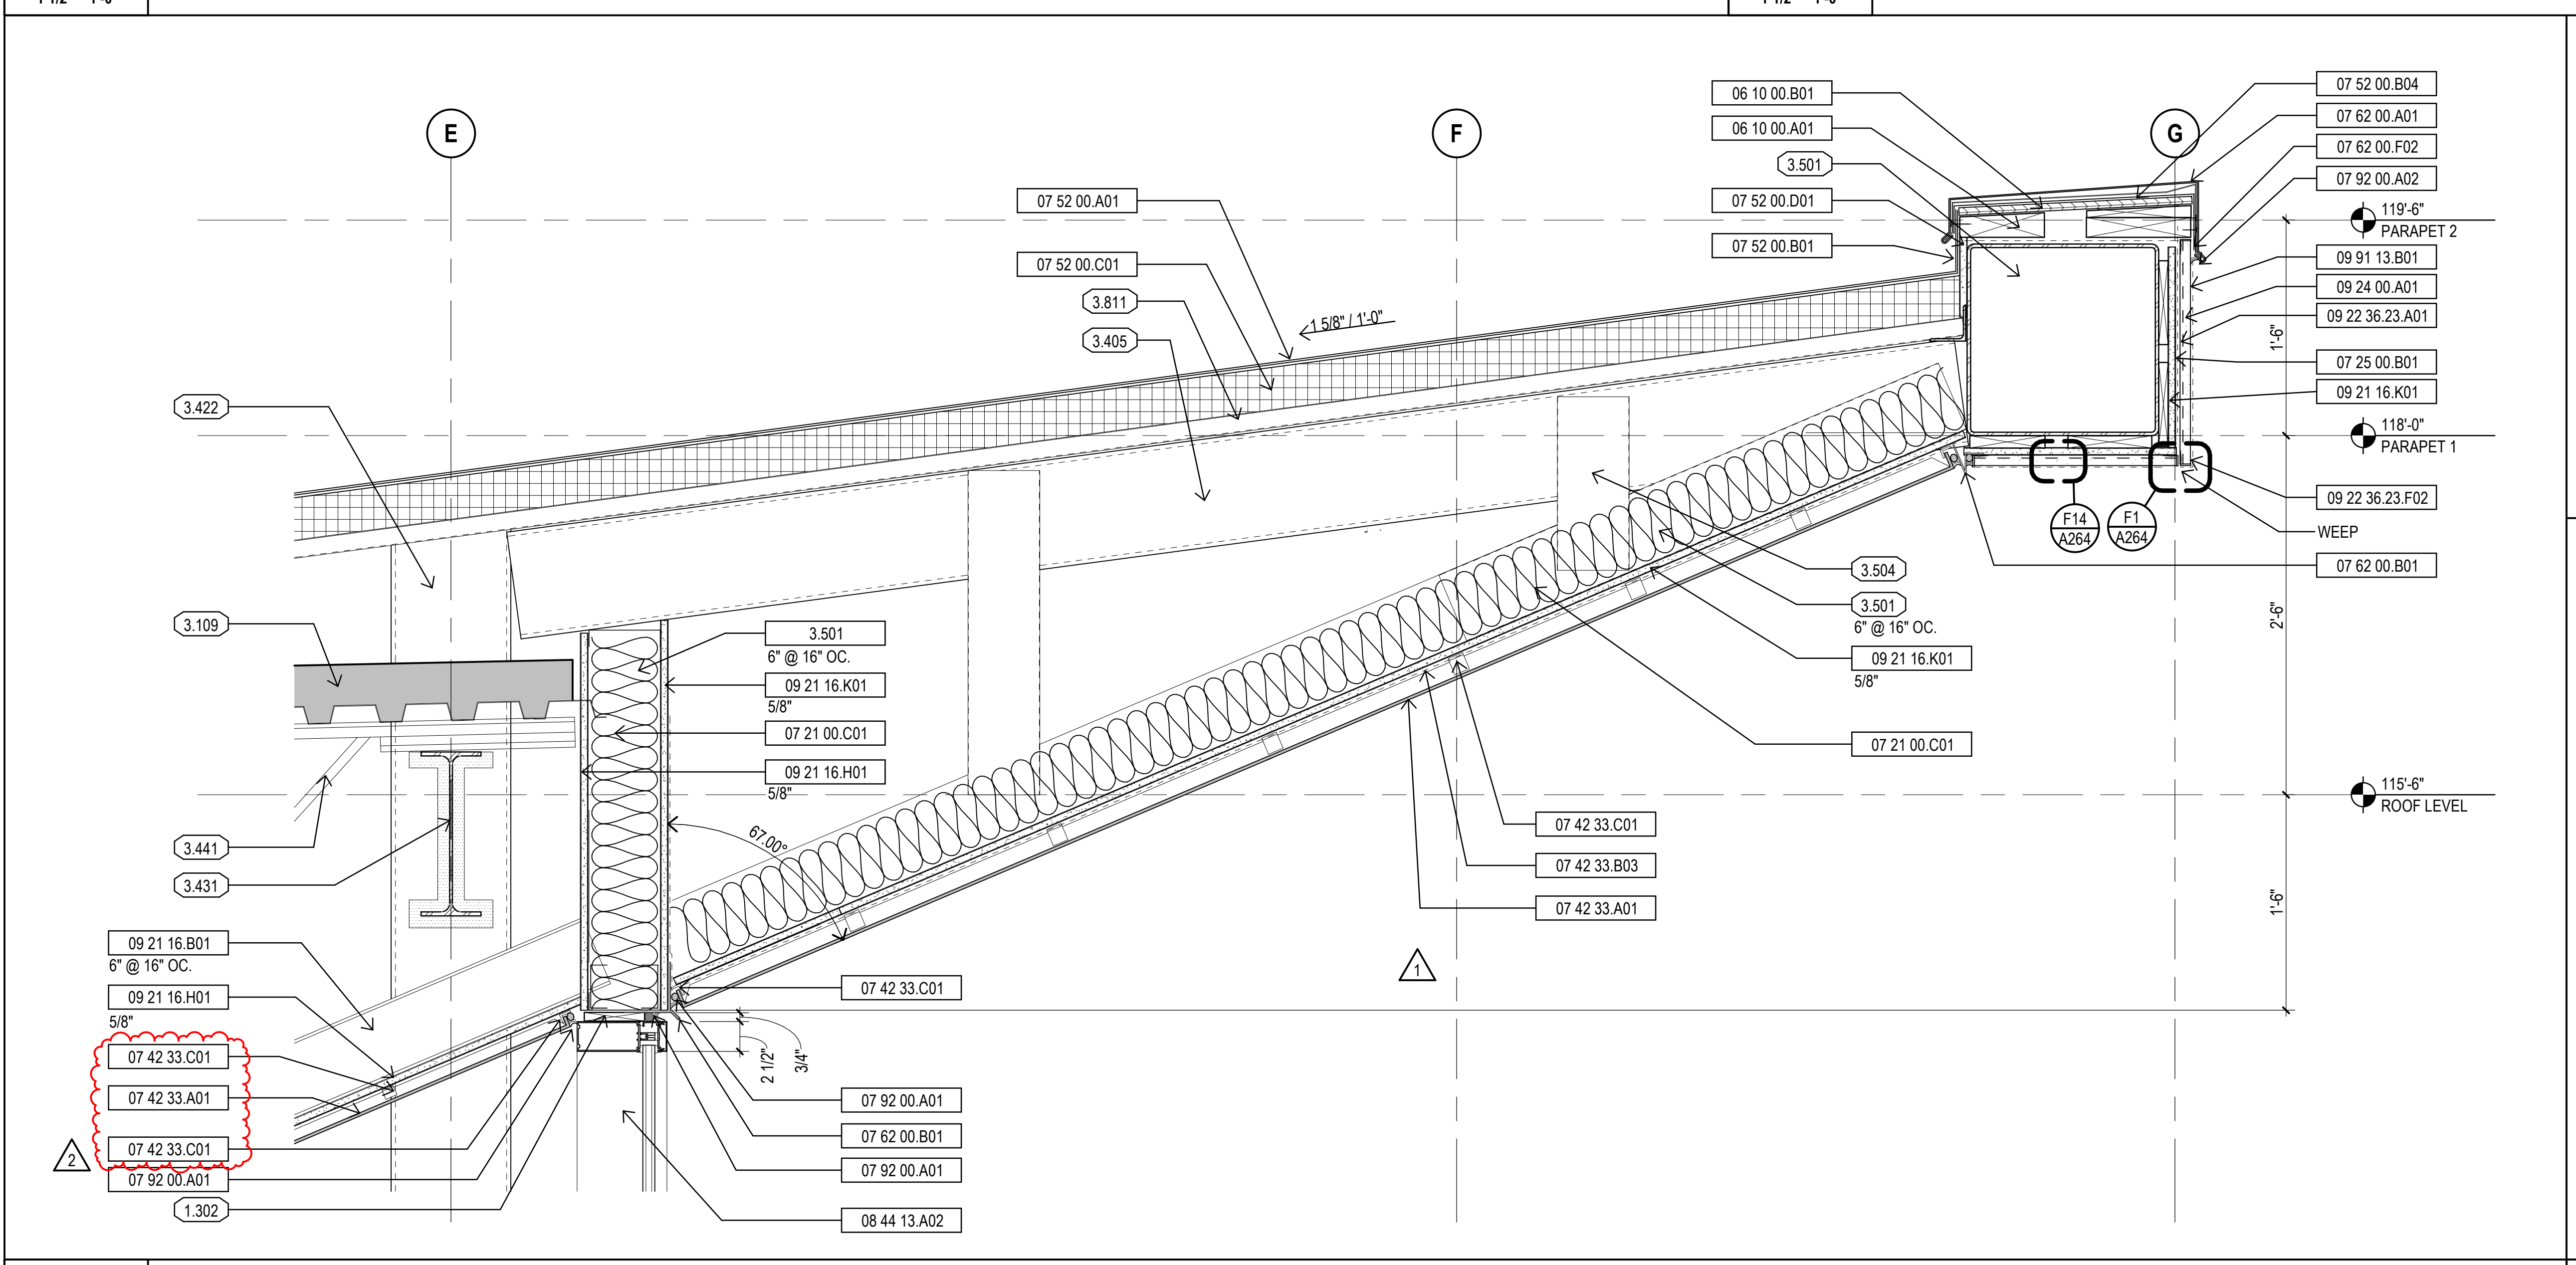


A1 EXTERIOR SECTION DETAIL
1 1/2" = 1'-0"

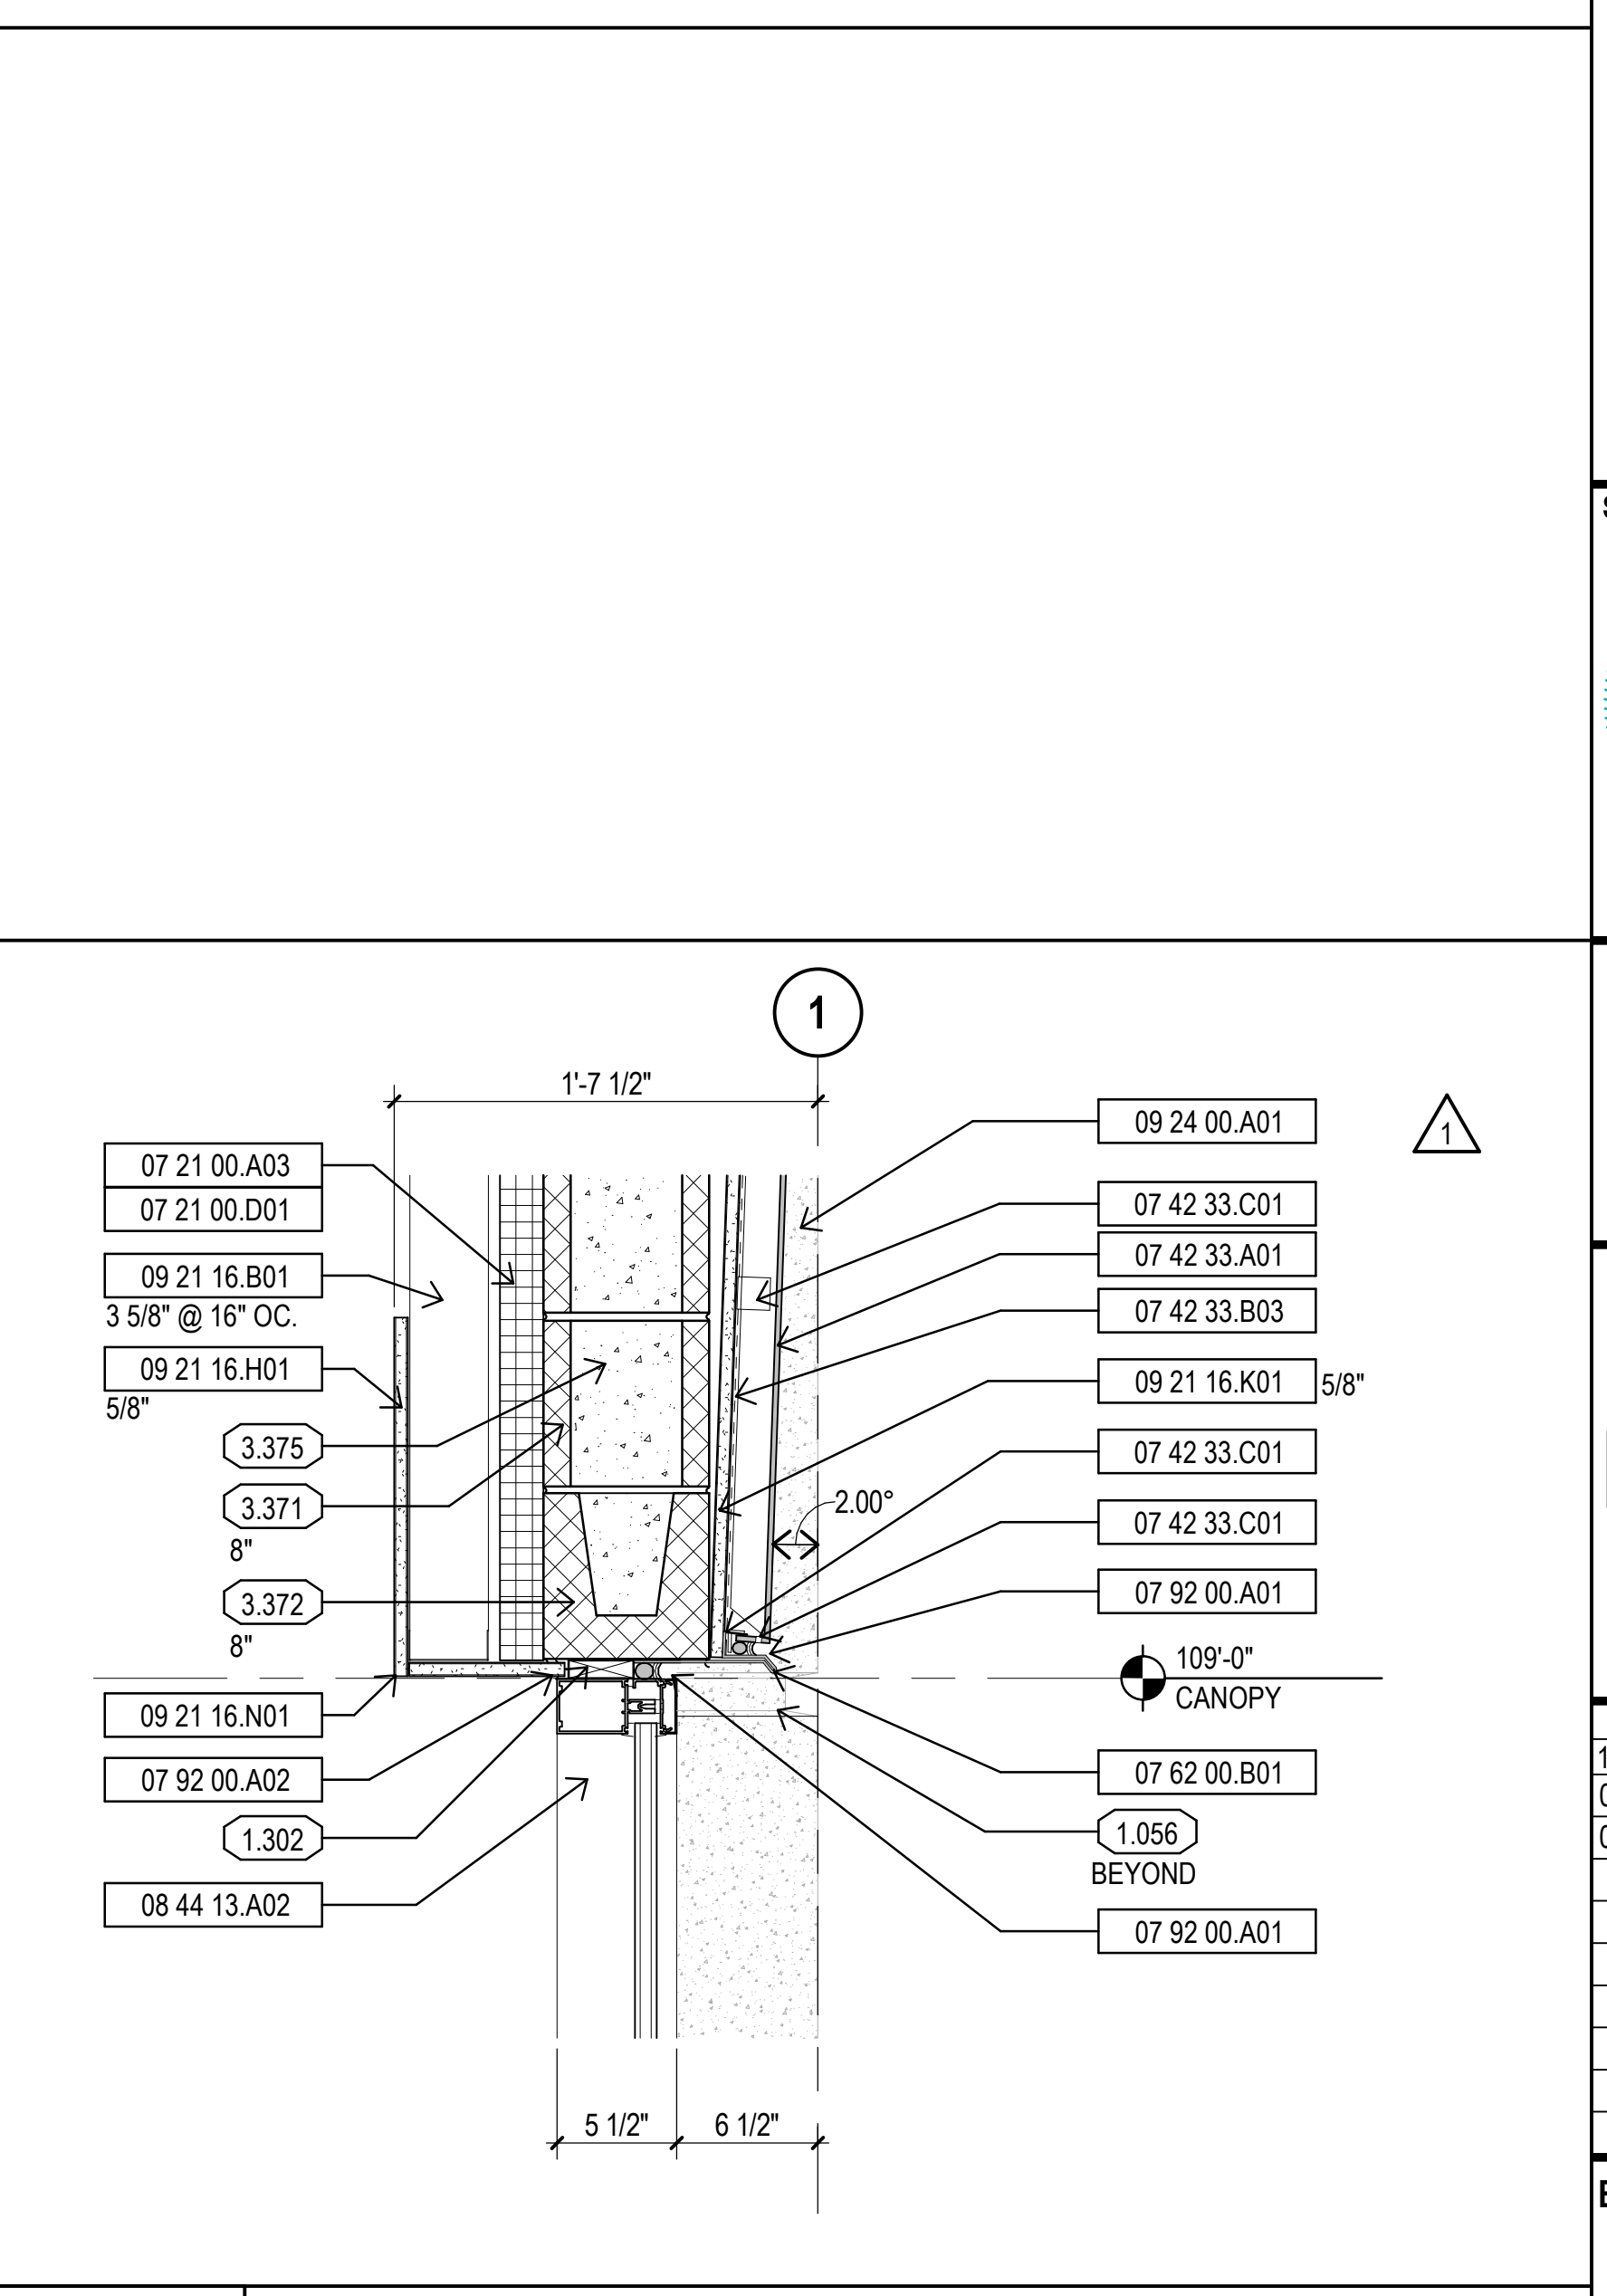

A14 EXTERIOR SECTION DETAIL
1 1/2" = 1'-0"

MATERIAL NOTES		
06 10 00.A01	wood blocking	
06 10 00.B01	plywood	
07 21 00.A03	rigid foam board insulation with facers	
07 21 00.C01	thermal batt insulation	
07 21 00.D01	impaling clip	
07 25 00.B01	fluid-applied membrane vapor retarder	
07 42 33.A01	phenolic panels	
07 42 33.B03	high-temperature underlayment	
07 42 33.C01	attachment clip	
07 52 00.A01	modified bituminous roofing	
07 52 00.B01	base flashing	
07 52 00.B04	self-adhering flashing	
07 52 00.C01	rigid board roof insulation	
07 52 00.D01	gypsum roof sheathing	
07 62 00.A01	metal coping	
07 62 00.F02	metal flashing	
07 92 00.A01	continuous metal cleat	
07 92 00.A02	sealant and backer rod	
08 44 13.A02	sealant	
09 21 16.A01	hurricane resistant glazed aluminum curtain wall system	
09 21 16.B01	gypsum board / metal stud interior partition - see partition types	
09 21 16.H01	metal stud	
09 21 16.K01	gypsum board	
09 21 16.N01	exterior gypsum wall sheathing	
09 22 36.23.A01	corner bead	
09 22 36.23.F02	metal lath	
09 24 00.A01	casing bead	
09 24 00.A01	cement plaster	
09 91 13.B01	elastomeric coating	

GENERAL NOTES		
1.056	reveal	
1.302	shim as required	
3.109	concrete roof slab on metal deck	
3.371	concrete masonry unit	
3.372	concrete masonry unit lintel	
3.375	mortar	
3.405	steel tube	
3.422	steel tube column	
3.431	steel beam	
3.441	steel joist	
3.501	cold formed metal studs	
3.504	cold formed metal stud bracing	
3.811	metal deck	

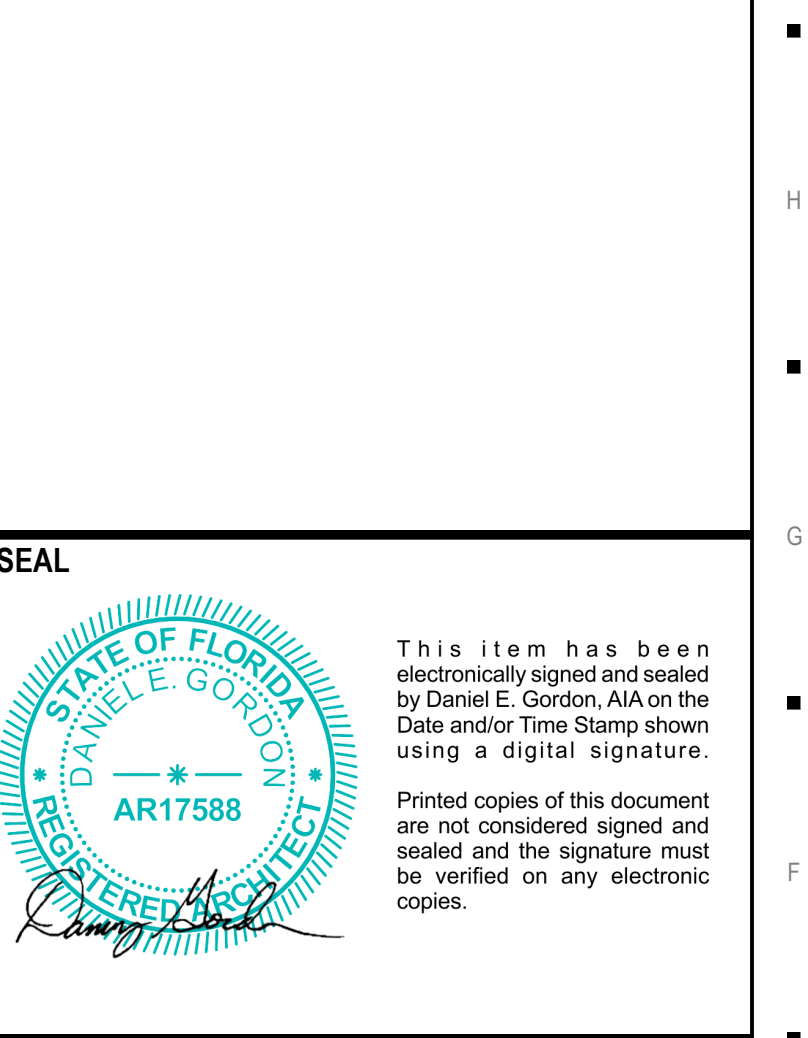

DEUK SPINE INSTITUTE
Surgery Center at Millenia, LLC

Hunton Brady
ARCHITECTS

DATE	SUBMISSION	NO
12.12.23	CONSTRUCTION DOCUMENTS	
05.19.26	CCD NO. 1	1
08.07.26	CCD NO. 2R	2

EXTERIOR SECTION DETAILS

PROJ. NO.	H-23016.00	SHEET
DRAWN	MP	

A242