


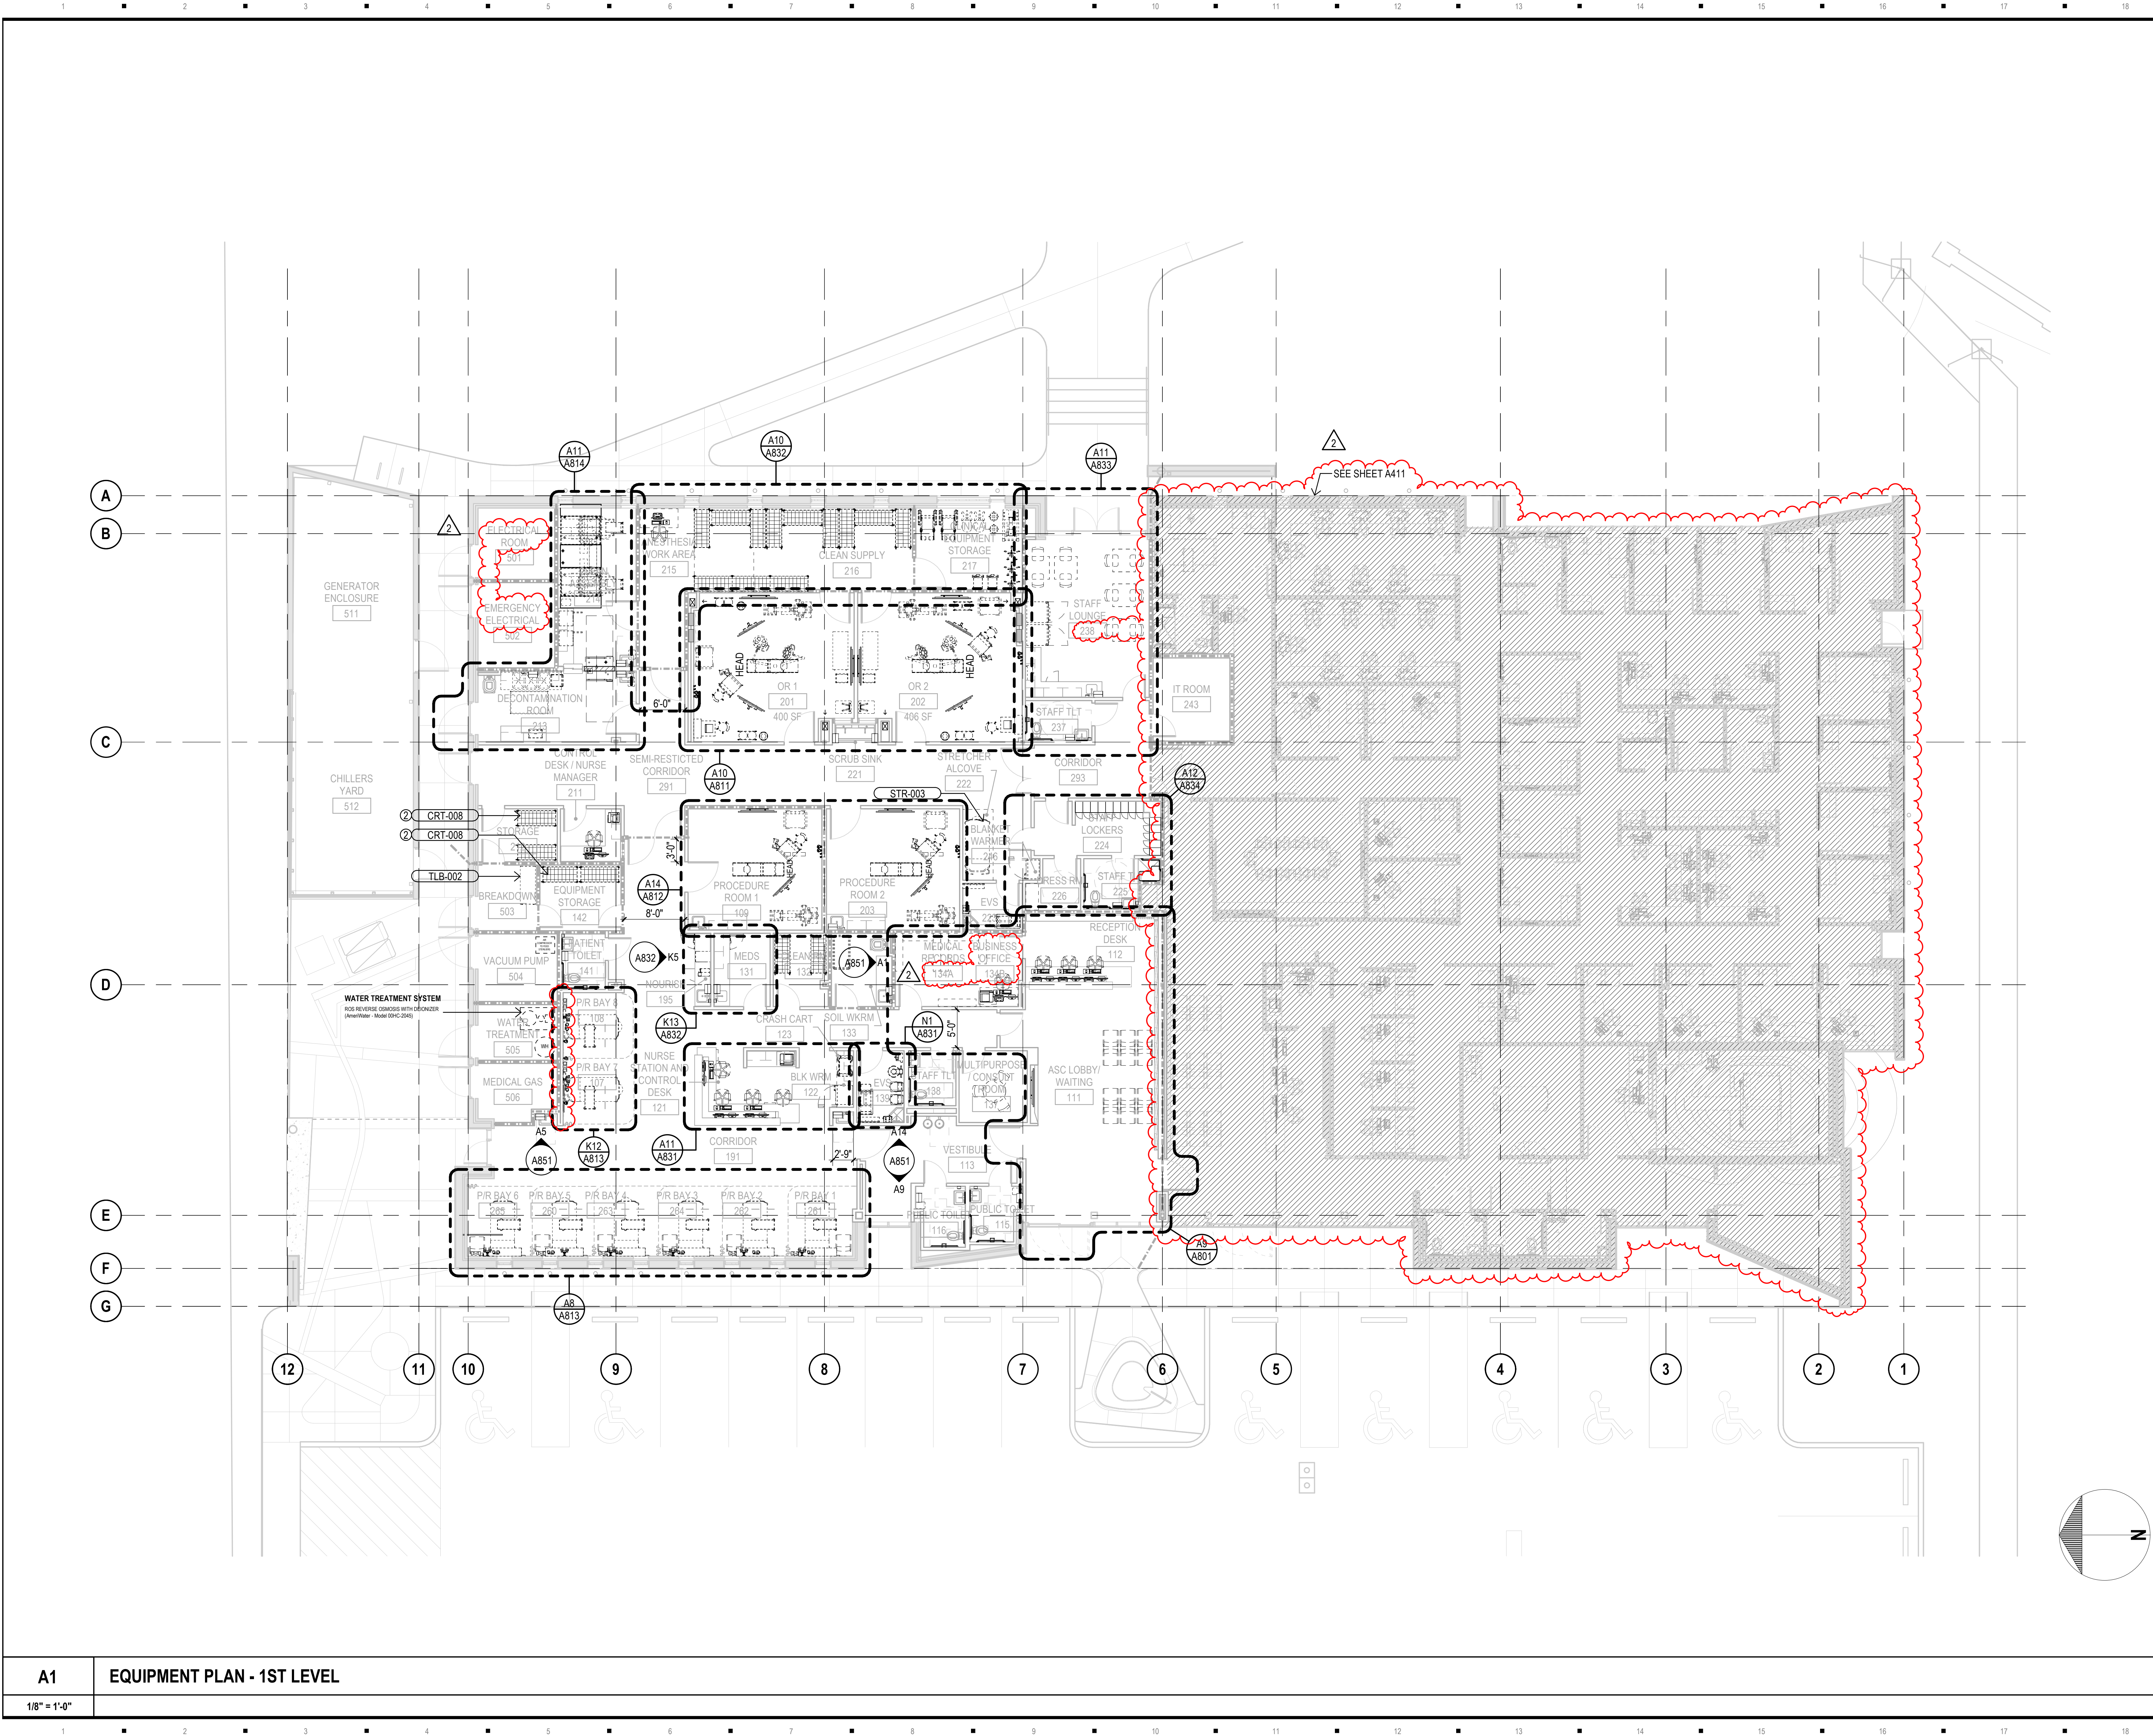


MATERIAL NOTES

GENERAL NOTES

EQUIPMENT NOTES

CRT-008 cart, shelving, wire, mobile
STR-003 stretcher, procedure / recovery
TLB-002 table, instrument, 60 inch

SEAL

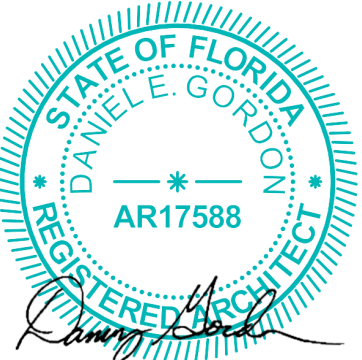

This item has been electronically signed and sealed by Daniel E. Gordon, AIA on the Date and/or Time Stamp shown using a digital signature.
Printed copies of this document are not considered signed and sealed and the signature must be verified on any electronic copies.

DEUK SPINE
INSTITUTE
Surgery Center at Millenia, LLC

Hunton Brady
ARCHITECTS

DATE	SUBMISSION	NO
12.12.23	CONSTRUCTION DOCUMENTS	
08.07.26	CCD NO. 2R	2

EQUIPMENT PLAN - 1ST LEVEL

PROJ. NO. H-23016.00 SHEET
DRAWN GH
A411

A1
EQUIPMENT PLAN - 1ST LEVEL
1/8" = 1'-0"