

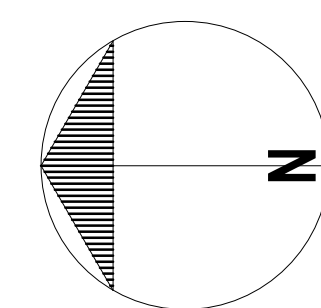


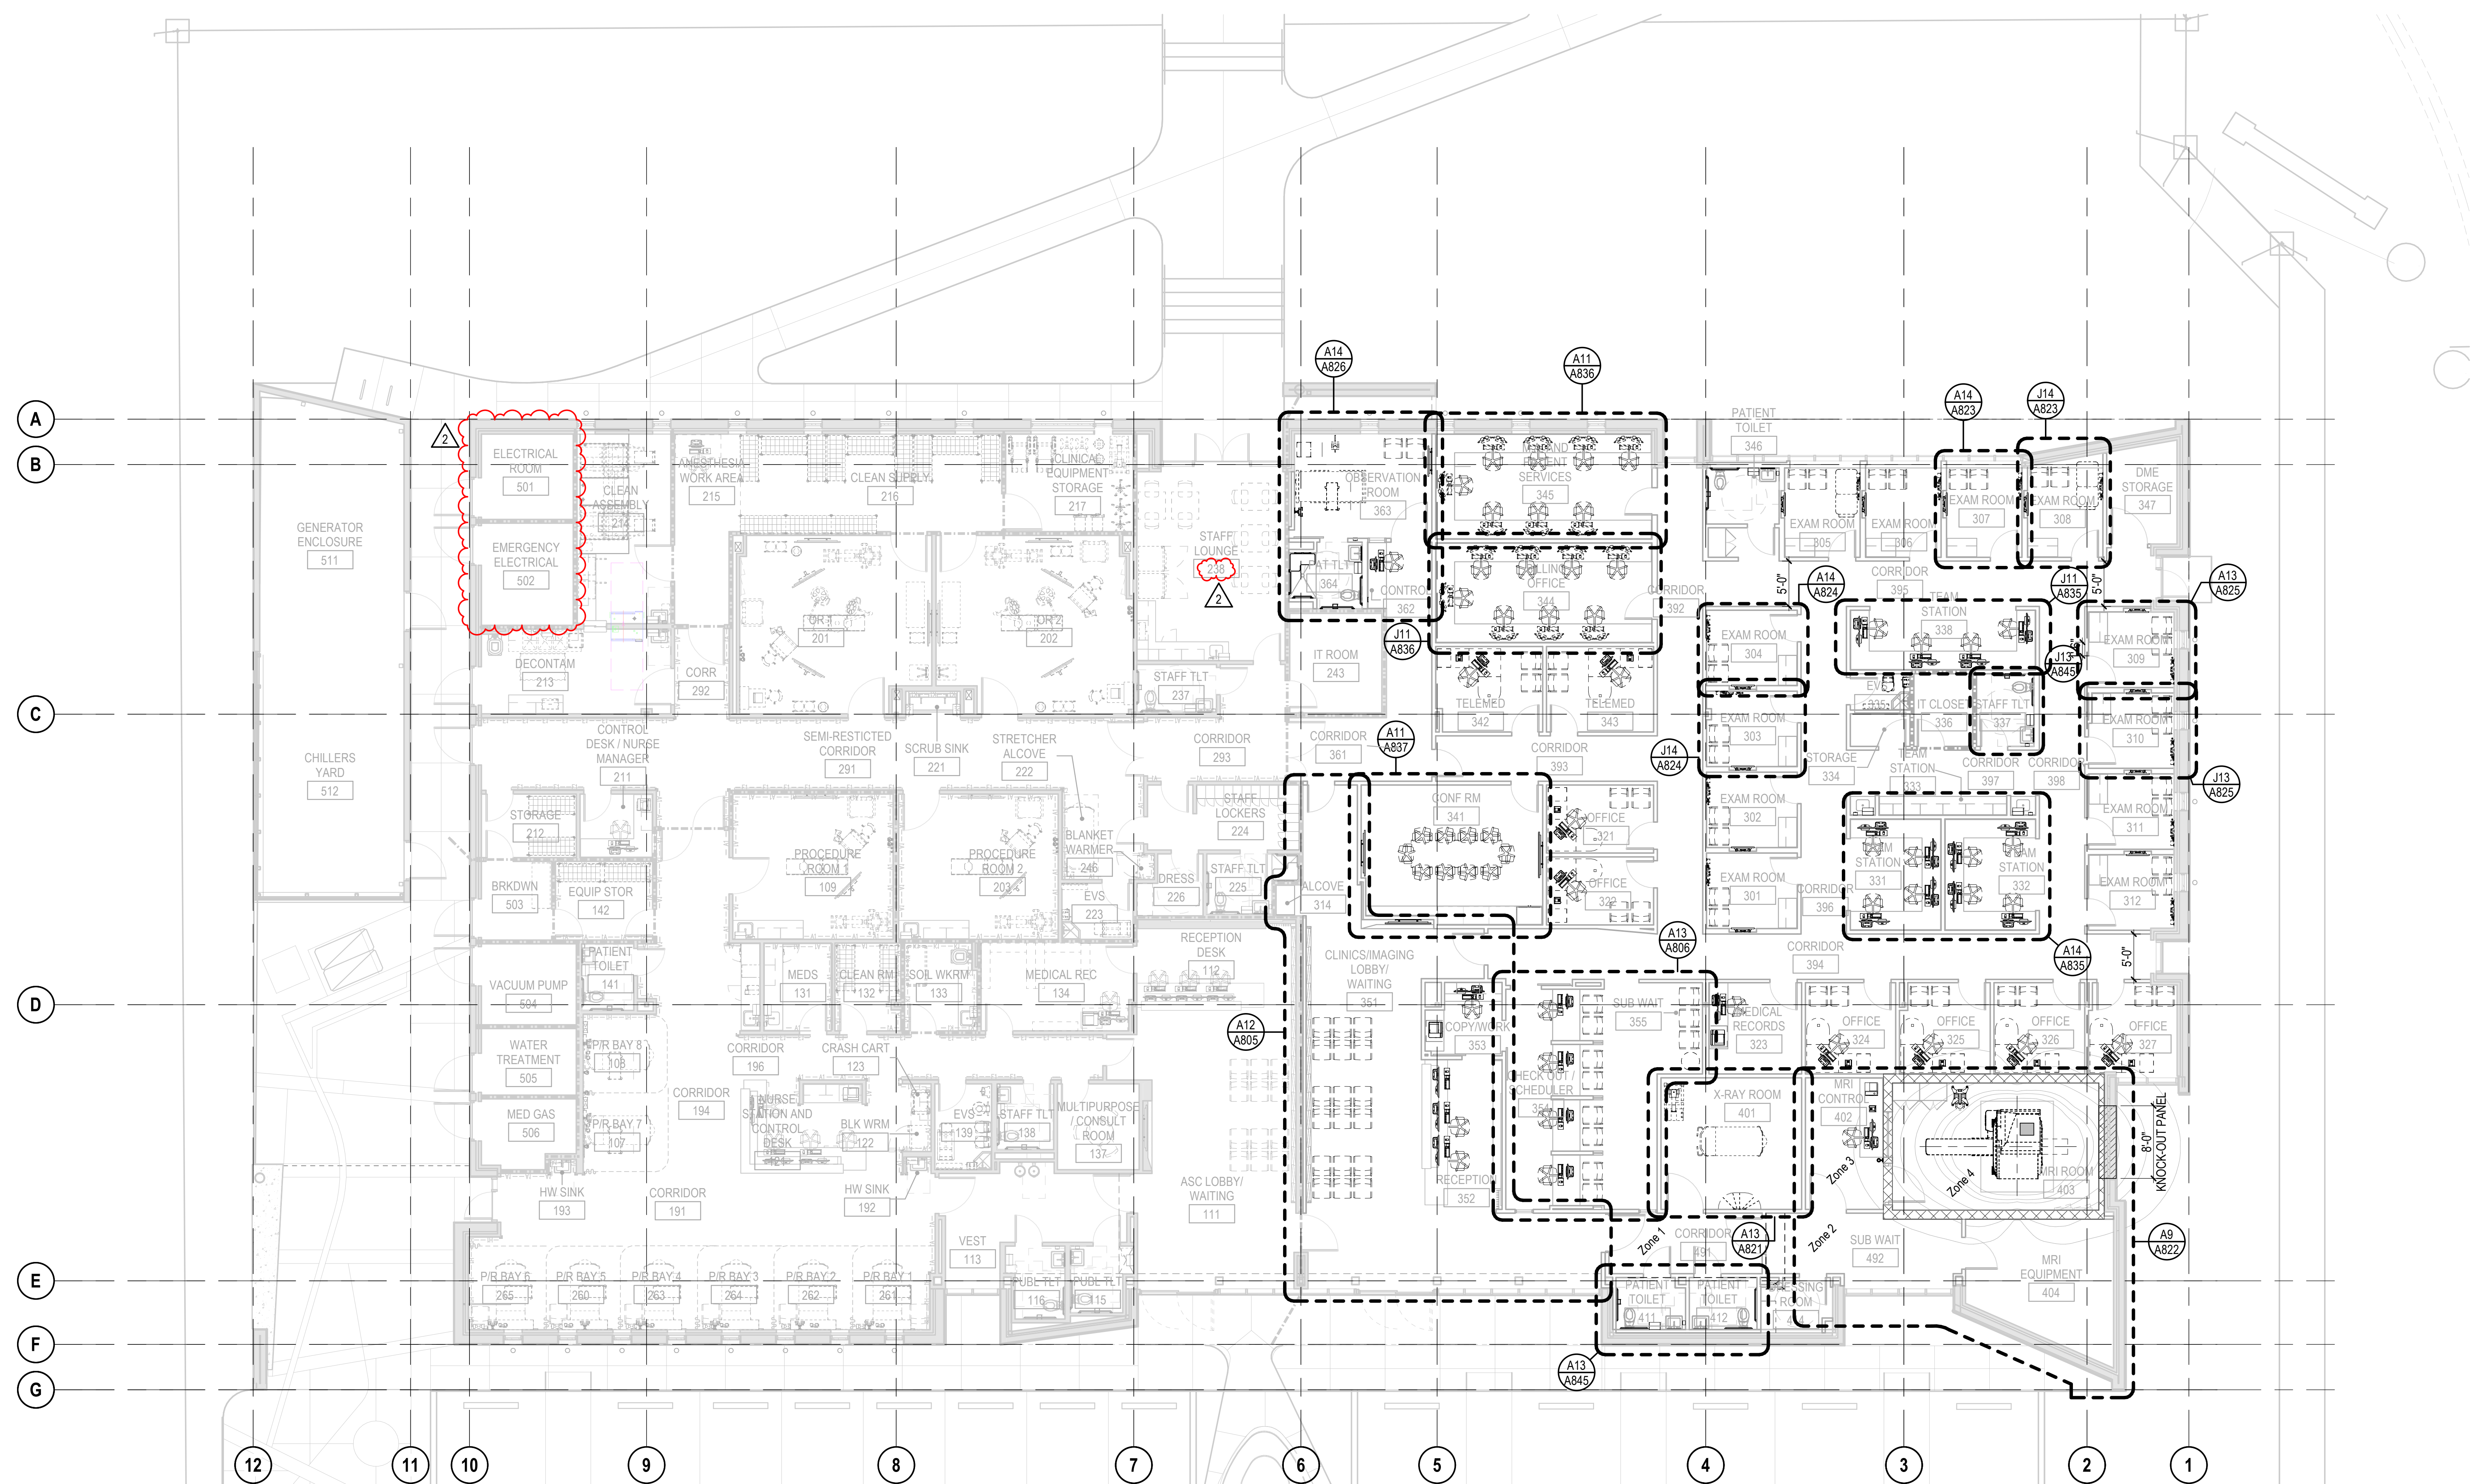

MATERIAL NOTES

GENERAL NOTES

EQUIPMENT NOTES

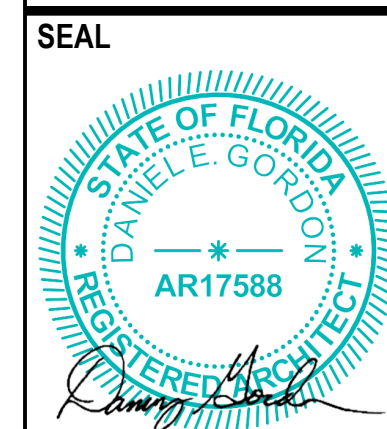

This item has been electronically signed and sealed by Daniel E. Gordon, AIA on the Date and/or Time Stamp shown using a digital signature.

Printed copies of this document are not considered signed and sealed and the signature must be verified on any electronic copies.

DEUK SPINE
INSTITUTE
Surgery Center at Millenia, LLC

Hunton Brady
ARCHITECTS

DATE	SUBMISSION	NO
12.12.23	CONSTRUCTION DOCUMENTS	
08.07.26	CCD NO. 2R	2

EQUIPMENT PLAN - 1ST LEVEL

PROJ. NO.	H-23016.00	SHEET
DRAWN	GH	

A412