


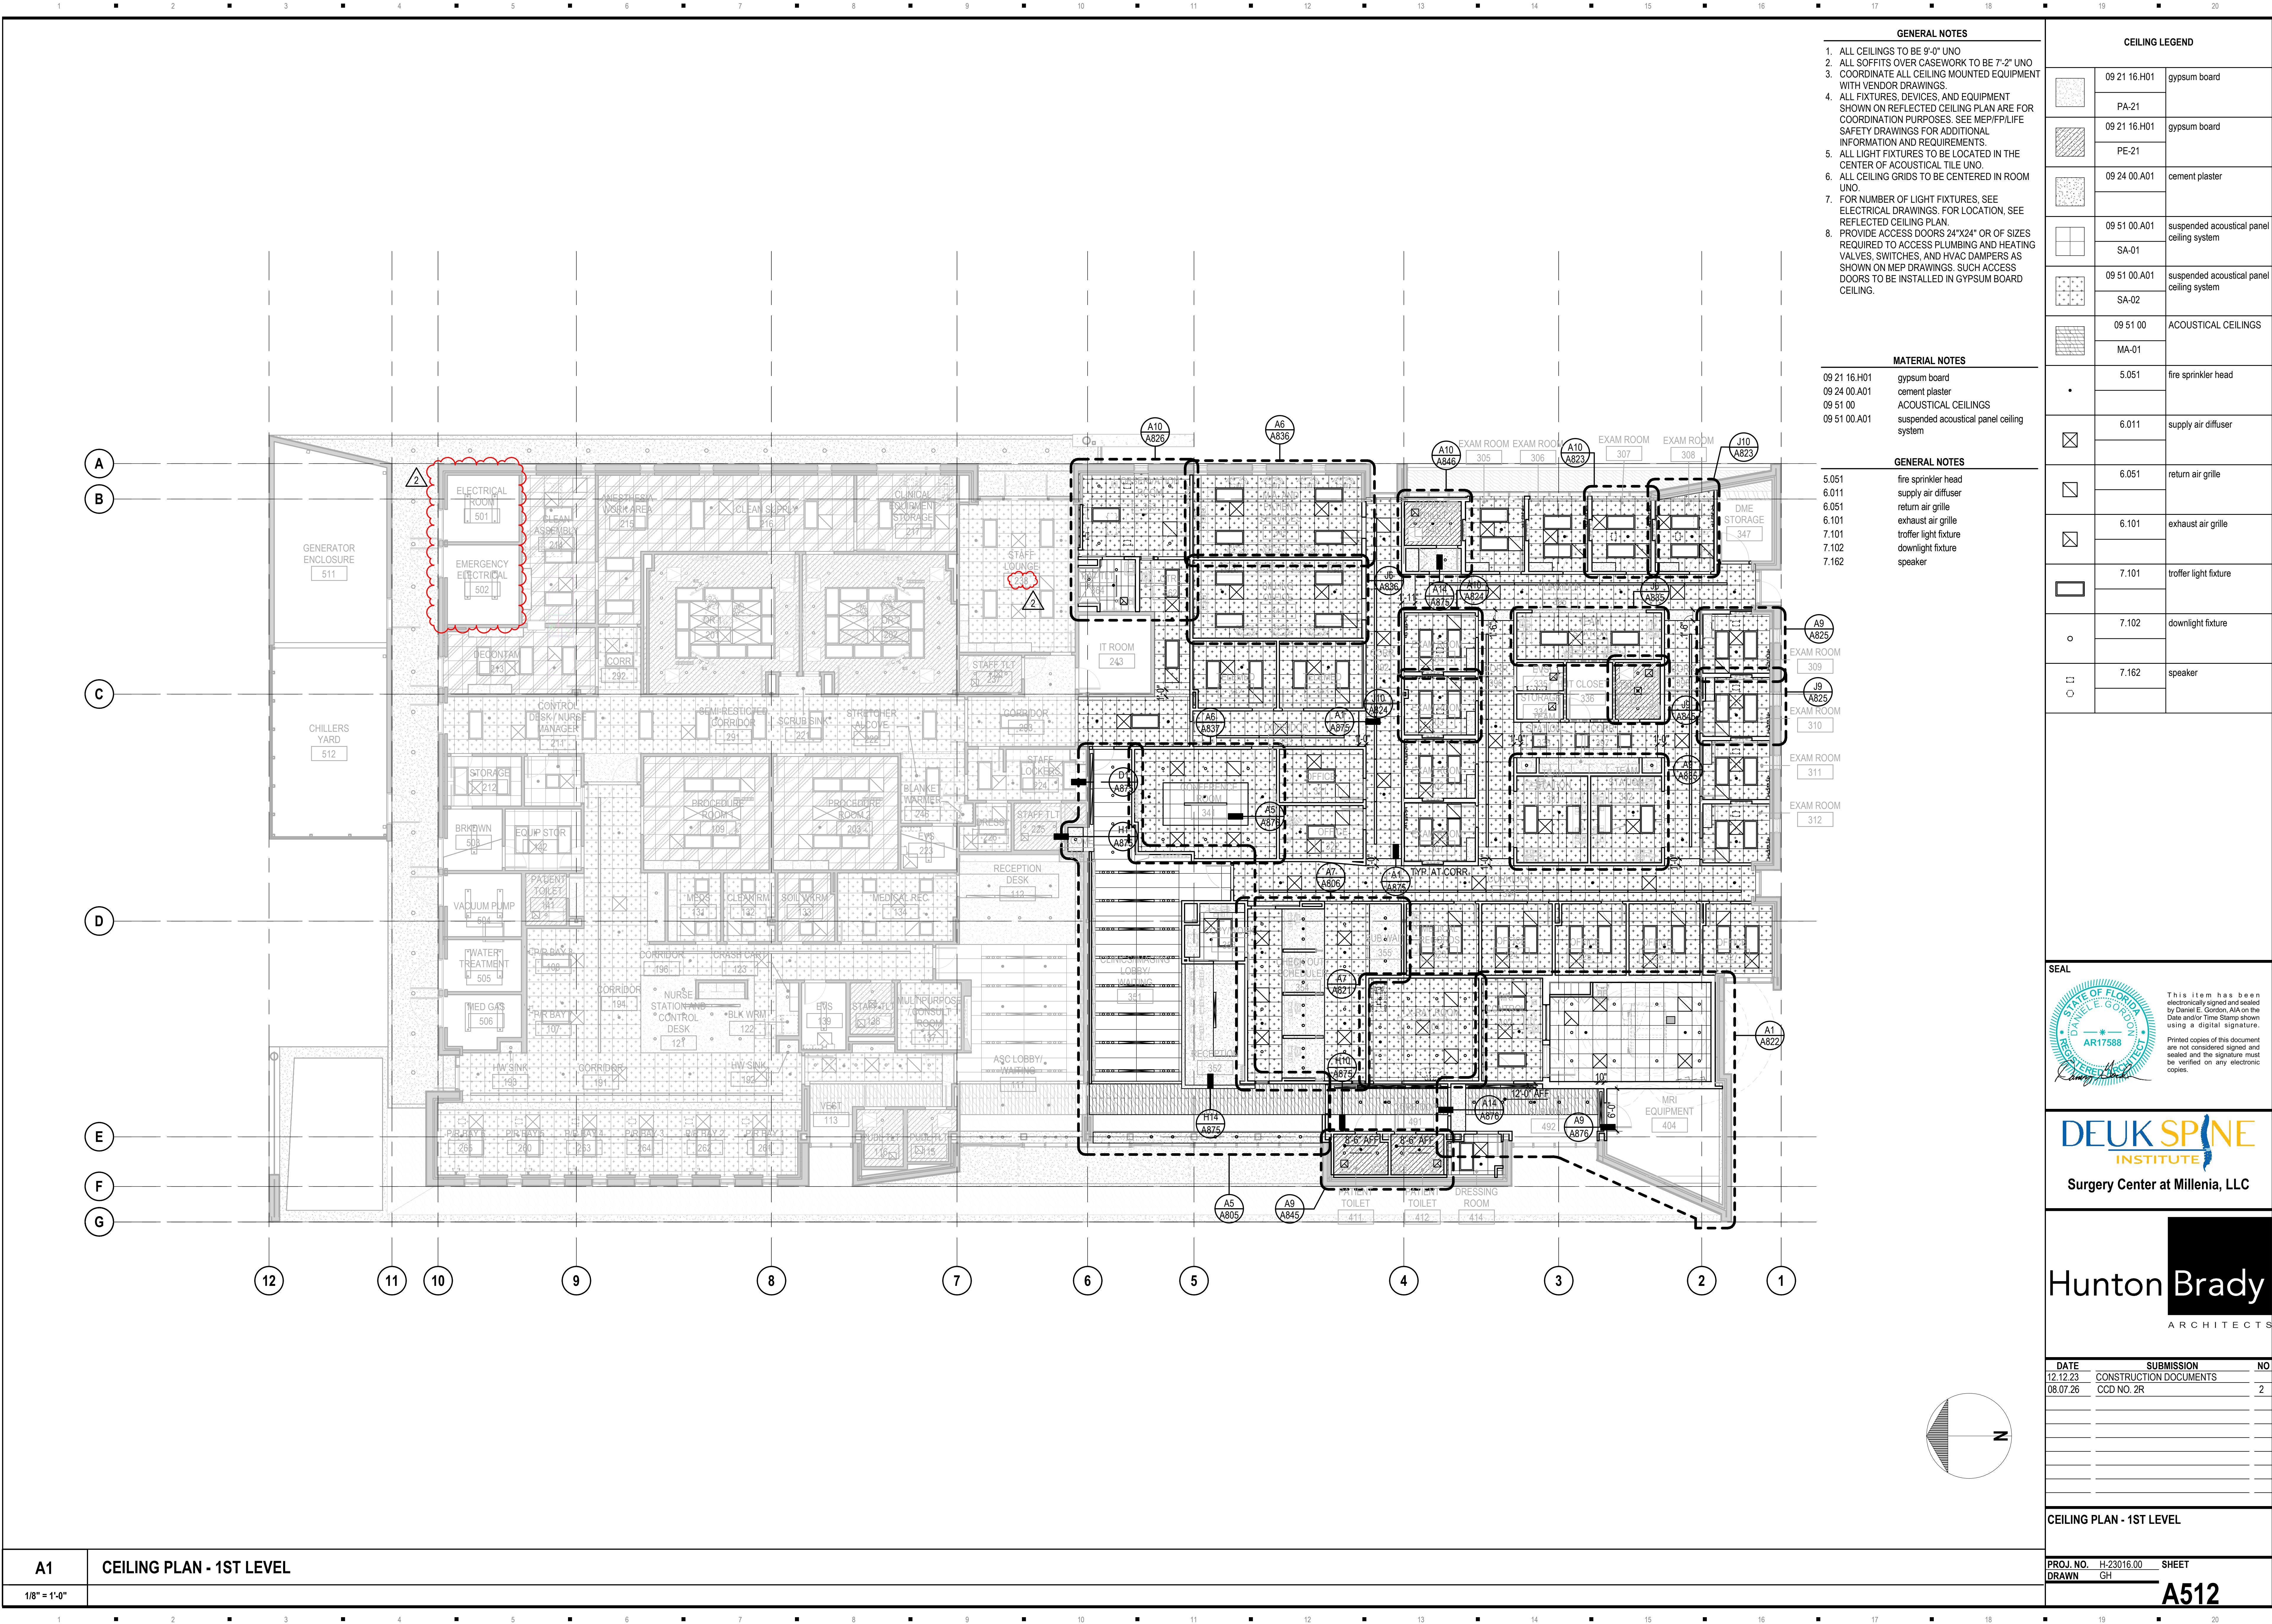

- GENERAL NOTES**
1. ALL CEILING TO BE 9'-0" UNO
 2. ALL SOFFITS OVER CASEWORK TO BE 7'-2" UNO
 3. COORDINATE ALL CEILING MOUNTED EQUIPMENT WITH VENDOR DRAWINGS.
 4. ALL FIXTURES, DEVICES, AND EQUIPMENT SHOWN ON REFLECTED CEILING PLAN ARE FOR COORDINATION PURPOSES. SEE MEP/PL/LIFE SAFETY DRAWINGS FOR ADDITIONAL INFORMATION AND REQUIREMENTS.
 5. ALL LIGHT FIXTURES TO BE LOCATED IN THE CENTER OF ACOUSTICAL TILE UNO.
 6. ALL CEILING GRIDS TO BE CENTERED IN ROOM UNO.
 7. FOR NUMBER OF LIGHT FIXTURES, SEE ELECTRICAL DRAWINGS. FOR LOCATION, SEE REFLECTED CEILING PLAN.
 8. PROVIDE ACCESS DOORS 24"x24" OR OF SIZES REQUIRED TO ACCESS PLUMBING AND HEATING VALVES, SWITCHES, AND HVAC DAMPERS AS SHOWN ON MEP DRAWINGS. SUCH ACCESS DOORS TO BE INSTALLED IN GYPSUM BOARD CEILING.

- MATERIAL NOTES**
- 09 21 16.H01 gypsum board
09 24 00.A01 cement plaster
09 51 00 ACOUSTICAL CEILING
09 51 00.A01 suspended acoustical panel ceiling system

- GENERAL NOTES**
- 5.051 fire sprinkler head
6.011 supply air diffuser
6.051 return air grille
6.101 exhaust air grille
7.101 troffer light fixture
7.102 downlight fixture
7.162 speaker

CEILING LEGEND		
	09 21 16.H01	gypsum board
	PA-21	
	09 21 16.H01	gypsum board
	PE-21	
	09 24 00.A01	cement plaster
	09 51 00.A01	suspended acoustical panel ceiling system
	SA-01	
	09 51 00.A01	suspended acoustical panel ceiling system
	SA-02	
	09 51 00	ACOUSTICAL CEILING
	MA-01	
	5.051	fire sprinkler head
	6.011	supply air diffuser
	6.051	return air grille
	6.101	exhaust air grille
	7.101	troffer light fixture
	7.102	downlight fixture
	7.162	speaker

SEAL

STATE OF FLORIDA
DANIEL E. GORDON
AR17588
REGISTERED PROFESSIONAL ARCHITECT

This item has been electronically signed and sealed by Daniel E. Gordon, AIA on the Date and/or Time Stamp shown using a digital signature.

Printed copies of this document are not considered signed and sealed and the signature must be verified on any electronic copies.

DEUK SPINE INSTITUTE
Surgery Center at Millenia, LLC

Hunton Brady ARCHITECTS

DATE	SUBMISSION	NO.
12.12.23	CONSTRUCTION DOCUMENTS	
08.07.26	CCD NO. 2R	2

CEILING PLAN - 1ST LEVEL

PROJ. NO. H-23016.00 SHEET
DRAWN GH

A512