


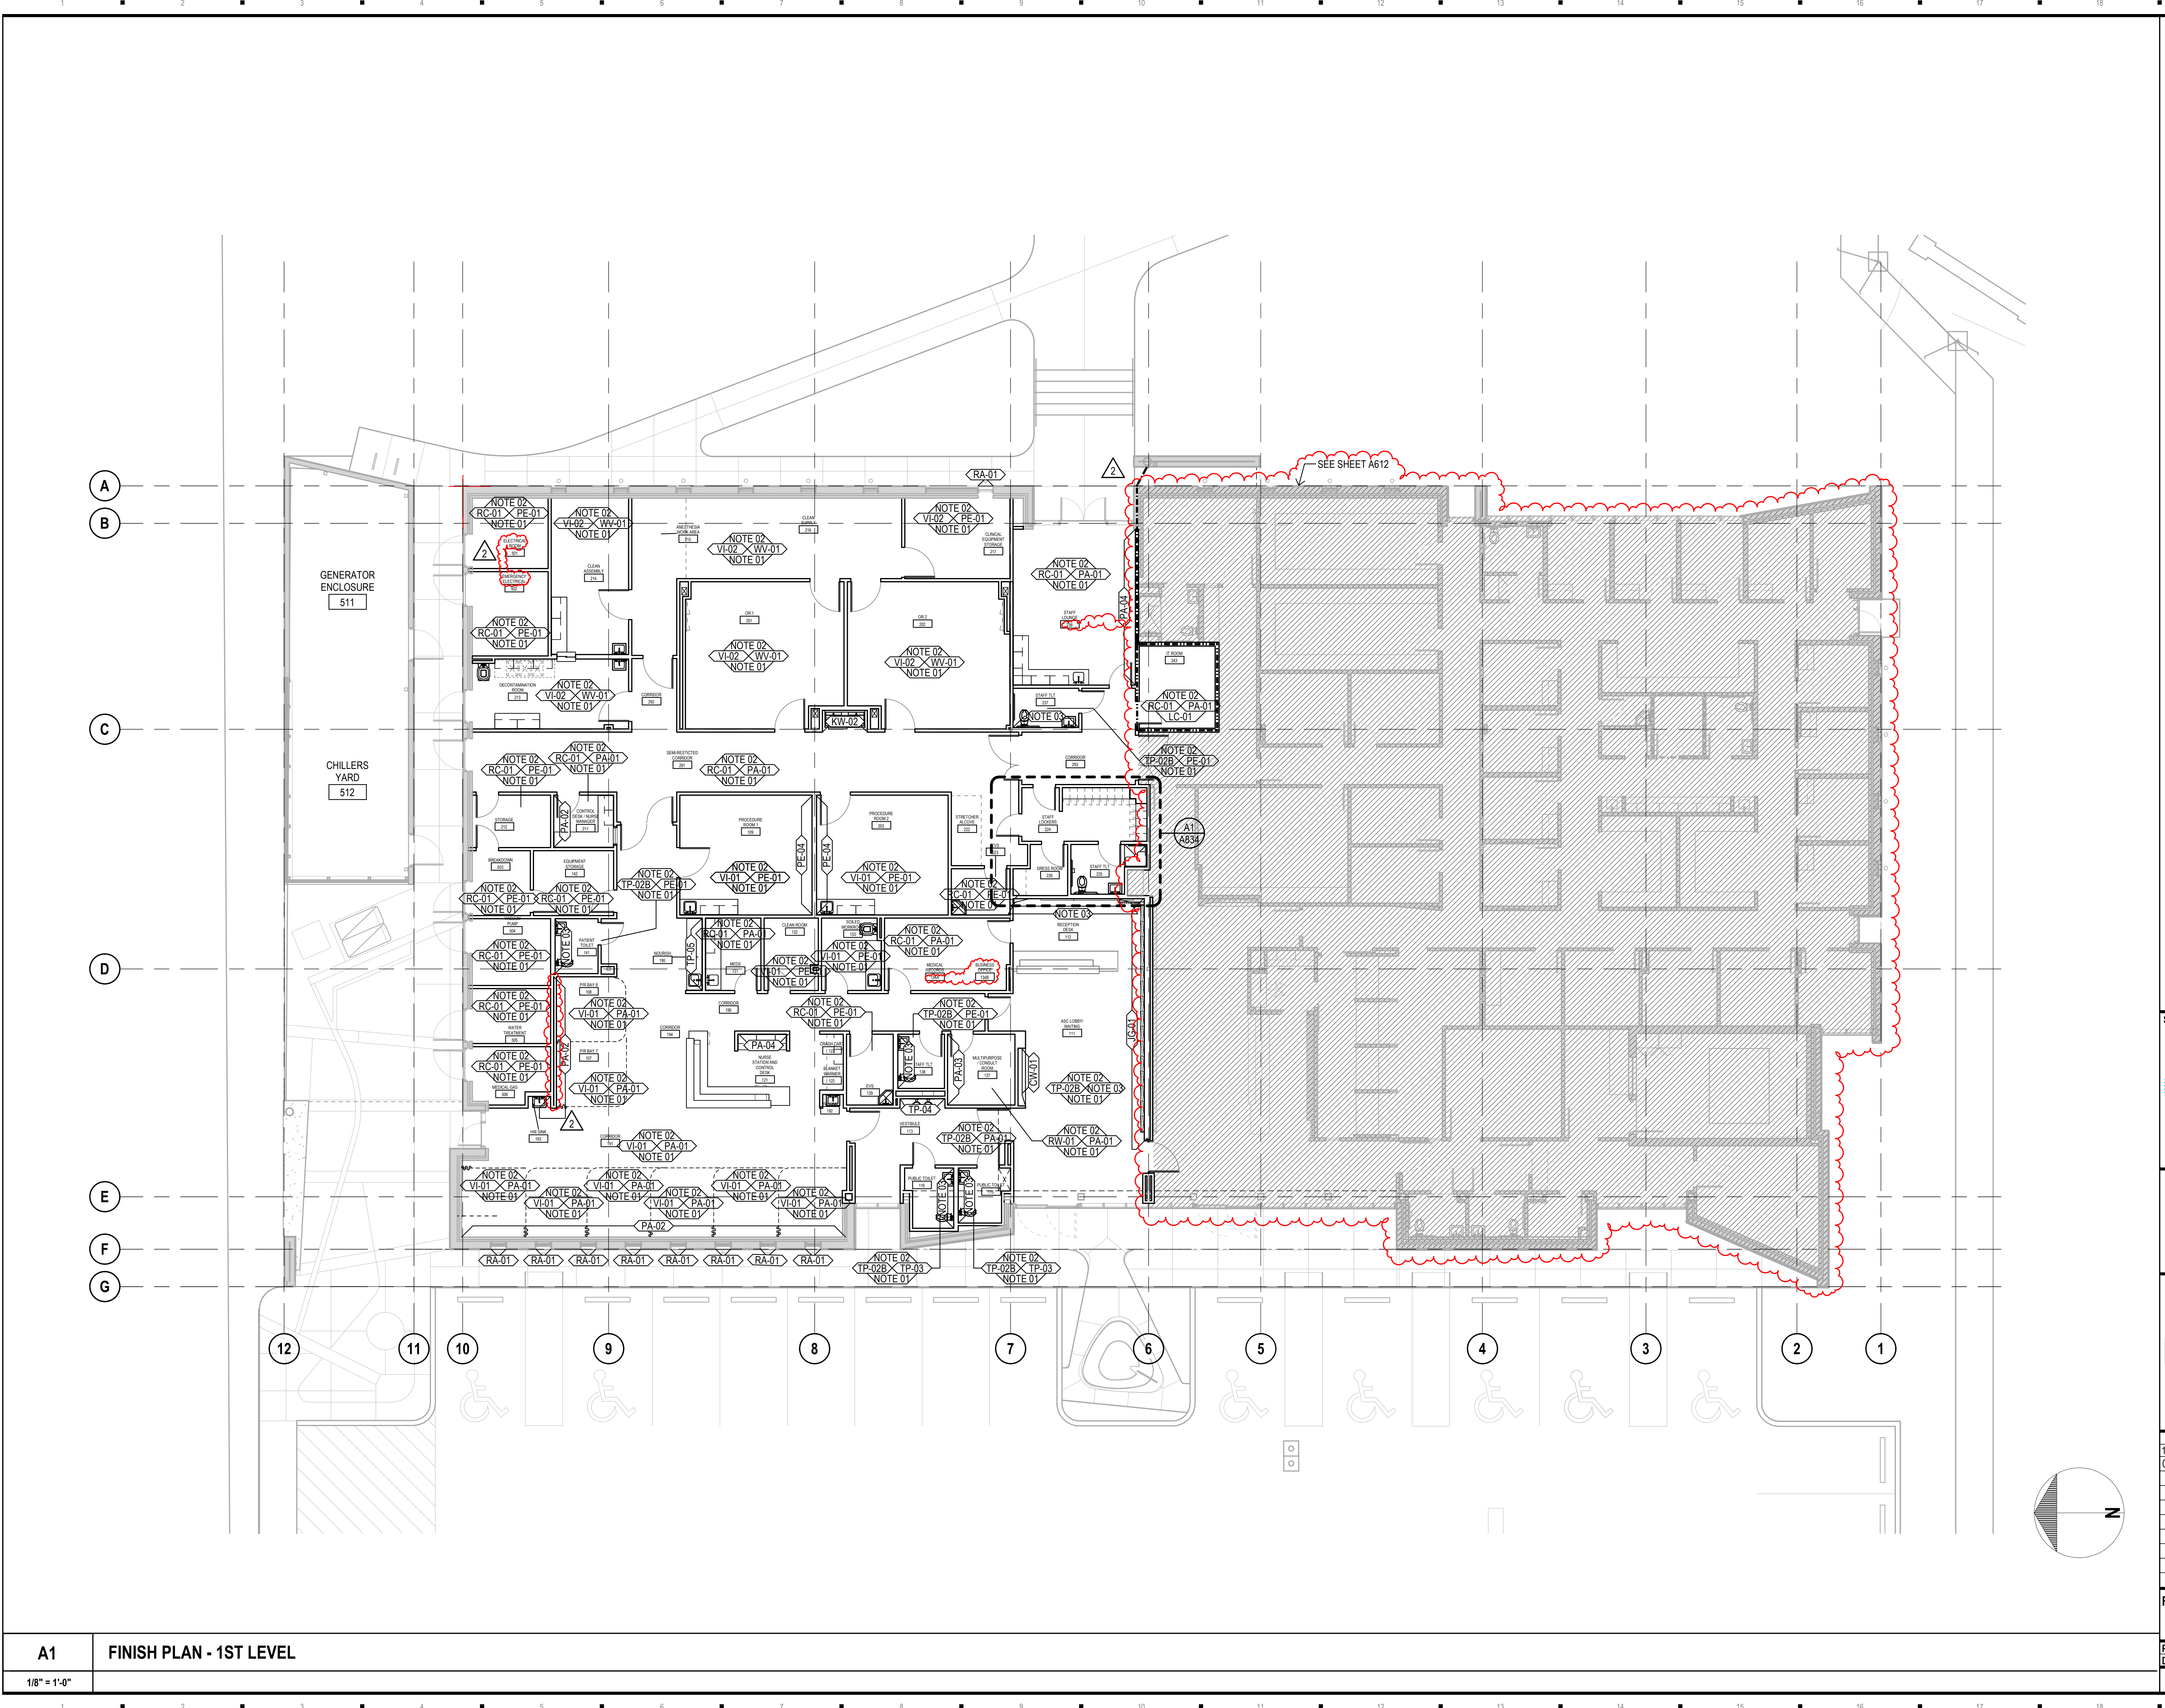


MATERIAL NOTES

GENERAL NOTES

FINISH NOTES

- NOTE 01 SEE FLOOR PATTERN PLAN
NOTE 02 SEE CEILING PLAN
NOTE 03 SEE INTERIOR ELEVATIONS

SEAL

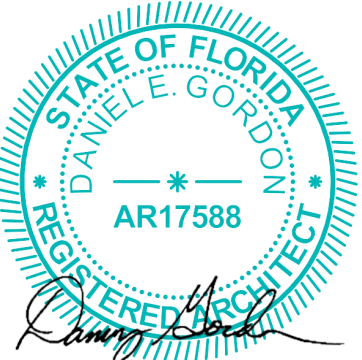

This item has been electronically signed and sealed by Daniel E. Gordon, AIA on the Date and/or Time Stamp shown using a digital signature.
Printed copies of this document are not considered signed and sealed and the signature must be verified on any electronic copies.

DEUK SPINE
INSTITUTE
Surgery Center at Millenia, LLC

Hunton Brady
ARCHITECTS

DATE	SUBMISSION	NO
12.12.23	CONSTRUCTION DOCUMENTS	
08.07.26	CCD NO. 2R	2

FINISH PLAN - 1ST LEVEL

PROJ. NO. H-23016.00 SHEET
DRAWN GH
A611

A1 FINISH PLAN - 1ST LEVEL

1/8" = 1'-0"