


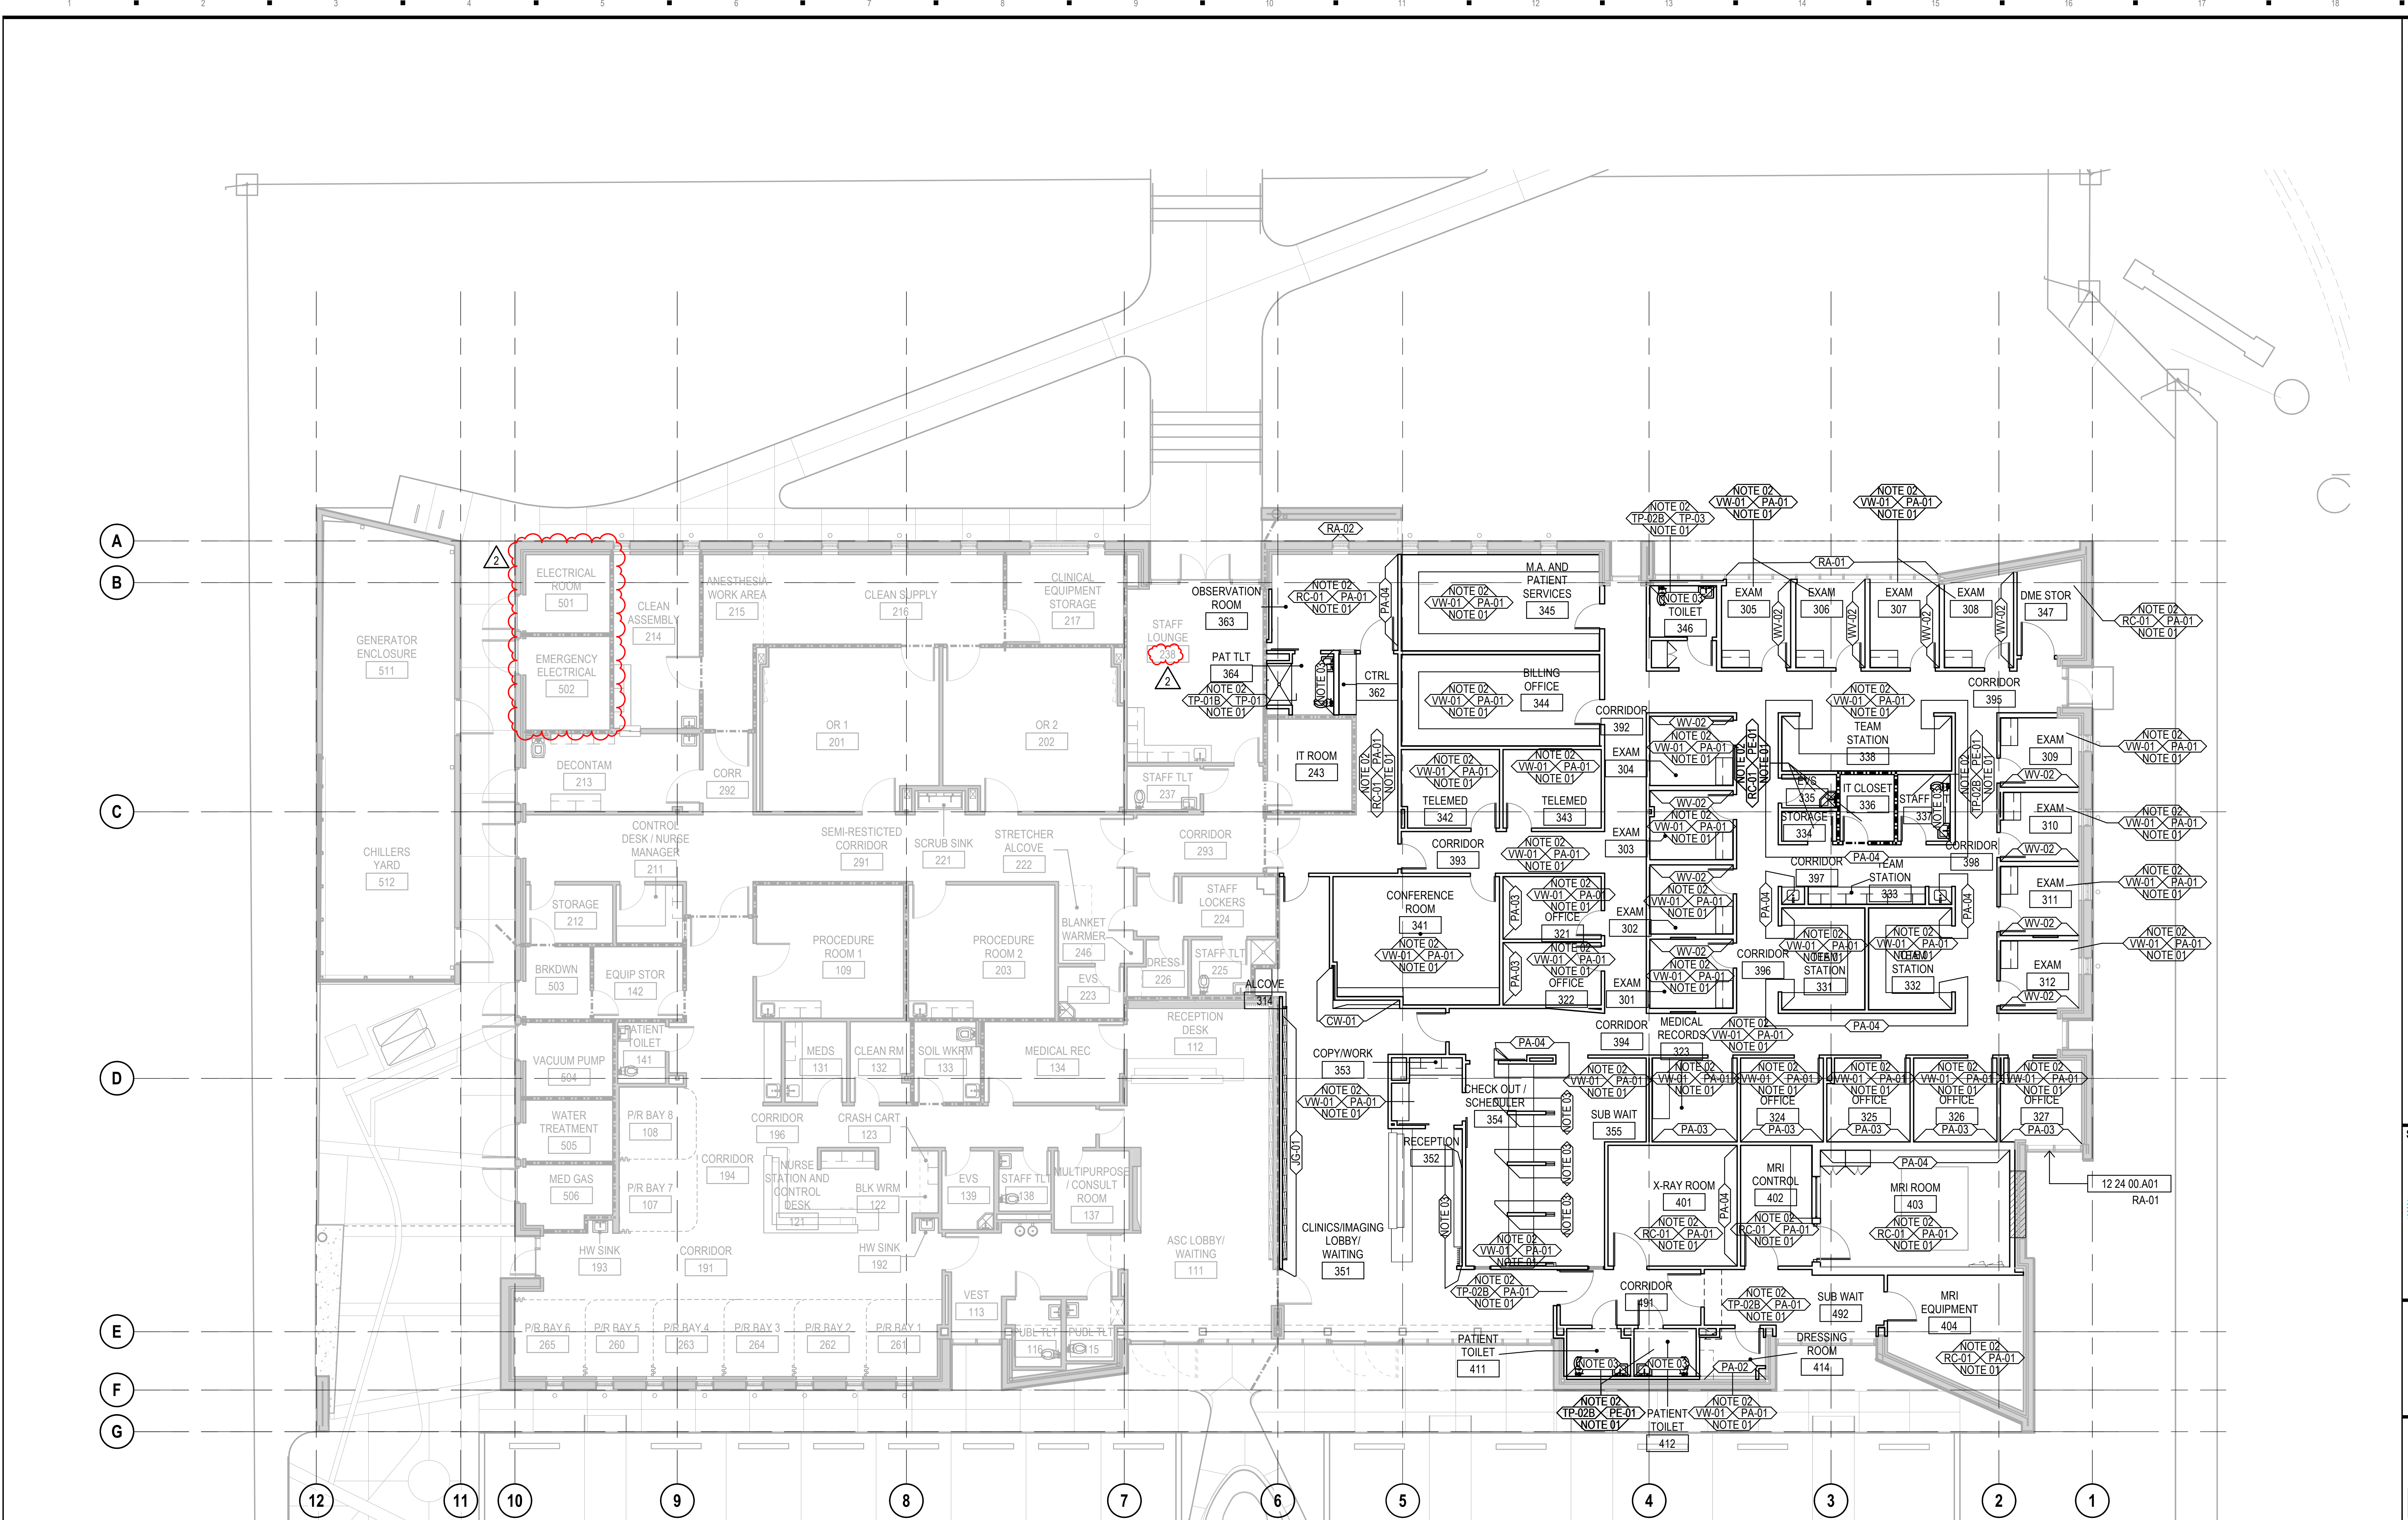

MATERIAL NOTES
12 24 00.A01 roller shade - manual operation

GENERAL NOTES

FINISH NOTES
NOTE 01 SEE FLOOR PATTERN PLAN
NOTE 02 SEE CEILING PLAN
NOTE 03 SEE INTERIOR ELEVATIONS
NOTE 04 ROOM TO HAVE MULTIPLE FLOOR COLORS VL-01 AND VL-02

SEAL

STATE OF FLORIDA
DANIEL E. GORDON, AIA
AR17588
This item has been electronically signed and sealed by Daniel E. Gordon, AIA on the Date and/or Time Stamp shown using a digital signature.
Printed copies of this document are not considered signed and sealed and the signature must be verified on any electronic copies.

DEUK SPINE INSTITUTE
Surgery Center at Millenia, LLC

Hunton Brady ARCHITECTS

DATE	SUBMISSION	NO
12.12.23	CONSTRUCTION DOCUMENTS	
08.07.26	CCD NO. 2R	2

FINISH PLAN - 1ST LEVEL