


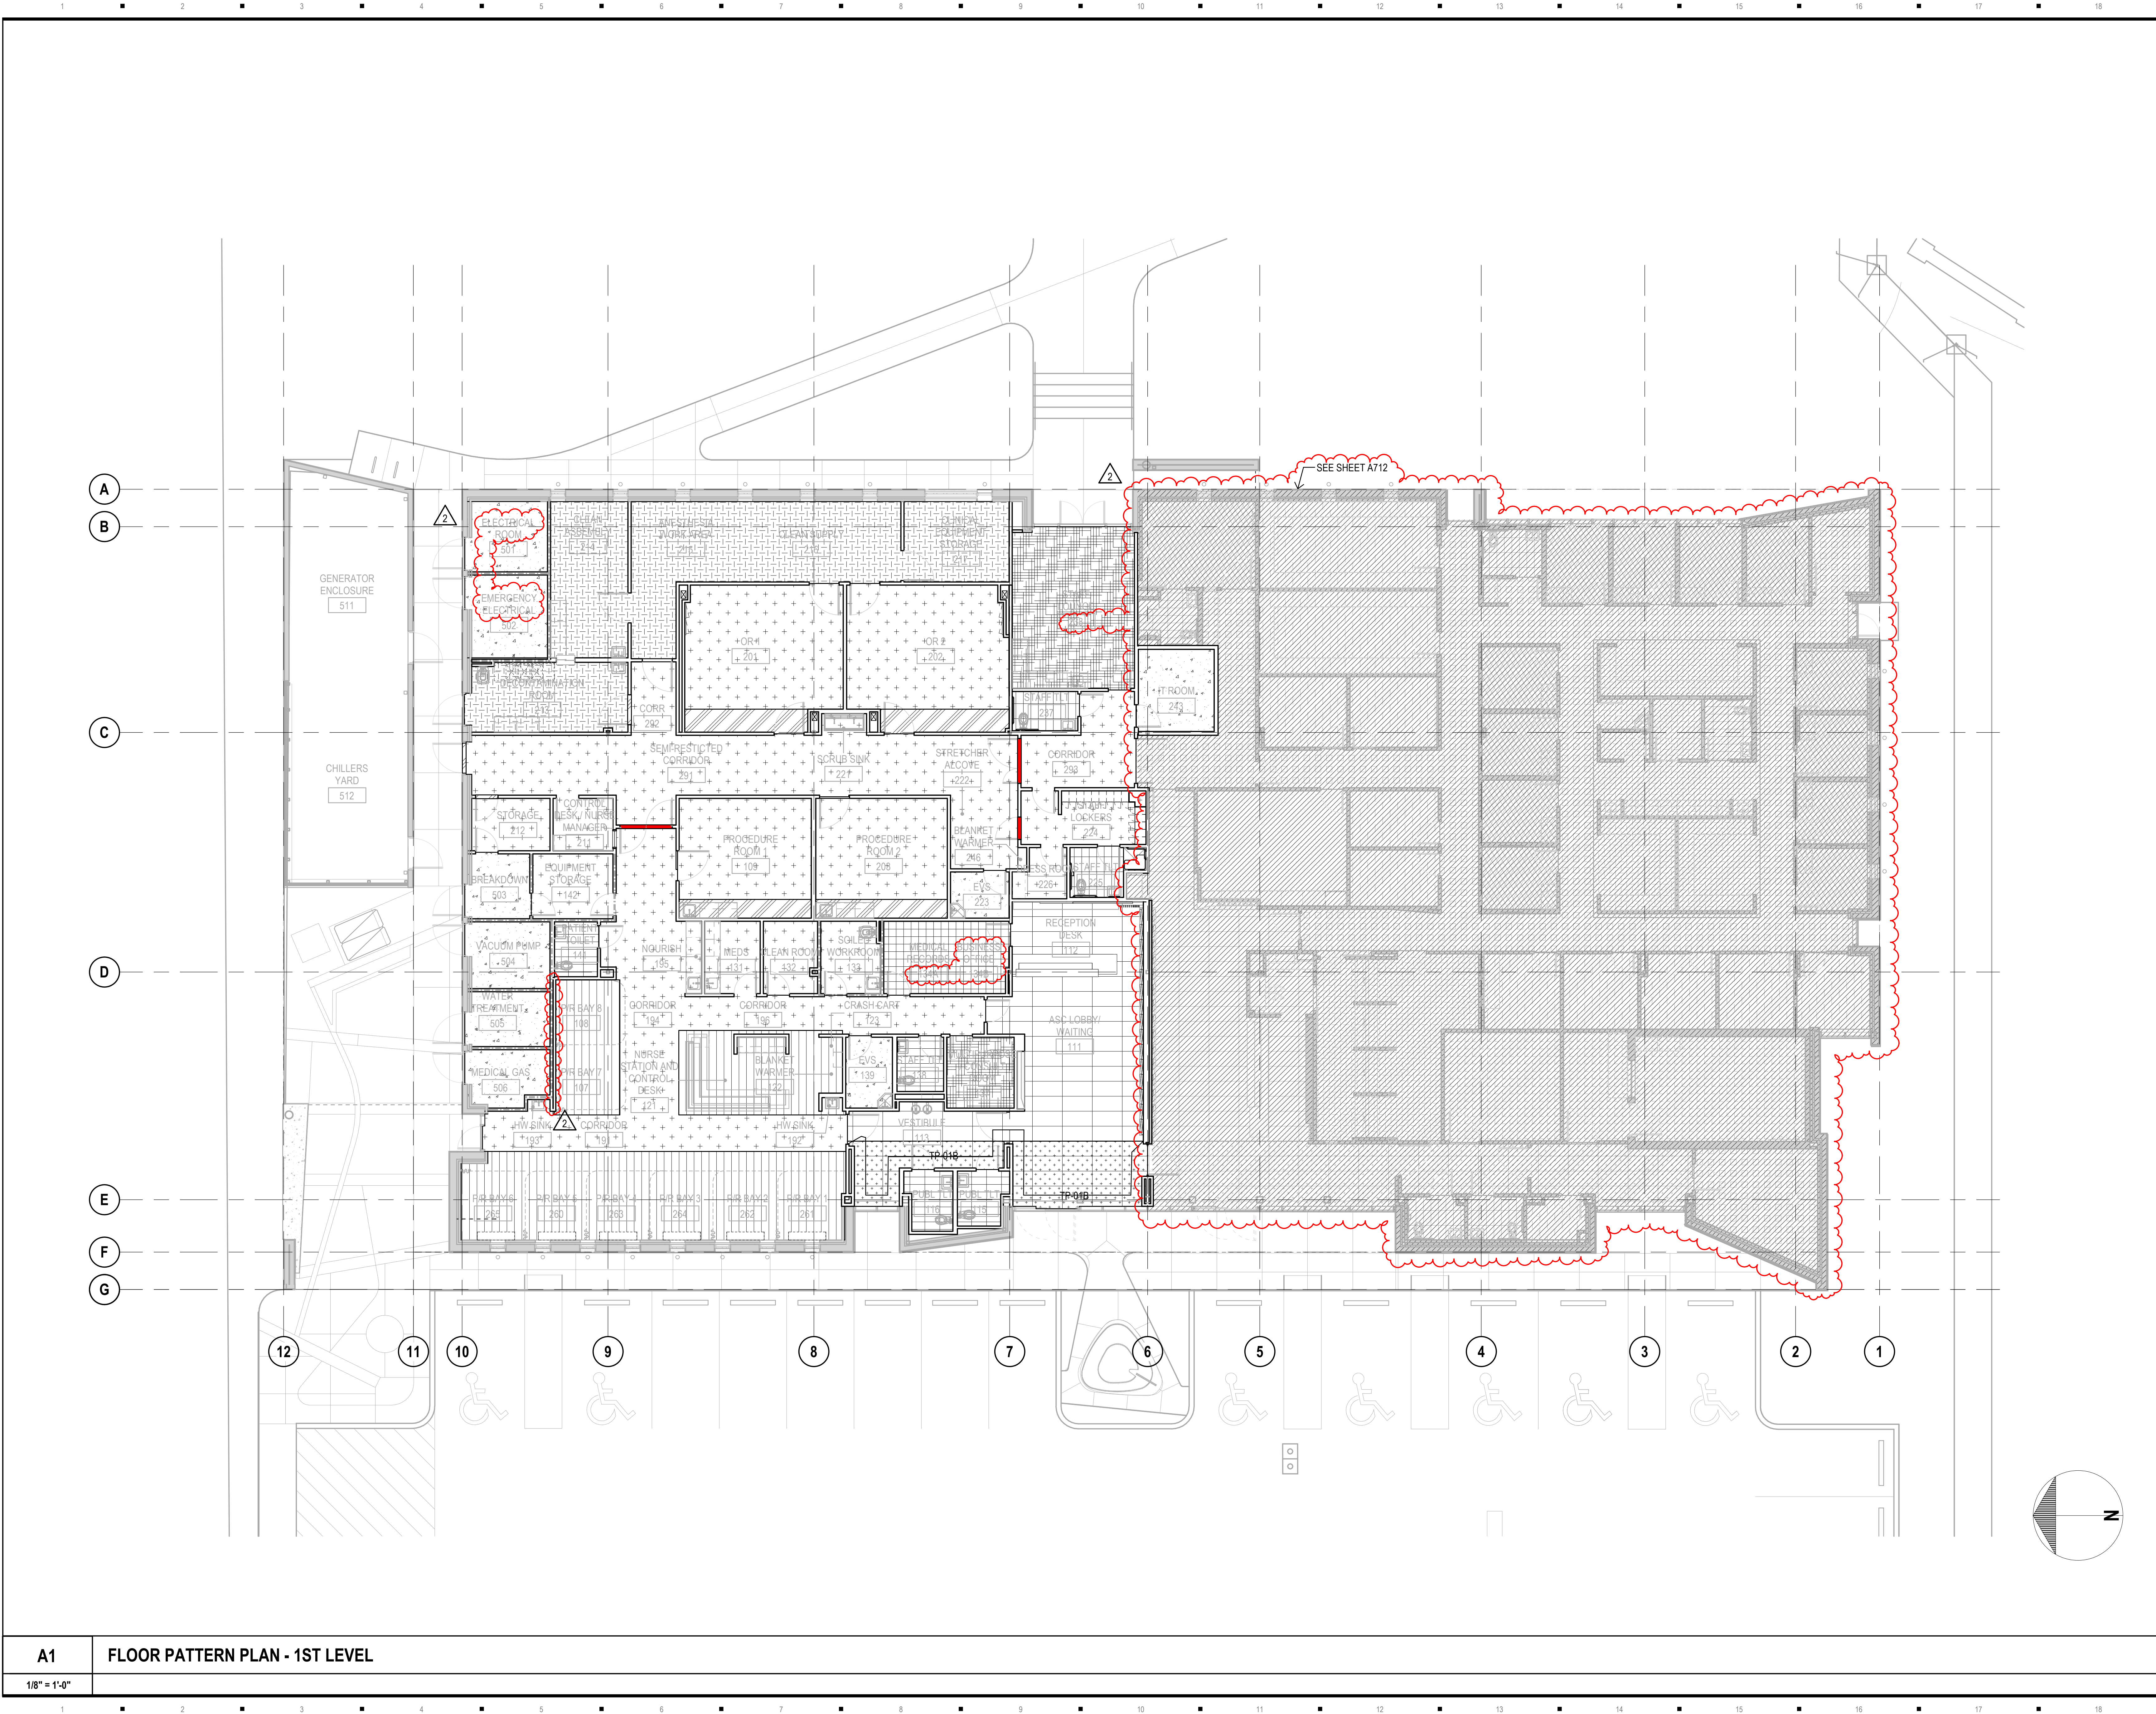

FLOOR PATTERN LEGEND

	09 30 00	porcelain tile
	TP-01	
	09 30 00	porcelain tile
	TP-02	
	09 65 00	luxury vinyl tile
	VL-02	
	09 65 00	luxury vinyl tile
	VL-03	
	09 65 00	vinyl sheet flooring
	VS-01	
	09 65 00	vinyl sheet flooring
	VS-02	
	09 65 00	vinyl sheet flooring
	VS-03	
	09 65 00	vinyl sheet flooring
	VS-04	
	09 65 00	vinyl sheet flooring
	VS-05	
	03 35 11	colored coating
	LC-01	

MATERIAL NOTES

03 35 11	CONCRETE FLOOR FINISHES
09 30 00	TILING
09 65 00	RESILIENT FLOORING

GENERAL NOTES

FINISH NOTES

NOTE 01	SEE FLOOR PATTERN PLAN
NOTE 02	SEE CEILING PLAN
NOTE 03	SEE INTERIOR ELEVATIONS

SEAL

This item has been electronically signed and sealed by Daniel E. Gordon, AIA on the Date and/or Time Stamp shown using a digital signature.

Printed copies of this document are not considered signed and sealed and the signature must be verified on any electronic copies.

DEUK SPINE INSTITUTE

Surgery Center at Millenia, LLC

Hunton Brady ARCHITECTS

DATE	SUBMISSION	NO
12.12.23	CONSTRUCTION DOCUMENTS	
08.07.26	CCD NO. 2R	2

FLOOR PATTERN PLAN - 1ST LEVEL

PROJ. NO.	H-23016.00	SHEET
DRAWN	GH	

A711