


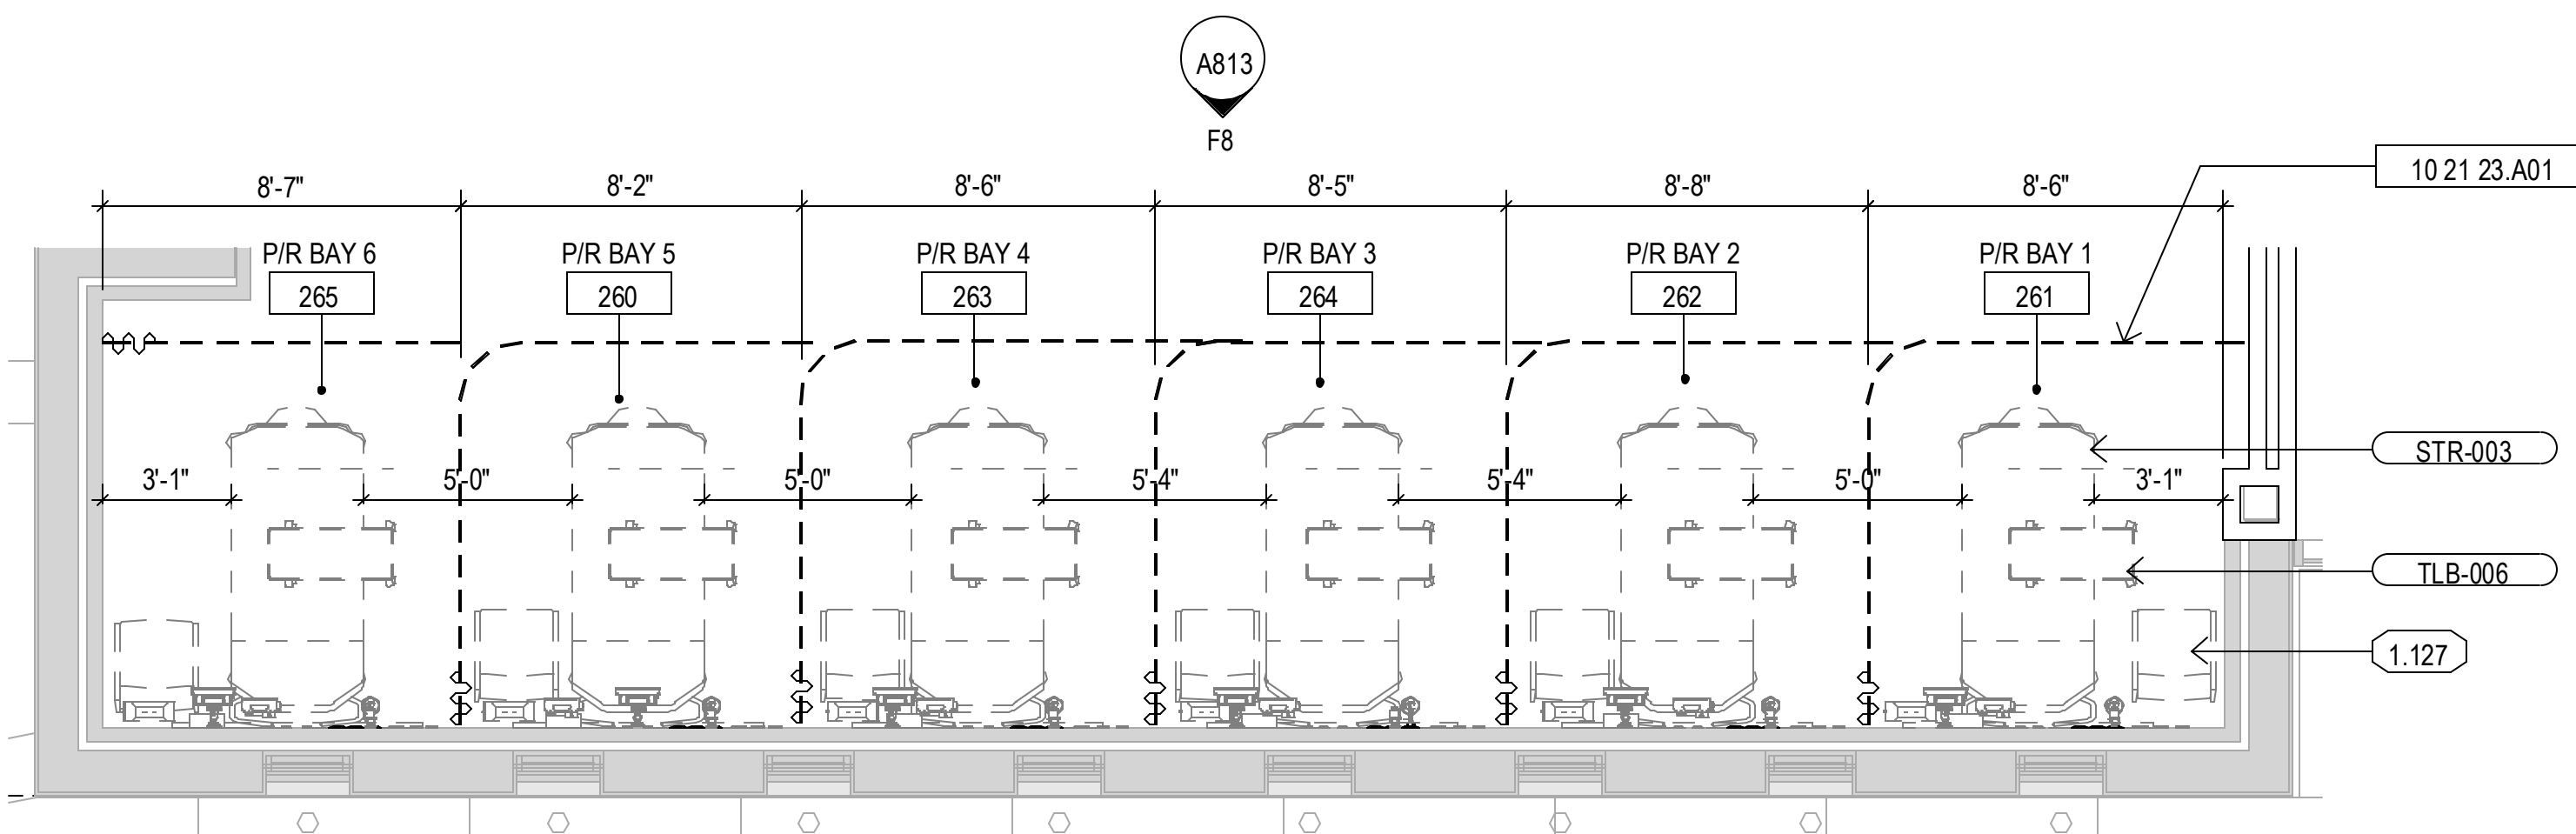

A8	ENLARGED FLOOR PLAN
1/4" = 1'-0"	

- # A813