


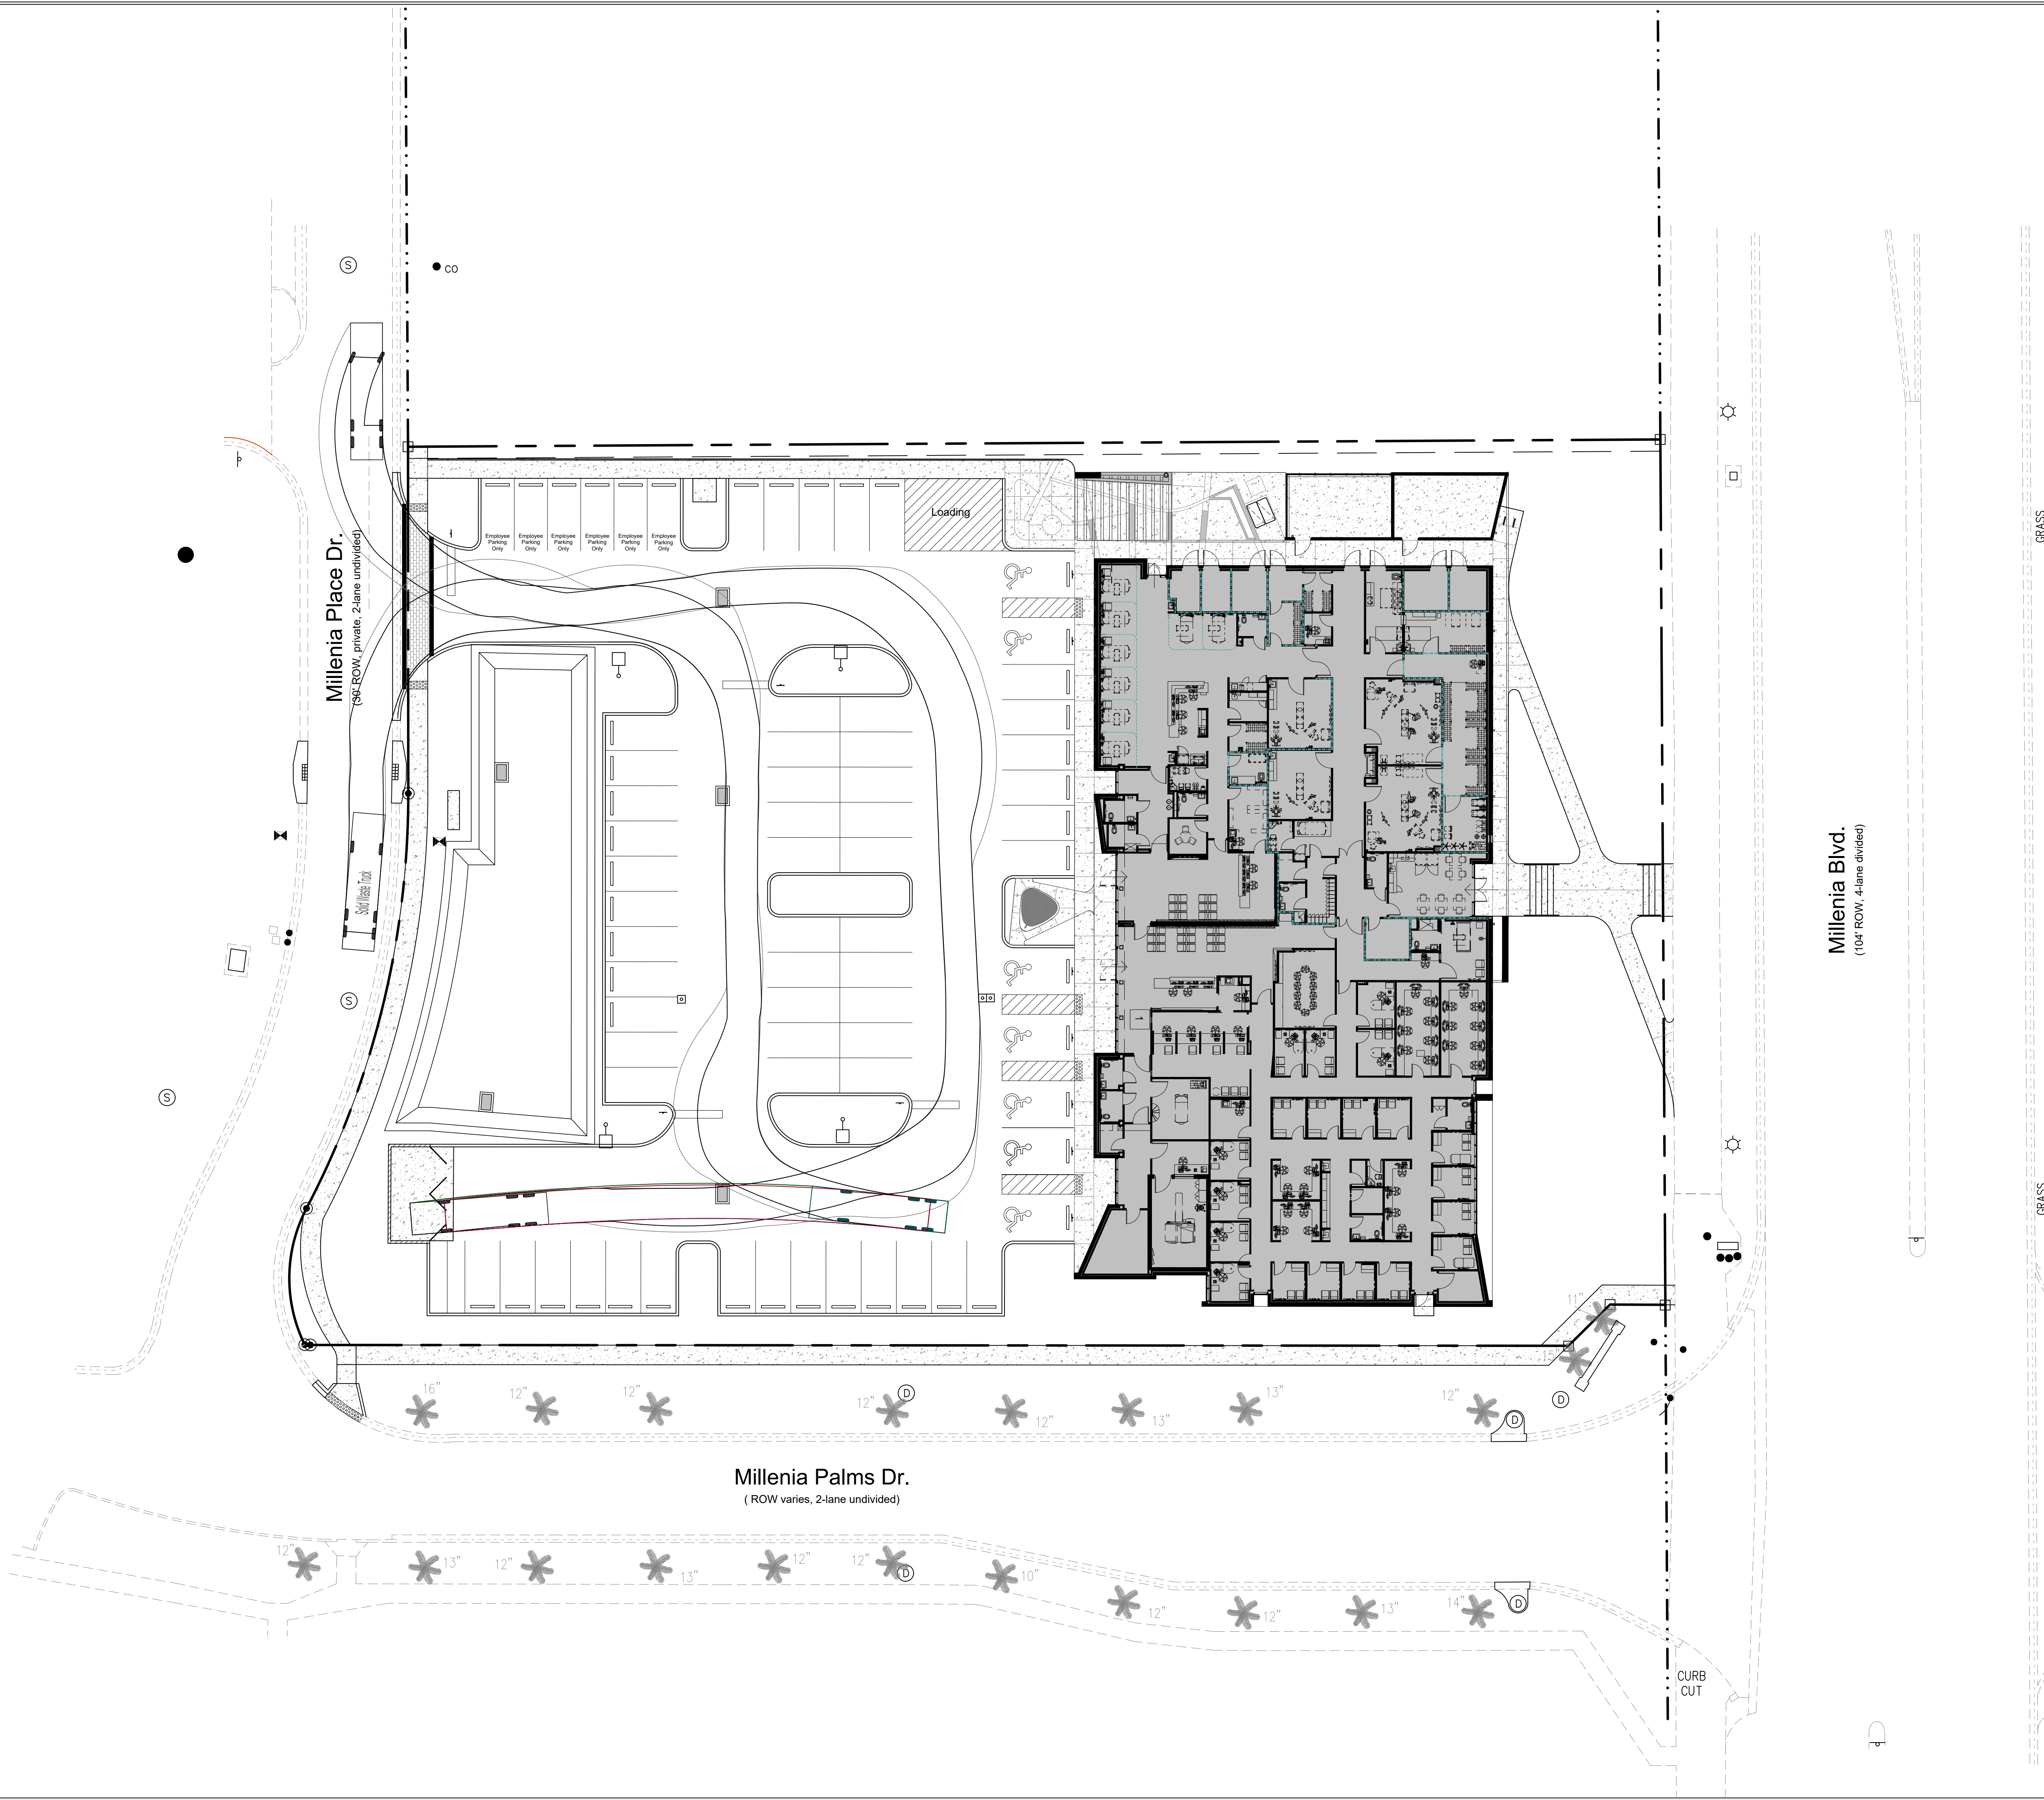

PLANENGINEERING INC.
Board of Professional Engineers
Certificate of Authorization
No. 26432

Pensacola:
501 Fitzgerald Street
Pensacola, FL 32505
T (850) 444.9493

Tampa:
3737 Lake Joyce Dr
Land O Lakes, FL 34639
T (813) 962.1752

Issue / Revisions

PLANENGINEERING

Scale
1" = 20'

Deuk Spine of Orlando

Millenia Place Dr., Orlando, Florida

PLANENGINEERING INC.

DAY M. GILL
LICENSE
No. 60679
STATE OF
FLORIDA
PROFESSIONAL ENGINEER

Reviewed by
JMG/RMO

Plan Description
Solid Waste
Truck
Circulation
Plan

Sheet No.
C4

Day M. Gill
Professional Engineer
No. 60679
State of Florida
Date

2026-0429ORLcom C4 - Solid Waste Truck Circulation Plan.dwg
CAD date 8/6/2026