
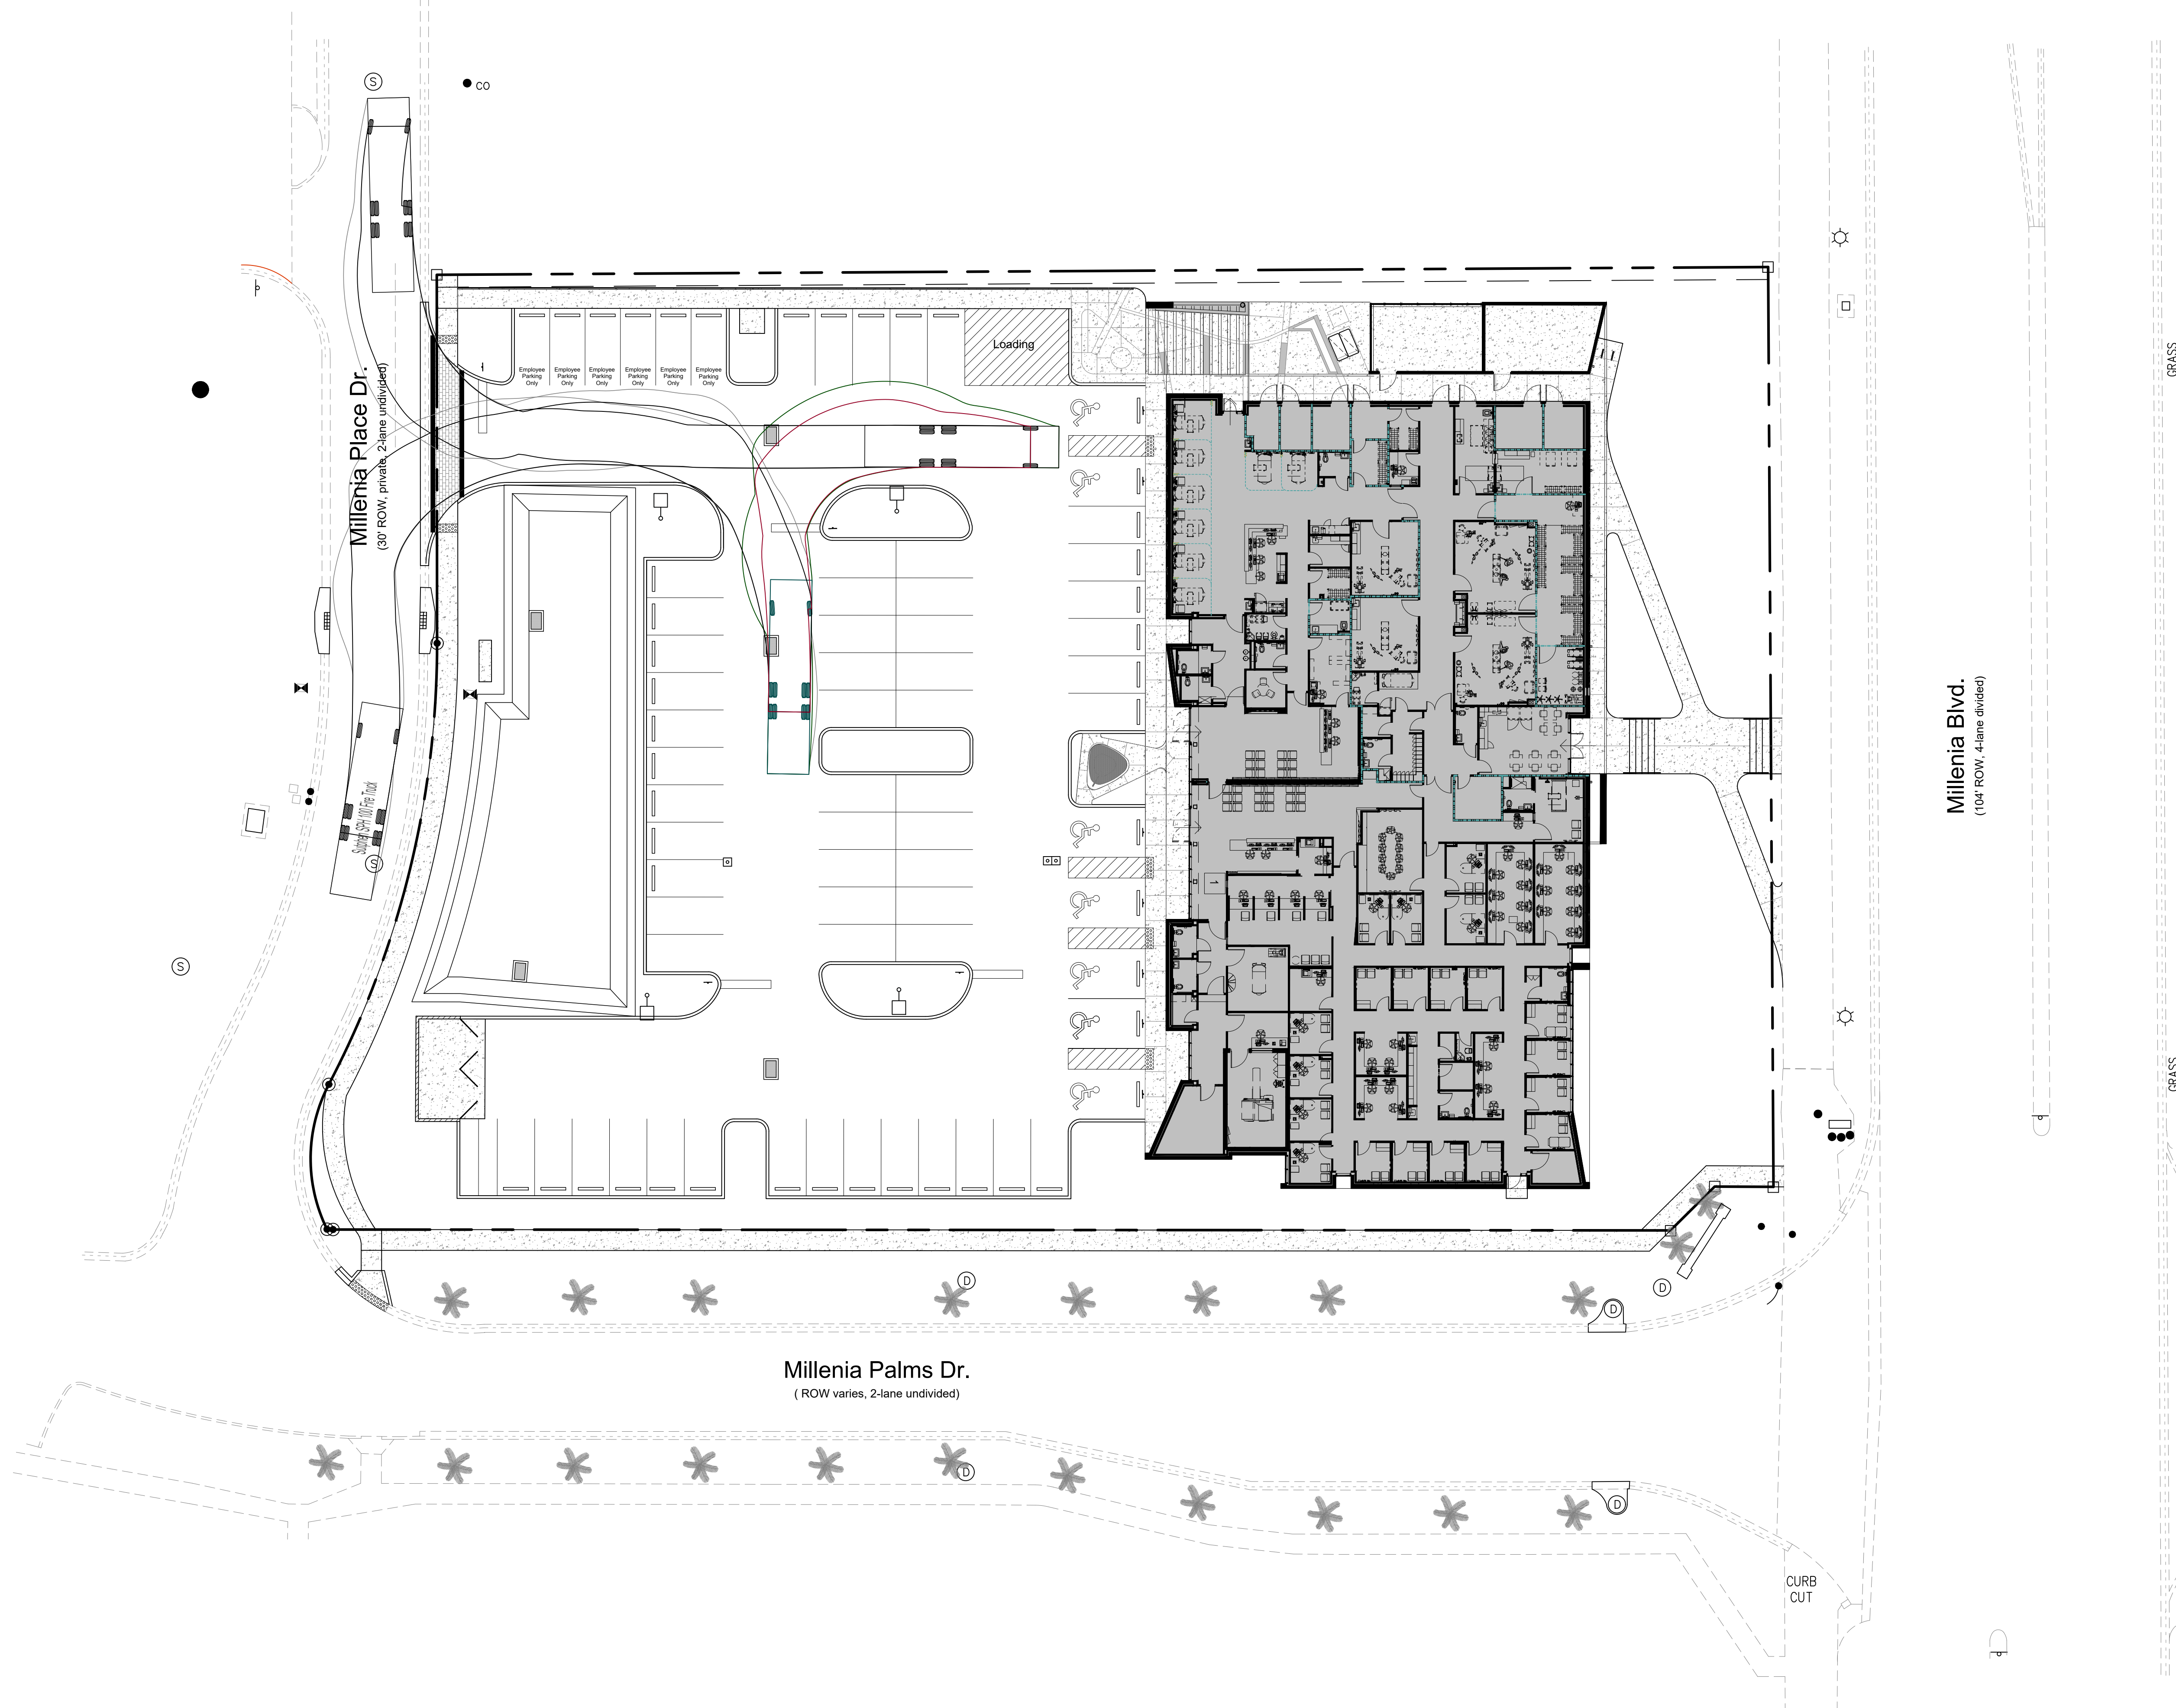


Scale 1" = 20'

Deuk Spine of Orlando

Millenia Place Dr., Orlando, Florida

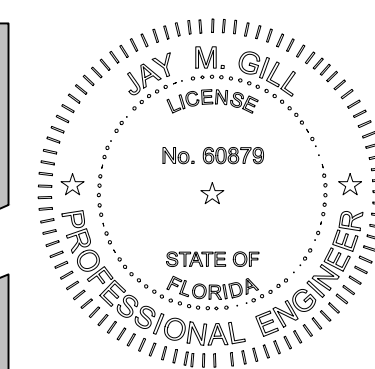

 Digitally signed by Jing M. Gill
DN: cn=Jing M. Gill, o=PLANNING, INC.,
serialNumber=1, c=US
c=US, o=PLANNING, INC.,
ou=PLANNING, INC., cn=Jing M. Gill
Date _____

Reviewed by
JMG/RMO

Plan Description

Fire Truck
Circulation
Plan

Sheet No.

C4a