



REFER TO SHEET L-4.010 FOR NOZZLE CHART, DETAILS, & NOTES

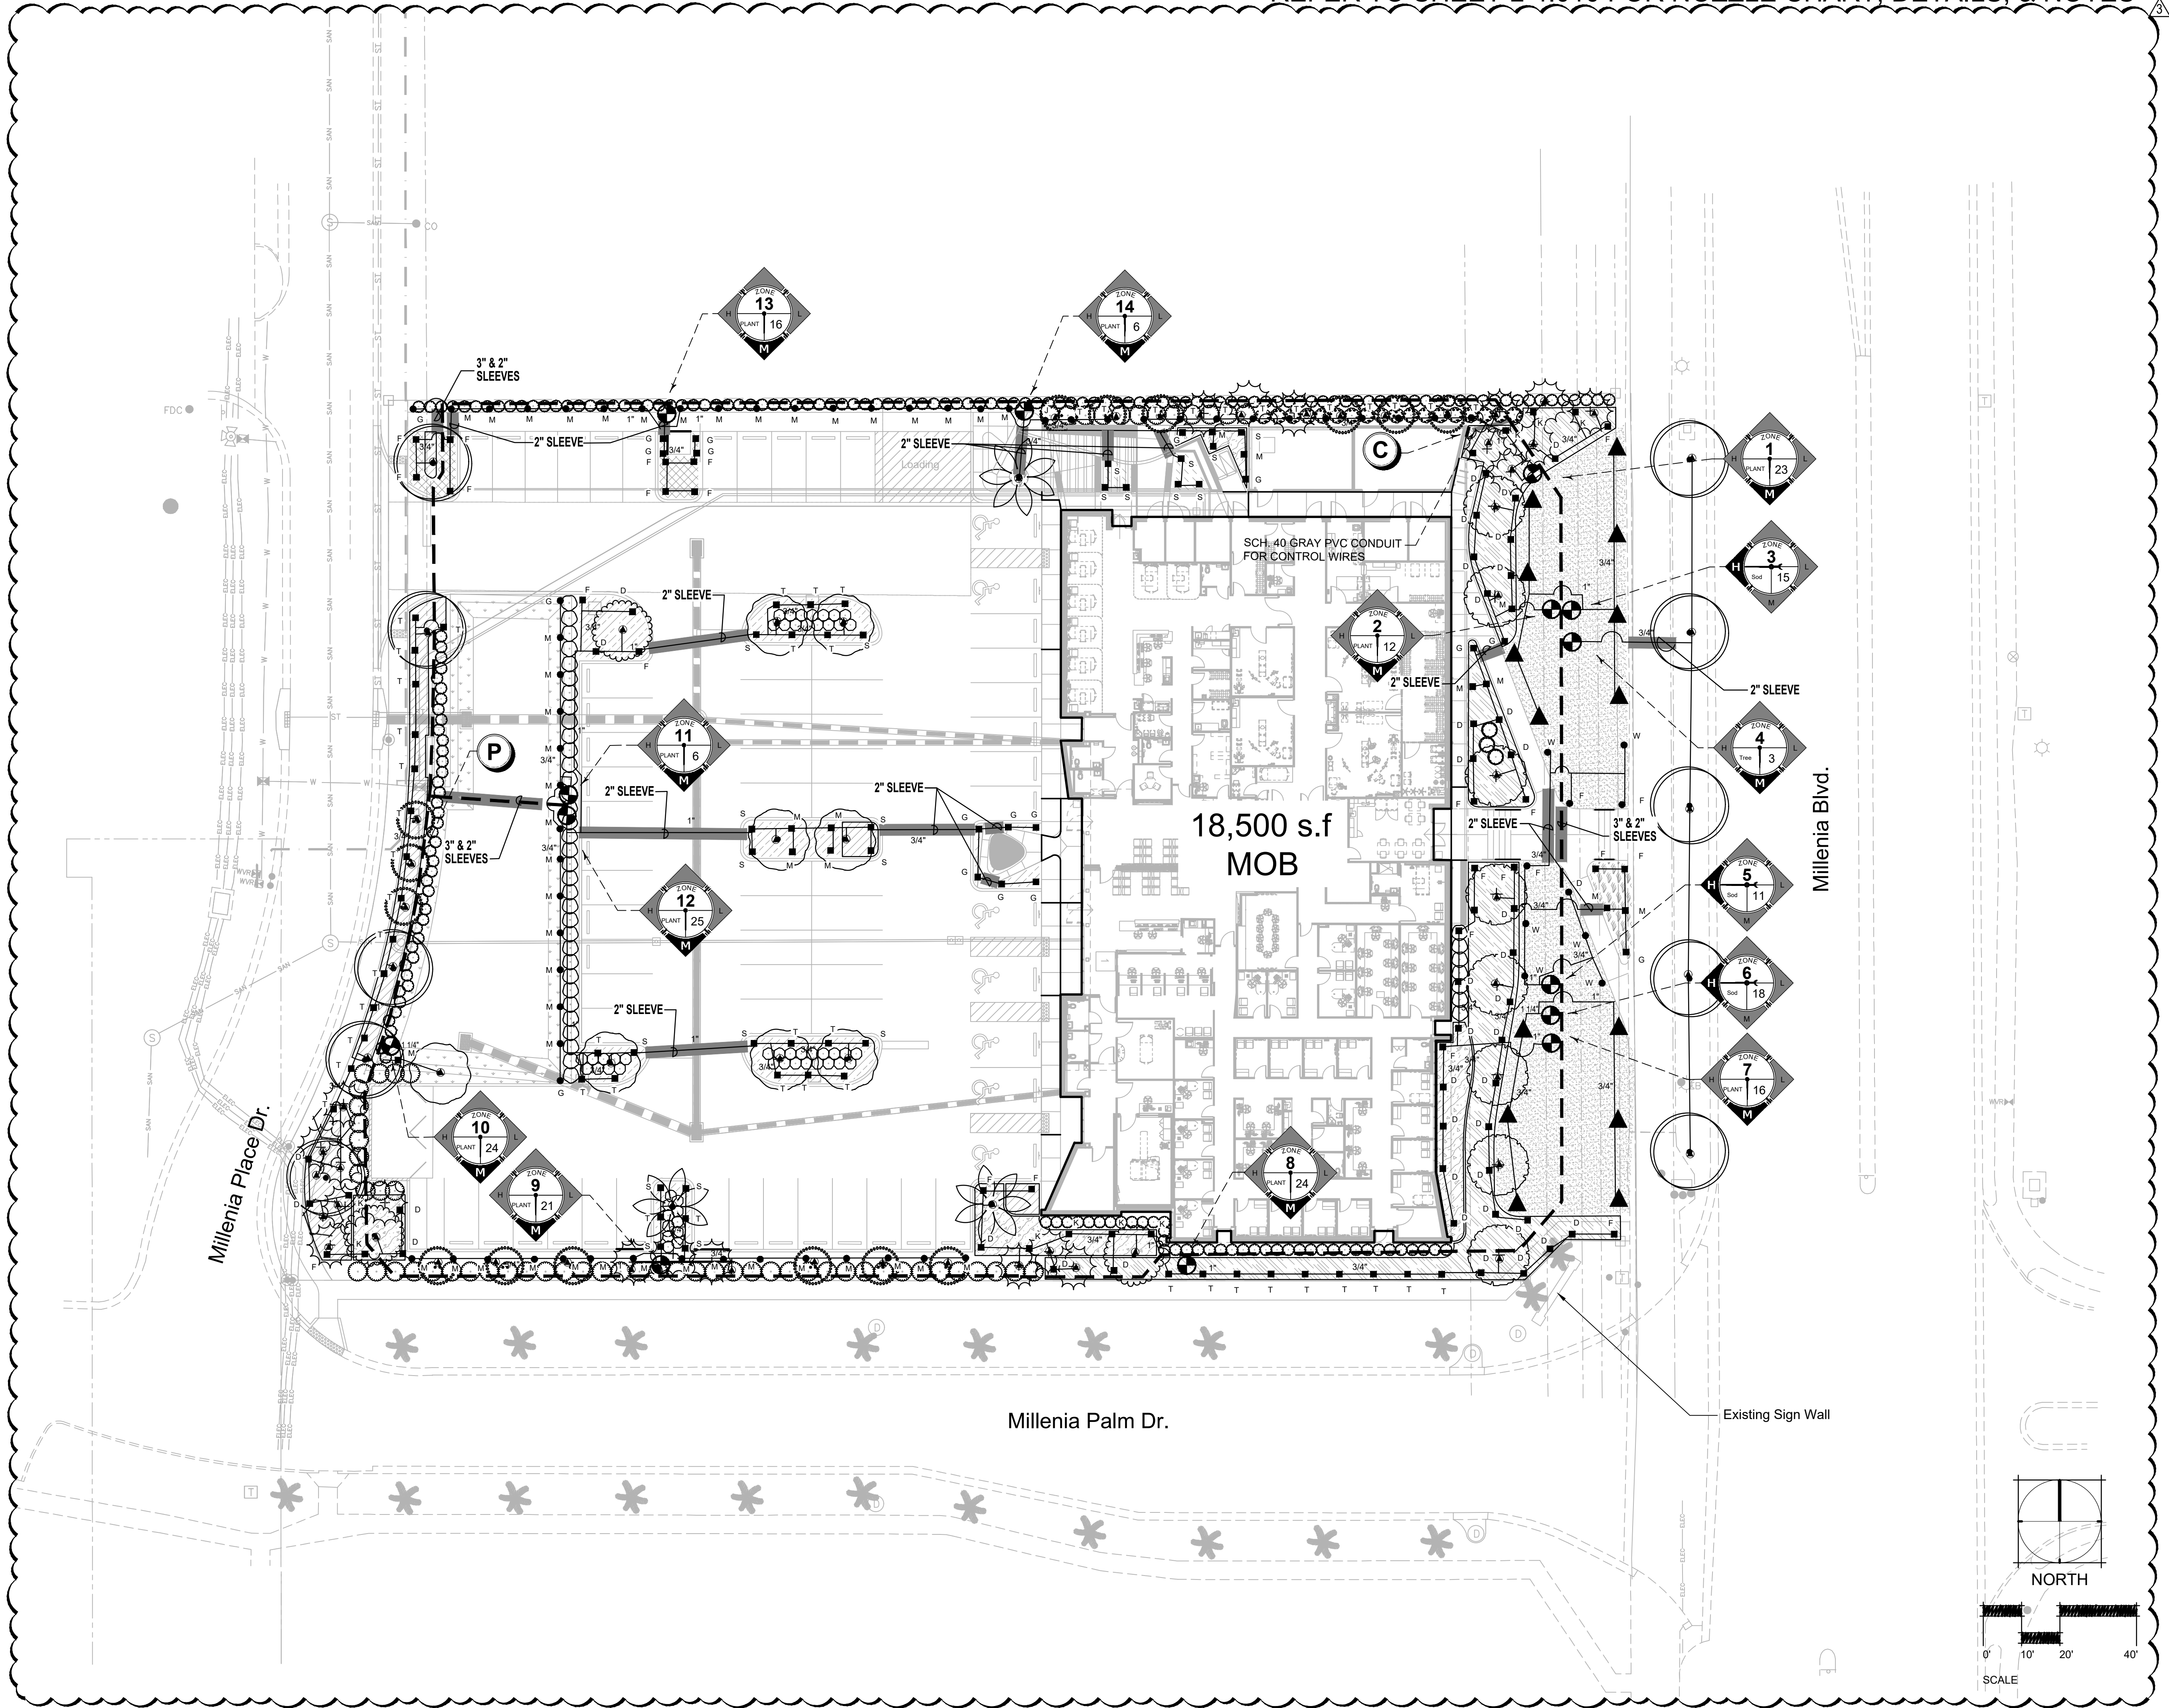

500 WINDERLEY PLACE SUITE 105 | MAITLAND, FLORIDA 32751 | P: 407.353.0112

SEAL

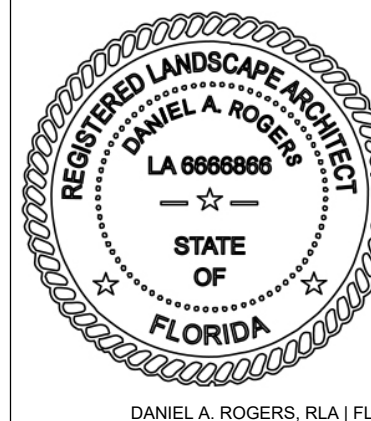

Digitally signed
by Daniel A
Rogers
Date:
2026.08.03
09:15:00-04'00'



DATE	SUBMISSION	NO
12.12.23	CONSTRUCTION DOCUMENTS	
05.19.26	CCD NO. 1	1
06.16.26	CCD NO. 2	2
08.07.26	CCD NO. 2R	3

IRRIGATION PLAN

PROJ. NO.	SHEET
DRAWN	L4.001