
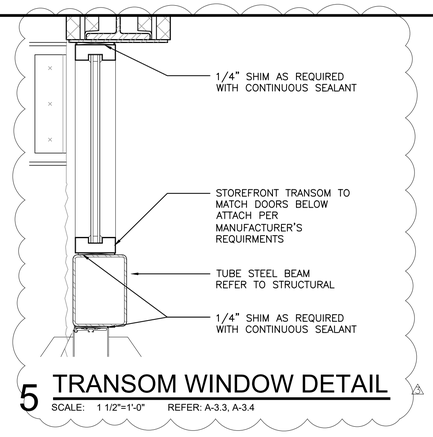



5 TRANSOM WINDOW DETAIL

SCALE: 1 1/2"=1'-0" REFER: A-3.3, A-3.4

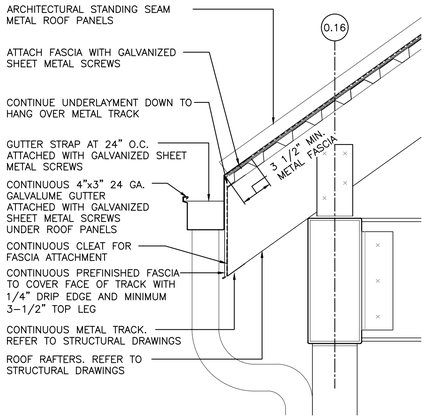


4 CANOPY DETAIL

SCALE: 1 1/2"=1'-0" REFER: A-3.4

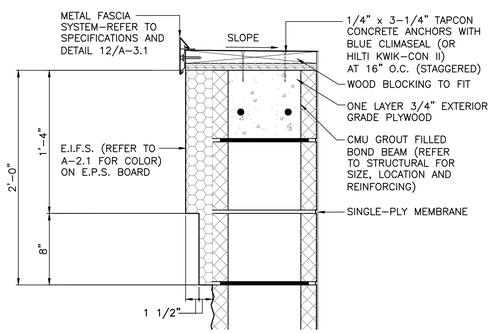


3 CORNICE DETAIL

SCALE: 1 1/2"=1'-0" REFER: A-3.4

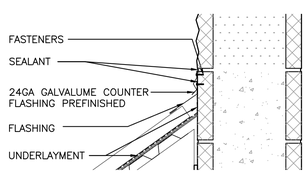

2 REGLET FLASHING DETAIL

SCALE: 1 1/2"=1'-0" REFER: A-3.4

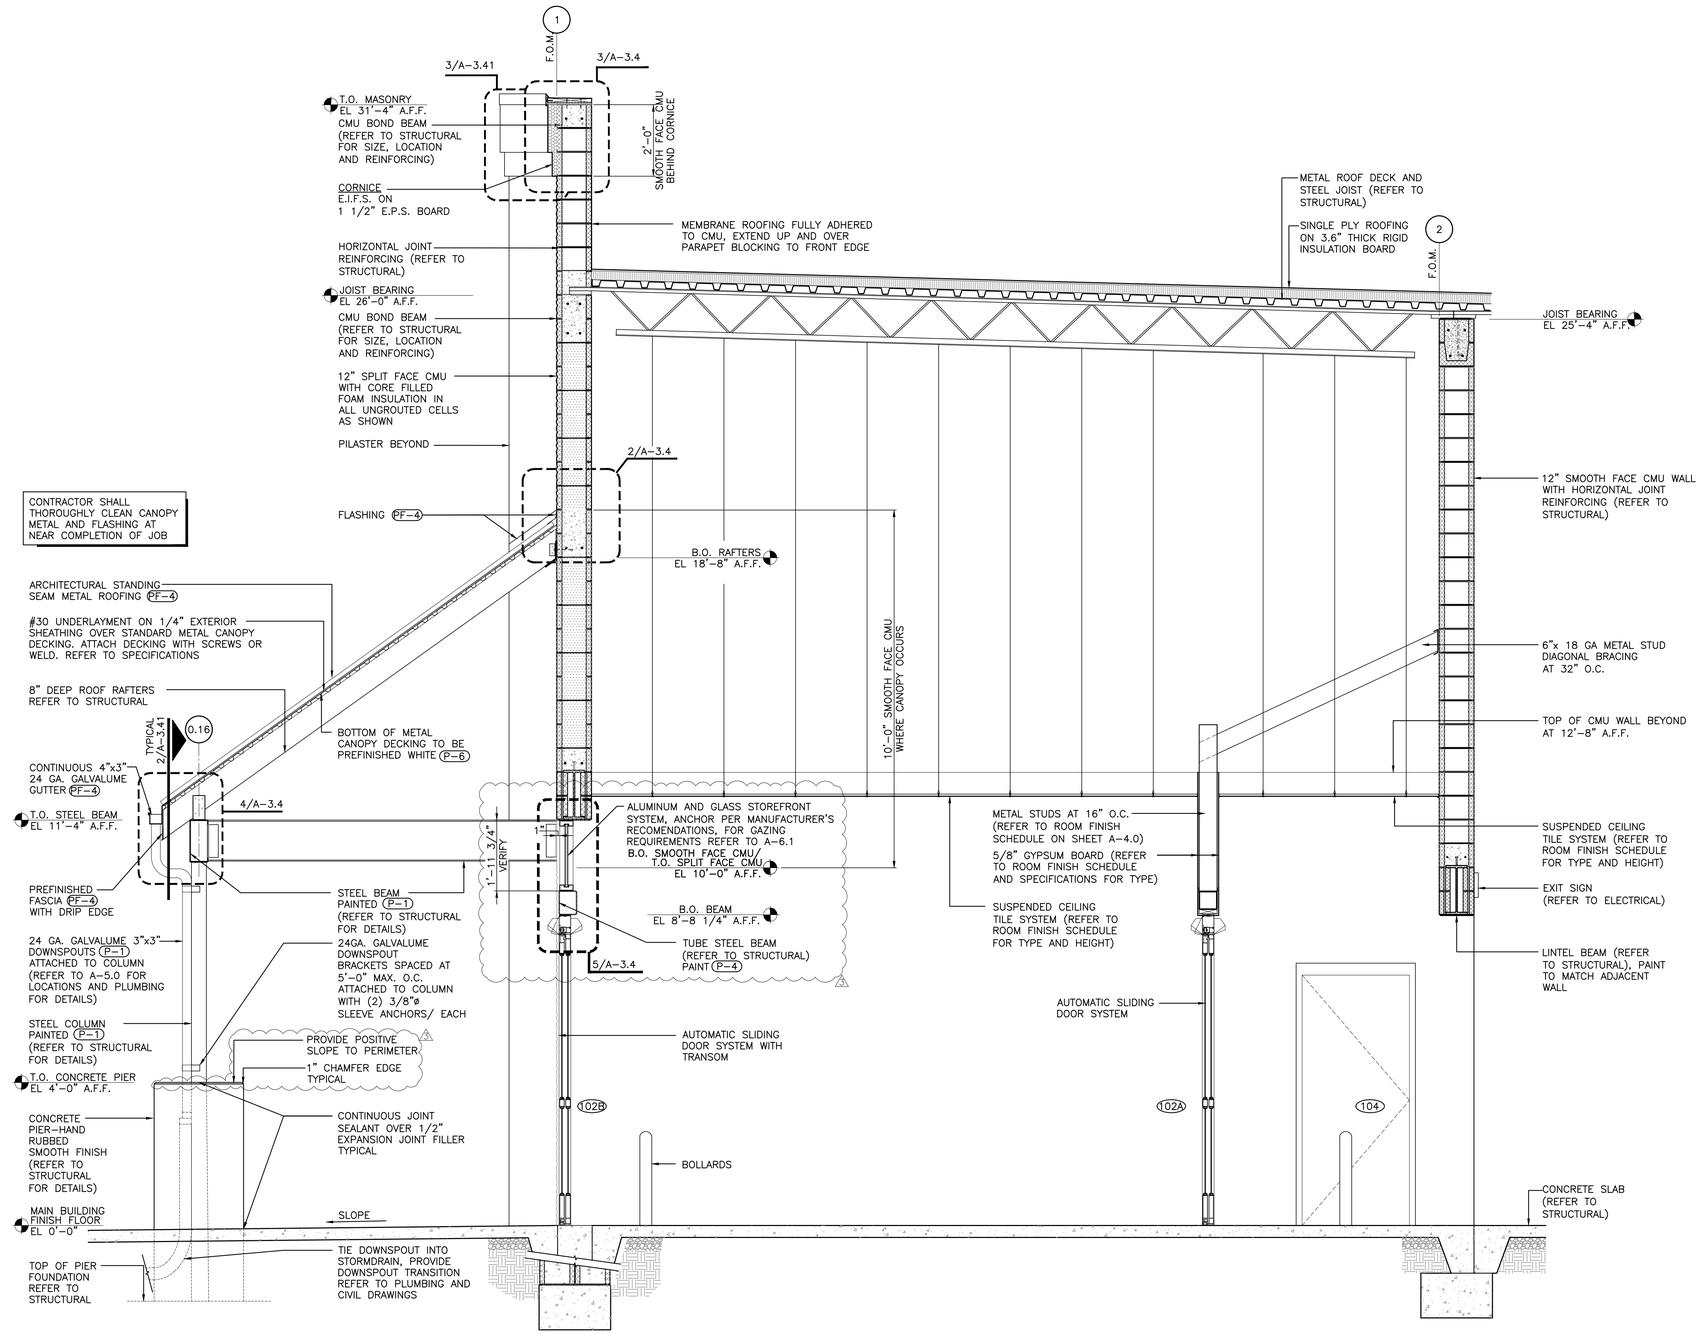

1 MAIN EXIT VESTIBULE SECTION

SCALE: 1/2"=1'-0" REFER: A-1.0, A-2.0, A-2.1

GENERAL NOTES

1. INSTALL JOINT SEALANT OVER 1/2" EXPANSION JOINT FILLER AT ALL EXTERIOR WALL/PAVEMENT JOINTS AND AT ALL CUTS AND HOLES THROUGH PAVEMENT. (REFER TO SPECIFICATIONS)
2. REFER TO STRUCTURAL FOR LOCATION OF GROUTED CELLS AT STRUCTURAL CONNECTION.
3. PAINT EXTERIOR/EXPOSED GIRDERS, JOISTS, BOTTOM OF METAL DECK, AND MISCELLANEOUS STEEL ETC. WHITE P-6
4. REFER TO SHEET A-2.0 FOR EXTERIOR FINISHES.
5. PARAPET MEMBRANE FLASHING SHALL BE OF SAME MATERIAL AS SINGLE-PLY ROOFING MEMBRANE.

REVISIONS

PRE-BID SET ISSUE DATE ◇ POST BID SET ISSUE DATE △

DATE	DESCRIPTION
10.07.25	⚠ Criteria Updates

PERRY M. PETRILLO ARCHITECTS PC
9 Park Avenue
Park Ridge, New Jersey 07656
Telephone (201) 307-6153
Facsimile (201) 307-6158

LICENSE:
NCARB Cert. No. 44,575
NEW JERSEY Lic. No. 12119
NEW YORK Lic. No. 024375-1
PENNSYLVANIA Lic. No. RA-015310-B
VIRGINIA Lic. No. 0401 011655
FLORIDA Lic. No. AR95158

STATE OF FLORIDA PERRY M. PETRILLO AR95158 REGISTERED ARCHITECT

LOWE'S HOME CENTERS, LLC
1000 LOWE'S BOULEVARD
MOORESVILLE, NC 28117
704.758.1000 (PH.)

THIS DRAWING IS THE PROPERTY OF LOWE'S HOME CENTERS, LLC. ANY USE OR REPRODUCTION IN WHOLE OR PART IS PROHIBITED WITHOUT THE EXPRESSED, WRITTEN CONSENT OF LOWE'S HOME CENTERS, LLC. COPYRIGHT 2025-2027 ALL RIGHTS RESERVED

LOWE'S

MAIN EXIT VESTIBULE SECTIONS AND DETAILS

LOWE'S OF WESTLAKE
5683 SEMINOLE PRATT WHITNEY RD.
Westlake, Florida, 33470

PCN: 77-00-43-01-29-000-0010
PROJECT No: 23.200
DRAWN BY: LDM CHECKED BY:

CRITERIA ISSUE DATE:	02-2025
PERMIT SET ISSUE DATE:	08-22-2025
CONSTRUCTION SET ISSUE DATE:	04-14-2025

DRAWING NUMBER:
A-3.4

FINAL	SECOND	ORIGINAL